



SCAN FOR LOCATION



SITE ADDRESS:

NR. OM COUNTY BUNGALOWS, S.P. RING ROAD TO GERATPUR 100' ROAD,
NR. HATHIJAN CIRCLE, VINZOL, AHMEDABAD.

RERA REG. NO. : _____

website : www.gujrerar1.gujarat.gov.in

CALL : 88188 56656



3 & 4 BHK BUNGALOWS



Aroma⁵⁶

CLASS + COMFORT + CONVENIENCE



UNIQUELY DESIGNED LIVING SPACE




For the homes owners who want to elevate their lifestyle in Ahmedabad.


Welcome to **Aroma-56**

It is the time to engage in one of the most Significant roles of life, to achieve the goal that ensures prosperity for you and your family






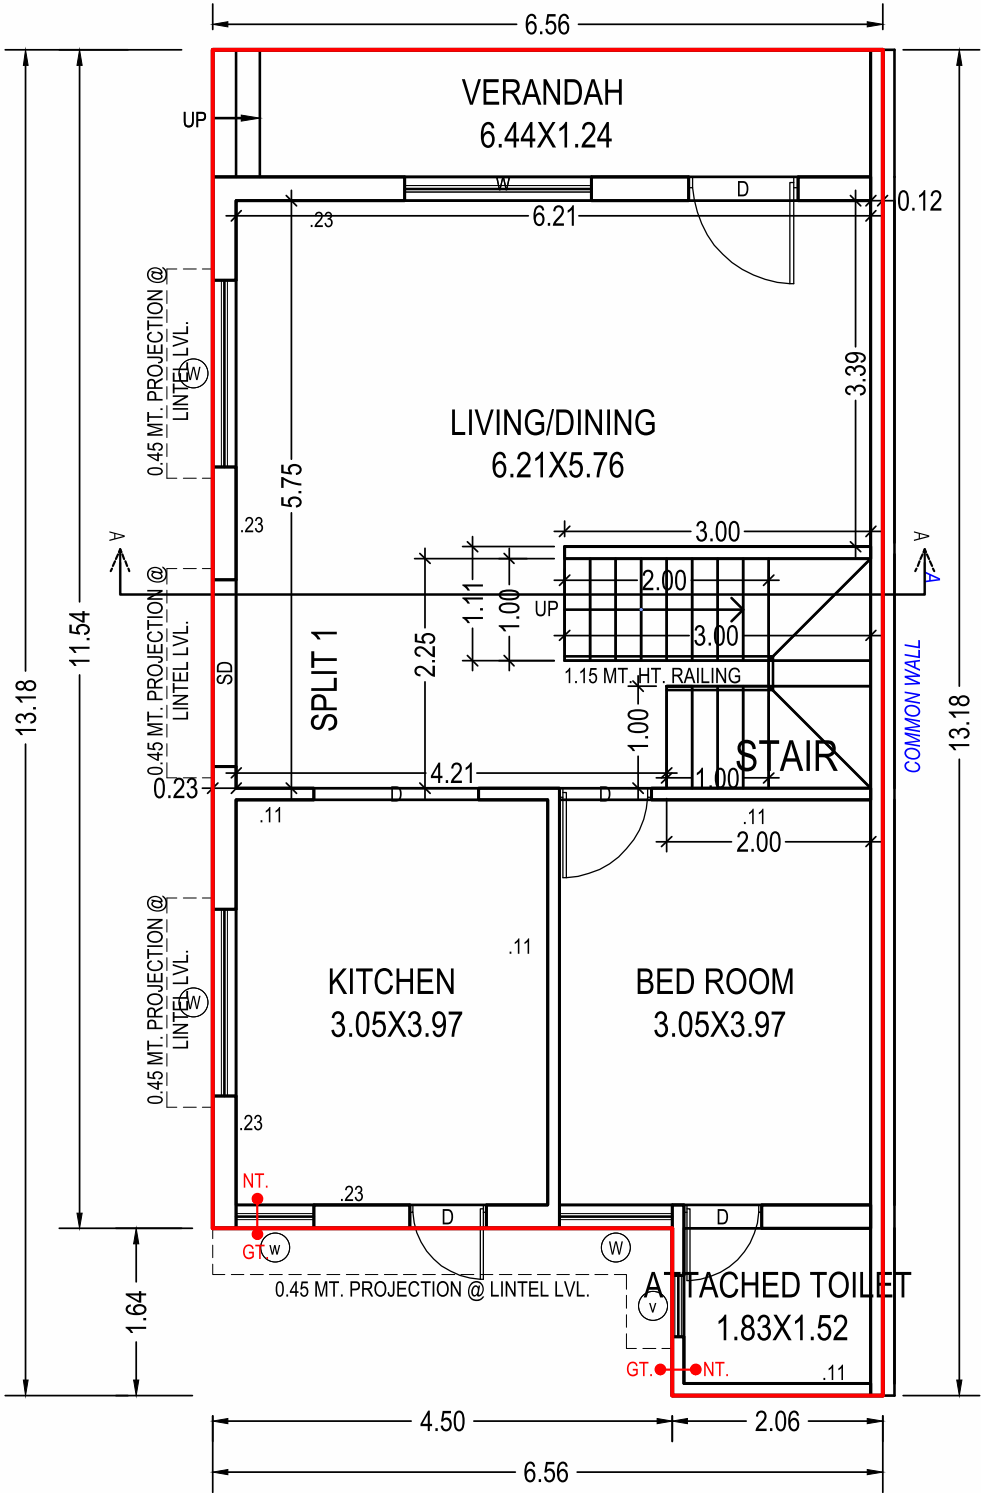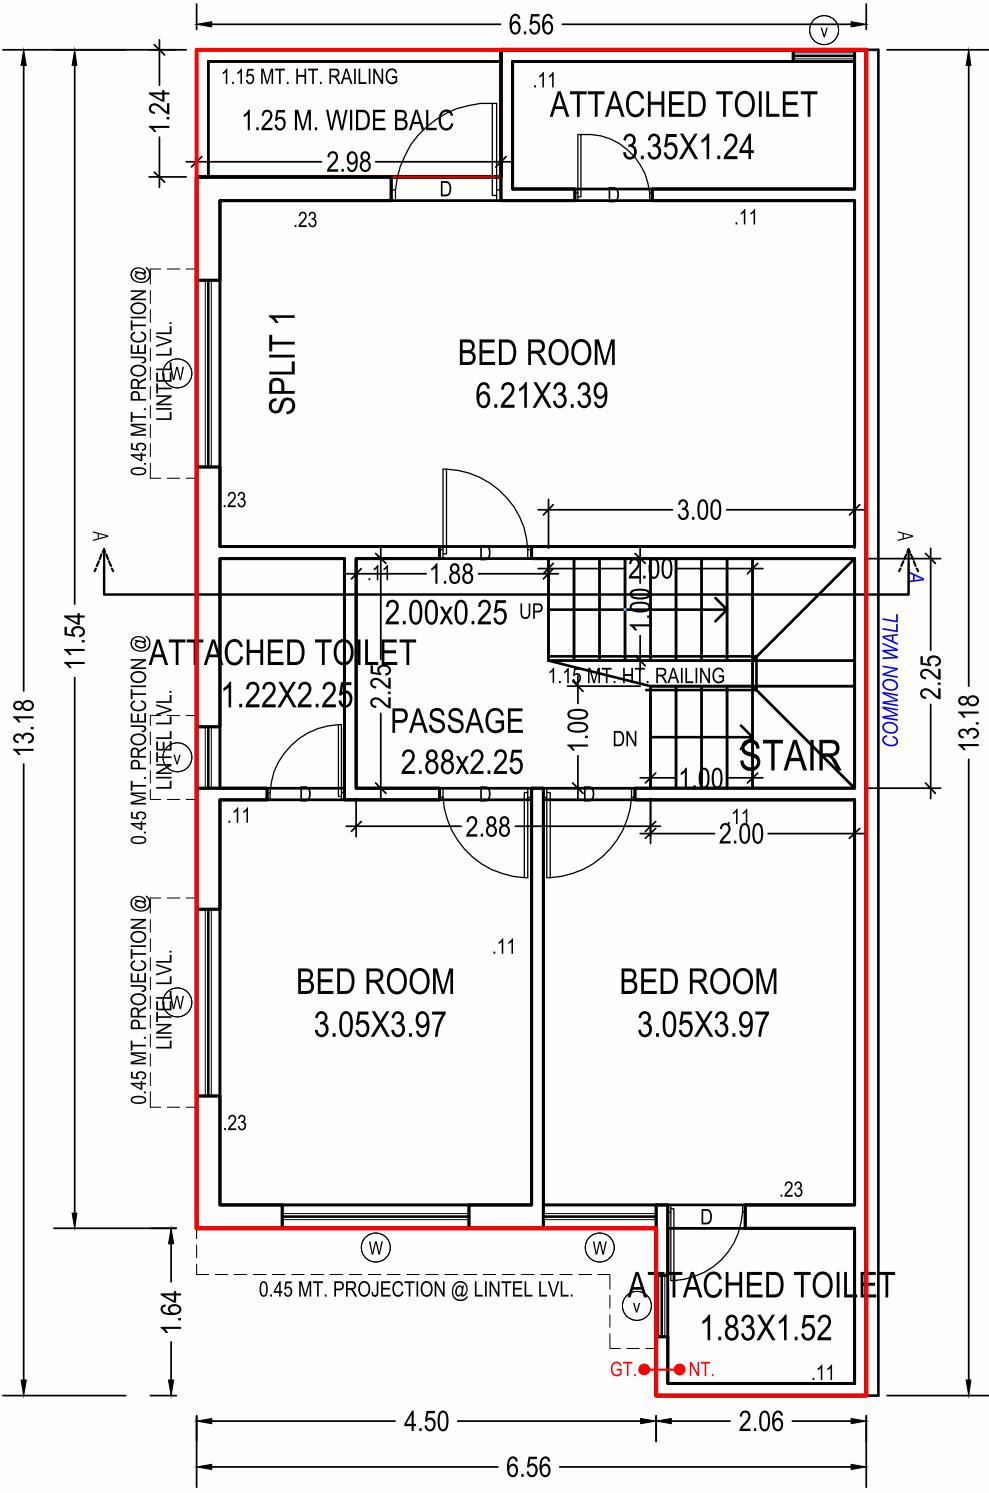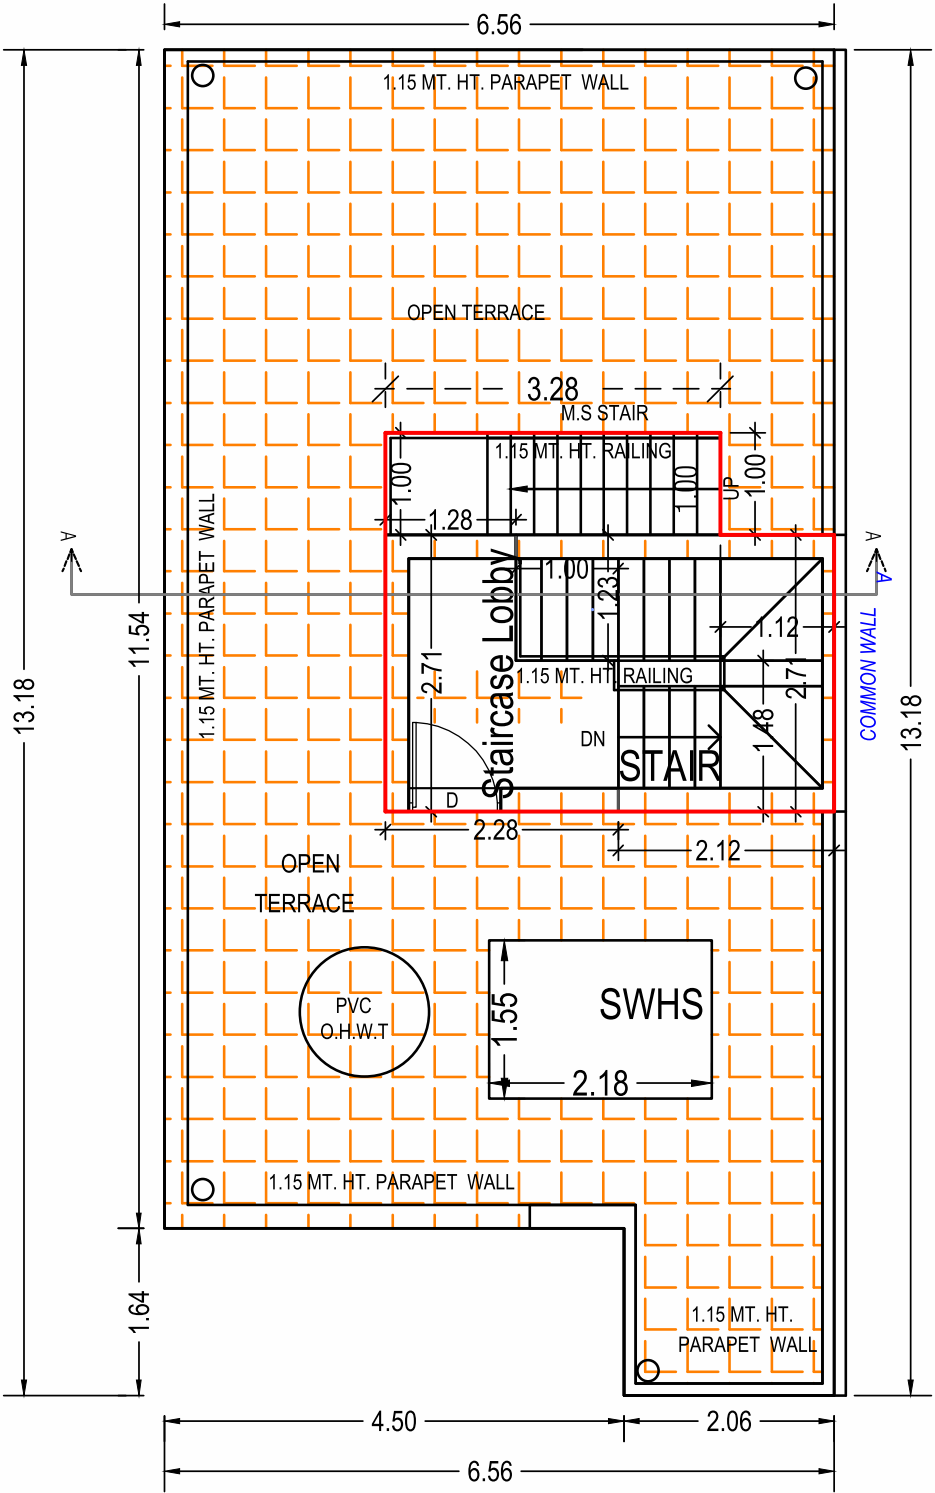


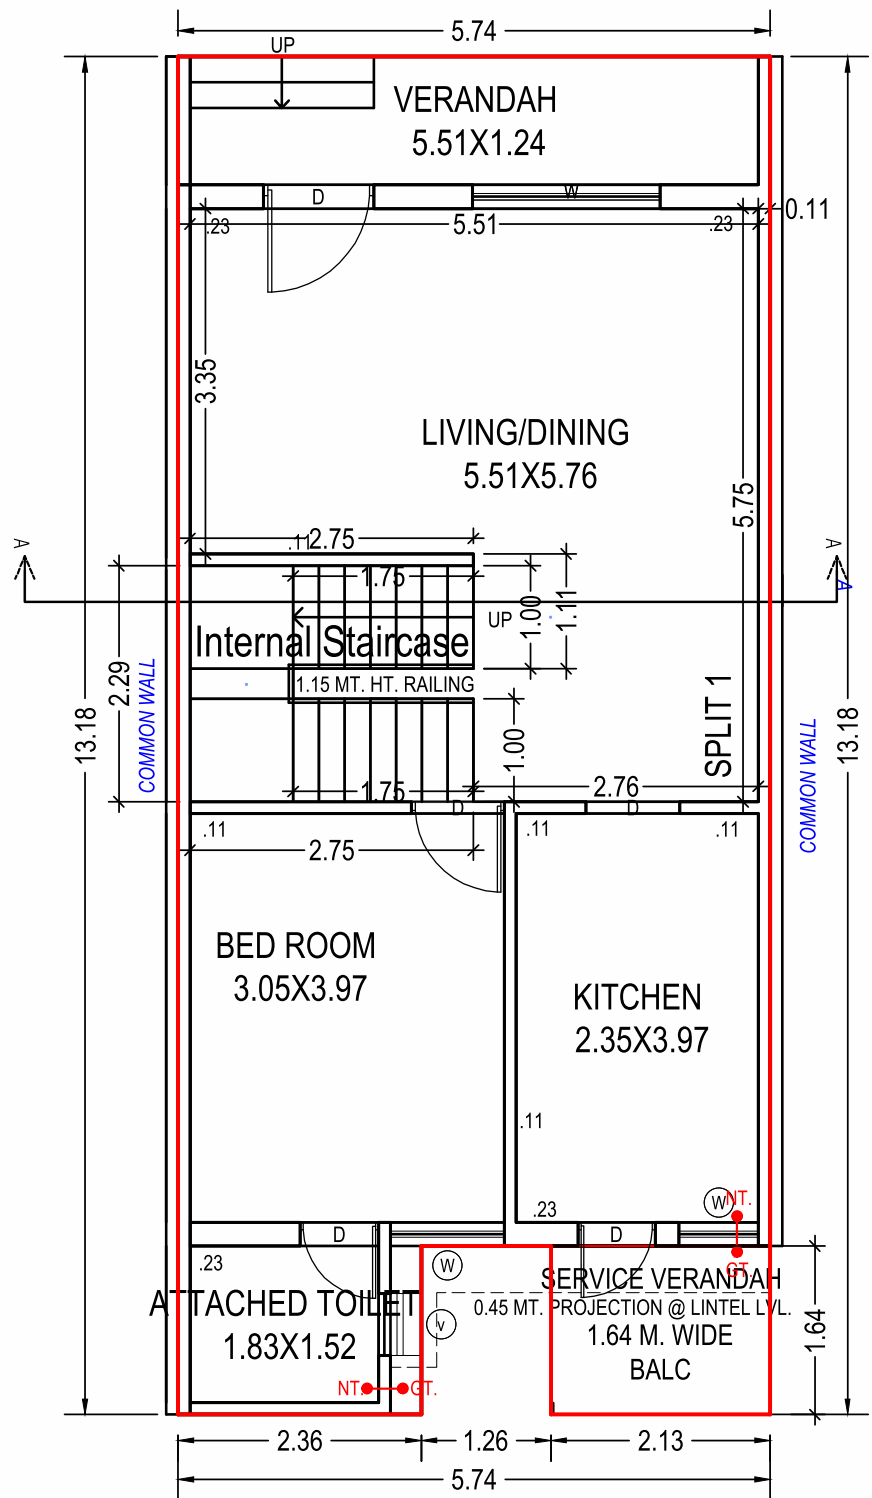



GROUND FLOOR PLAN
(Proposed)
(SCALE 1:100)

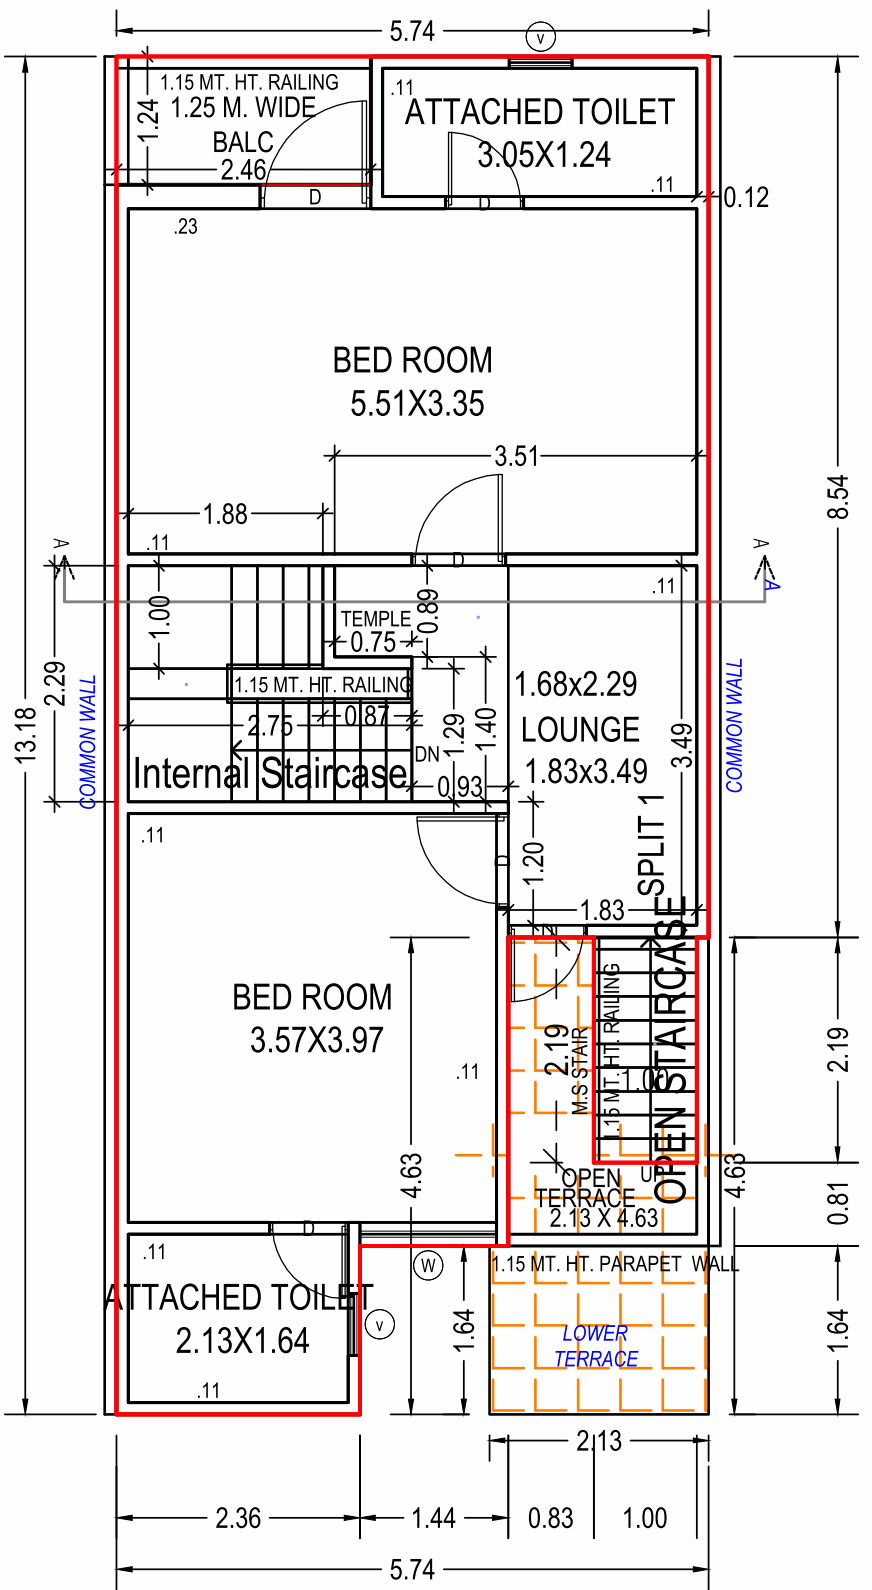


FIRST FLOOR PLAN
(Proposed)
(SCALE 1:100)

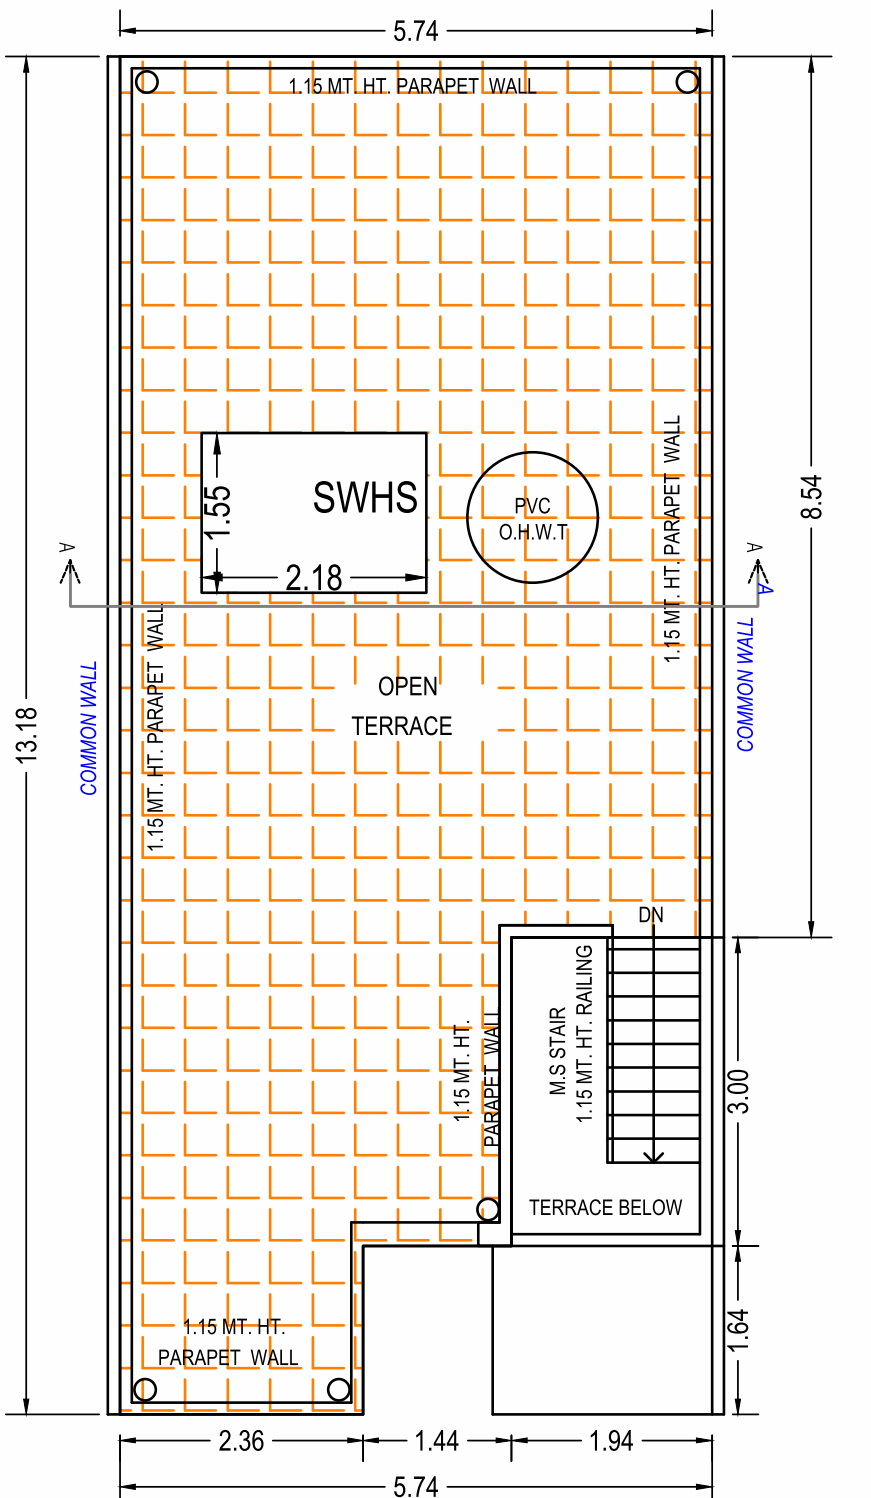



TERRACE FLOOR PLAN
(SCALE 1:100)

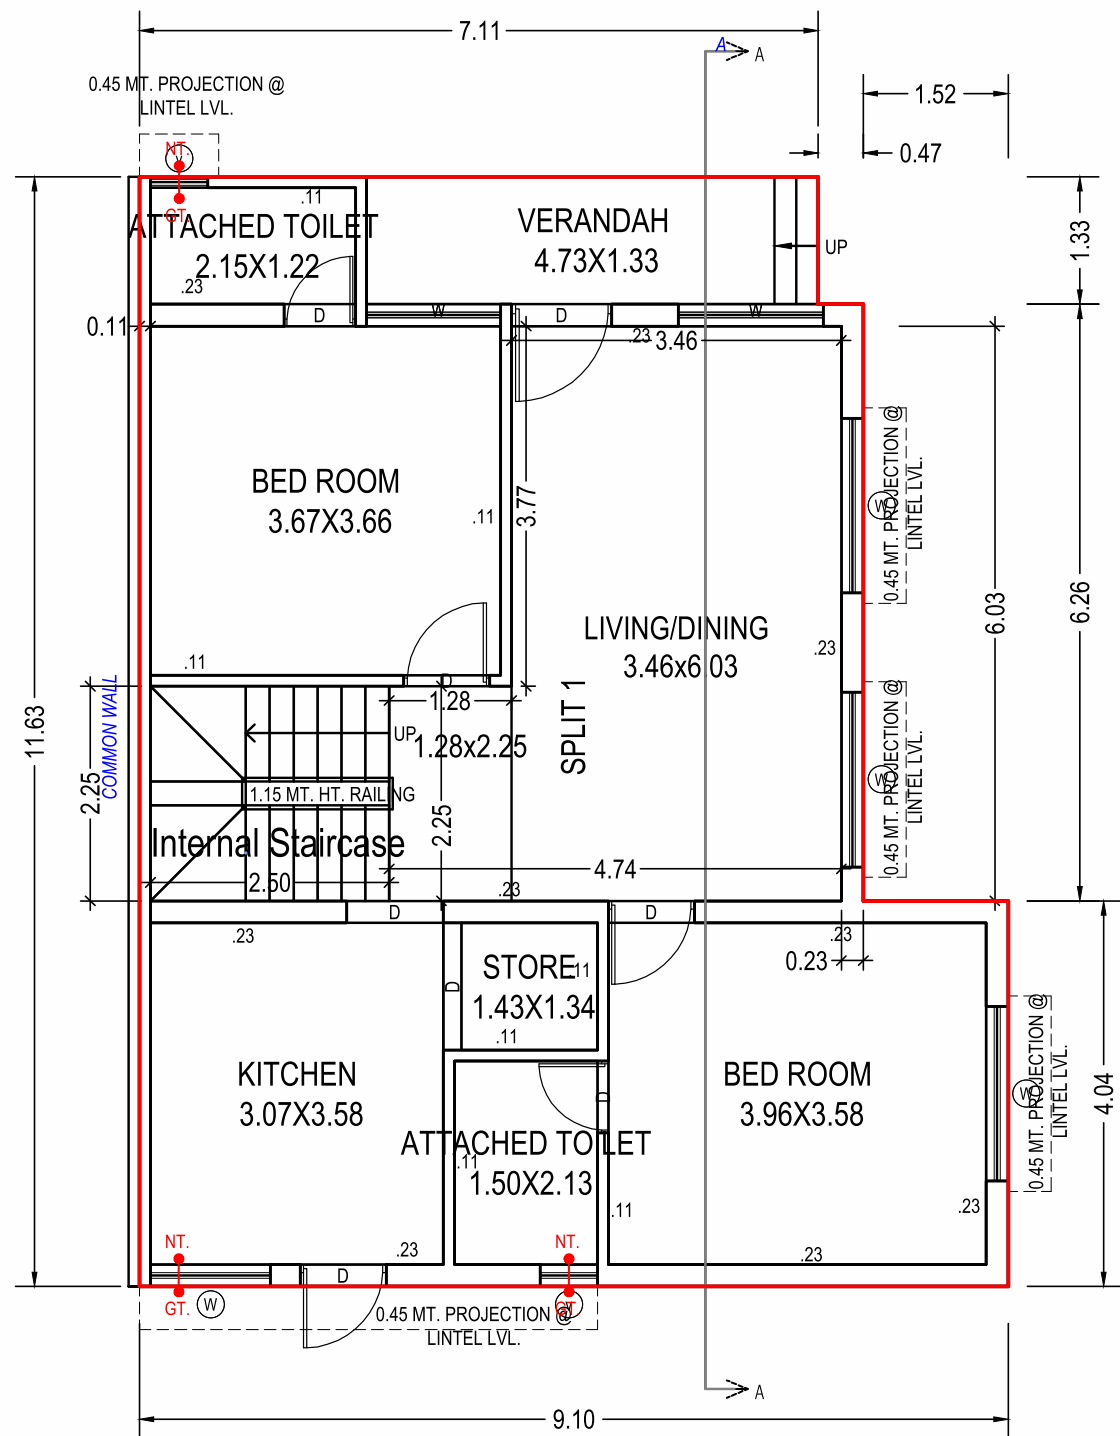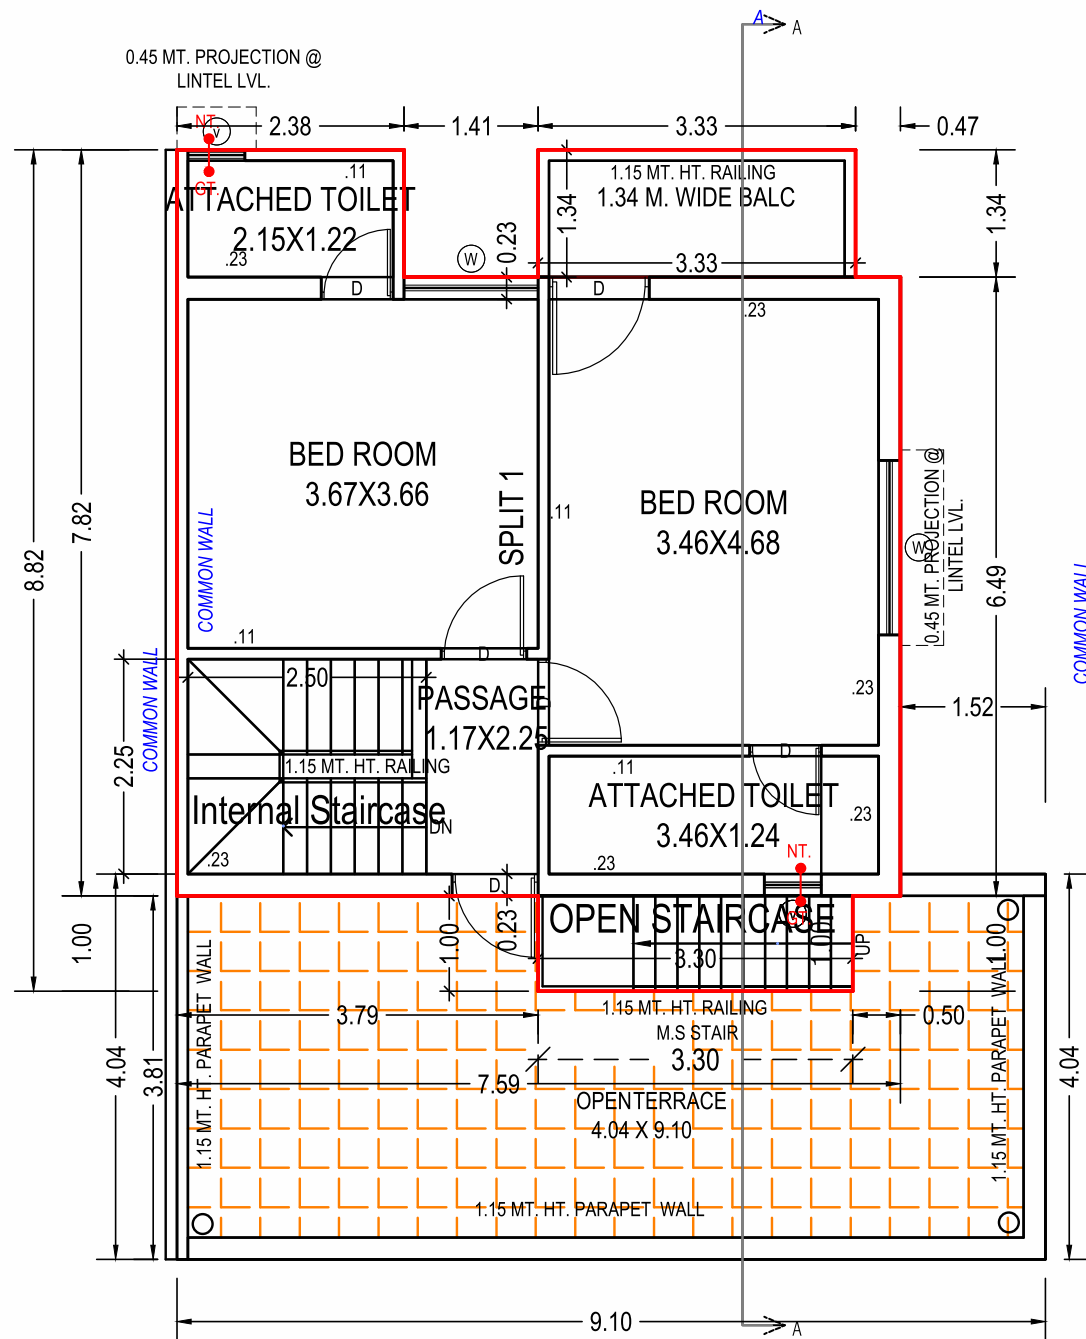


FIRST FLOOR PLAN
(Proposed)
(SCALE 1:100)

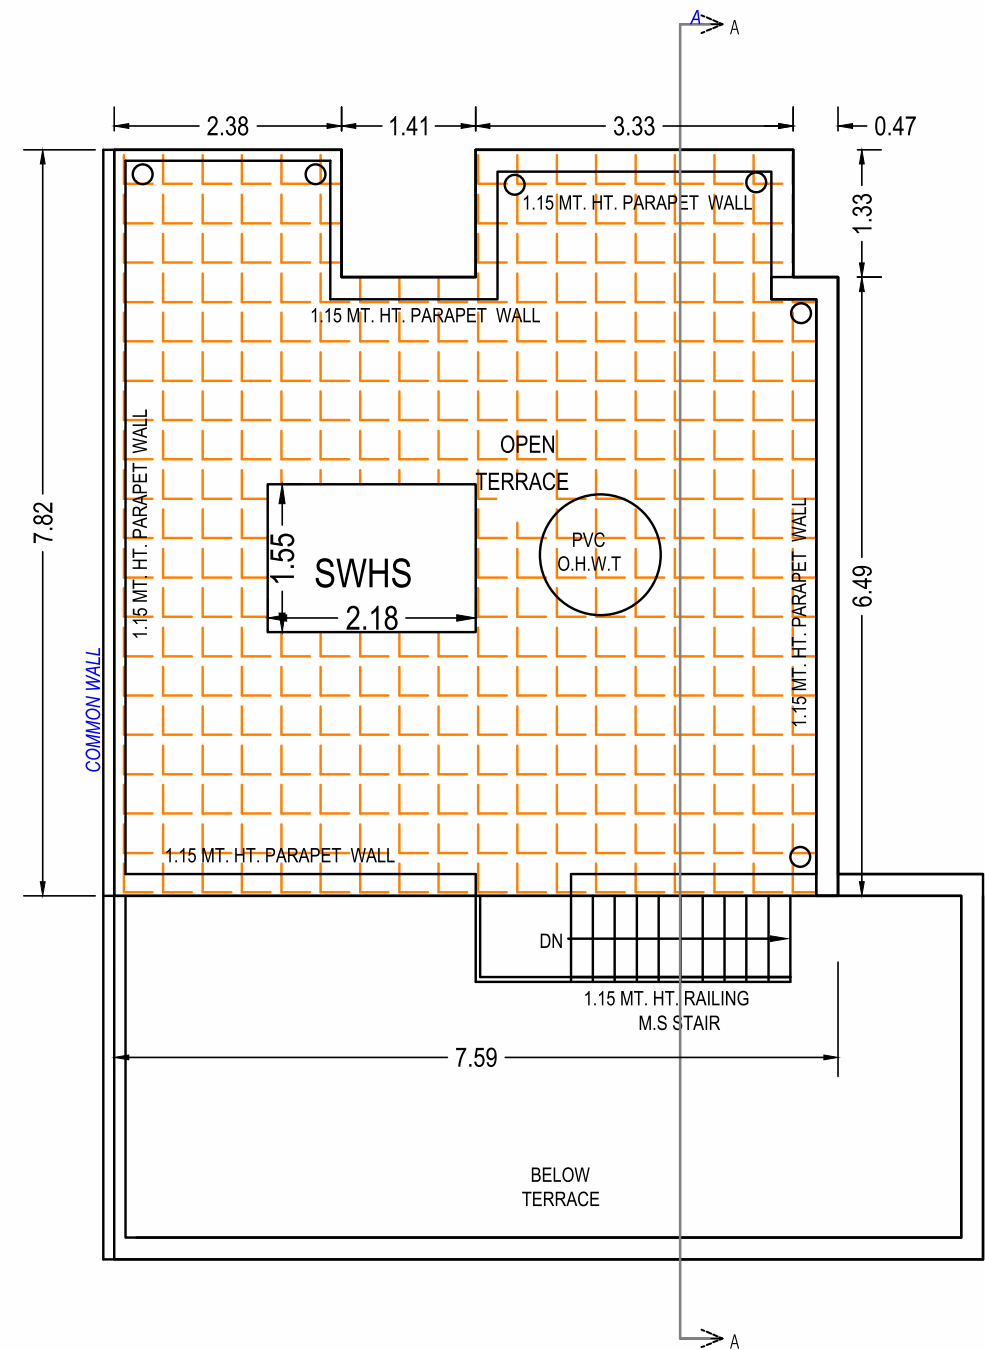


TERRACE FLOOR PLAN
(SCALE 1:100)

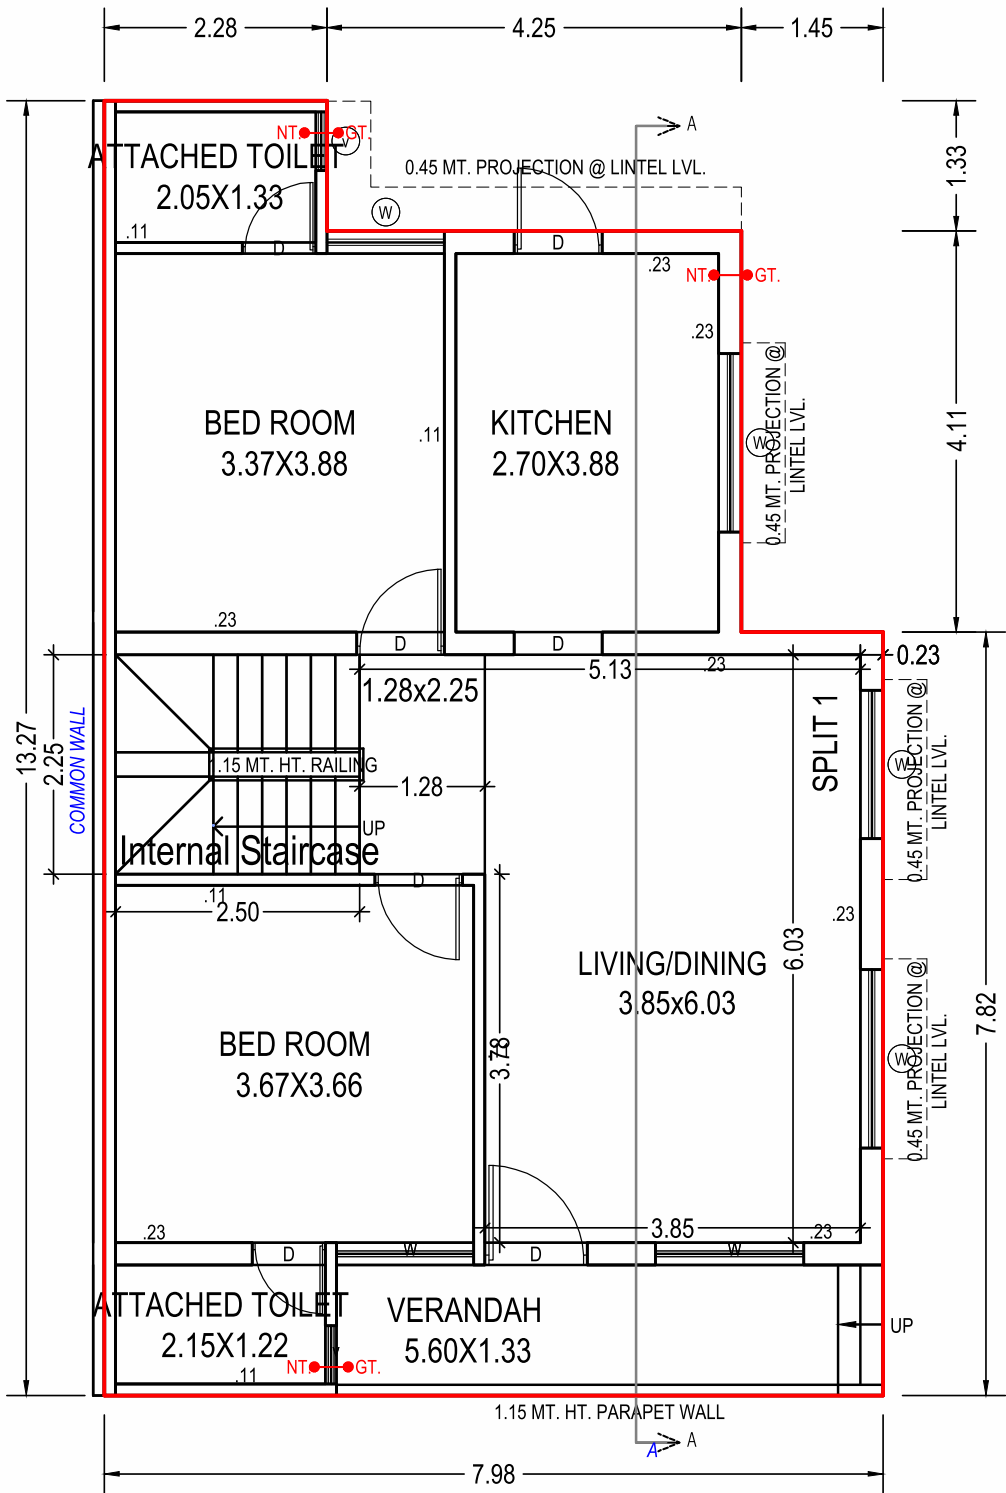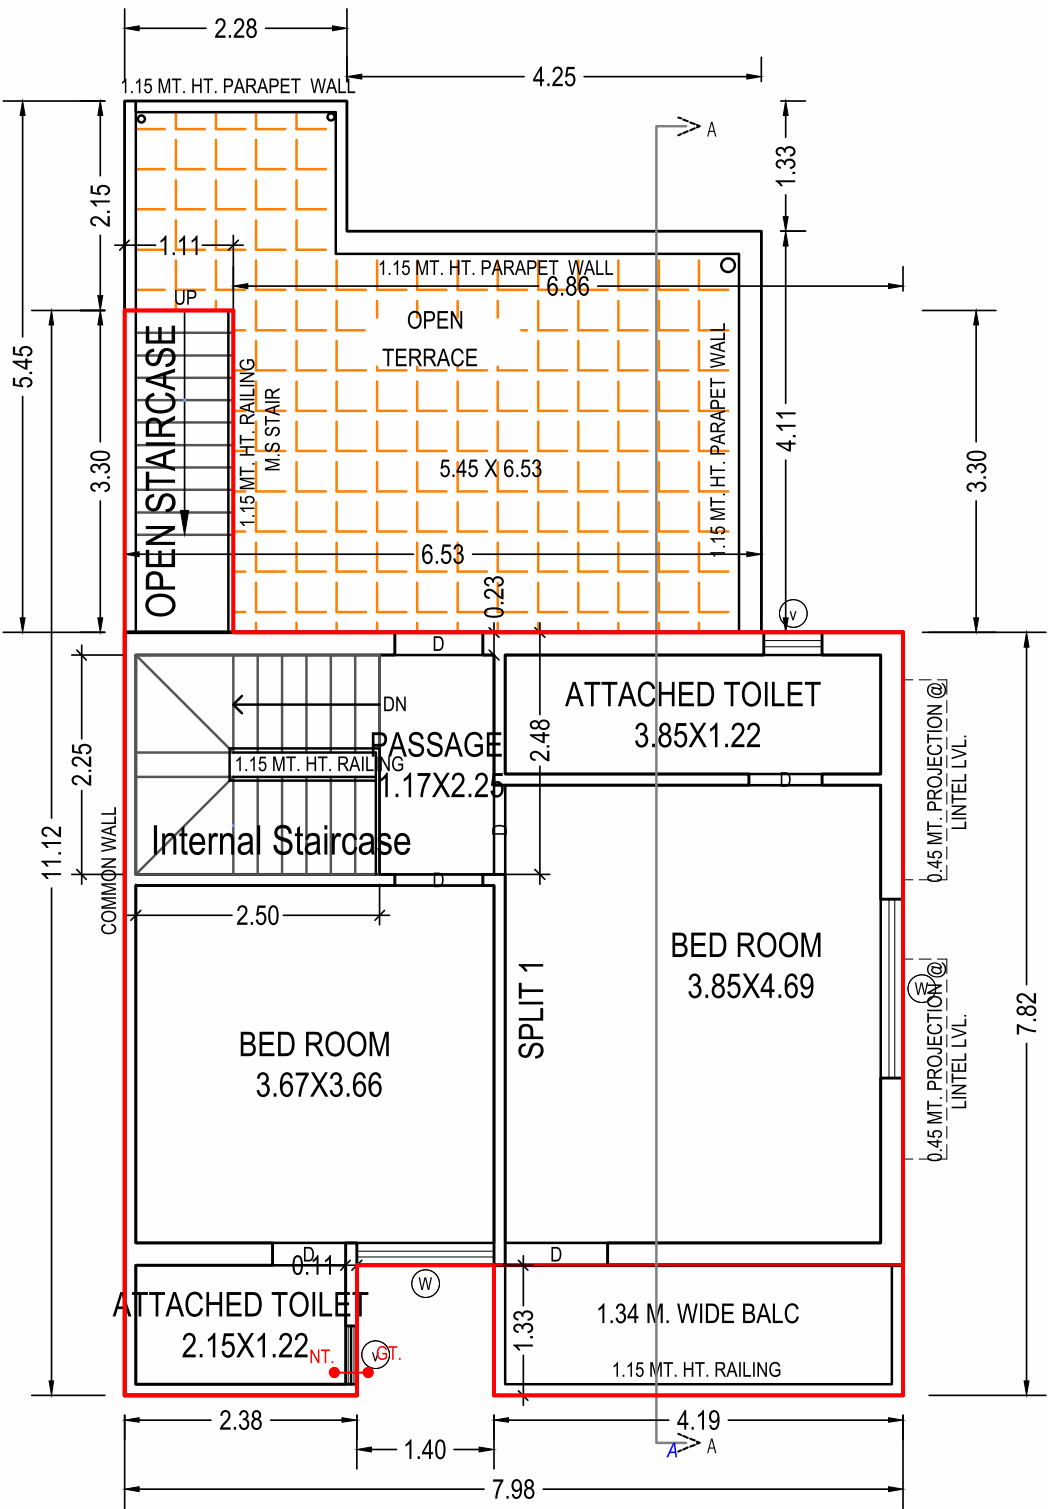


FIRST FLOOR PLAN
(Proposed)
(SCALE 1:100)

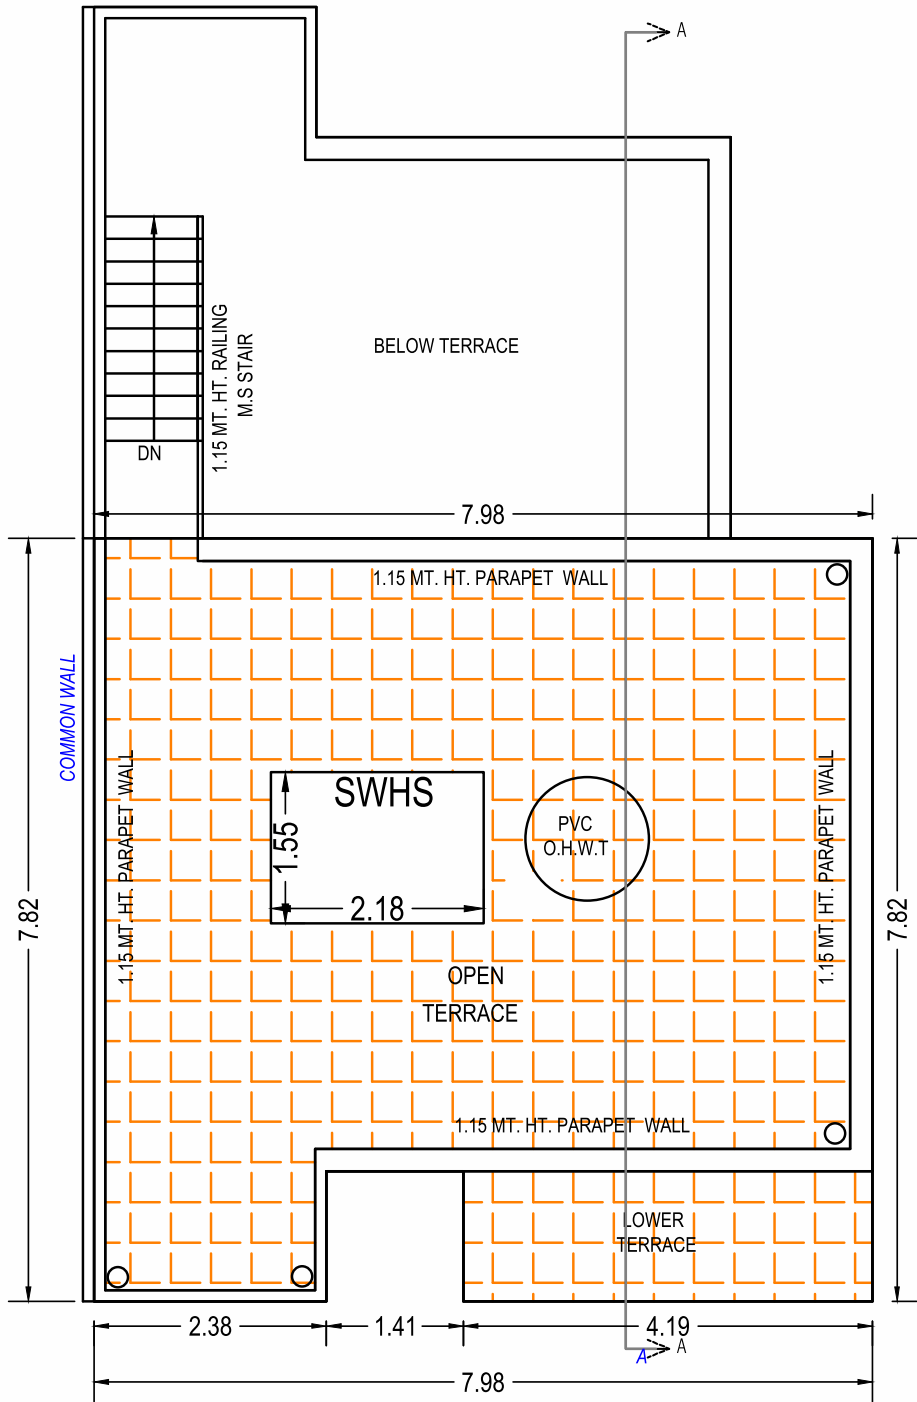


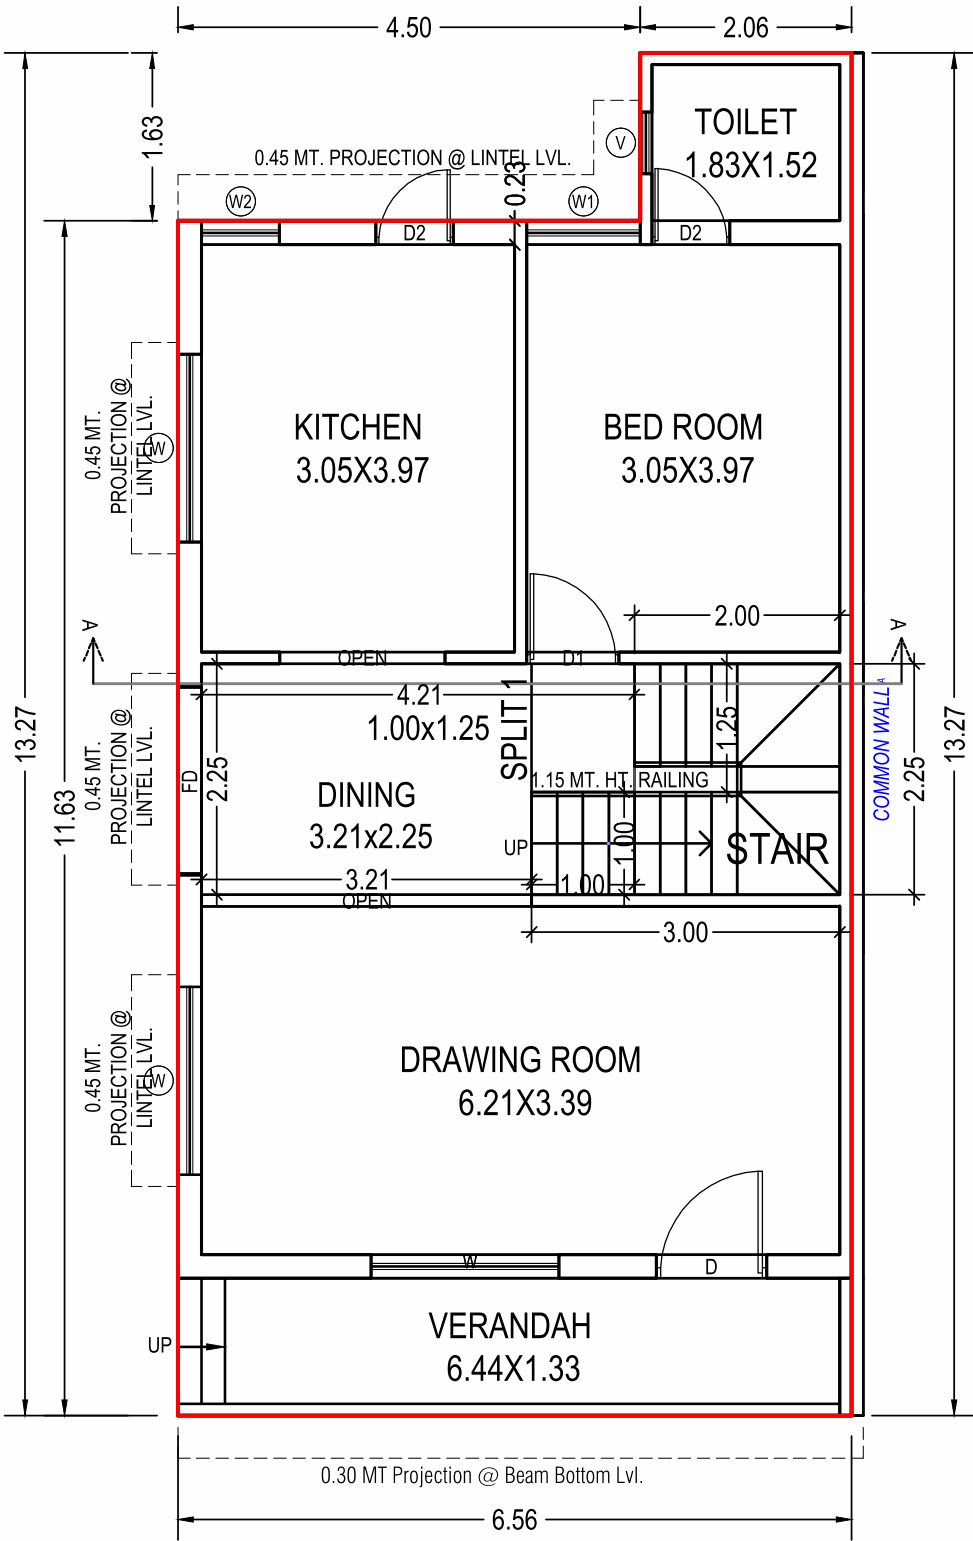



GROUND FLOOR PLAN
(Proposed)
(SCALE 1:100)

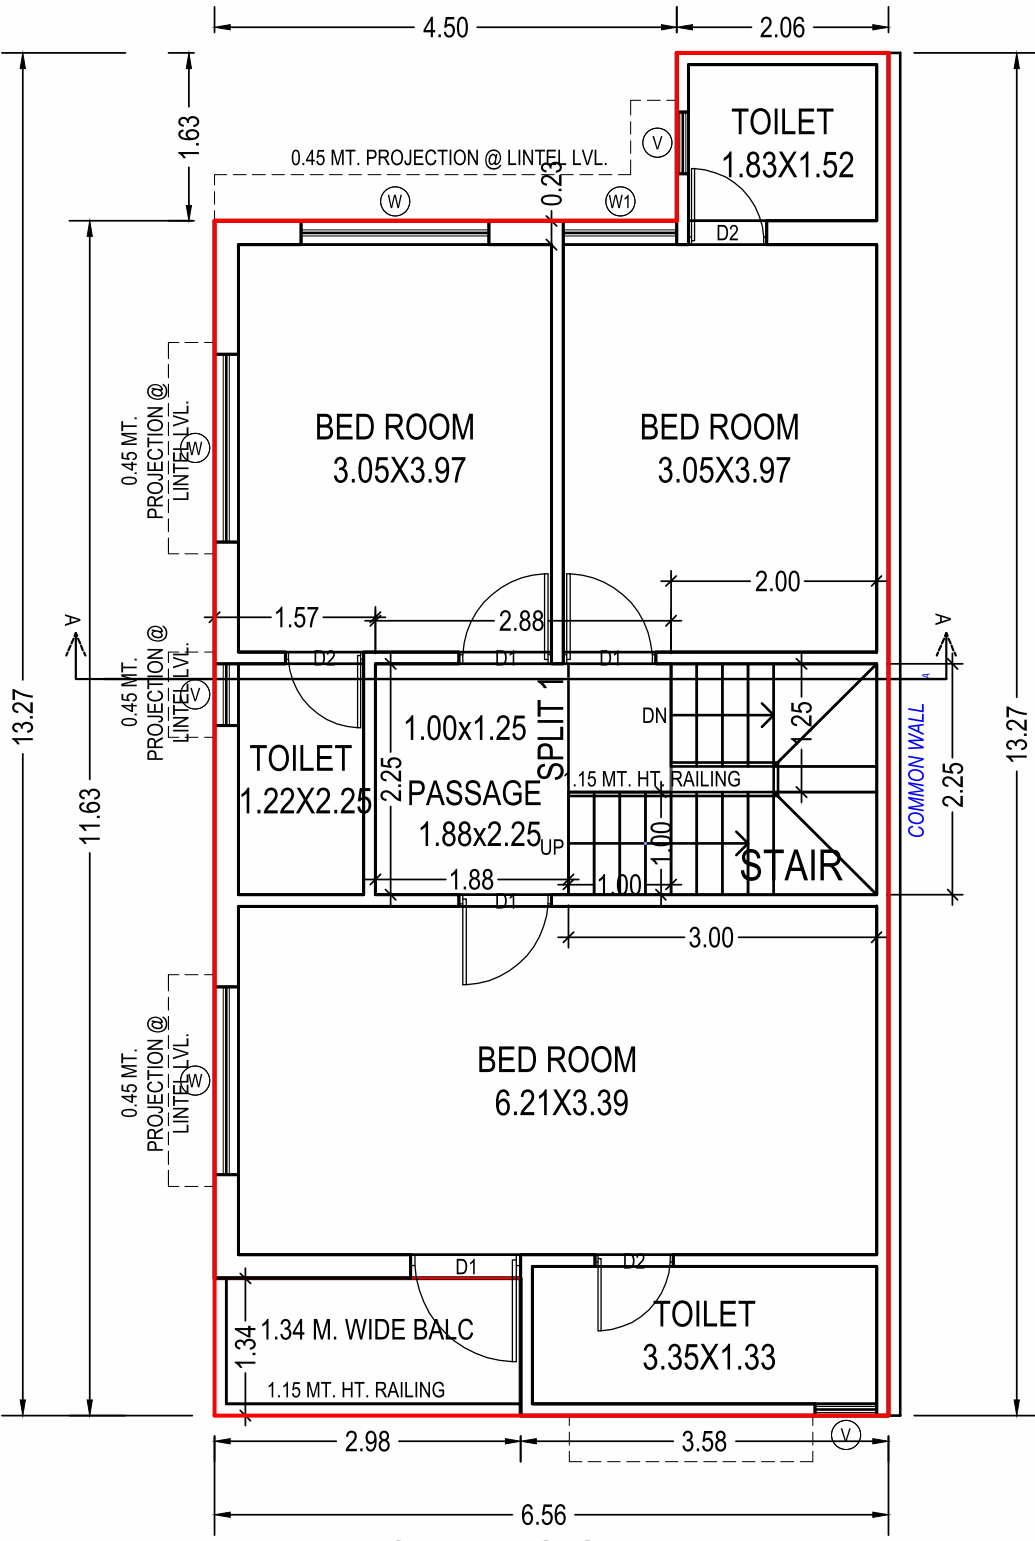


FIRST FLOOR PLAN
(Proposed)
(SCALE 1:100)


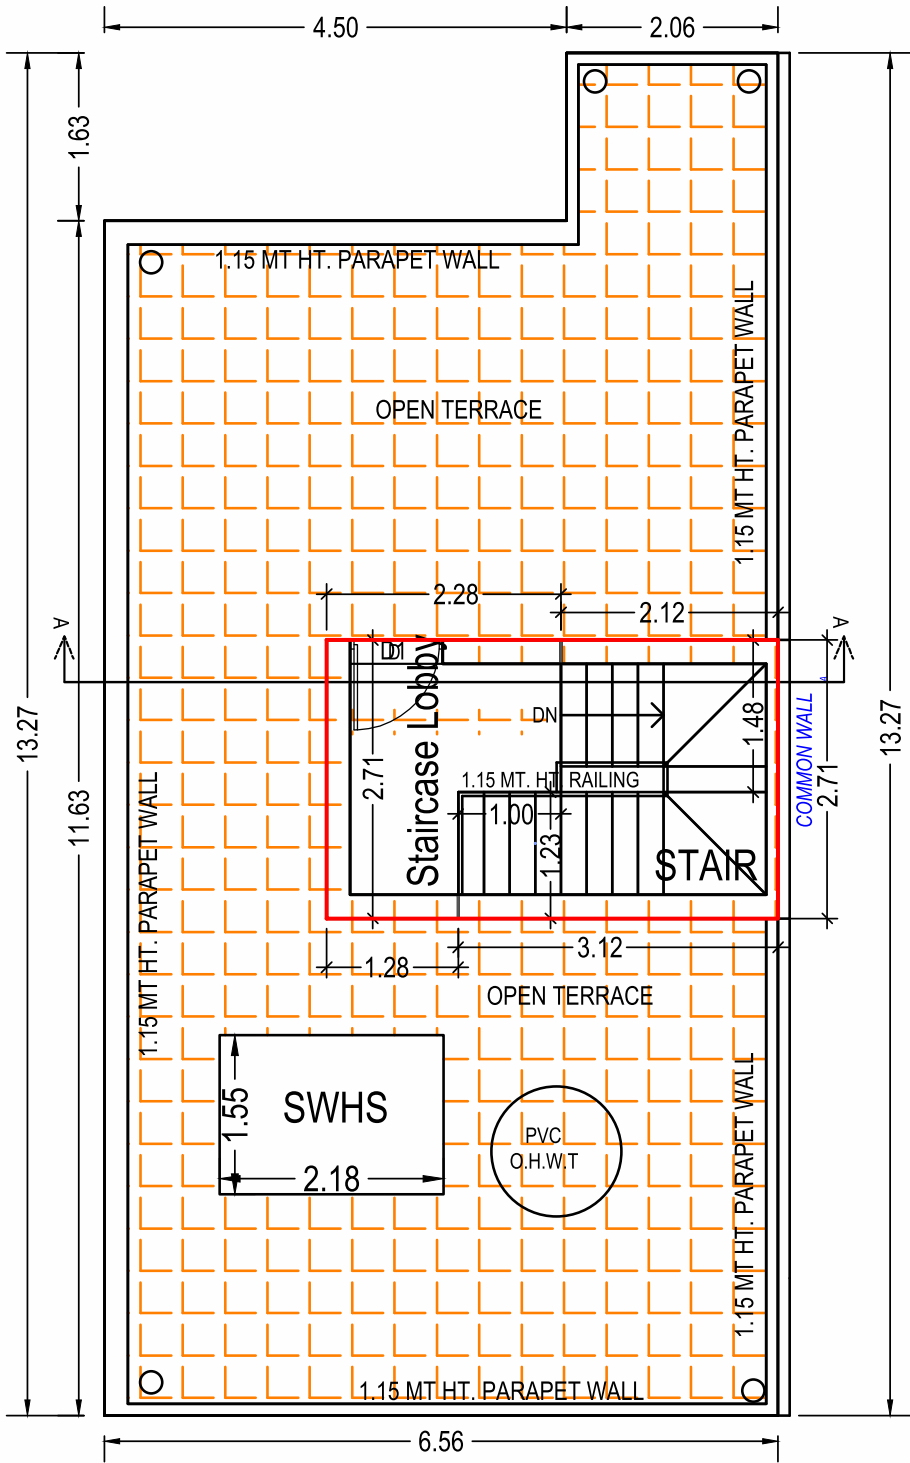


TERRACE FLOOR PLAN
(SCALE 1:100)

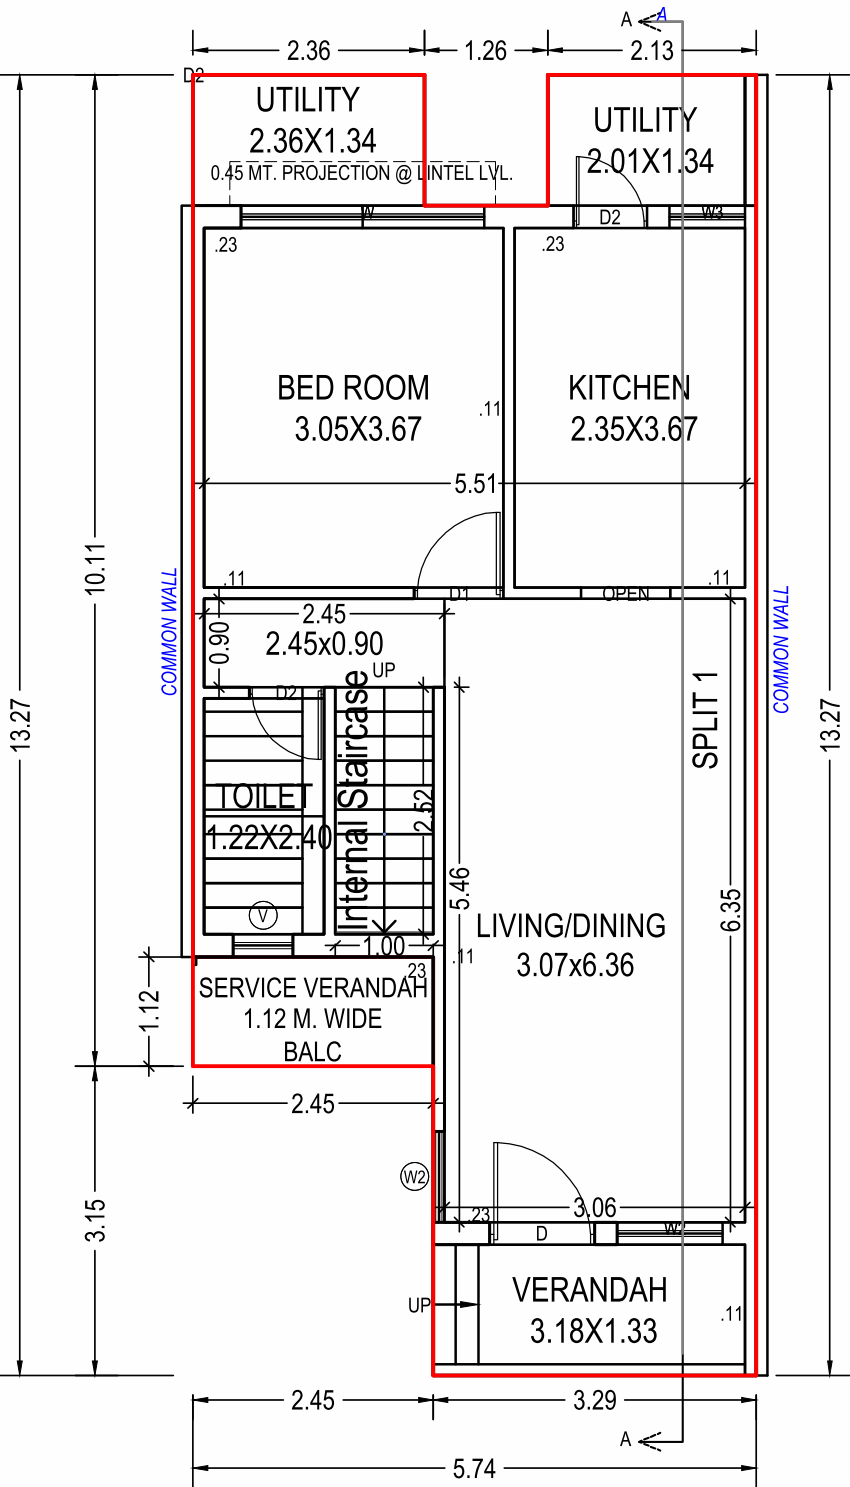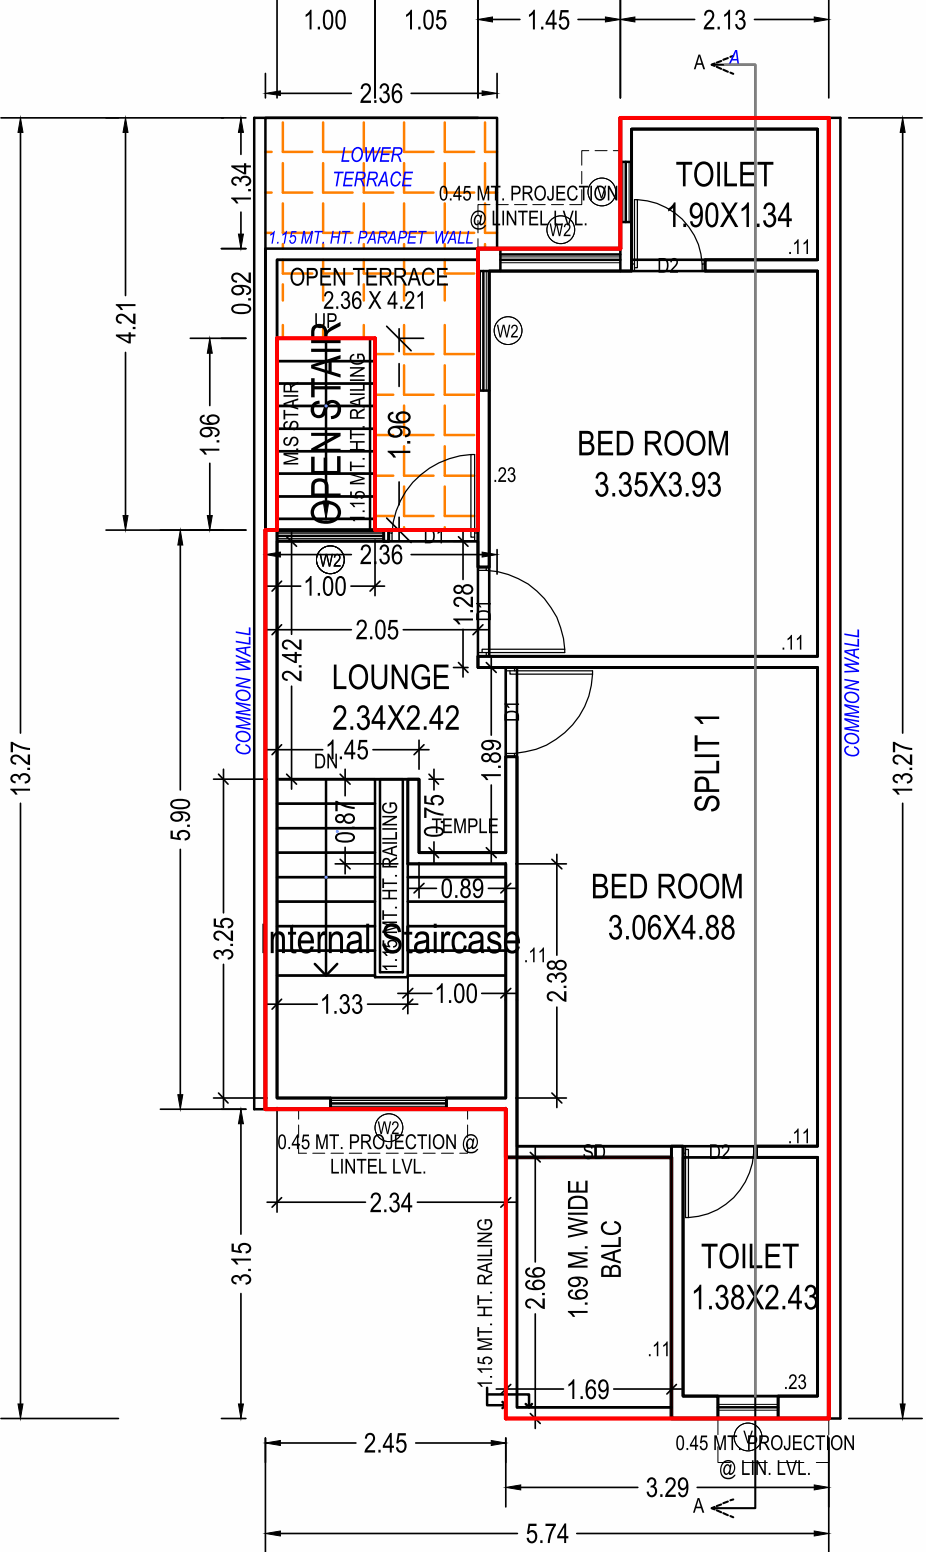


FIRST FLOOR PLAN
(Proposed)
(SCALE 1:100)

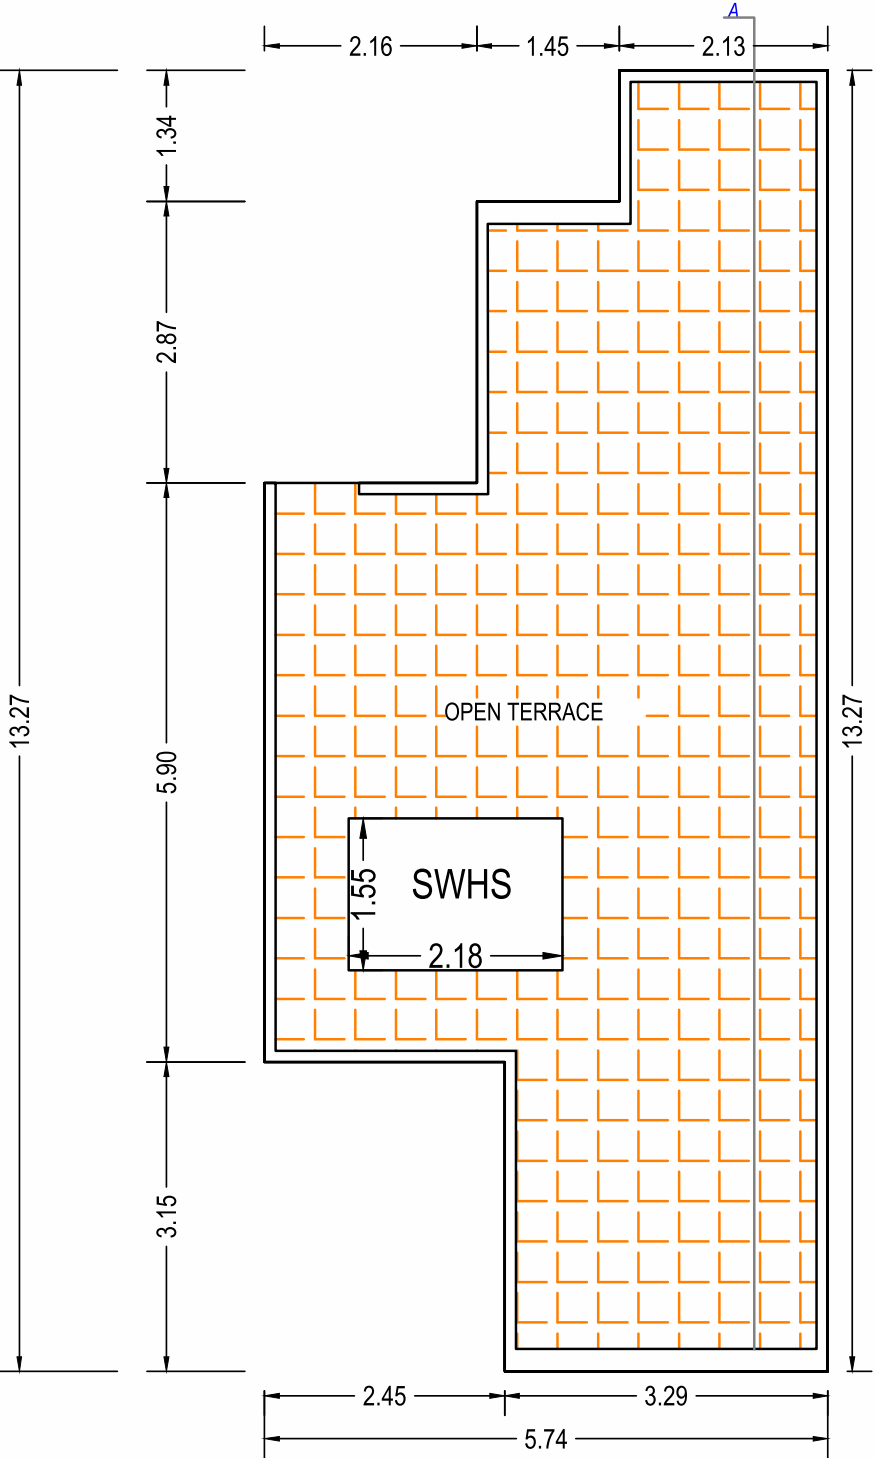



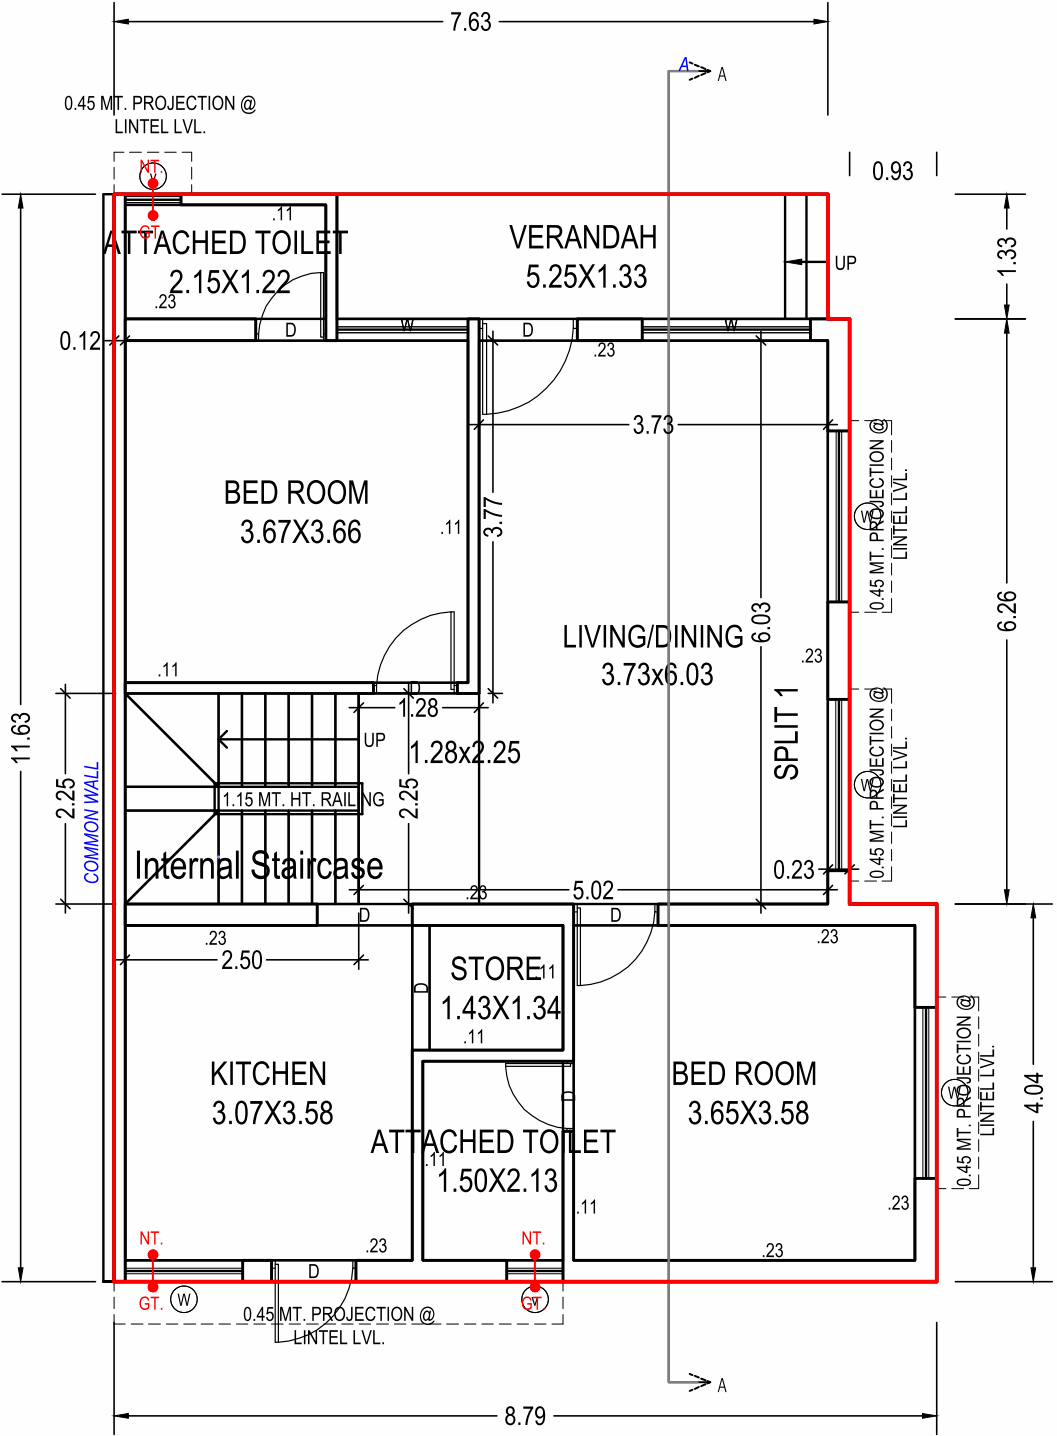
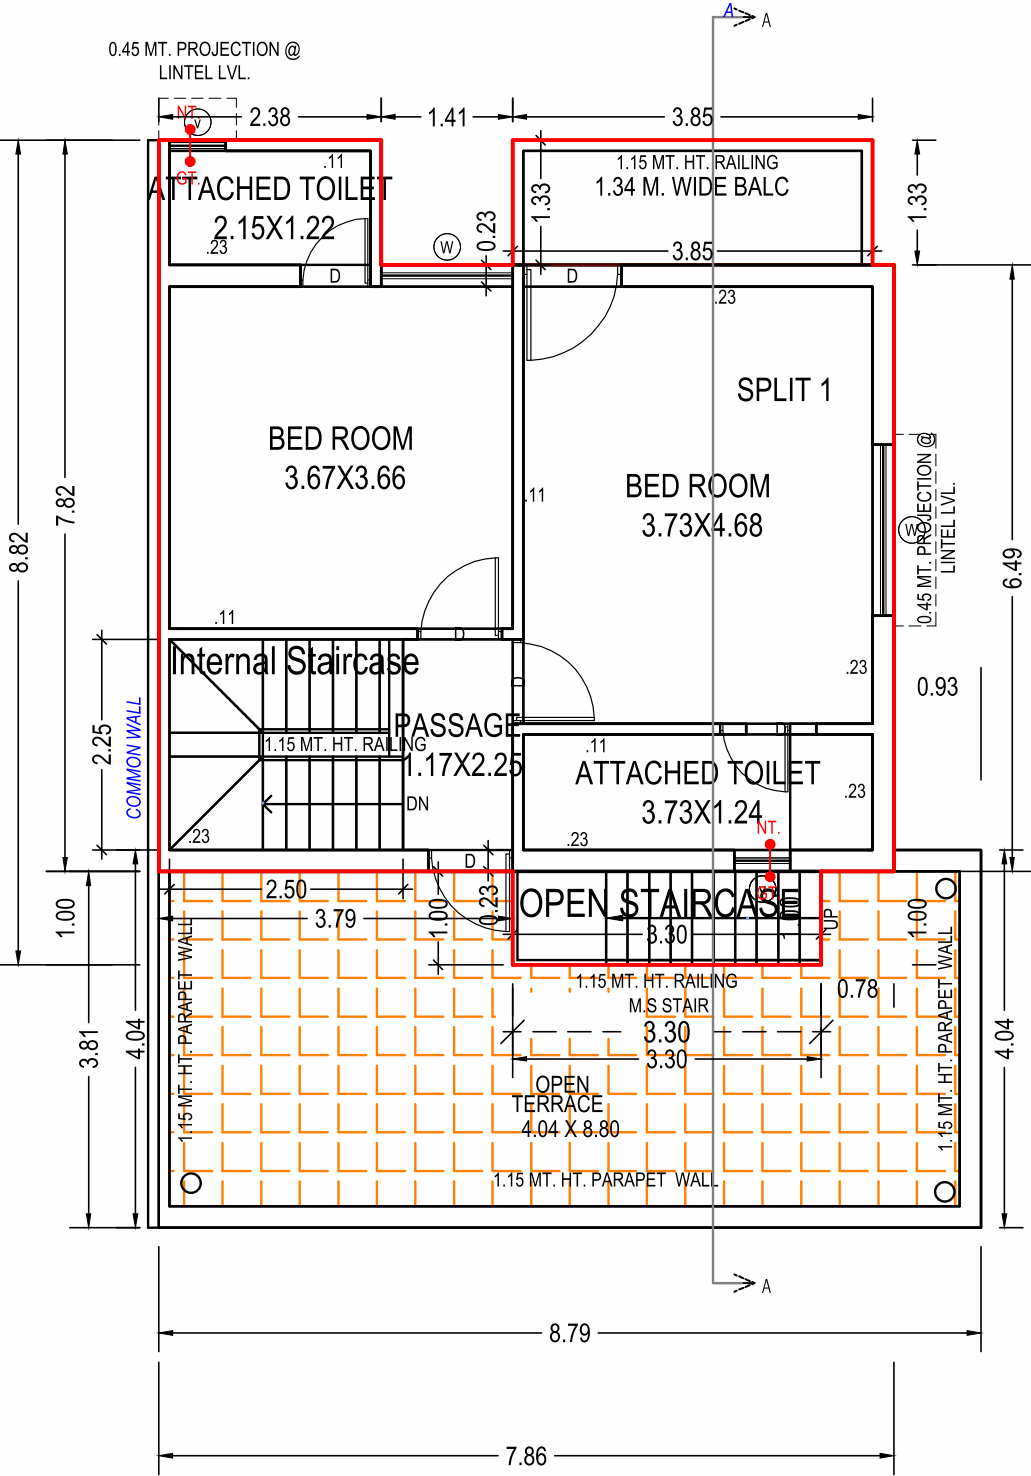



FIRST FLOOR PLAN (Proposed) (SCALE 1:100)

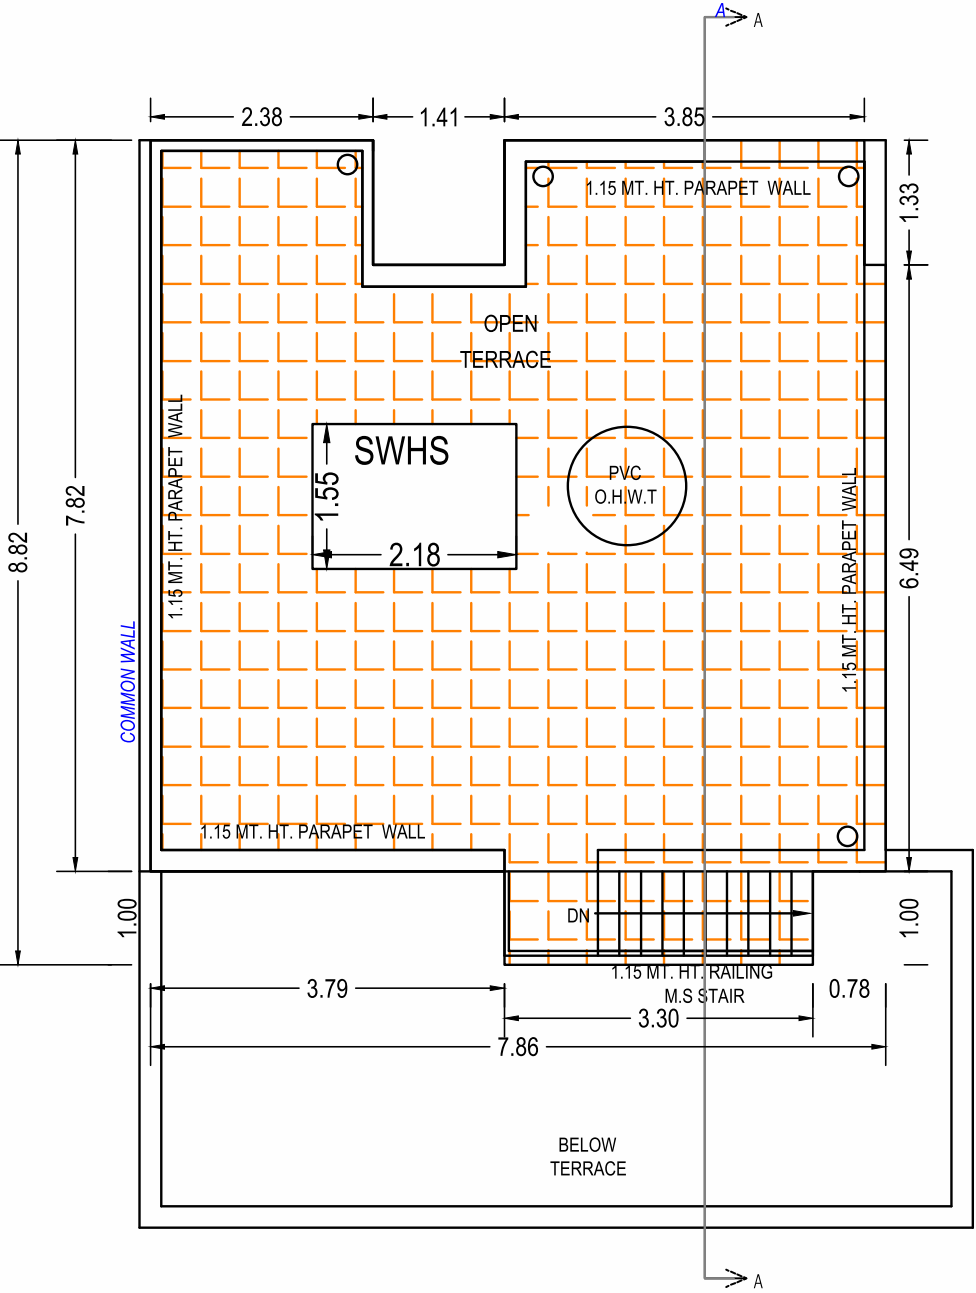


TERRACE FLOOR PLAN (SCALE 1:100)

UNIT (34)

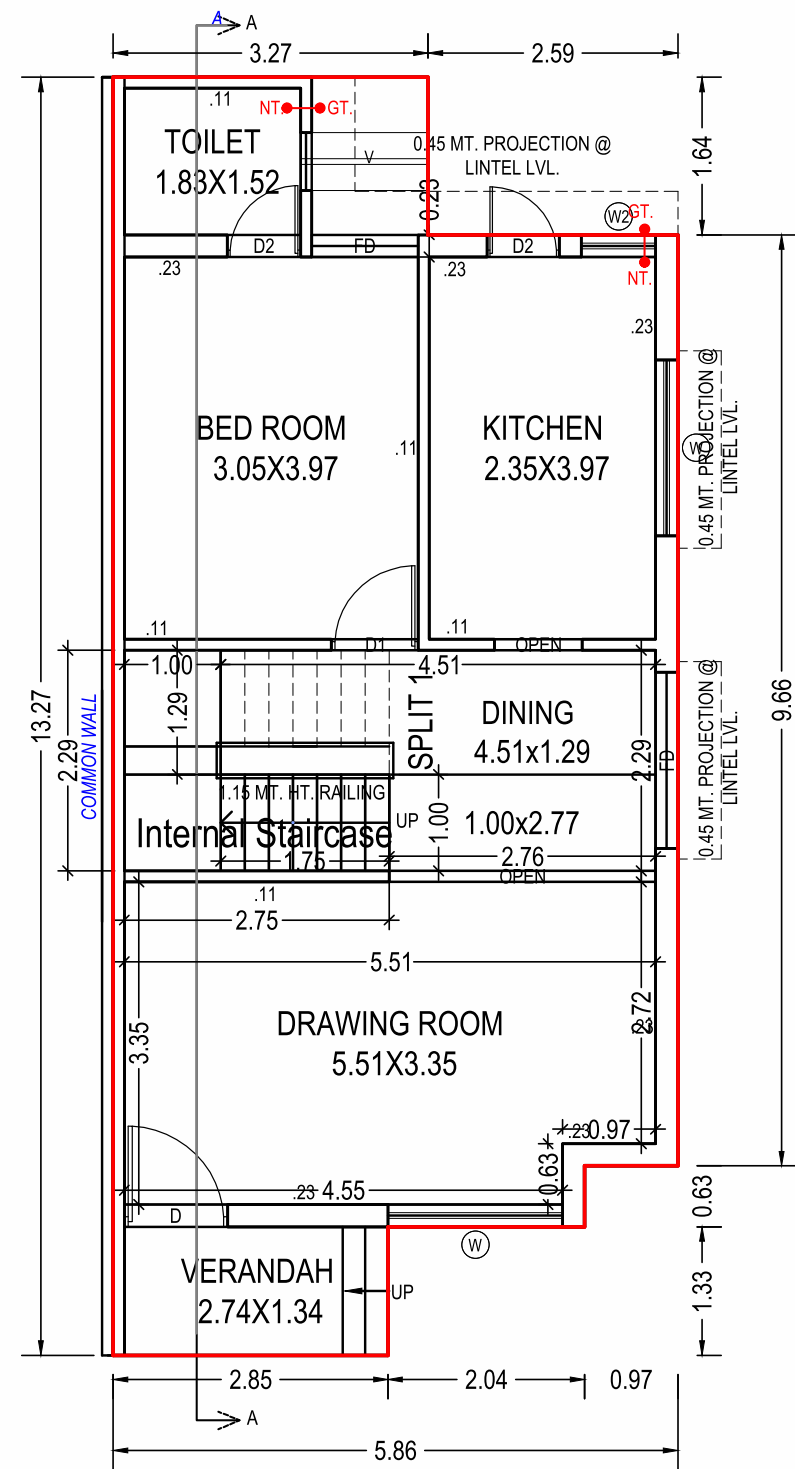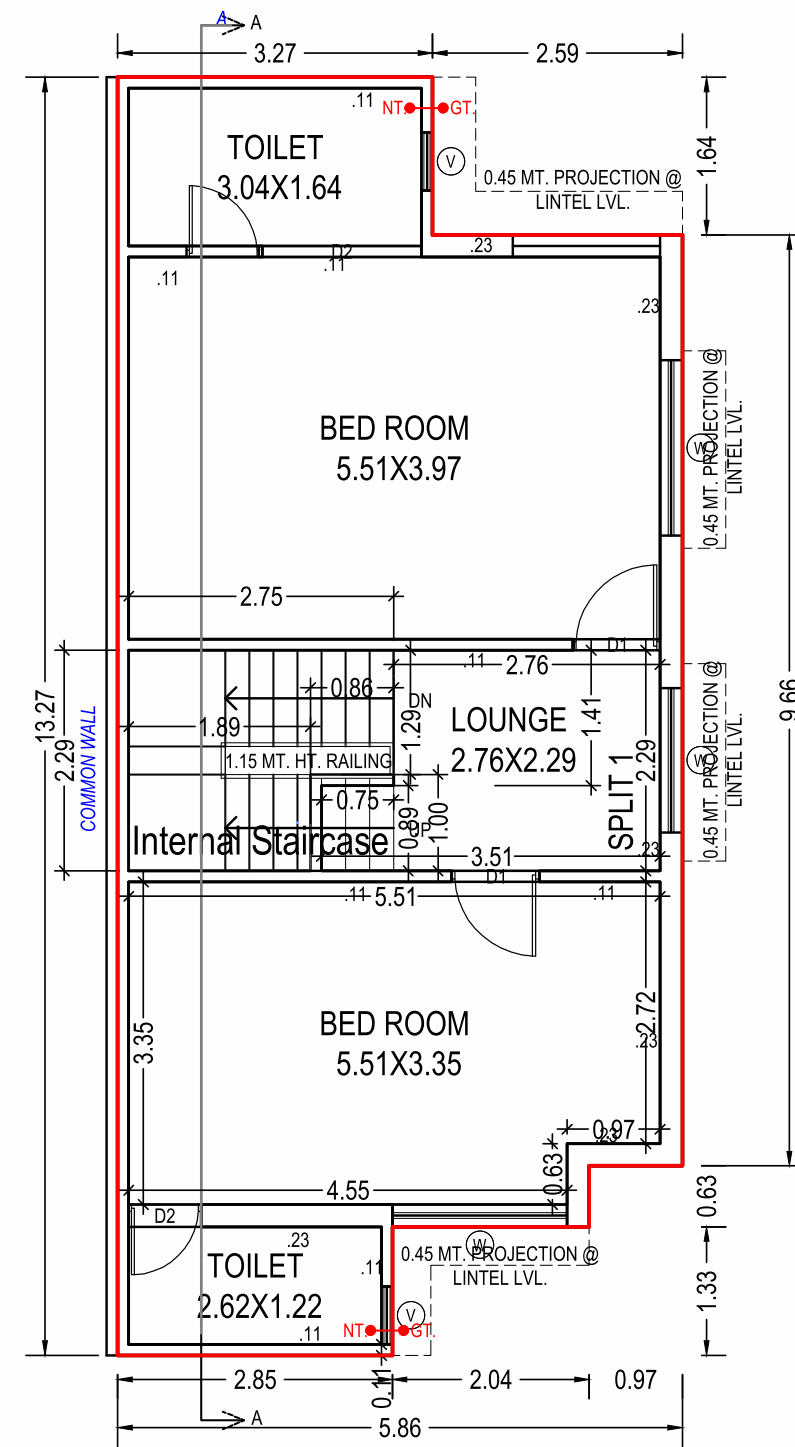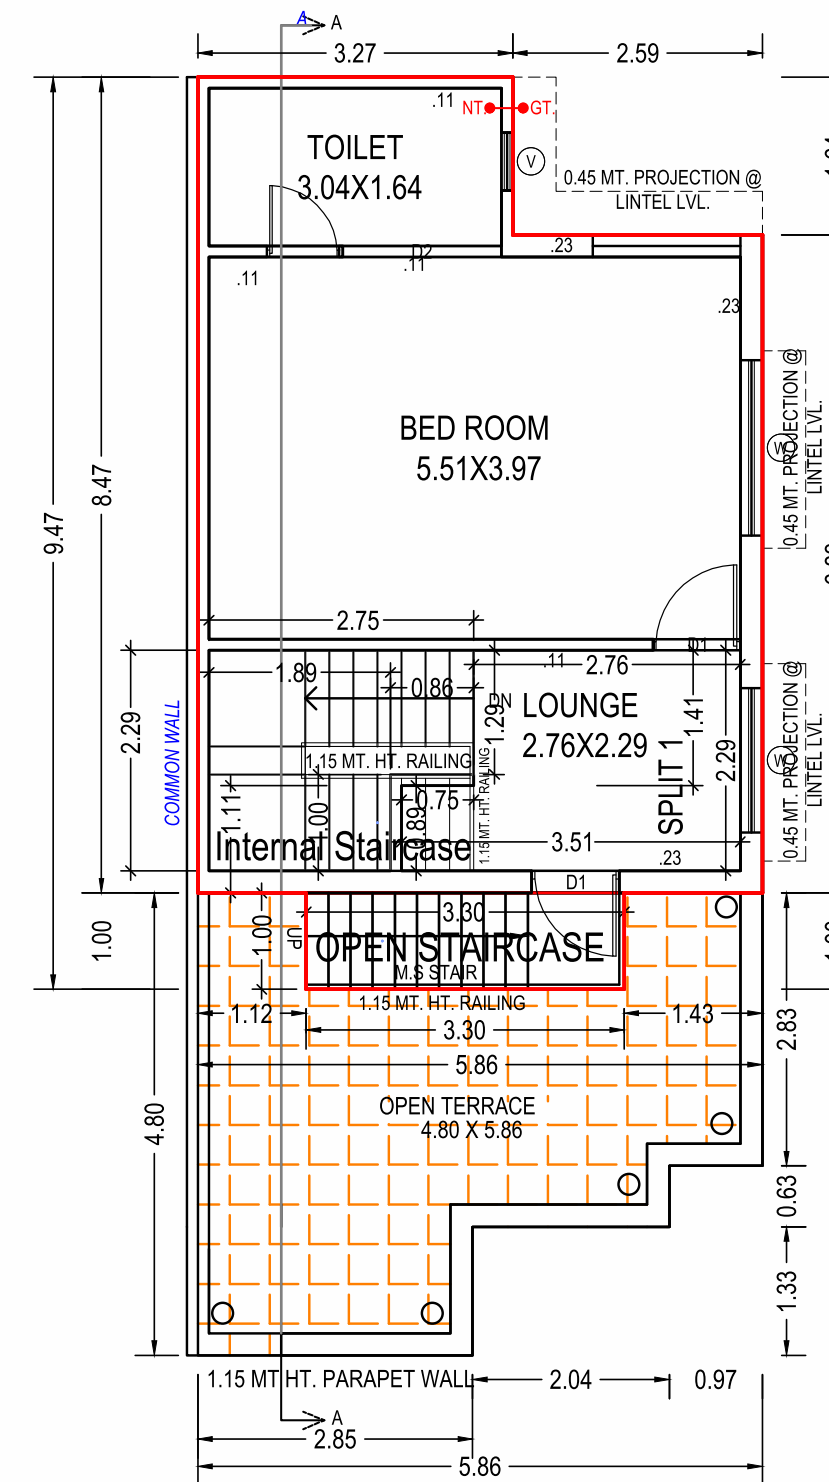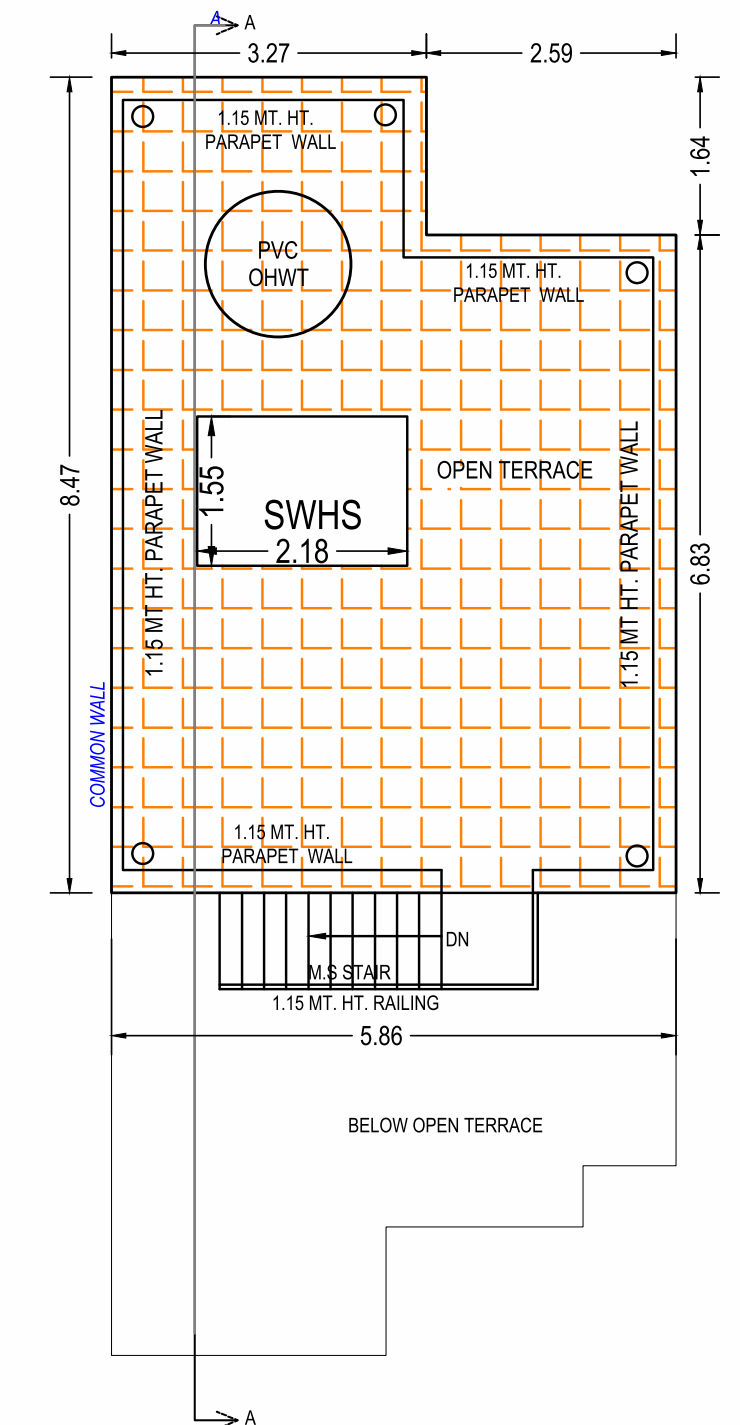


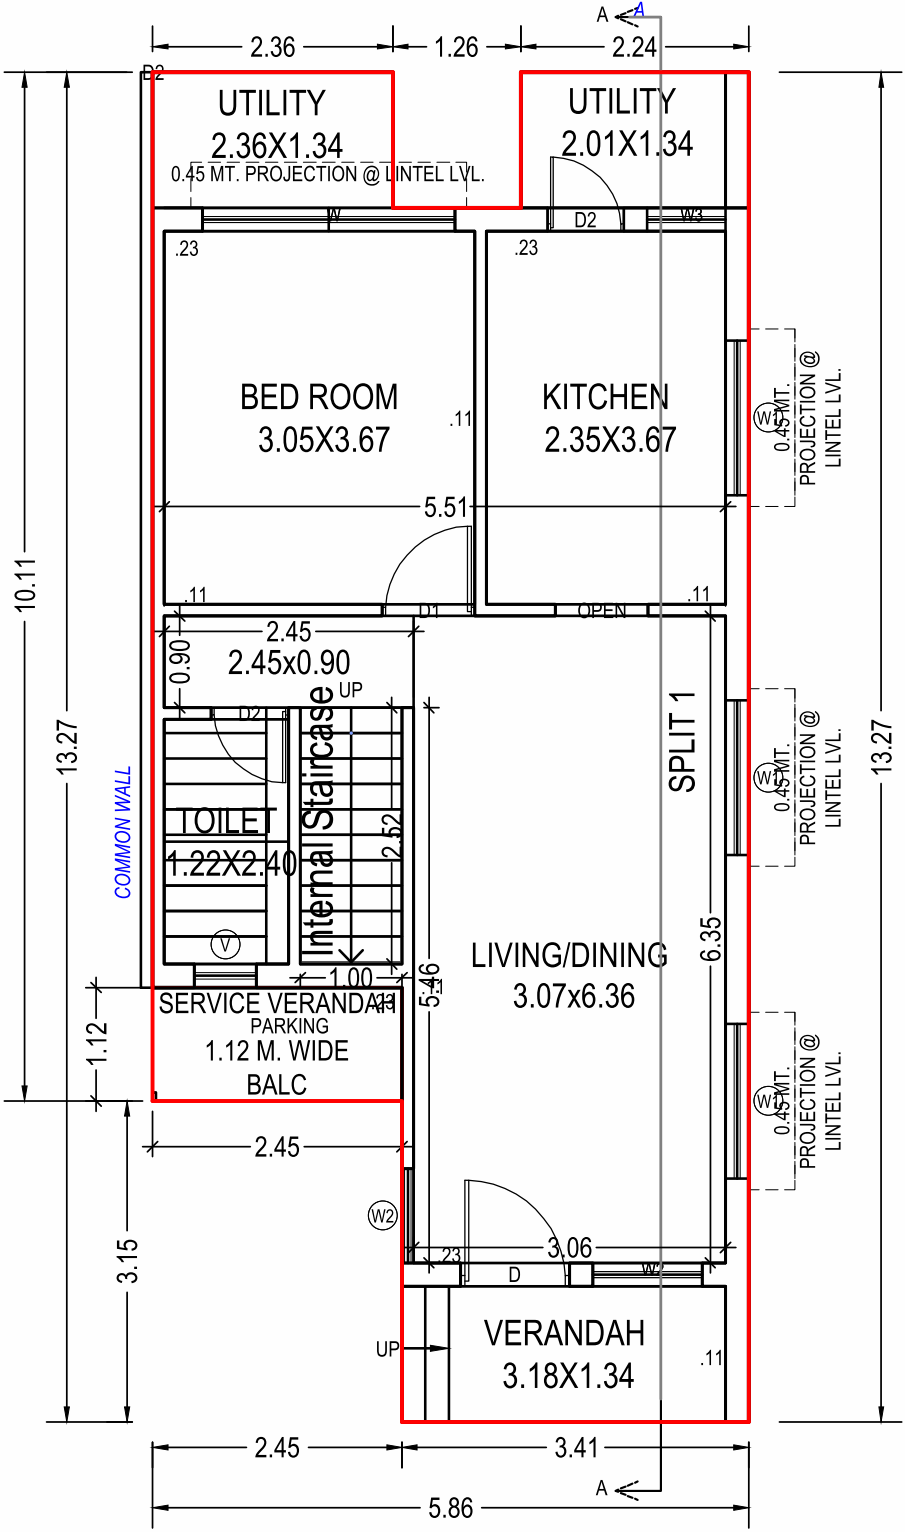


GROUND FLOOR PLAN
(Proposed)
(SCALE 1:100)

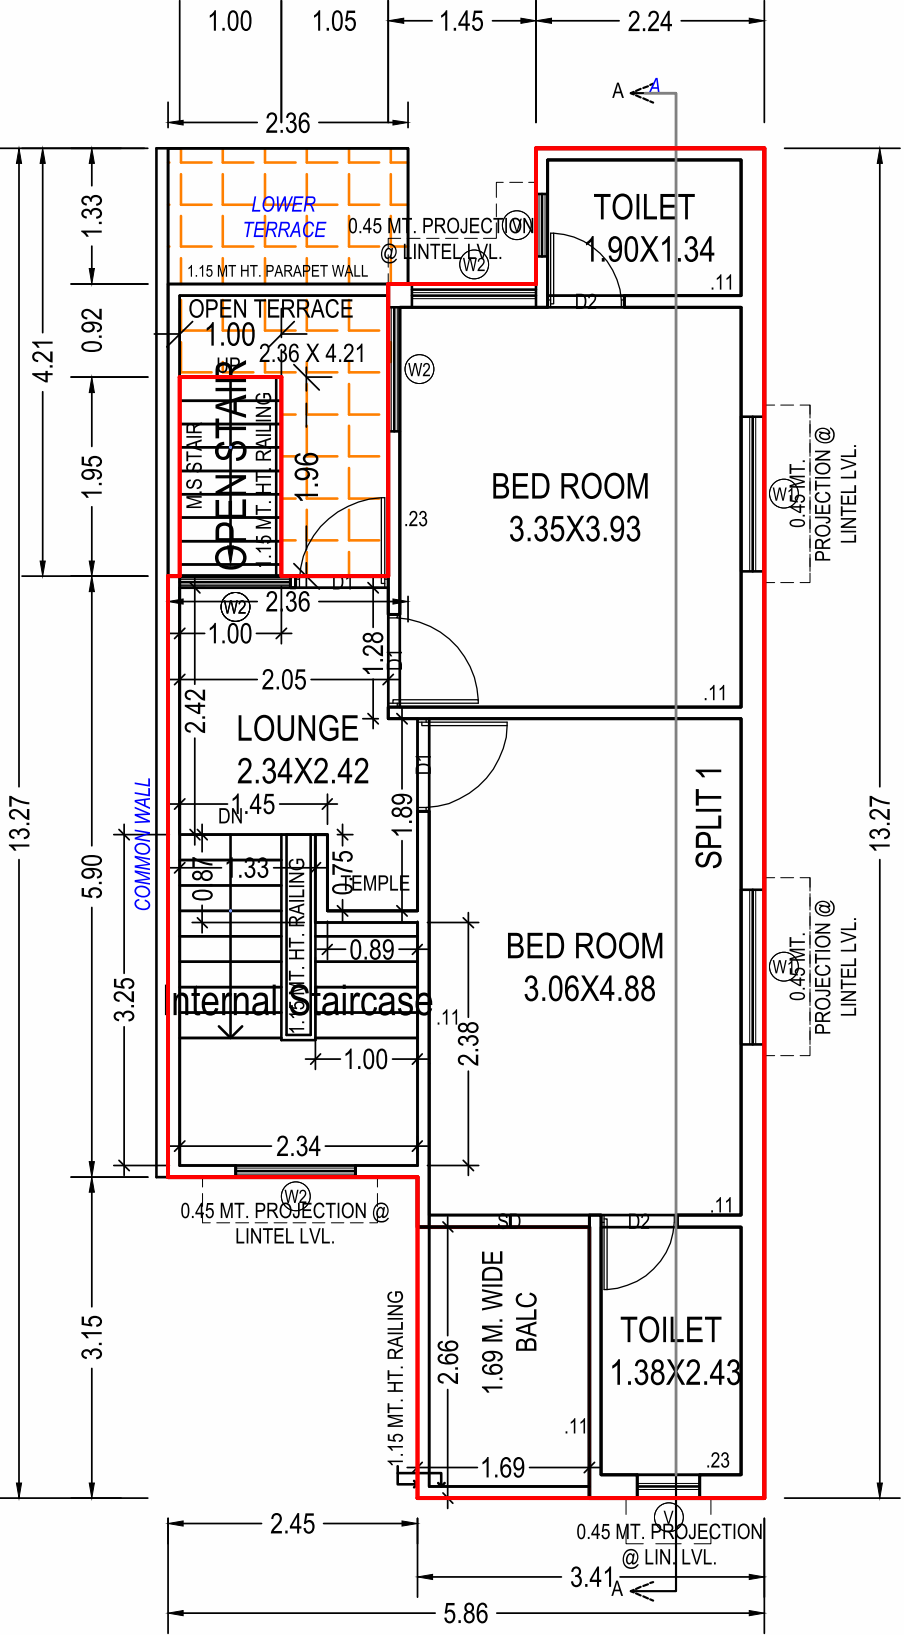


FIRST FLOOR PLAN
(Proposed)
(SCALE 1:100)

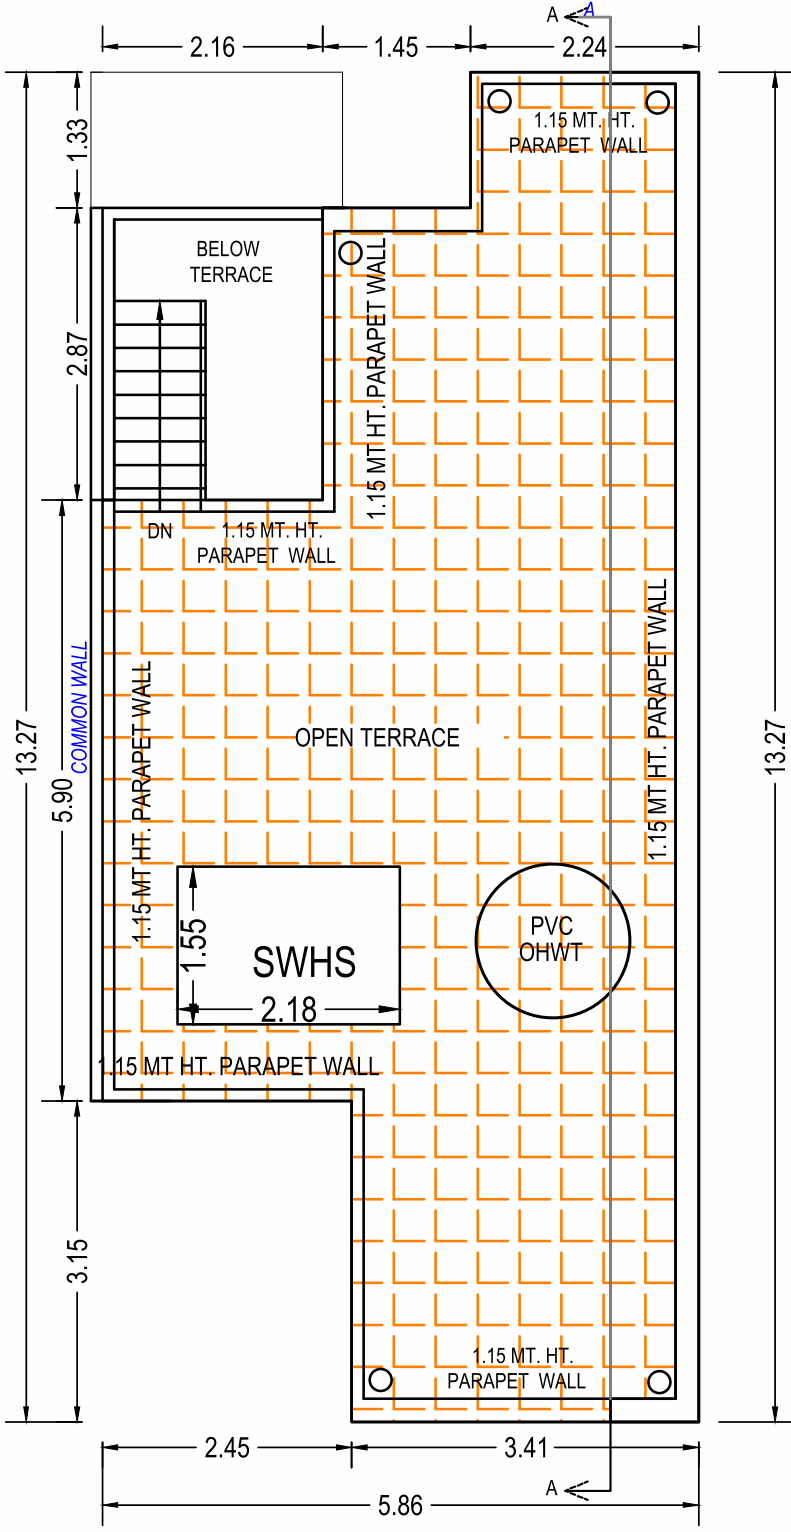


TERRACE FLOOR PLAN
(SCALE 1:100)

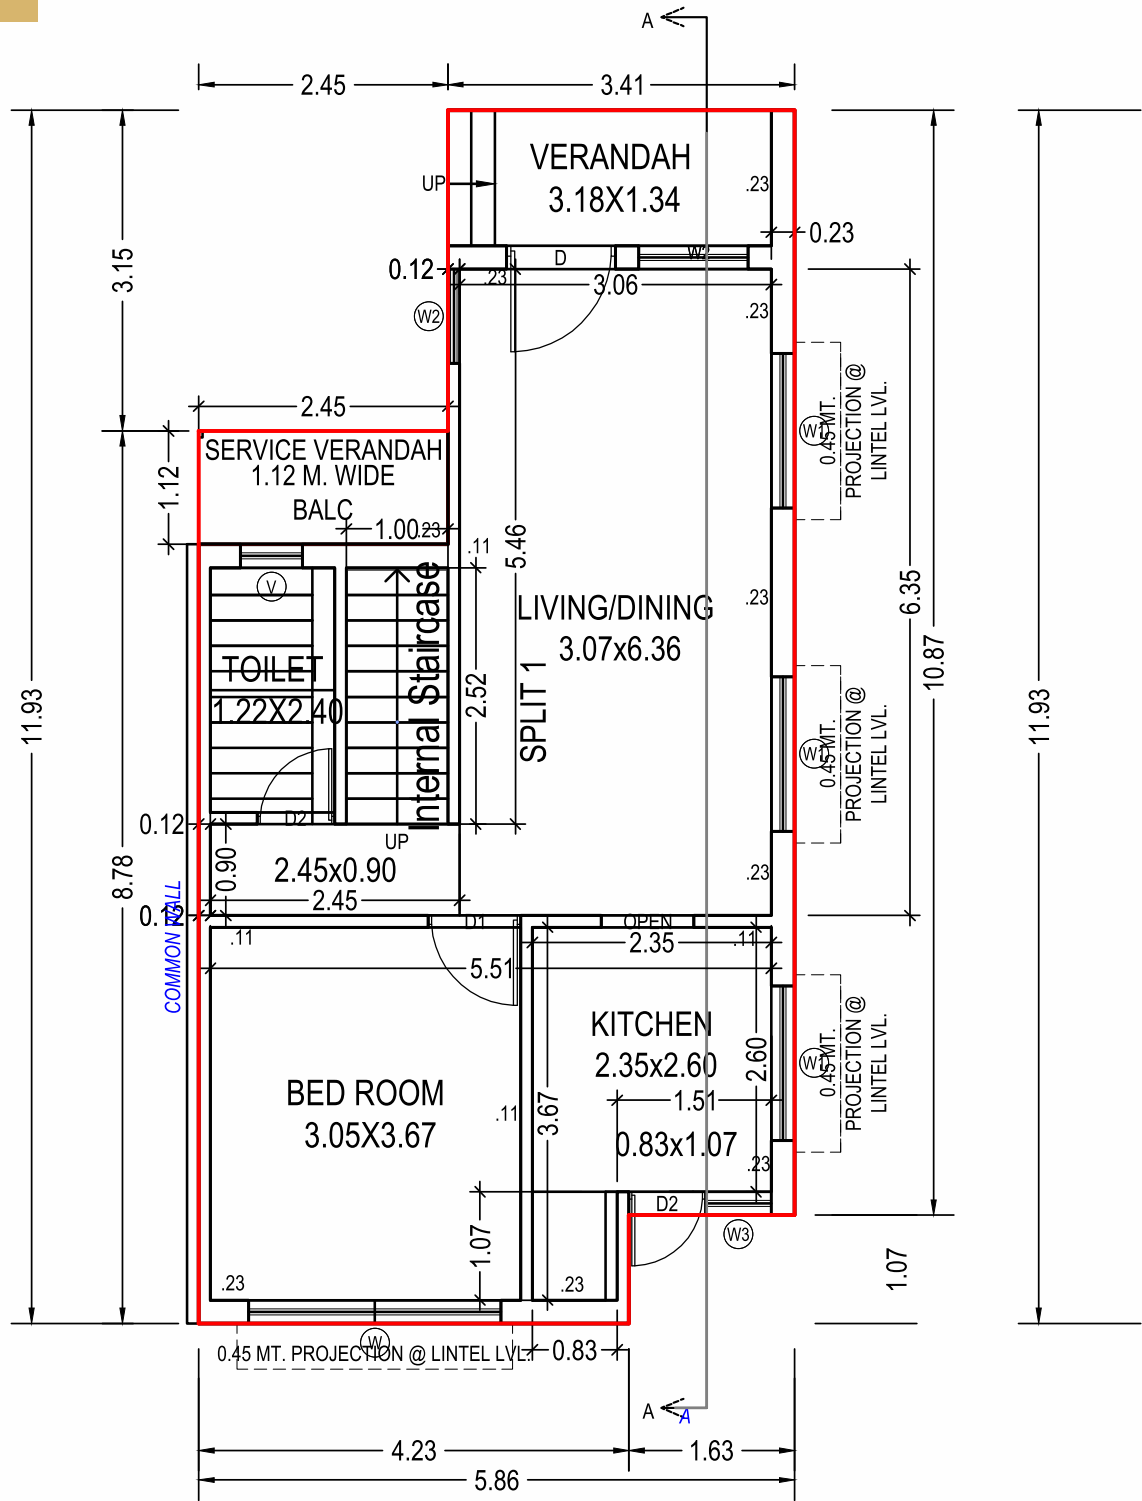


GROUND FLOOR PLAN
(Proposed)
(SCALE 1:100)

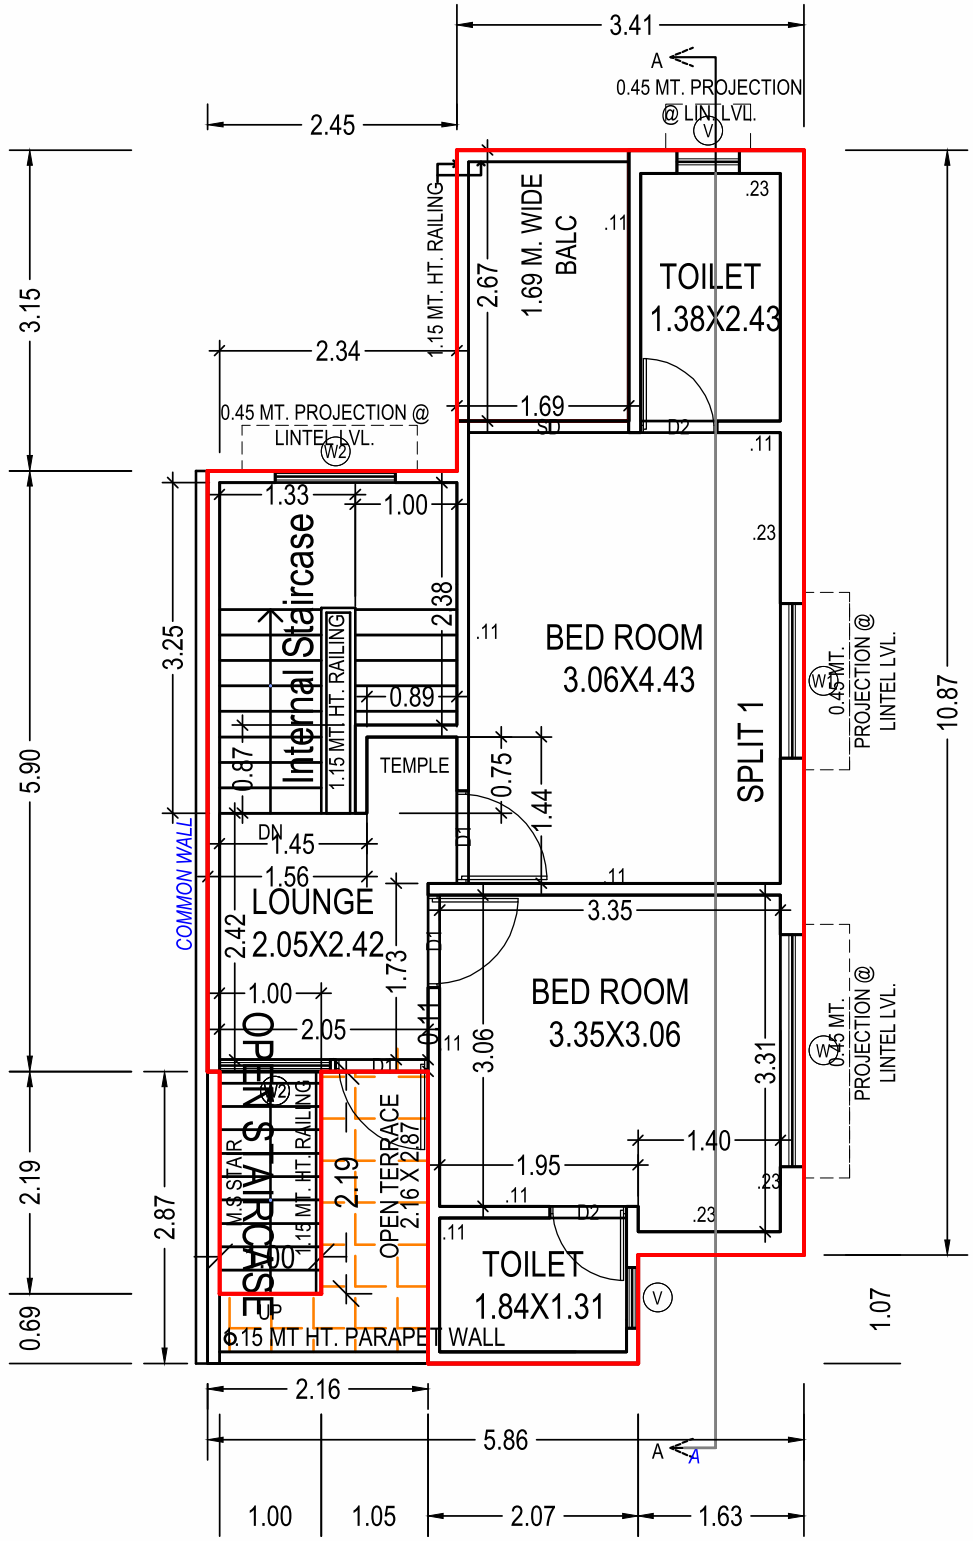


FIRST FLOOR PLAN
(Proposed)
(SCALE 1:100)

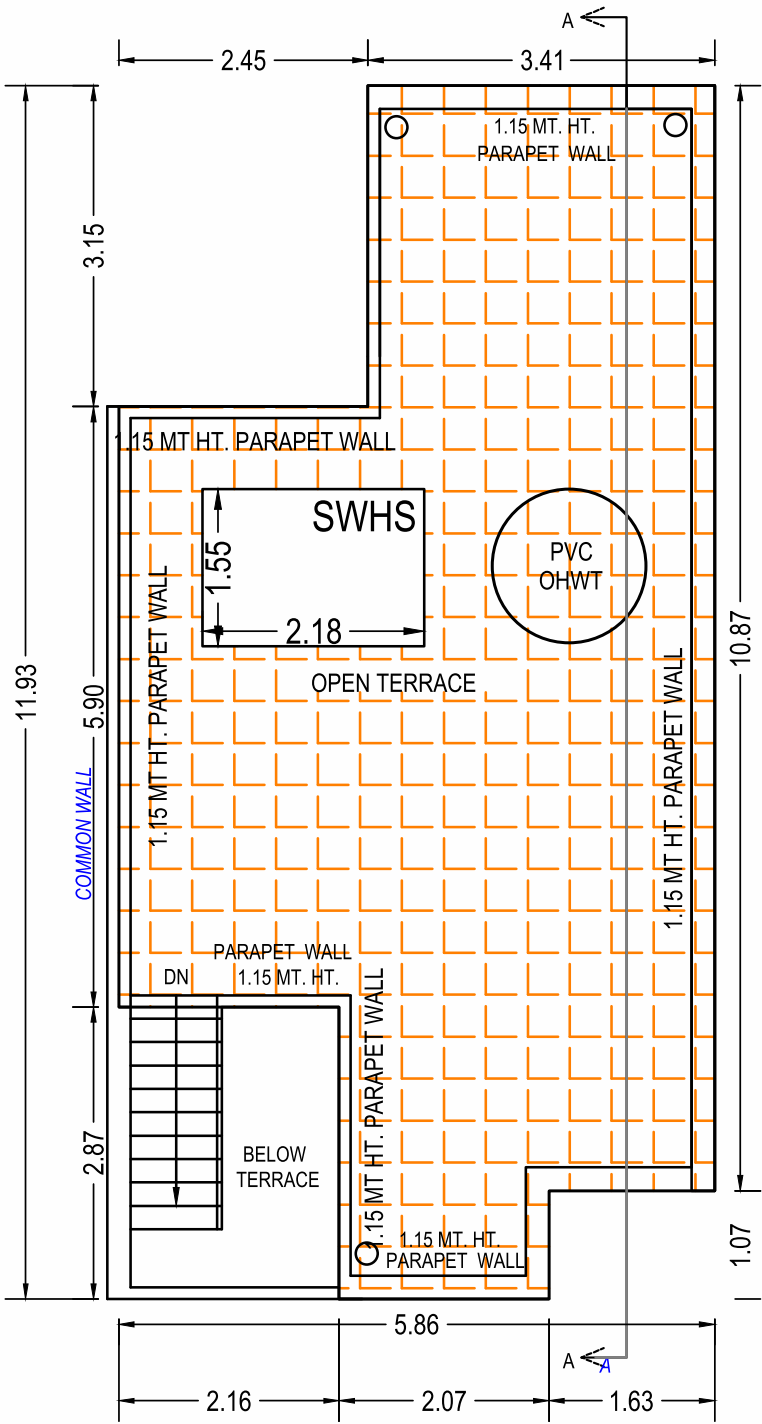


TERRACE FLOOR PLAN
(SCALE 1:100)

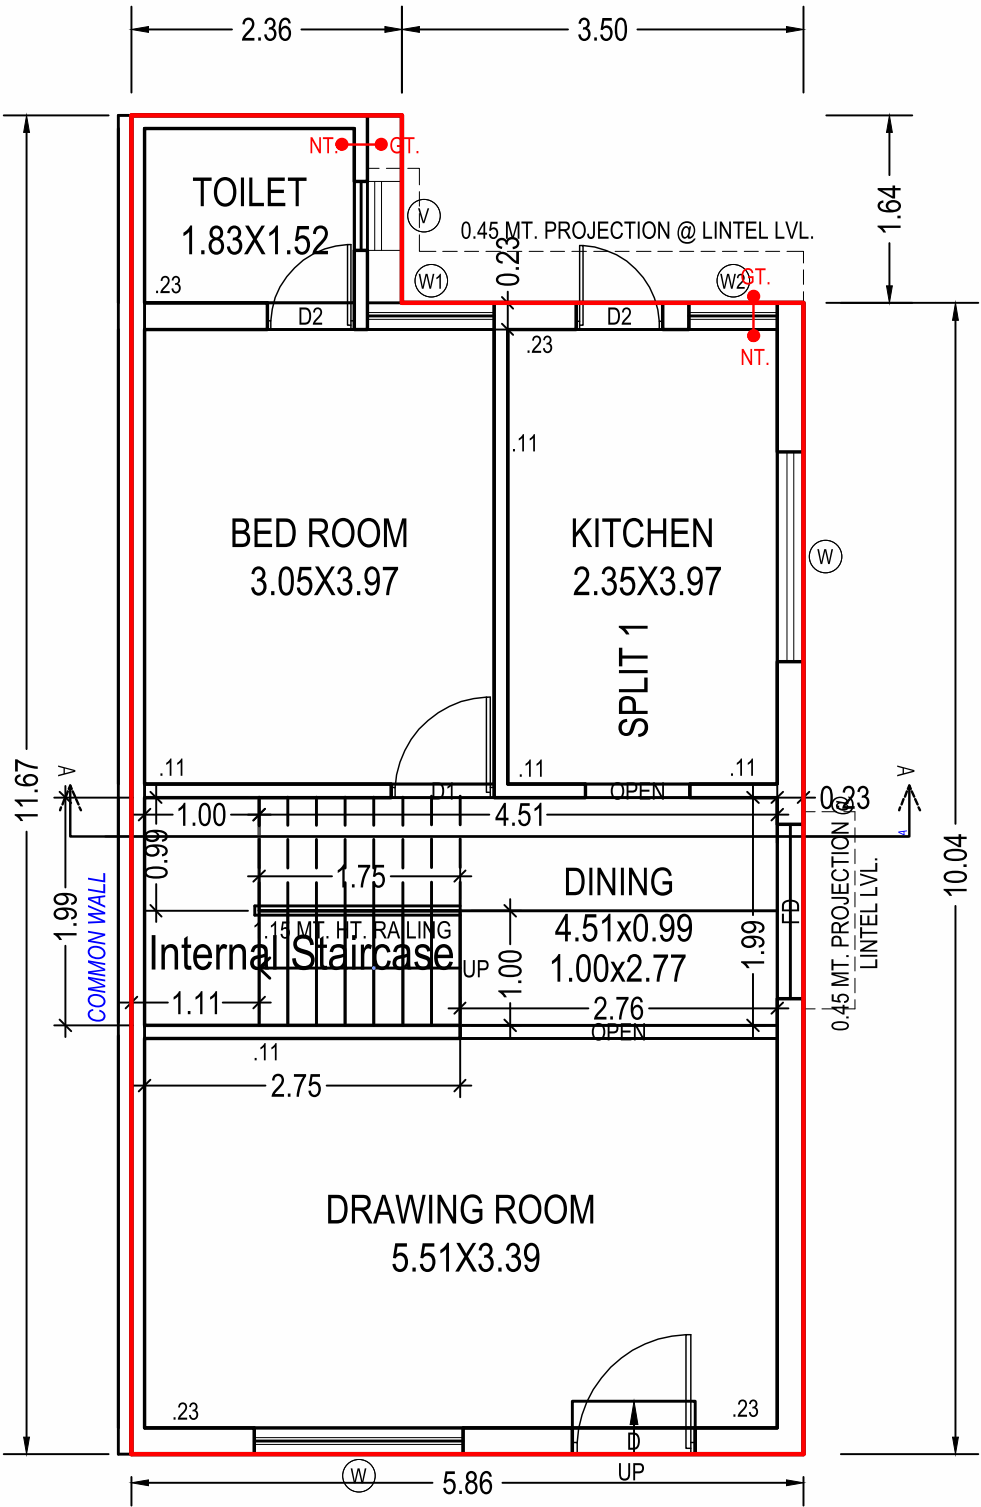


GROUND FLOOR PLAN
(Proposed)
(SCALE 1:100)

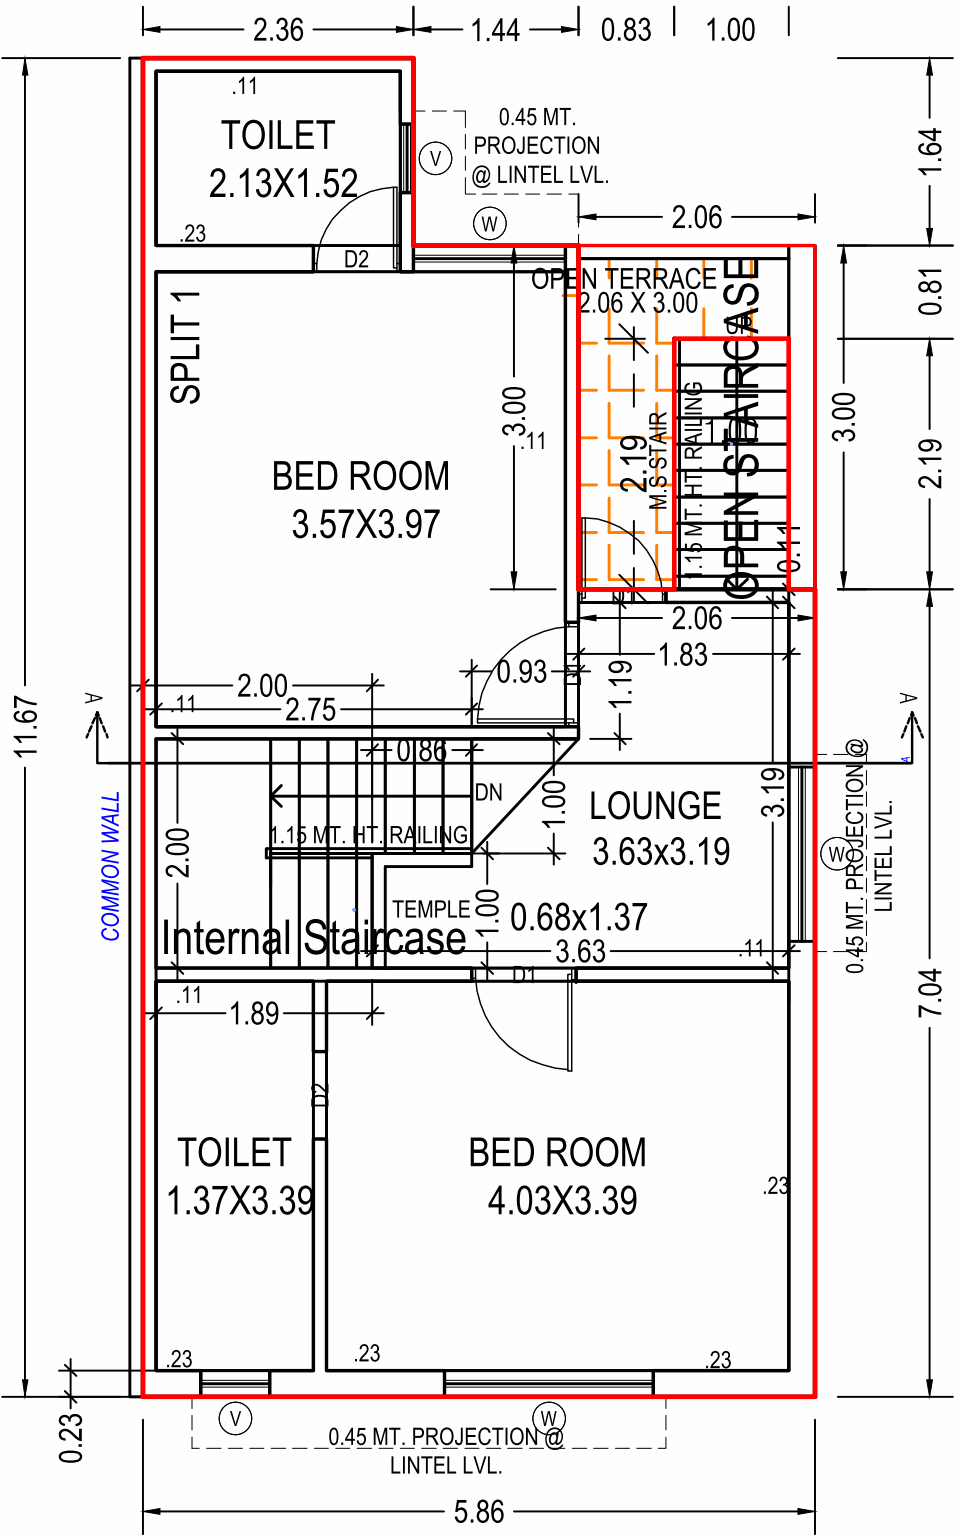


FIRST FLOOR PLAN
(Proposed)
(SCALE 1:100)

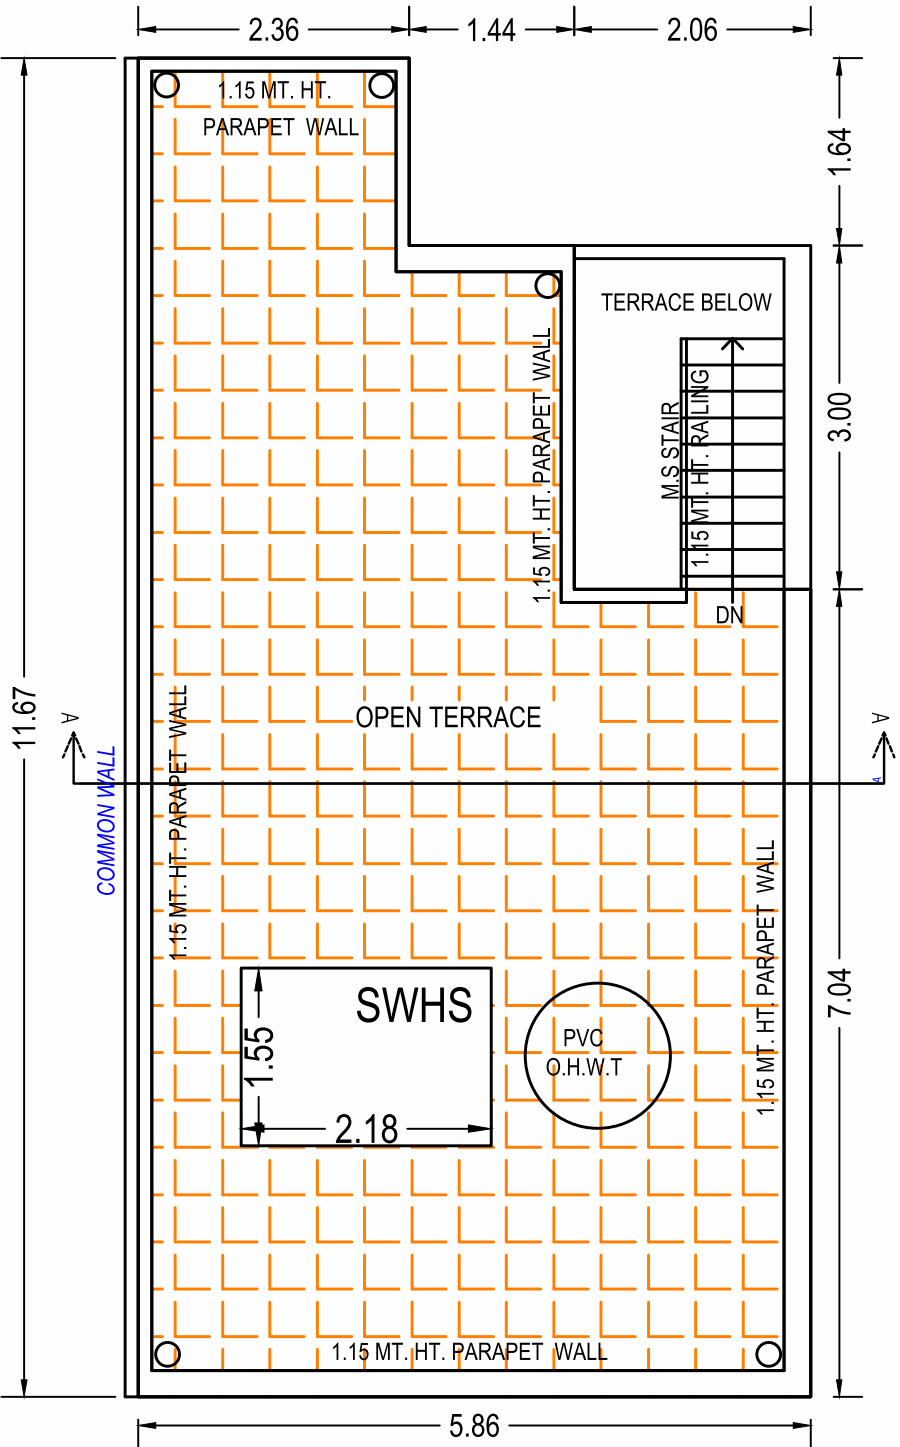


TERRACE FLOOR PLAN
(SCALE 1:100)

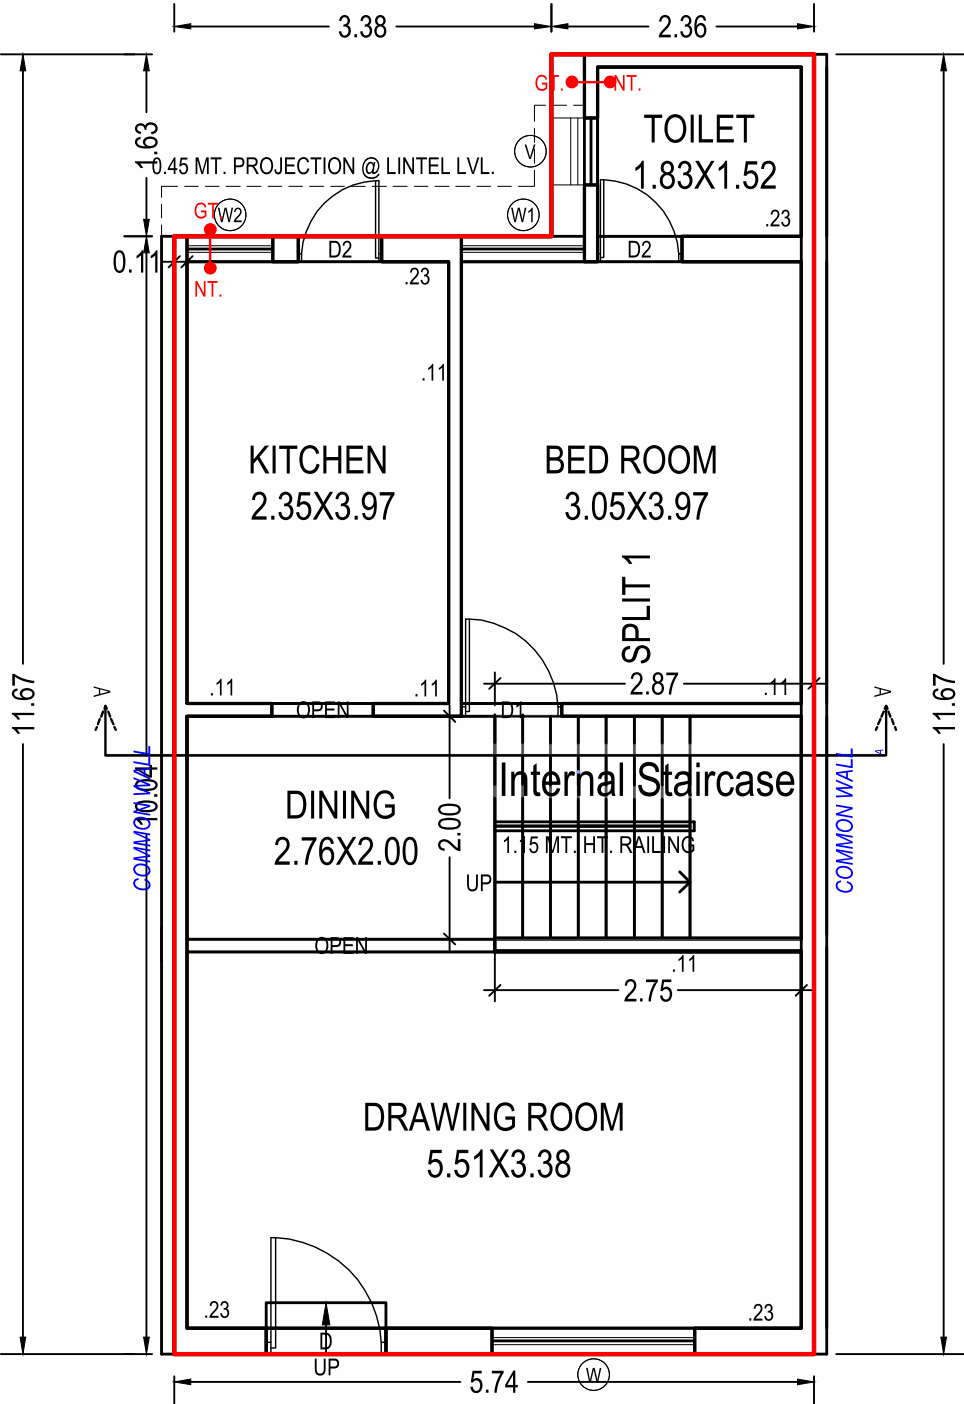


GROUND FLOOR PLAN
(Proposed)
(SCALE 1:100)

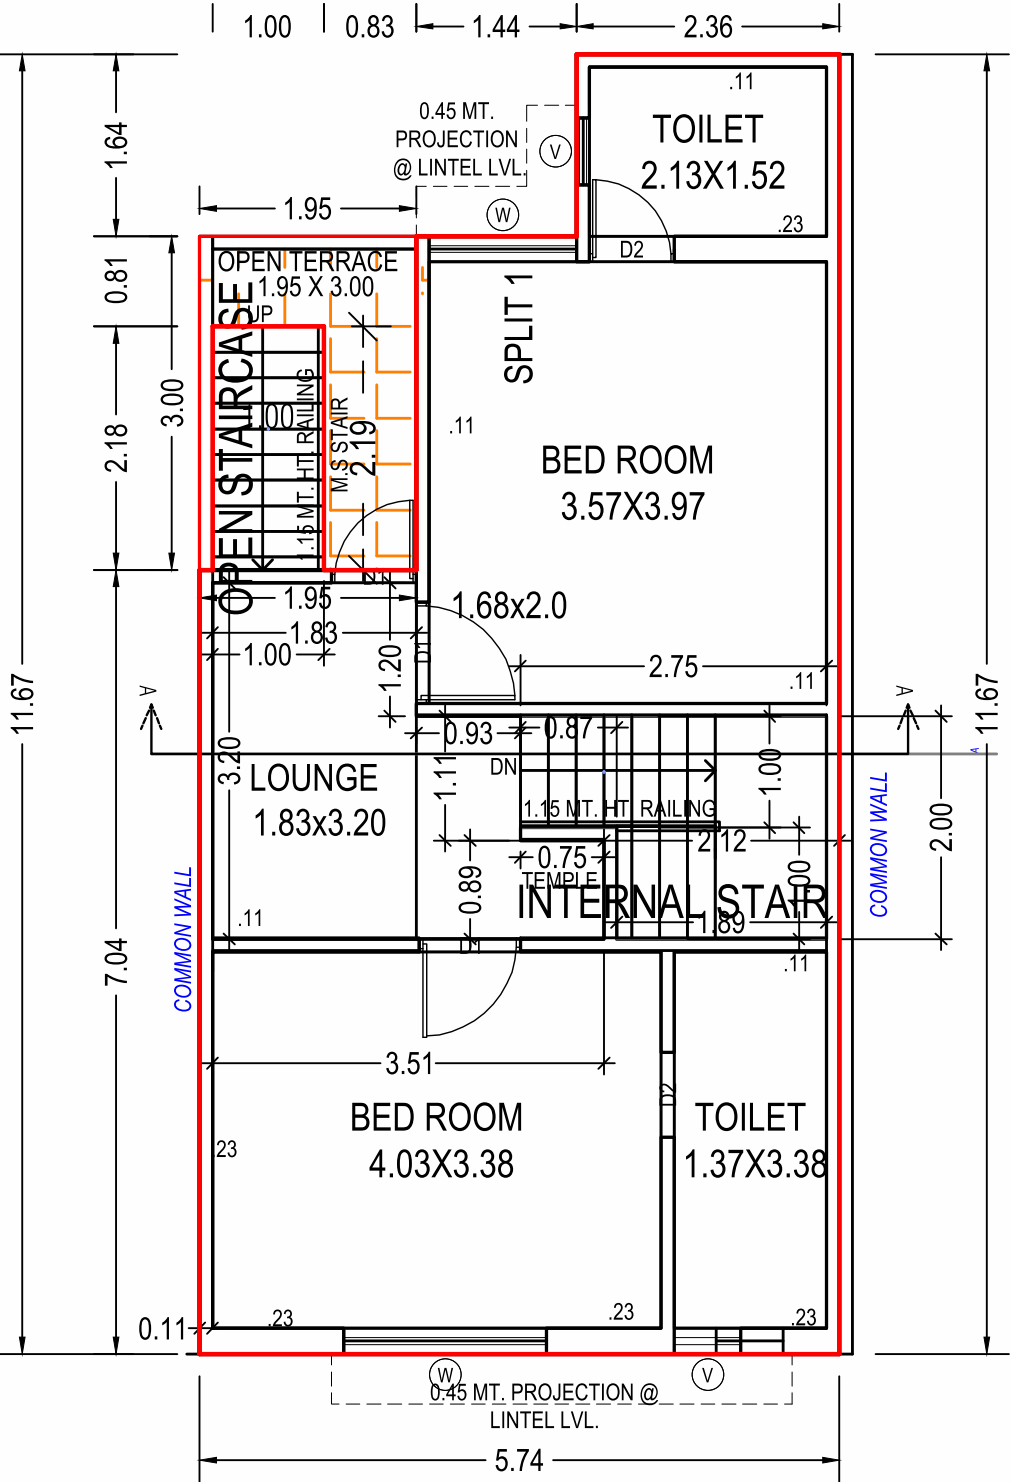


FIRST FLOOR PLAN
(Proposed)
(SCALE 1:100)

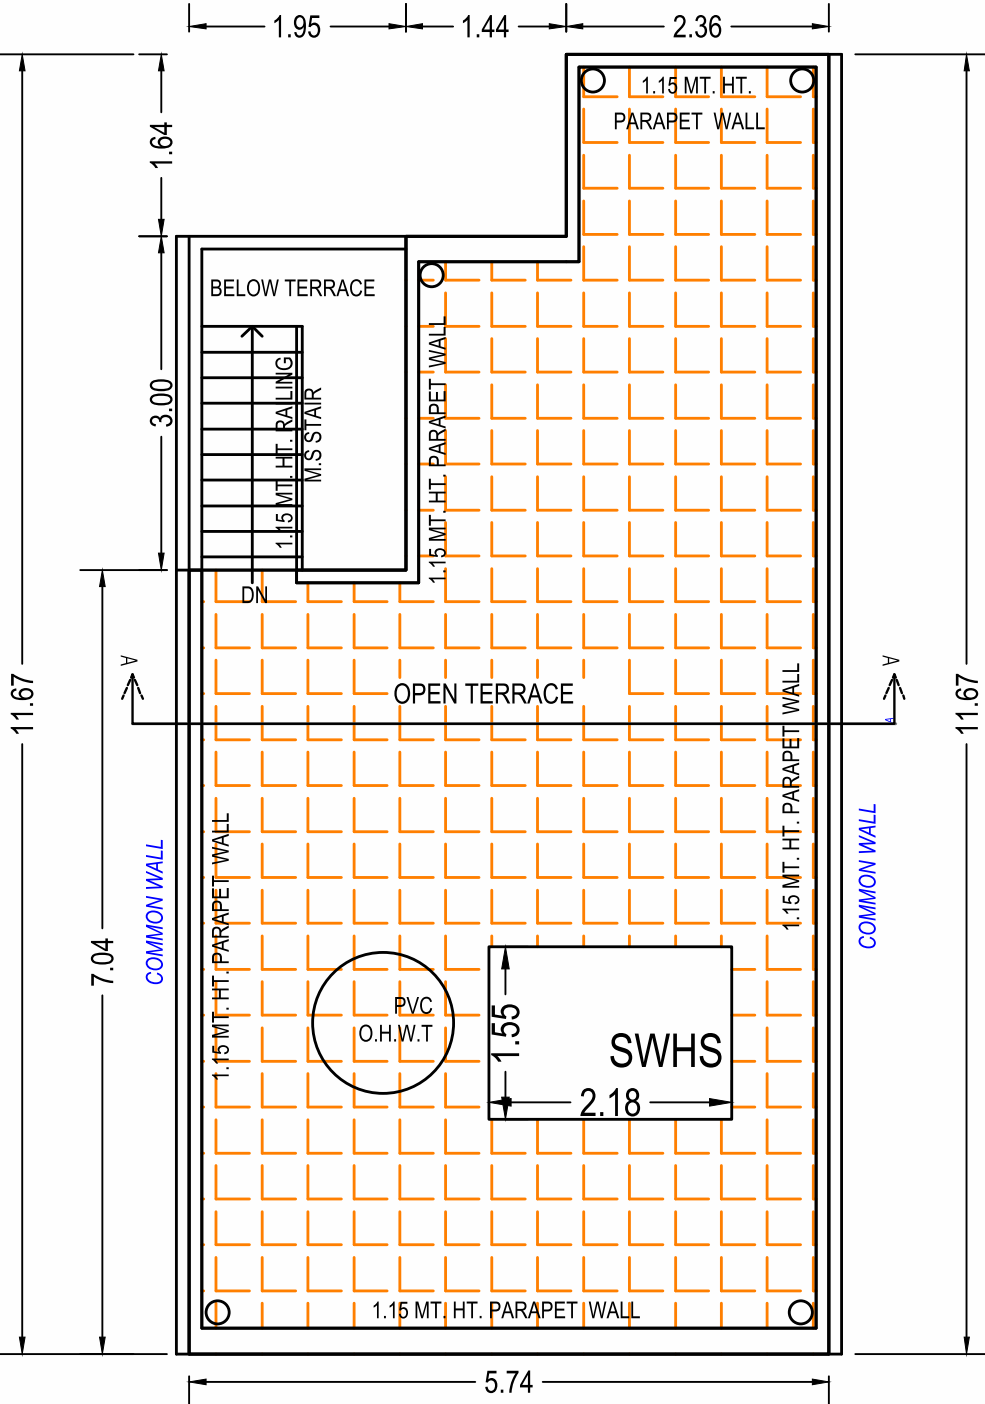


TERRACE FLOOR PLAN
(SCALE 1:100)

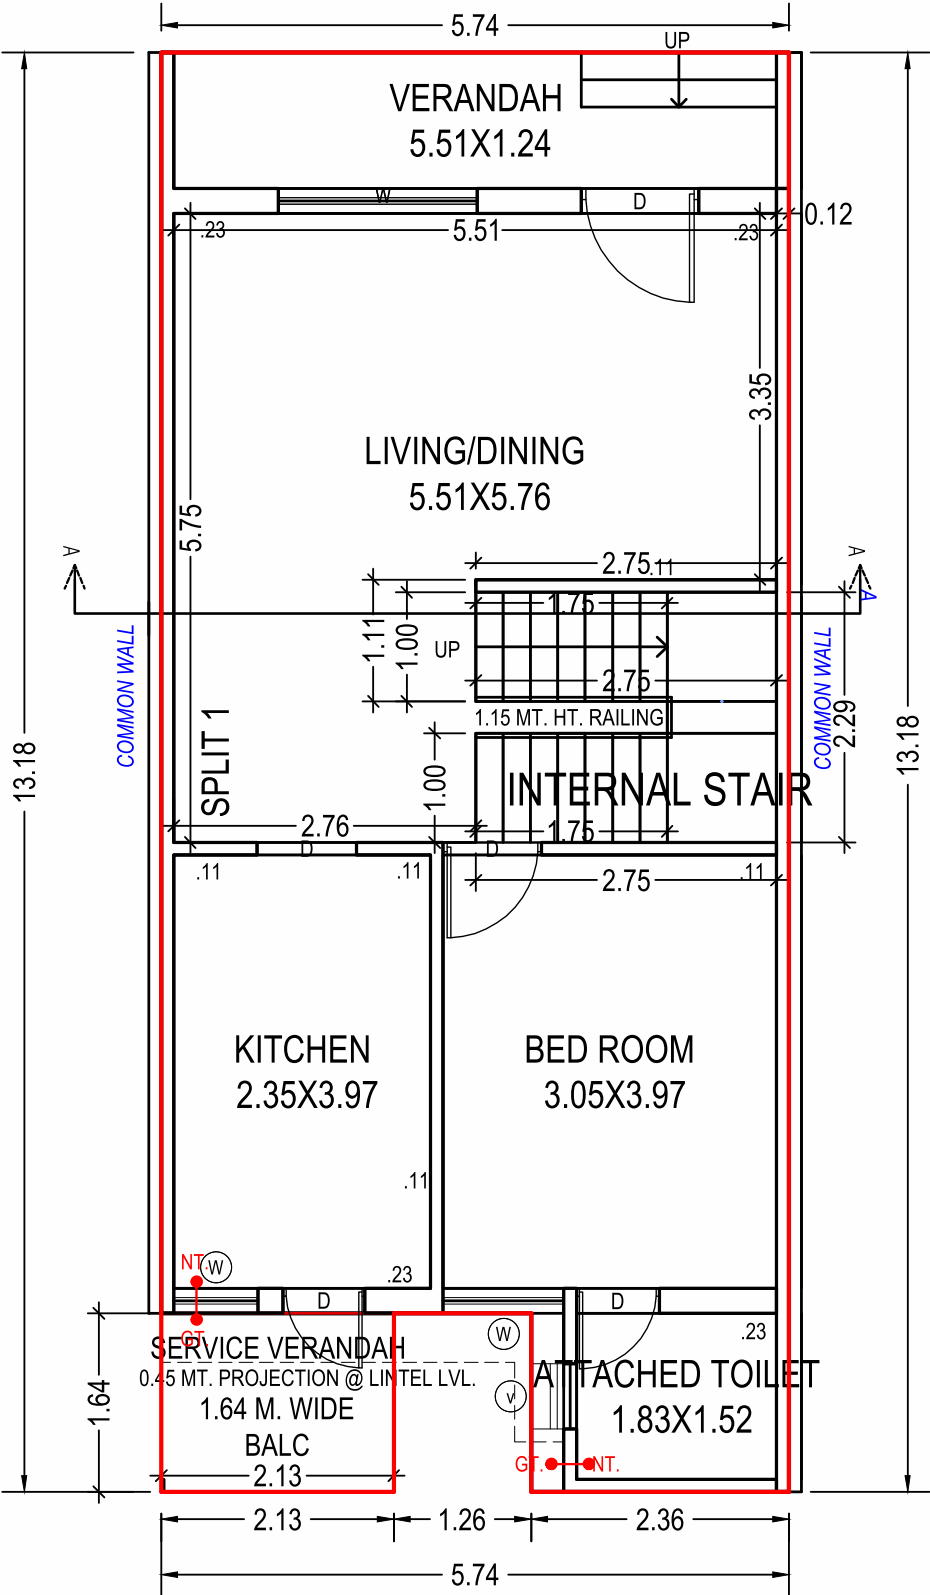


GROUND FLOOR PLAN
(Proposed)
(SCALE 1:100)

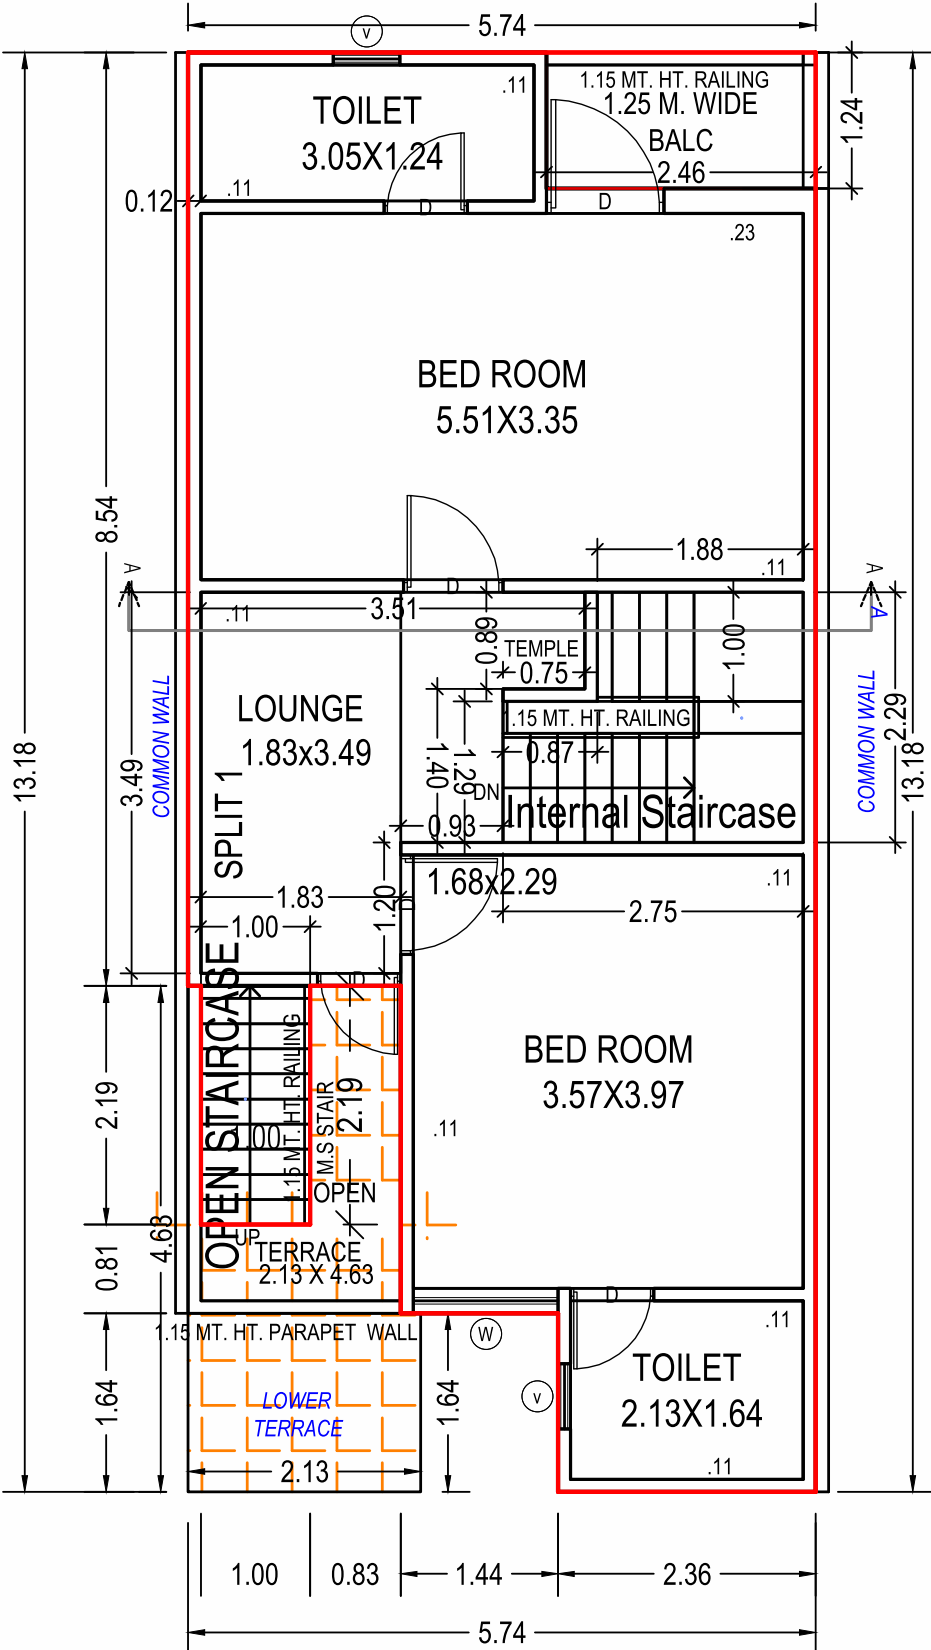


FIRST FLOOR PLAN
(Proposed)
(SCALE 1:100)

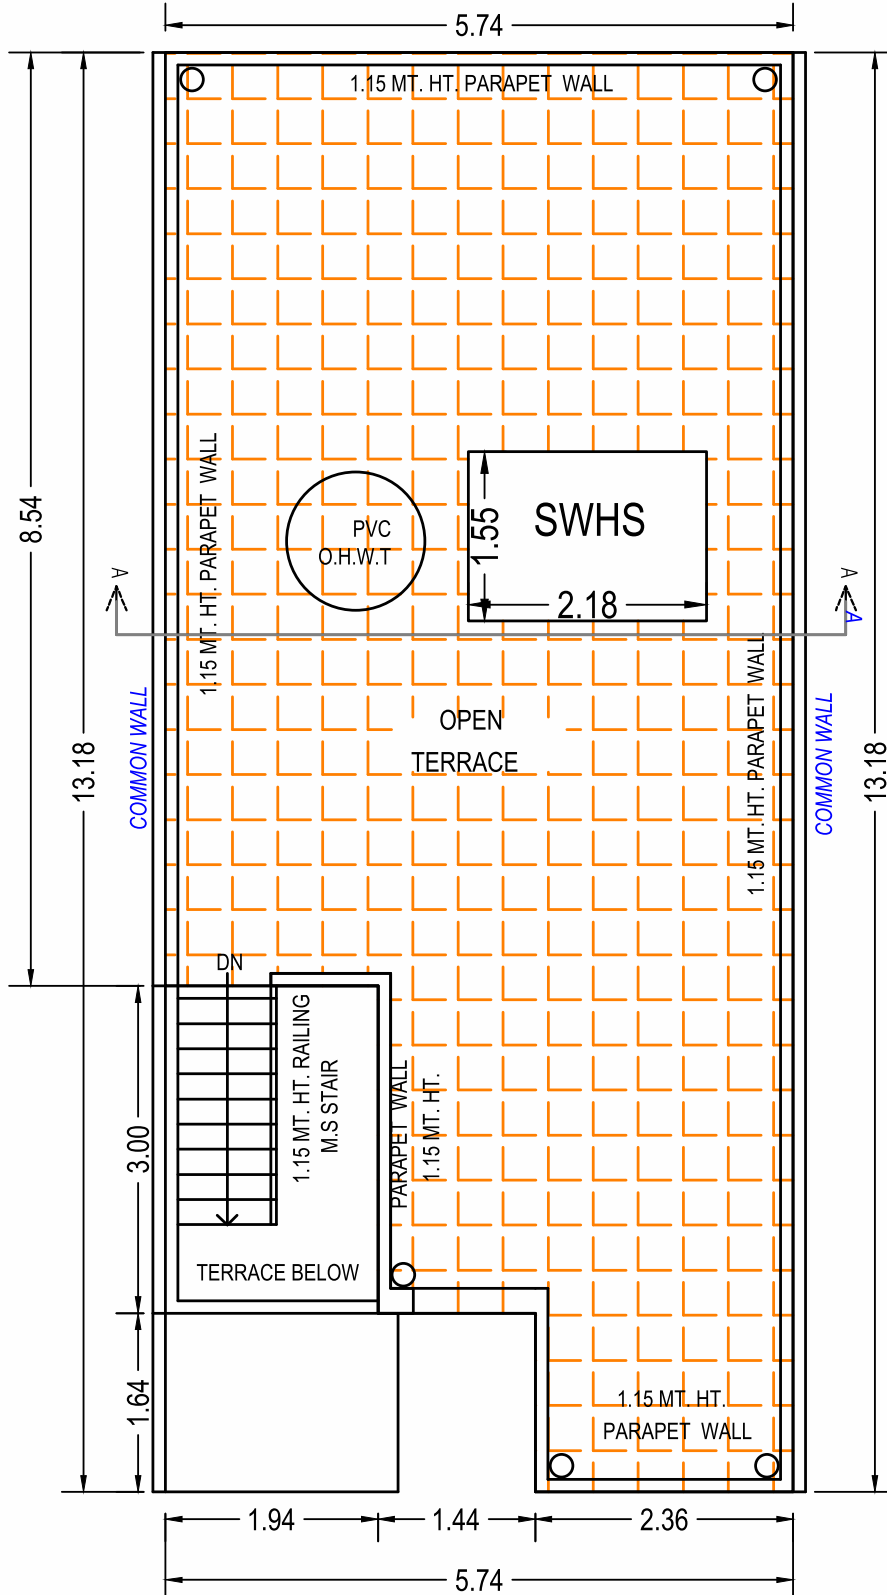


TERRACE FLOOR PLAN
(SCALE 1:100)

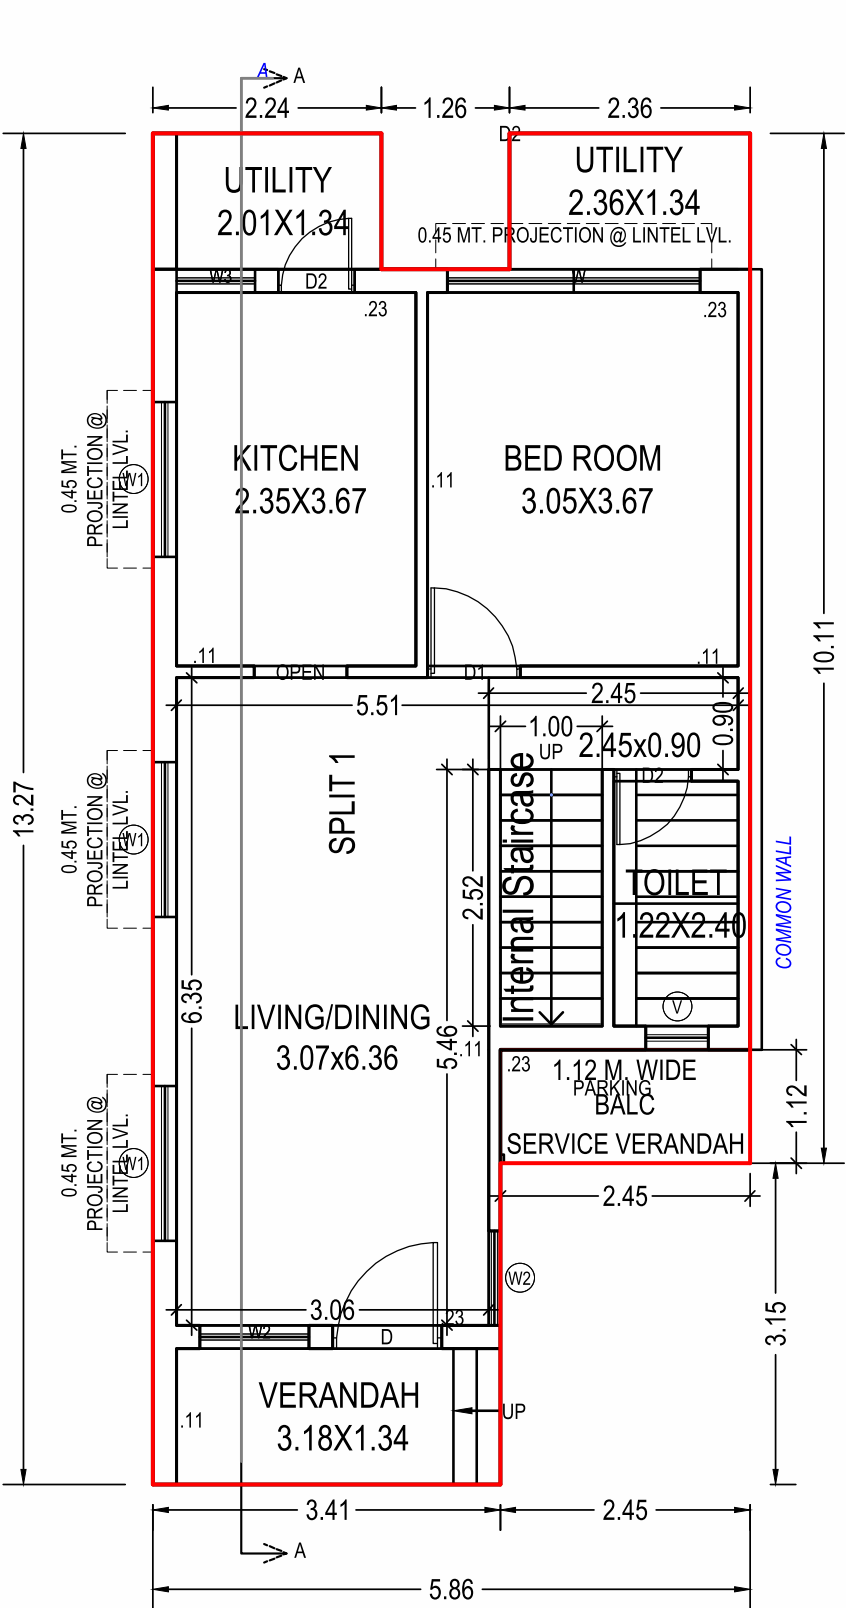




GROUND FLOOR PLAN
(Proposed)
(SCALE 1:100)

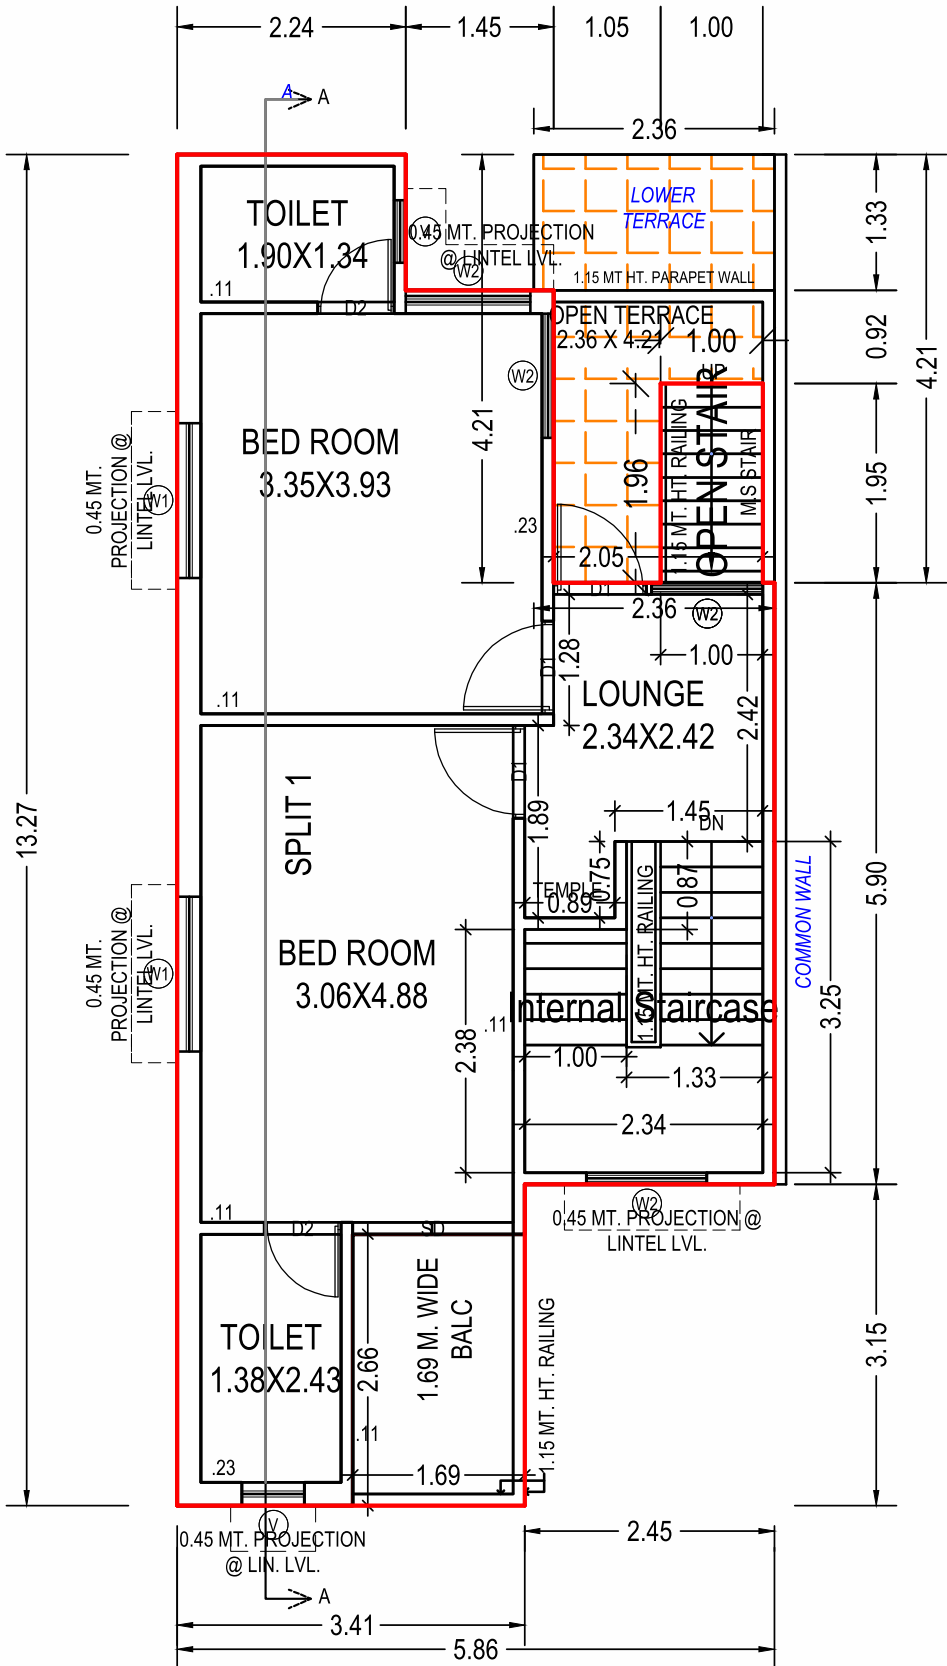


FIRST FLOOR PLAN
(Proposed)
(SCALE 1:100)

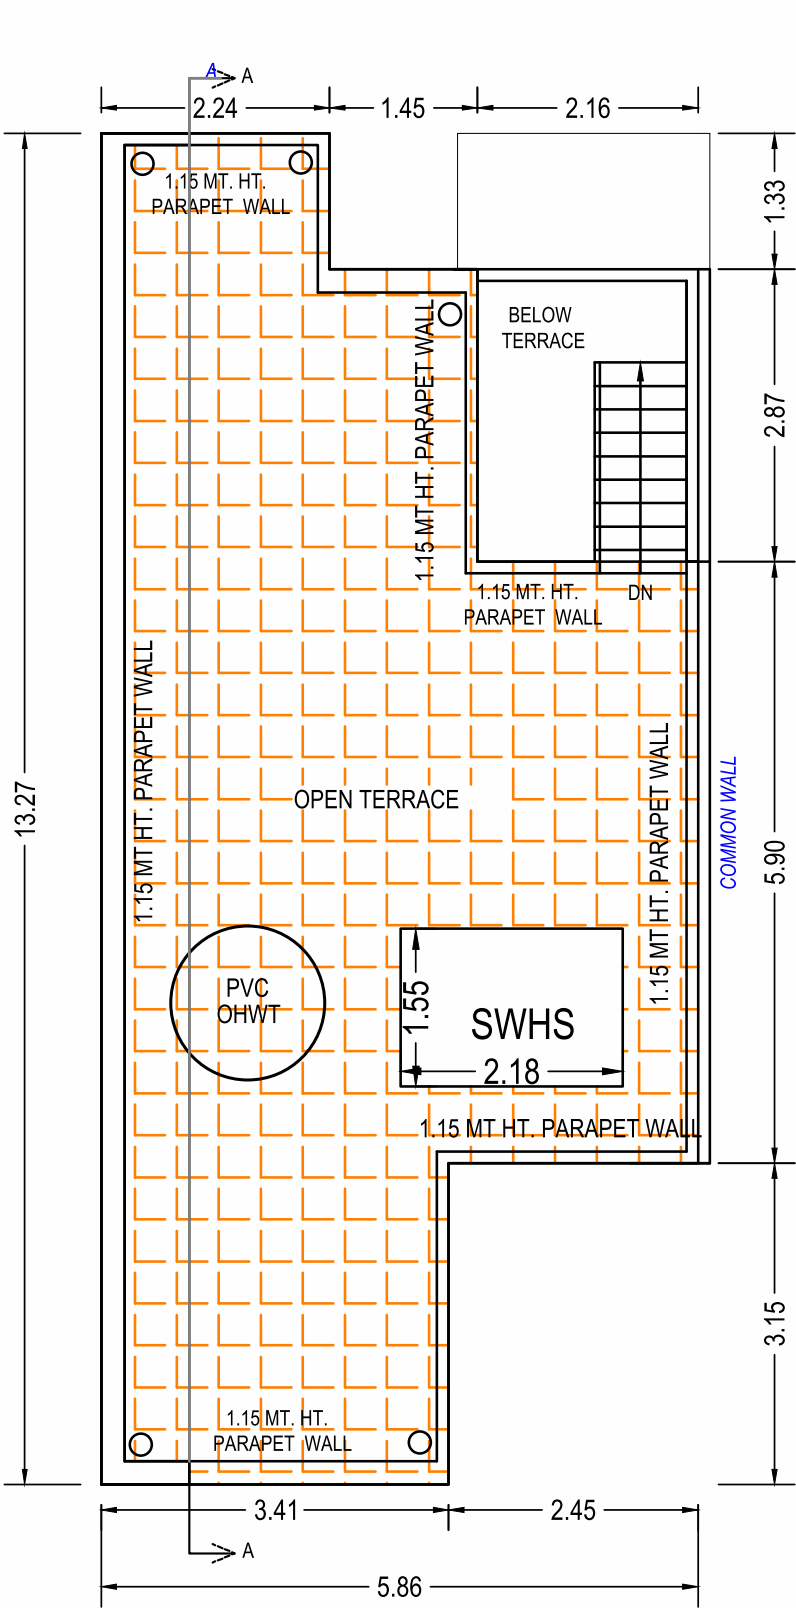


TERRACE FLOOR PLAN
(SCALE 1:100)

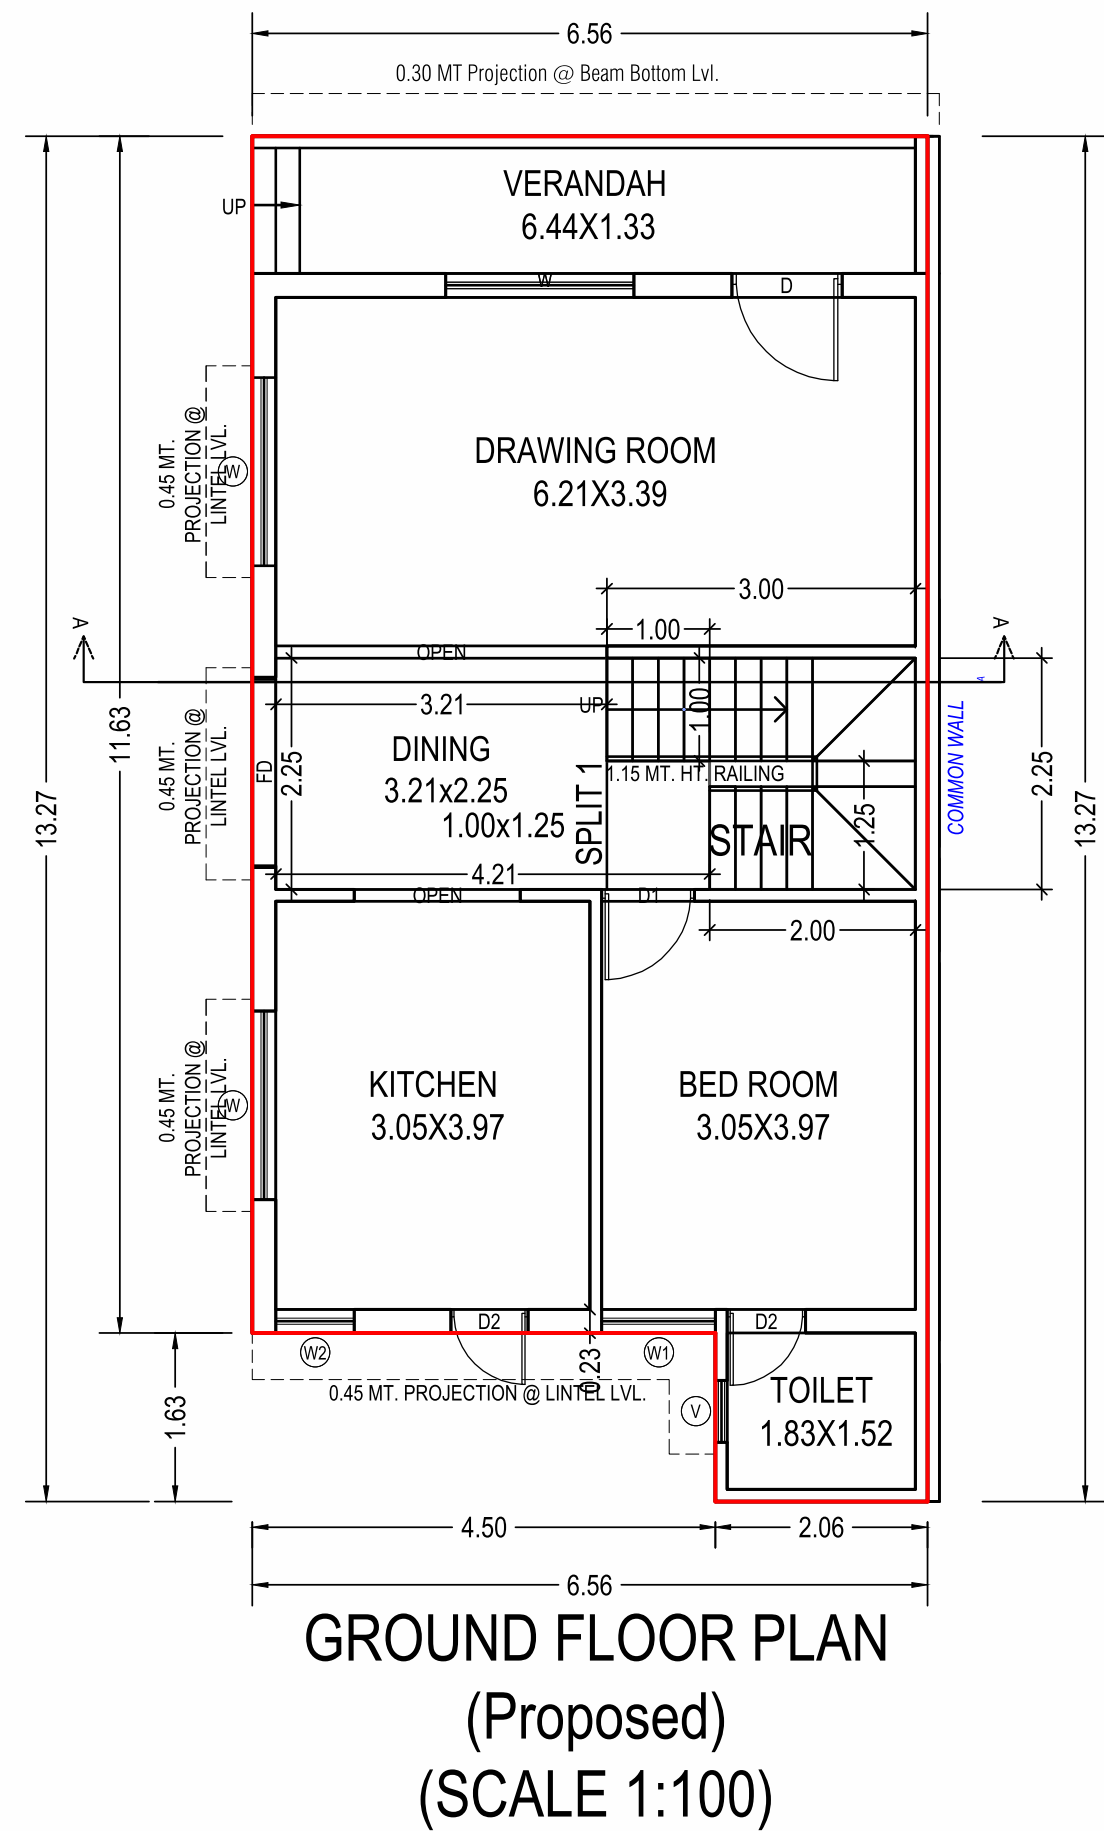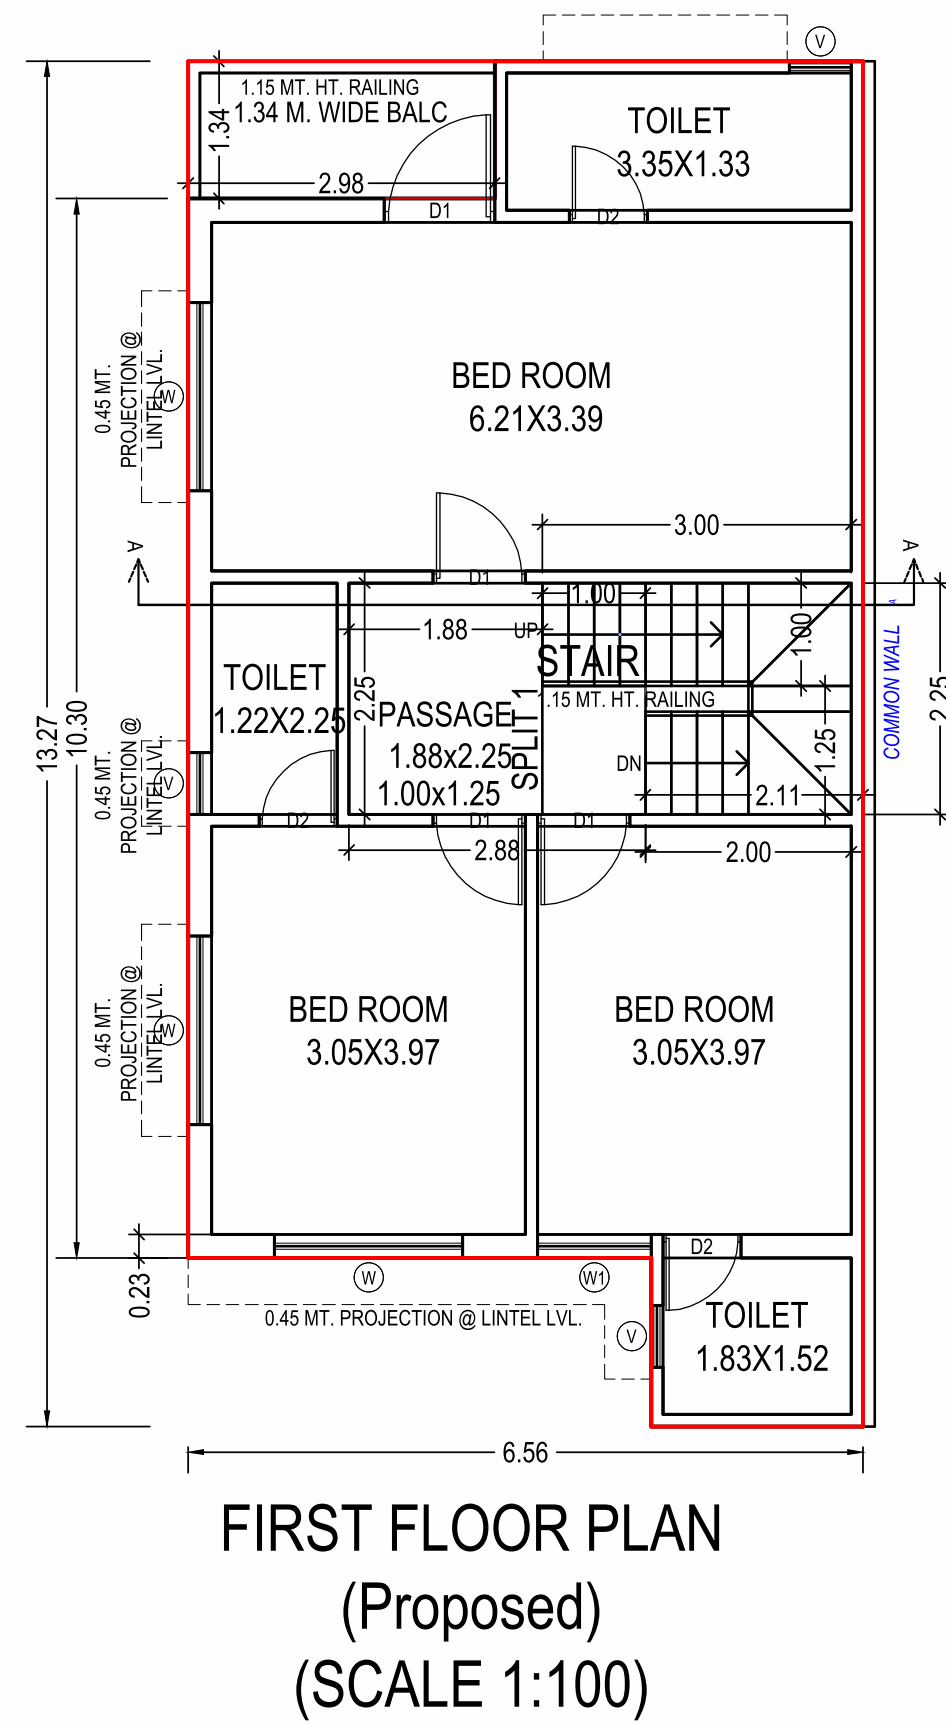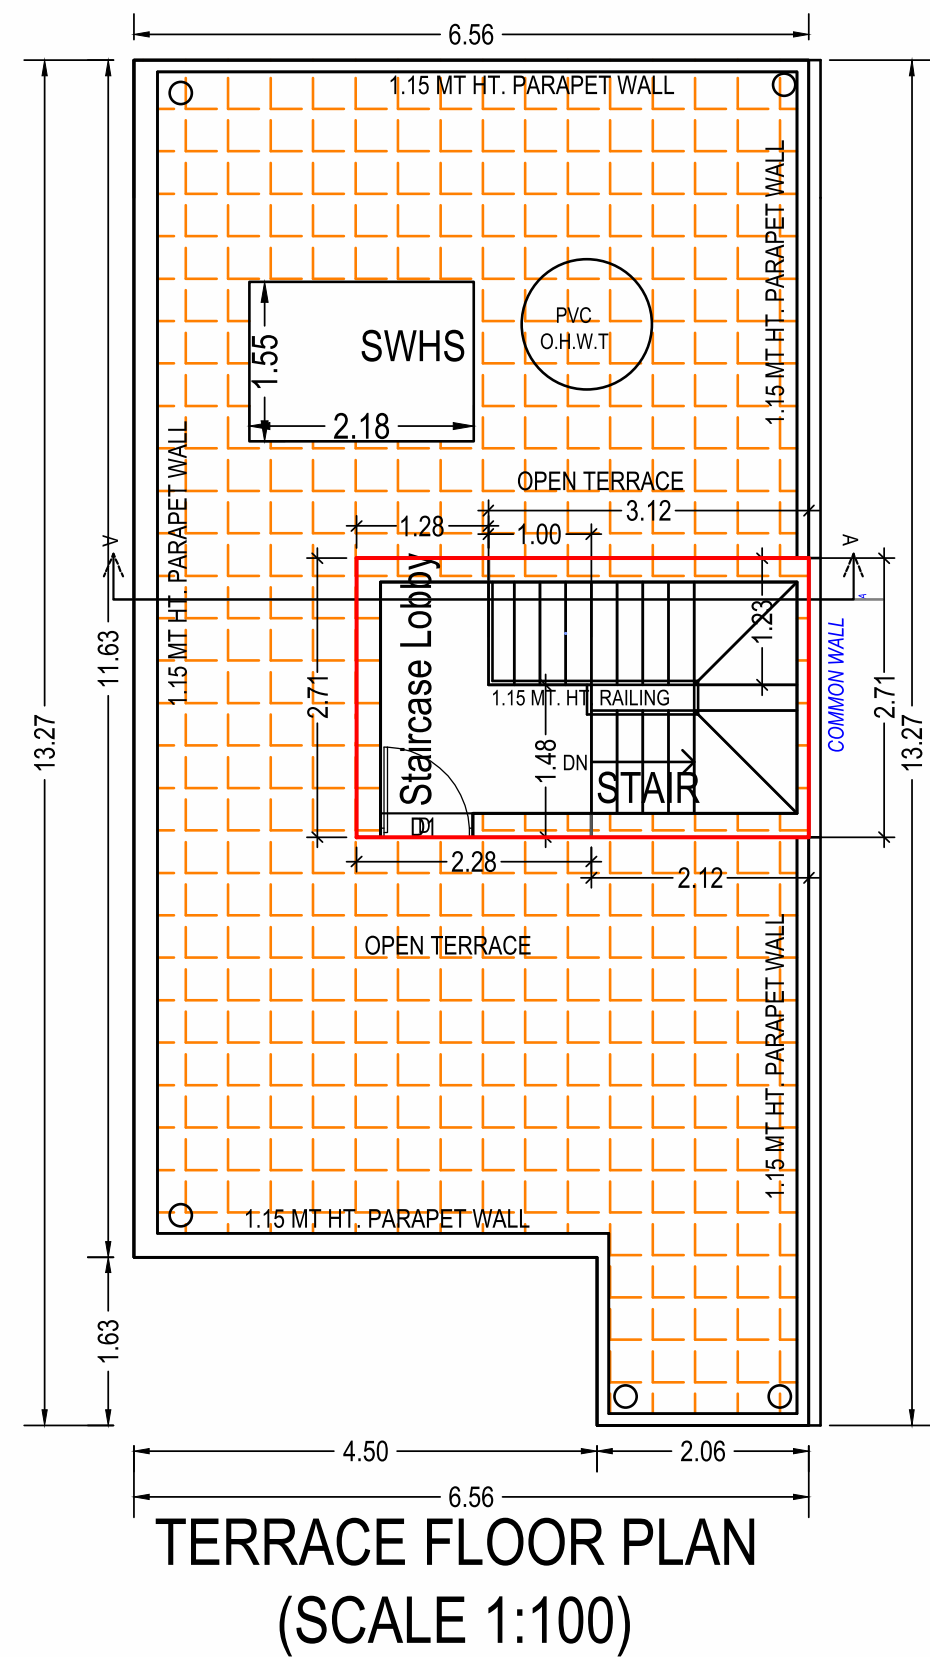


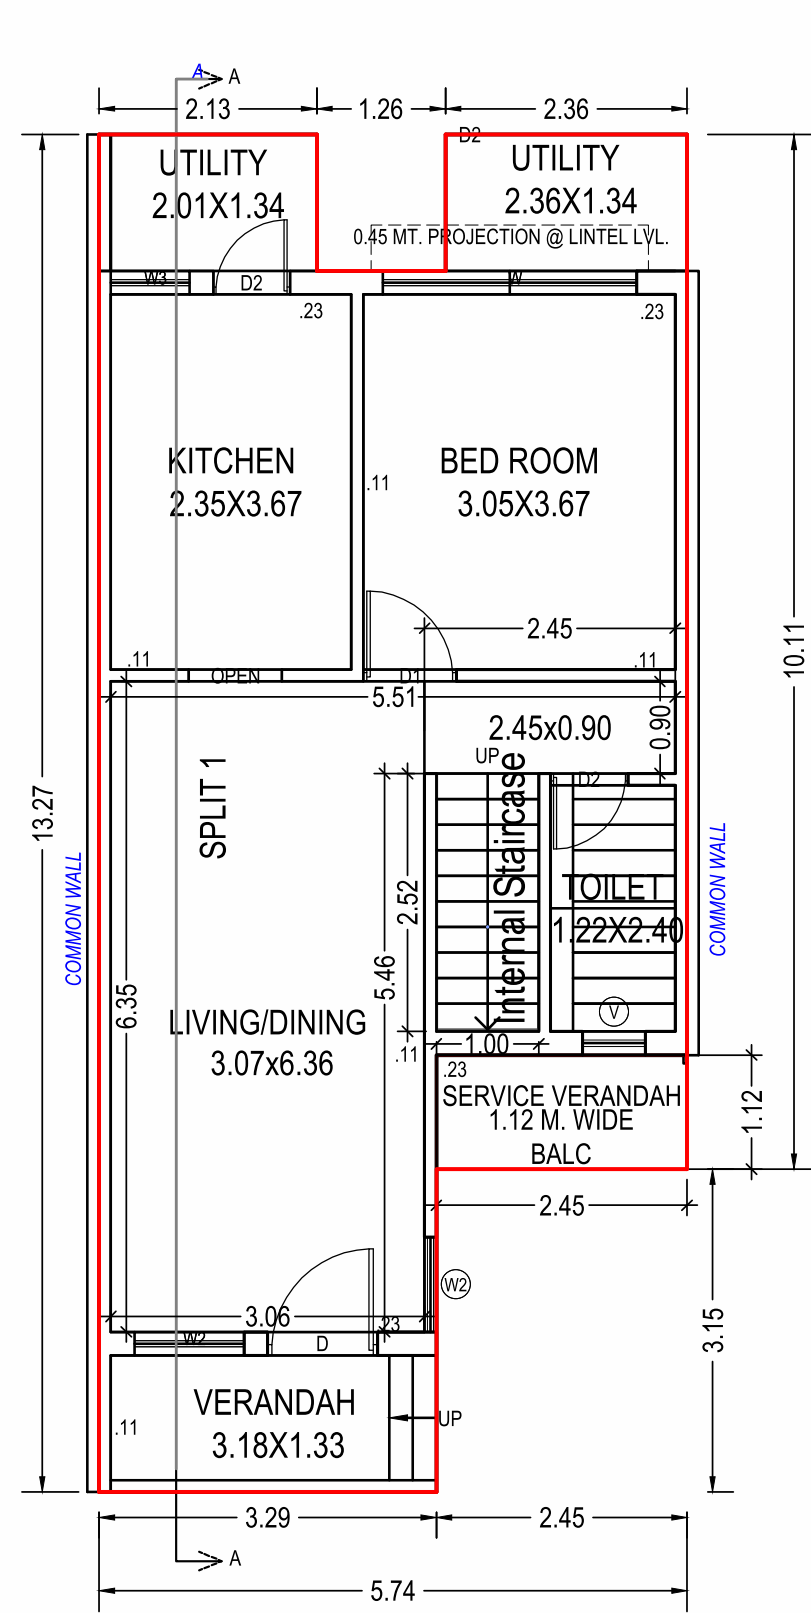


GROUND FLOOR PLAN
(Proposed)
(SCALE 1:100)

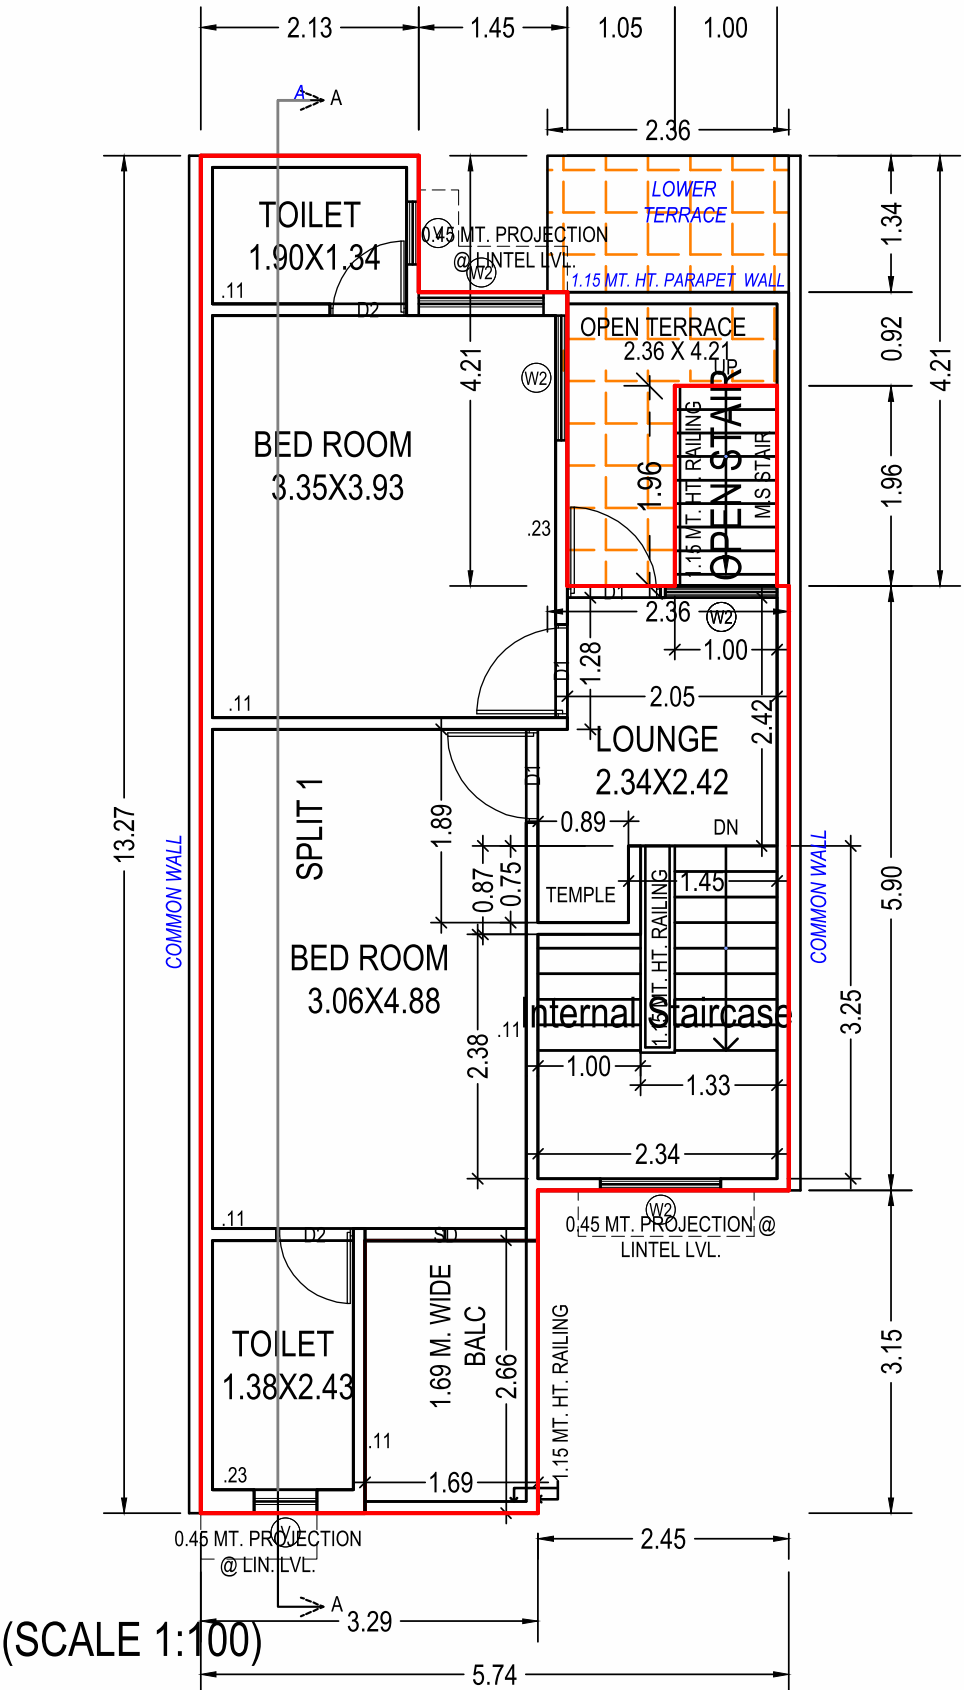


FIRST FLOOR PLAN
(Proposed)

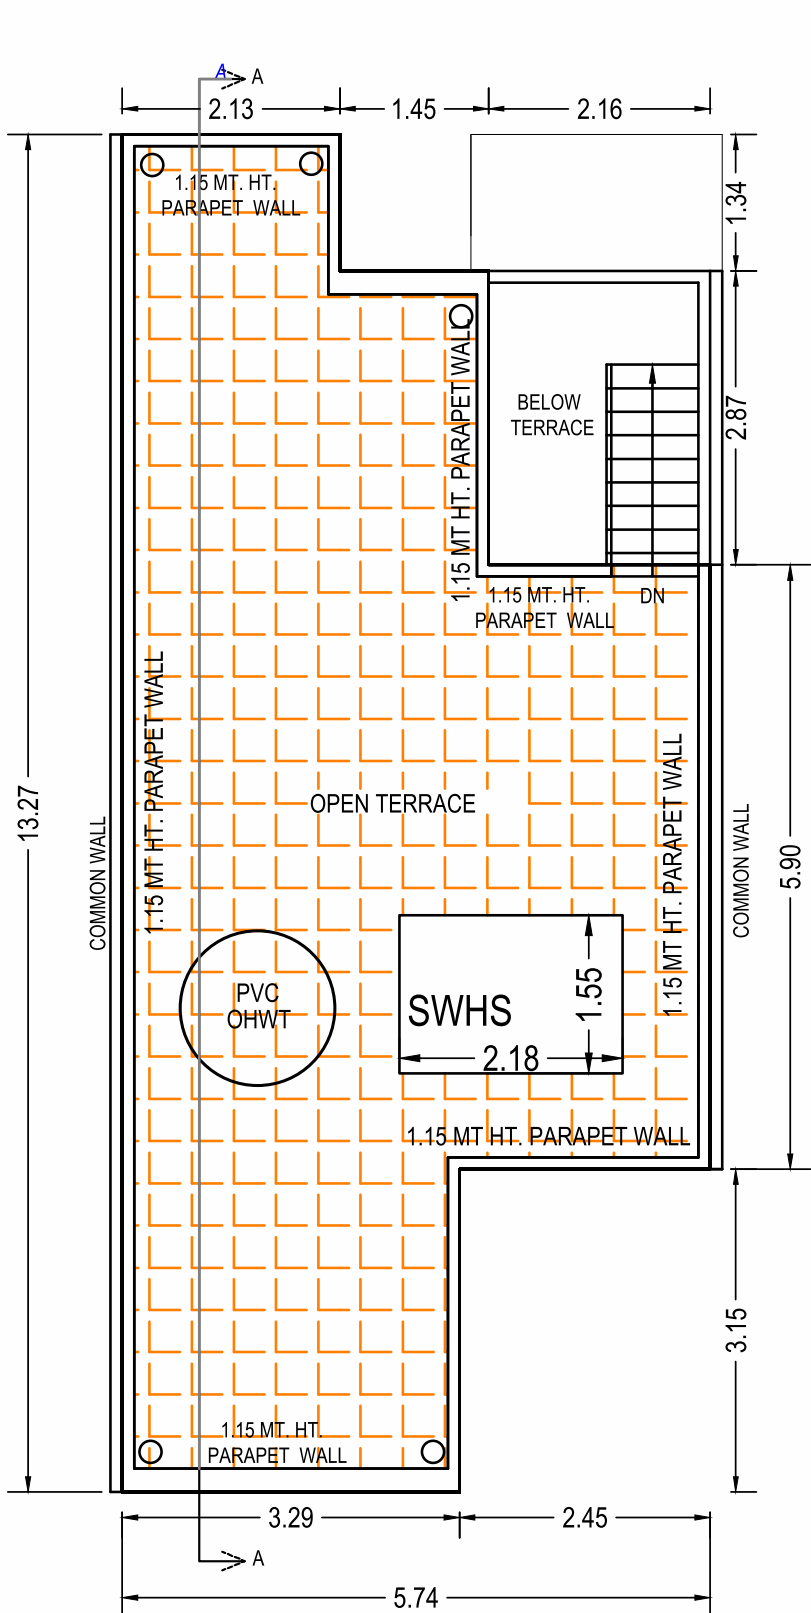


TERRACE FLOOR PLAN
(SCALE 1:100)

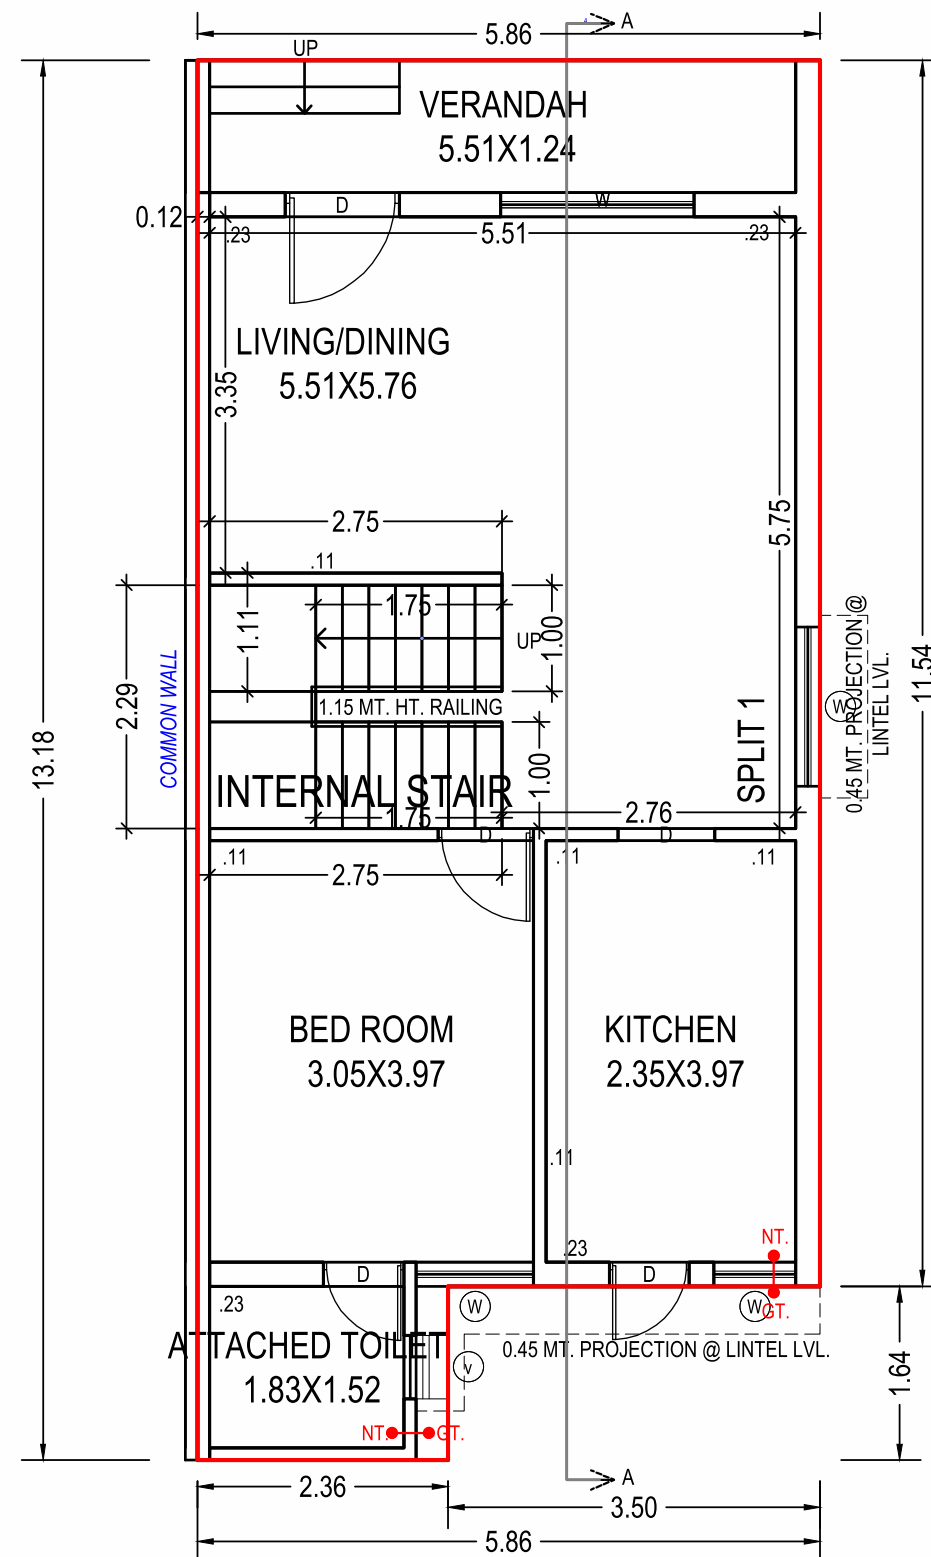


GROUND FLOOR PLAN
(Proposed)
(SCALE 1:100)

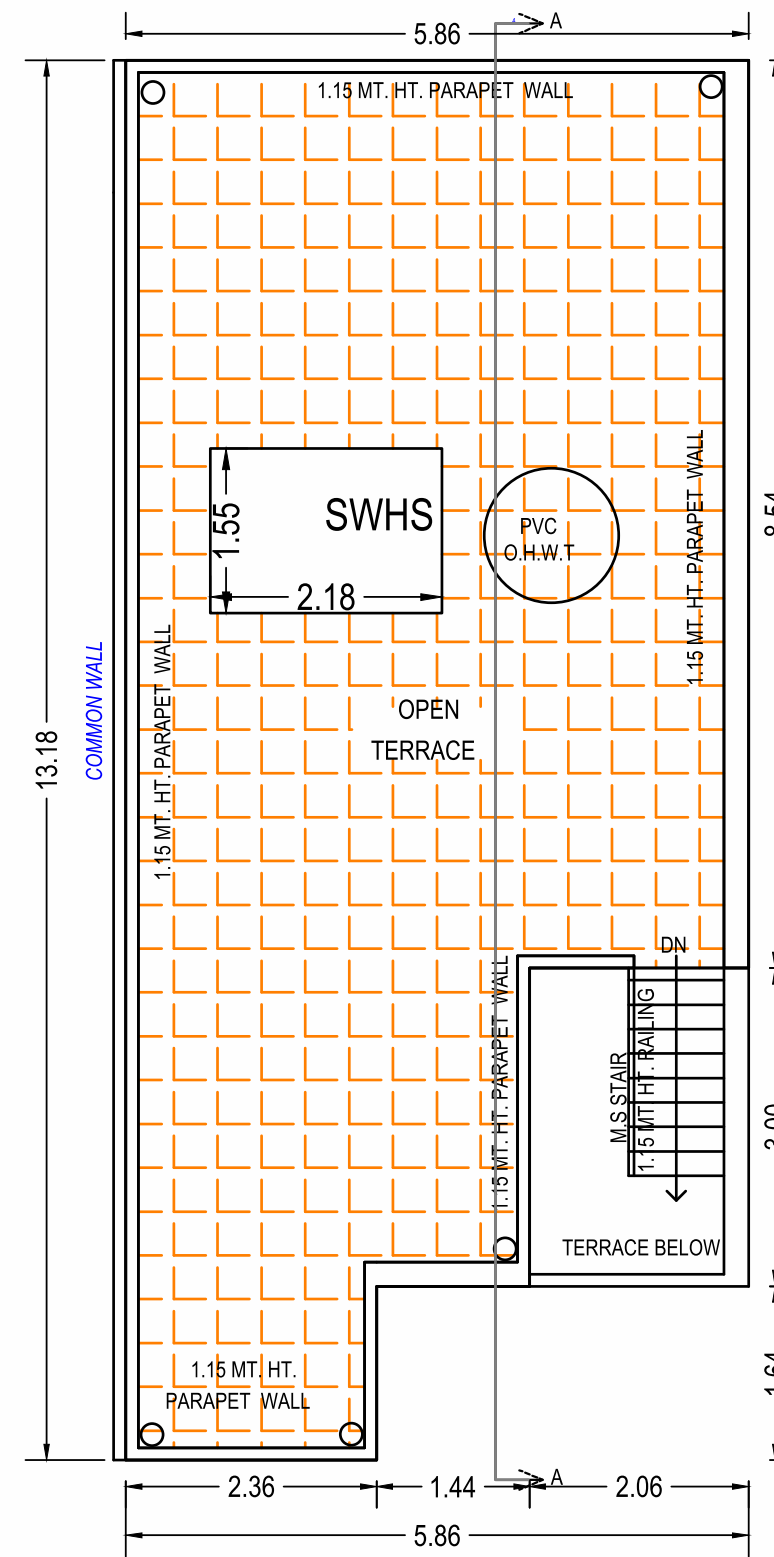


TERRACE FLOOR PLAN
(SCALE 1:100)

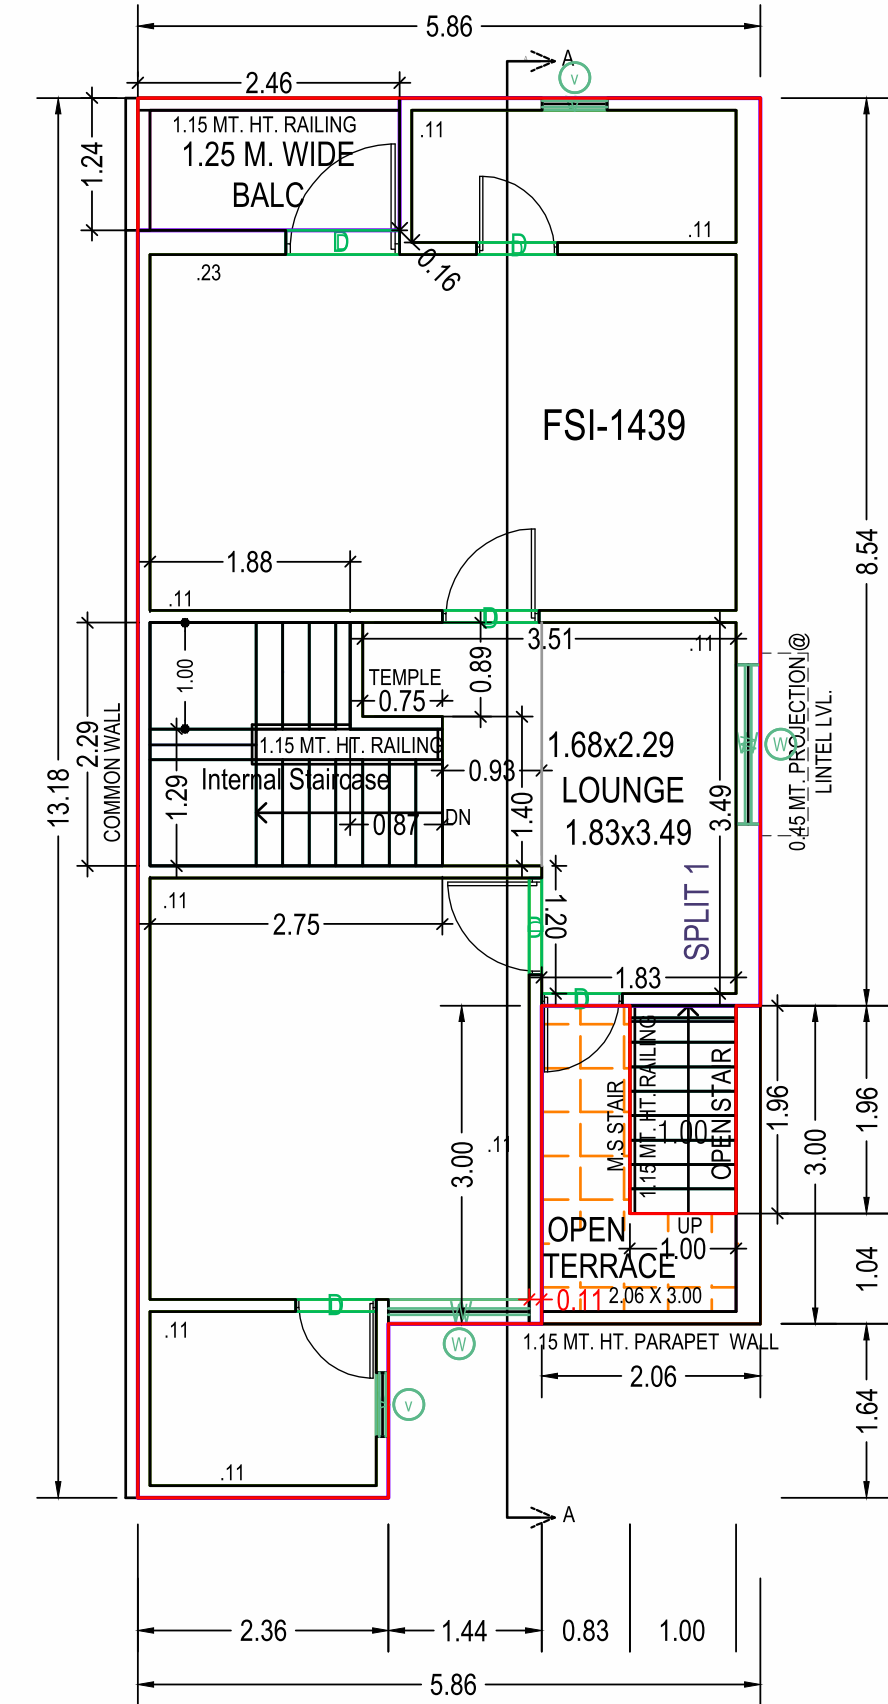


FIRST FLOOR PLAN
(Proposed)
(SCALE 1:100)

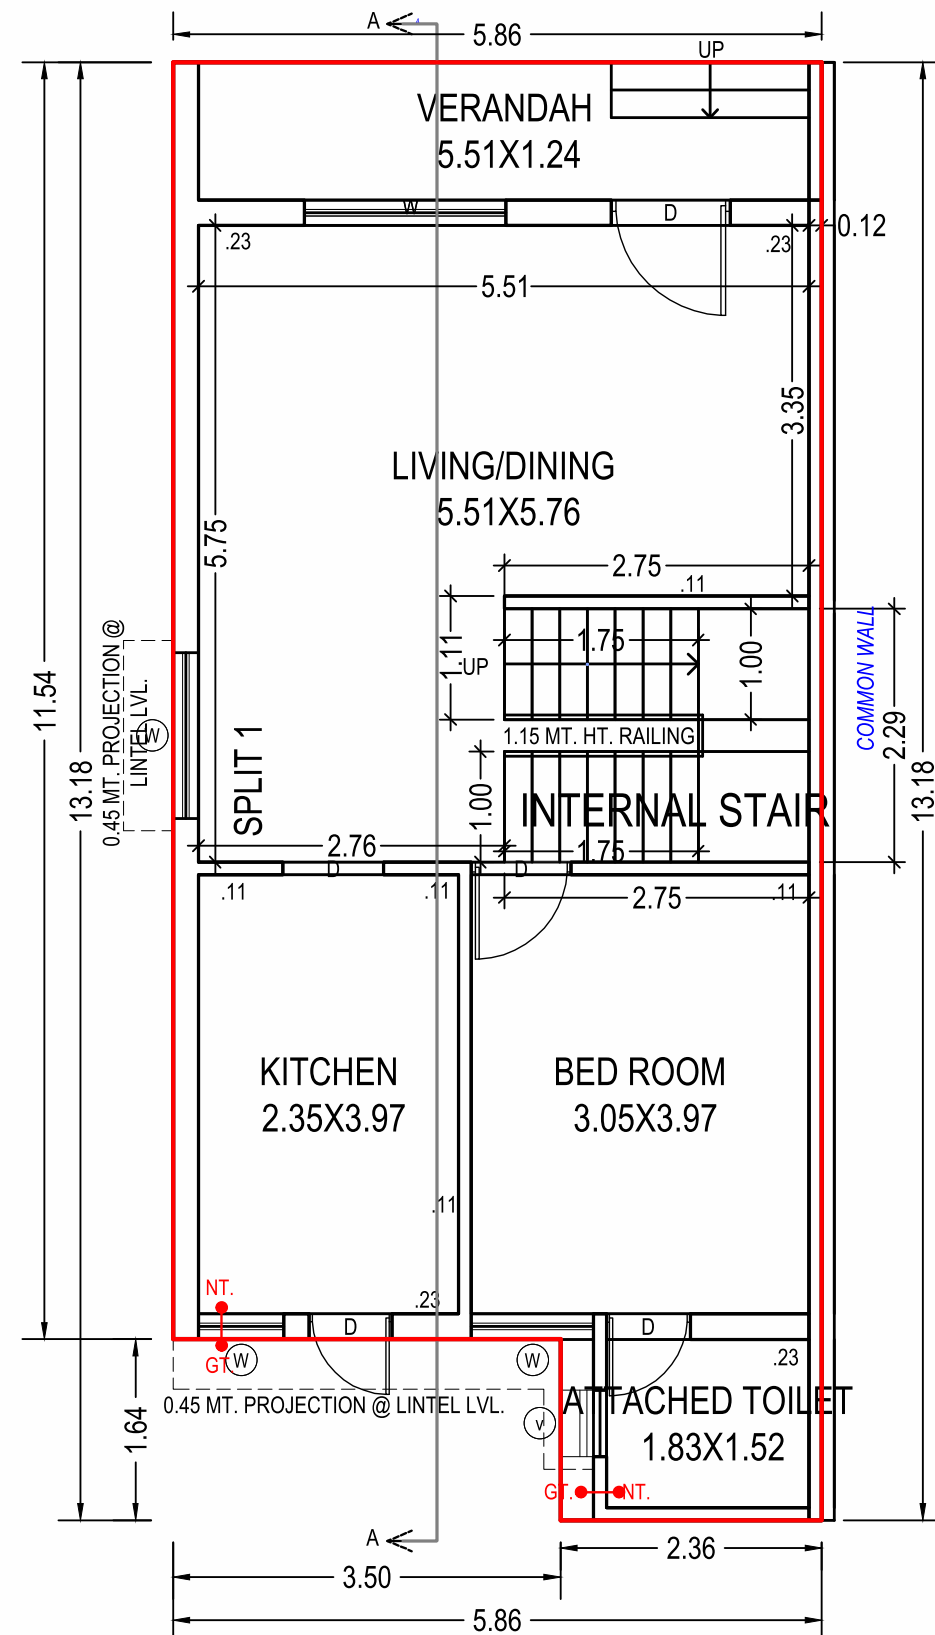




GROUND FLOOR PLAN
(Proposed)
(SCALE 1:100)

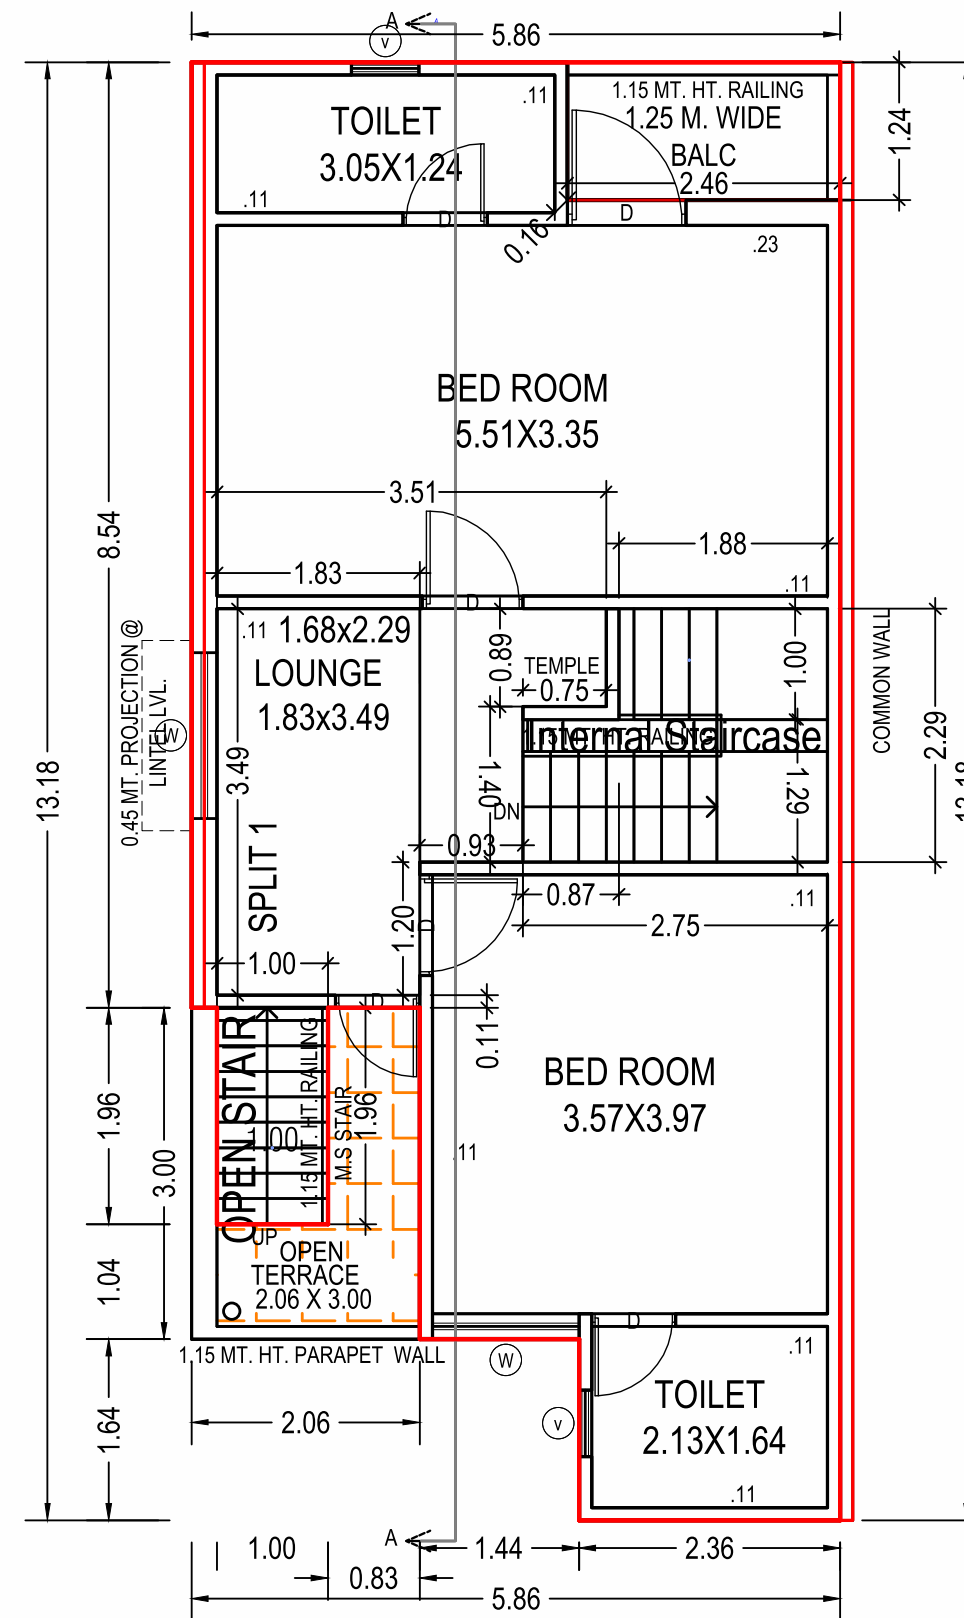


FIRST FLOOR PLAN
(Proposed)
(SCALE 1:100)

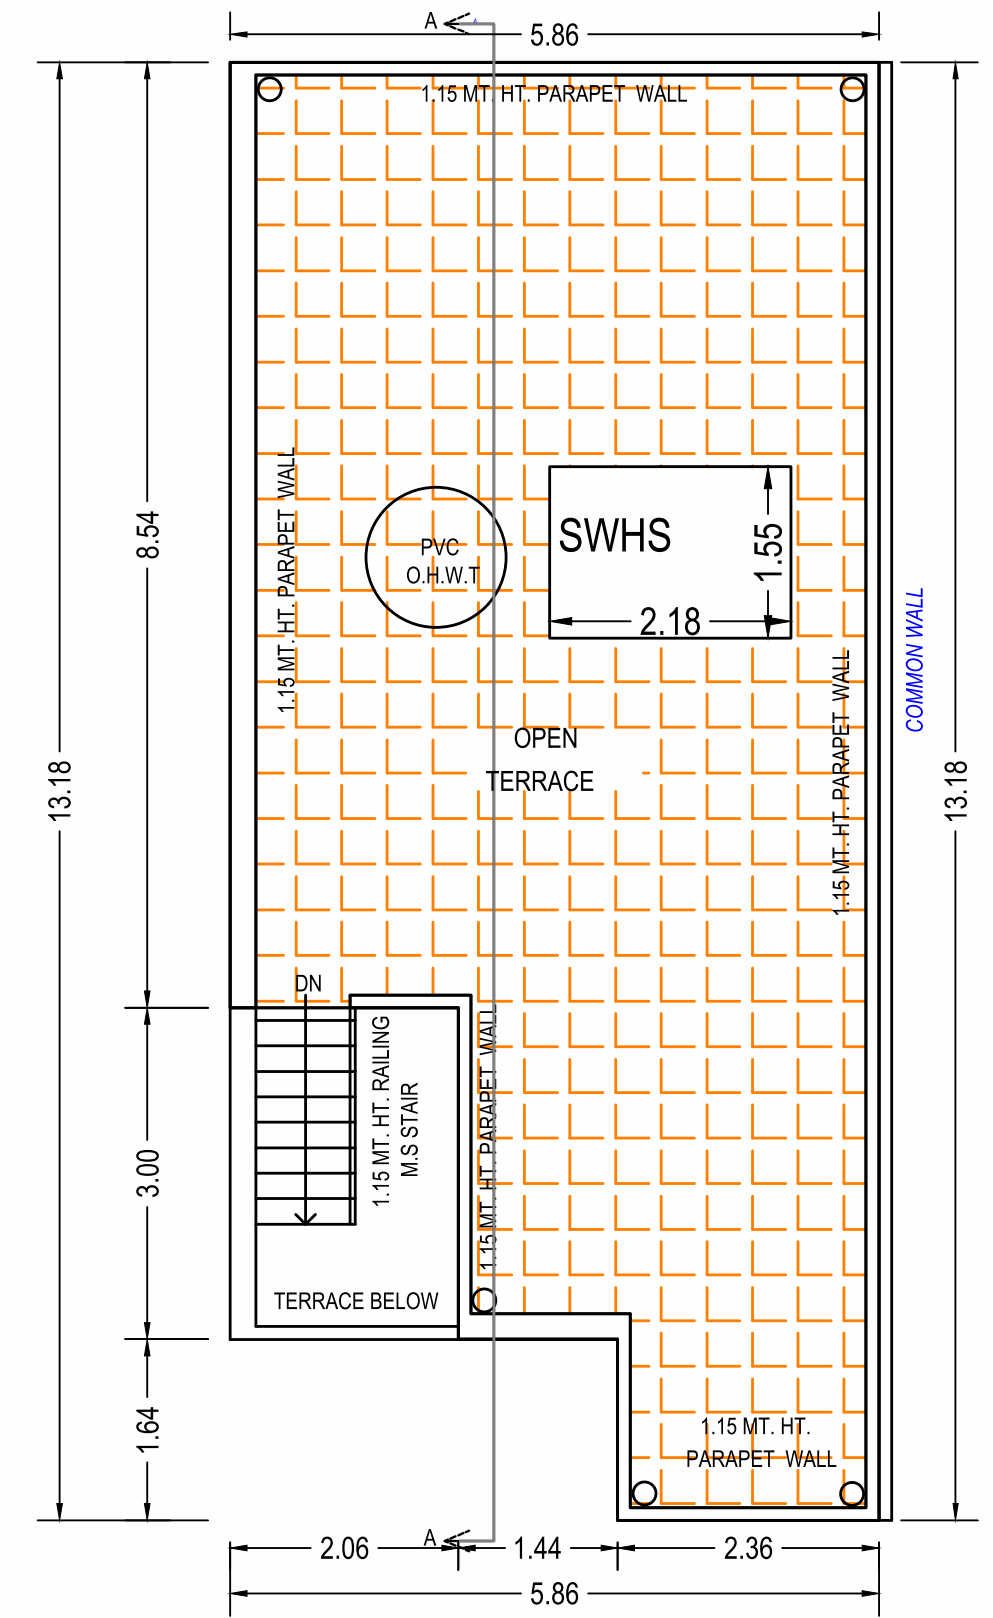


TERRACE FLOOR PLAN
(SCALE 1:100)

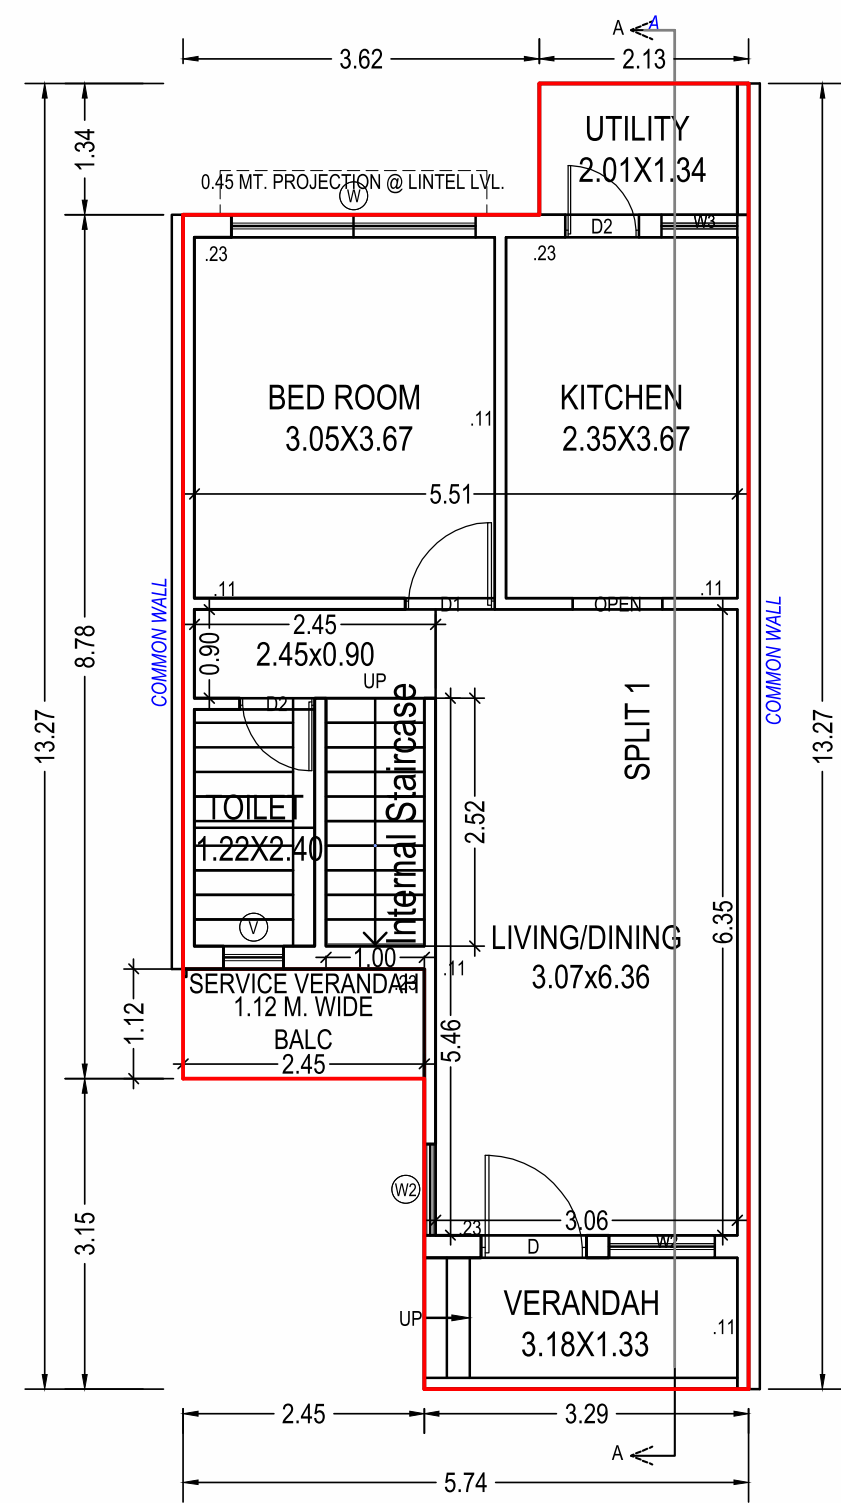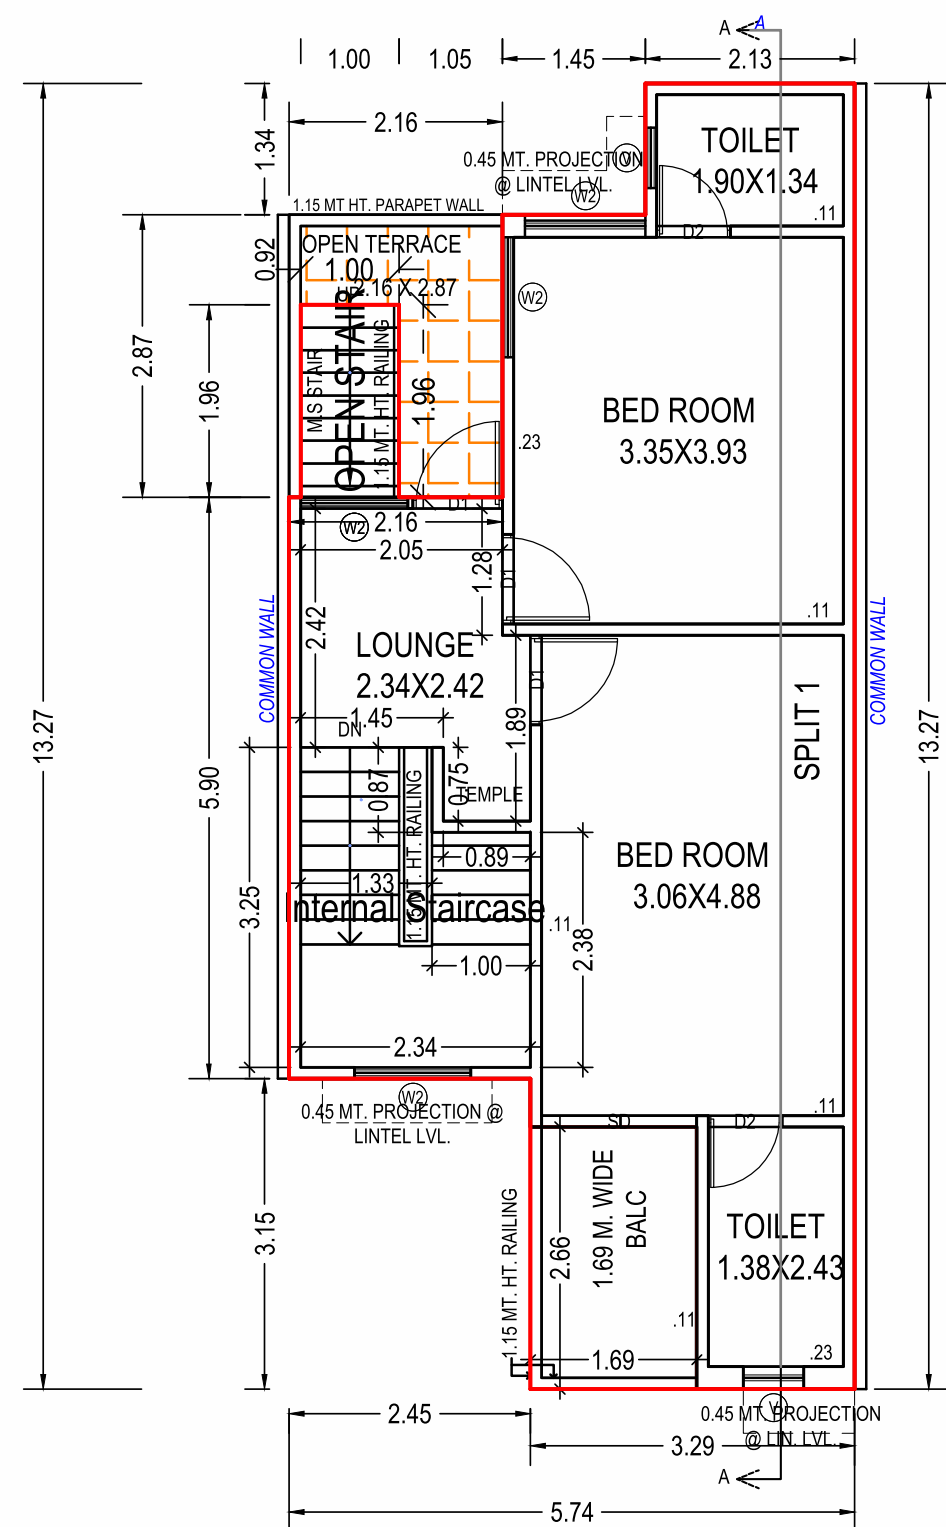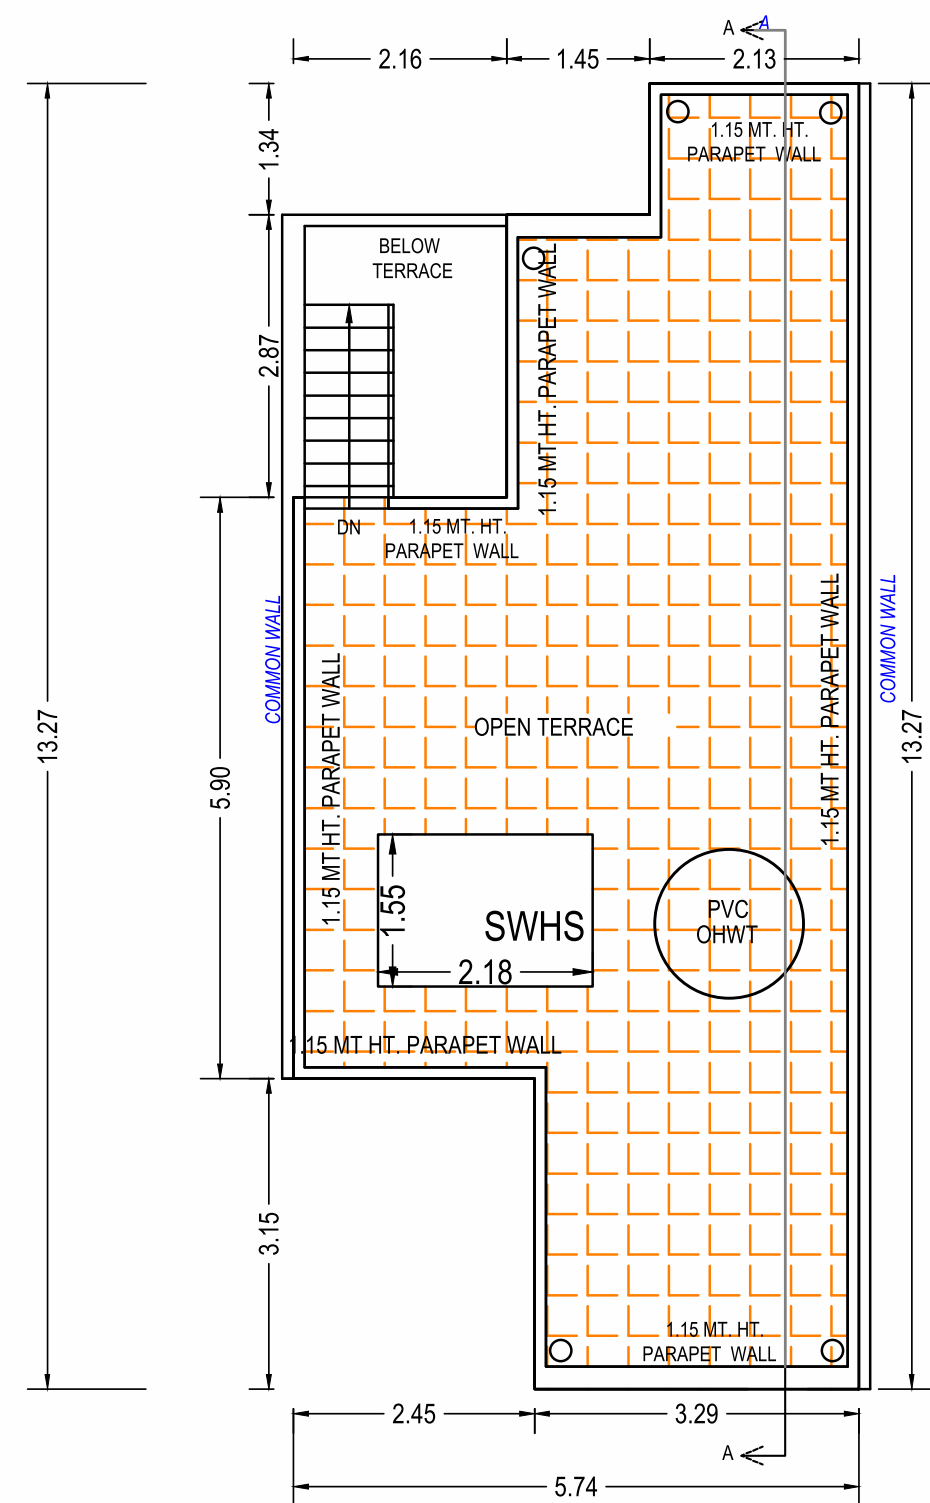


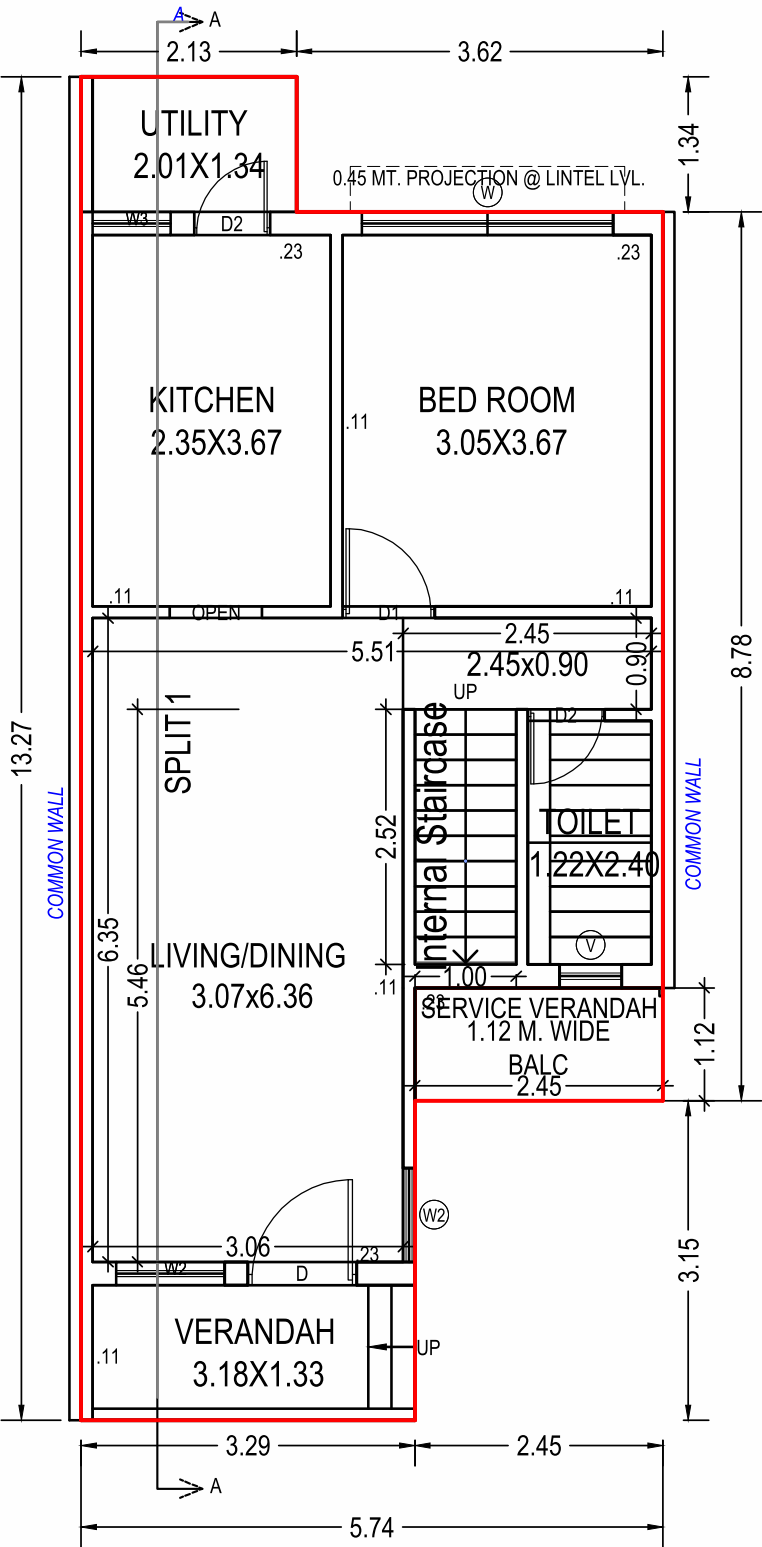



GROUND FLOOR PLAN
(Proposed)
(SCALE 1:100)

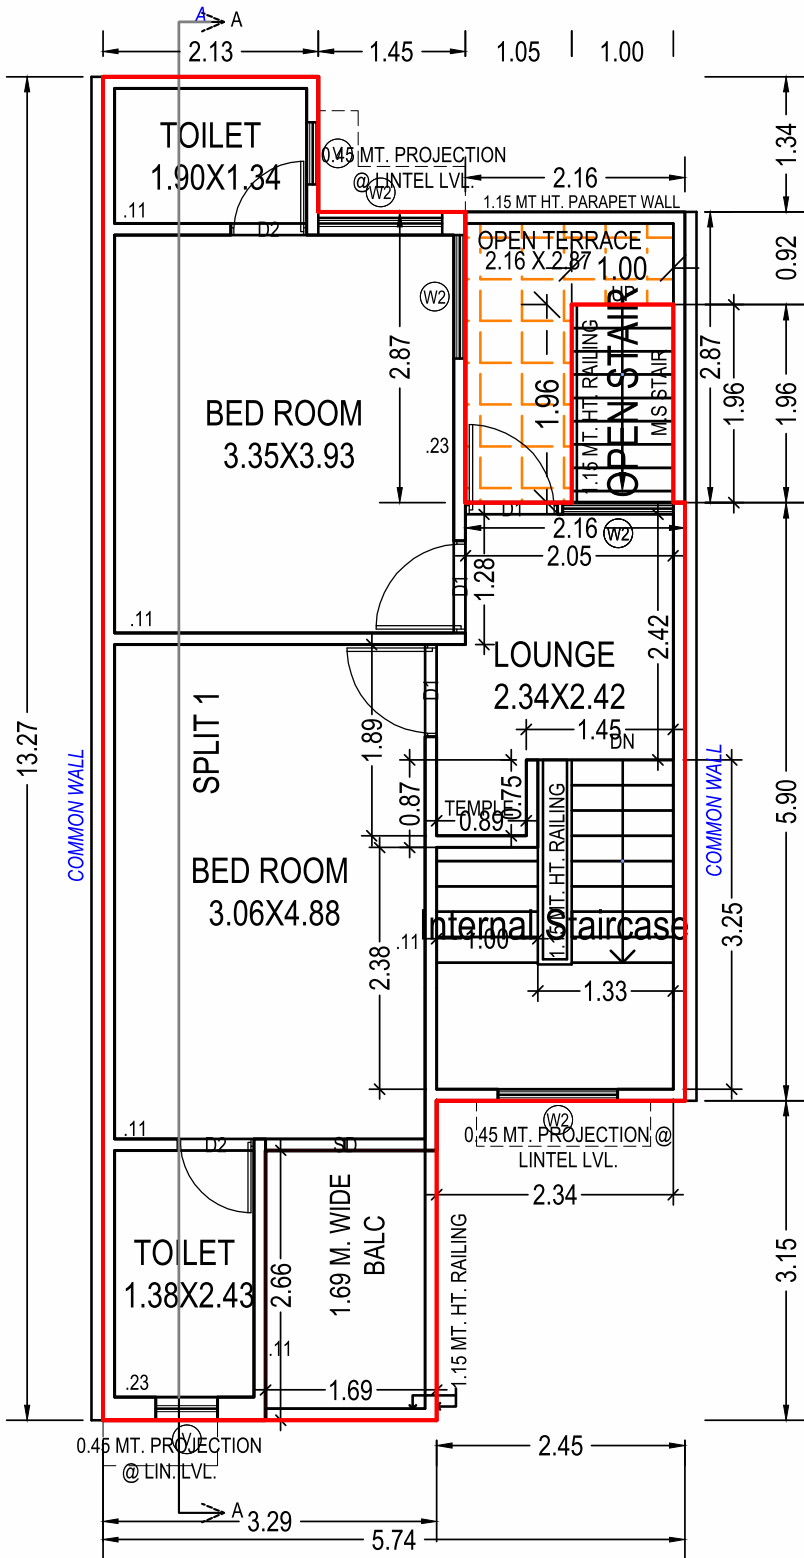


FIRST FLOOR PLAN
(Proposed)
(SCALE 1:100)

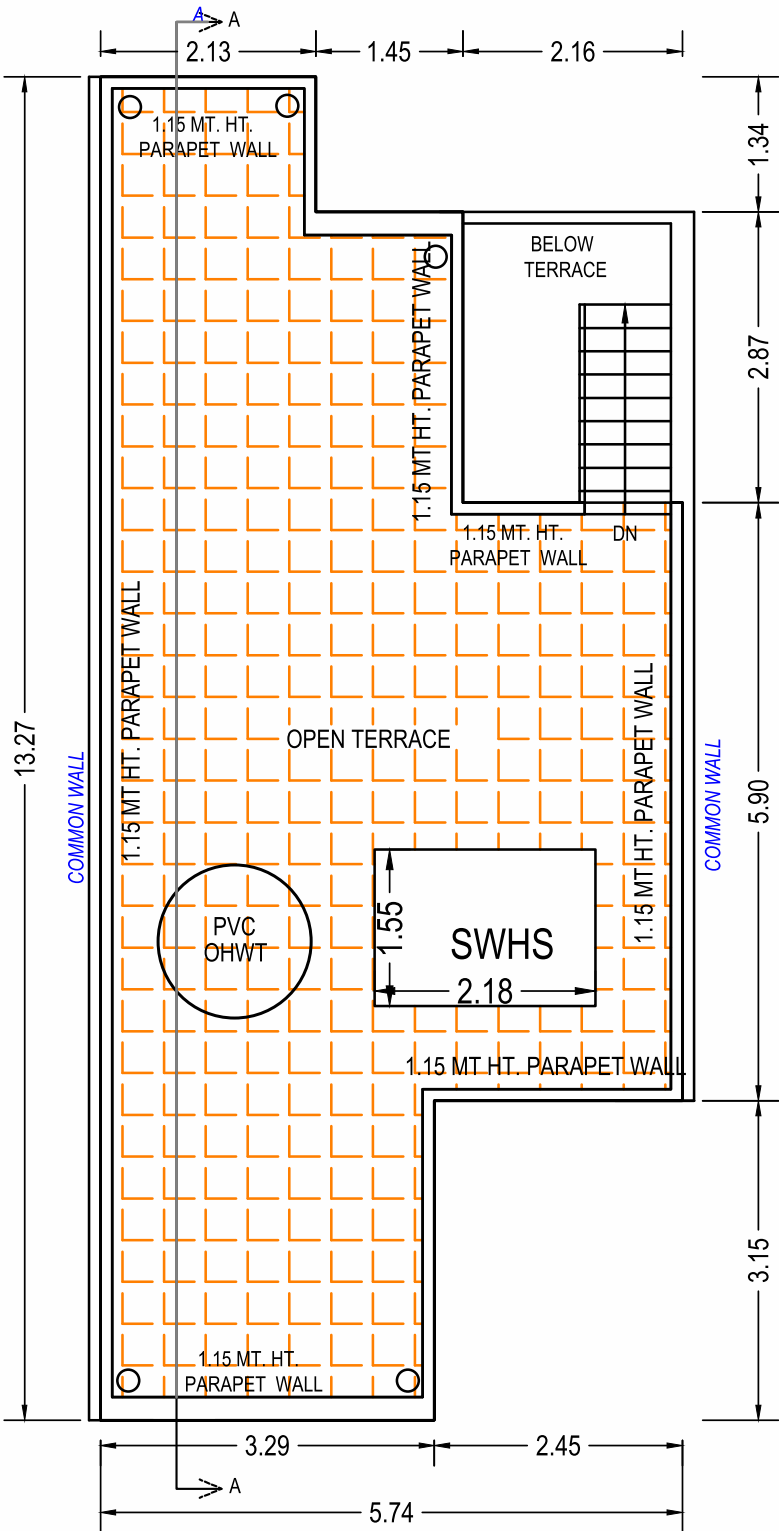


TERRACE FLOOR PLAN
(SCALE 1:100)

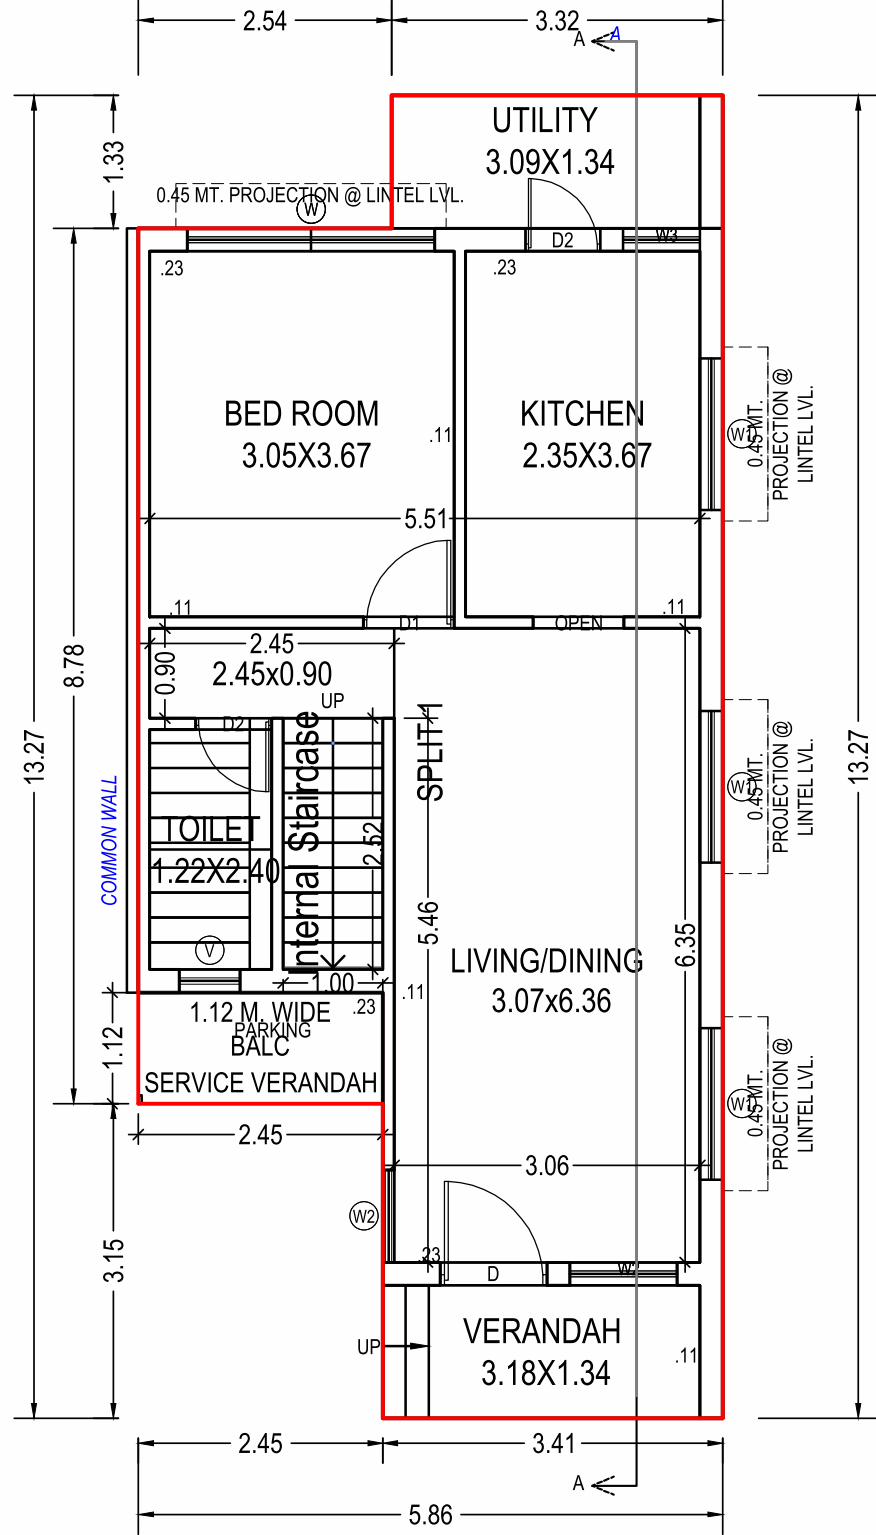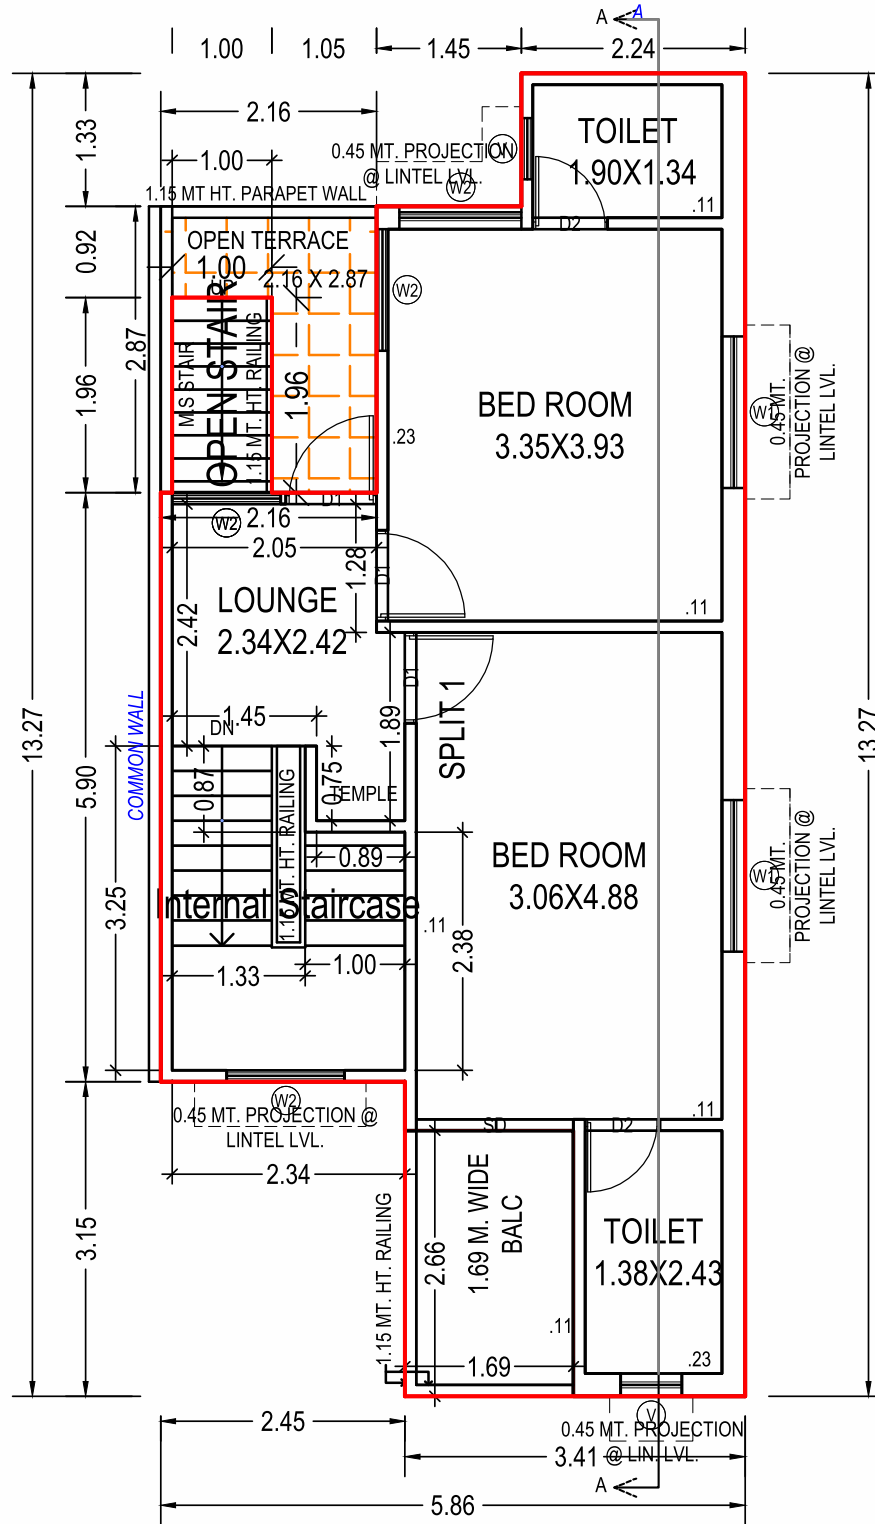


FIRST FLOOR PLAN (Proposed) (SCALE 1:100)

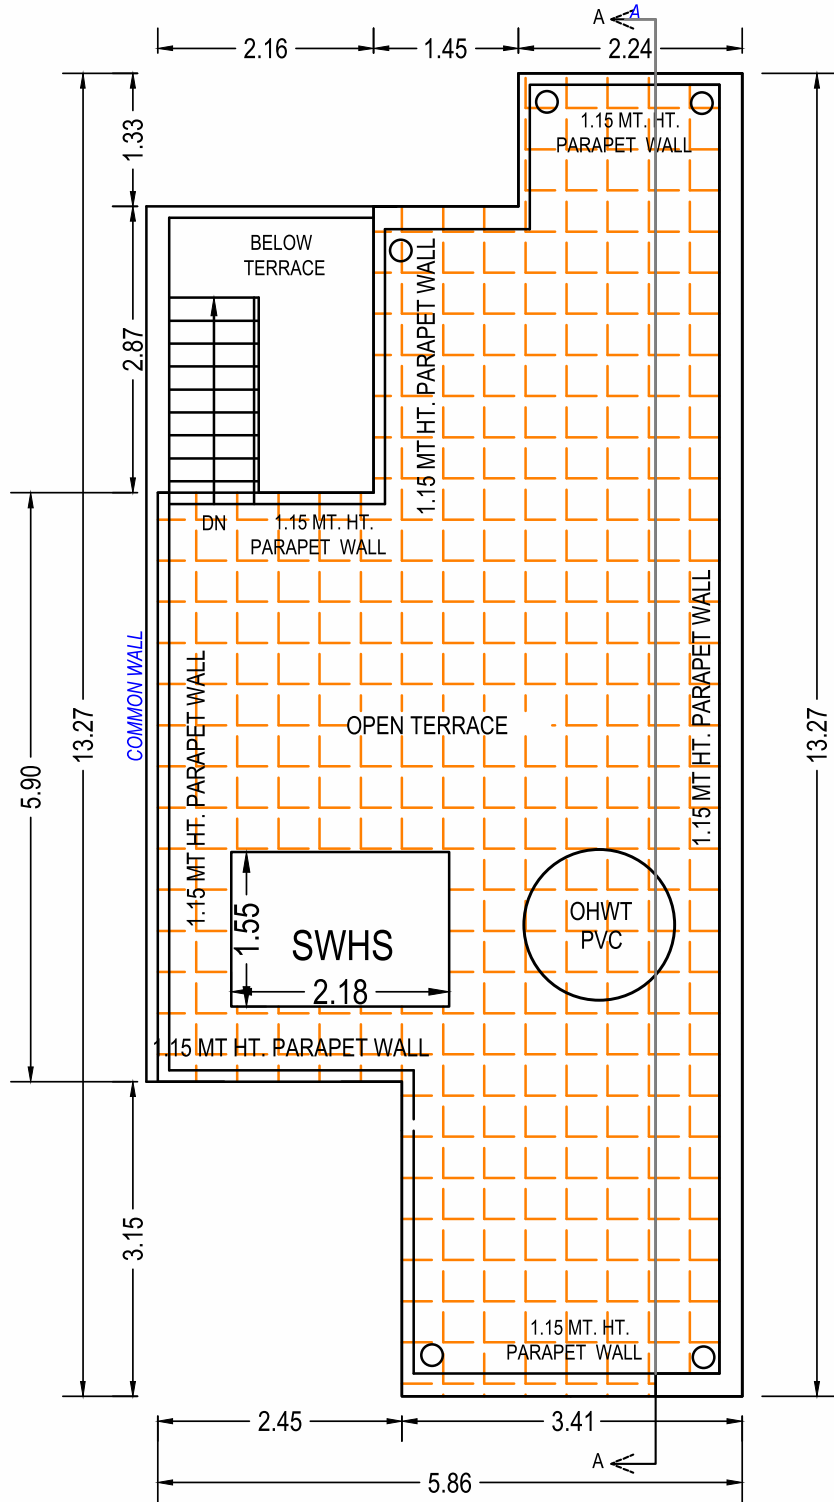


TERRACE FLOOR PLAN (SCALE 1:100)

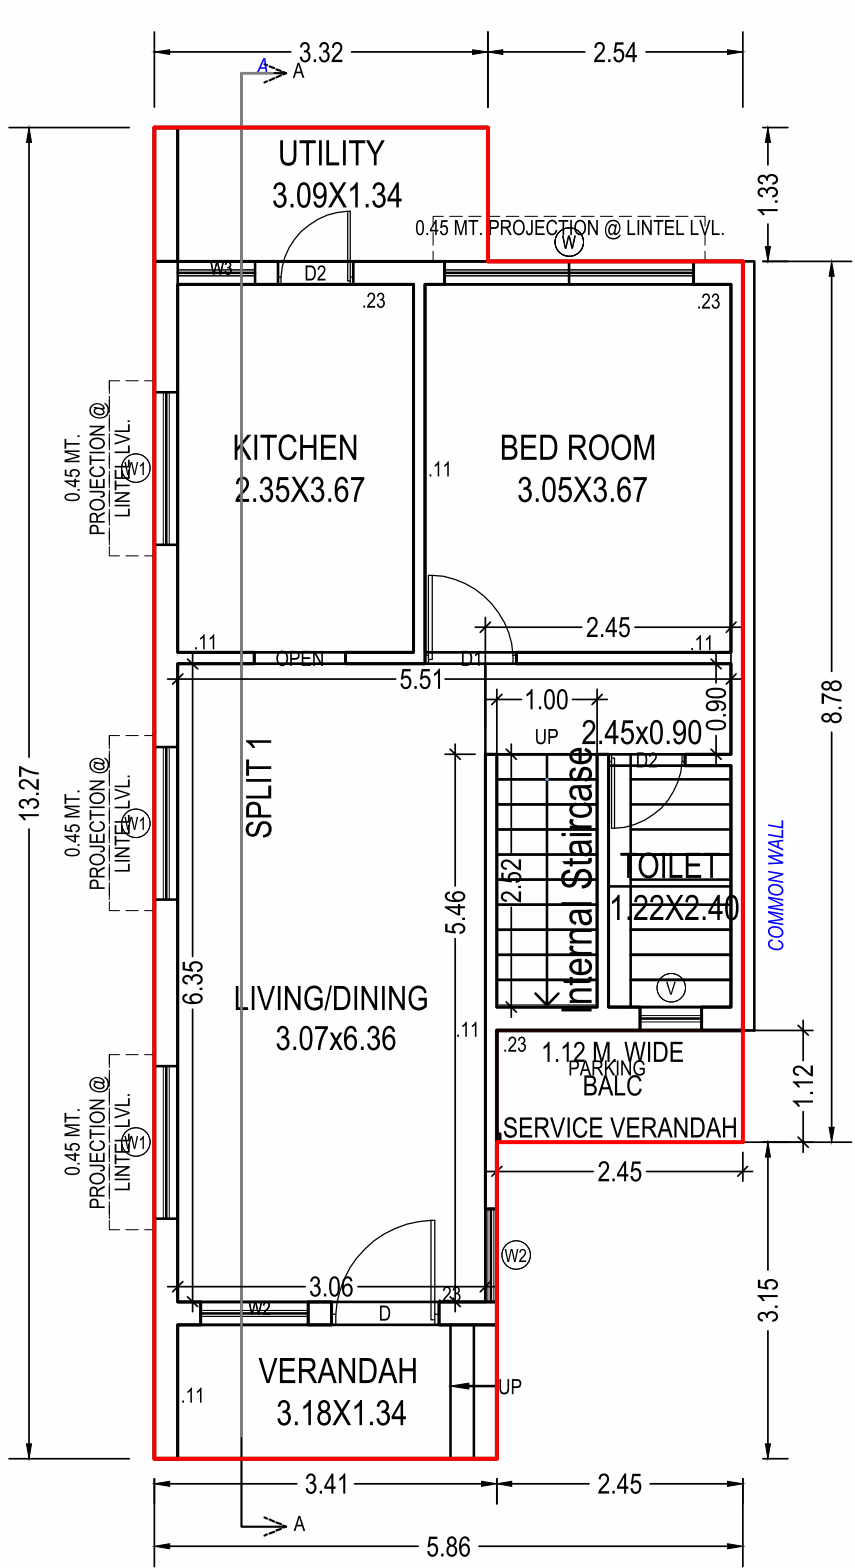

GROUND FLOOR PLAN
(Proposed)
(SCALE 1:100)

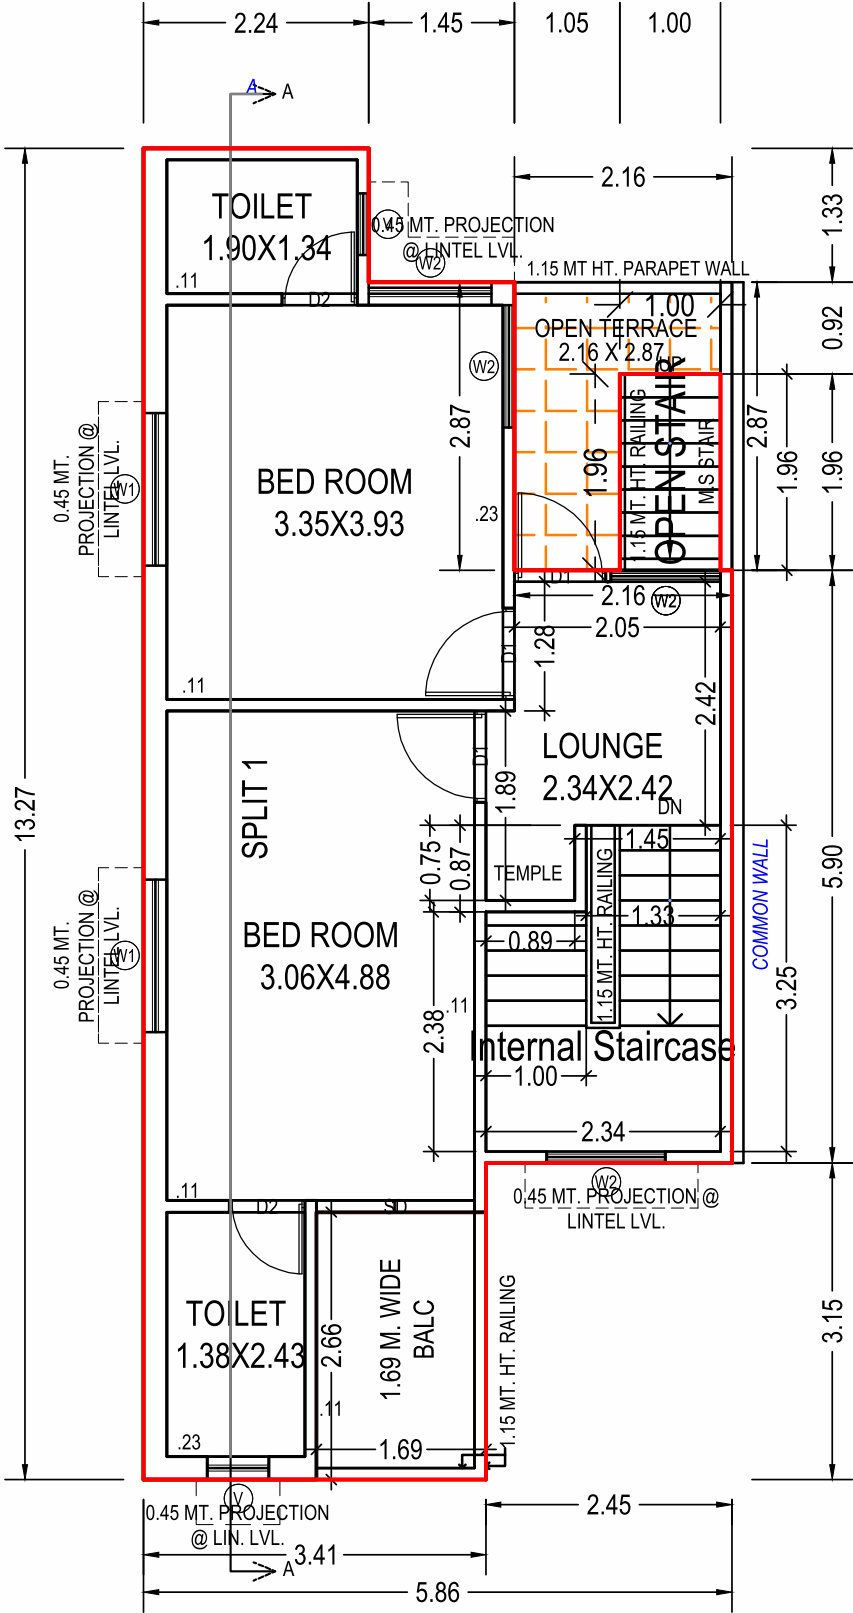

FIRST FLOOR PLAN
(Proposed)
(SCALE 1:100)

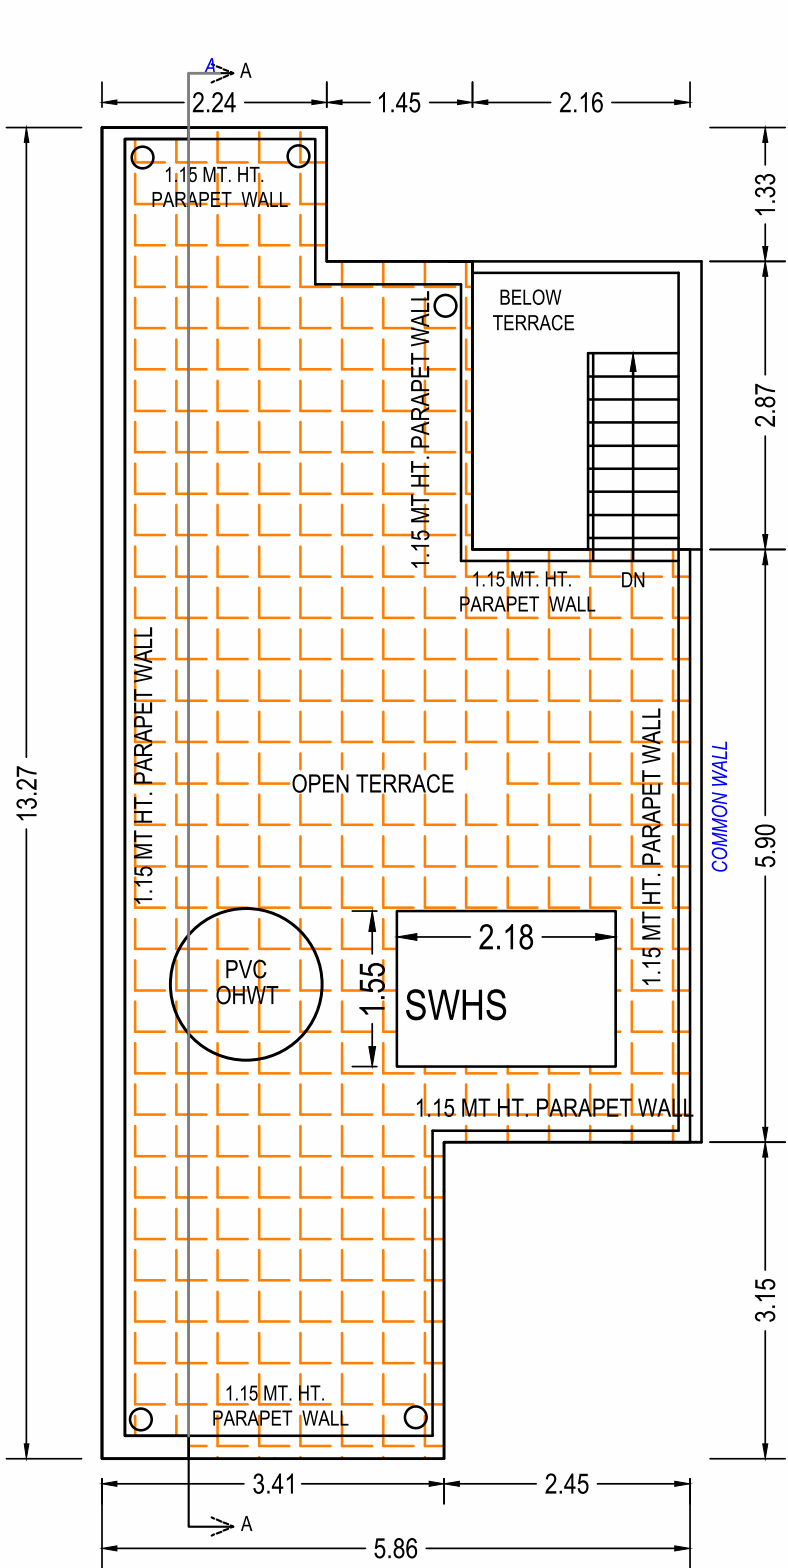

TERRACE FLOOR PLAN
(SCALE 1:100)



SPECIFICATION

WALLS :

- External double coat plaster with acrylic paint.
- Internal mala plaster (with putty finish.)

DOORS & WINDOWS :

- Decorative main door with wooden frame.
- Internal flush doors.
- Fully anodized aluminum sliding windows with Granite seal.

FLOORING :

- Vitrified flooring in Drawing, Dining, Bedrooms and Kitchen.

KITCHEN :

- Granite platform
- Dado tiles up to lintel level
- Wash area paved in kota stone.

TOILETS :

- Designer tiles in all toilets up to lintel level.
- Branded bath fittings.
- Branded quality of sanitary ware.
- Overhead water tank.

ELECTRIFICATION :

- Concealed copper wiring with modular switches.

TERRACE :

- Chaina mosaic in terrace area for water proofing & heat resistance.

DISCLAIMERS

- Legal Charges (Stamp Duty + Registration fees + Document) GST, any other Govt. Taxes, AMC, GEB, Maintenance Deposit, Advance Running Maintenance Contribution, will be paid extra by the member.
- Any additional liabilities due to change in the Govt. Laws, shall be borne by the members.
- Details & dimensions in brochure are indicative & for the tentative representation only which should not be treated as legal documents.
- Possession of the bungalow shall be given only after full payment.
- Any descriptions and photos here in brochure are for illustration purposes only.



AMENITIES



ENTRANCE
GATE



C.C.T.V.
CAMERA



24 X 7
WATER SUPPLY



24 X 7
SECURITY CABIN



DROP-OFF
ZONE



SITTING
AREA



CHILDREN
PLAY AREA



ATTRACTIVE
GARDEN



INDIVIDUAL
PARKING SPACE



STREET
LIGHT

LOCATION ADVANTAGE



DEVELOPERS :



SITE ADDRESS :
NR. OM COUNTY BUNGALOWS,
S.P. RING ROAD TO GERATPUR 100' ROAD,
NR. HATHIJAN CIRCLE, VINZOL, AHMEDABAD.

CONTACT : **88188 56656**



ARCHITECT



STRUCTURAL ENG.

