

ORCHID REGAL

GOYAL & CO.(CONST) PVT. LTD.

OFFICE ADDRESS: - GOYAL HOUSE, OPP. KARNAVATI CLUB,
S. G. HIGHWAY, AHMEDABAD – 380015

Email: sales@goyalco.com | Ph: +91 7575 000 000 | www.goyalco.com

SITE ADDRESS: ORCHID REGAL, NR. L.J. CAMPUS,
SARKHEJ-SANAND ROAD, SARKHEJ, AHMEDABAD – 380015

<http://gujrera.gujarat.gov.in/>

30.00 MT WIDE T.P.S. ROAD





SHOP NO.	CARPET AREA IN (SQ. MTR.)
1	66.93
2	37.23
3	41.78
4	32.27
5	39.28
6	38.51
7	60.23
8	57.82
9	61.01
10	38.51
11	39.28
12	32.27
12A	41.78
14	38.51
15	44.38
16	43.62
17	81.73
18	69.37
19	51.49
20	51.49
21	51.49
22	49.12
23	61.91
24	40.68
25	35.75
26	11.86
27	35.75
28	40.68
29	63.11

60.00 MT WIDE SARKHEJ-SANAND-VIRAMGAM ROAD

BLOCK - A, B & C GROUND FLOOR




30.00 MT WIDE T.P.S. ROAD

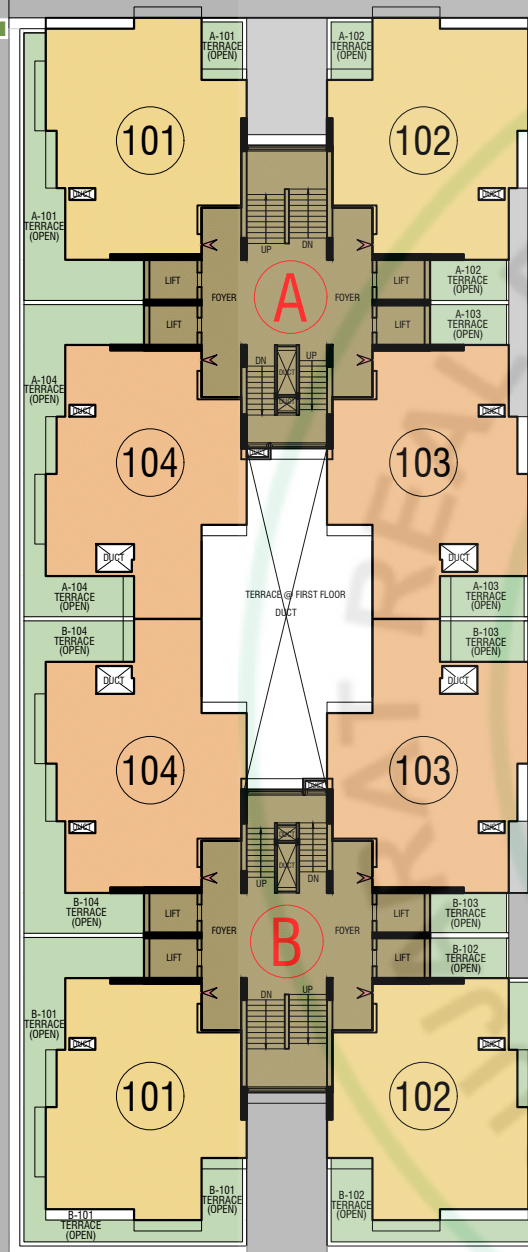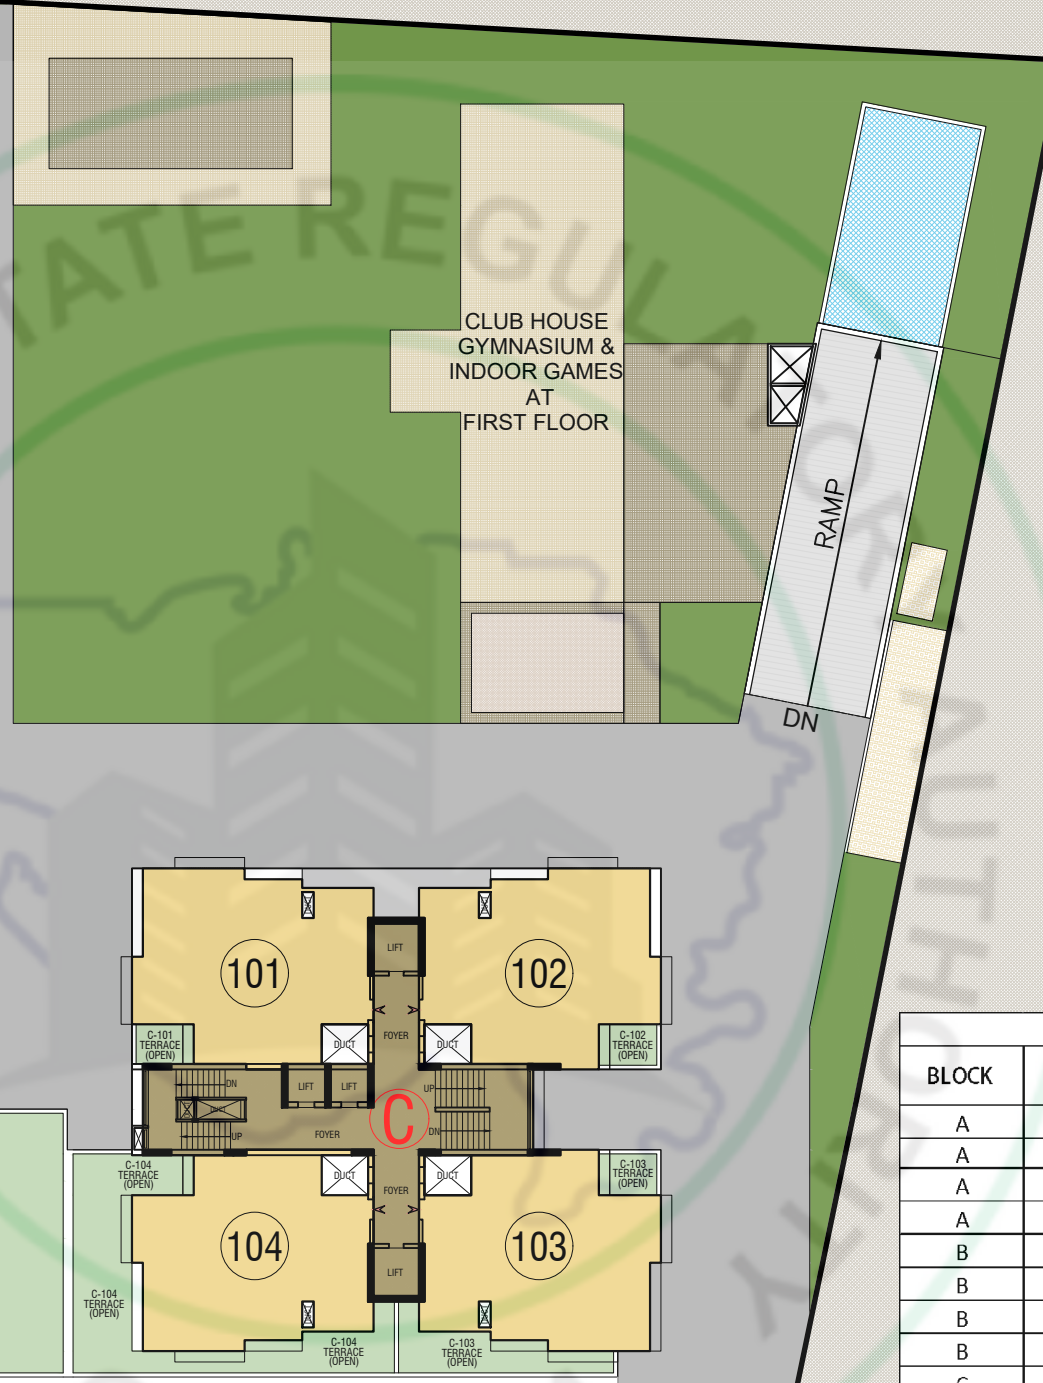

1ST FLOOR AREA IN SQ.MTR.					
BLOCK	UNIT NO.	CARPET AREA	BALCONY/ VERANDAH	WASH	TERRACE
A	101	103.85	4.67	4.40	43.15
A	102	103.85	4.67	4.40	16.62
A	103	105.79	4.67	4.40	19.85
A	104	105.79	4.67	4.40	49.88
B	101	103.85	4.67	4.40	59.16
B	102	103.85	4.67	4.40	190.03
B	103	105.79	4.67	4.40	19.70
B	104	105.79	4.67	4.40	49.88
C	101	104.09	4.67	4.40	7.02
C	102	104.09	4.67	4.40	7.20
C	103	104.09	4.67	4.40	30.70
C	104	104.09	4.67	4.40	73.36

60.00 MT WIDE SARKHEJ-SANAND-VIRAMGAM ROAD

 



BLOCK - A, B & C 1ST FLOOR WITH TERRACE


30.00 MT WIDE T.P.S. ROAD

BLOCK-A & B_2ND TO 20TH / 21ST FLOOR (P.H.)
BLOCK-C_2ND TO 21ST / 22ND FLOOR (P.H.)


60.00 MT WIDE SARKHEJ-SANAND-VIRAMGAM ROAD

SITE PLAN

 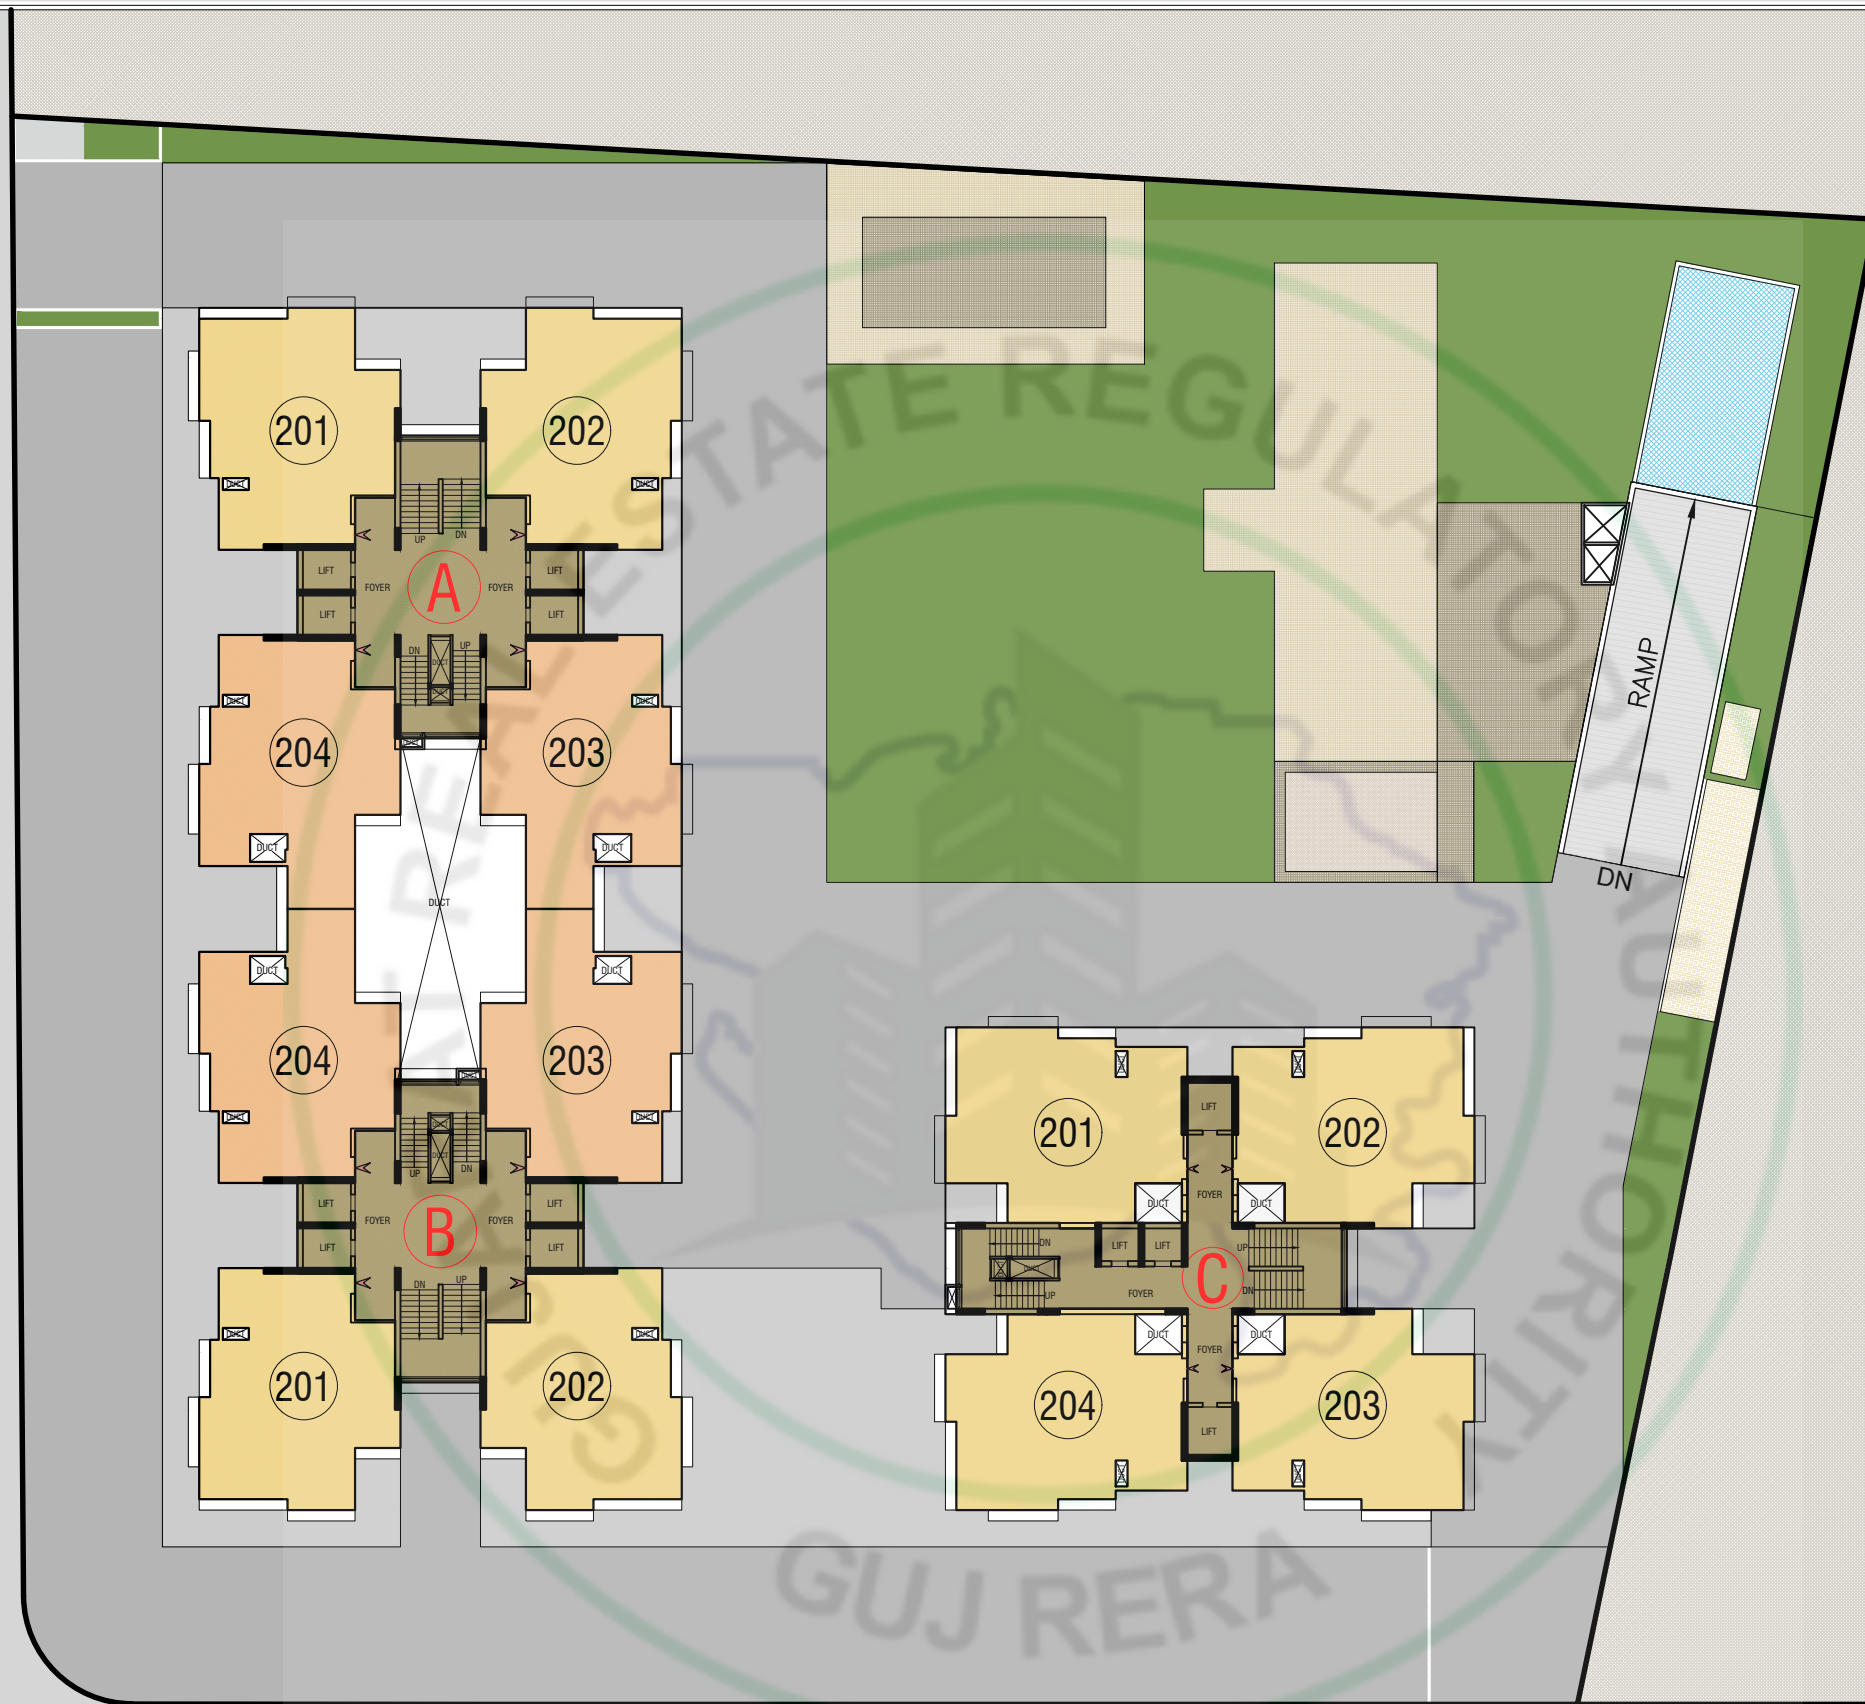


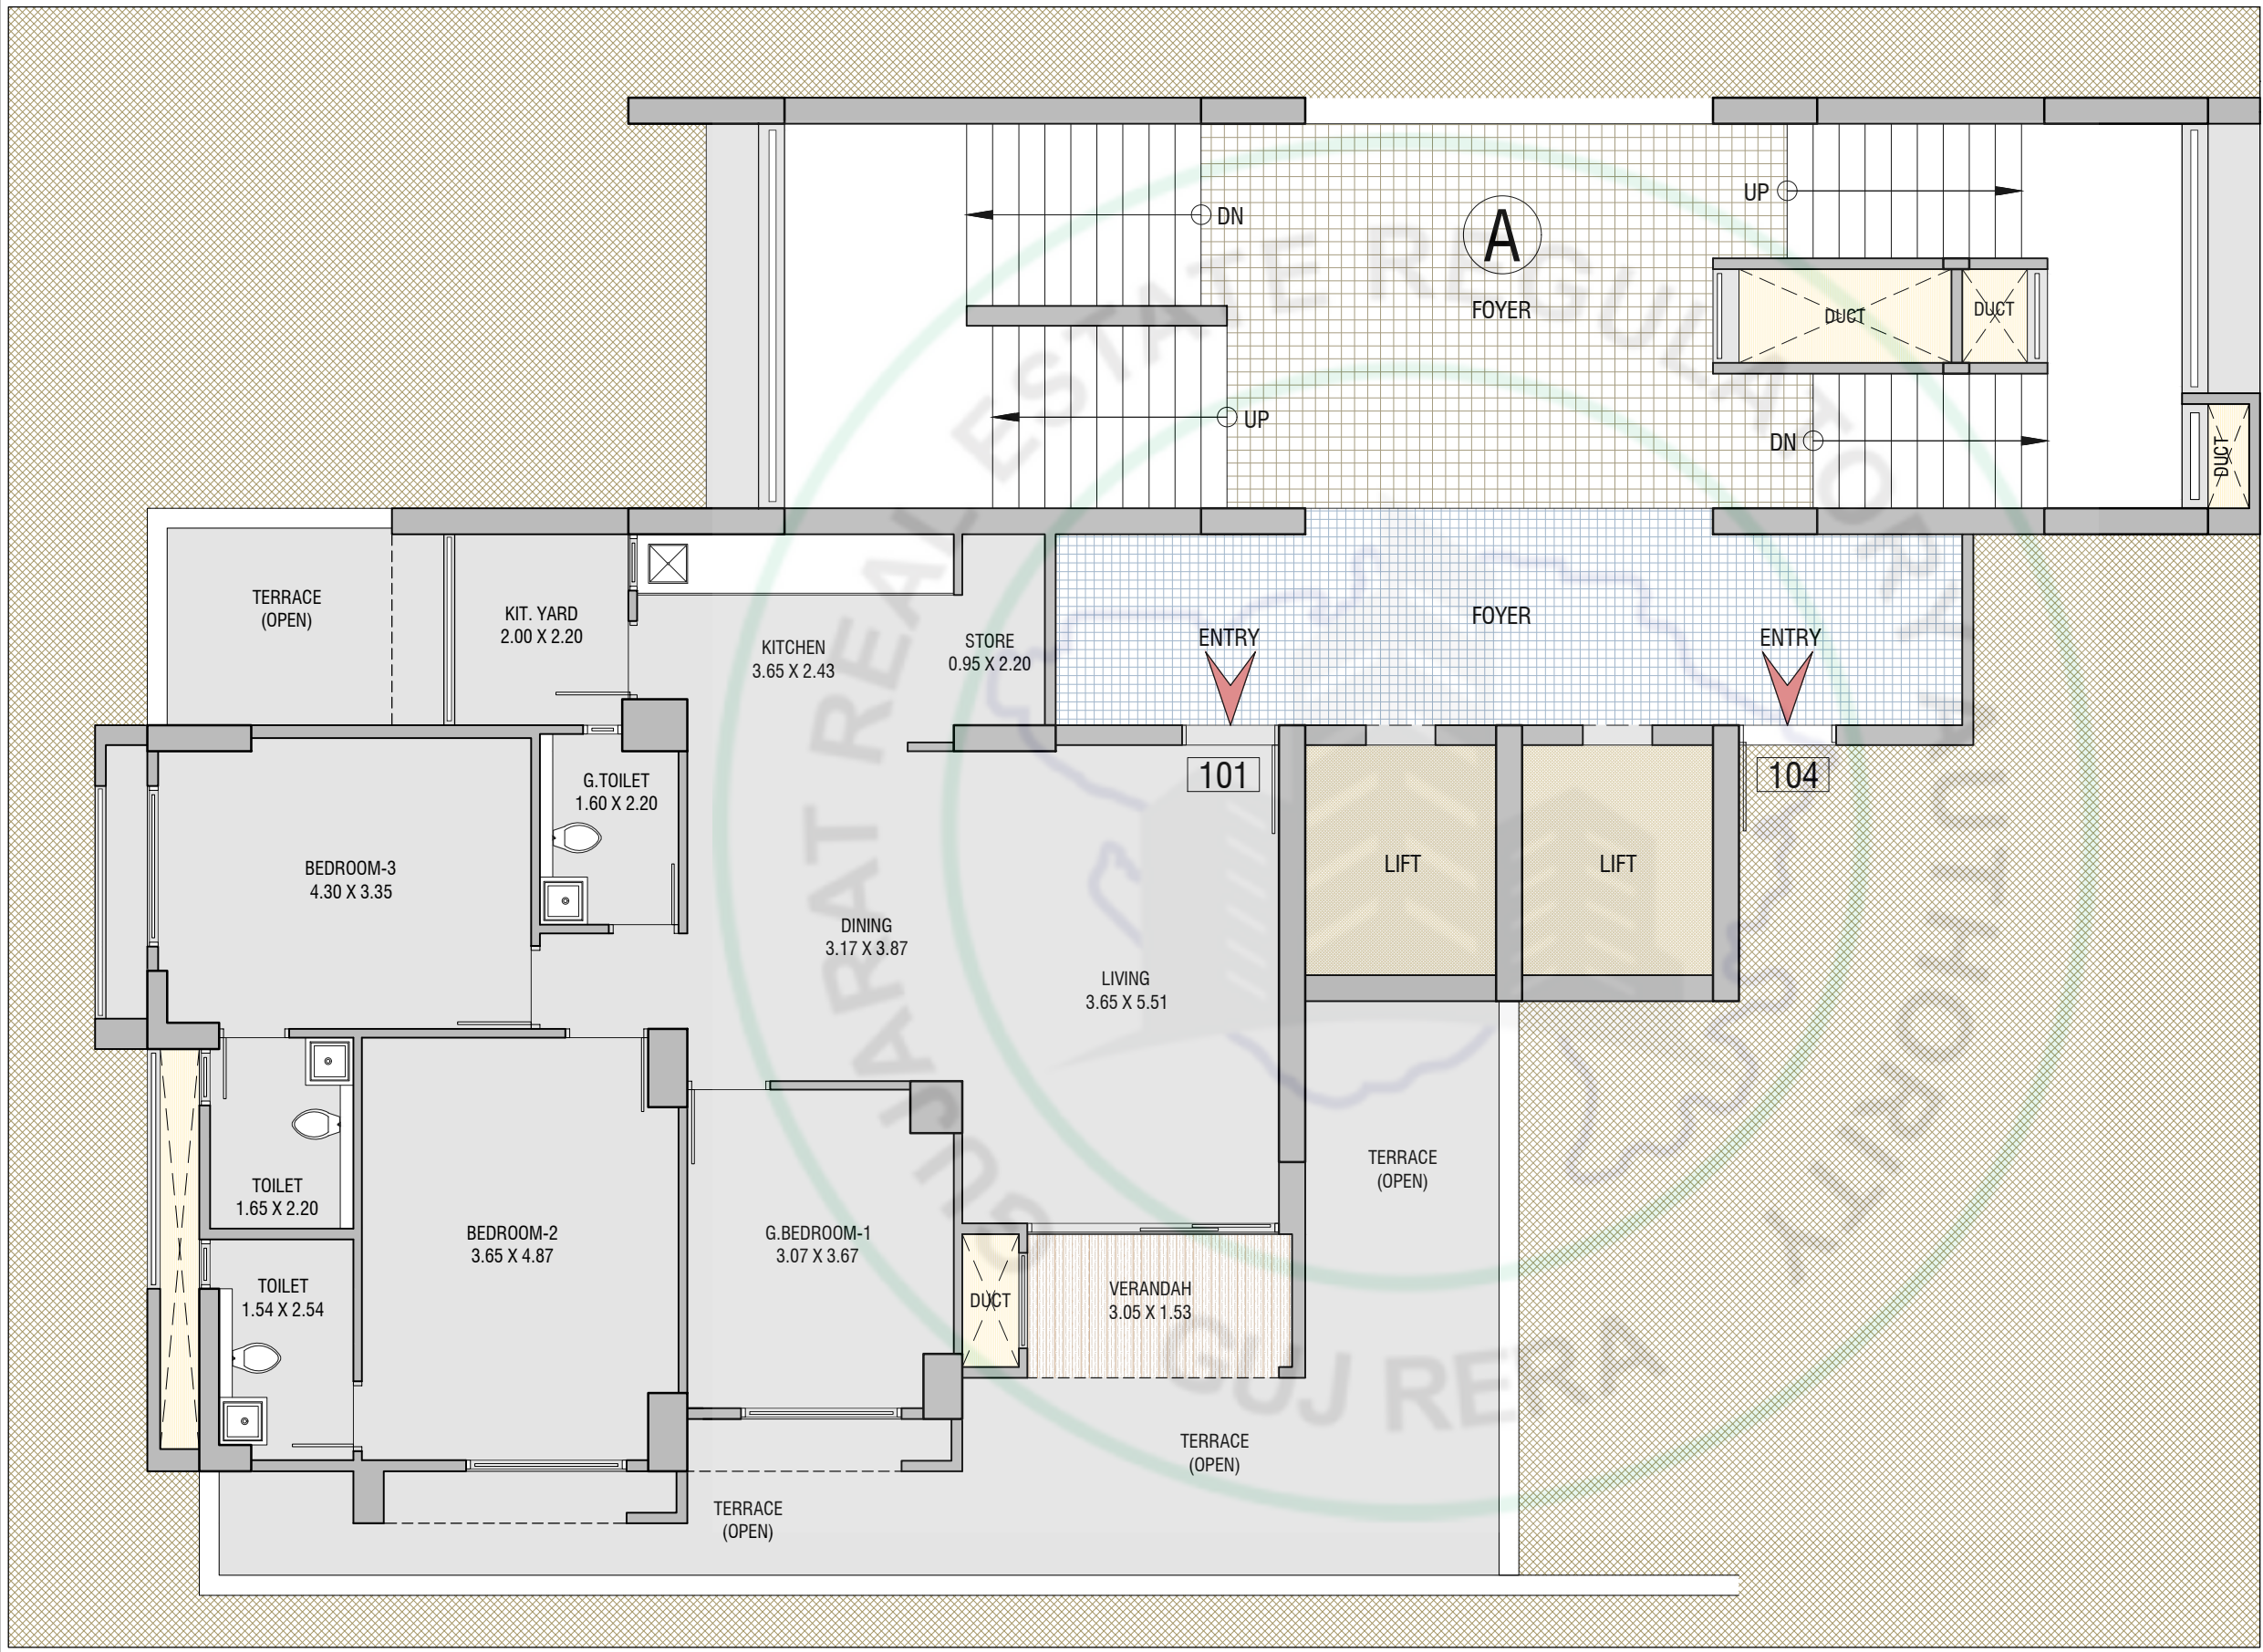


3 BHK LUXURIOUS UNIT
1ST FLOOR_TERRACE UNIT
BLOCK-A - 101

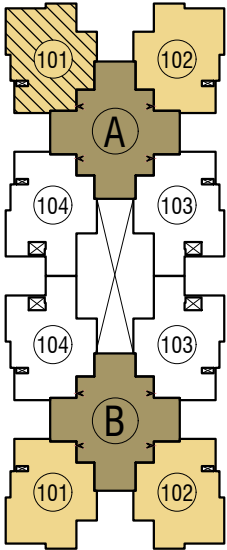


AREA AS PER RERA		
CARPET AREA IN SQ. MTR	VERANDAH/BALCONY IN SQ. MTR	WASH AREA IN SQ. MTR
103.85	4.67	4.40
OPEN TERRACE AREA IN SQ. MTR		43.15

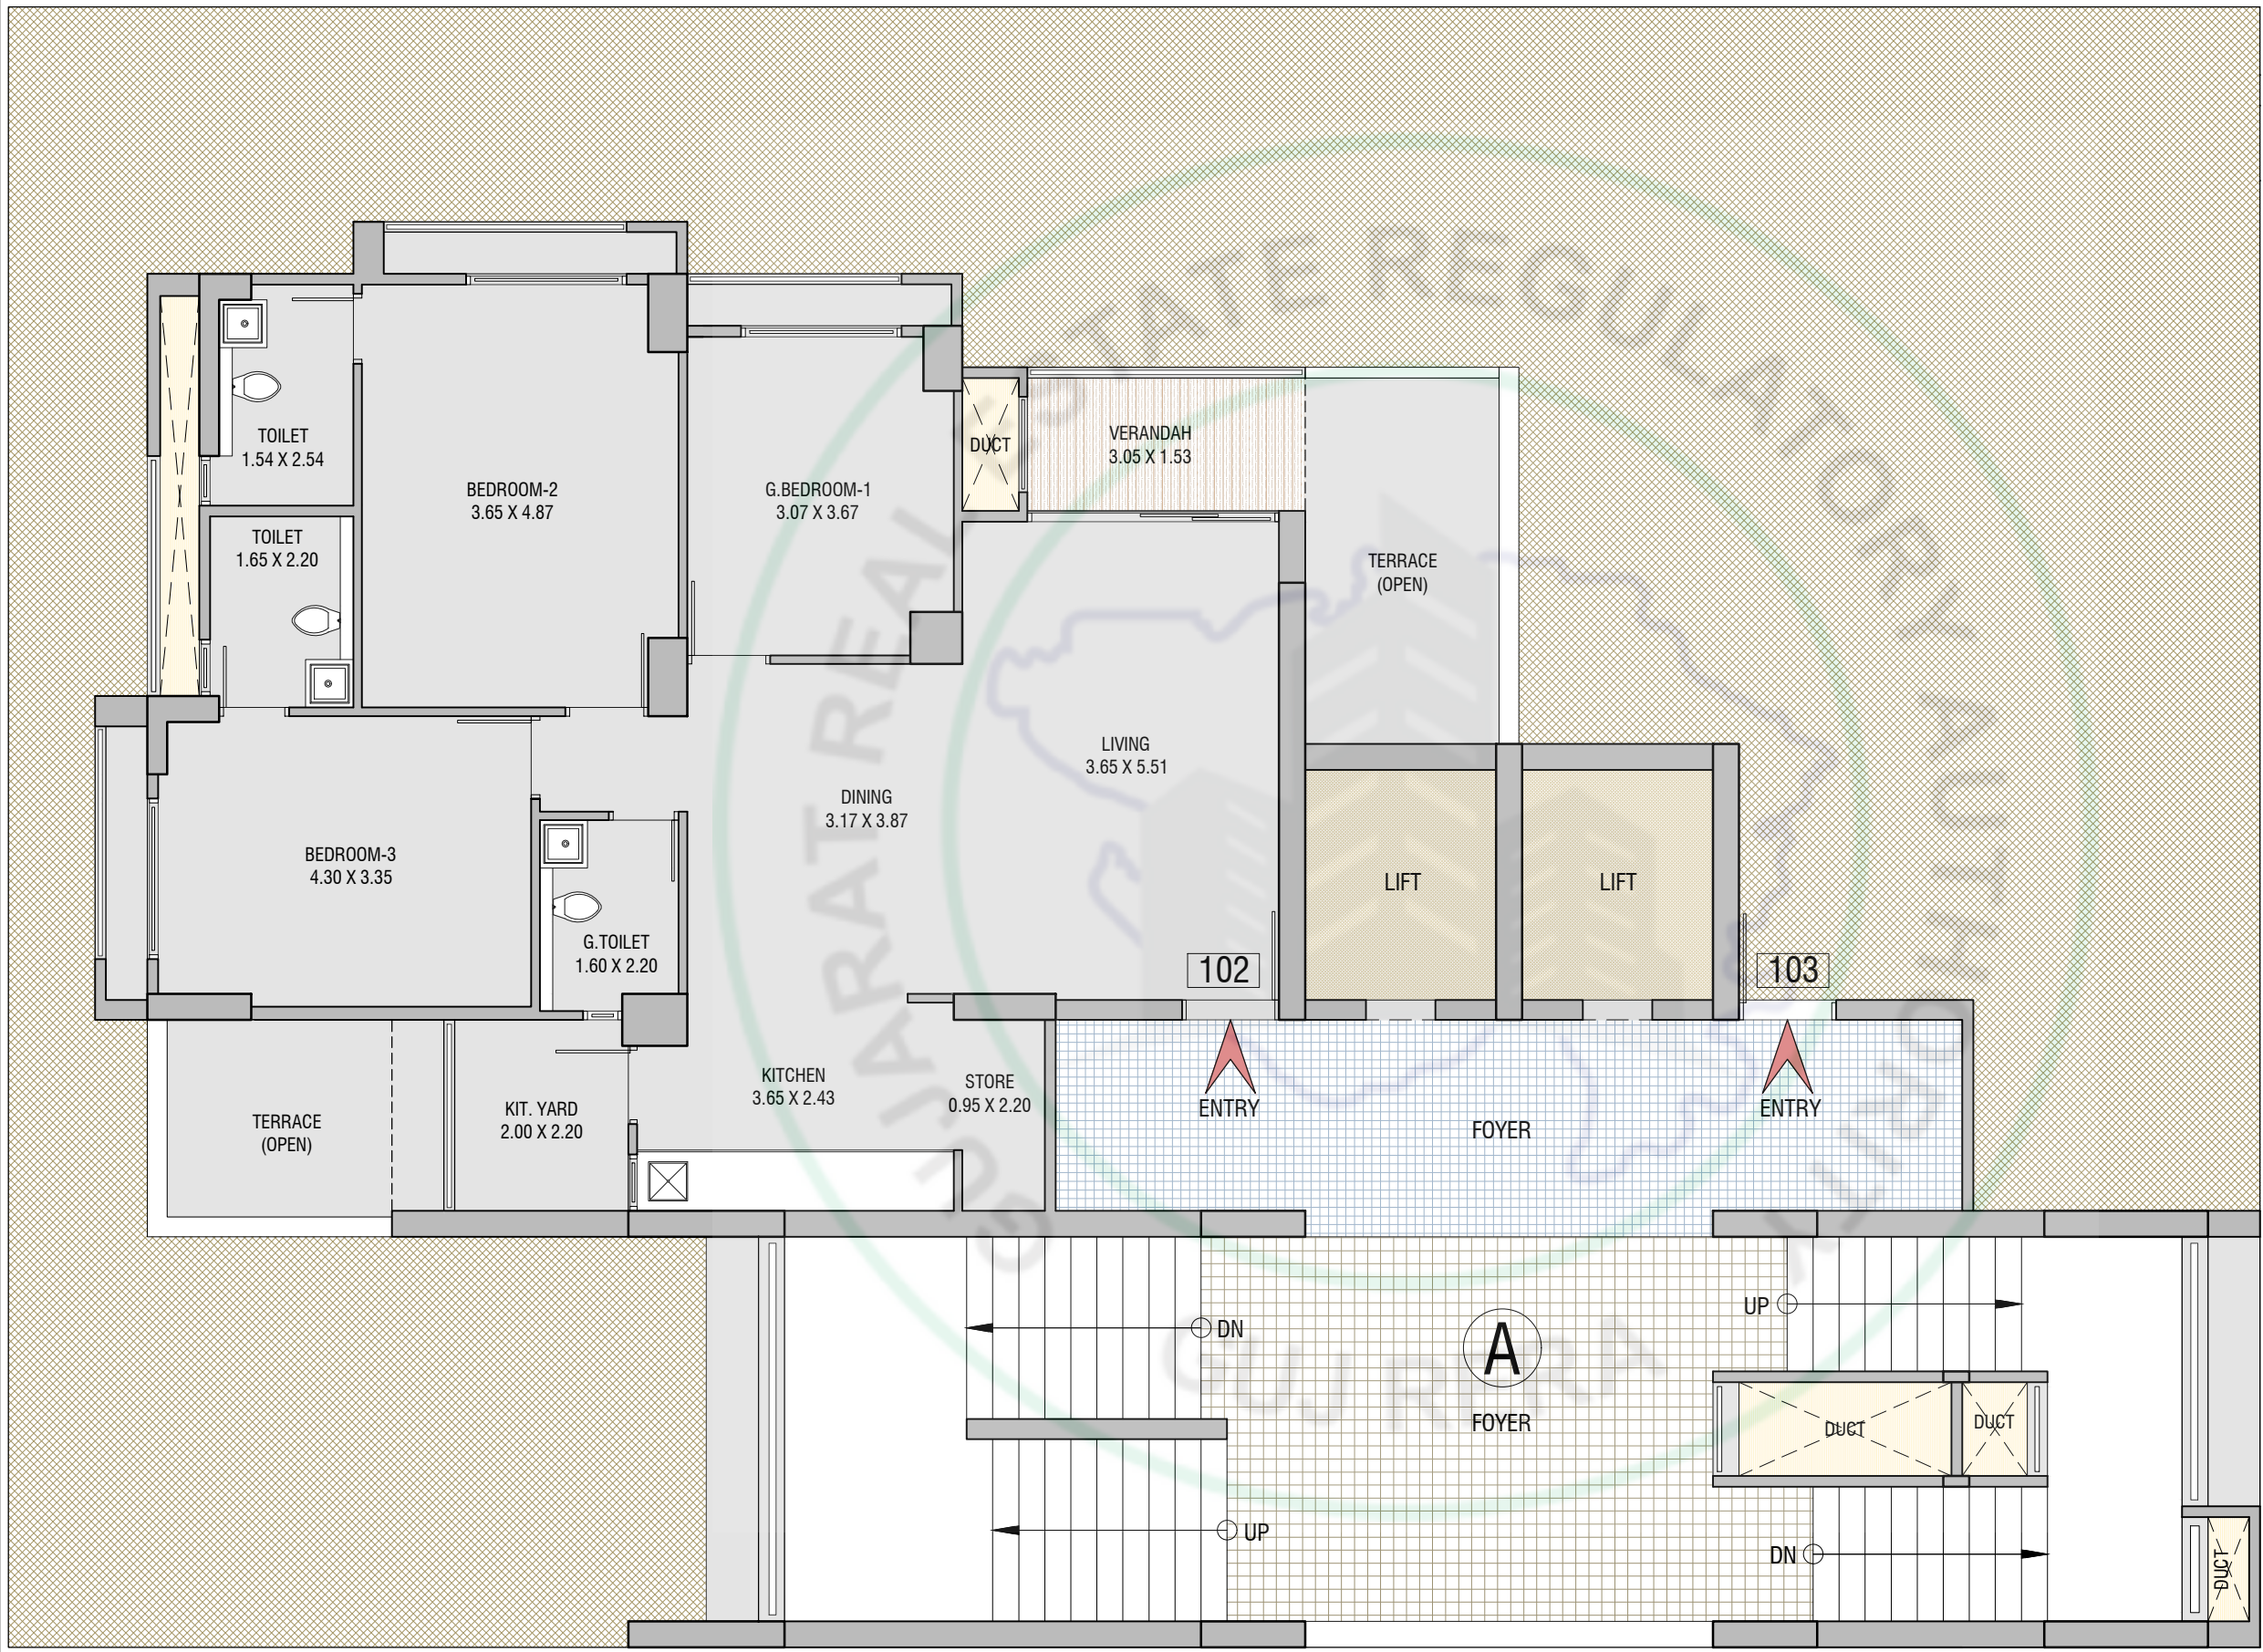

3 BHK LUXURIOUS UNIT
1ST FLOOR_TERRACE UNIT
BLOCK-A - 102

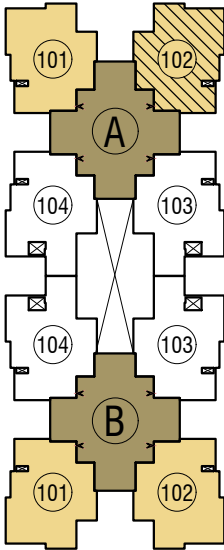

AREA AS PER RERA		
CARPET AREA IN SQ. MTR	VERANDAH/BALCONY IN SQ. MTR	WASH AREA IN SQ. MTR
103.85	4.67	4.40
OPEN TERRACE AREA IN SQ. MTR		16.62

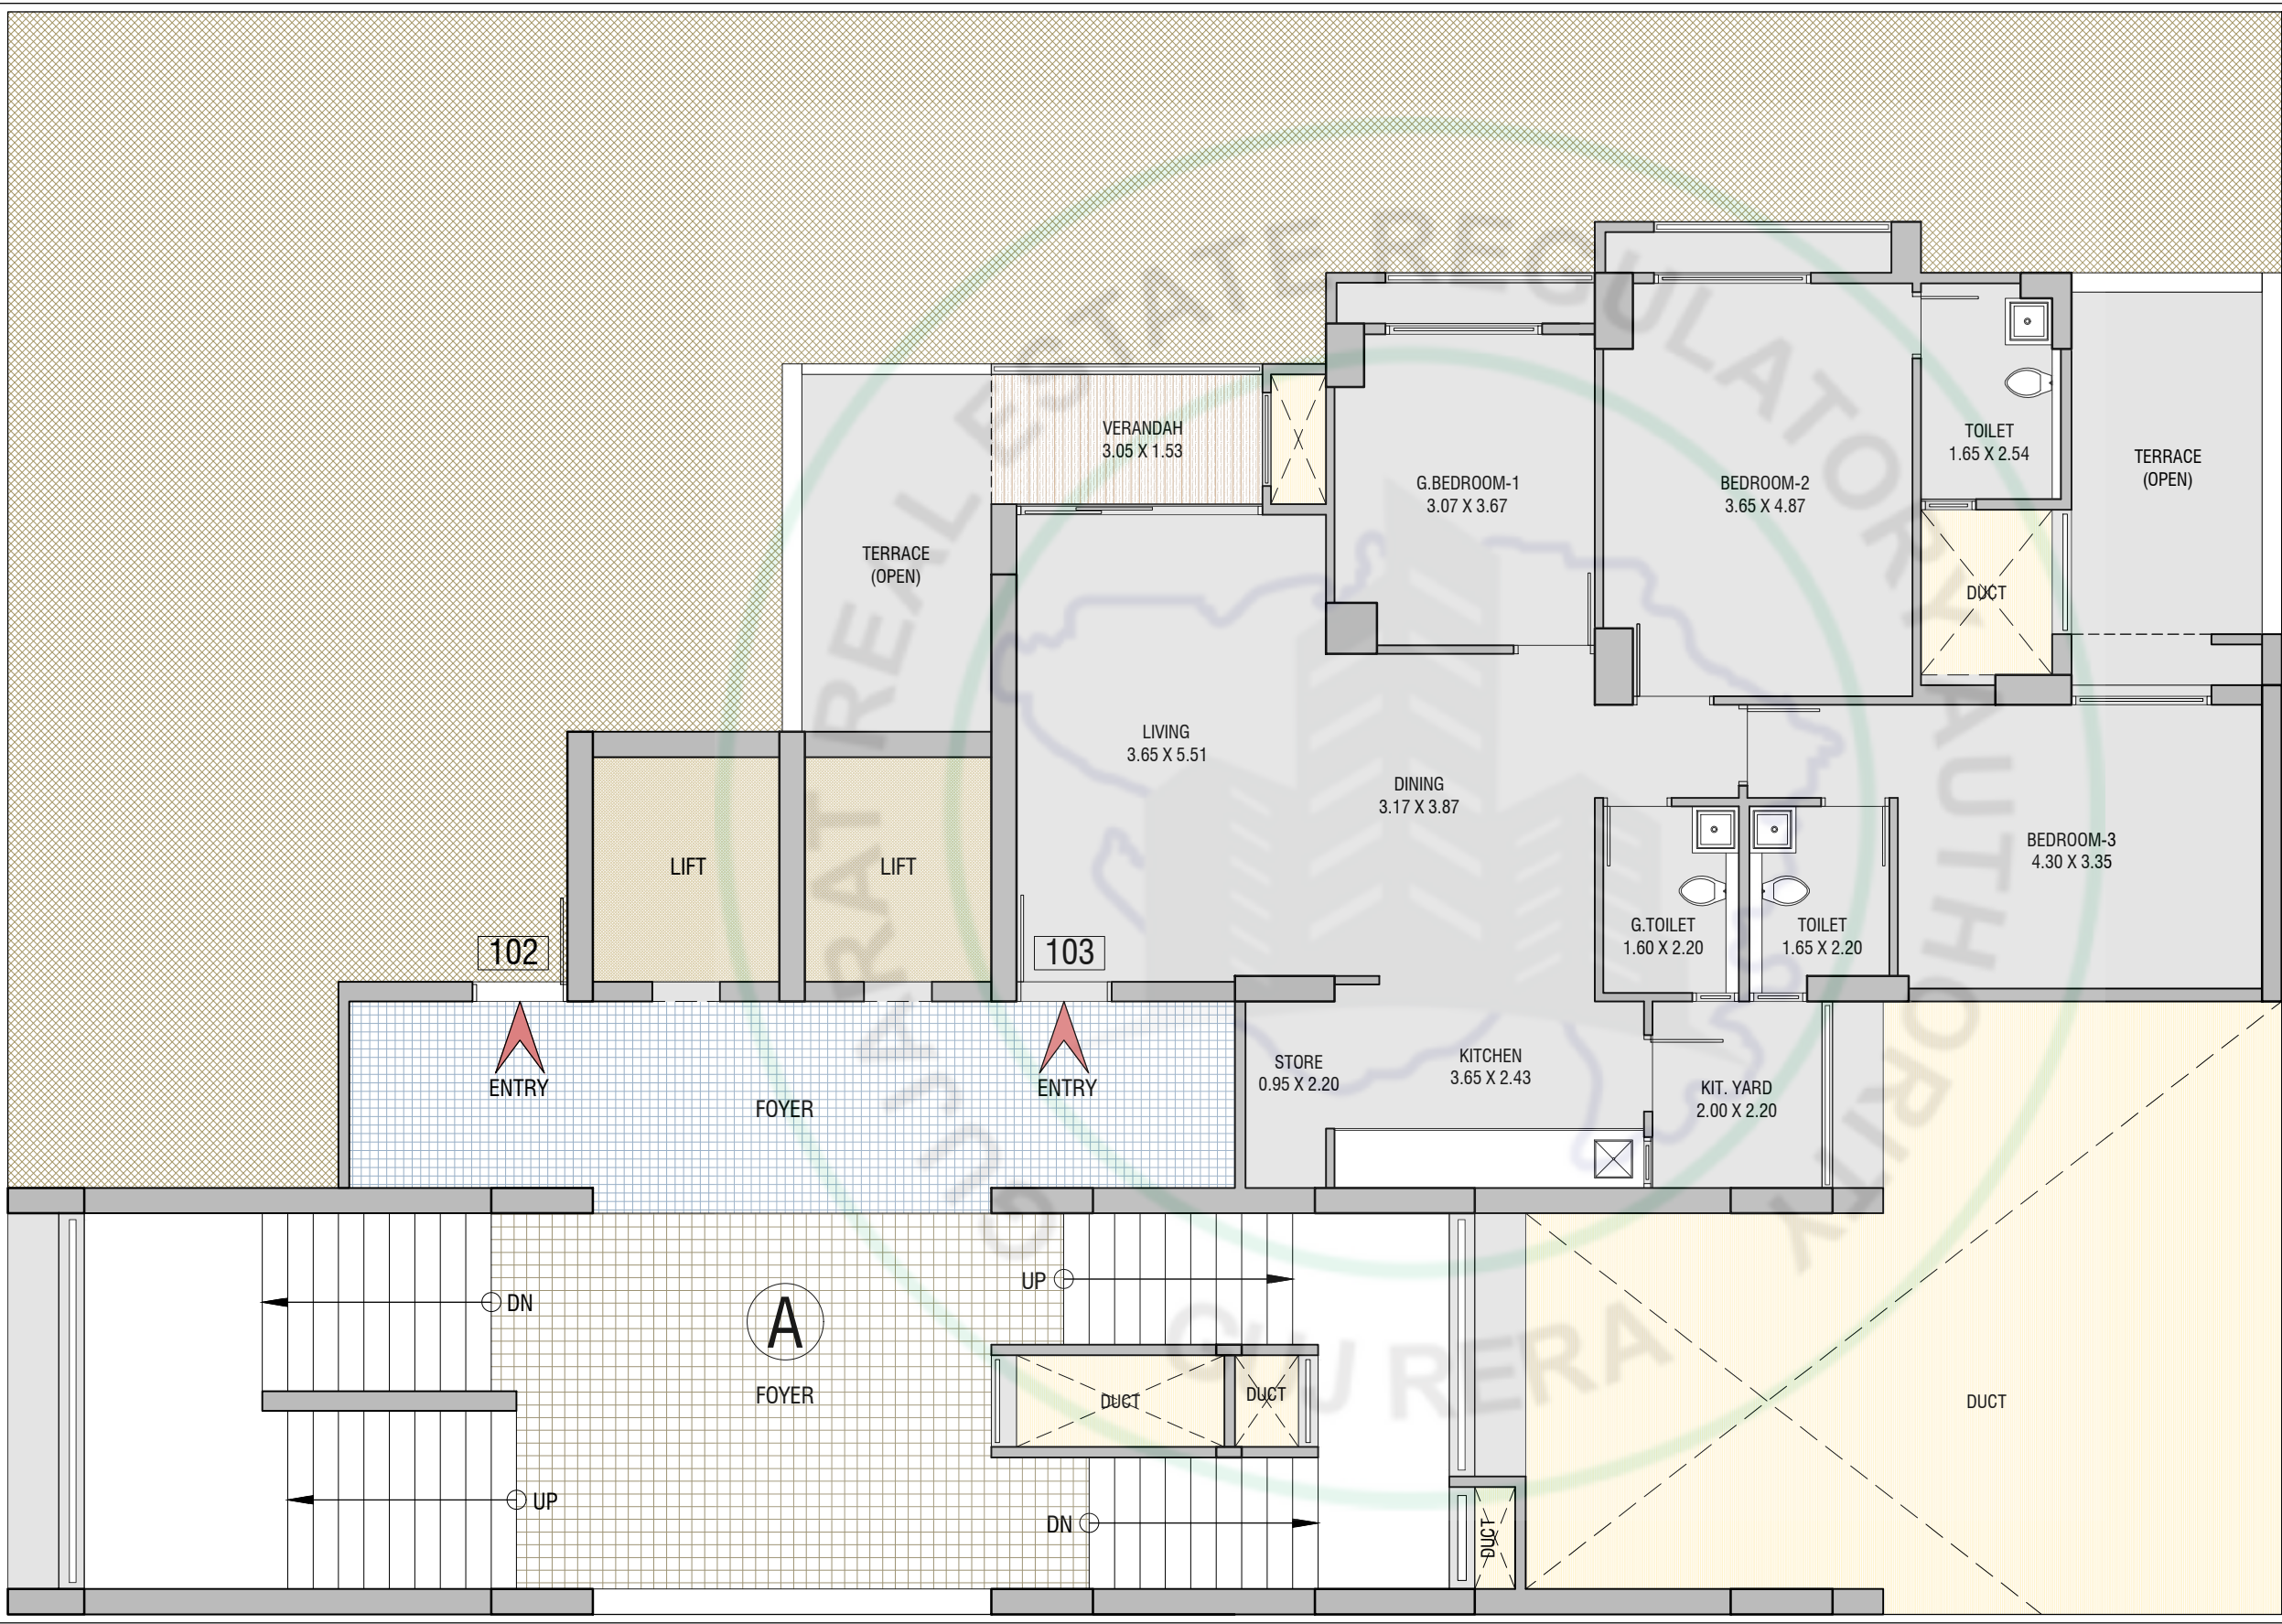


3 BHK LUXURIOUS UNIT


1ST FLOOR_TERRACE UNIT

BLOCK-A - 103


AREA AS PER RERA		
CARPET AREA IN SQ. MTR	VERANDAH/BALCONY IN SQ. MTR	WASH AREA IN SQ. MTR
105.79	4.67	4.40
OPEN TERRACE AREA IN SQ. MTR		19.85

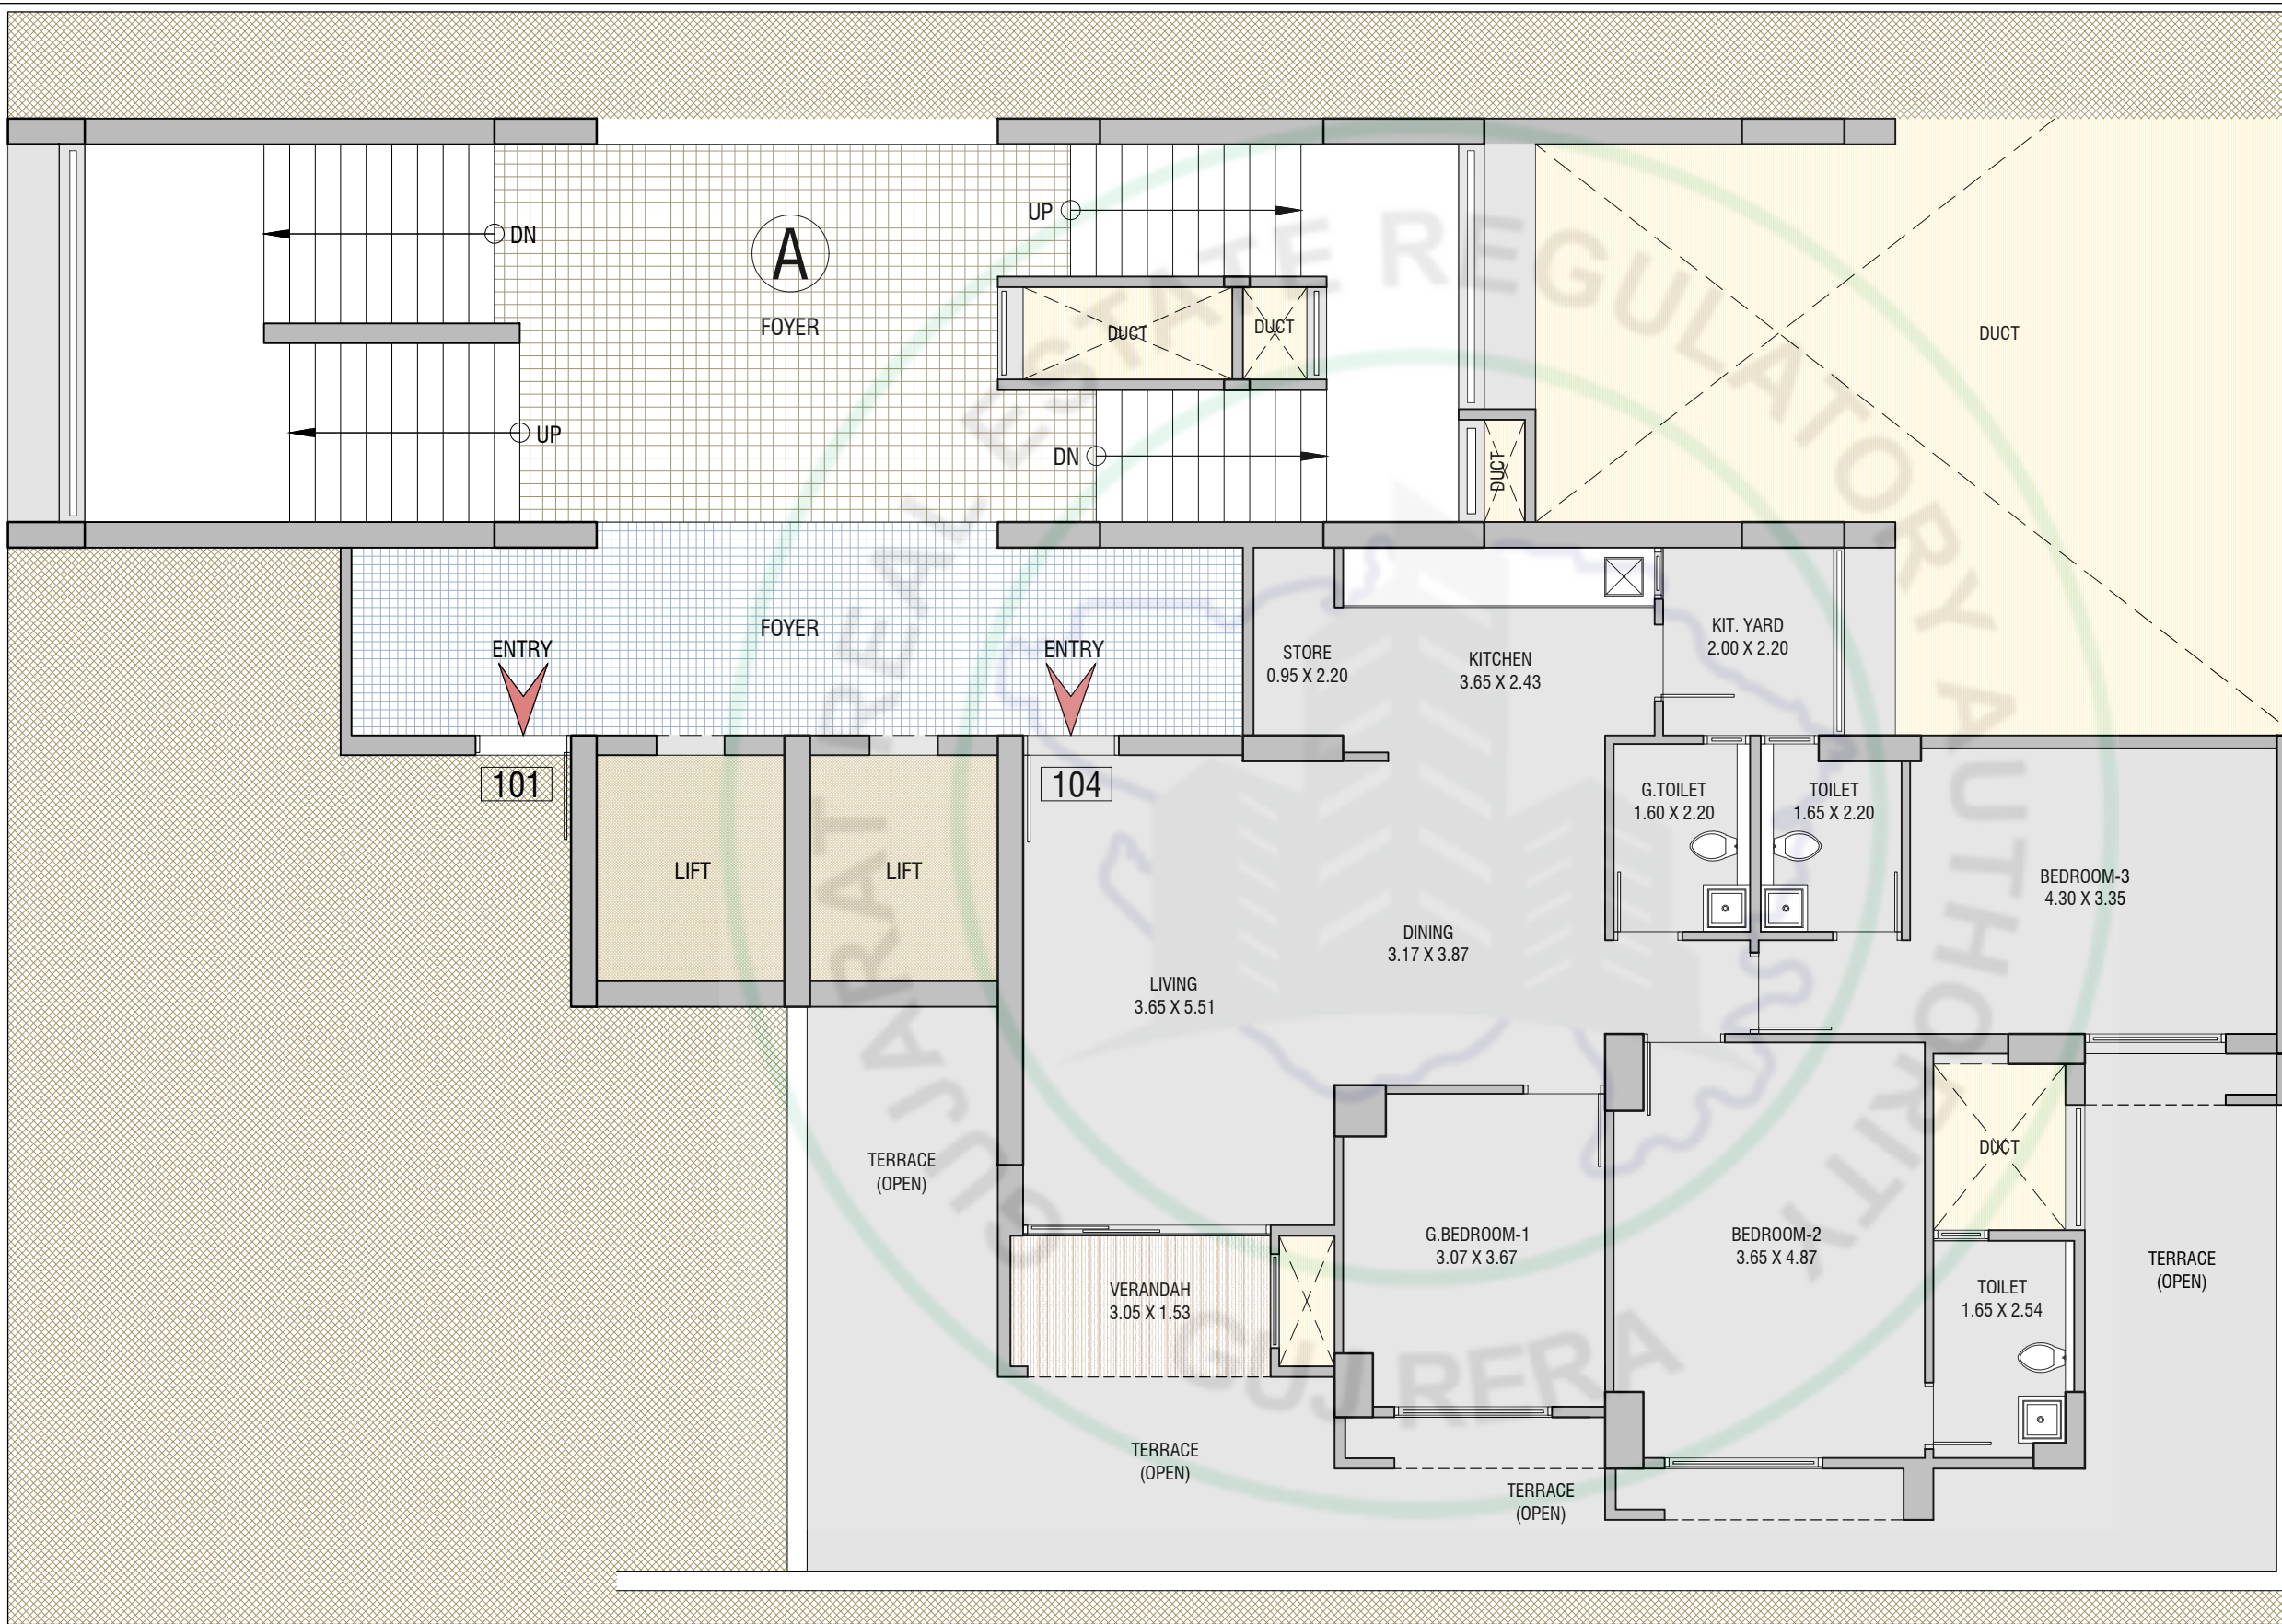


3 BHK LUXURIOUS UNIT		
1ST FLOOR_TERRACE UNIT		
BLOCK-A - 104		
AREA AS PER RERA		
CARPET AREA IN SQ. MTR	VERANDAH/BALCONY IN SQ. MTR	WASH AREA IN SQ. MTR
105.79	4.67	4.40
OPEN TERRACE AREA IN SQ. MTR		49.88

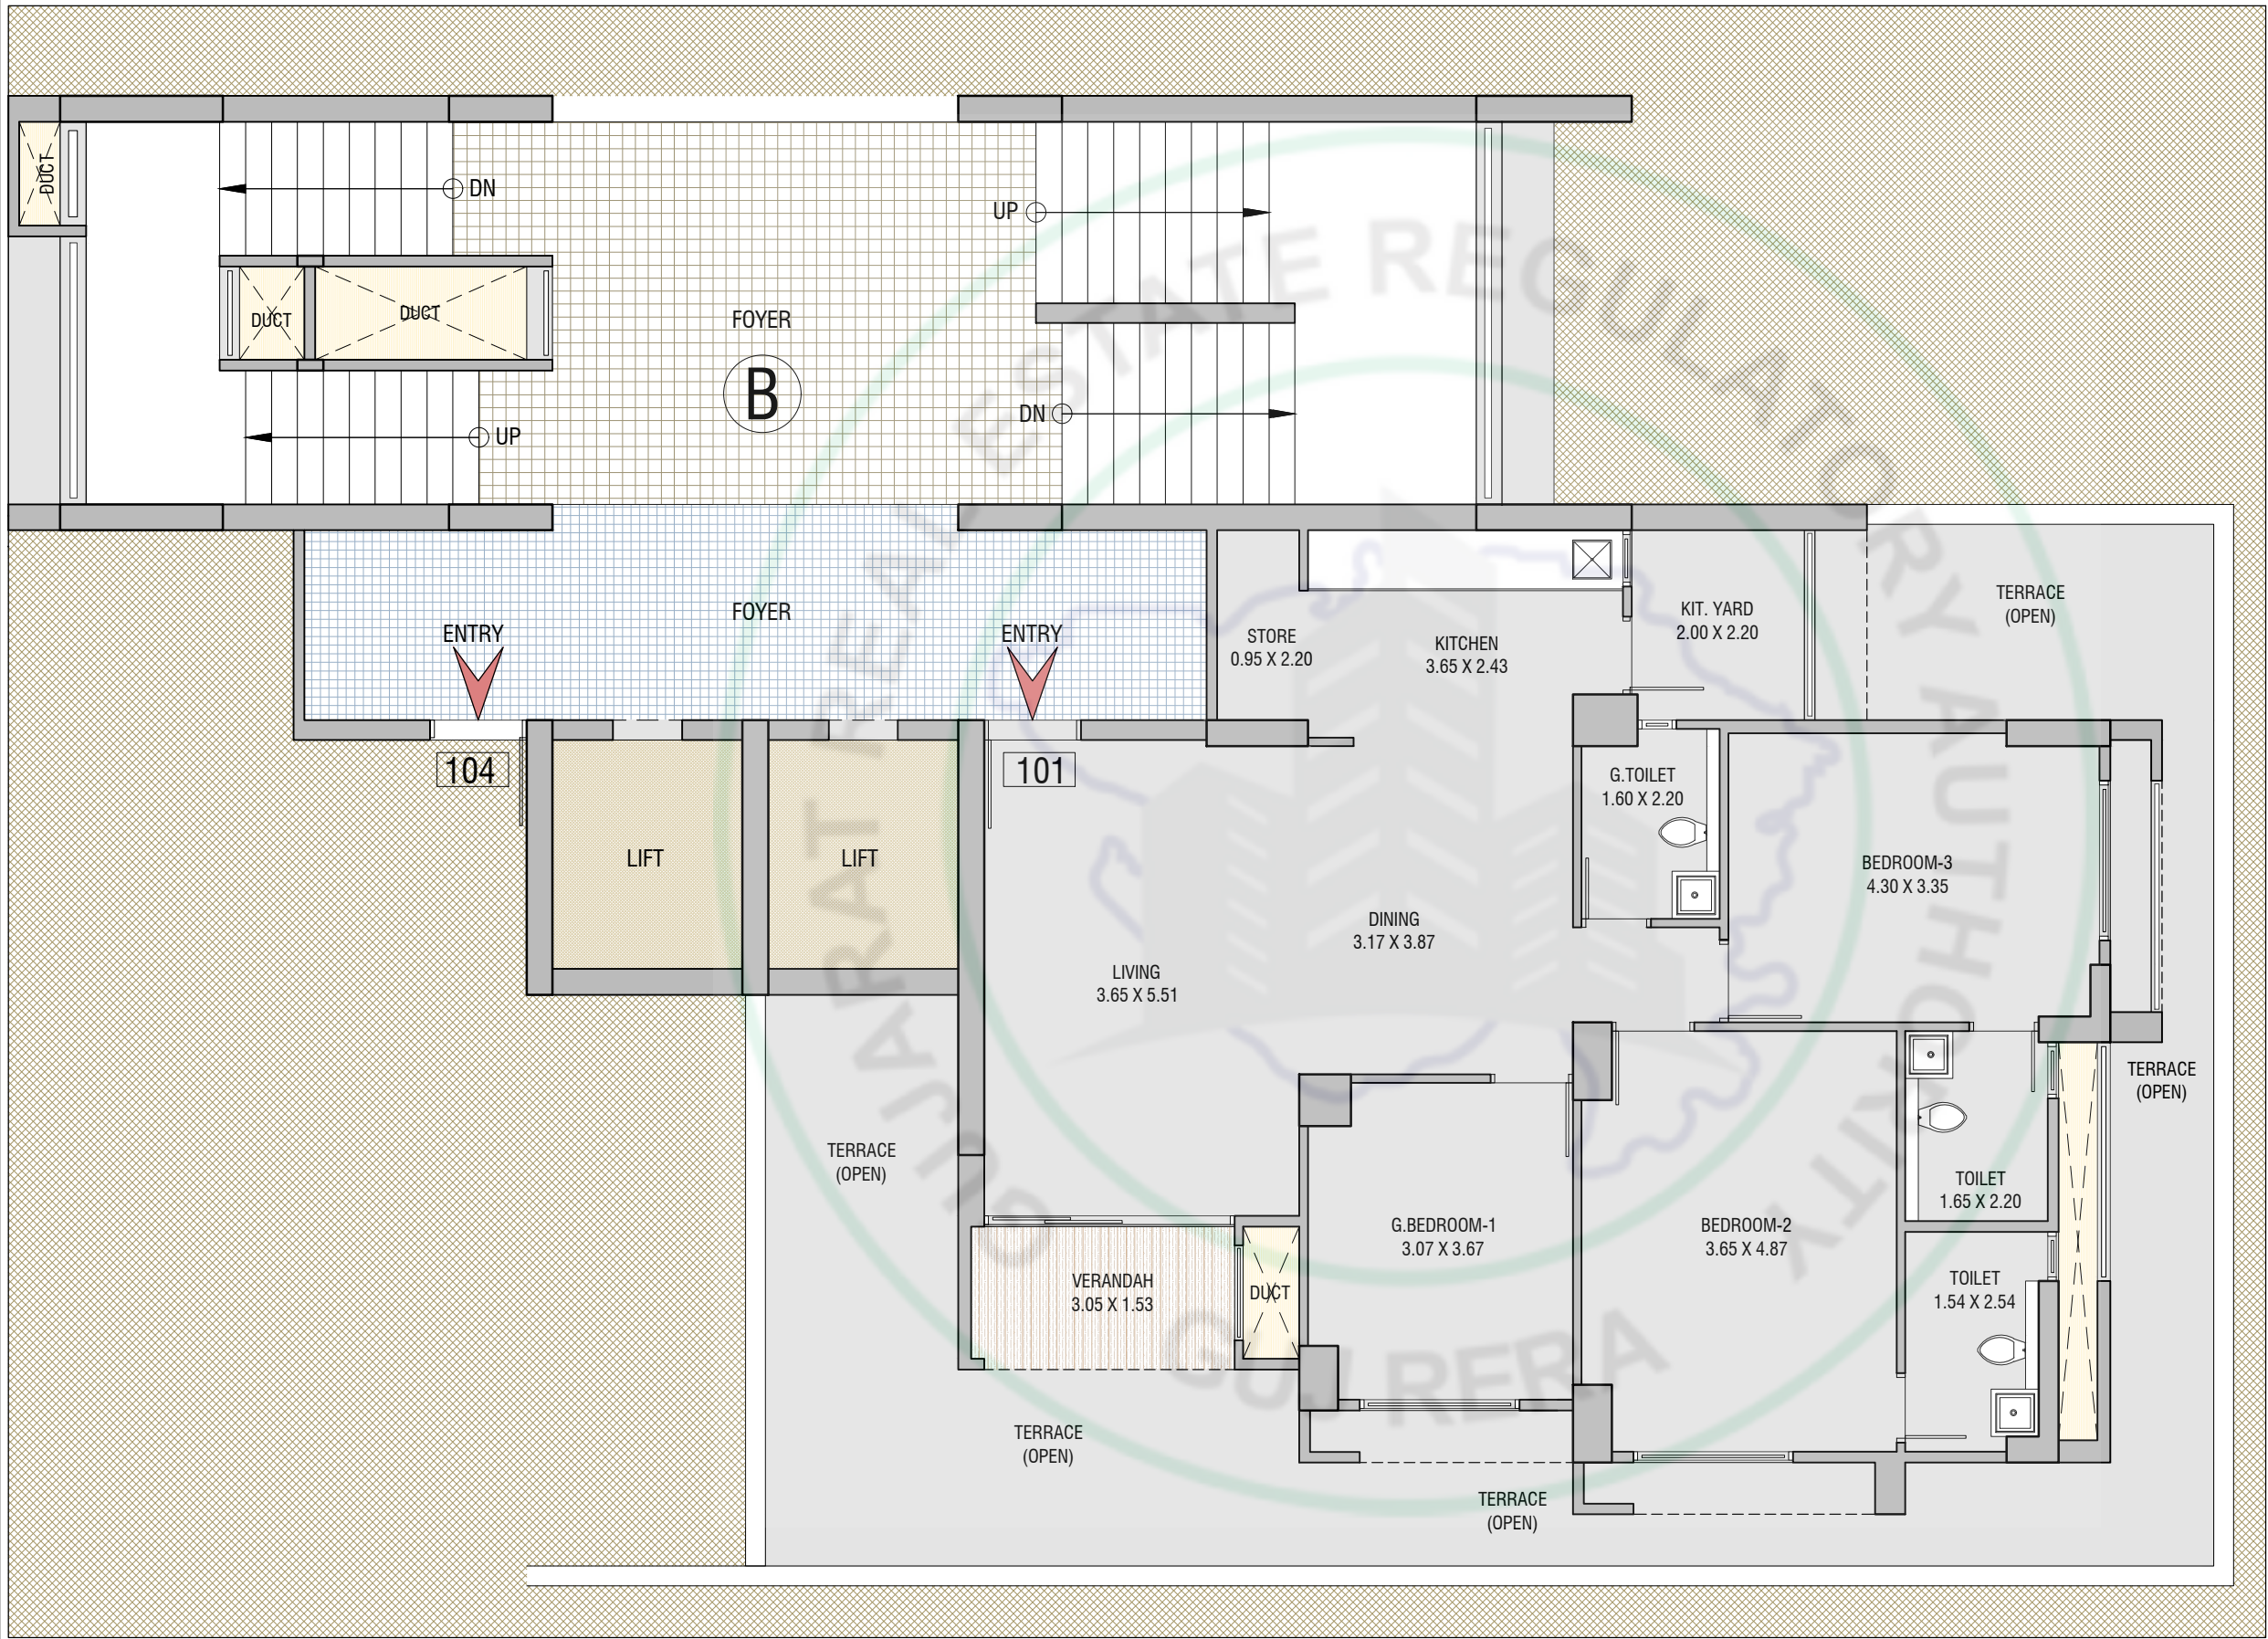


3 BHK LUXURIOUS UNIT		
1ST FLOOR_TERRACE UNIT		
BLOCK-B - 101		
AREA AS PER RERA		
CARPET AREA IN SQ. MTR	VERANDAH/BALCONY IN SQ. MTR	WASH AREA IN SQ. MTR
103.85	4.67	4.40
OPEN TERRACE AREA IN SQ. MTR		59.16

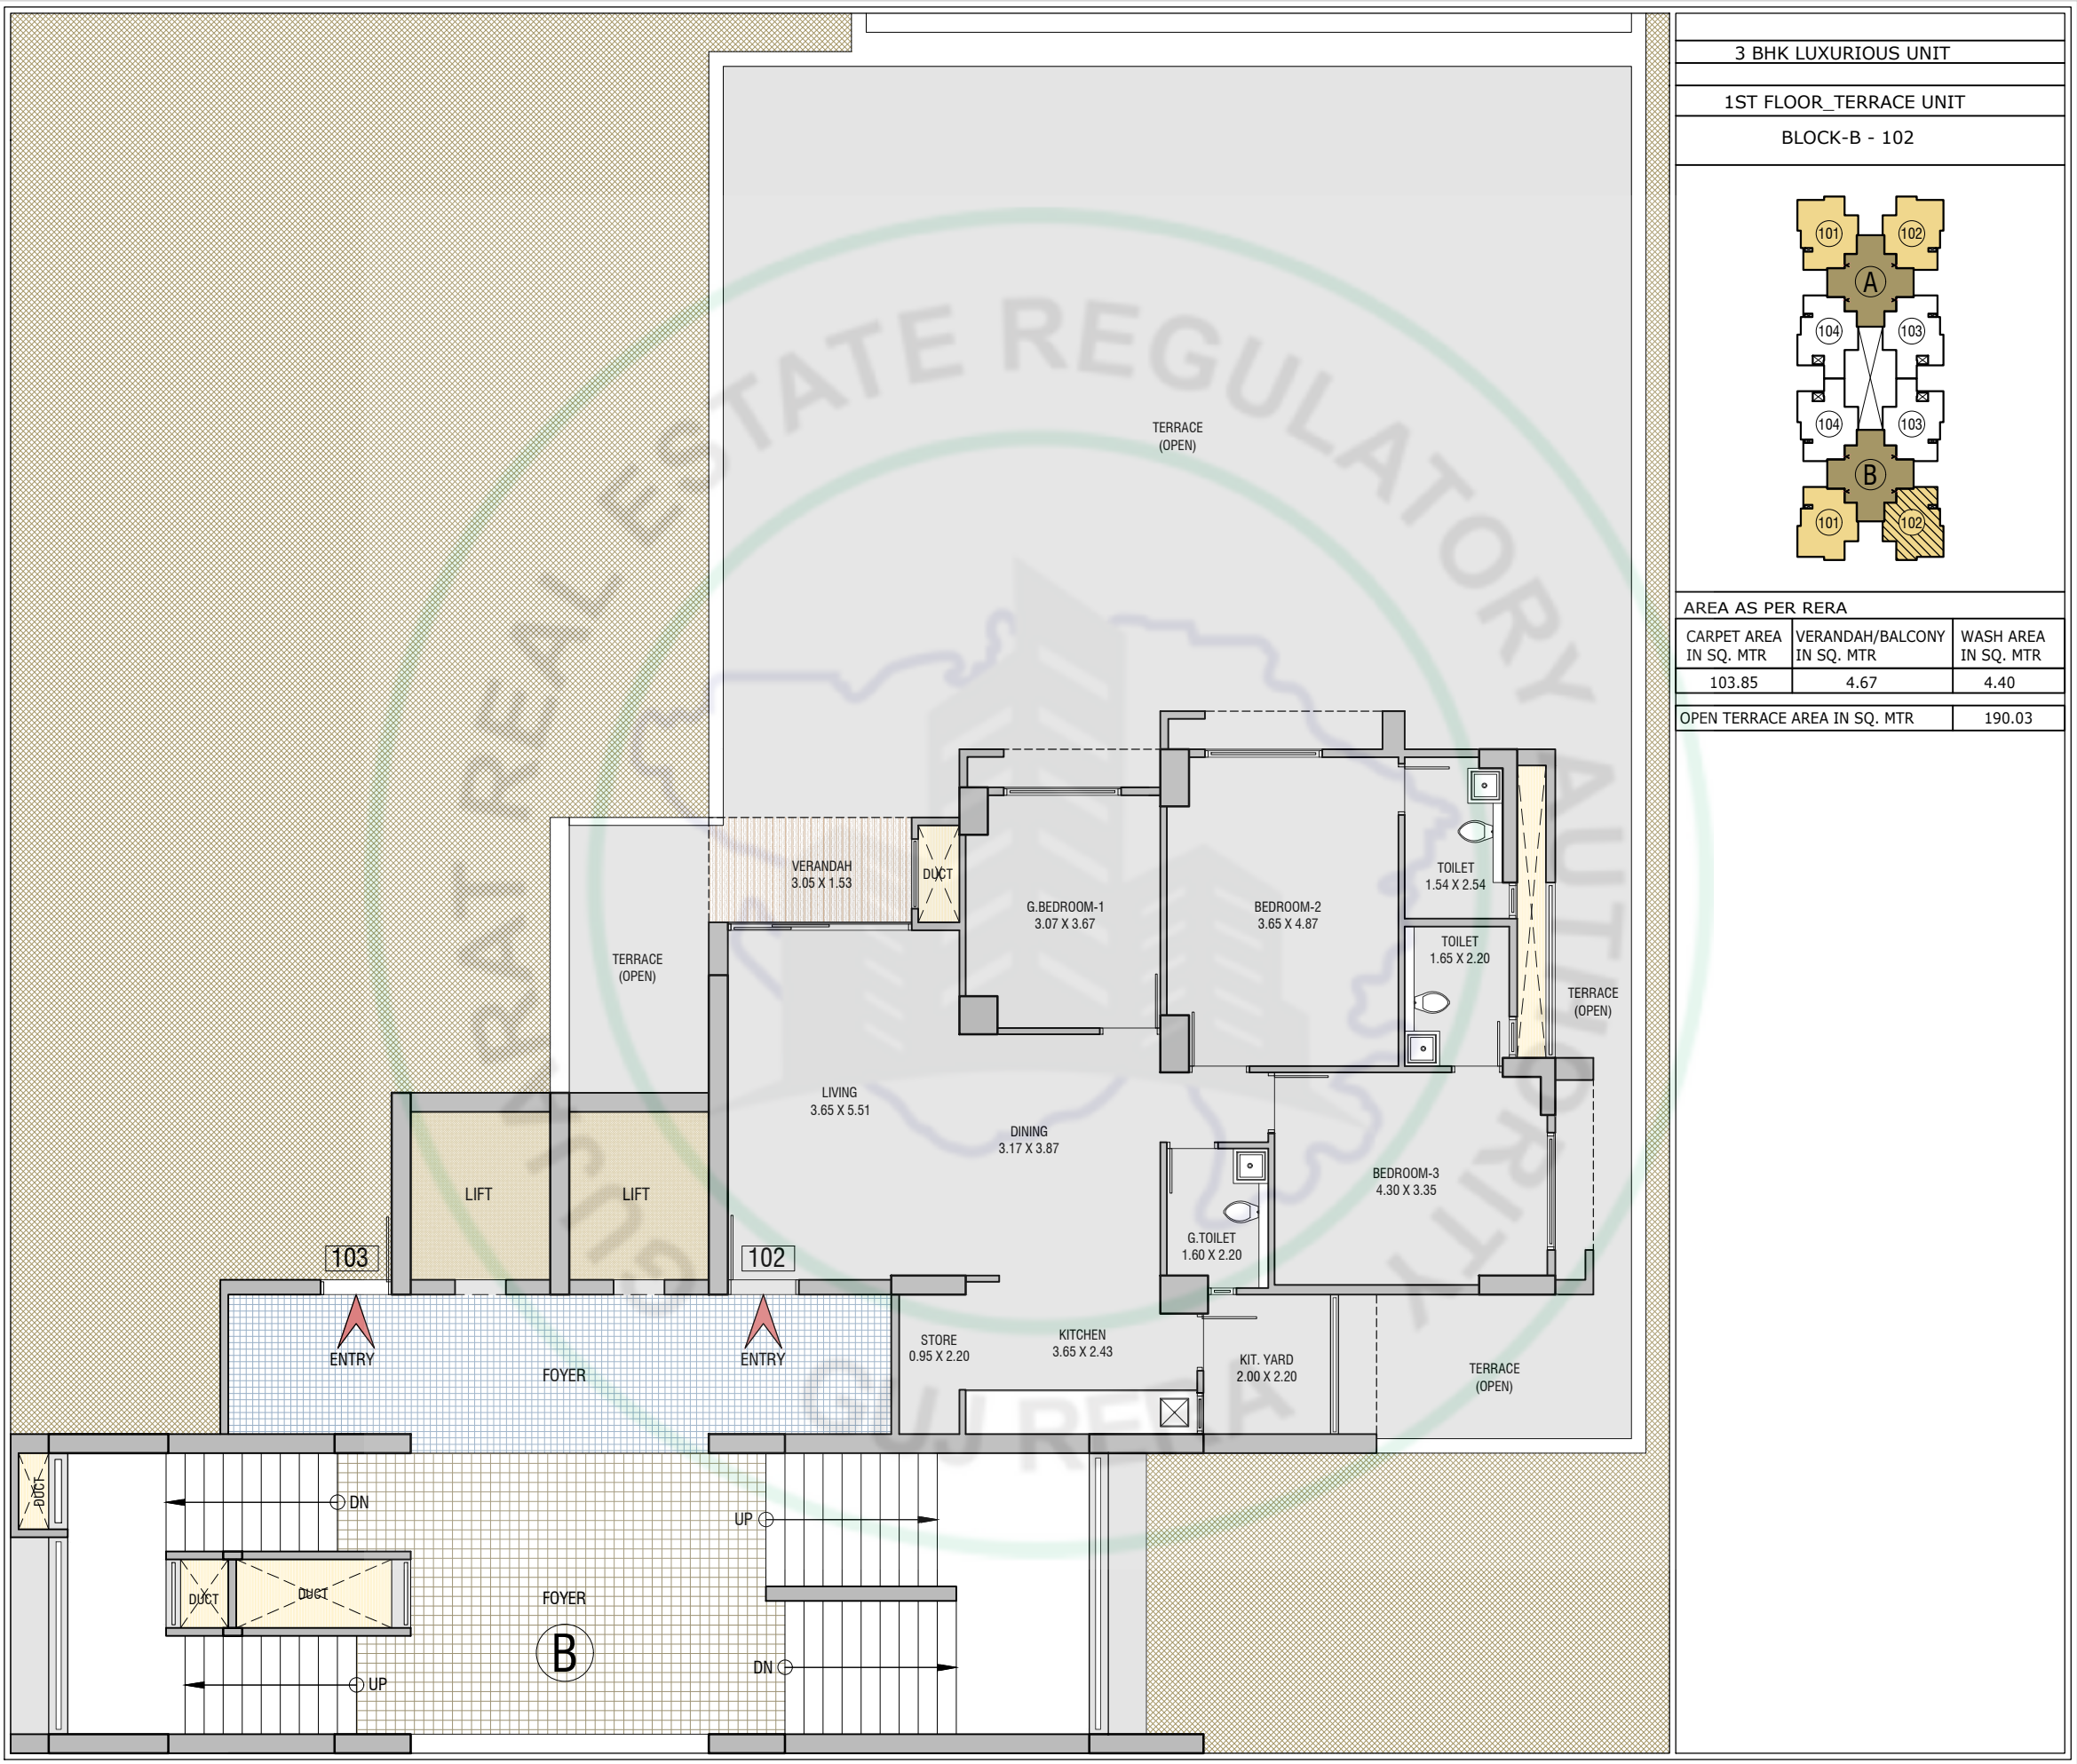


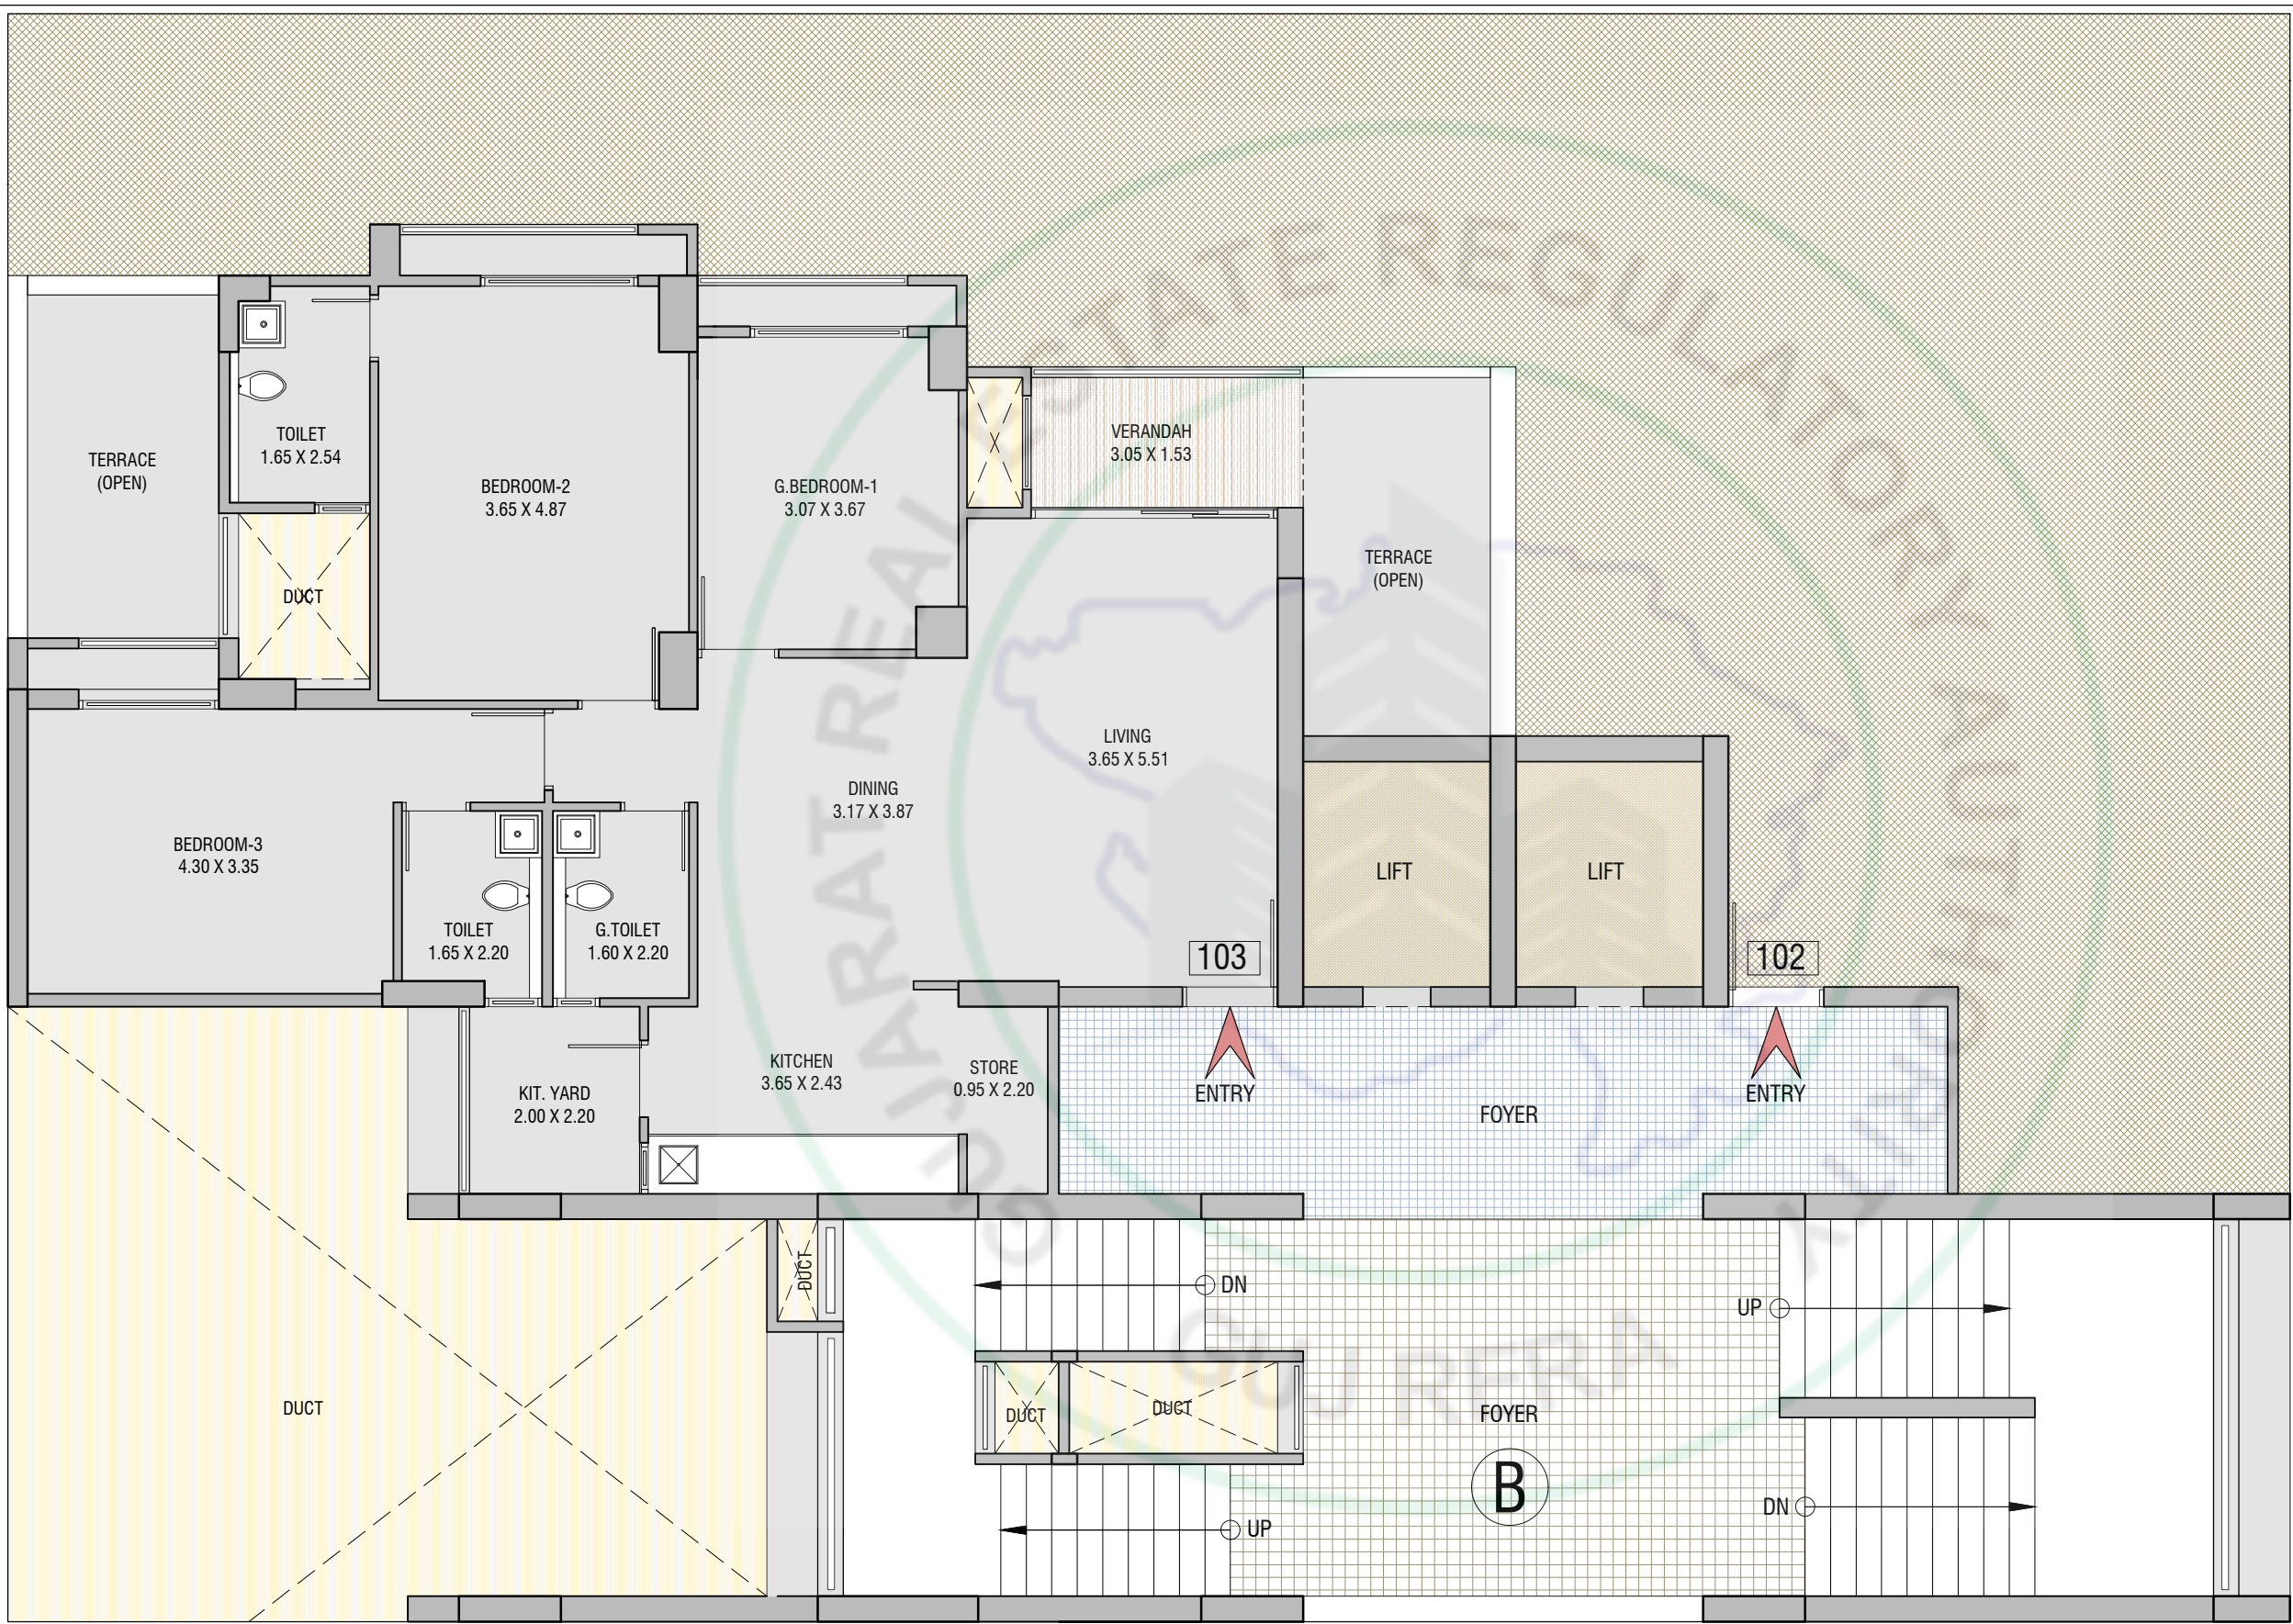


3 BHK LUXURIOUS UNIT
1ST FLOOR_TERRACE UNIT
BLOCK-B - 103

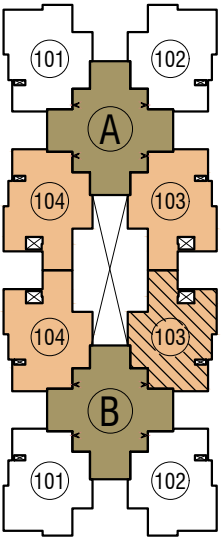


AREA AS PER RERA		
CARPET AREA IN SQ. MTR	VERANDAH/BALCONY IN SQ. MTR	WASH AREA IN SQ. MTR
105.79	4.67	4.40
OPEN TERRACE AREA IN SQ. MTR		19.70

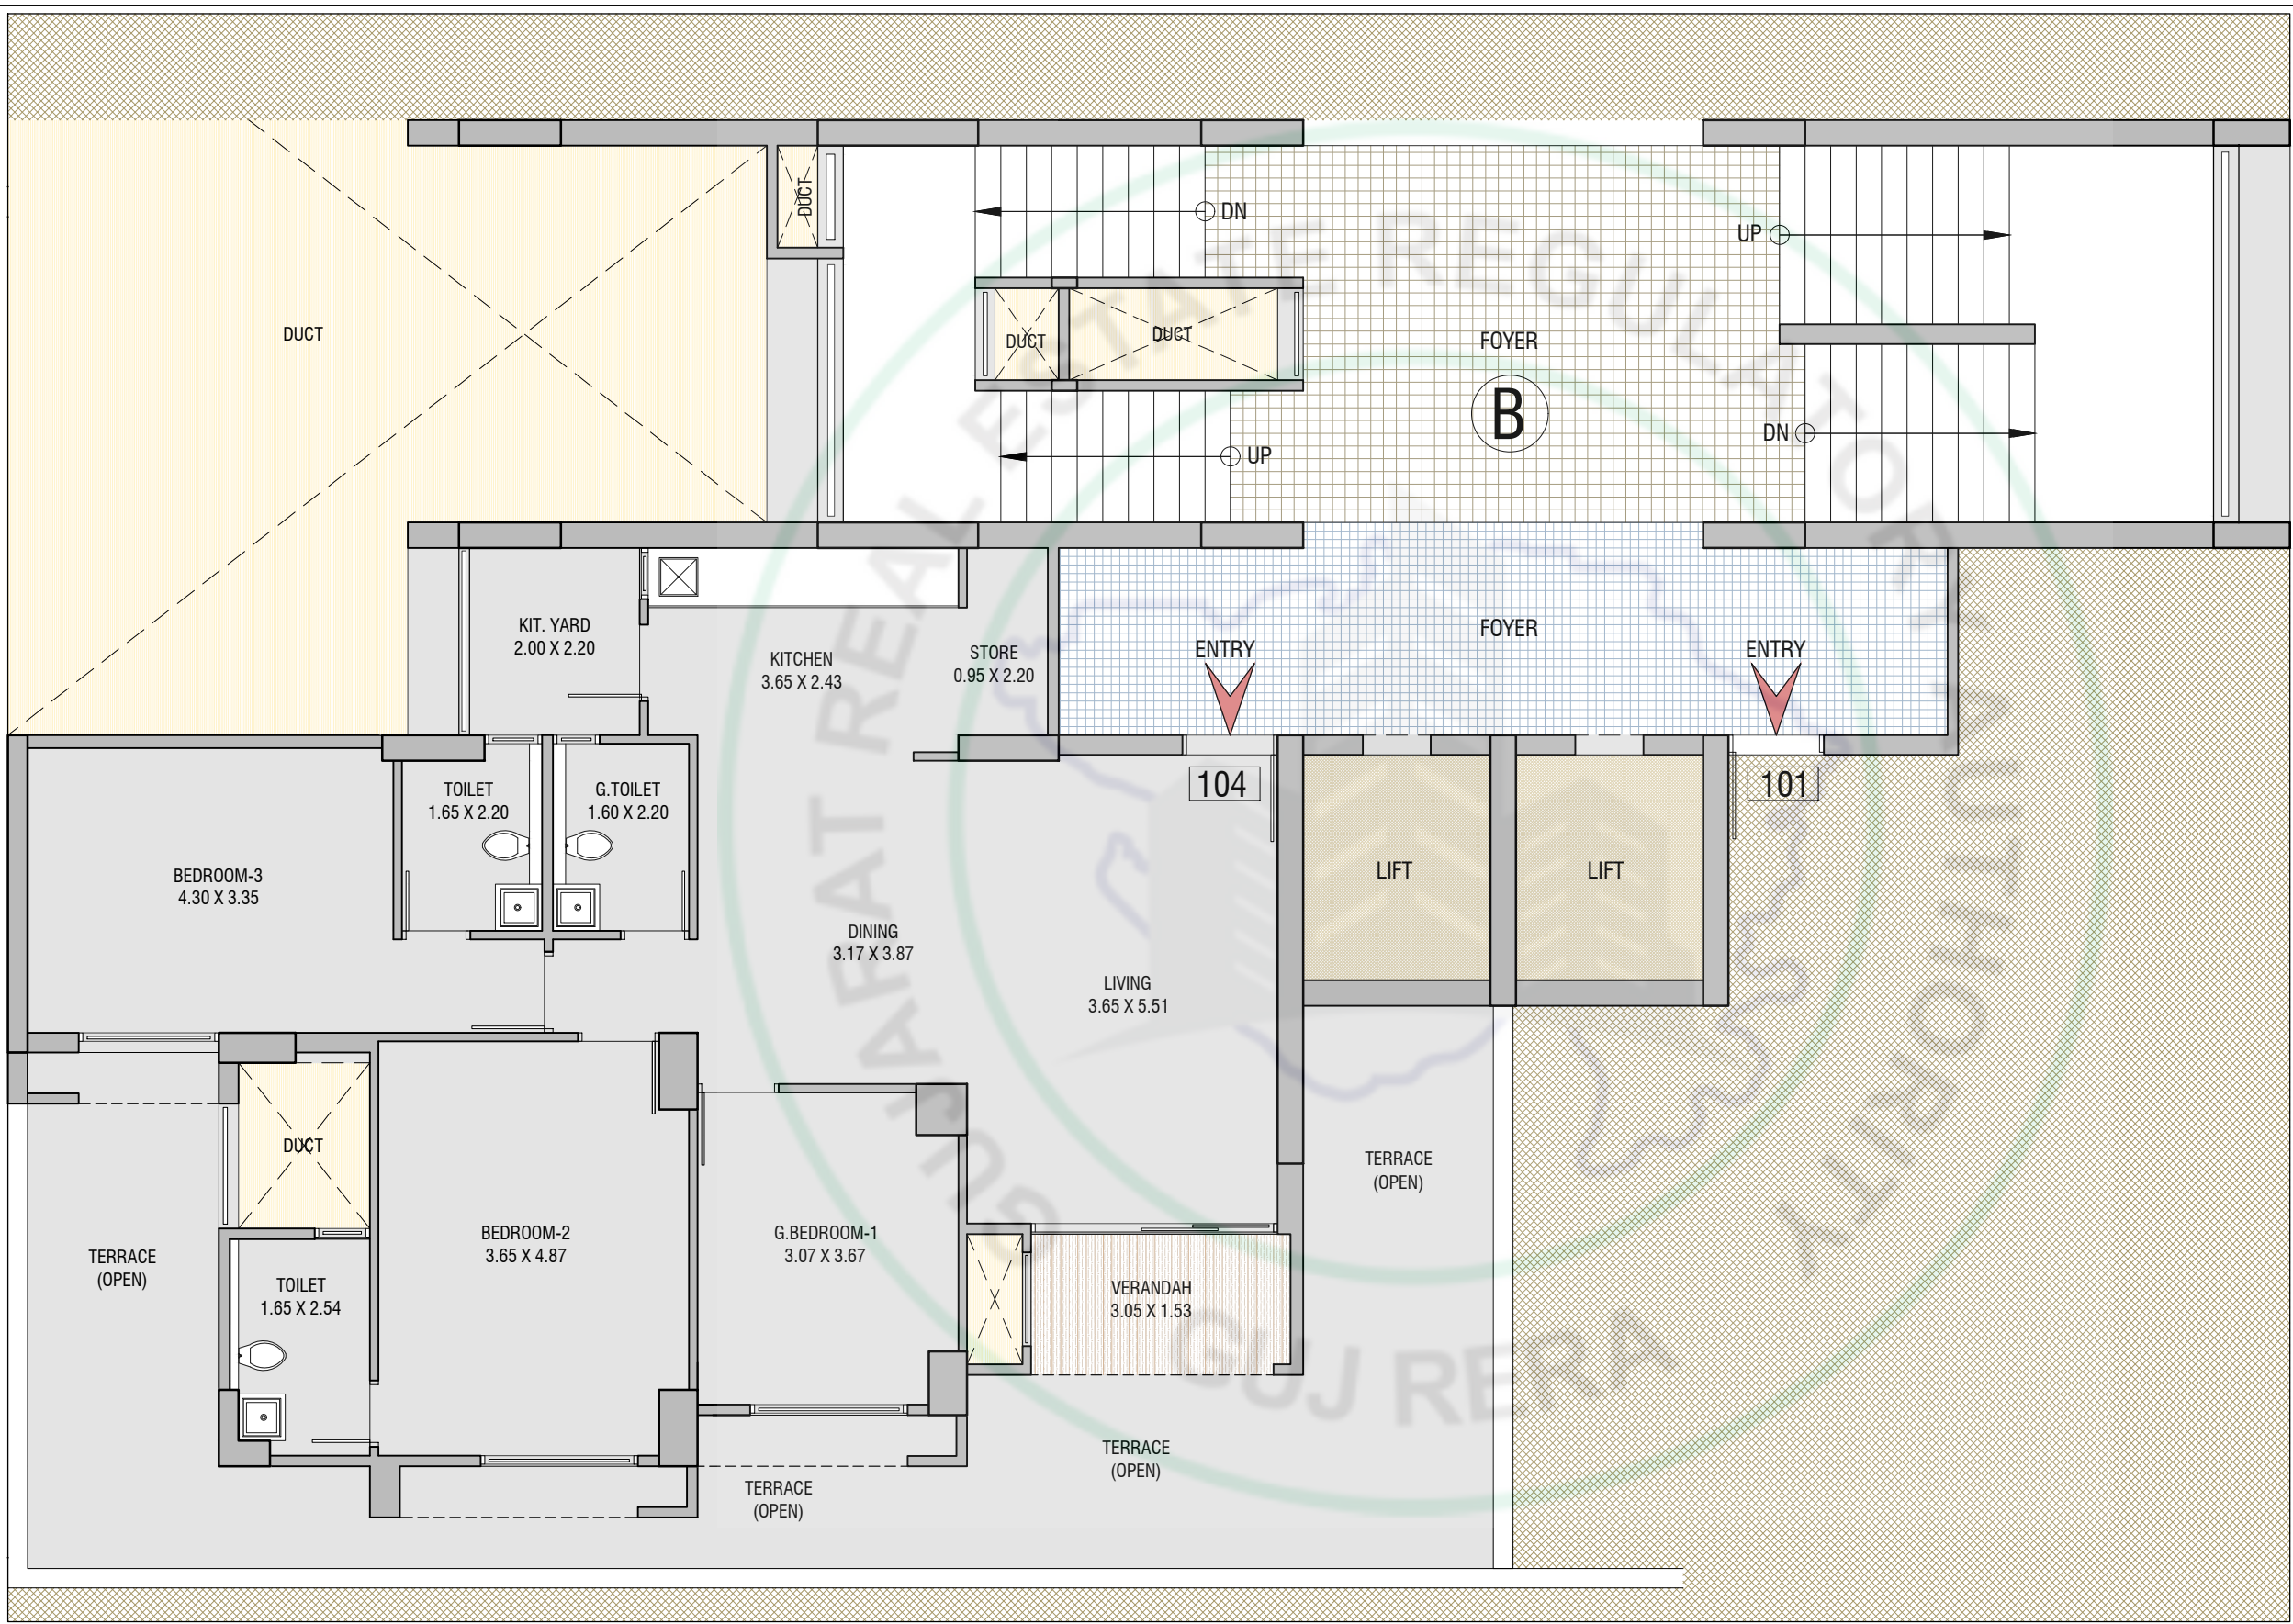


3 BHK LUXURIOUS UNIT
1ST FLOOR_TERRACE UNIT
BLOCK-B - 104

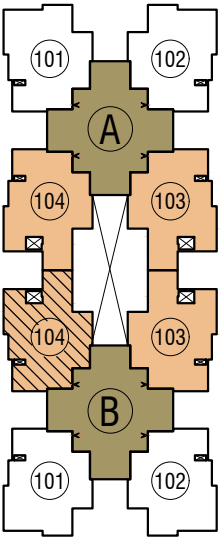


AREA AS PER RERA		
CARPET AREA IN SQ. MTR	VERANDAH/BALCONY IN SQ. MTR	WASH AREA IN SQ. MTR
105.79	4.67	4.40
OPEN TERRACE AREA IN SQ. MTR		49.88

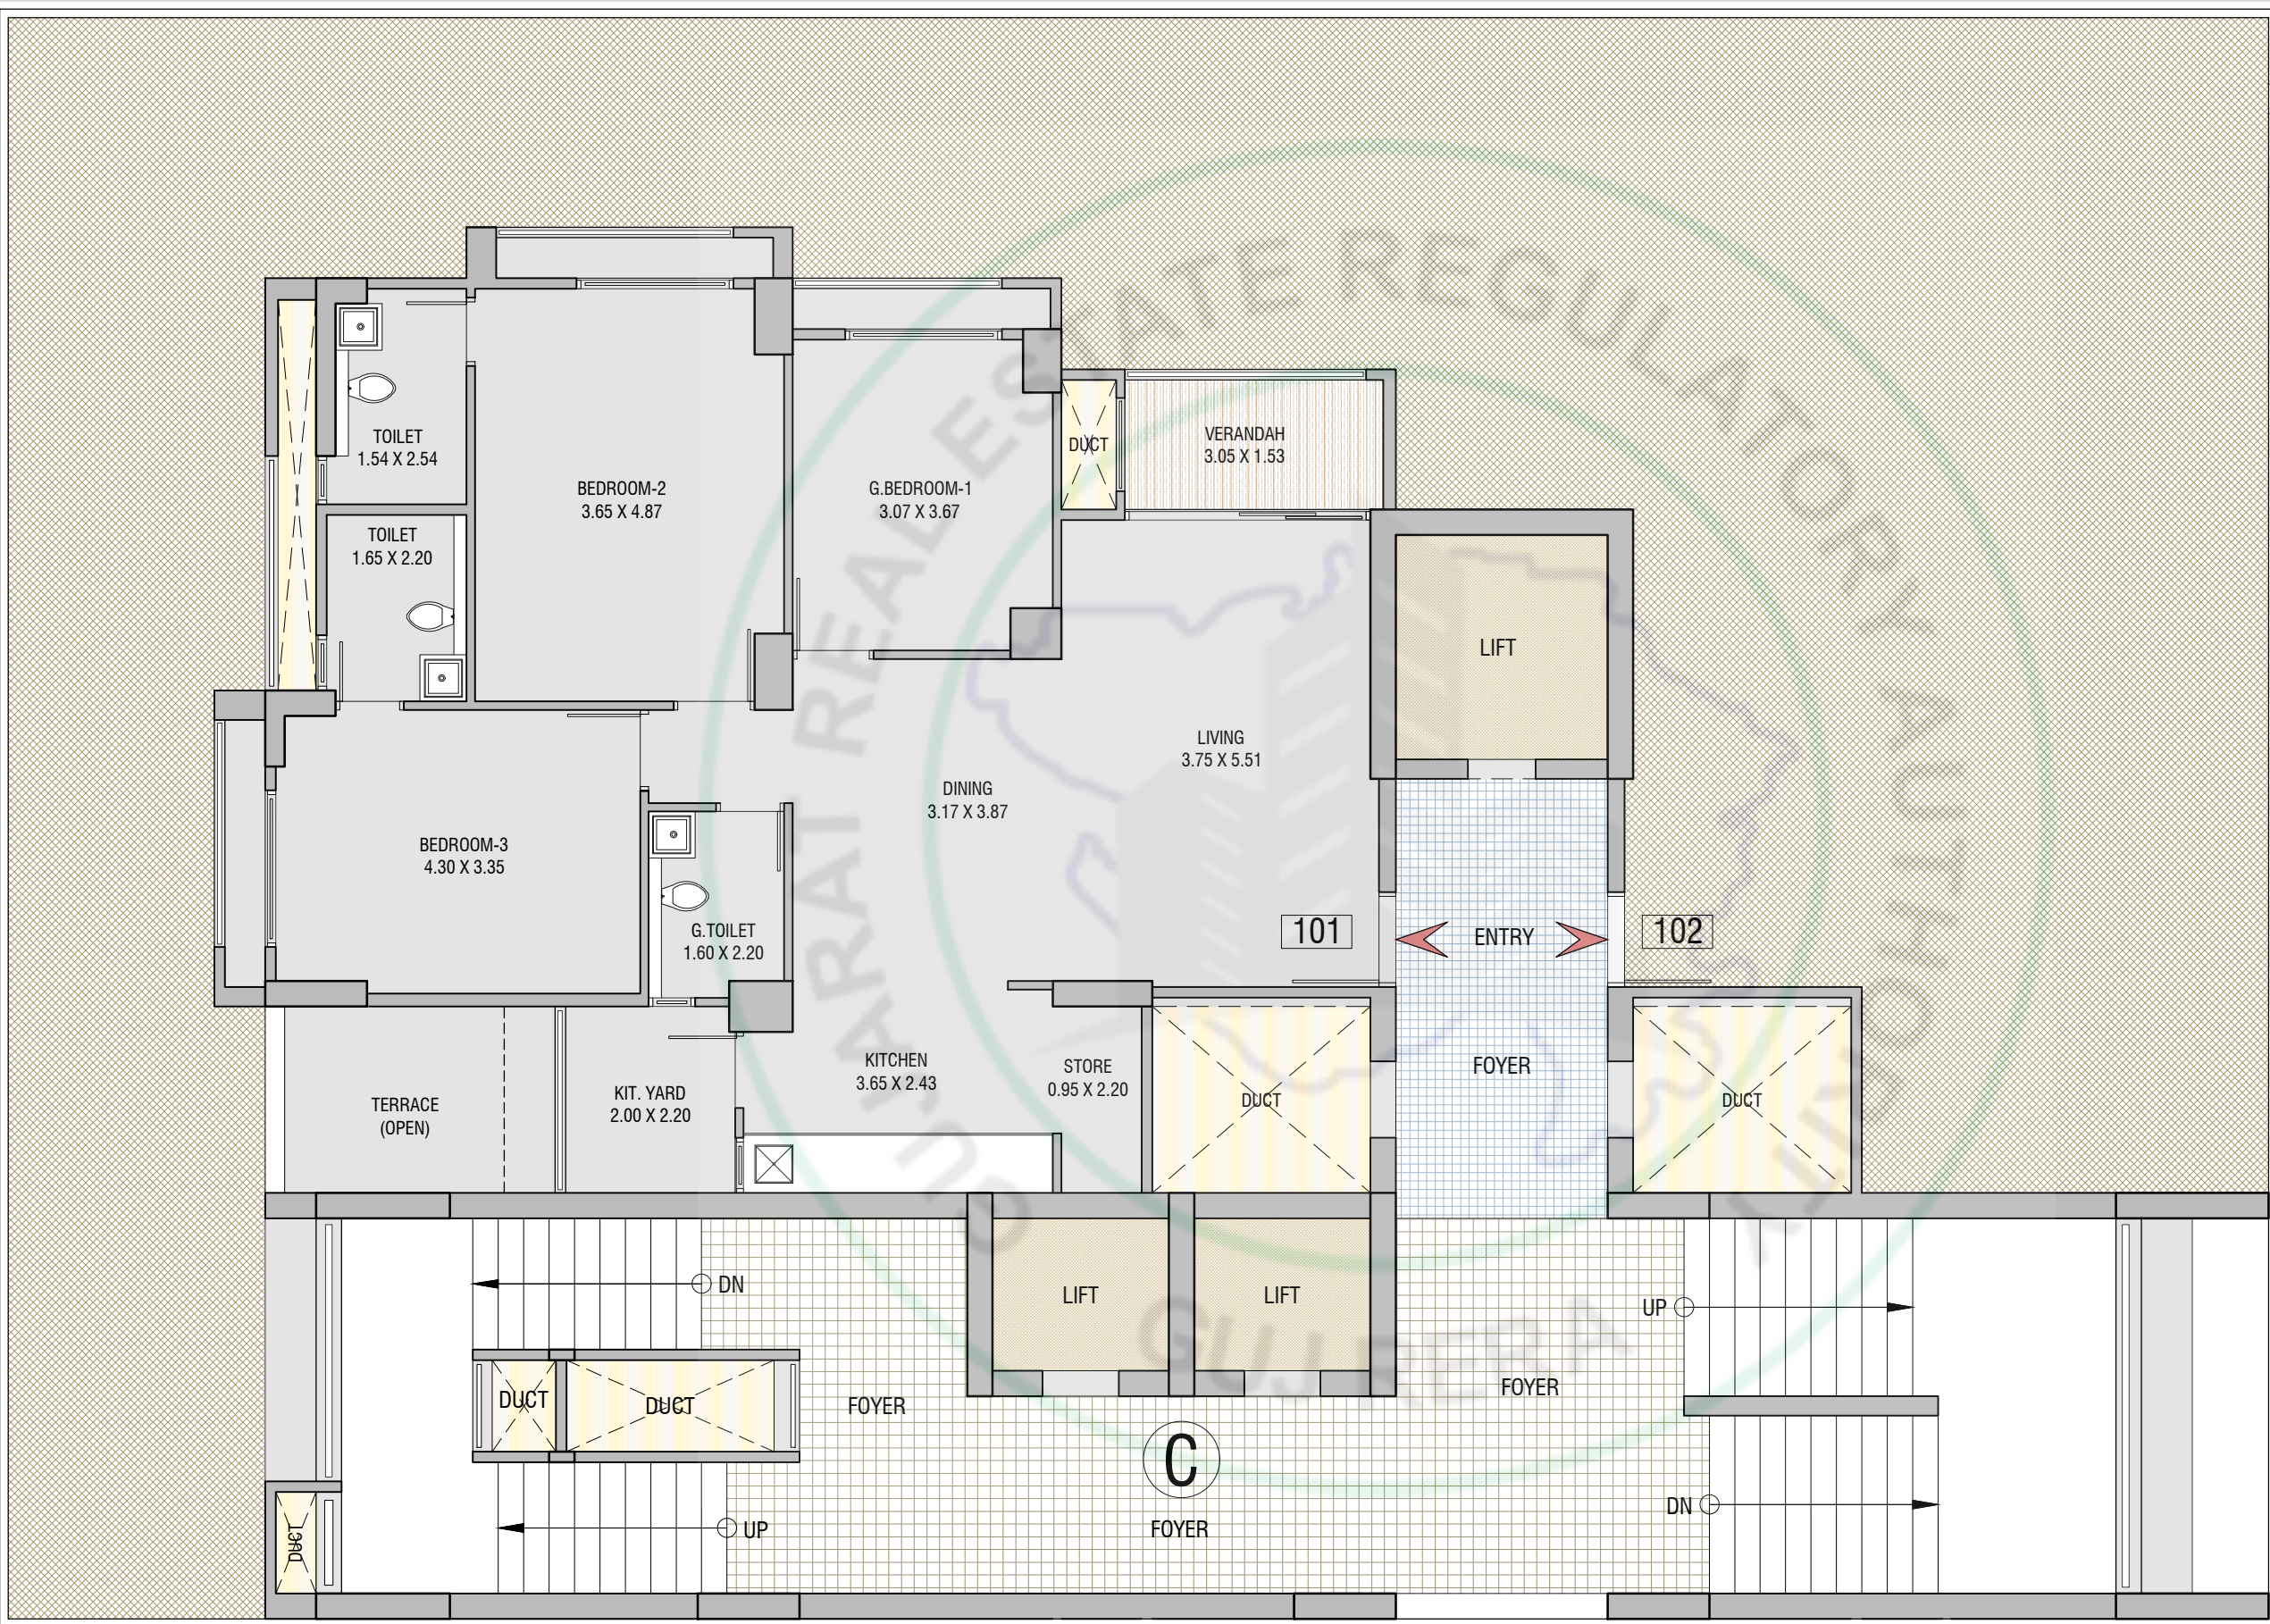


3 BHK LUXURIOUS UNIT		
1ST FLOOR_TERRACE UNIT		
BLOCK-C - 101		
AREA AS PER RERA		
CARPET AREA IN SQ. MTR	VERANDAH/BALCONY IN SQ. MTR	WASH AREA IN SQ. MTR
104.09	4.67	4.40
OPEN TERRACE AREA IN SQ. MTR		7.02

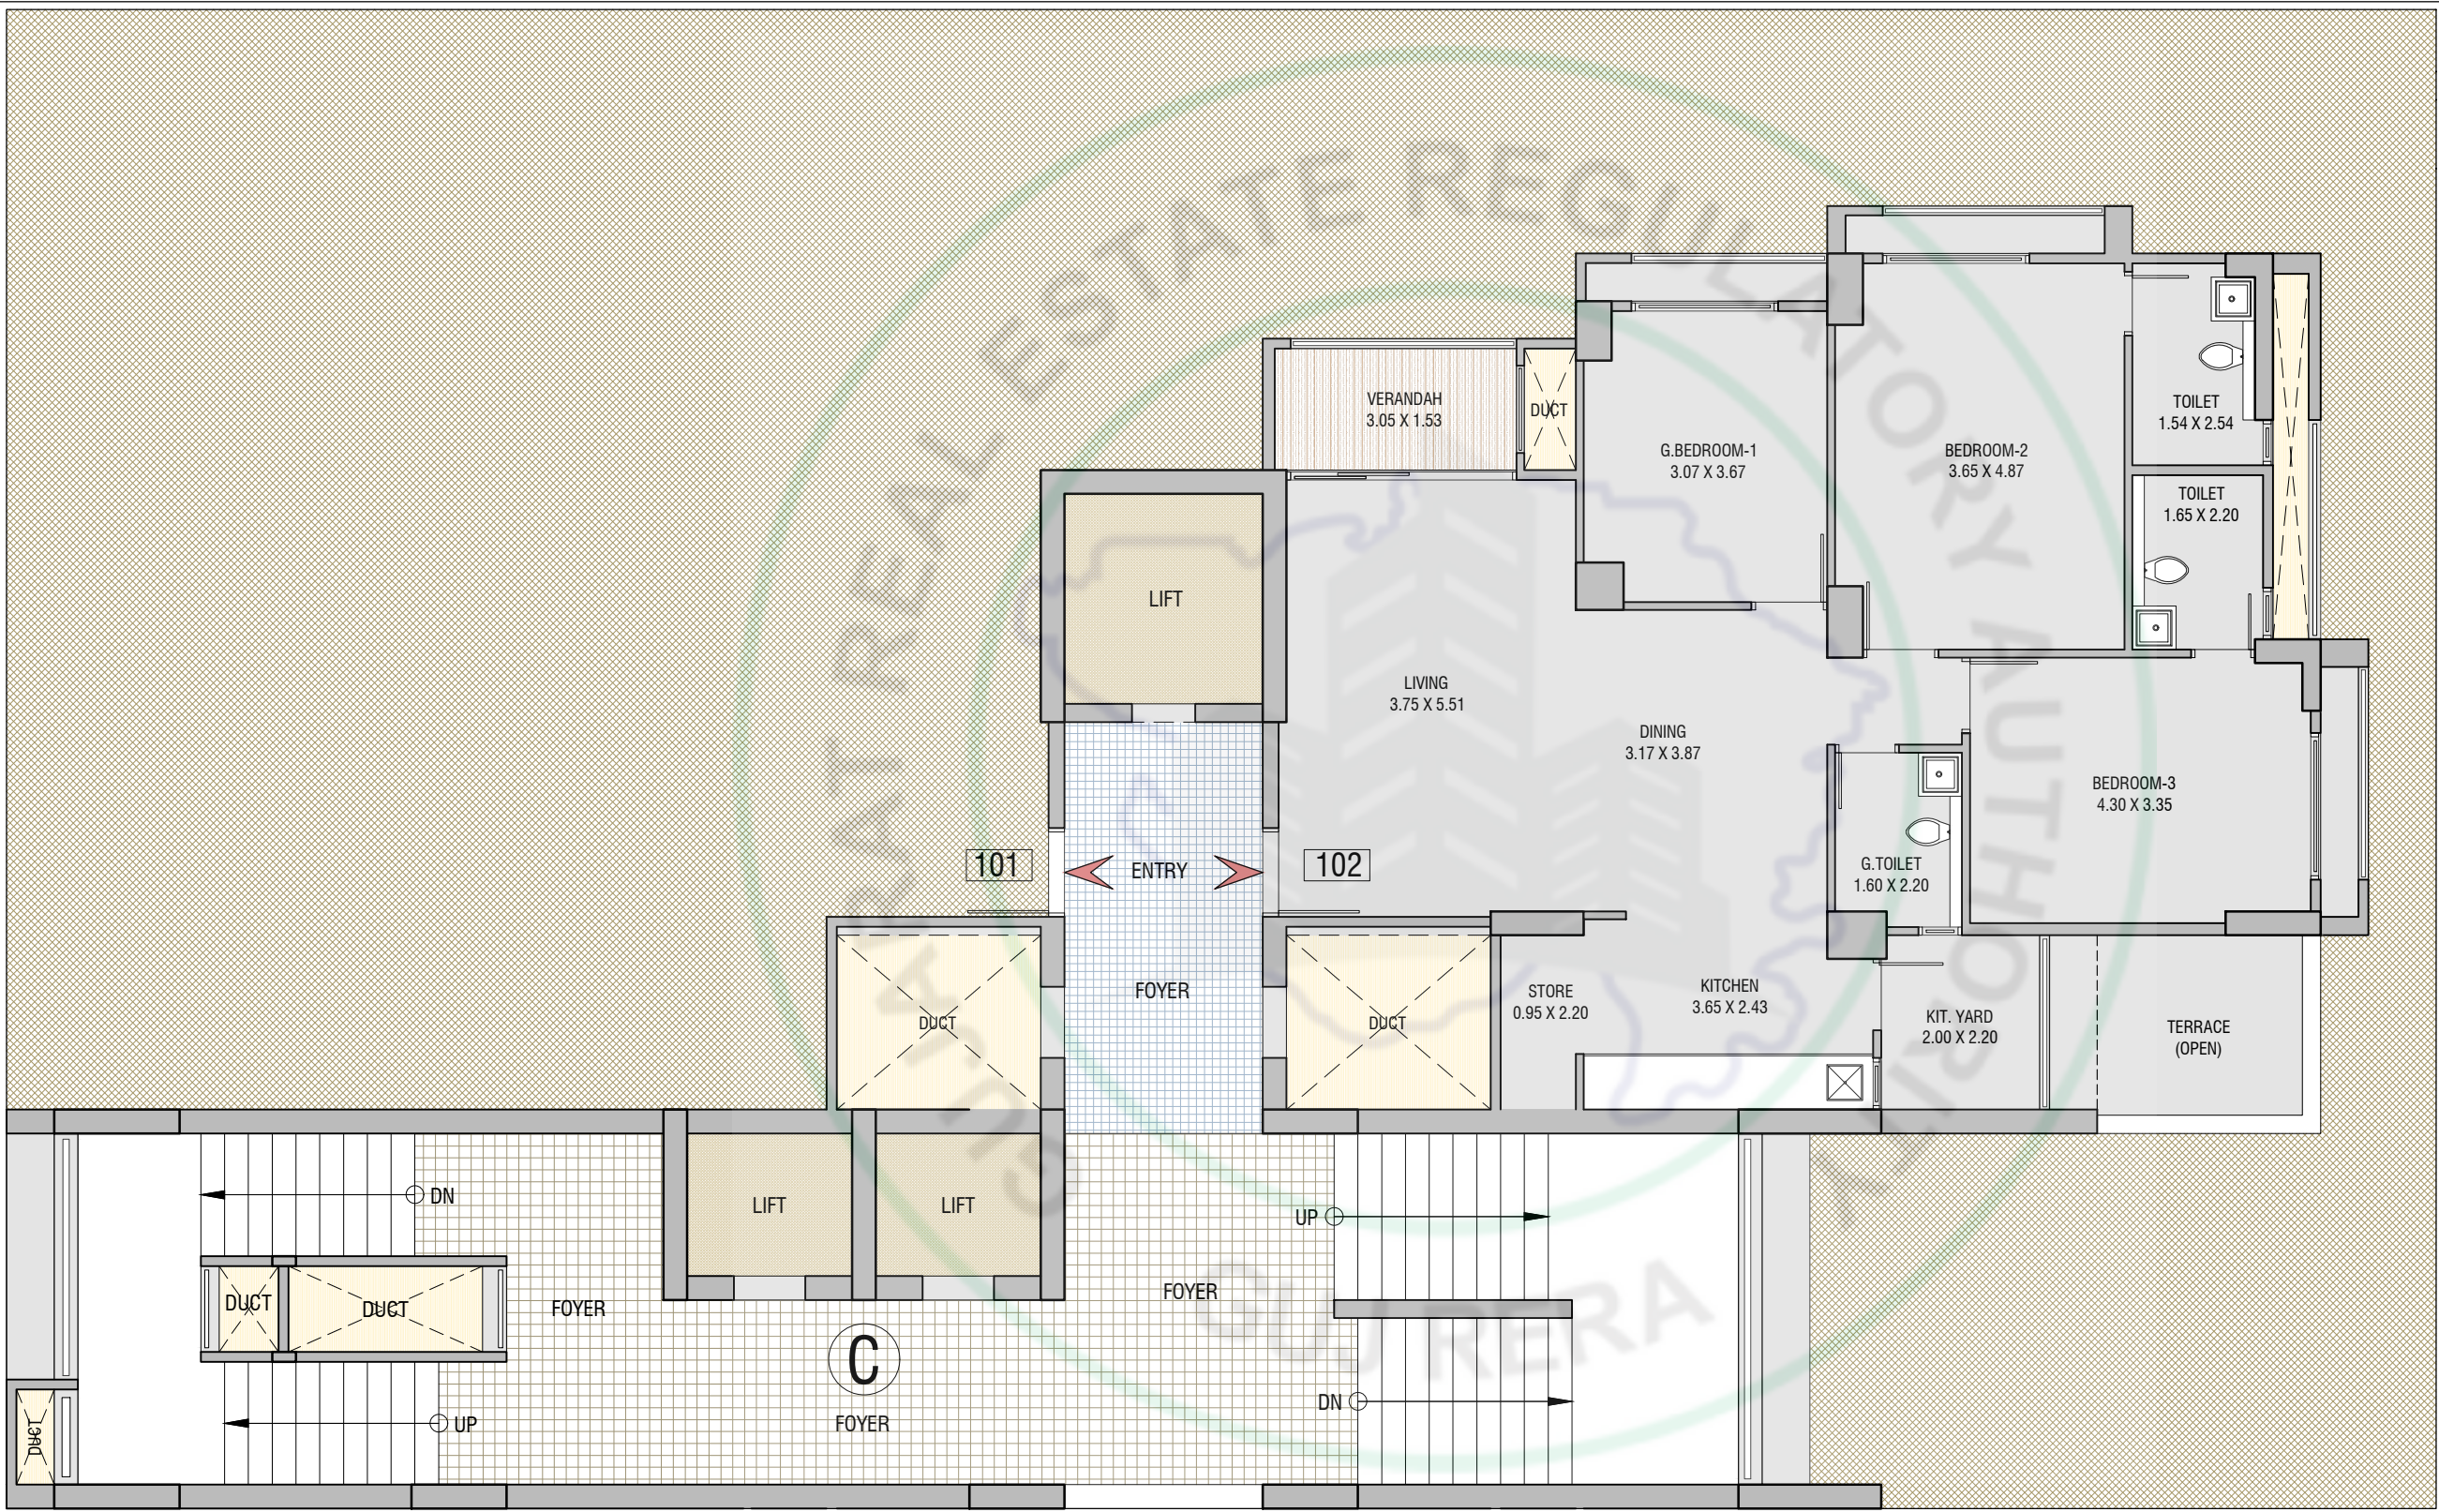


3 BHK LUXURIOUS UNIT		
1ST FLOOR_TERRACE UNIT		
BLOCK-C - 102		
AREA AS PER RERA		
CARPET AREA IN SQ. MTR	VERANDAH/BALCONY IN SQ. MTR	WASH AREA IN SQ. MTR
104.09	4.67	4.40
OPEN TERRACE AREA IN SQ. MTR		7.20

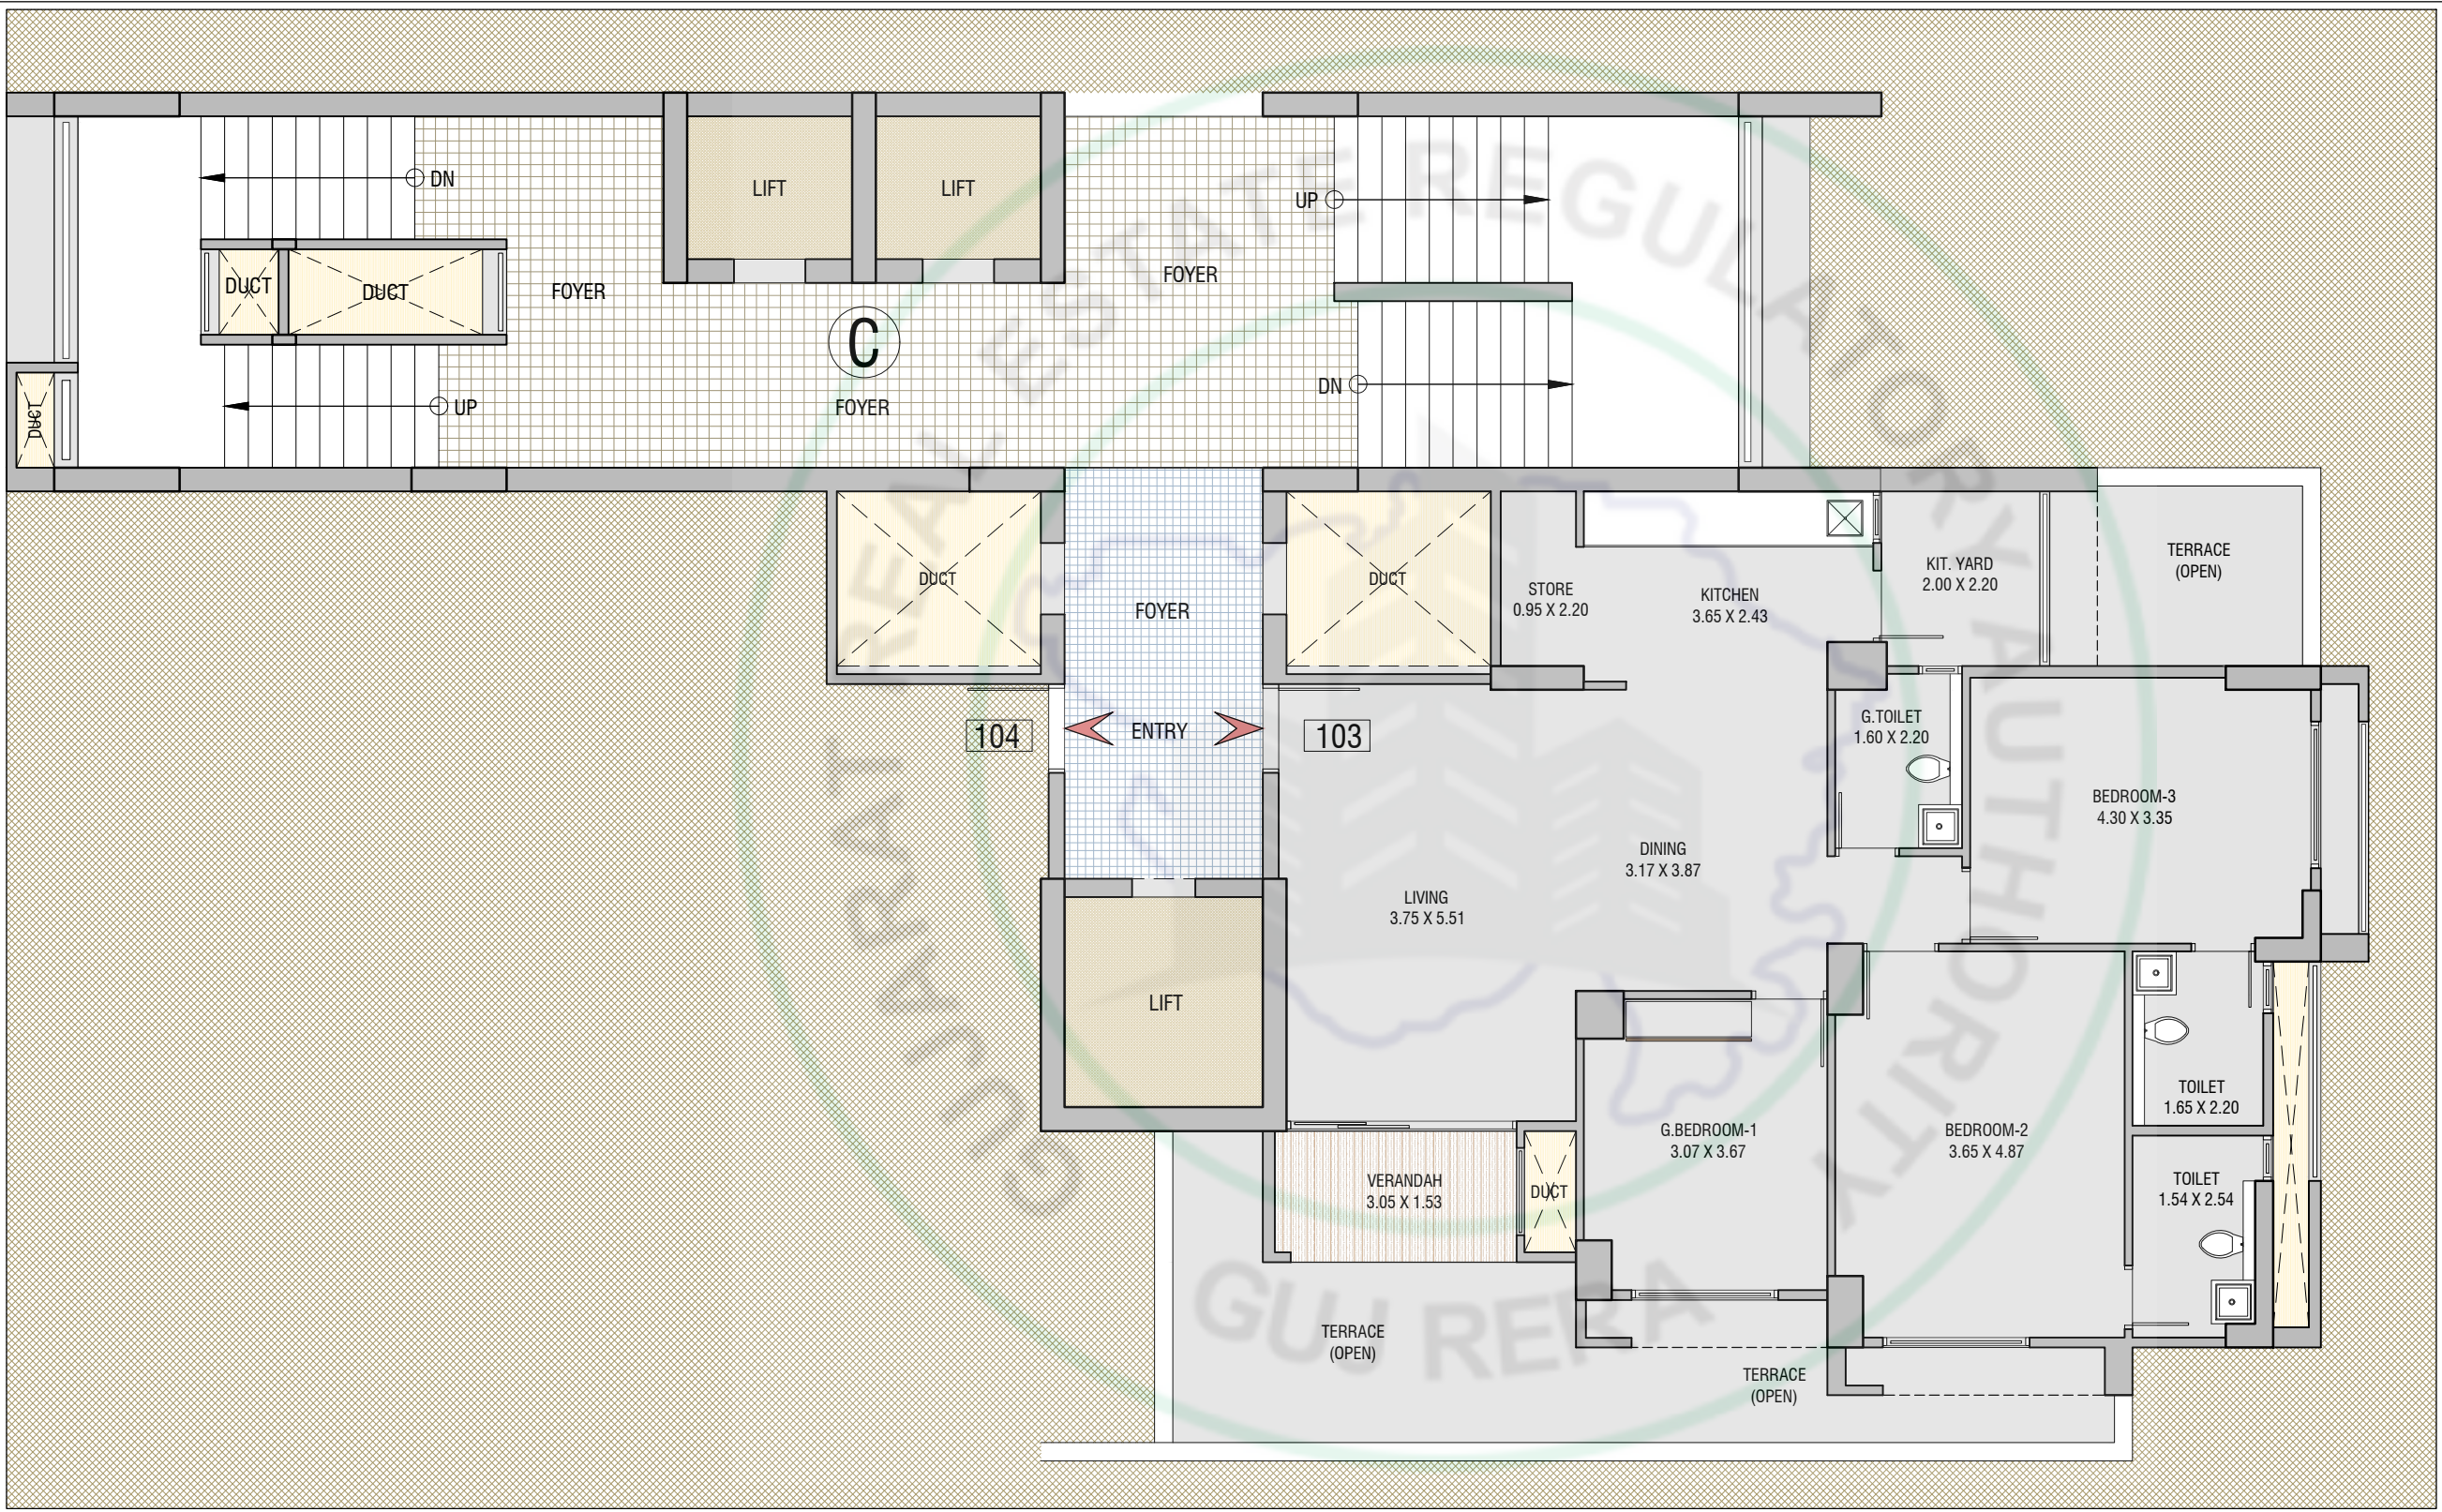


3 BHK LUXURIOUS UNIT		
1ST FLOOR_TERRACE UNIT		
BLOCK-C - 103		
AREA AS PER RERA		
CARPET AREA IN SQ. MTR	VERANDAH/BALCONY IN SQ. MTR	WASH AREA IN SQ. MTR
104.09	4.67	4.40
OPEN TERRACE AREA IN SQ. MTR		30.70

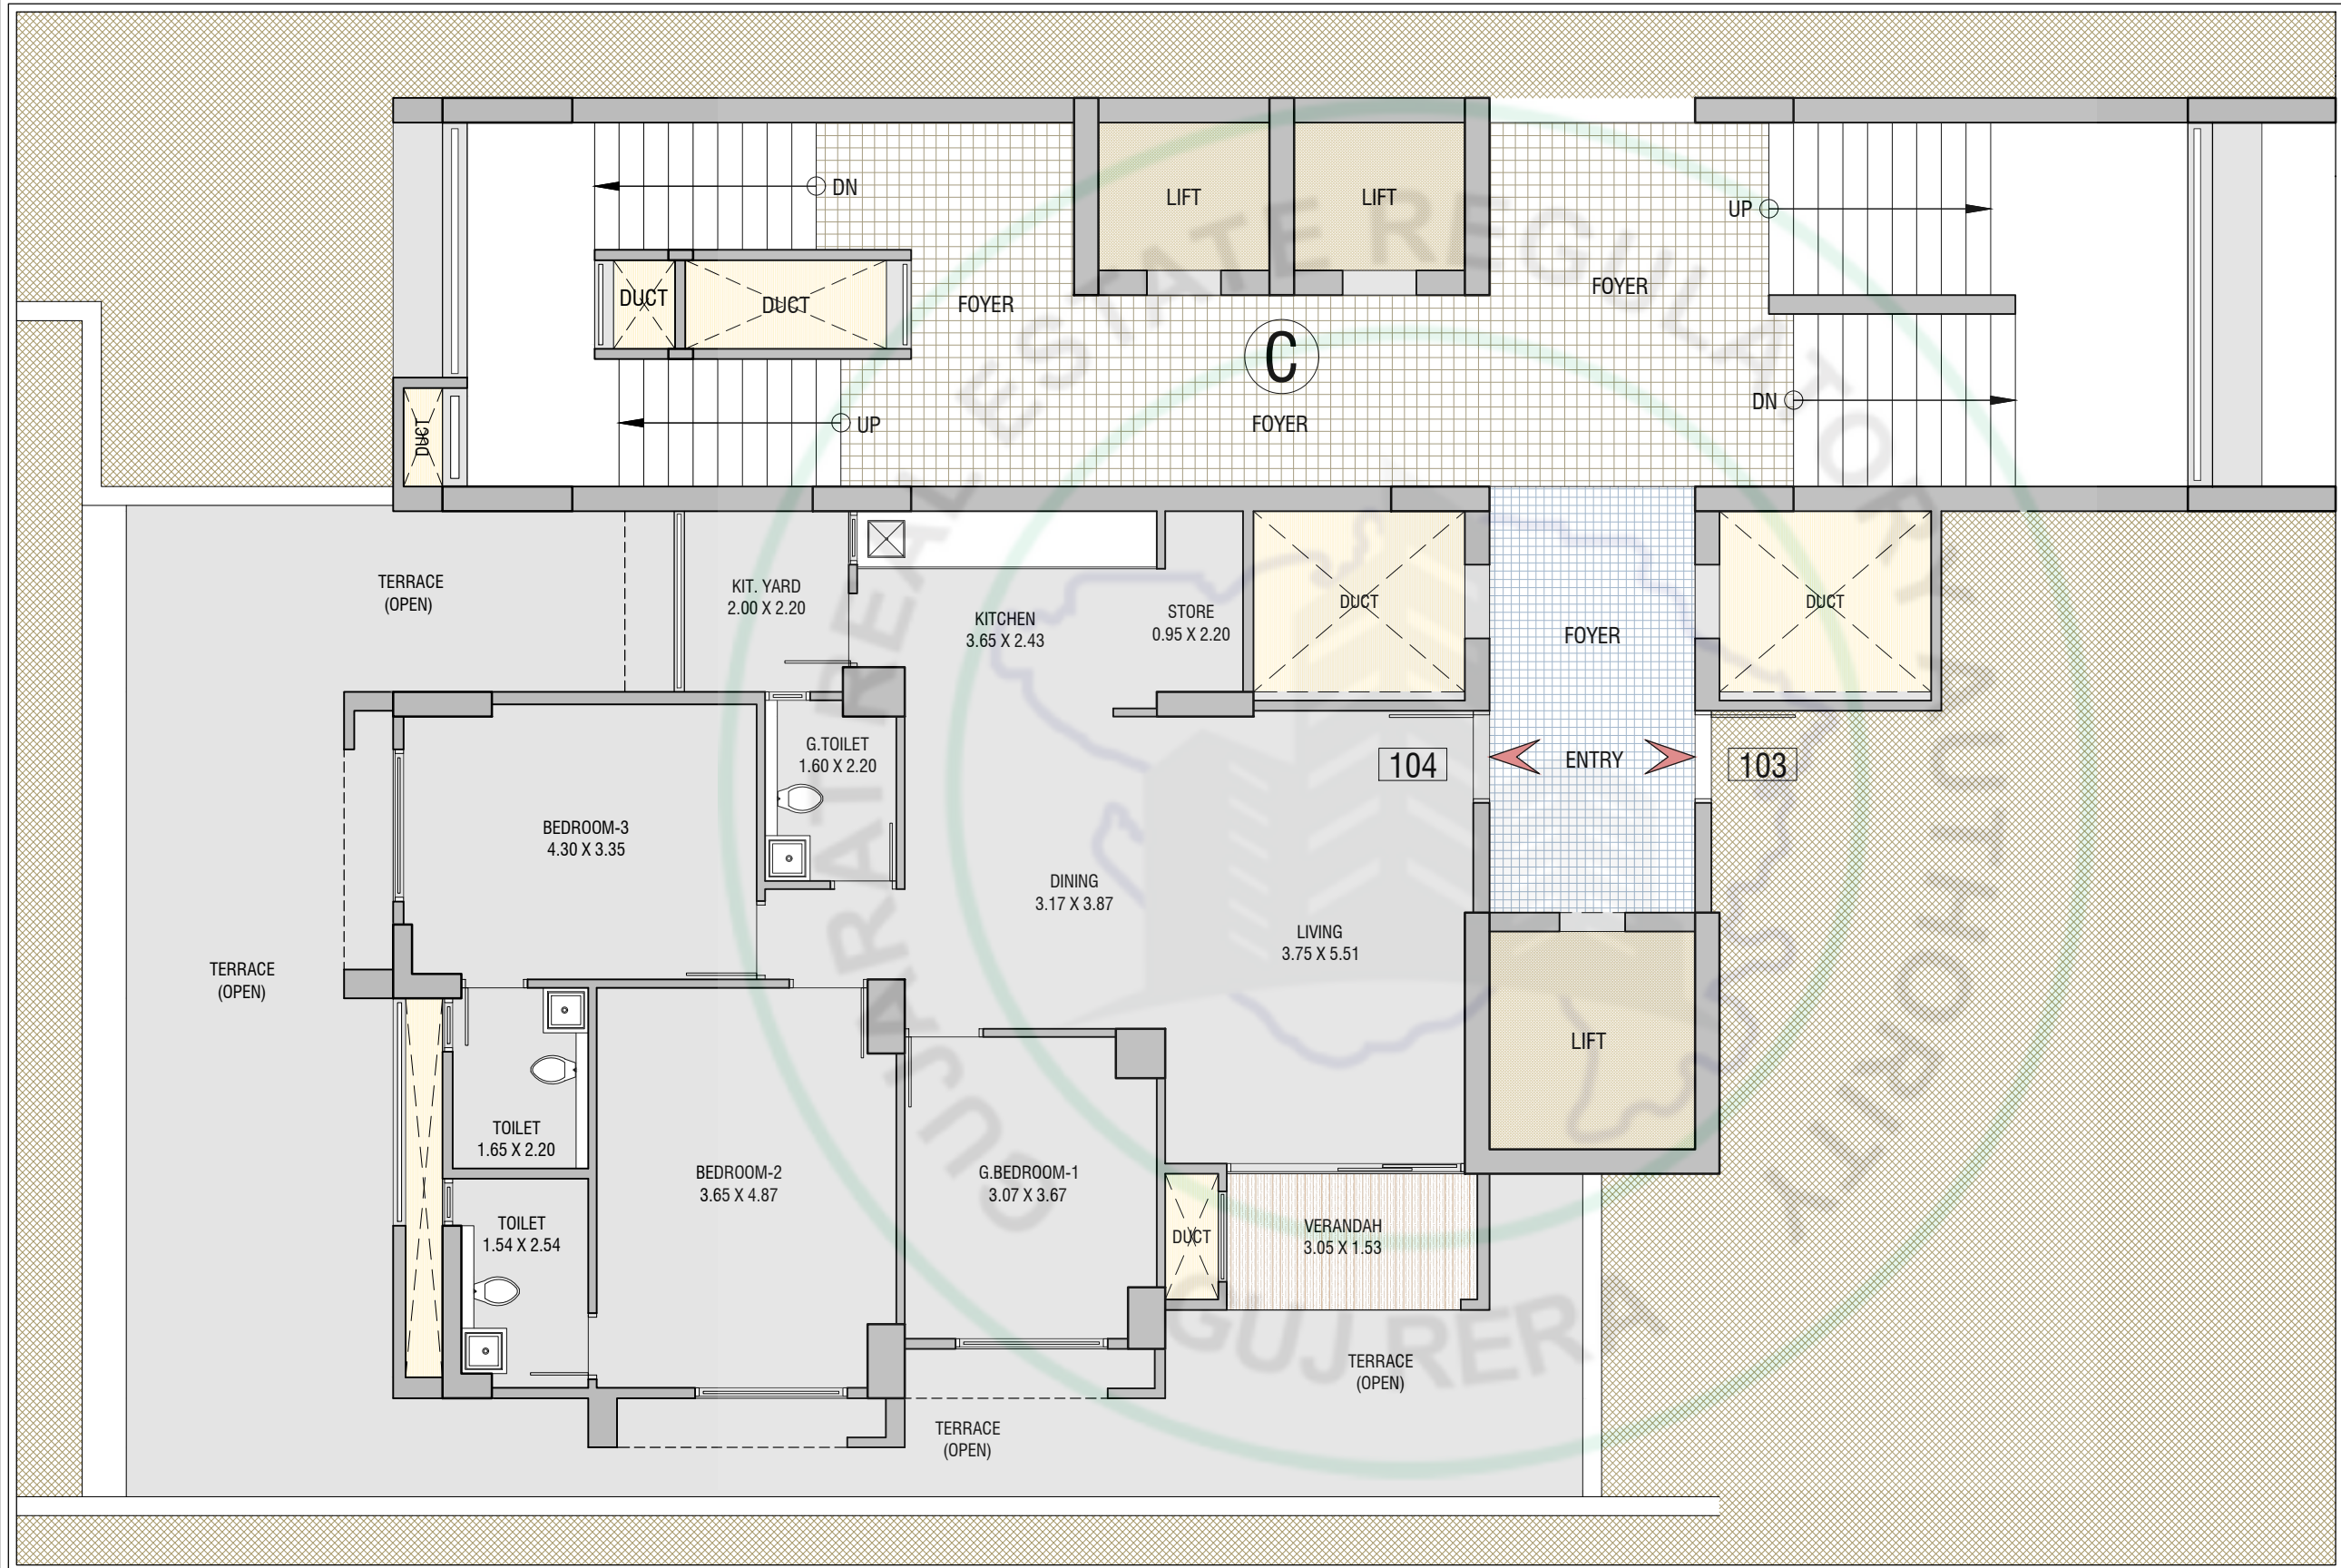


3 BHK LUXURIOUS UNIT		
1ST FLOOR_TERRACE UNIT		
BLOCK-C - 104		
AREA AS PER RERA		
CARPET AREA IN SQ. MTR	VERANDAH/BALCONY IN SQ. MTR	WASH AREA IN SQ. MTR
104.09	4.67	4.40
OPEN TERRACE AREA IN SQ. MTR		73.36

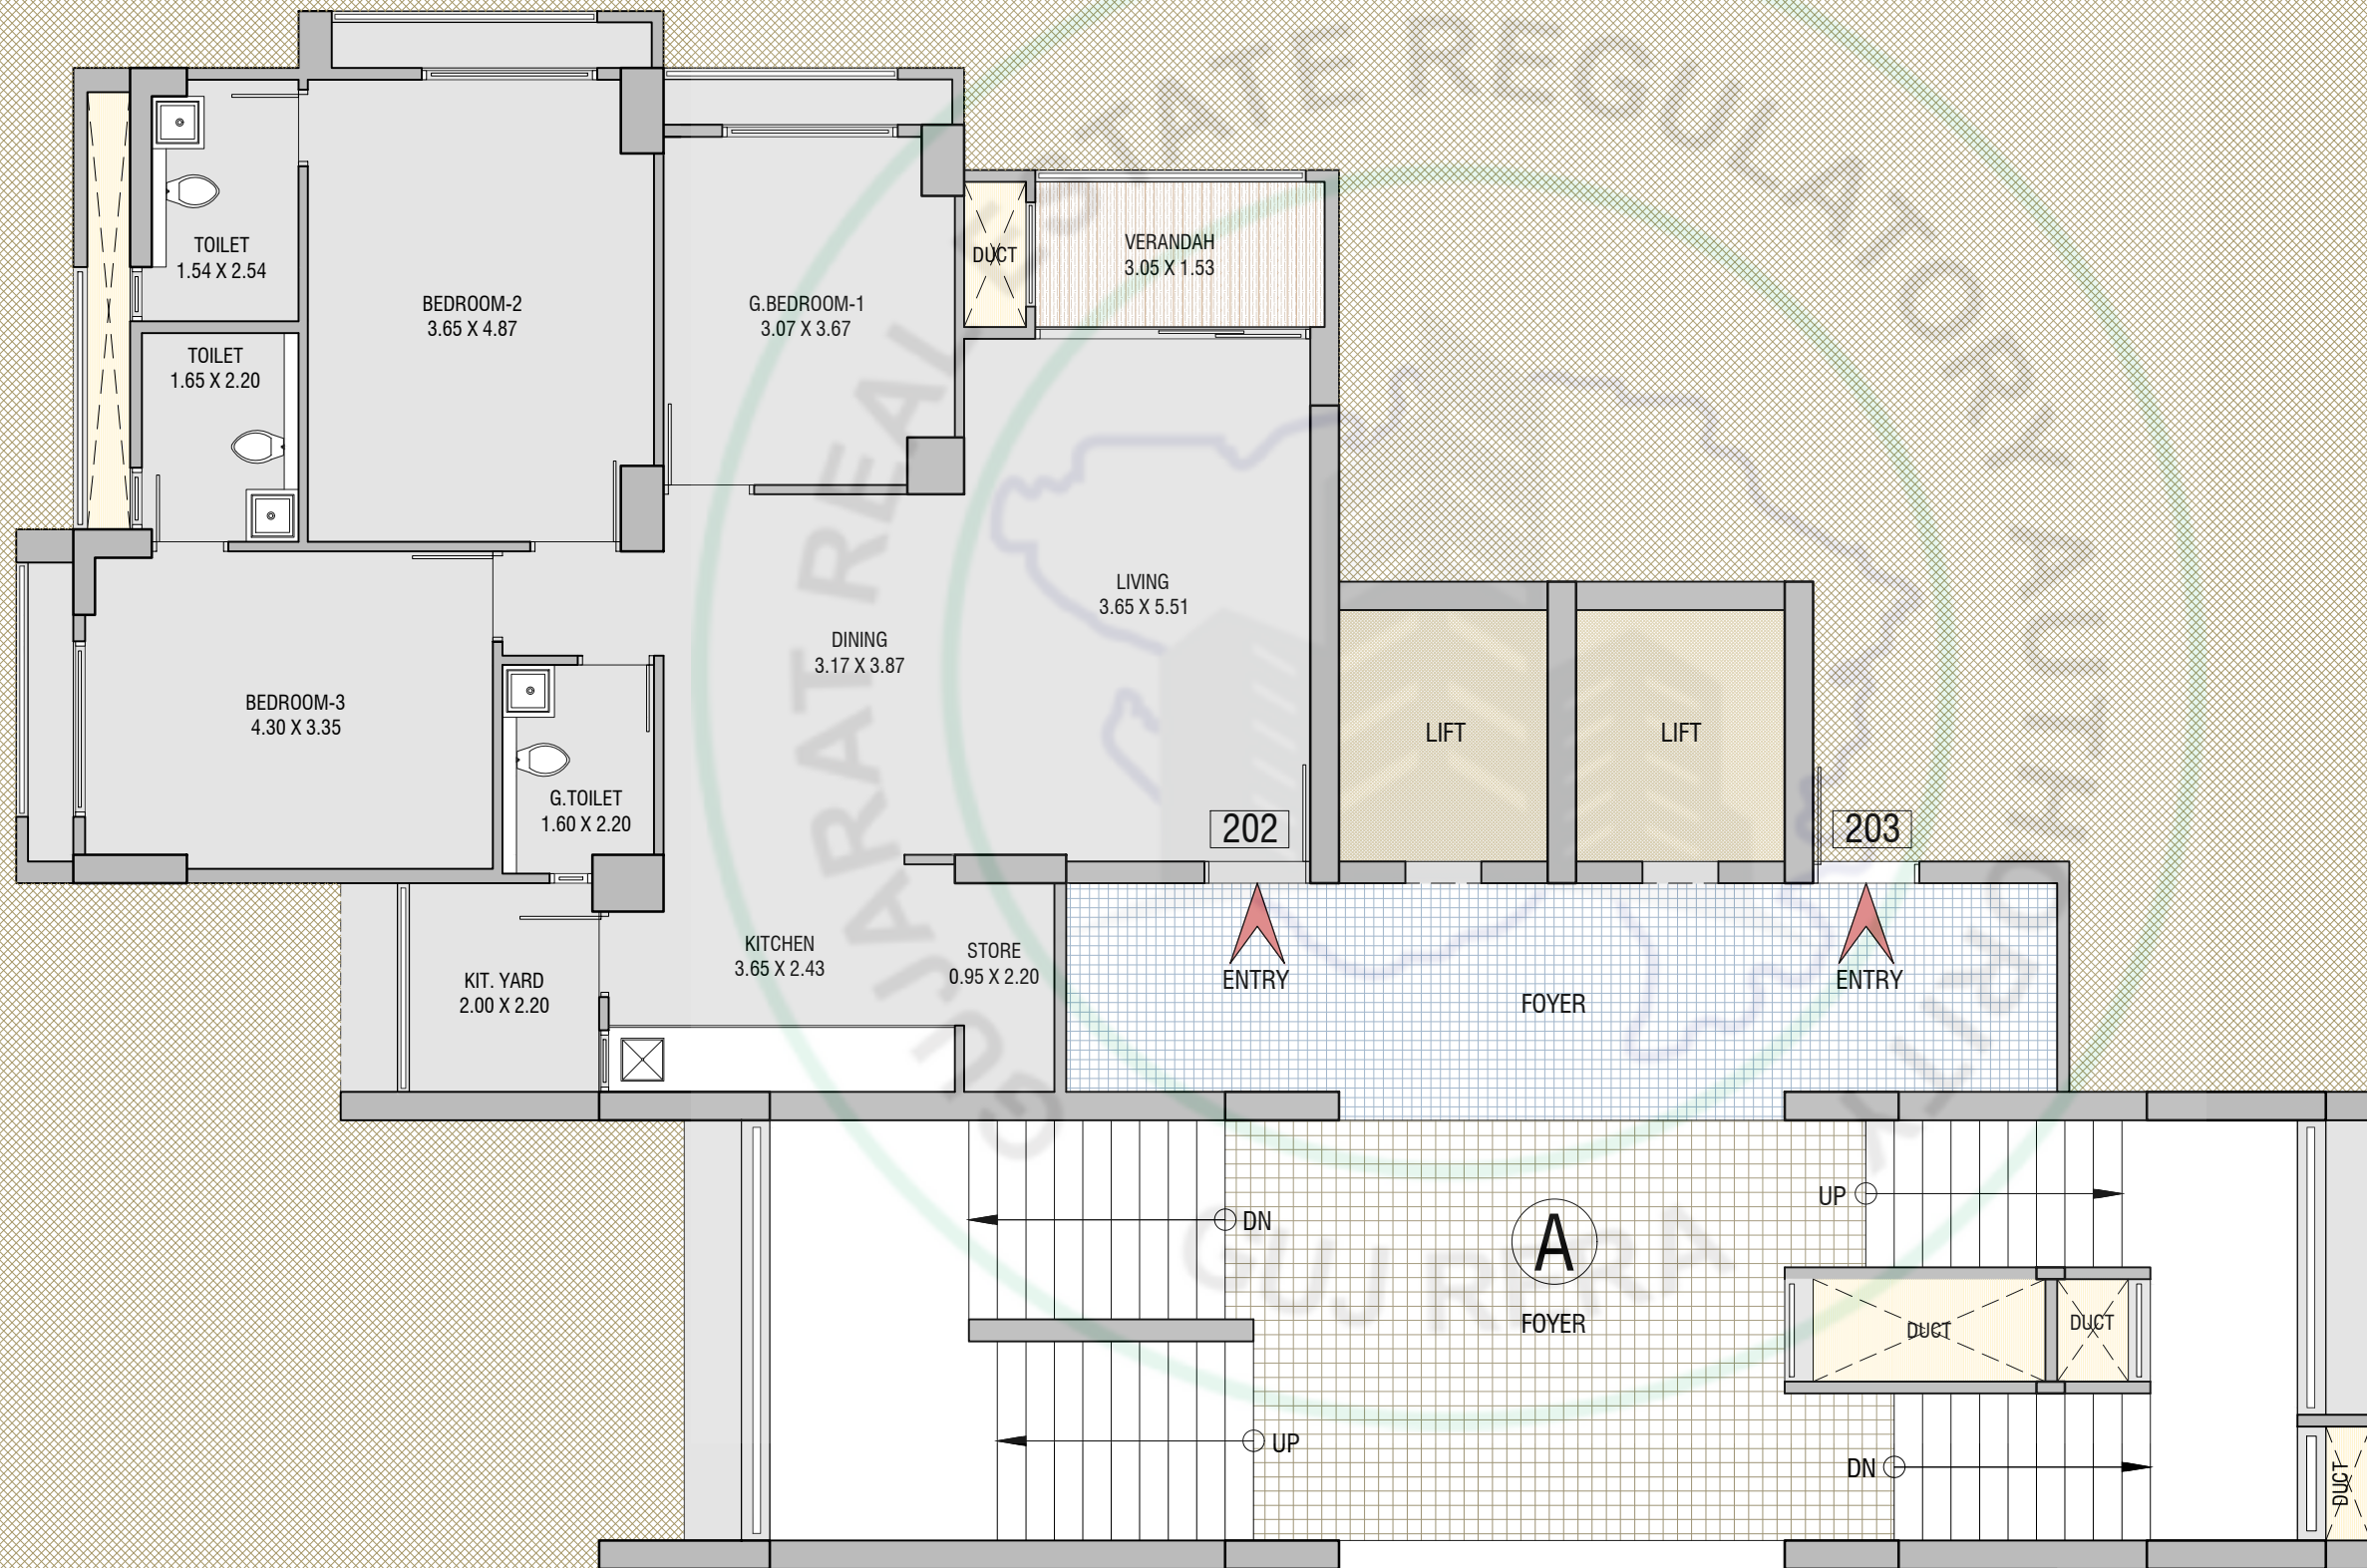

3 BHK LUXURIOUS UNIT
TYPICAL FLOOR
2ND TO 19TH FLOOR
BLOCK-A - UNITS NO.- 201 & 202
BLOCK-B - UNITS NO.- 201 & 202

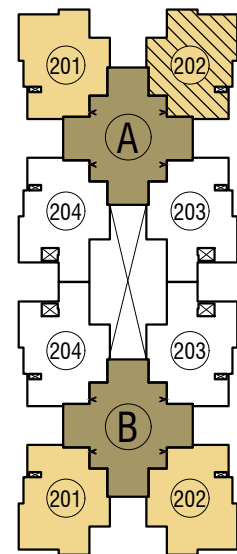


AREA AS PER RERA		
CARPET AREA IN SQ. MTR	VERANDAH/BALCONY IN SQ. MTR	WASH AREA IN SQ. MTR
103.85	4.67	4.40

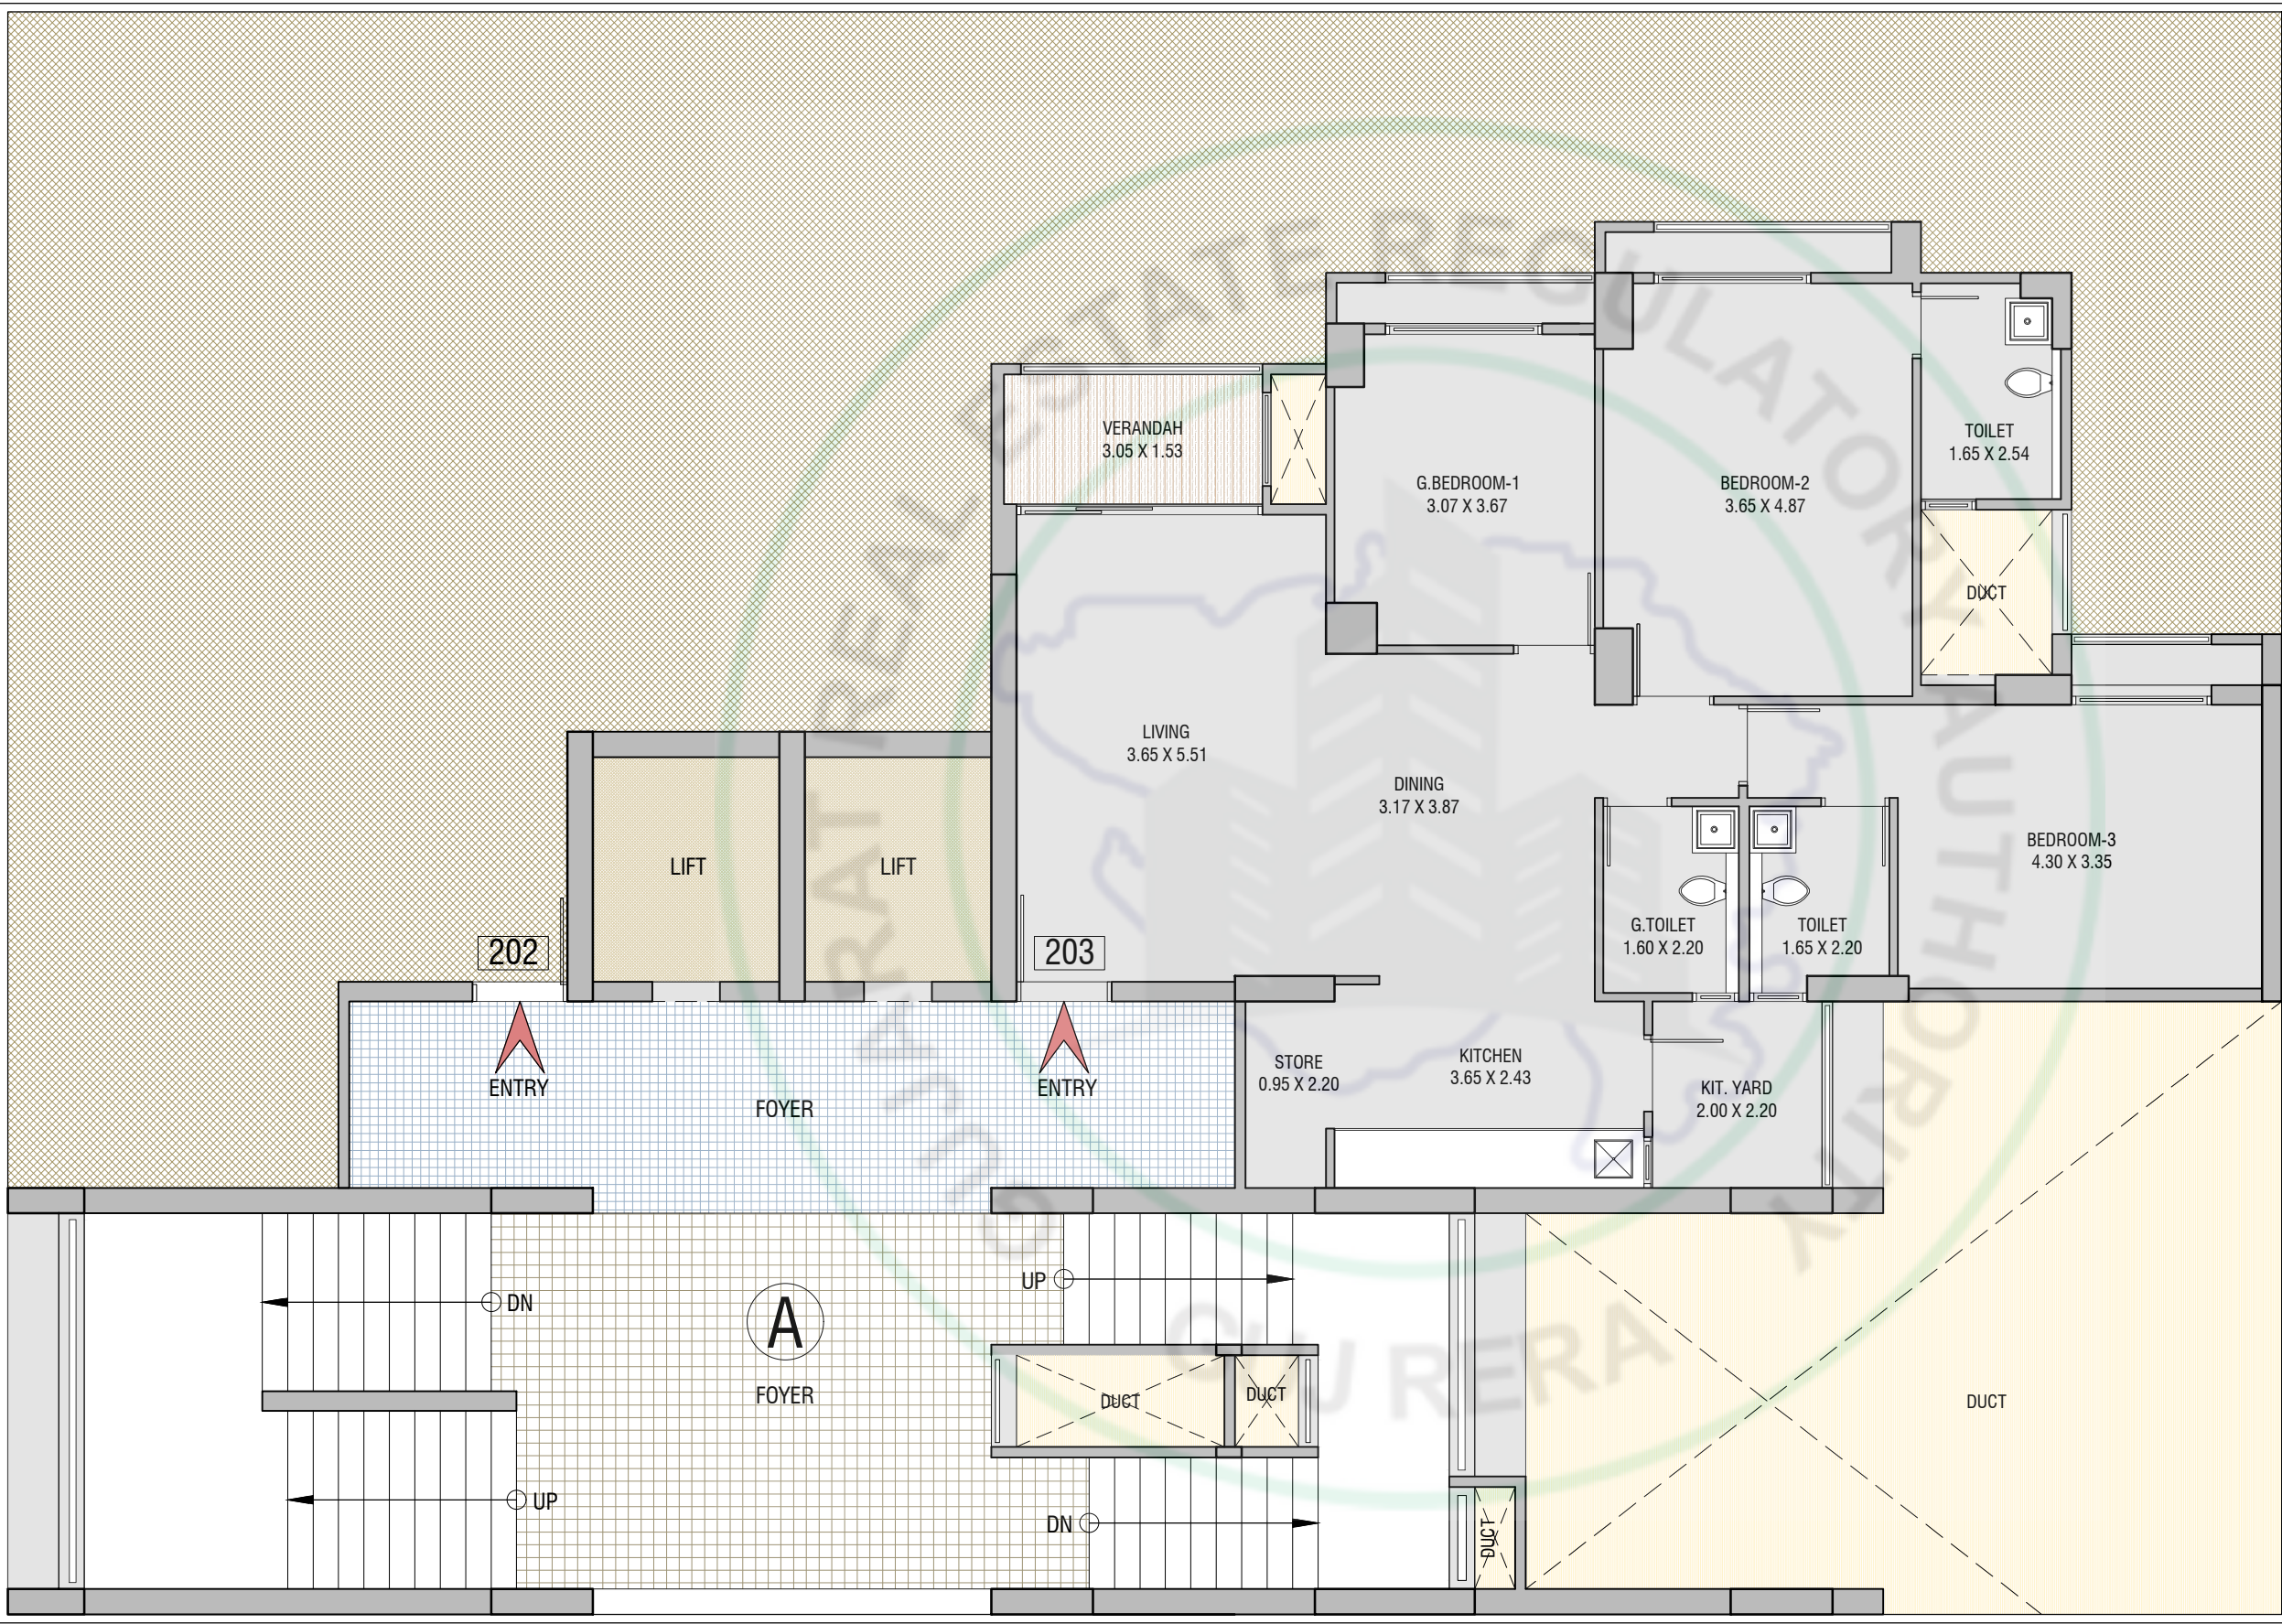


3 BHK LUXURIOUS UNIT
TYPICAL FLOOR
2ND TO 19TH FLOOR
BLOCK-A - UNITS NO.- 203 & 204
BLOCK-B - UNITS NO.- 203 & 204


AREA AS PER RERA		
CARPET AREA IN SQ. MTR	VERANDAH/BALCONY IN SQ. MTR	WASH AREA IN SQ. MTR
105.79	4.67	4.40

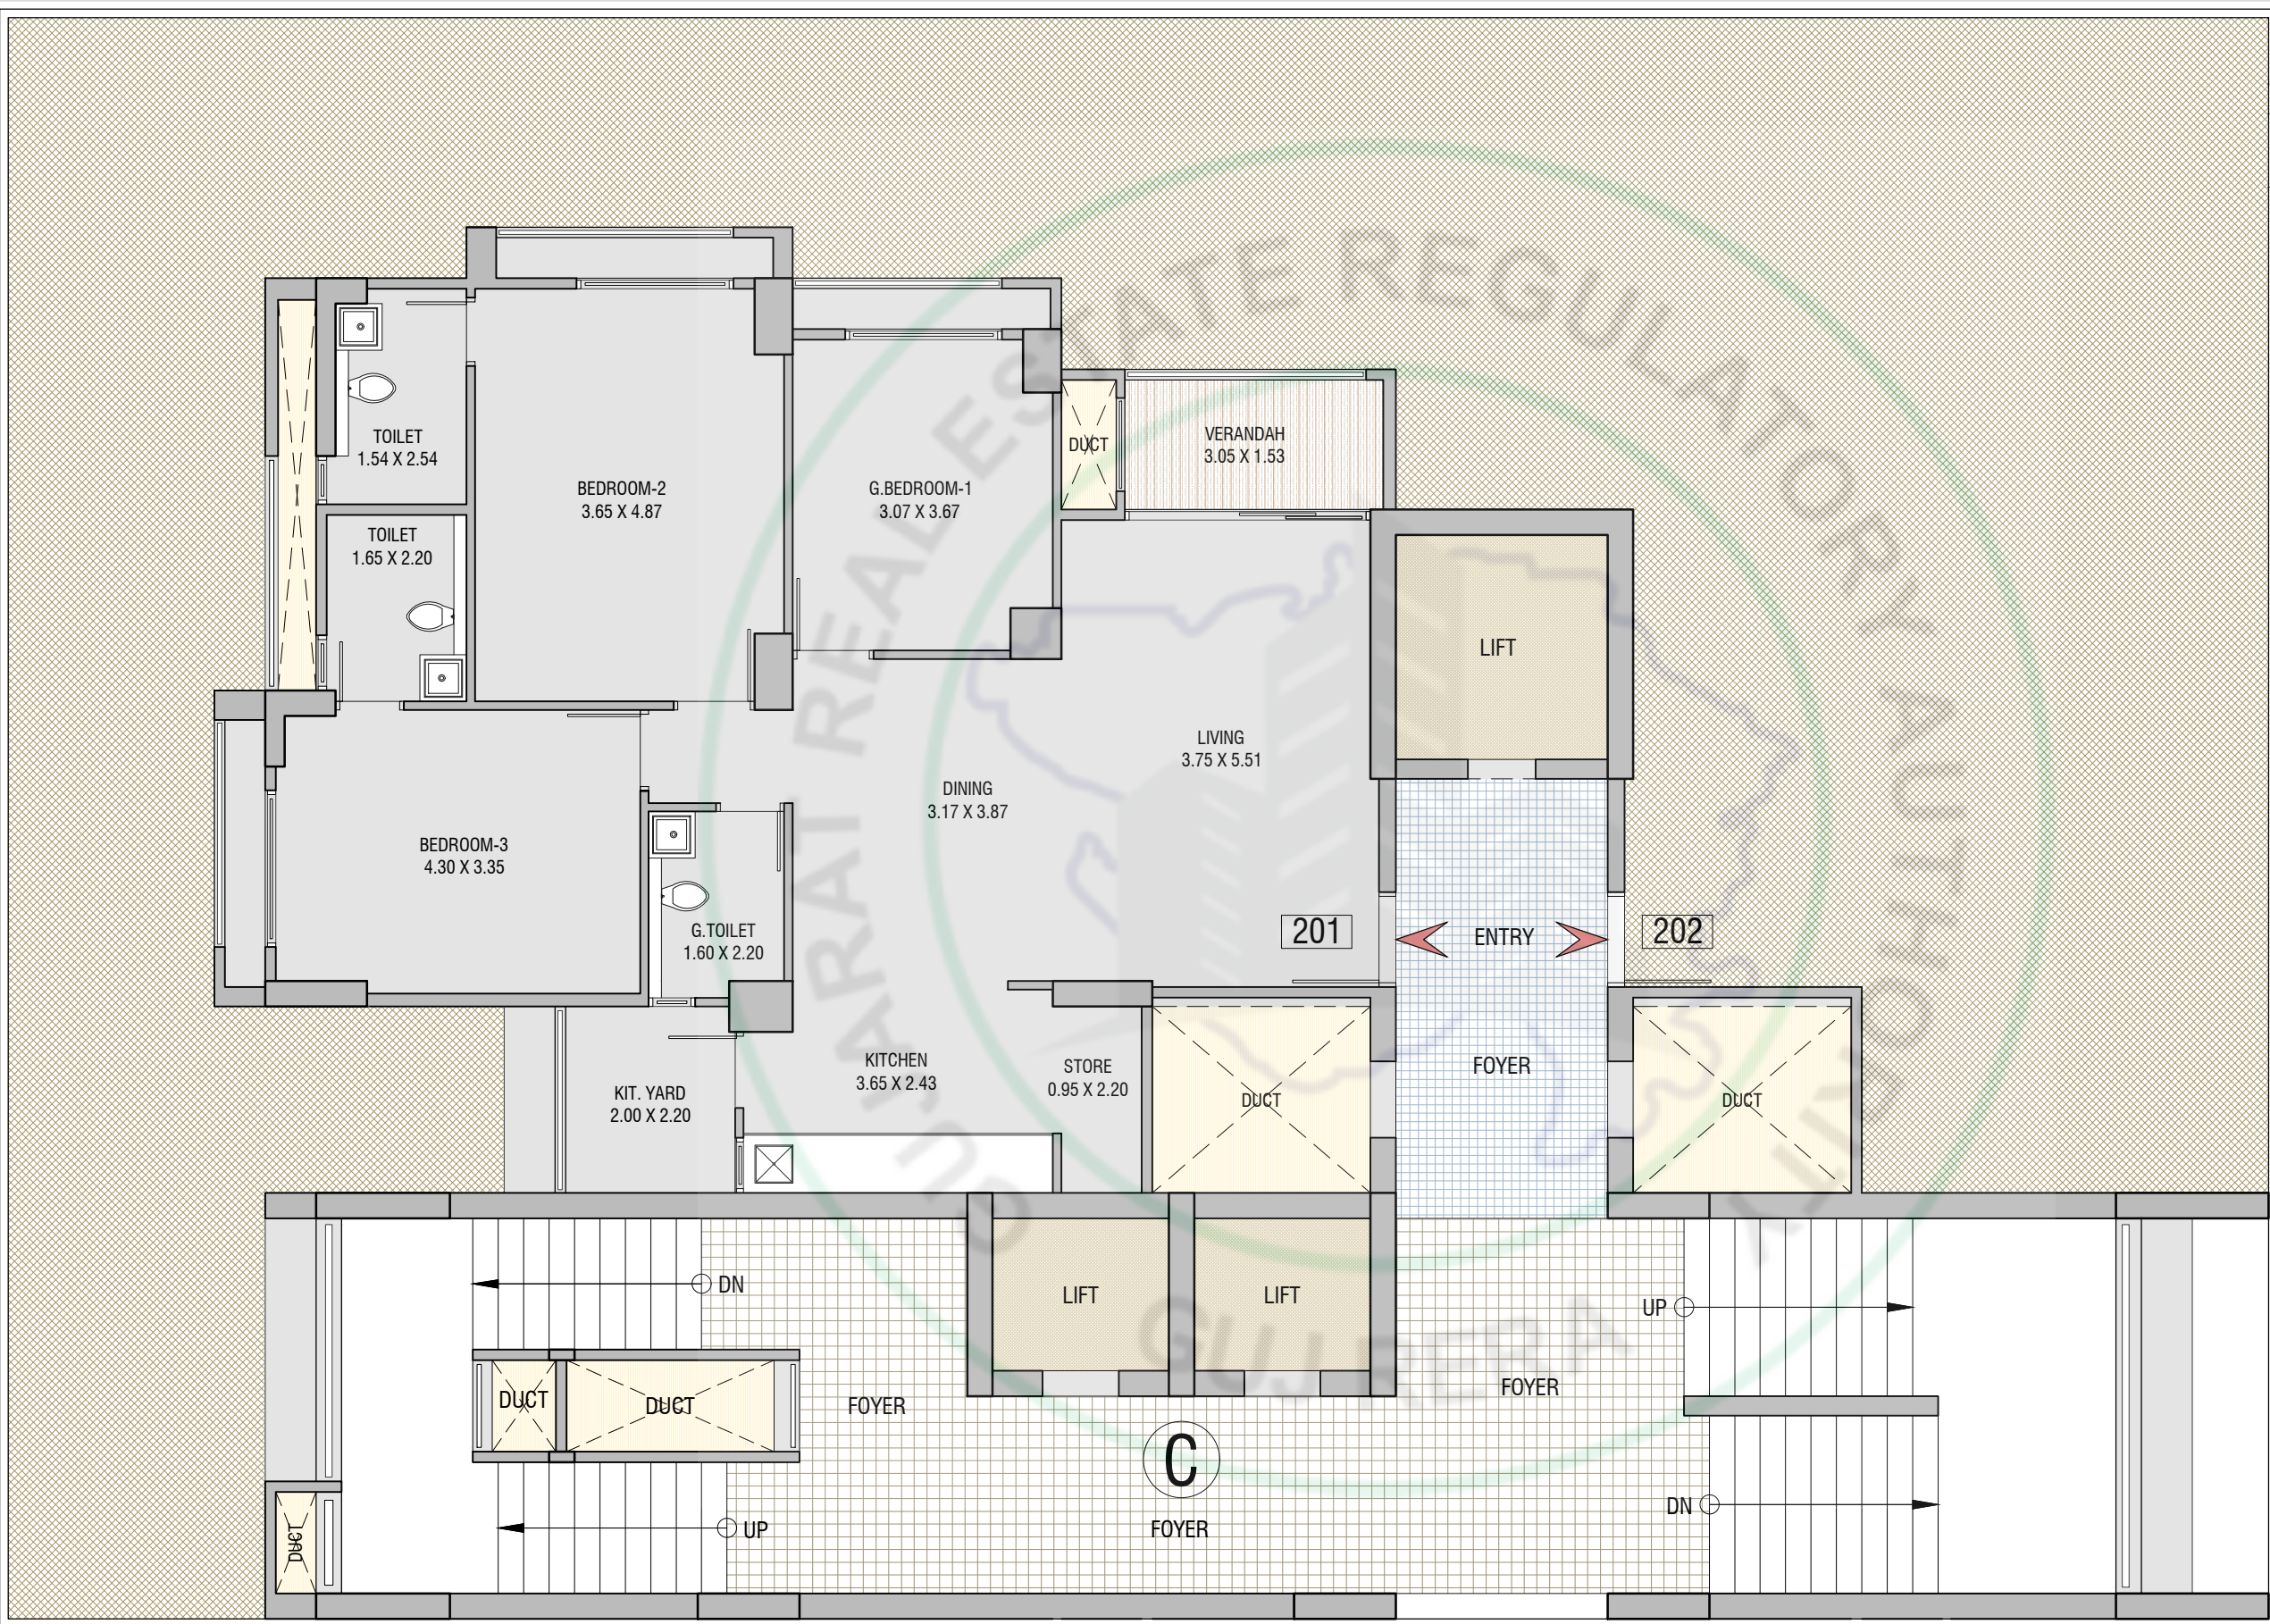


3 BHK LUXURIOUS UNIT
TYPICAL FLOOR
2ND TO 20TH FLOOR
BLOCK-C - ALL UNITS

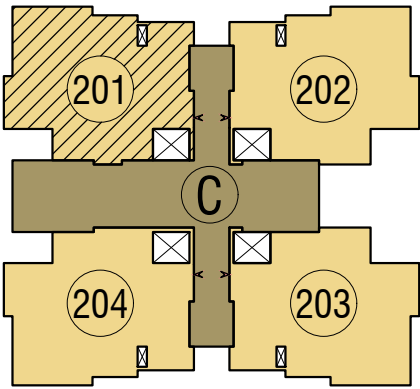


AREA AS PER RERA		
CARPET AREA IN SQ. MTR	VERANDAH/BALCONY IN SQ. MTR	WASH AREA IN SQ. MTR
104.09	4.67	4.40

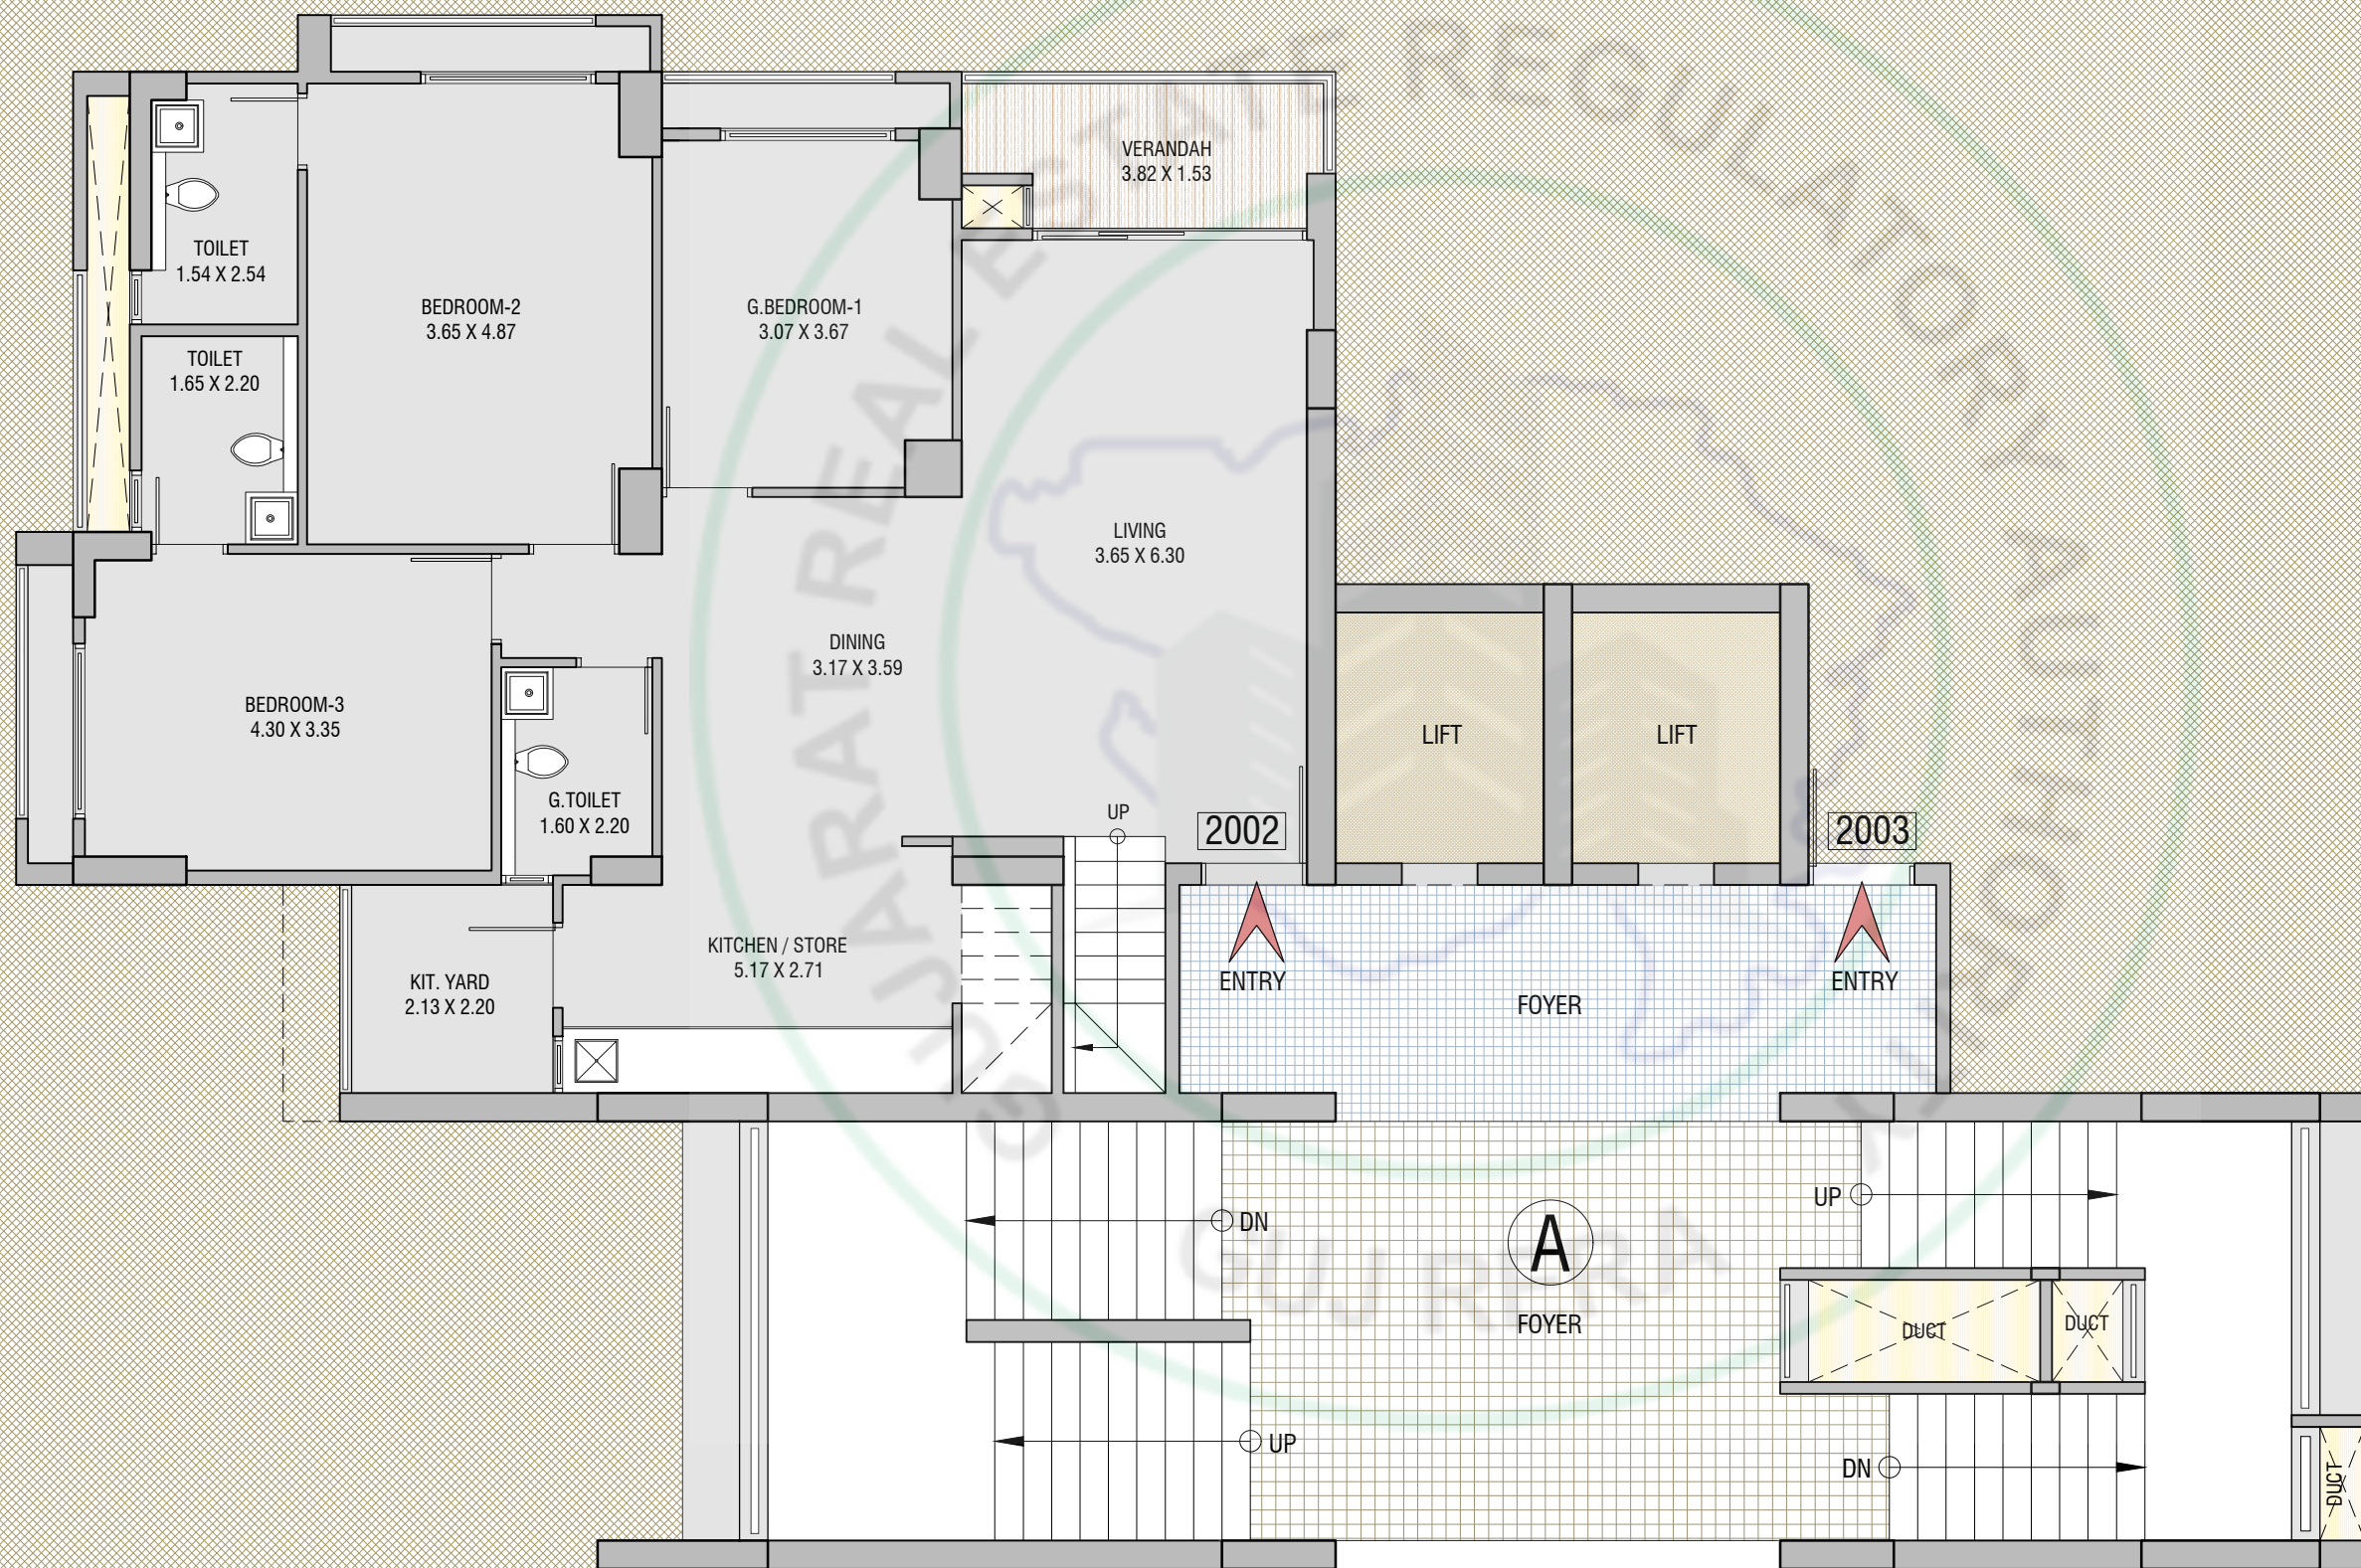


4 BHK LUXURIOUS UNIT		
LOWER PENT HOUSE		
20TH FLOOR		
BLOCK-A - UNITS NO.- 2001 & 2002		
BLOCK-B - UNITS NO.- 2001 & 2002		

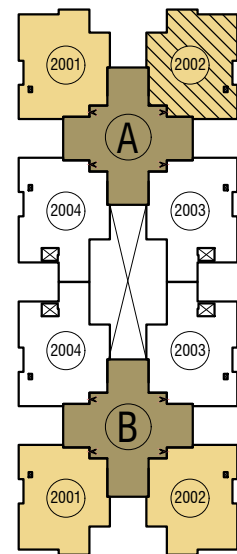

LOWER PENT HOUSE UNIT		
AREA AS PER RERA		
CARPET AREA IN SQ. MTR	VERANDAH/BALCONY IN SQ. MTR	WASH AREA IN SQ. MTR
111.92	5.31	4.69
UPPER PENT HOUSE UNIT		
AREA AS PER RERA		
CARPET AREA IN SQ. MTR	VERANDAH/BALCONY IN SQ. MTR	TERRACE IN SQ. MTR
54.52	-----	64.12

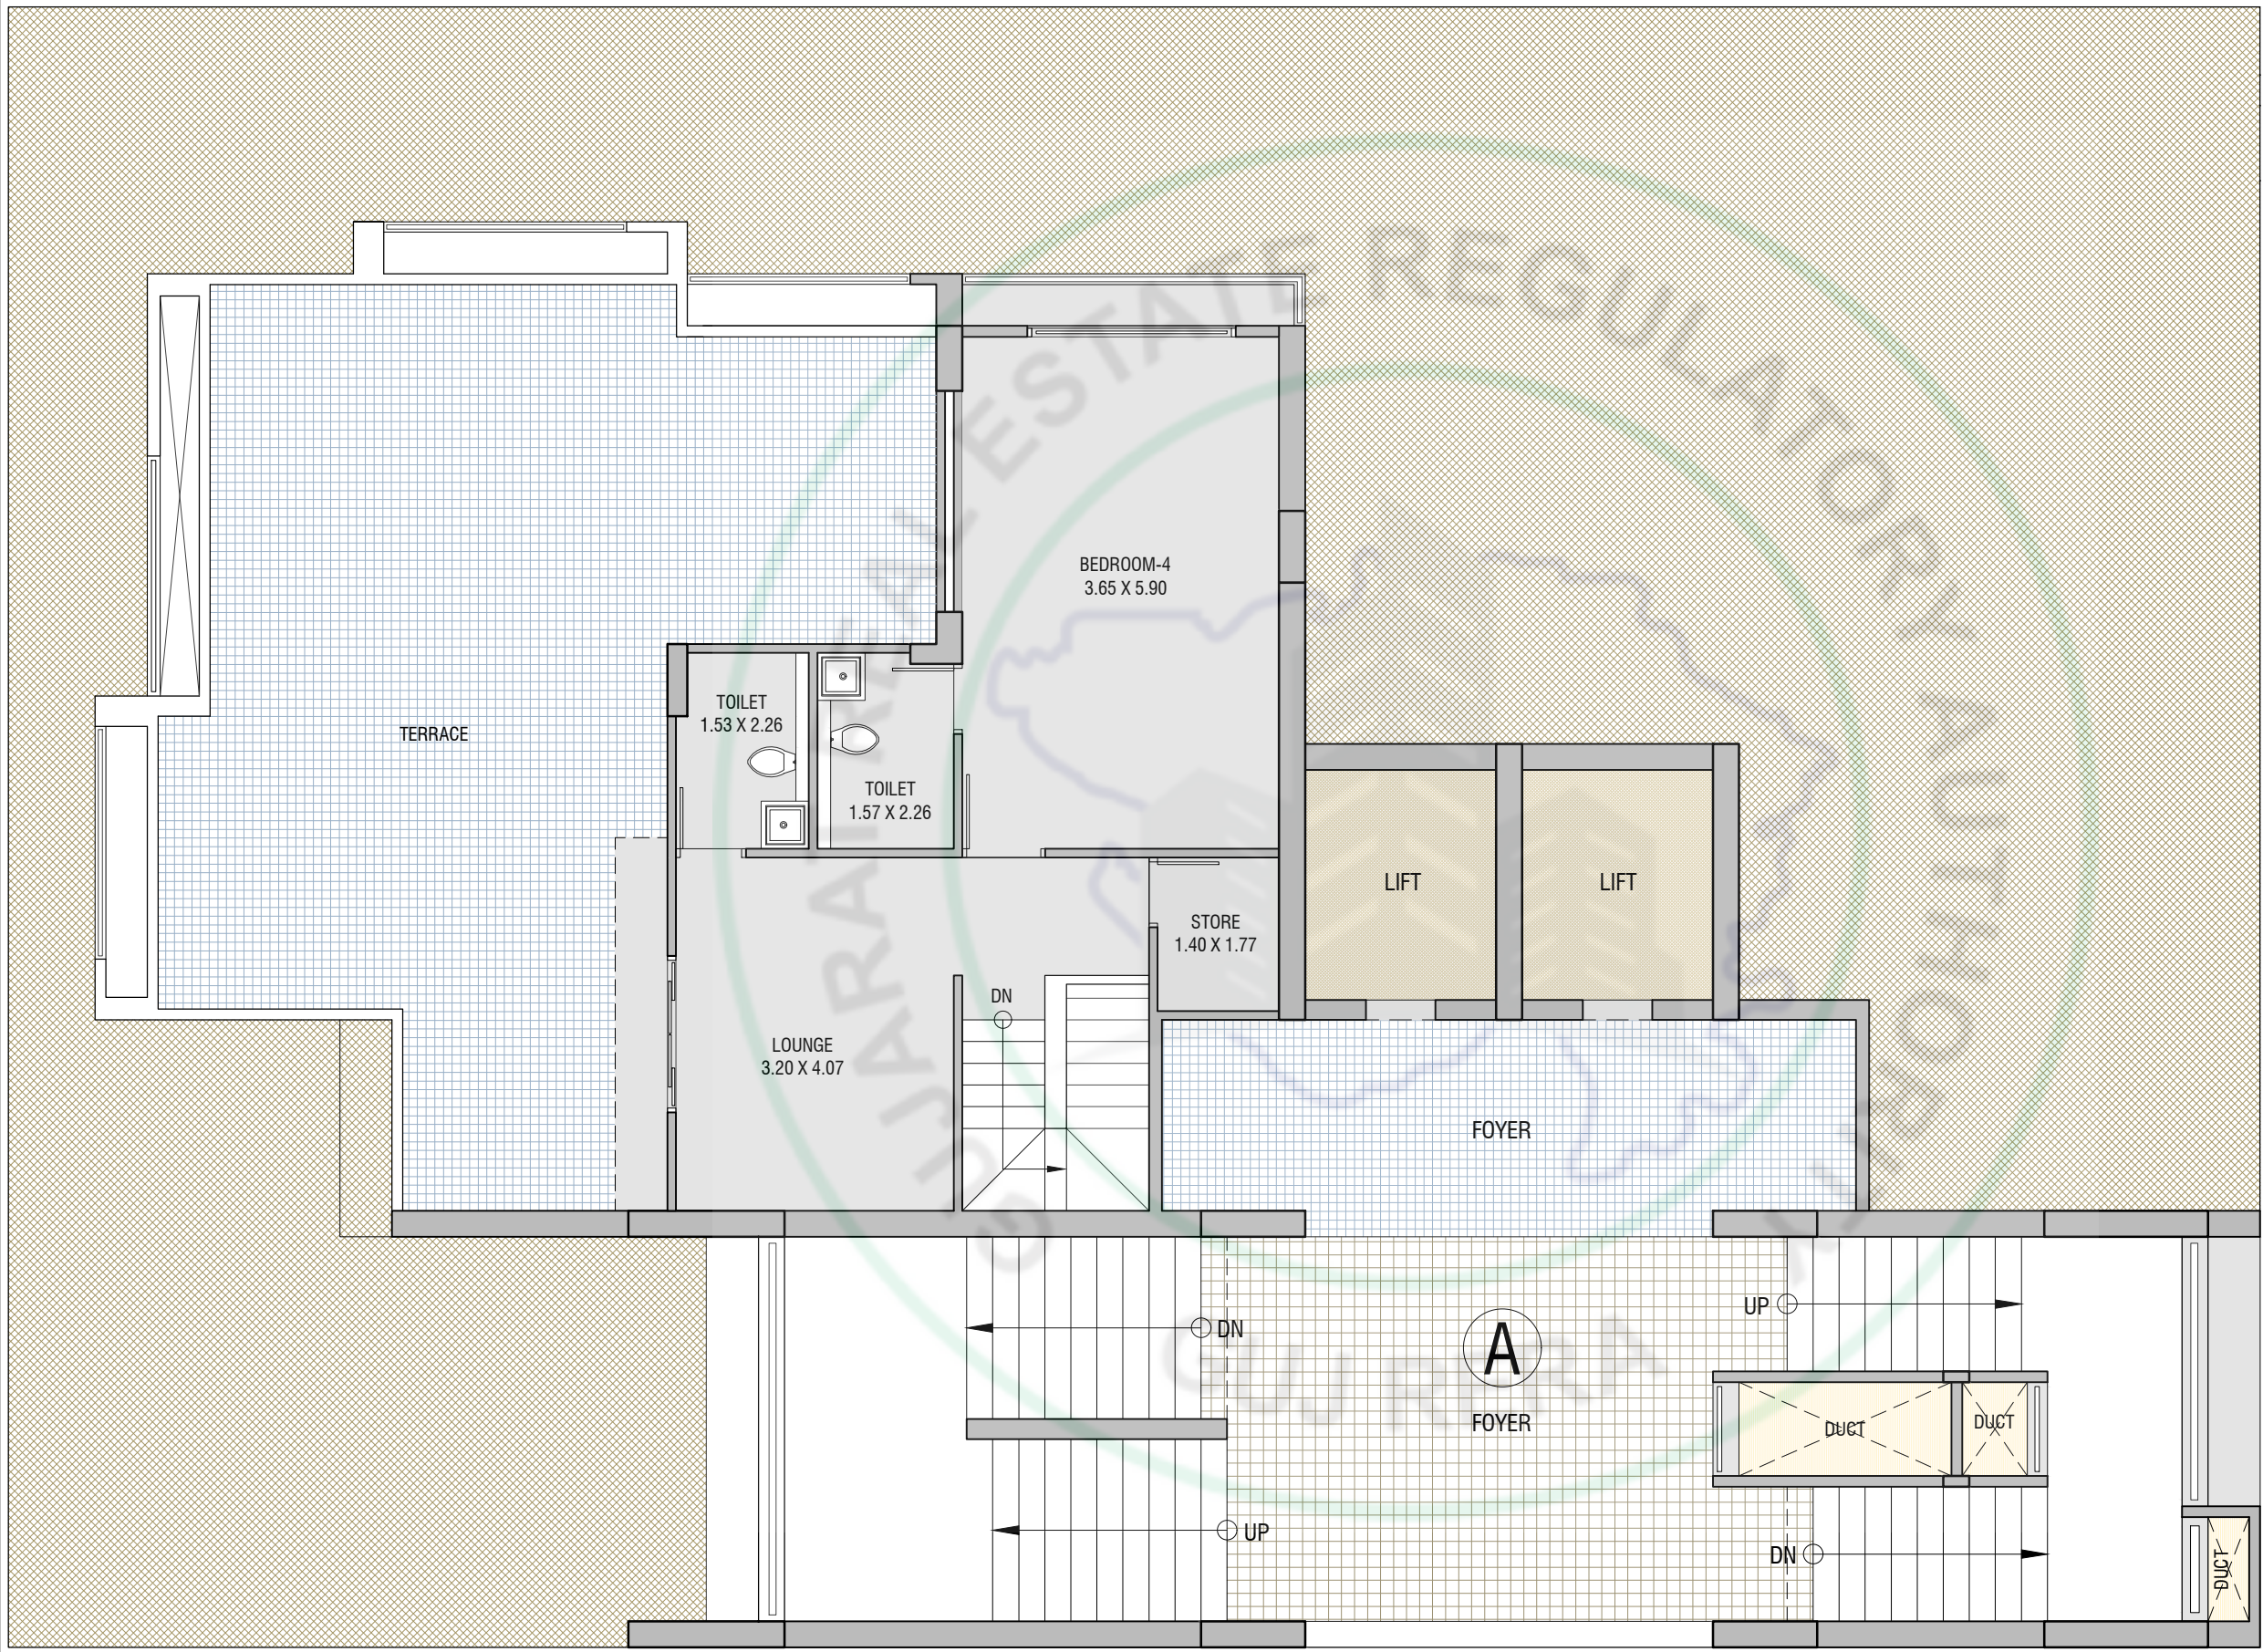

4 BHK LUXURIOUS UNIT
UPPER PENT HOUSE
21ST FLOOR
BLOCK-A - UNITS NO.- 2001 & 2002
BLOCK-B - UNITS NO.- 2001 & 2002

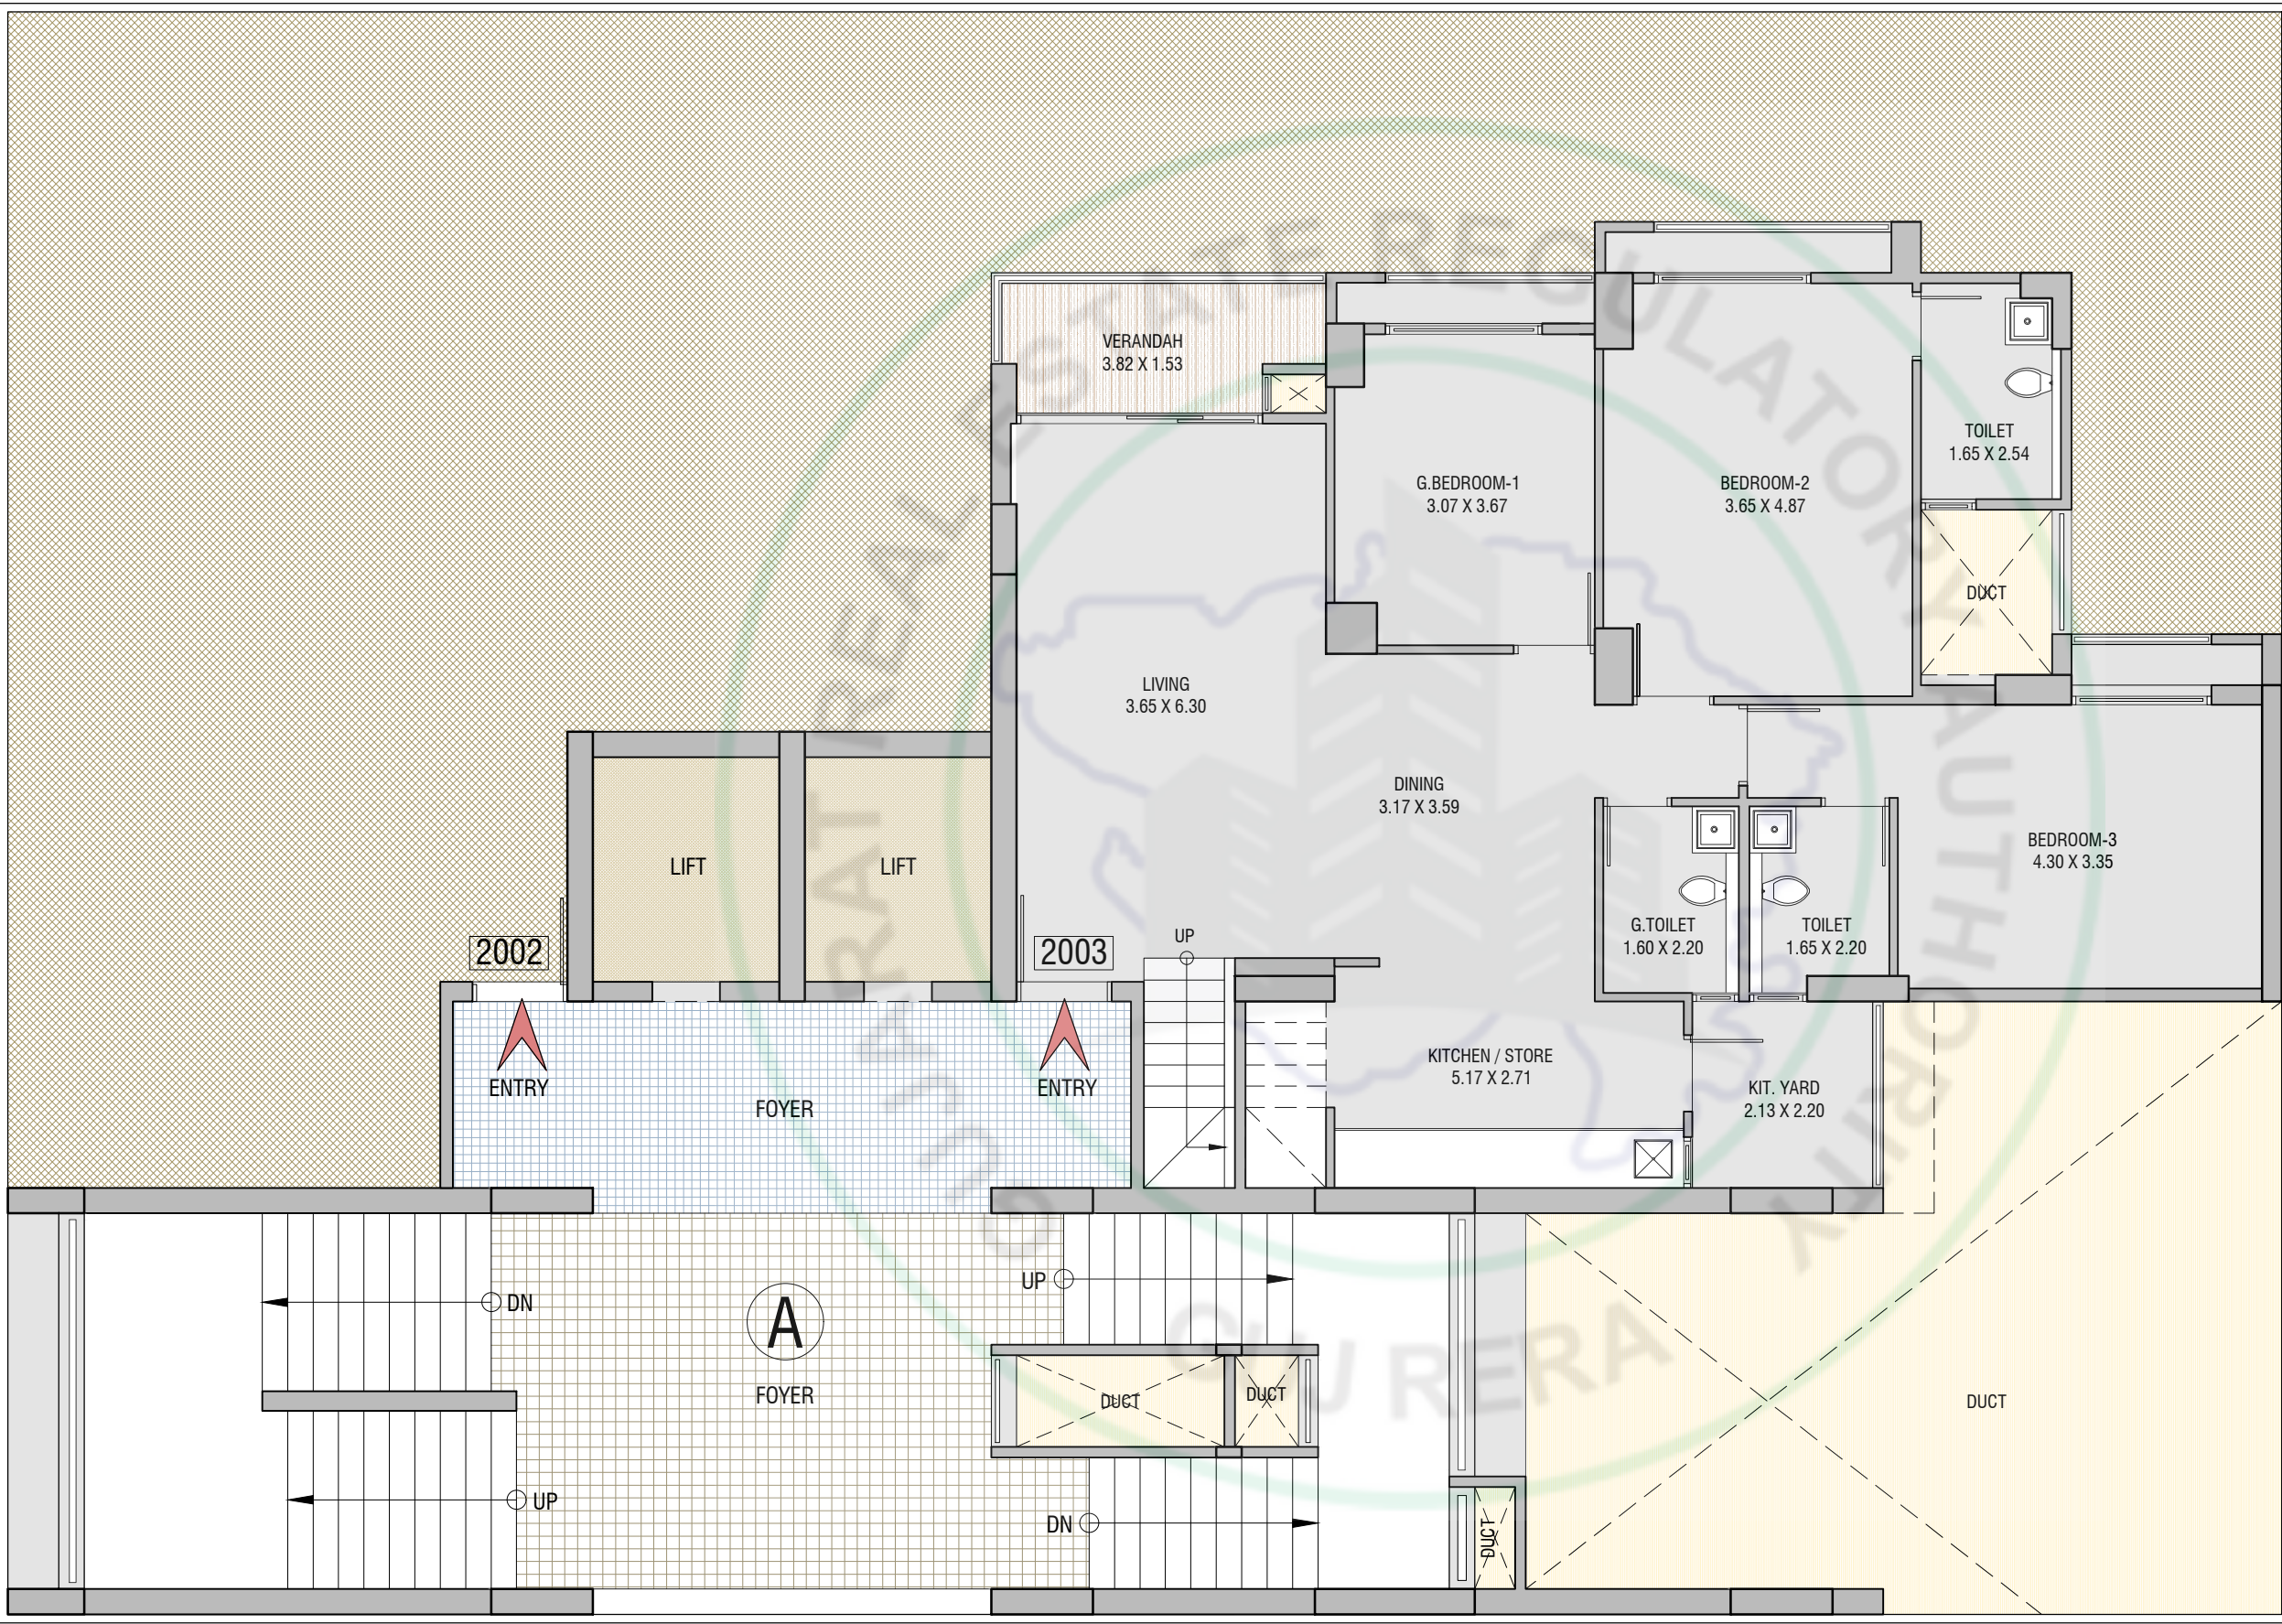

4 BHK LUXURIOUS UNIT
LOWER PENT HOUSE

20TH FLOOR


BLOCK-A - UNITS NO.- 2003 & 2004
BLOCK-B - UNITS NO.- 2003 & 2004

LOWER PENT HOUSE UNIT		
AREA AS PER RERA		
CARPET AREA IN SQ. MTR	VERANDAH/BALCONY IN SQ. MTR	WASH AREA IN SQ. MTR
113.88	5.31	4.69


UPPER PENT HOUSE UNIT

AREA AS PER RERA


CARPET AREA IN SQ. MTR	VERANDAH/BALCONY IN SQ. MTR	TERRACE IN SQ. MTR
54.52	-----	65.77

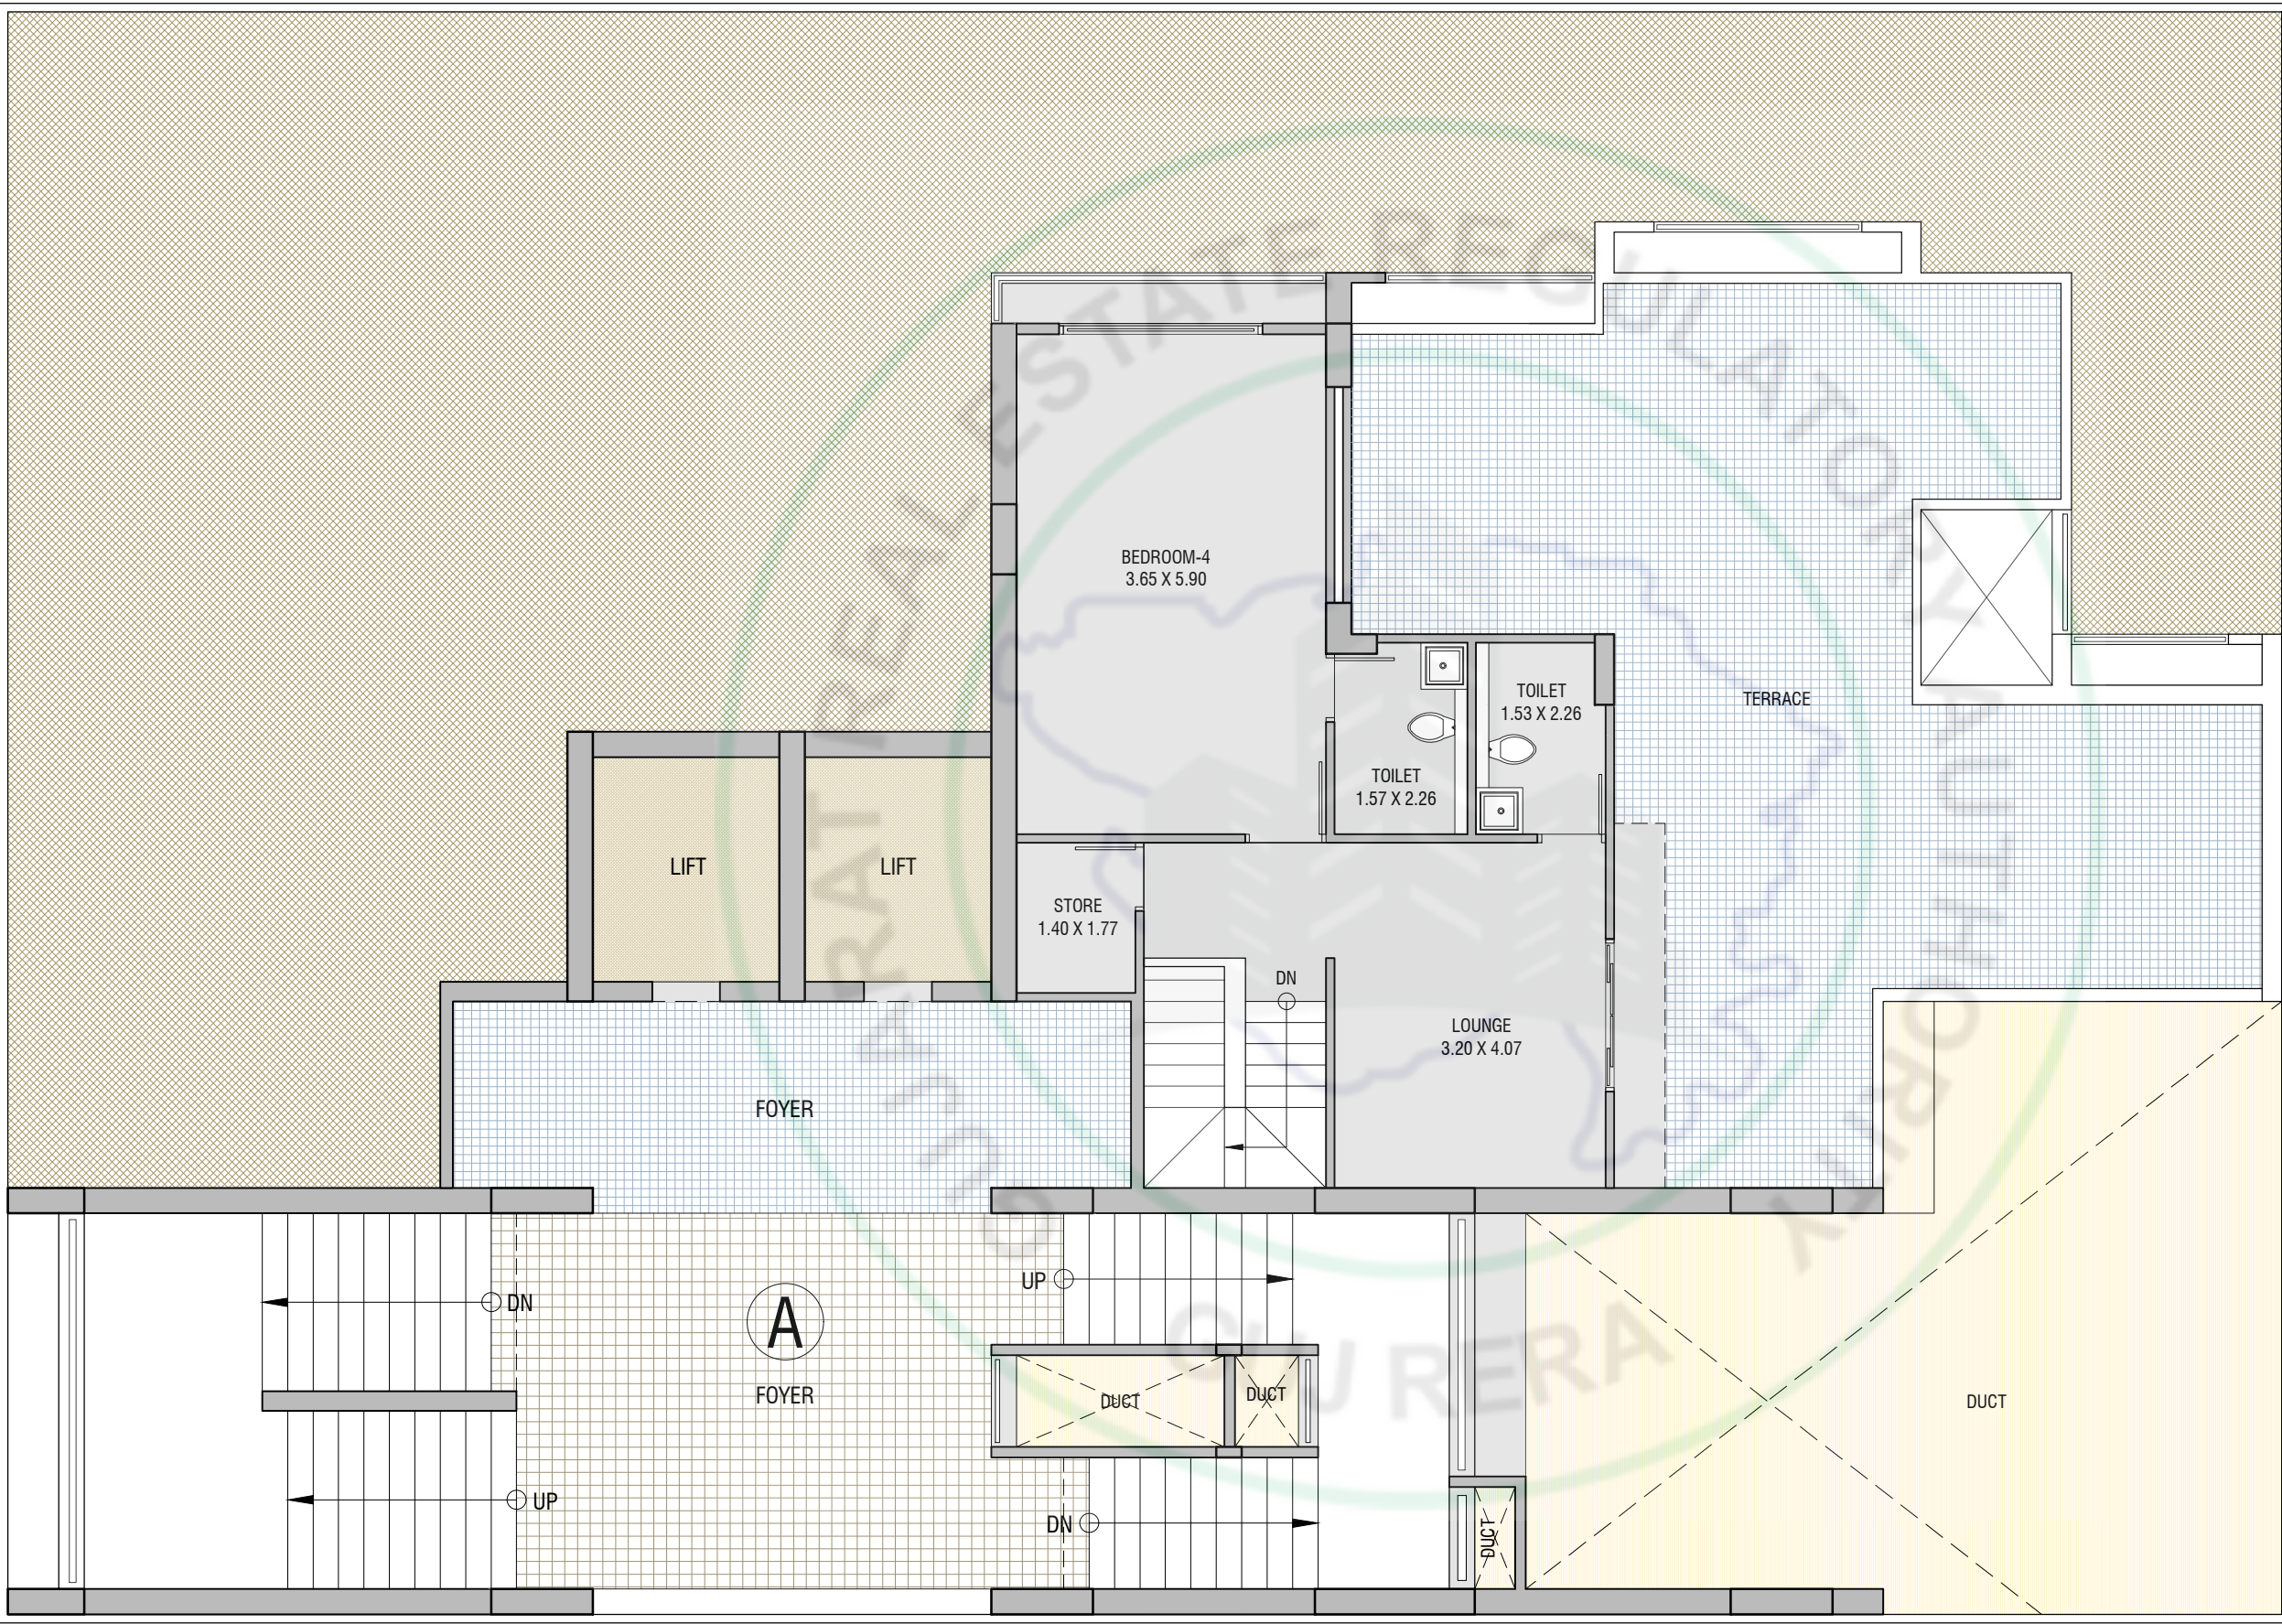


4 BHK LUXURIOUS UNIT
UPPER PENT HOUSE
21ST FLOOR
BLOCK-A - UNITS NO.- 2003 & 2004
BLOCK-B - UNITS NO.- 2003 & 2004

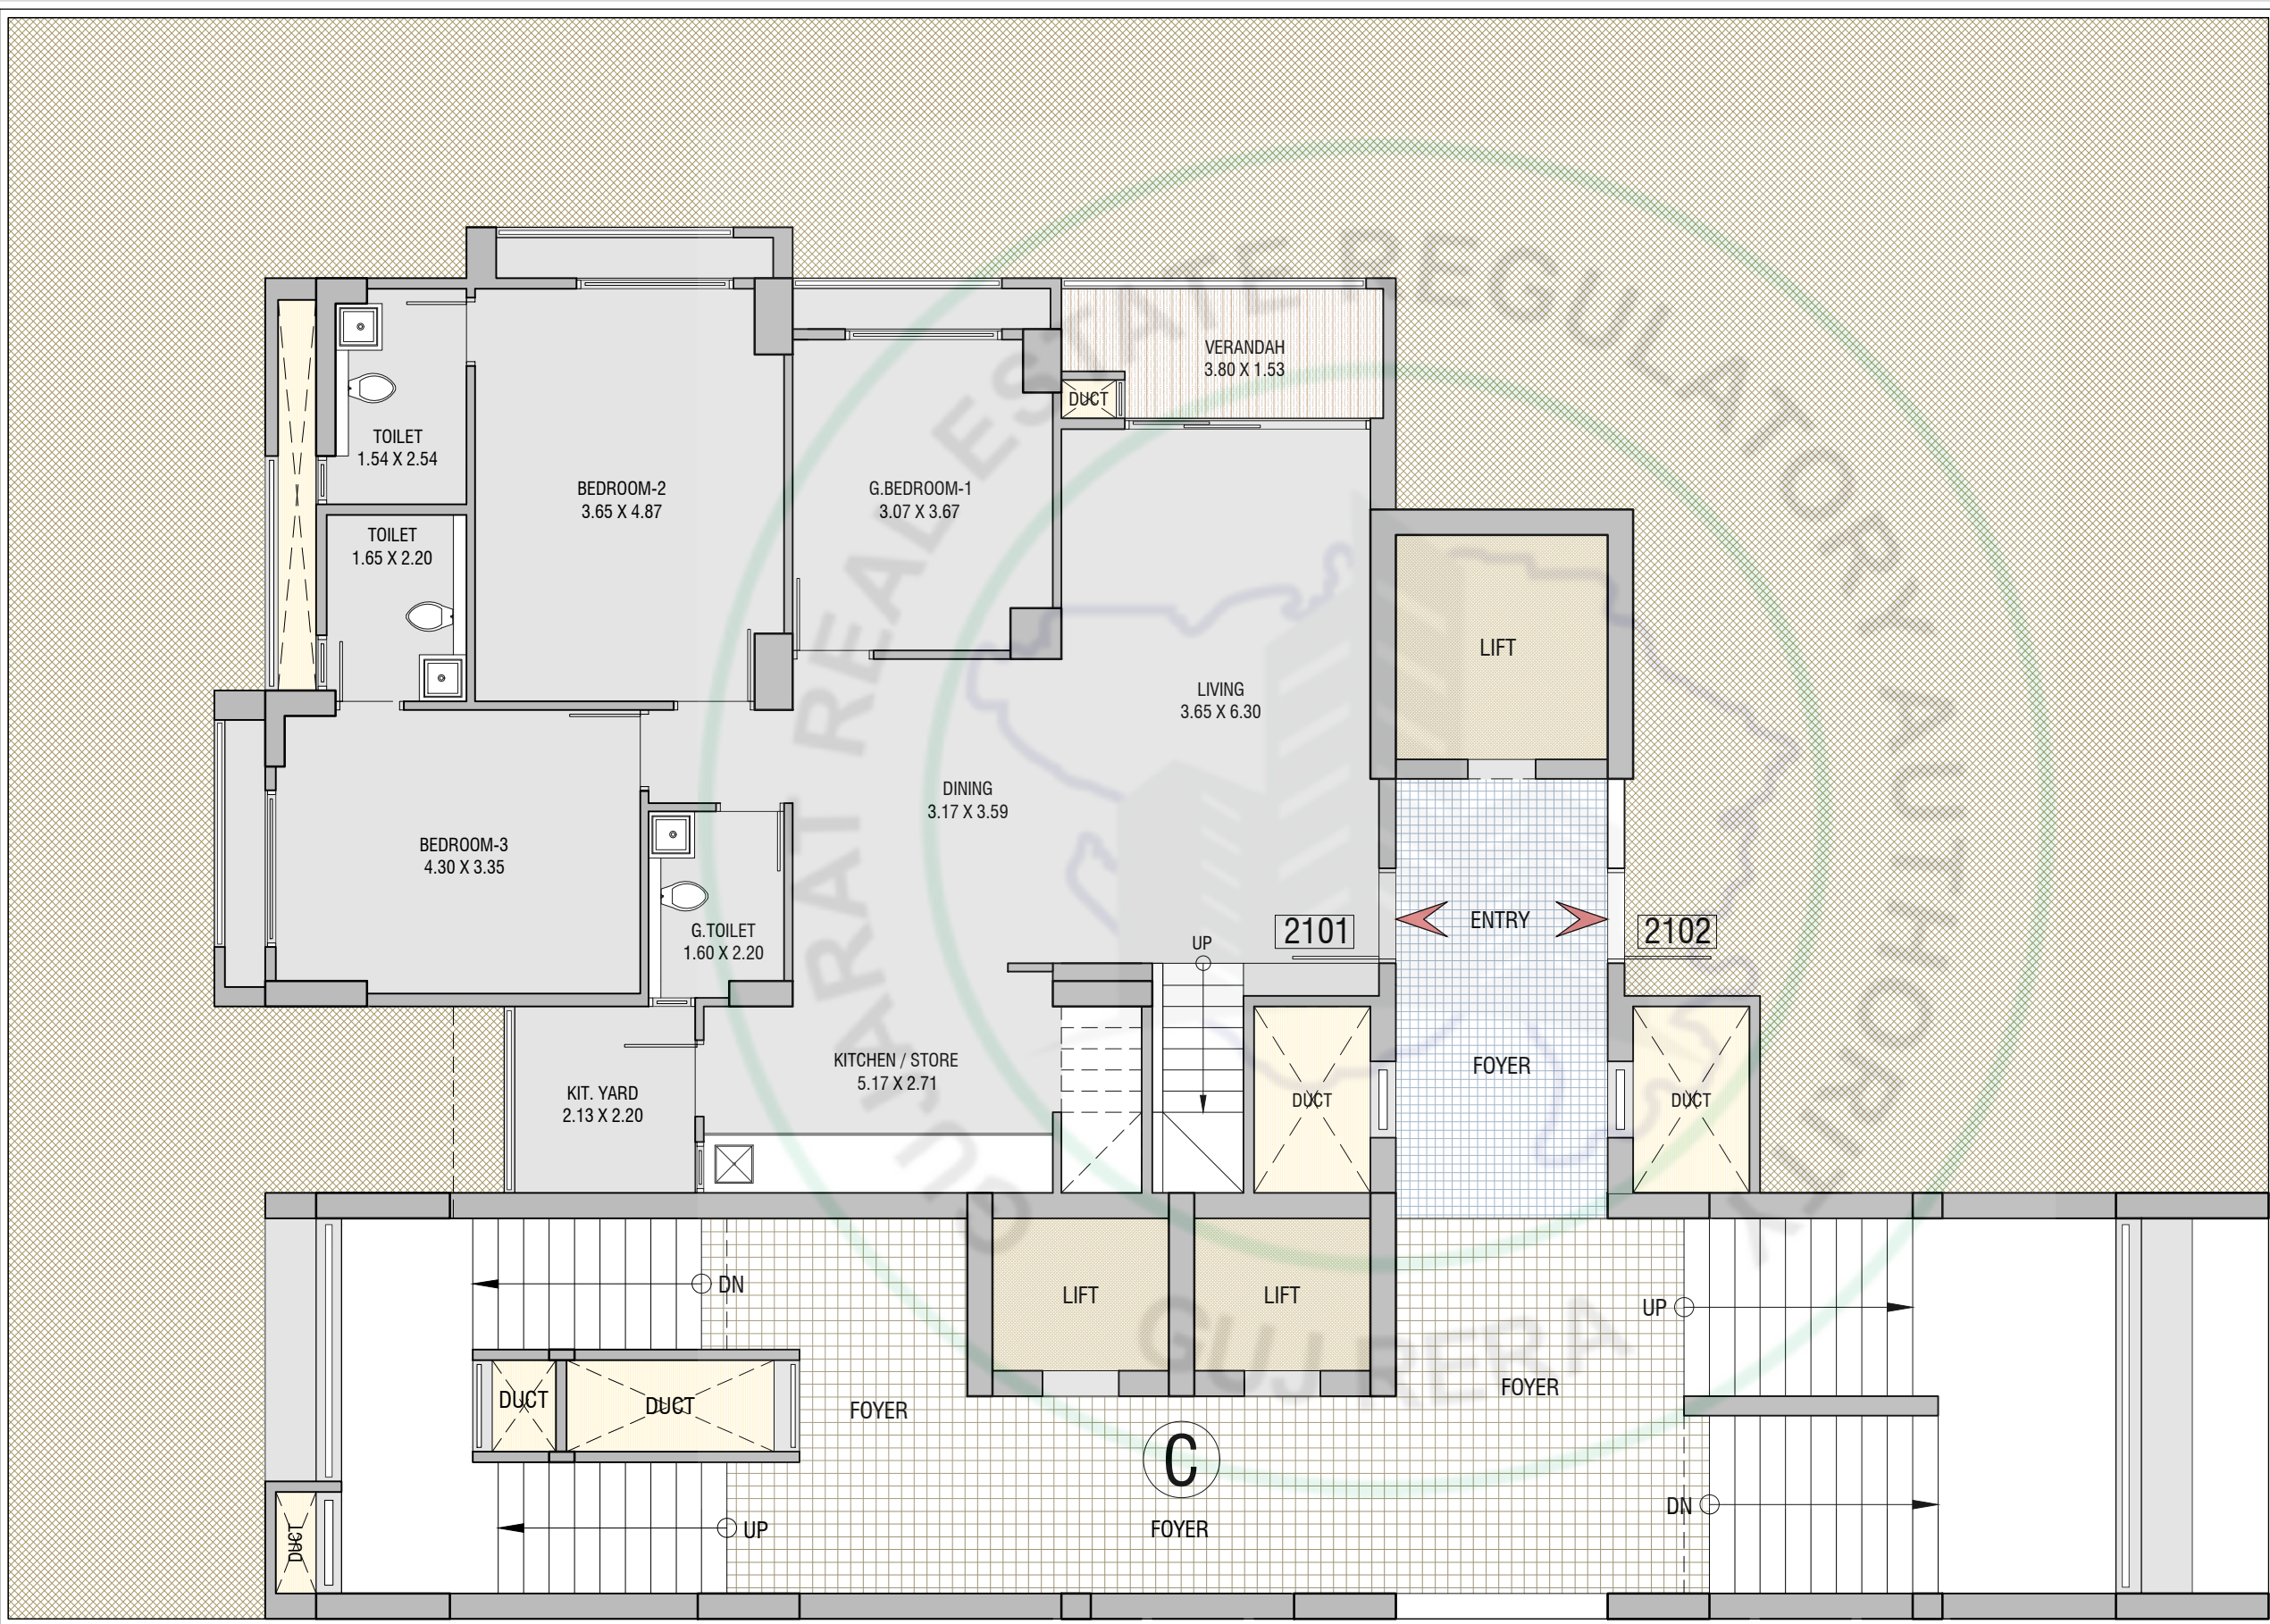

4 BHK LUXURIOUS UNIT
LOWER PENT HOUSE
21ST FLOOR
BLOCK-C - ALL UNITS

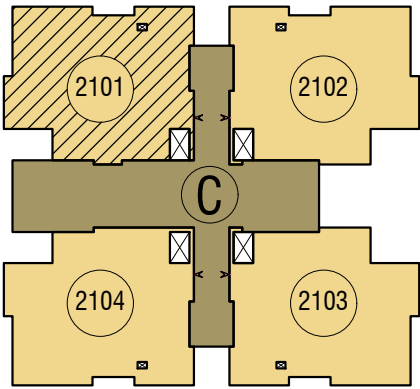

LOWER PENT HOUSE UNIT		
AREA AS PER RERA		
CARPET AREA IN SQ. MTR	VERANDAH/BALCONY IN SQ. MTR	WASH AREA IN SQ. MTR
112.33	5.39	4.69
UPPER PENT HOUSE UNIT		
AREA AS PER RERA		
CARPET AREA IN SQ. MTR	VERANDAH/BALCONY IN SQ. MTR	TERRACE IN SQ. MTR
54.89	-----	63.69

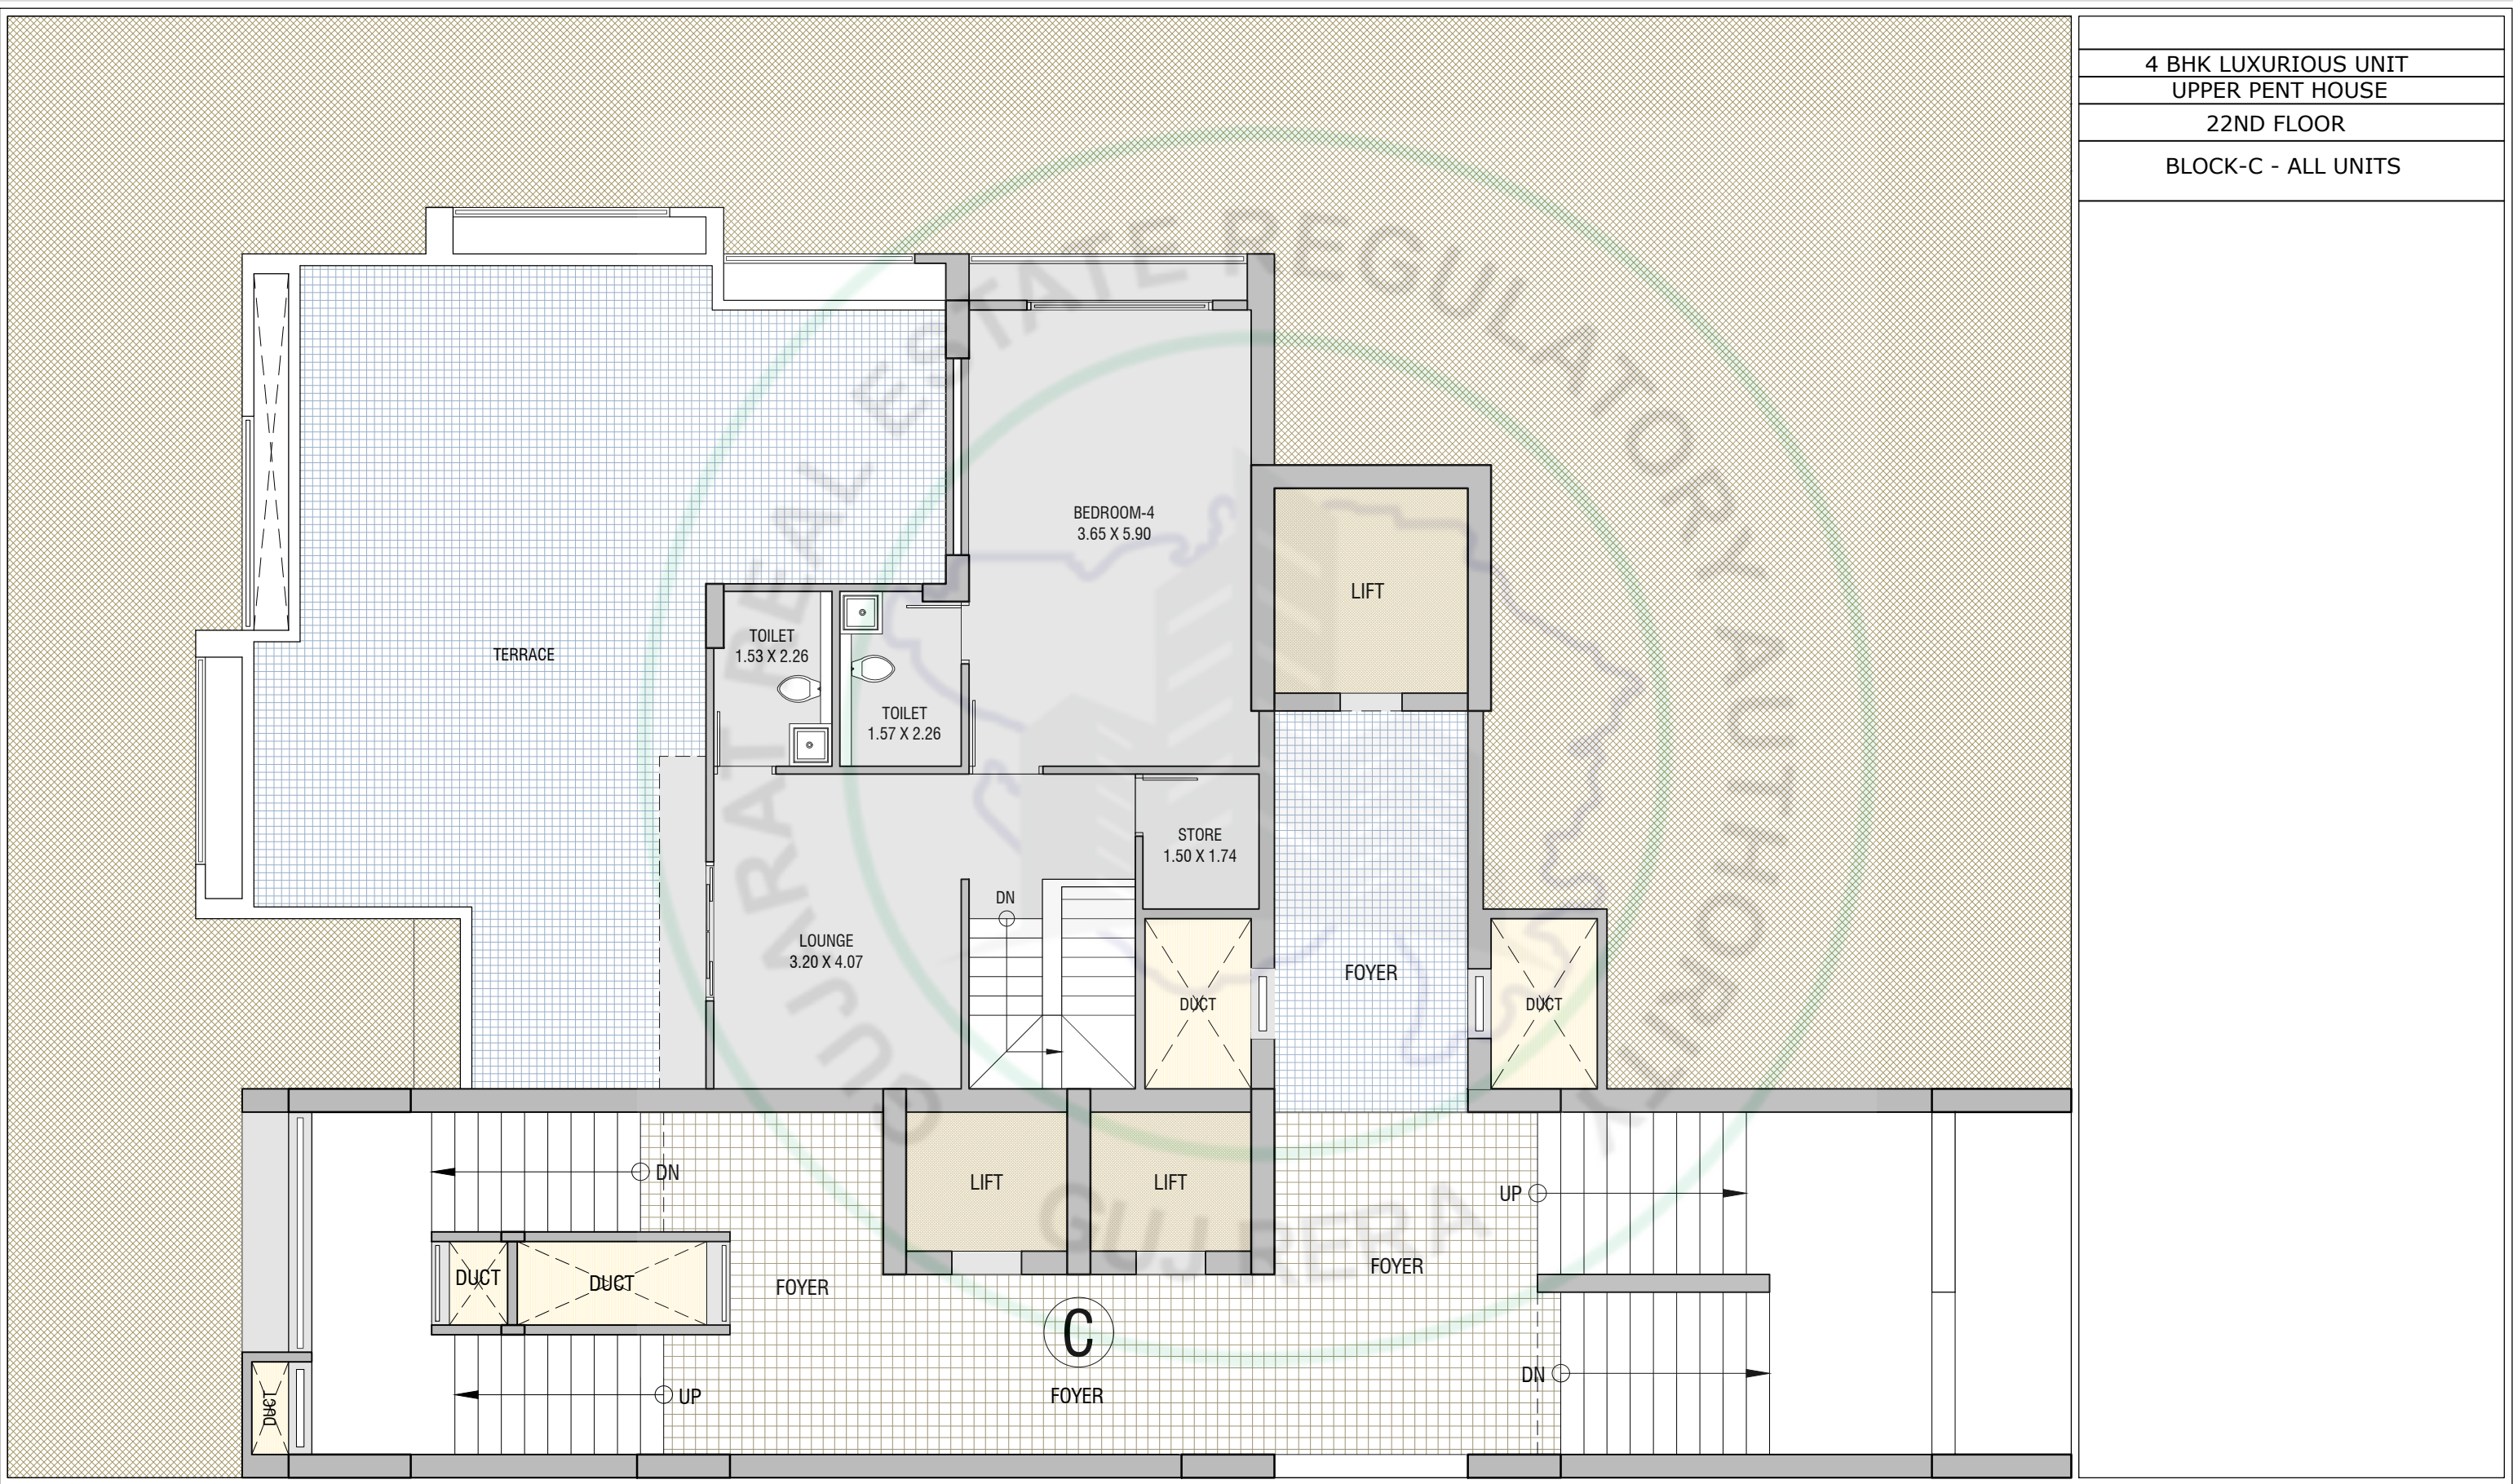








2ND BASEMENT PLAN WITH PARKING LAYOUT
SCALE : 1 CM = 2.00 MT




3RD BASEMENT PLAN WITH PARKING LAYOUT



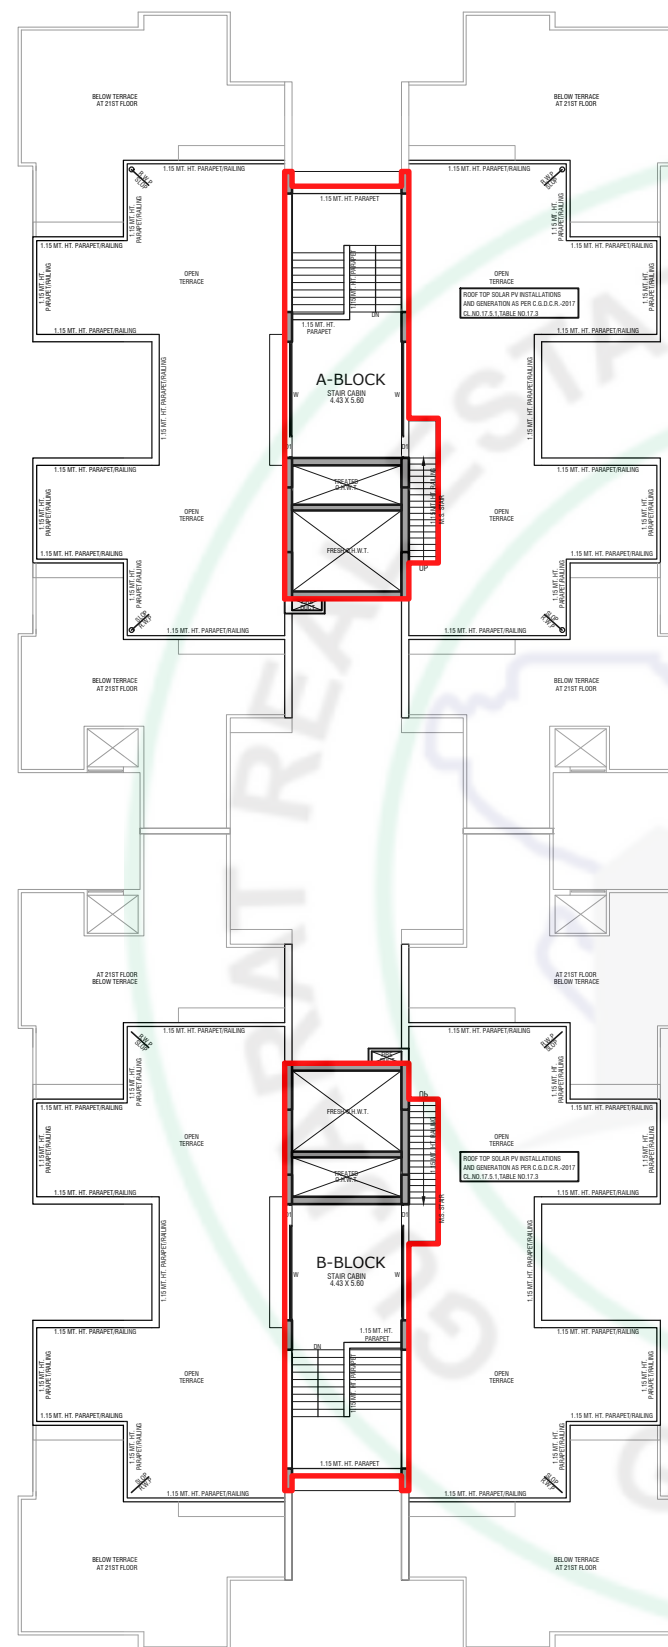

OPEN TERRACE PLAN WITH STAIR CABIN & O.H.W.T. FLOOR PLAN
BLOCK - A & B

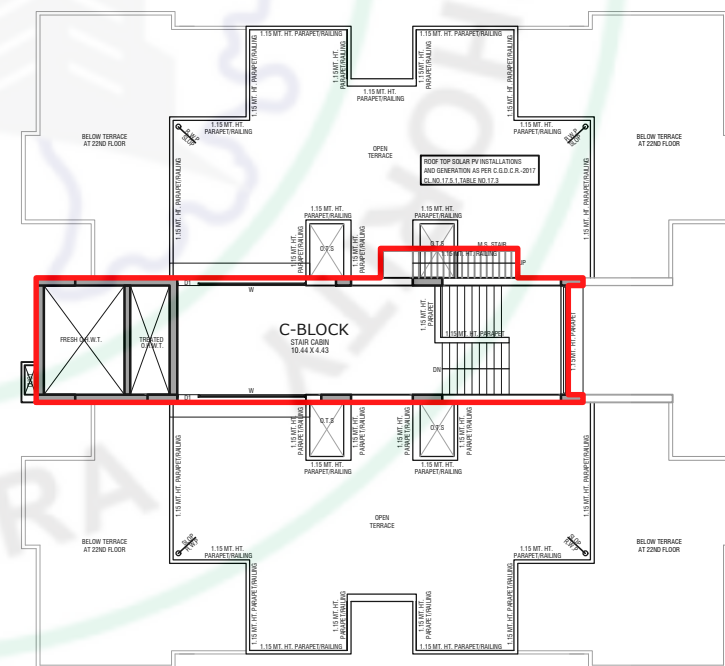

OPEN TERRACE PLAN WITH STAIR CABIN, L.M.R. & O.H.W.T. (BLOCK-C)

PROJECT NAME :- ORCHID REGAL
F.P. NO. :- 53, OF T.P.S. NO. :- 86 (SARKHEJ - OKAF - FATEHWADI - MAKARBA)
DRAFT SANCTIONED, [REVENUE SURVEY NO. :- 533/1/A, 533/1/B & 533/2,
(O.P. NO. :- 53) OF MOJE :- SARKHEJ ,TALUKA :- VEJALPUR ,DISTRICT :- AHMEDABAD
[CITY SURVEY NO. :- NA 533/1A/P2, NA 533/1B/P2 & NA 533/2/P2,
OF SHEET NO. NA99 OF CITY SURVEY WARD SARKHEJ (NA)]

KARNAVATI
CLUB

AUDA
GARDEN

NIRMA
BUNGALOW

TOWARD S.P. RING ROAD

NIRMA ROAD

NIRMA ROAD

NIRMA ROAD

S.G. ROAD

PRAHLADNAGAR ROAD

30.00 M ROAD

8.00 M ROAD

12.00 M ROAD

18.00 M ROAD

30.00 M ROAD

30.00 ROAD

30.00 M ROAD

18.00 M ROAD

TOWARD S.P. RING ROAD

24.00 M ROAD

24.00 M ROAD

30.00 M ROAD

L.J. COLLEGE ROAD

L.J. COLLEGE ROAD

TOWARD S.P. RING ROAD

L.J.
COLLAGE

12.00 MT ROAD

12.00 MT ROAD

TTEC
RIVIERA
PRESTIGE

SAVVY
STRATA

ORCHID
REGAL

18.00 M ROAD

TOWARD S.P. RING ROAD

60.00 MT. WIDE SANAND ROAD

SARKHEJ-GANDHINAGAR HIGHWAY

60.00 MT. WIDE ROAD

SARKHEJ-GANDHINAGAR HIGHWAY

KEY PLAN

DISCLAIMER

- The brochure is for the easy presentation of the Project. It should not be considered as a part of the legal documents. For further information regarding the Project the Member / customer is requested to check the details on RERA website or at the Developer's office before going ahead with the booking.
- The furniture and fixtures, electrical appliances and other loose items shown in the brochure are only for illustrative purposes and do not form a part of the standard product on sale. The furniture layout shown in the brochure is only suggestive and subject to change as per site conditions and as per the instructions of the Project Architect.
- The Promoter / Developer reserves the right to make changes in the Project, its amenities and specifications as may be suggested by the Project Architect or the Structure consultant and any such changes made shall be binding on the customers / members of the Project.
- The Promoter / Developer reserves the right to make minor on-site changes during the course of construction and such changes shall be binding on all the members / customers of the Project.
- The dimensions shown in the brochure are approximate and calculated from unfinished surfaces and are rounded off to nearest whole number. The carpet area mentioned is calculated as per the provisions of the RERA Act with the help of Autocad software.
- The images (interior and exterior views) in the brochure are computer stimulated graphics for representational purpose and are subject to errors and omissions. The images used may be stock images or images based on the architectural plans of the Project. They shall not be construed as actual depictions of the Project.
- The north direction shown in the brochure is approximate and can be erroneous. The Member / Customer is expected to verify the same personally before going ahead with the booking.
- The Key Plan in the Brochure is not to scale and does not depict the exact location of the Project or the connecting road network or other abutting structures or landmarks. It is only for representation purpose and gives a rough idea about the approximate location of the Project. The Member / Customer is requested to visit the Project site and check the physical location of the Project and its surroundings before going ahead with the booking.

GOYAL & CO.(CONST) PVT. LTD.

SITE ADDRESS :

ORCHID REGAL,
NR. L.J. CAMPUS,
SARKHEJ SANAND ROAD, SARKHEJ,
AHMEDABAD – 380054

GOYAL & CO.(CONST) PVT. LTD.

OFFICE ADDRESS :

GOYAL HOUSE,
OPP. KARNAVATI CLUB,
S. G. HIGHWAY,
AHMEDABAD - 380015

ARCHITECT

APURVA AMIN

STRUCTURE CONSULTANT

N K SHAH

(NK SHAH CONSULTING ENGINEERS LLP)
