



**2 & 3 BHK ULTRA SPACIOUS
ROW HOUSES & BUNGALOWS**

PROJECT BY




**SITE : SHIVAAN CITY,
Nr. Devkutir Residency, Opp. Devarsh Divine,
Girls School to Rajoda Road, Bavla, Gujarat - 382220**

**FOR MORE DETAILS
+91 97260 89012, 96015 01465**




LAYOUT PLAN
(Scale - 1:200)

ADJ.F.P.NO-170

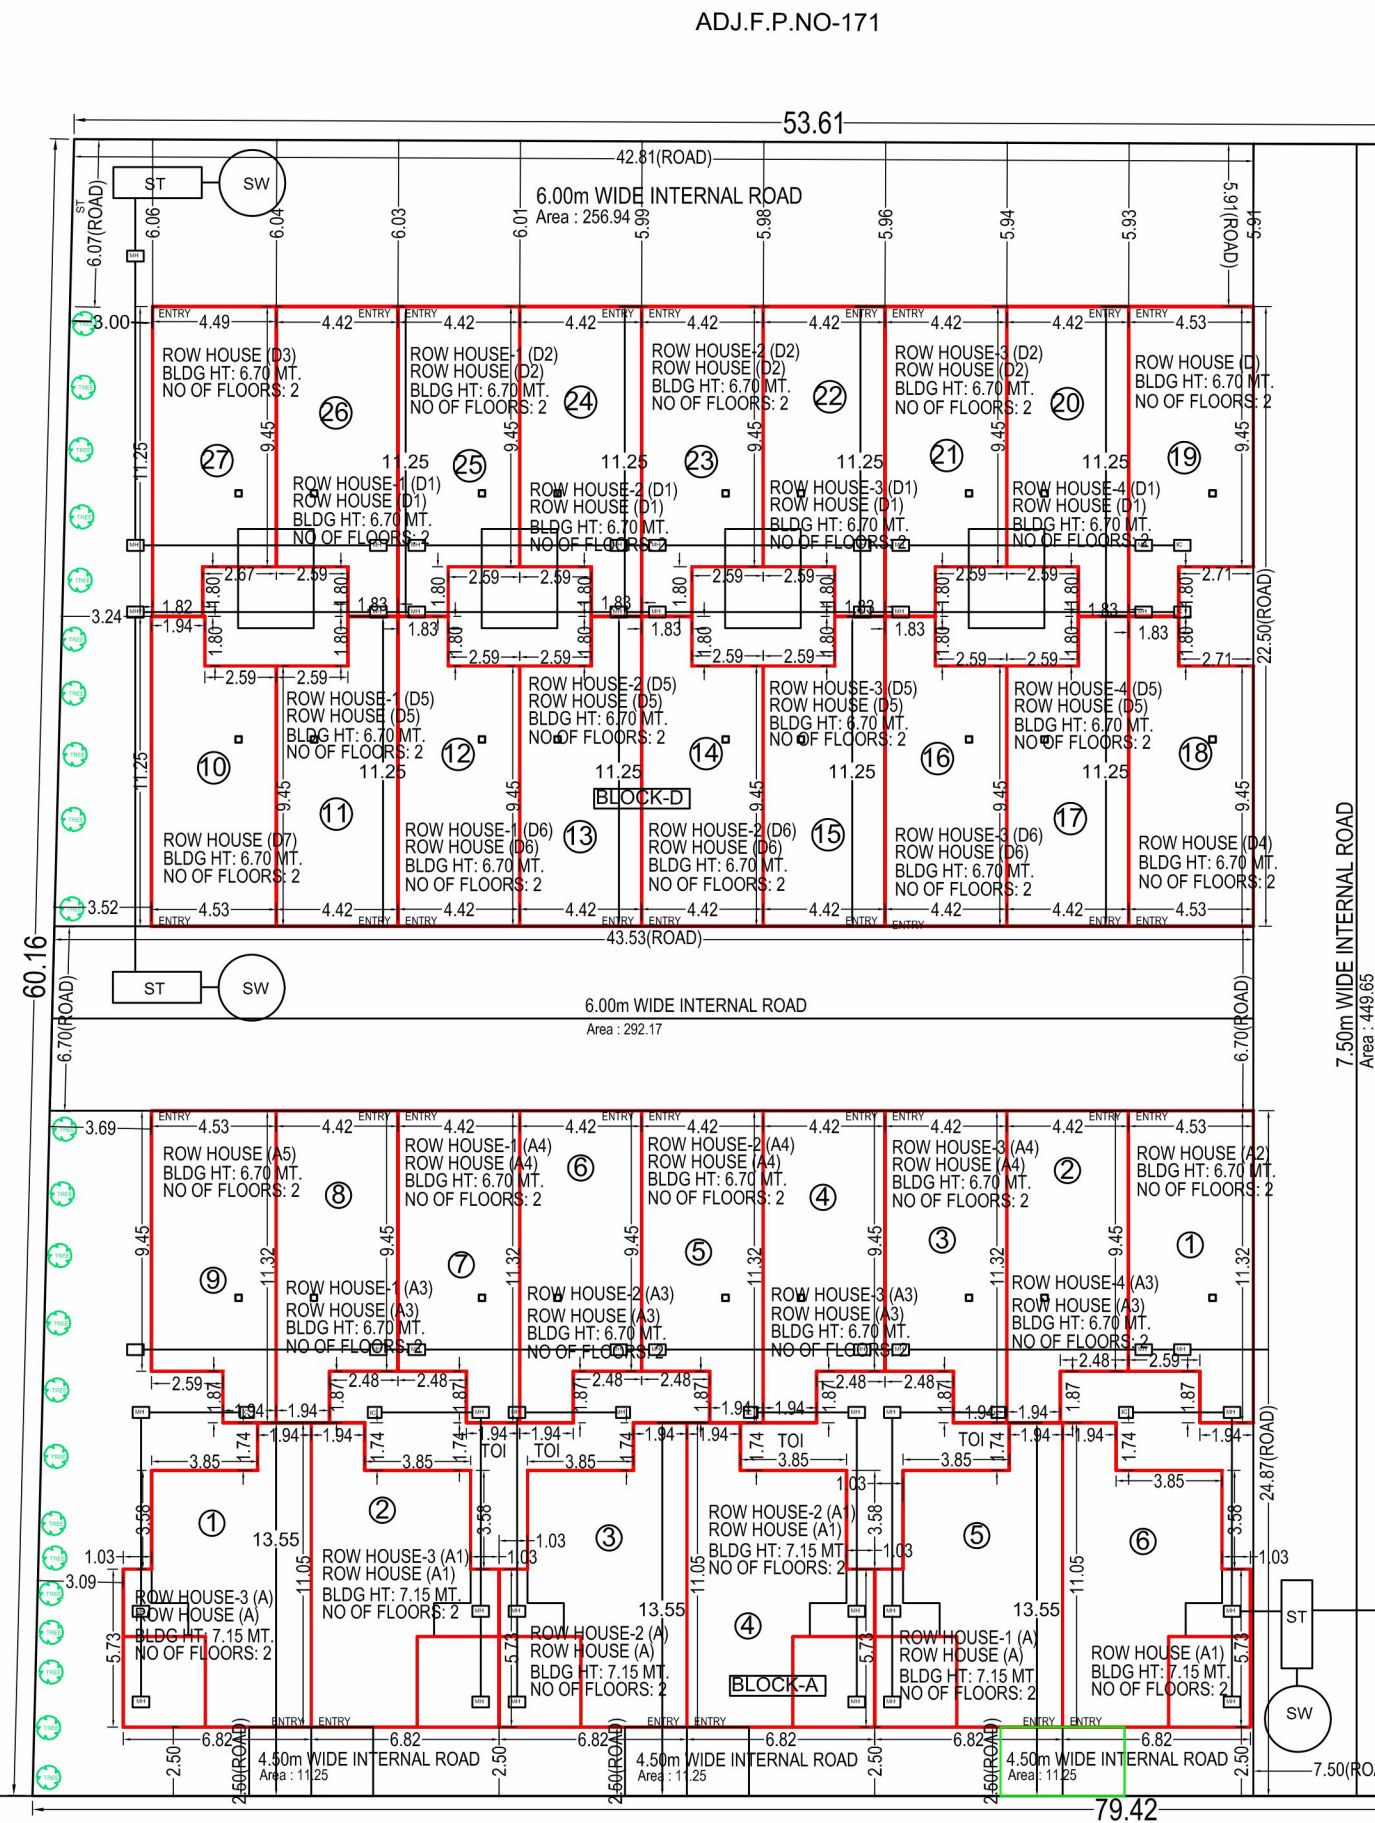

ADJ.F.P.NO-171

7.50m WIDE INTERNAL ROAD
Area : 449.65

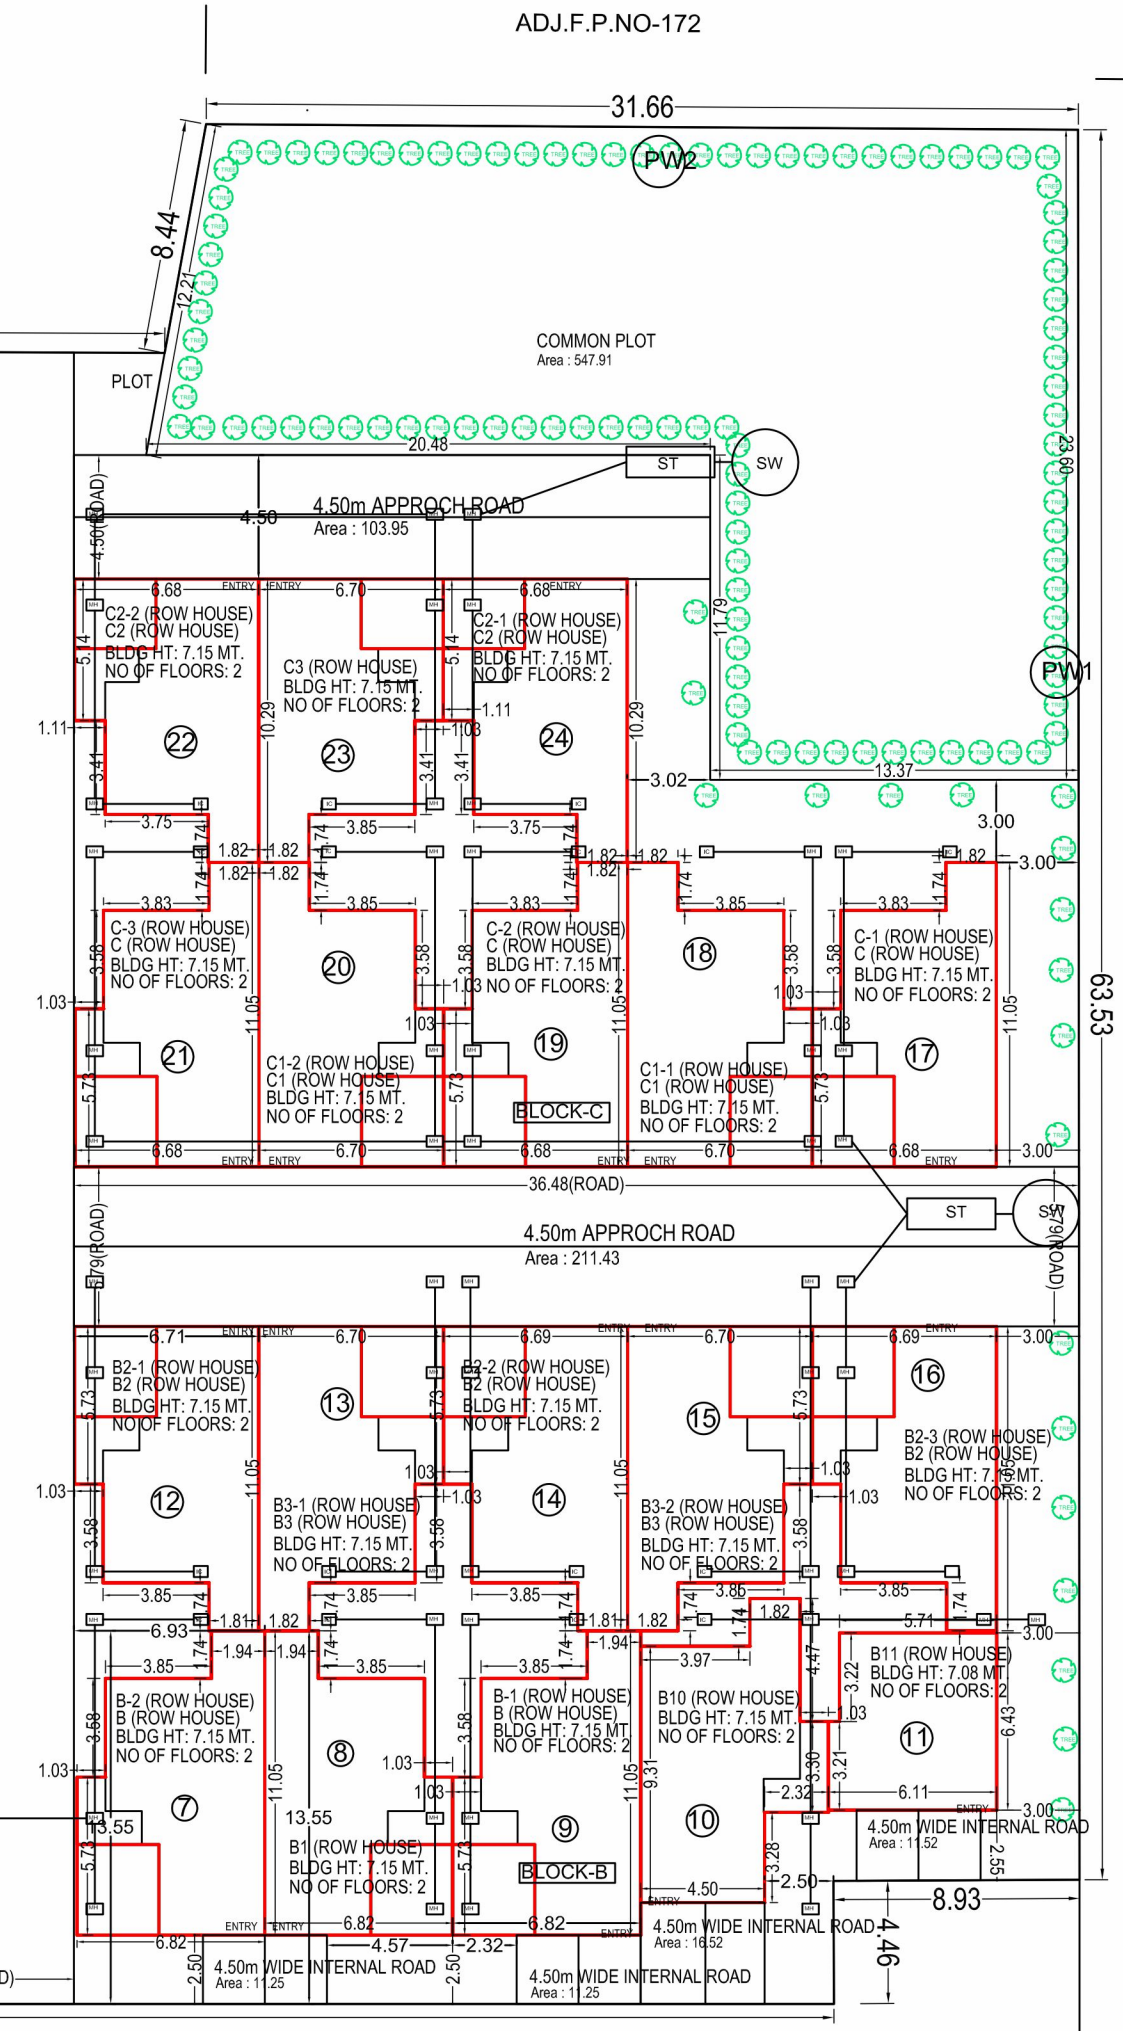


ADJ.F.P.NO-172


ADJ.F.P.NO-168

ADJ.F.P.NO-167


Row House A1

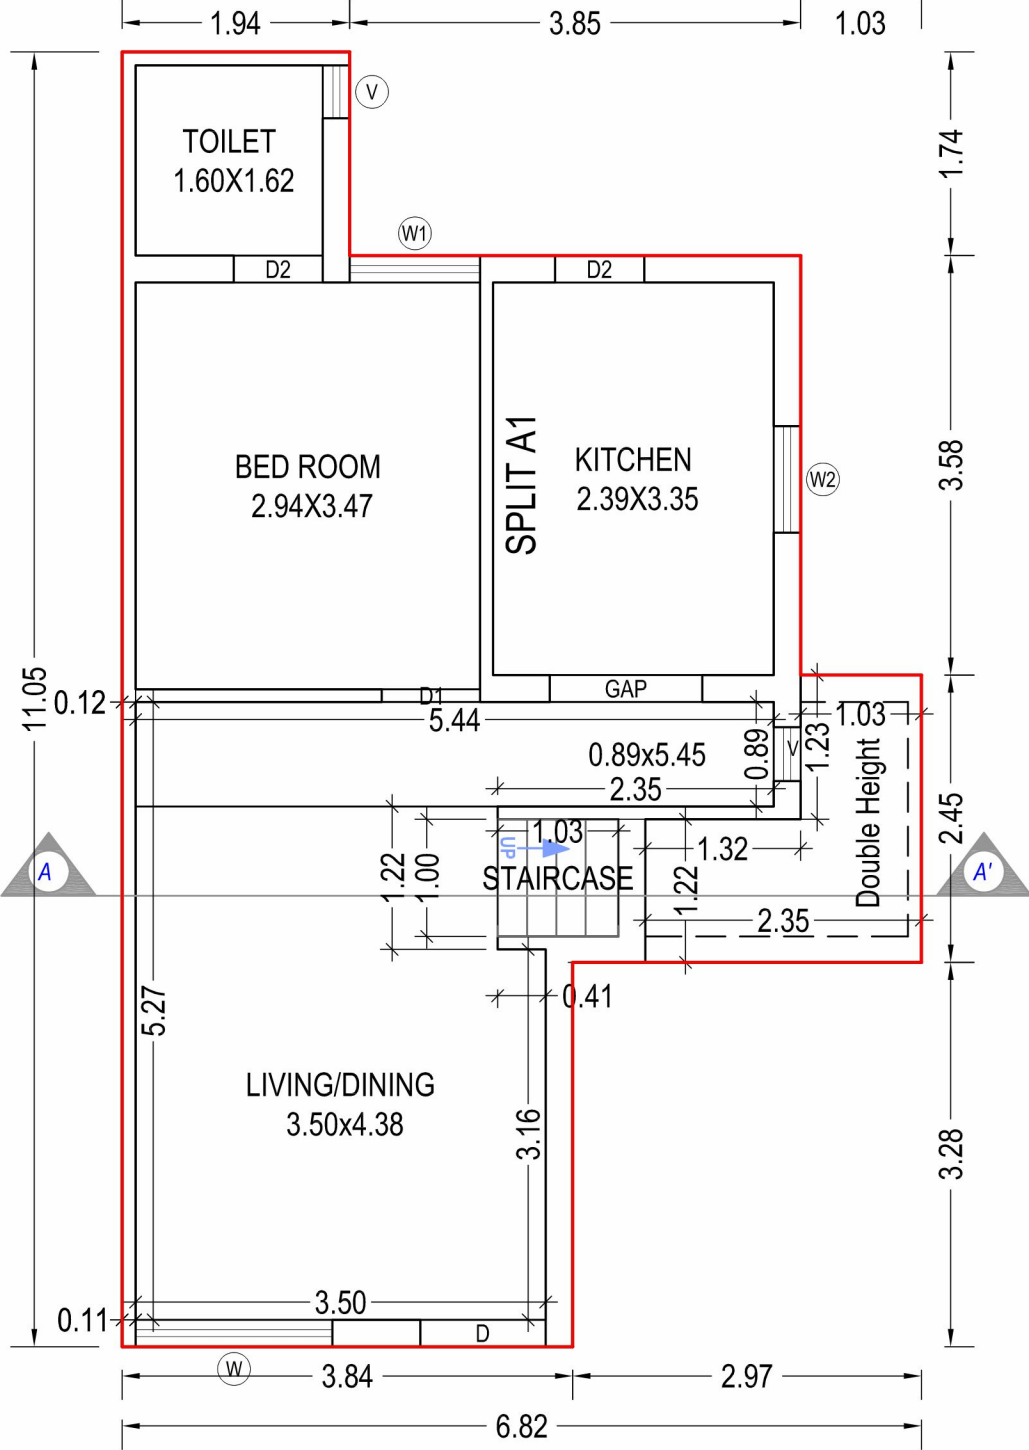

GROUND FLOOR PLAN
(Proposed)
(SCALE 1:100)

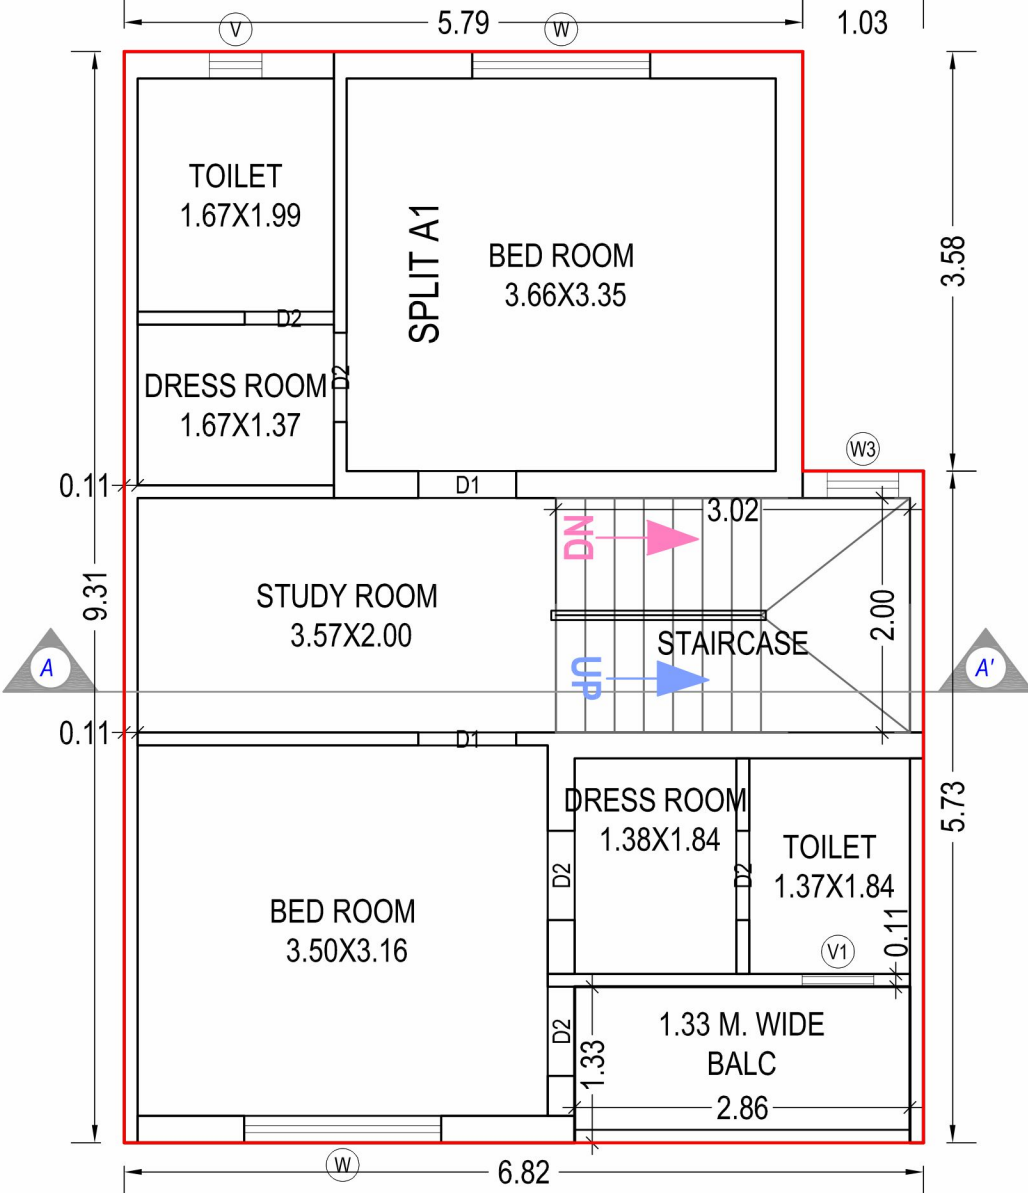


FIRST FLOOR PLAN
(Proposed)
(SCALE 1:100)

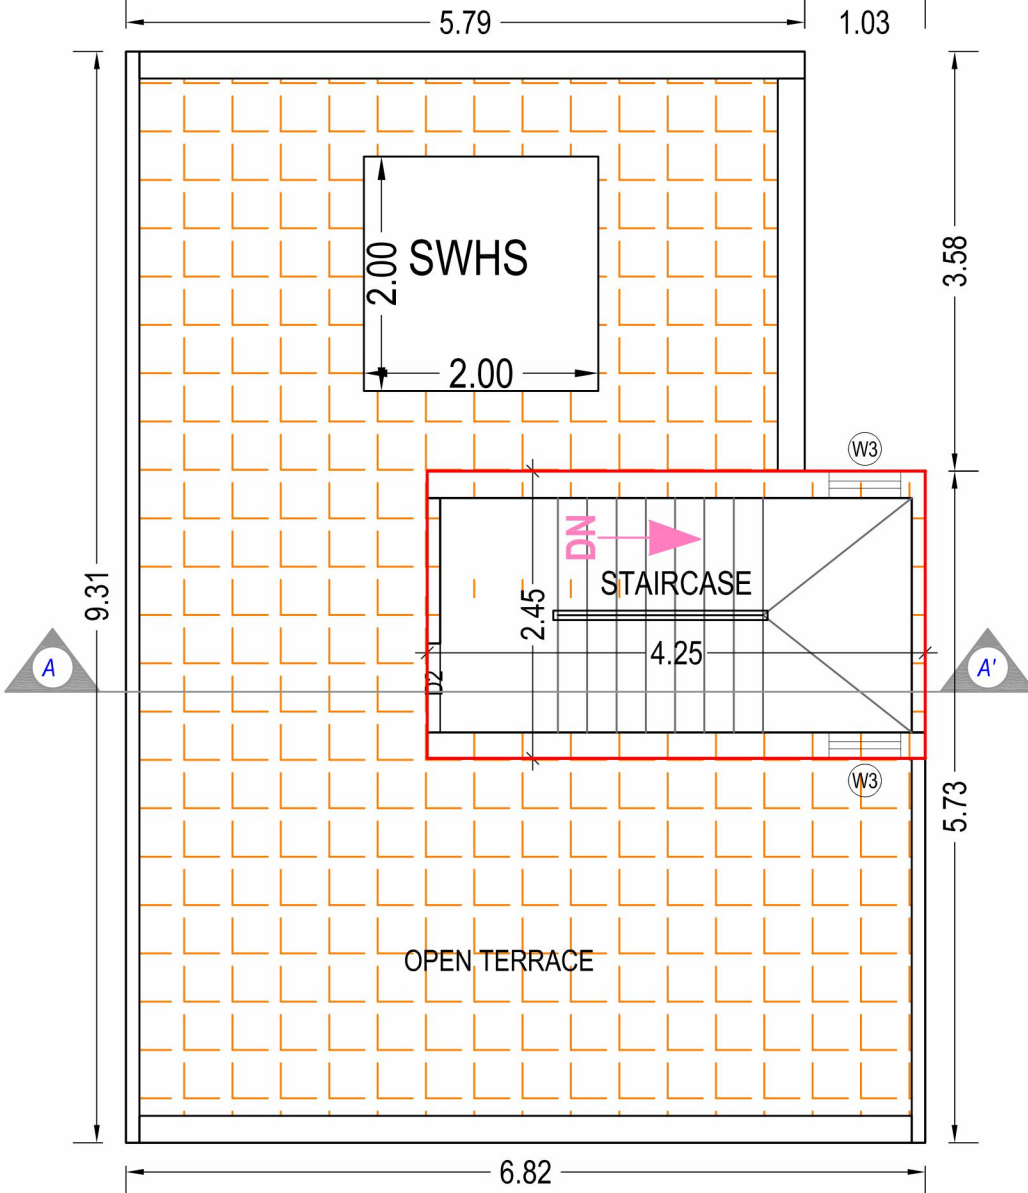


TERRACE FLOOR PLAN
(SCALE 1:100)


Row House A3

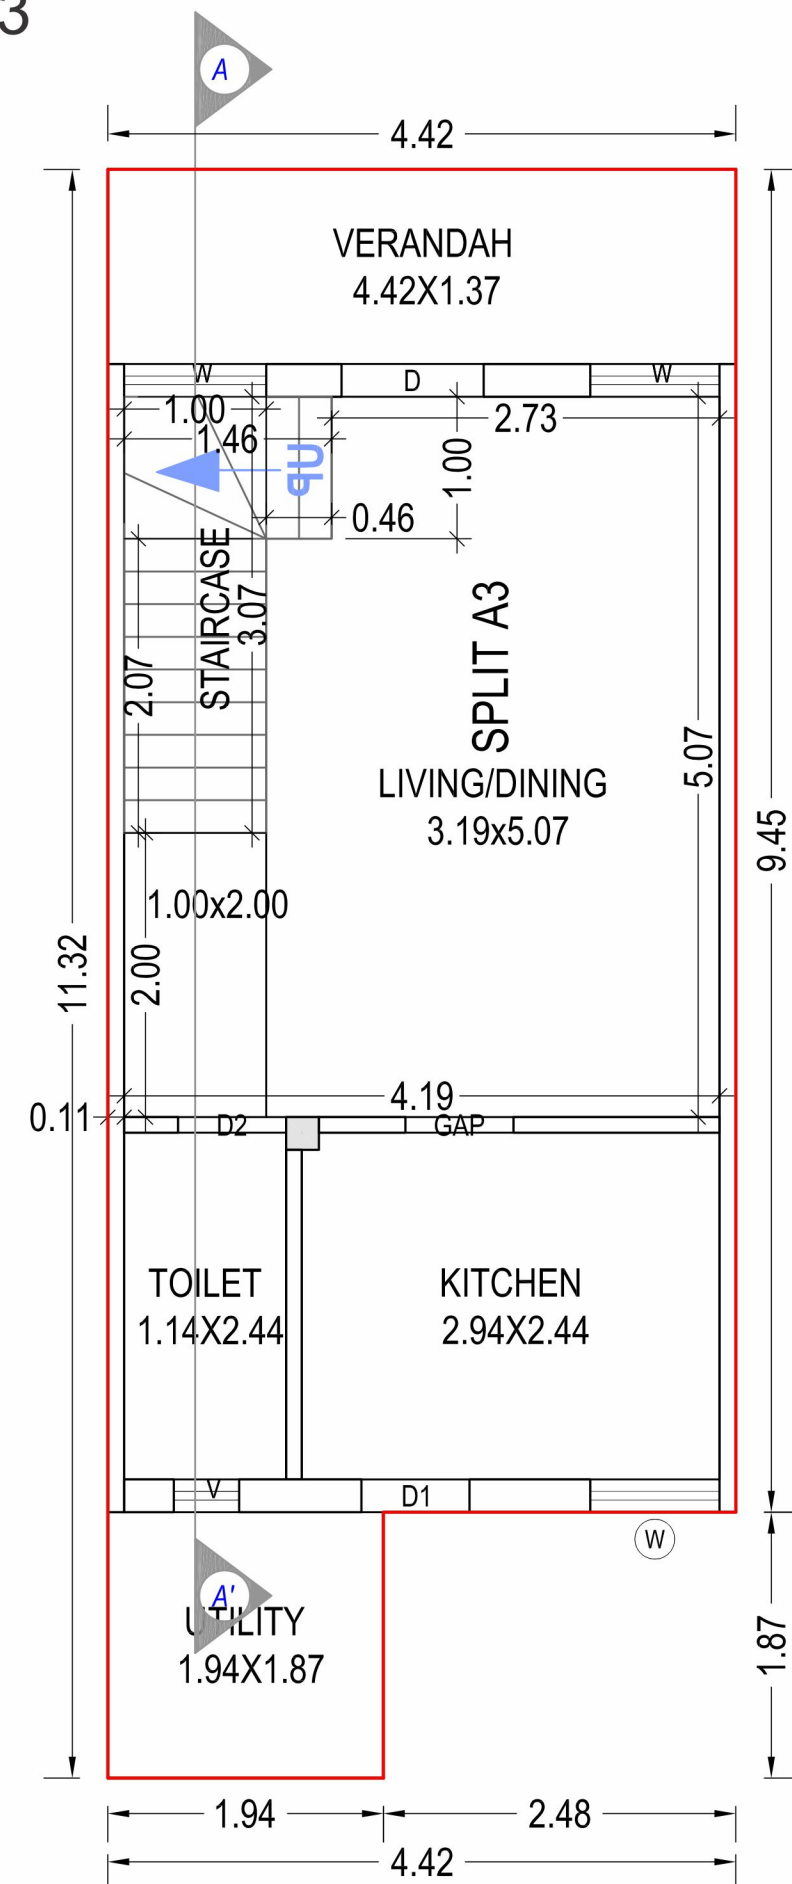

GROUND FLOOR
PLAN
(Proposed)
(SCALE 1:100)



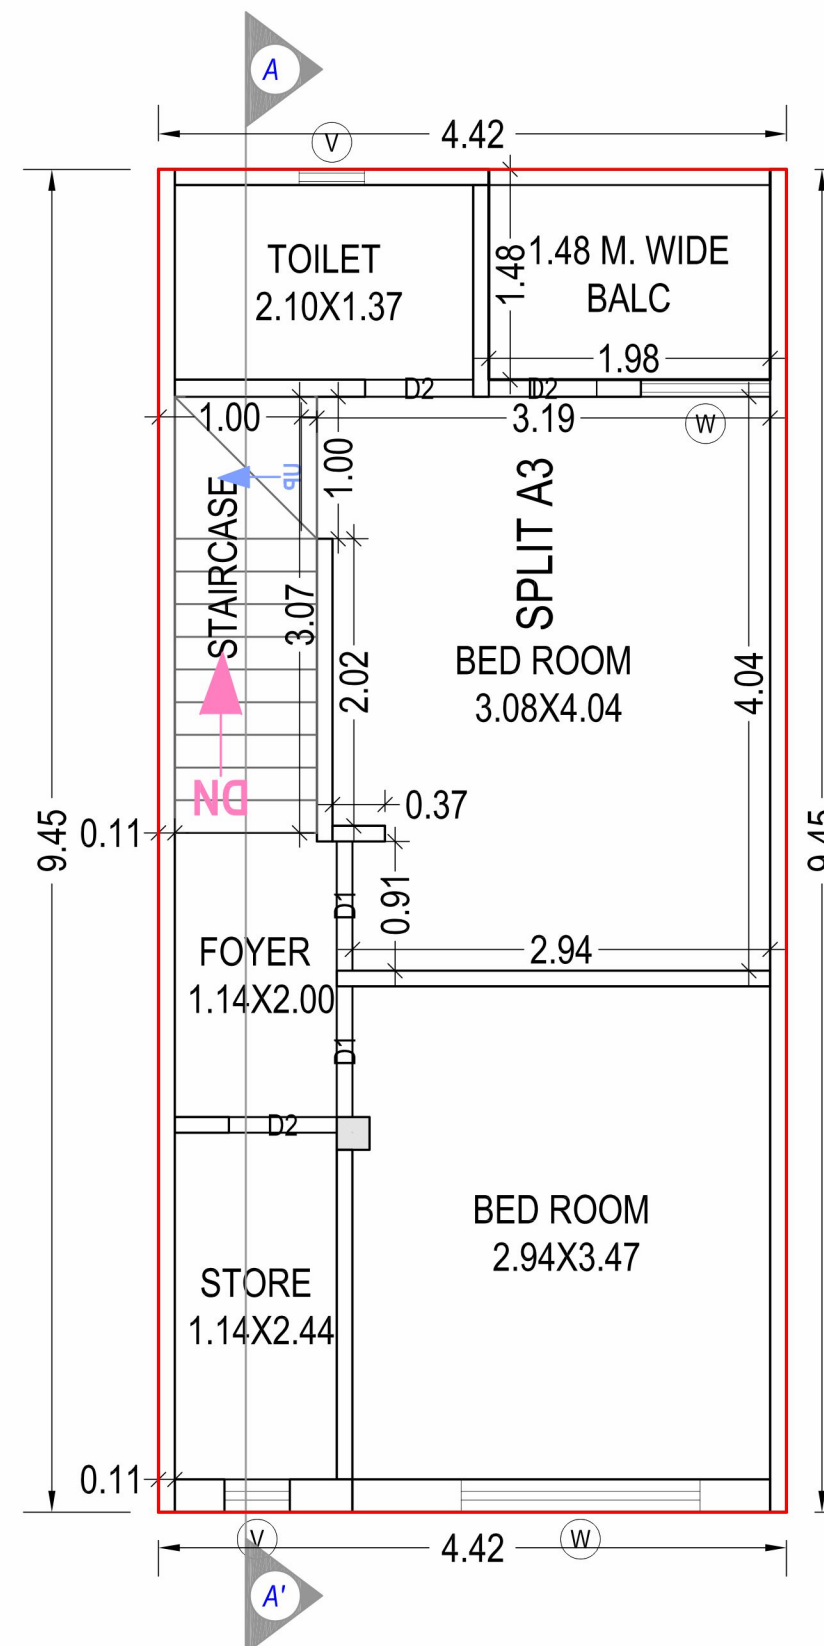


FIRST FLOOR PLAN
(Proposed)
(SCALE 1:100)

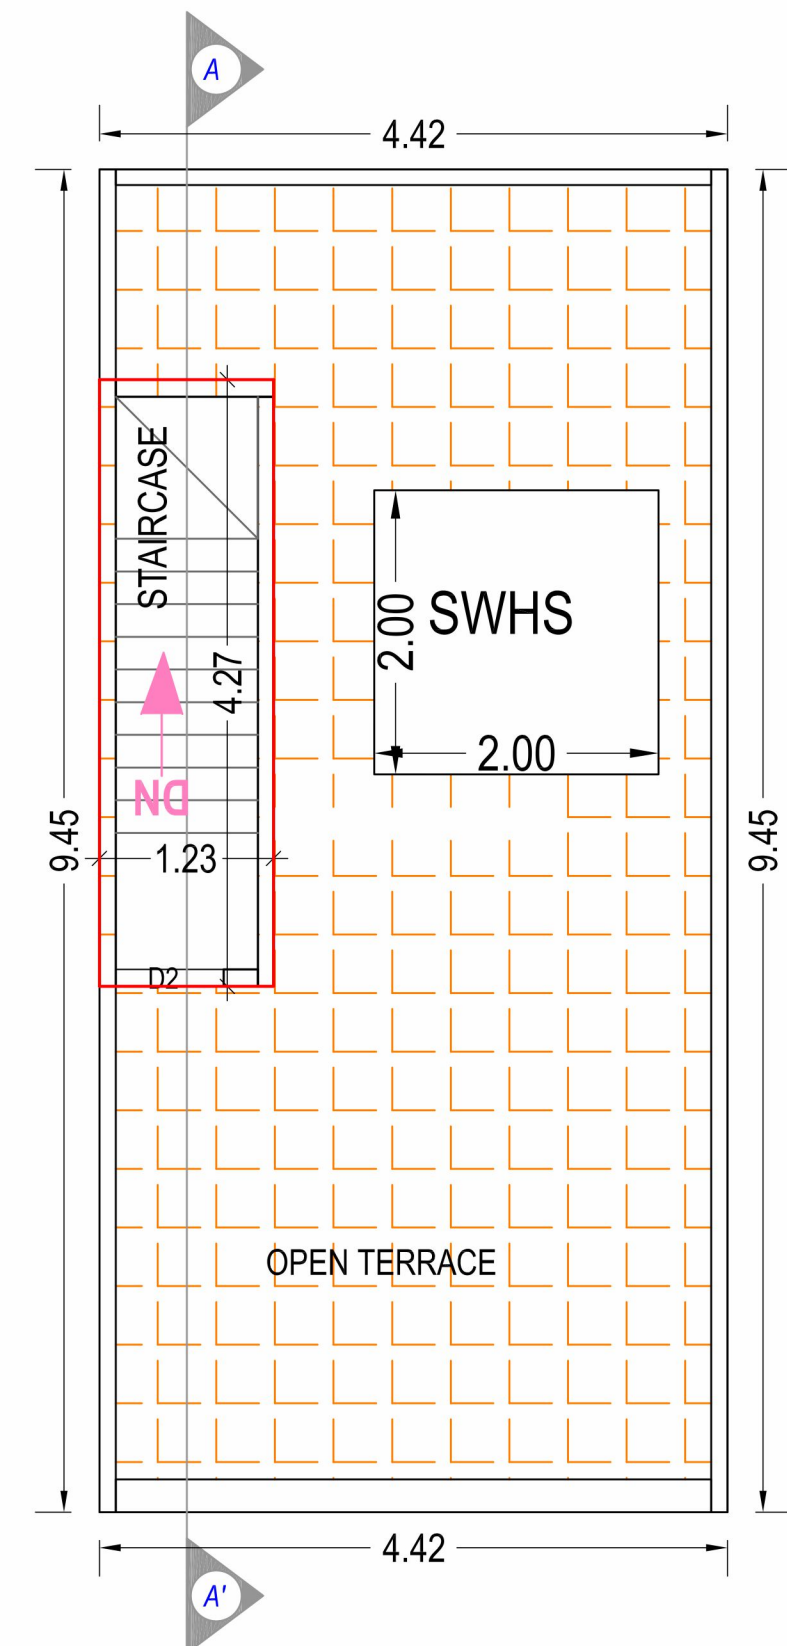


TERRACE FLOOR
PLAN
(SCALE 1:100)


Row House A

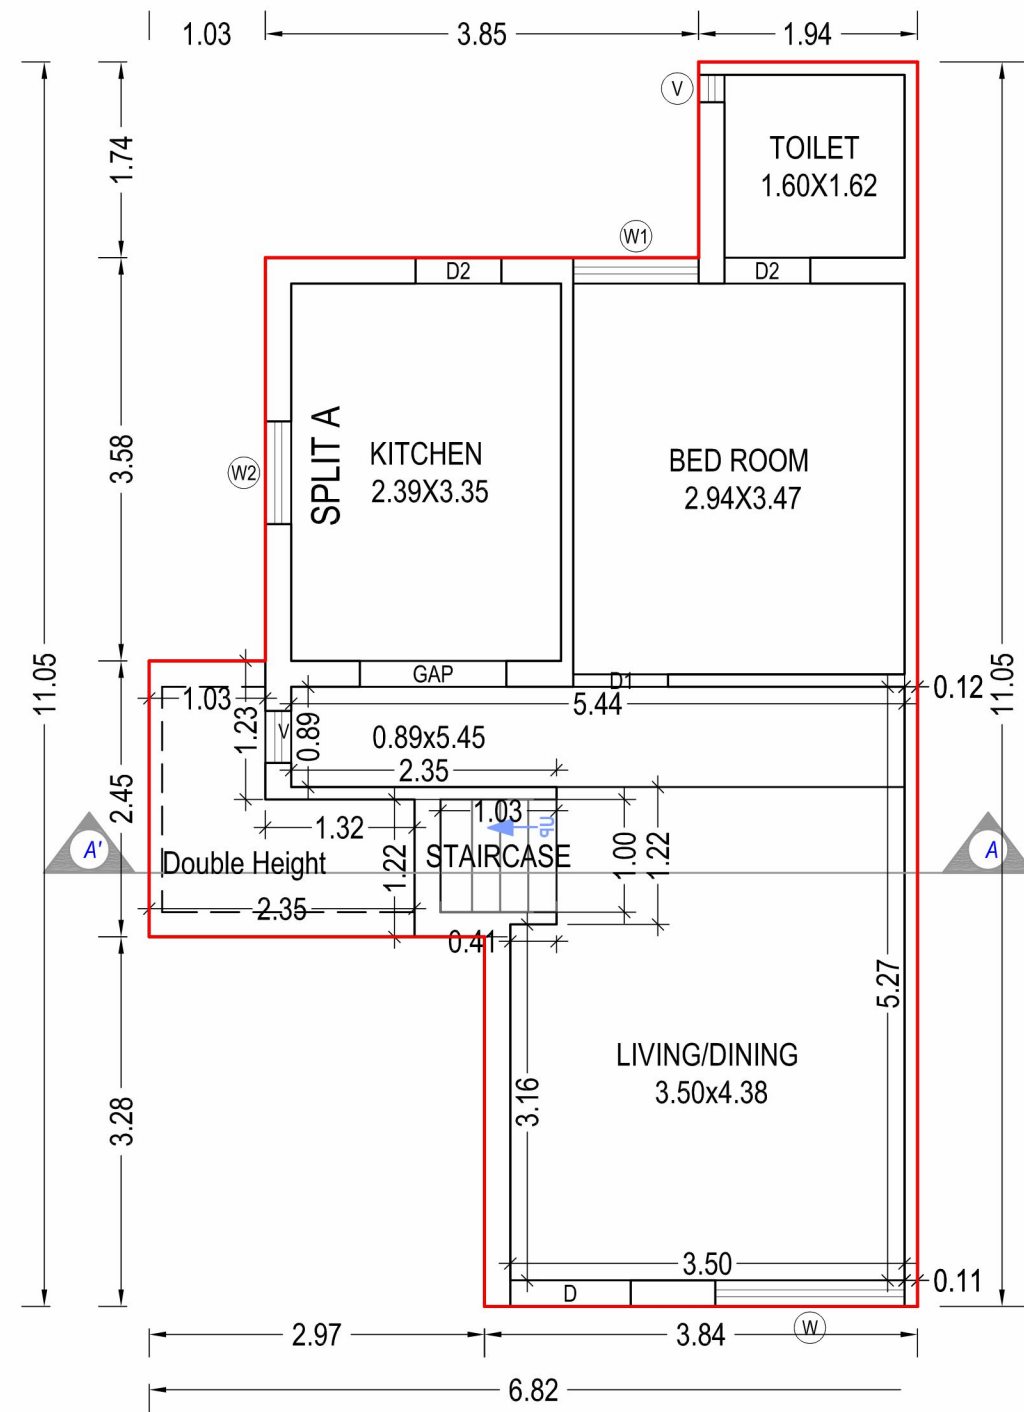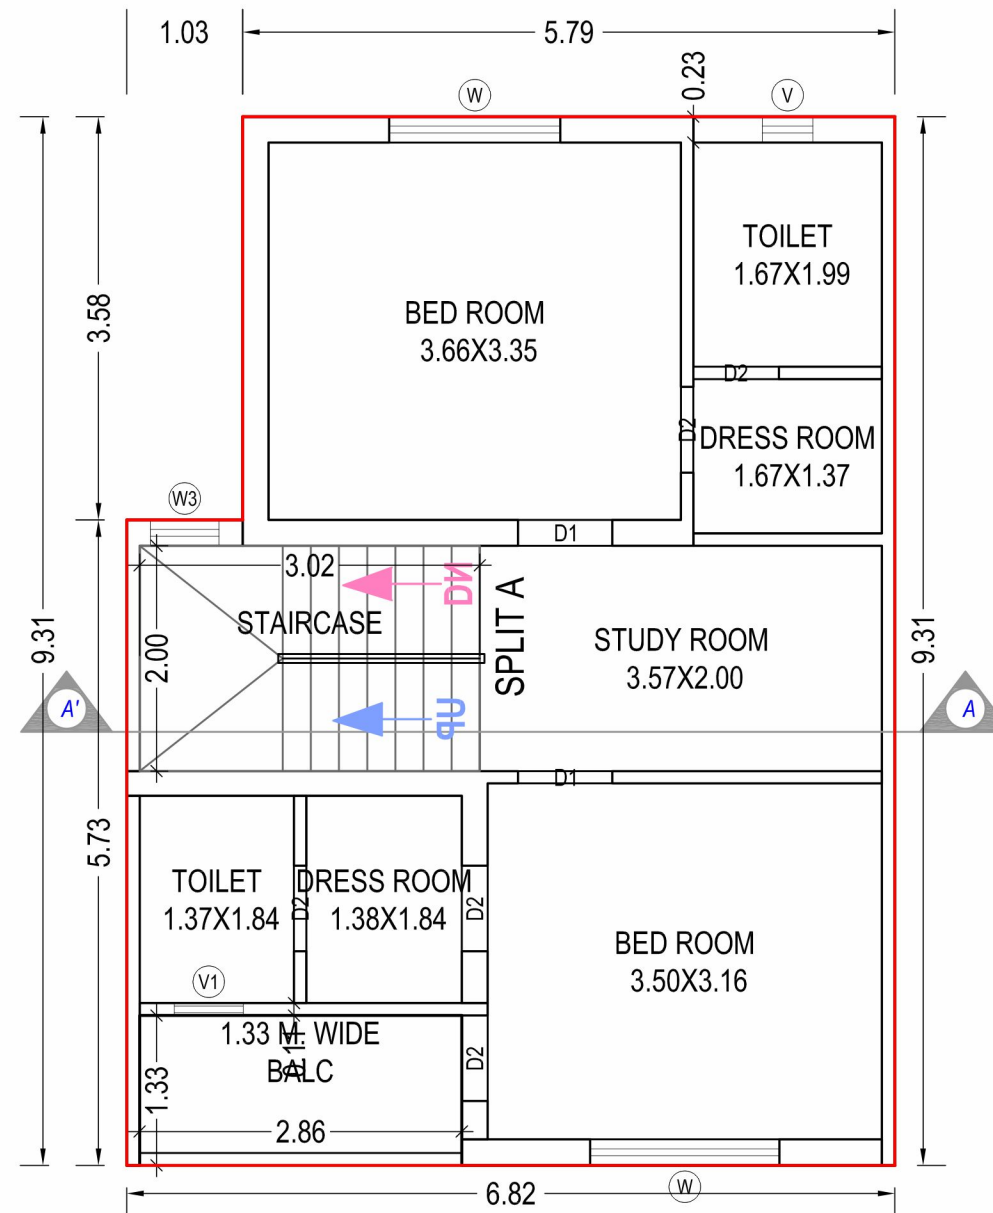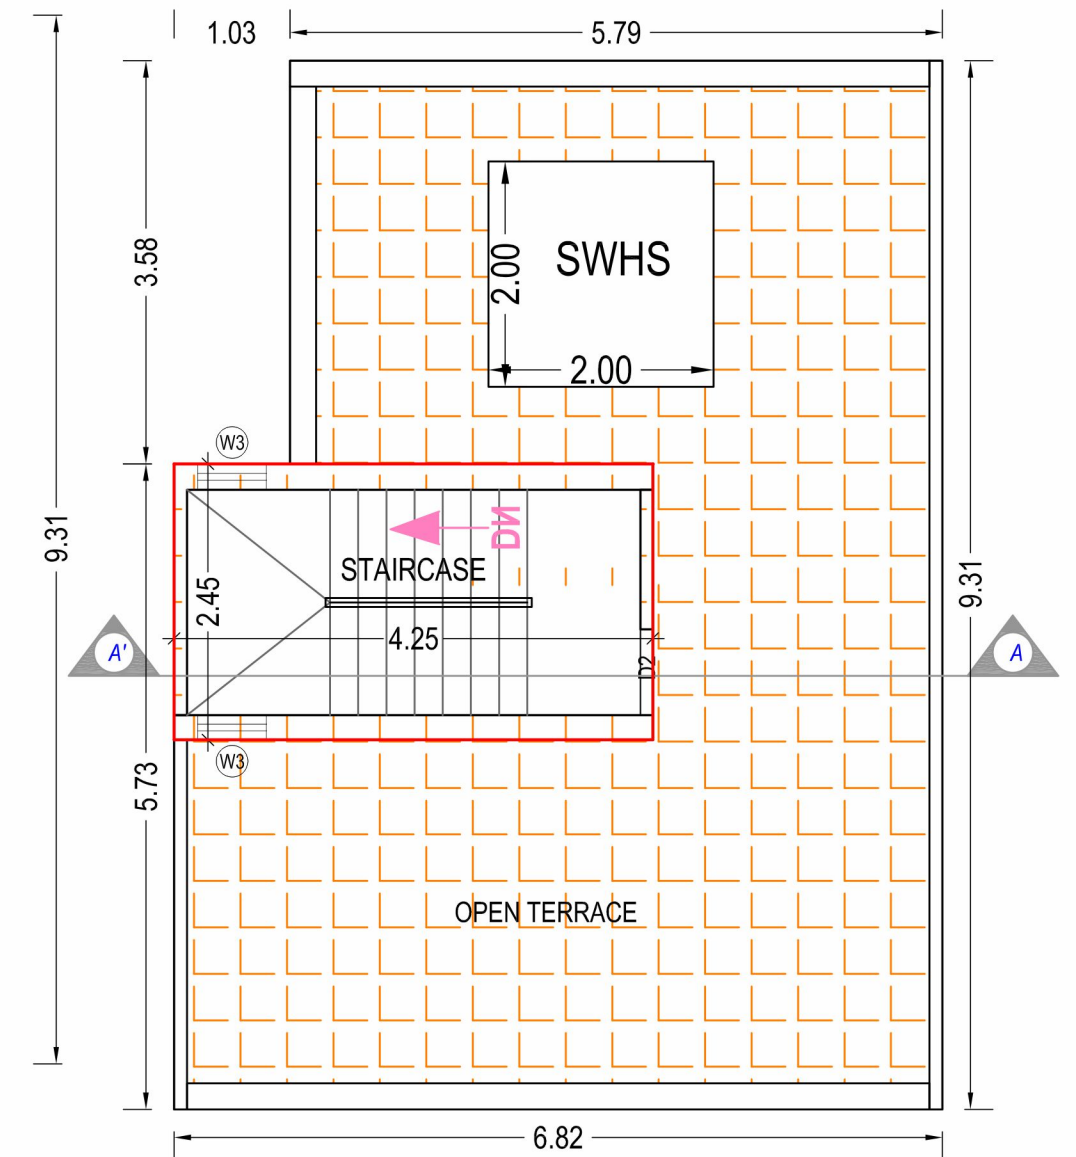


Row House A4

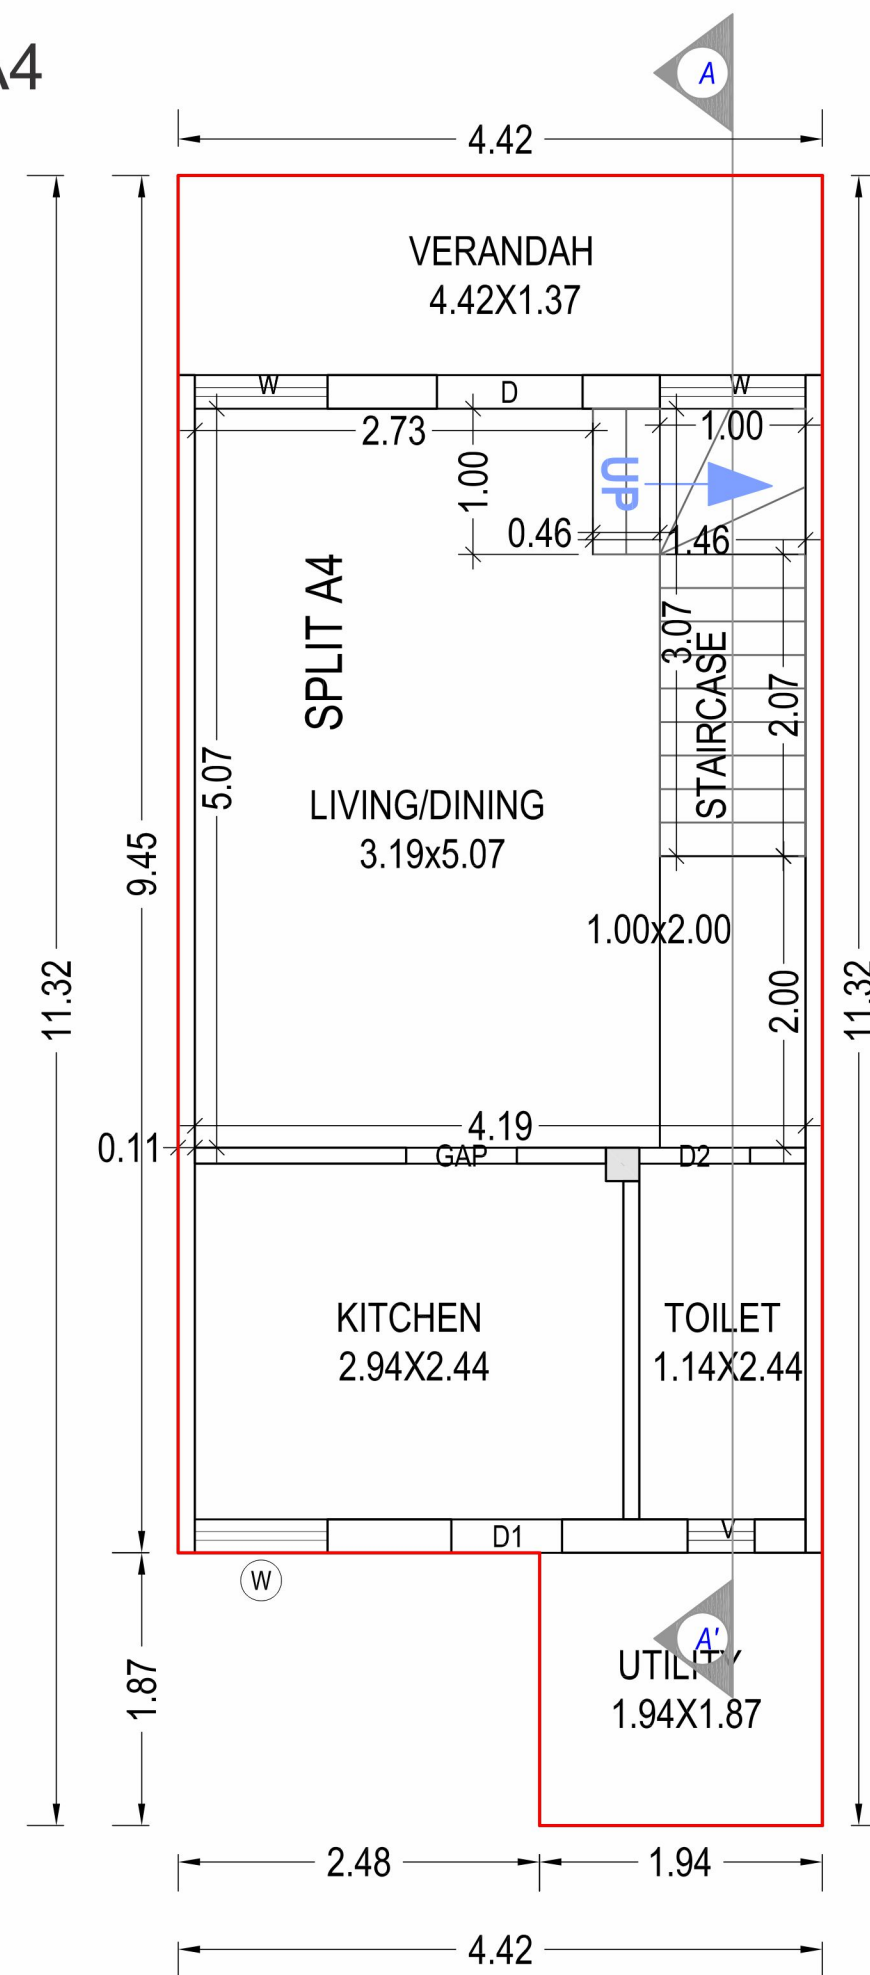

GROUND FLOOR PLAN
(Proposed)
(SCALE 1:100)

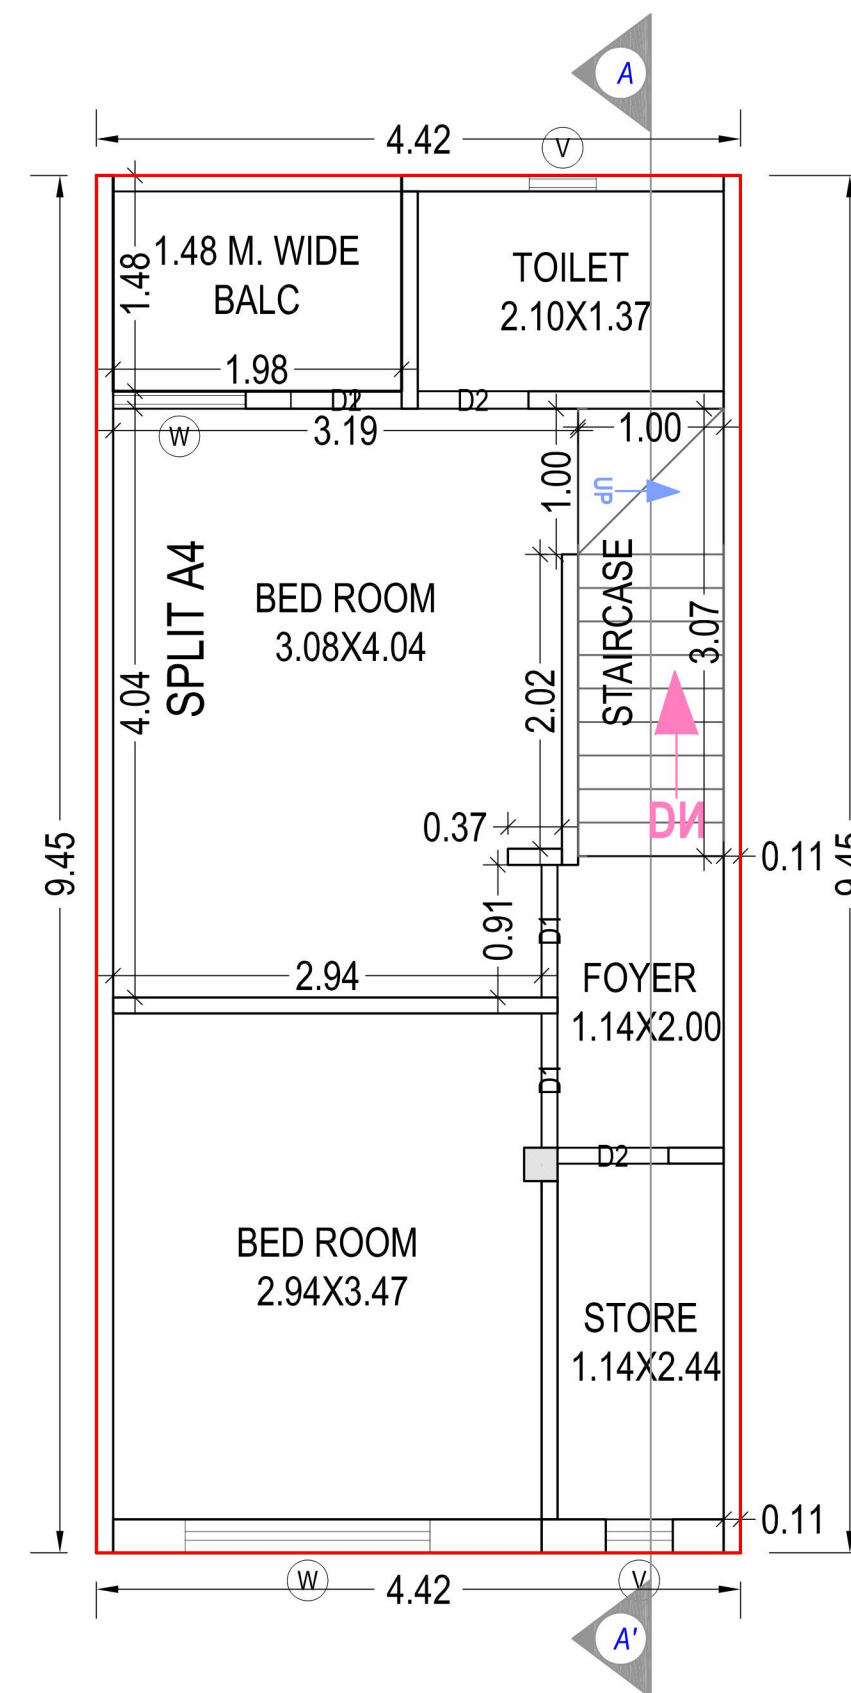

FIRST FLOOR PLAN
(Proposed)
(SCALE 1:100)

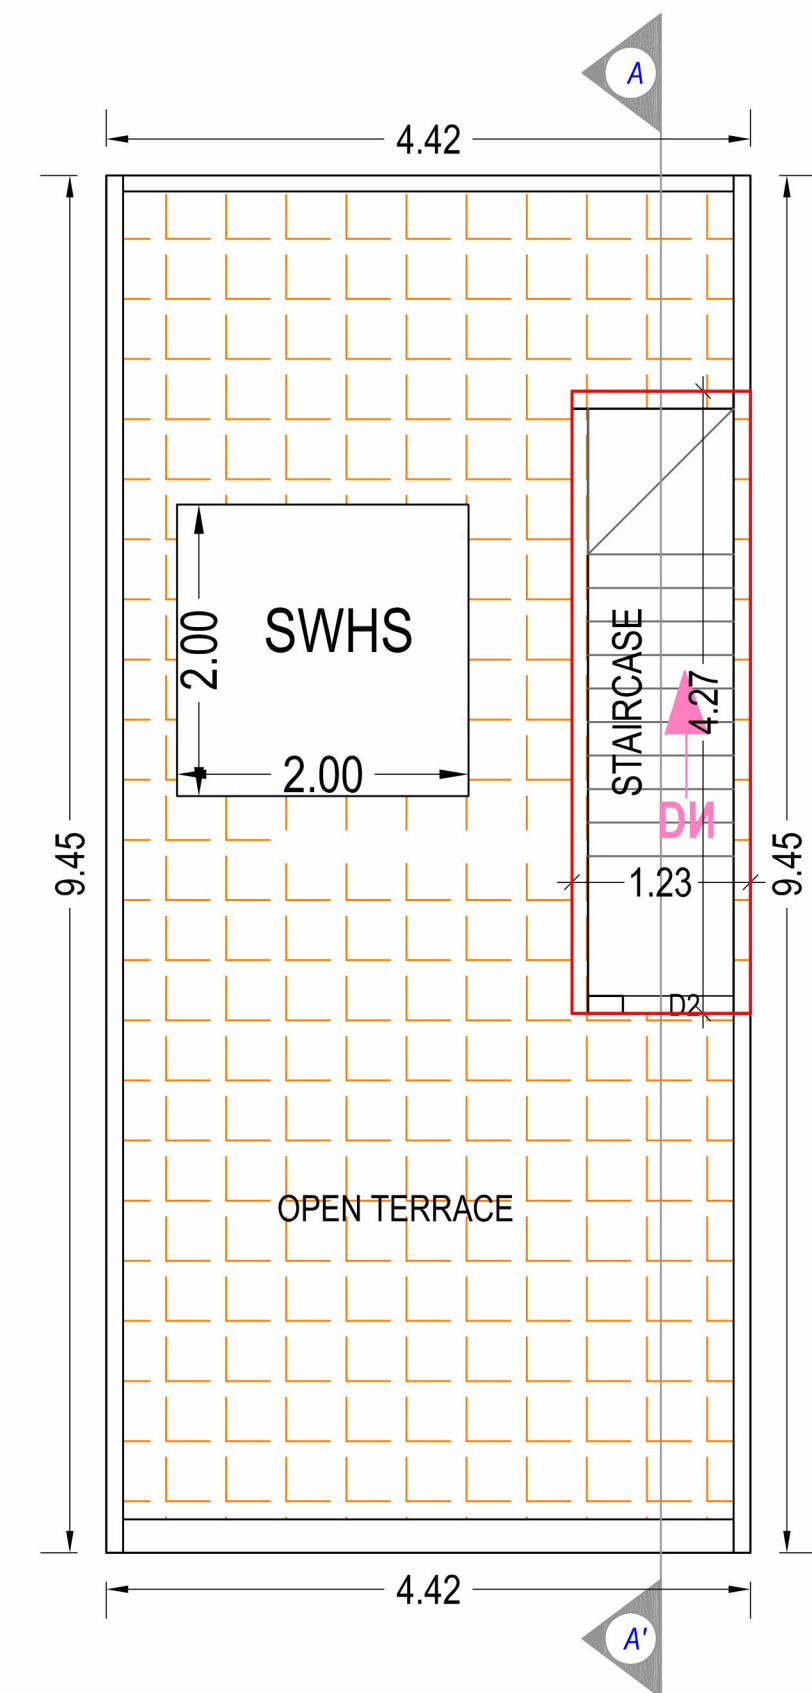


TERRACE FLOOR PLAN
(SCALE 1:100)




W




Row House A5

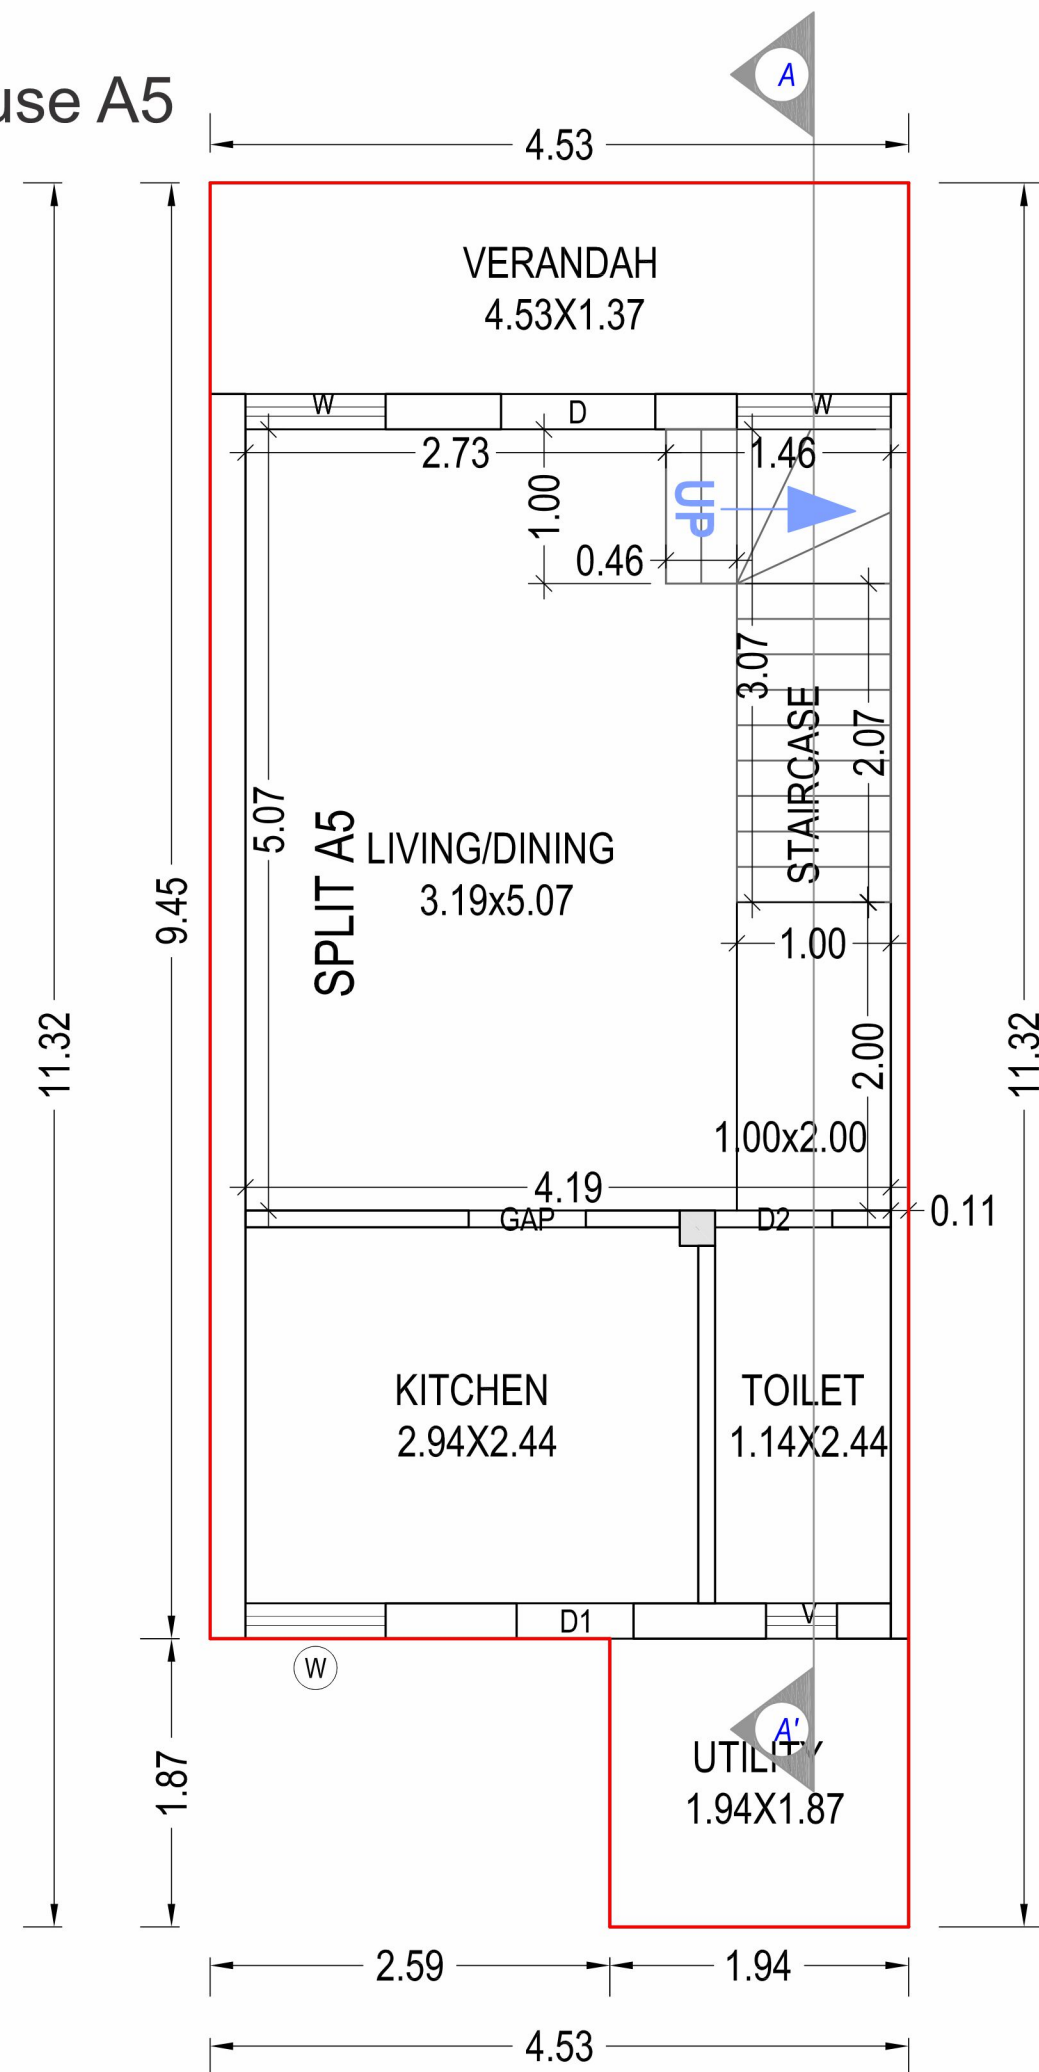

GROUND FLOOR PLAN
(Proposed)
(SCALE 1:100)



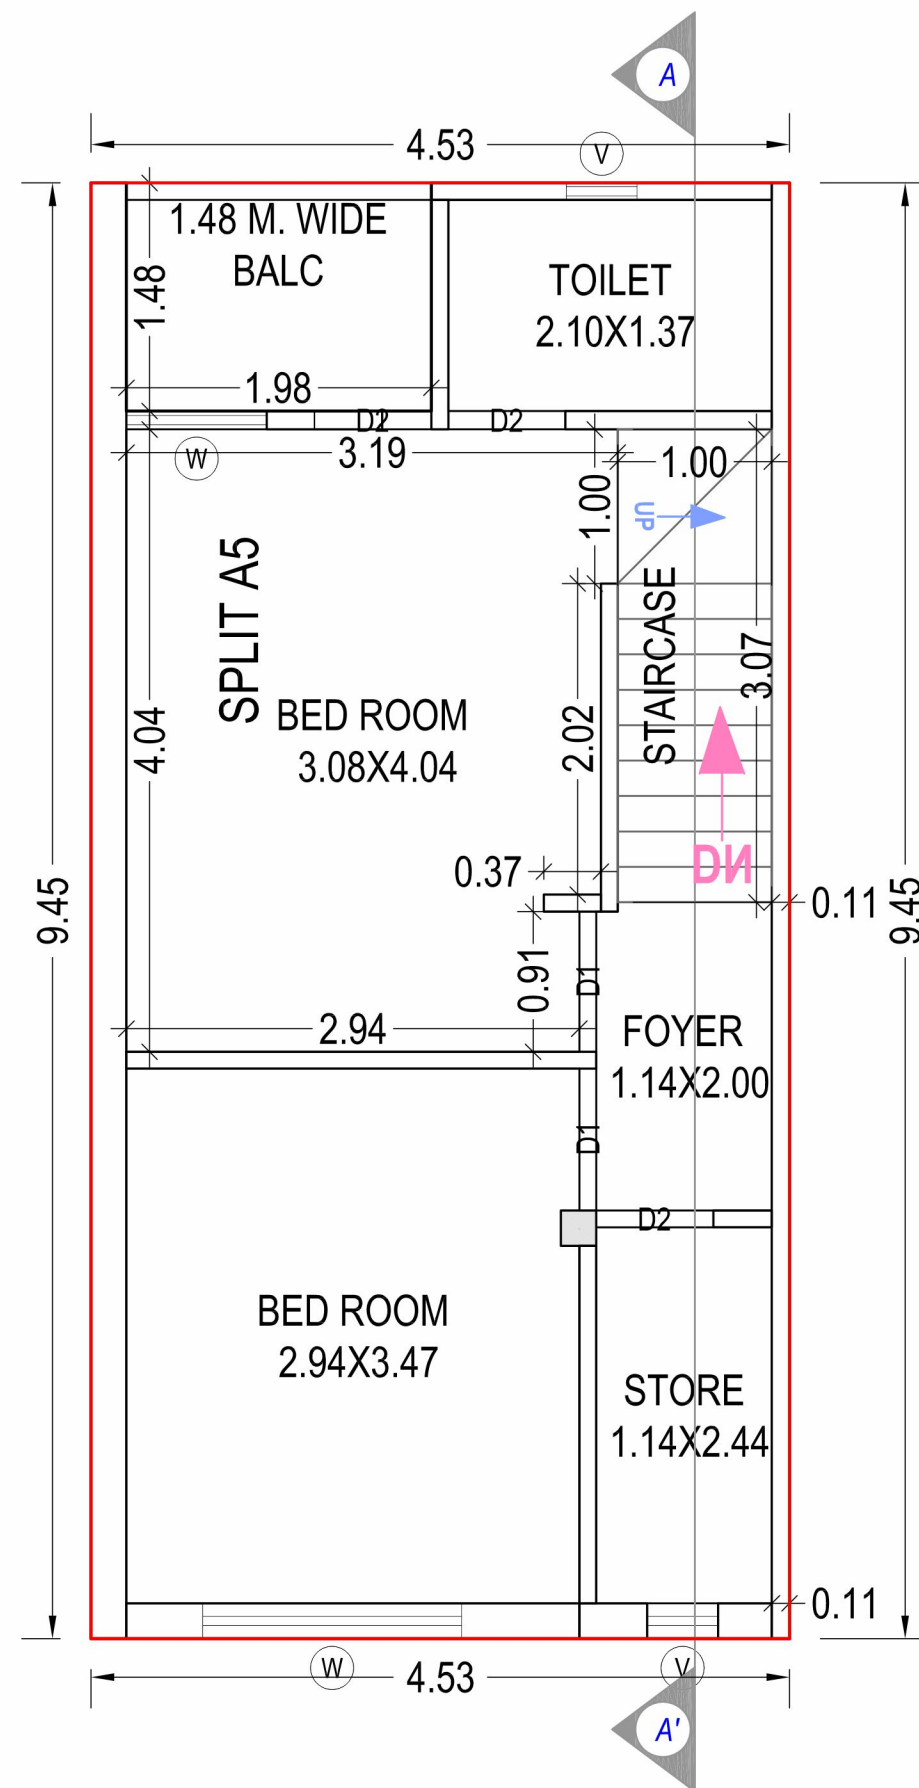


FIRST FLOOR PLAN
(Proposed)
(SCALE 1:100)

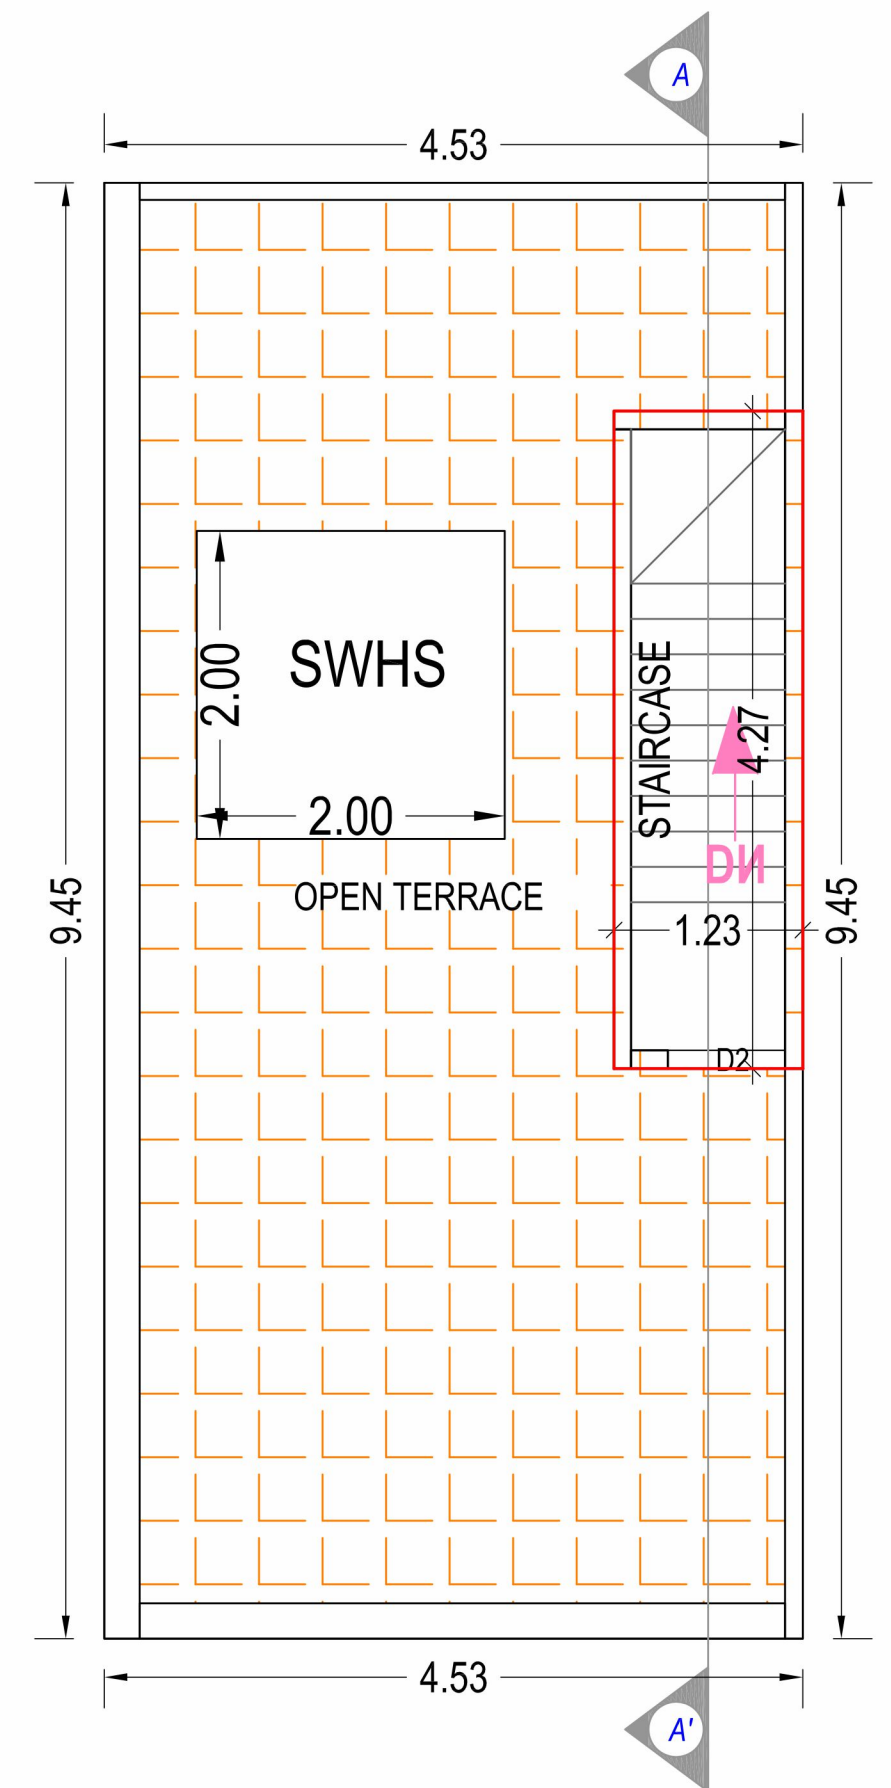


TERRACE FLOOR PLAN
(SCALE 1:100)


Row House D5

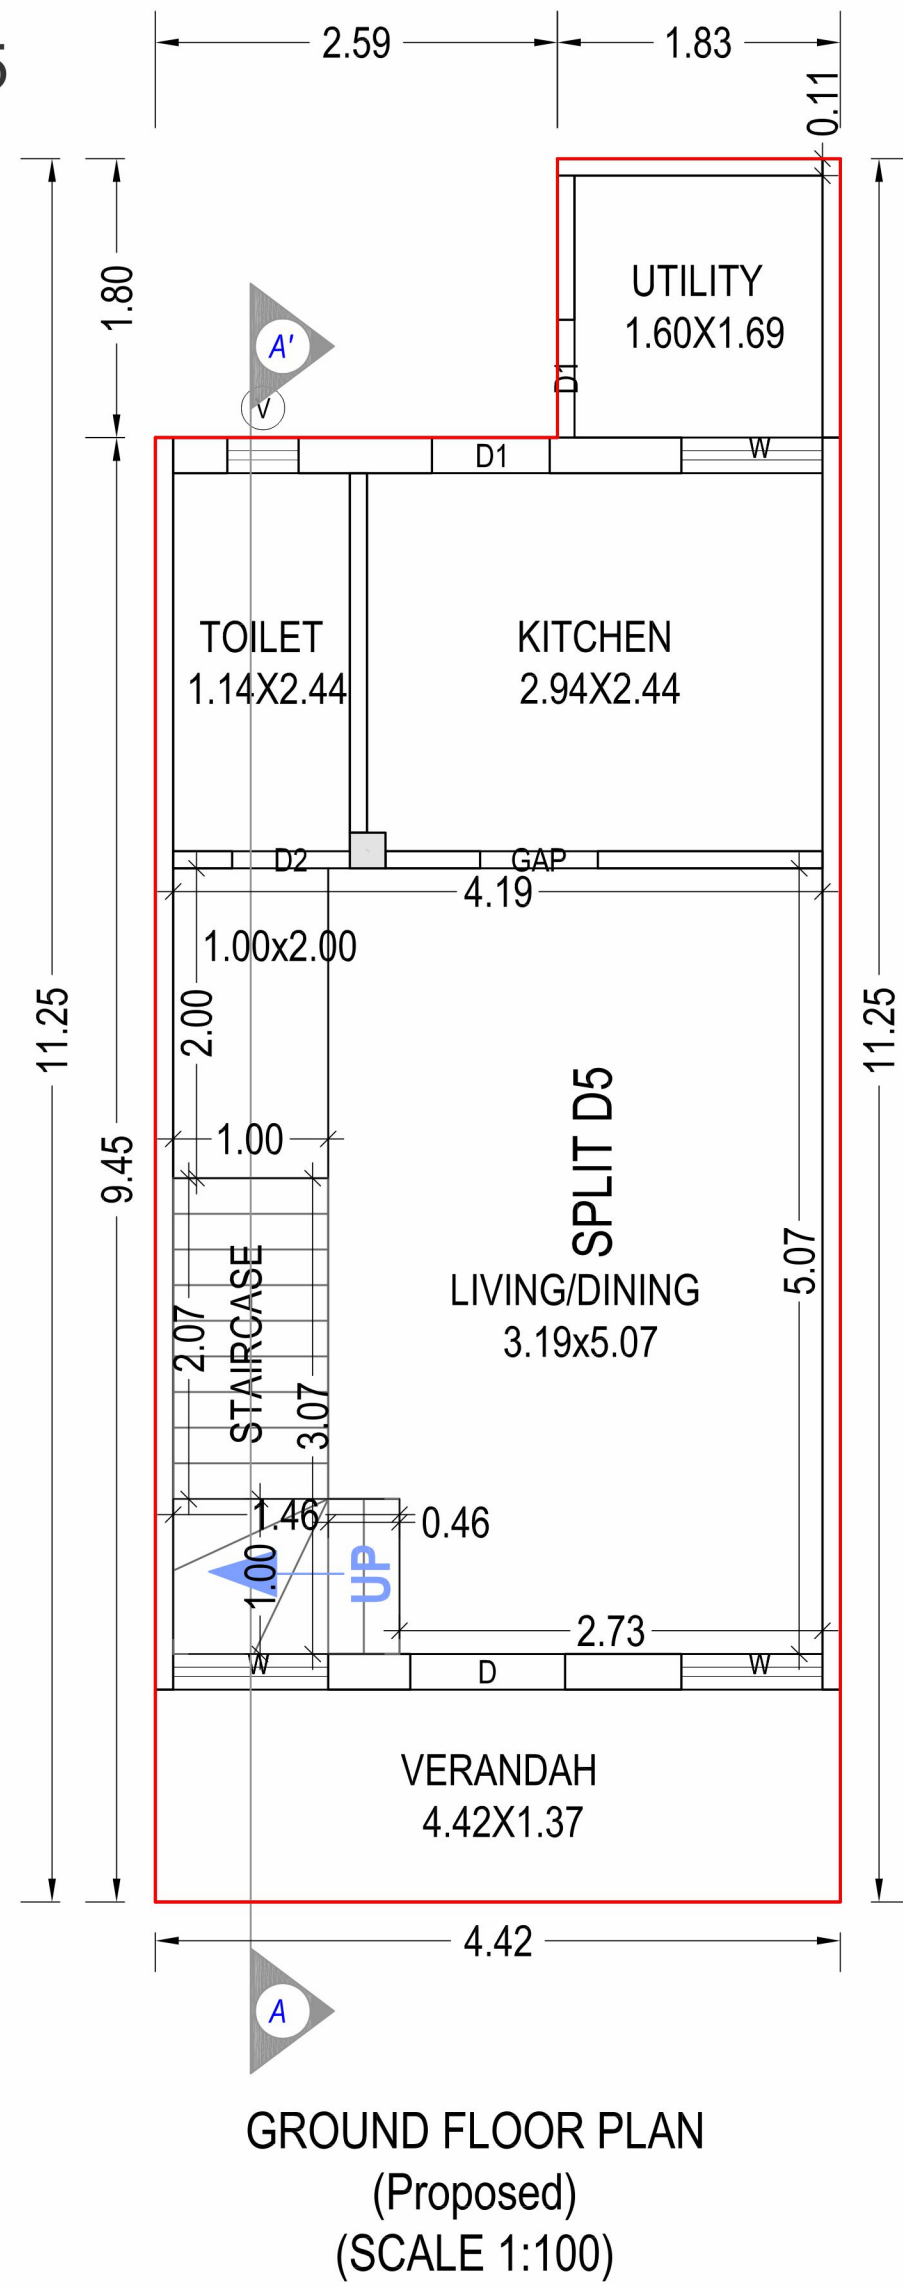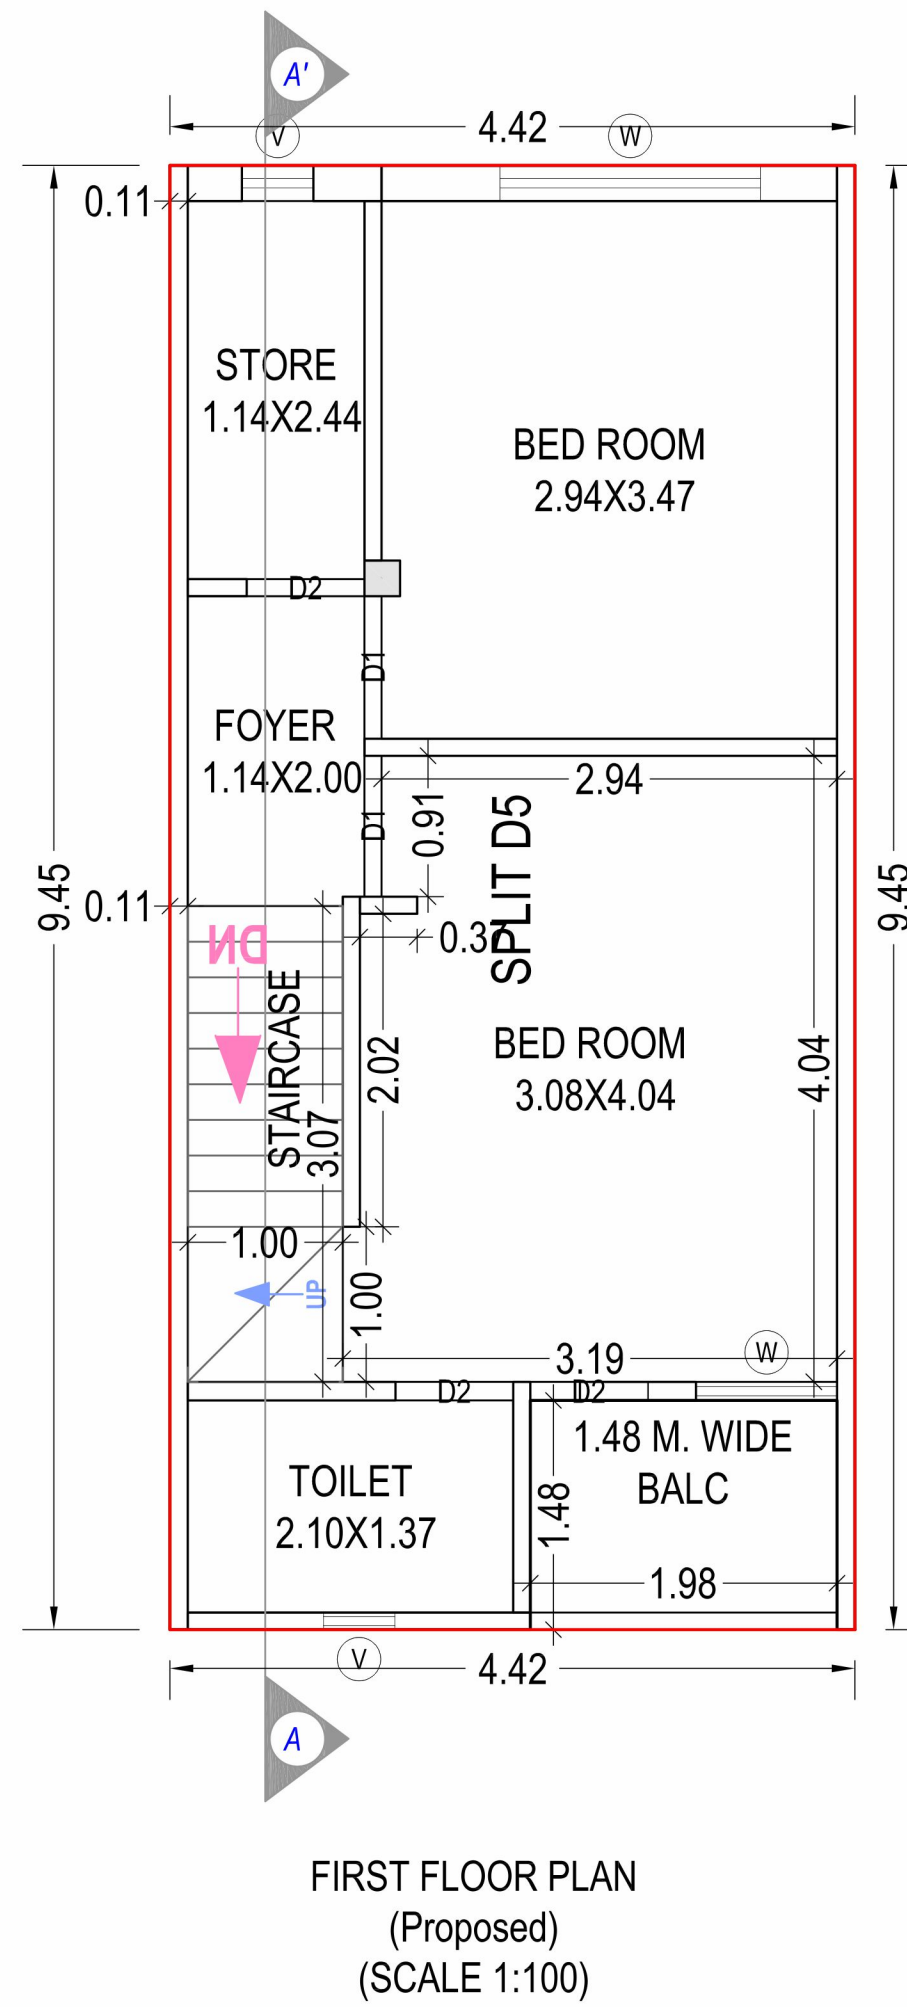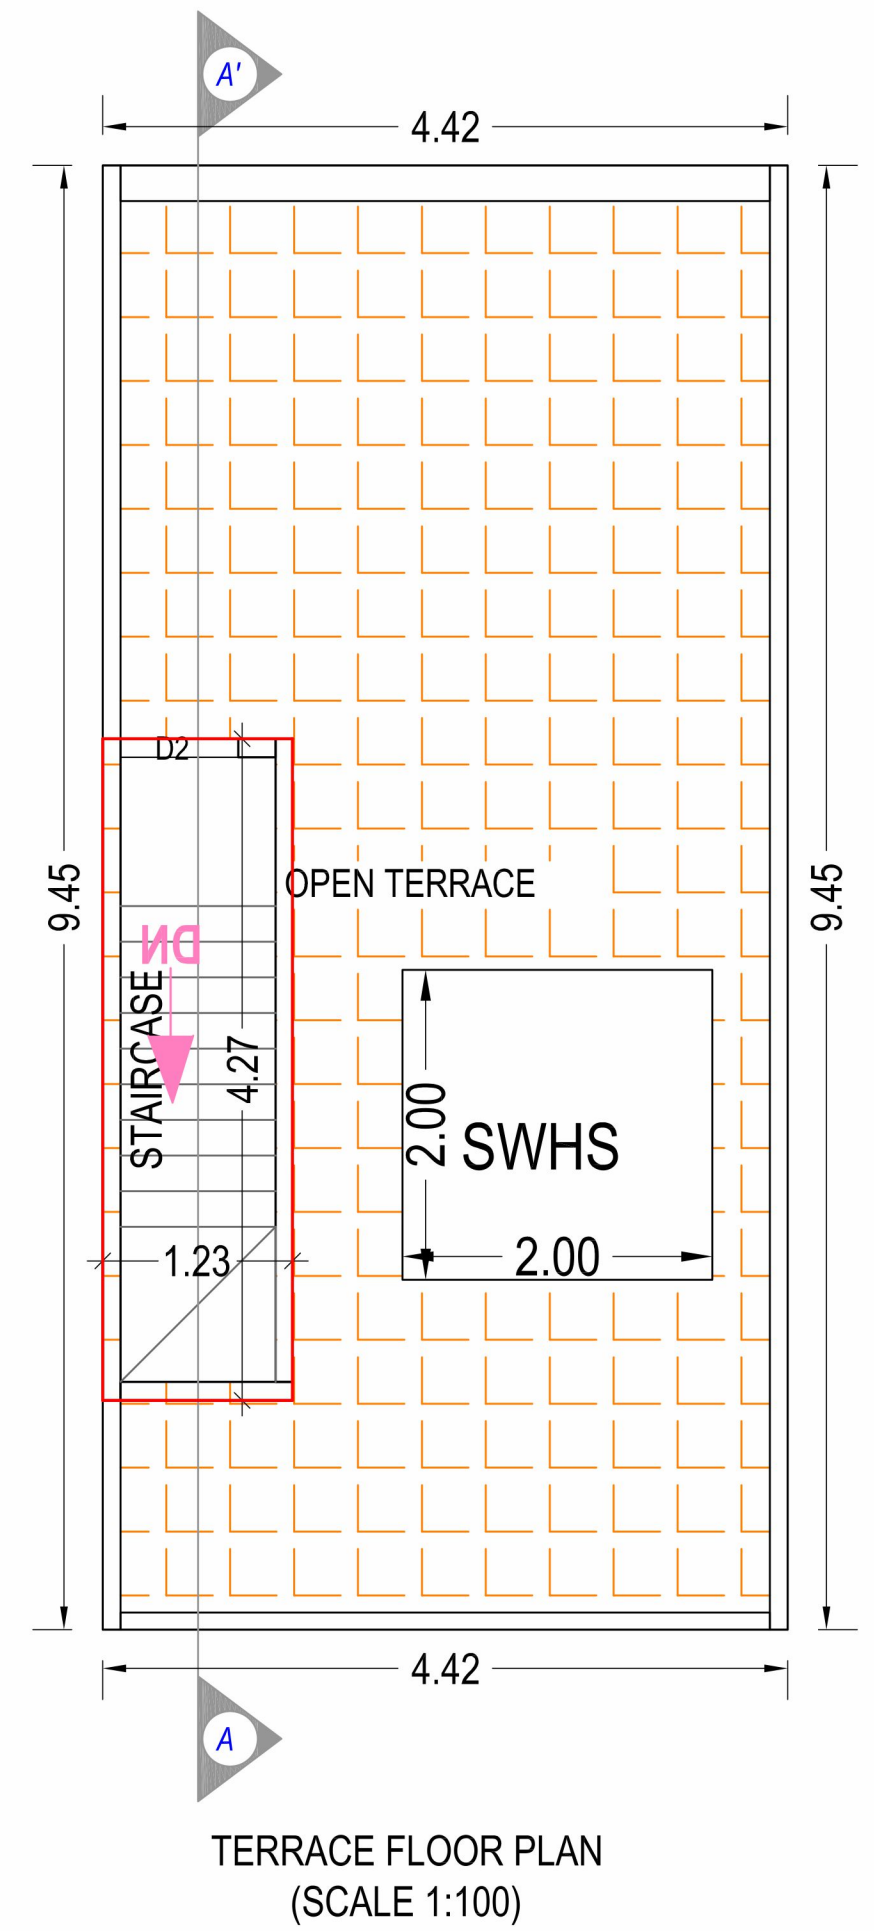


Row House D6

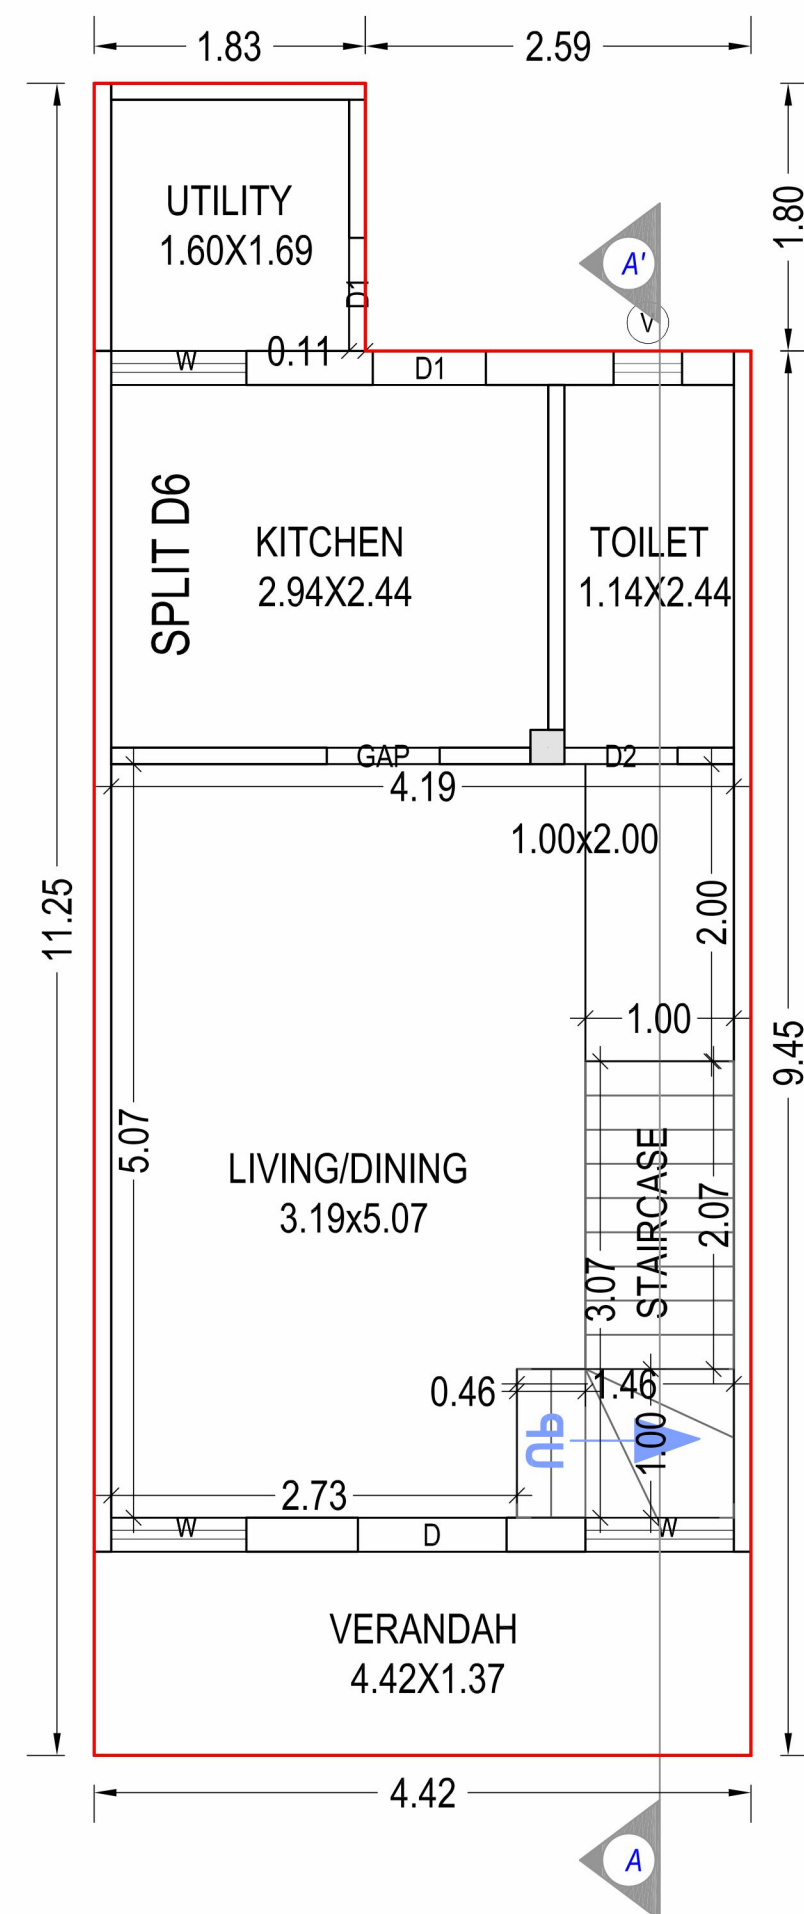

GROUND FLOOR PLAN
(Proposed)
(SCALE 1:100)



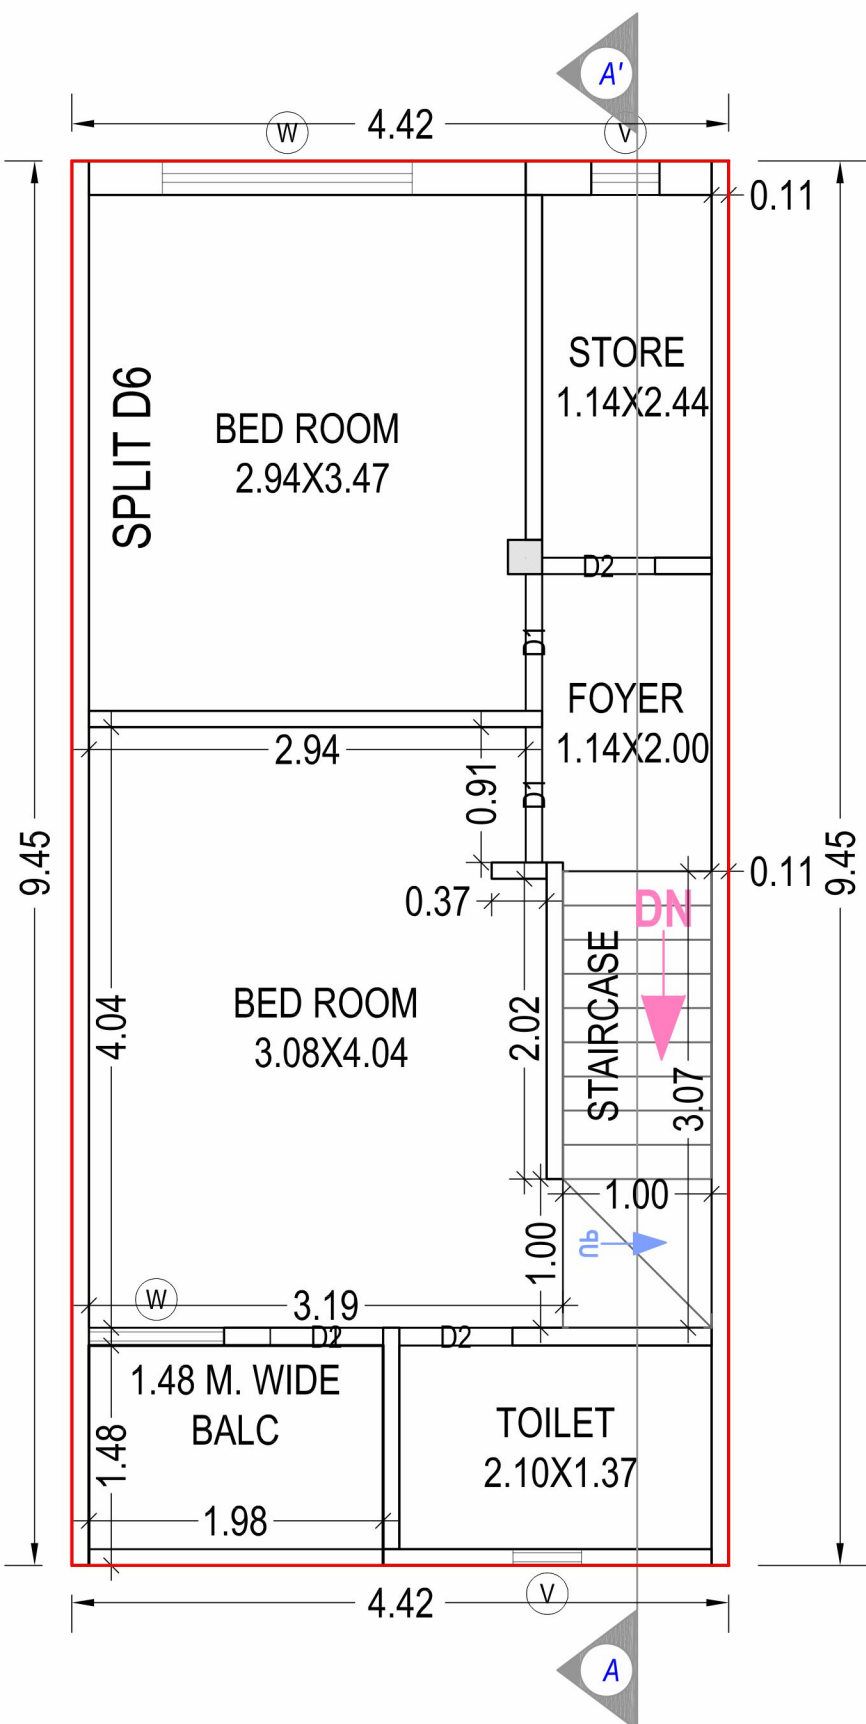


FIRST FLOOR PLAN
(Proposed)
(SCALE 1:100)

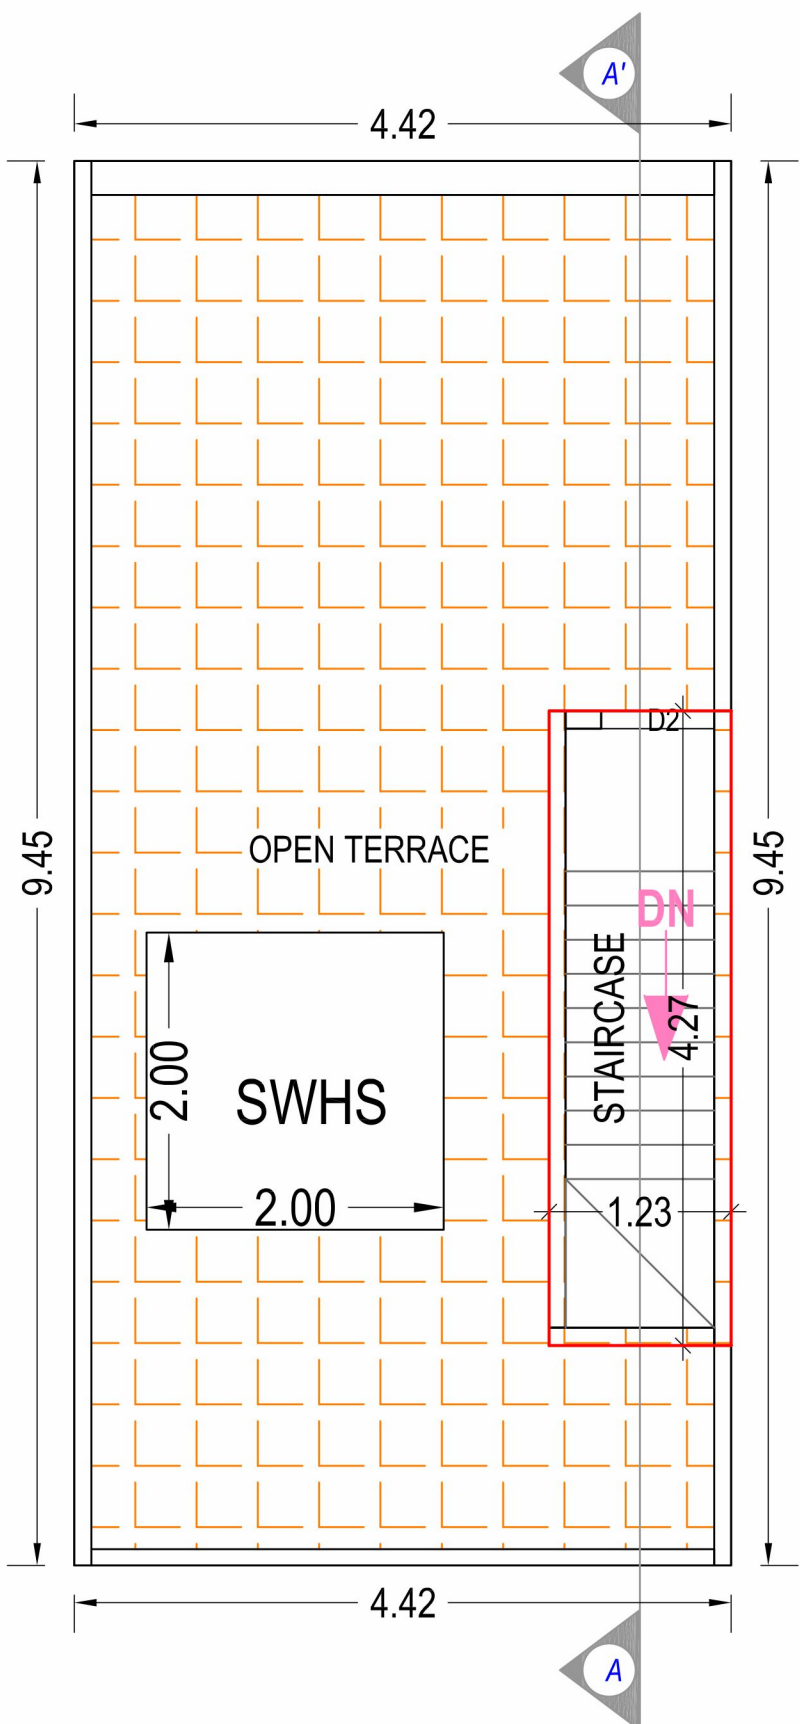


TERRACE FLOOR PLAN
(SCALE 1:100)


Row House D4

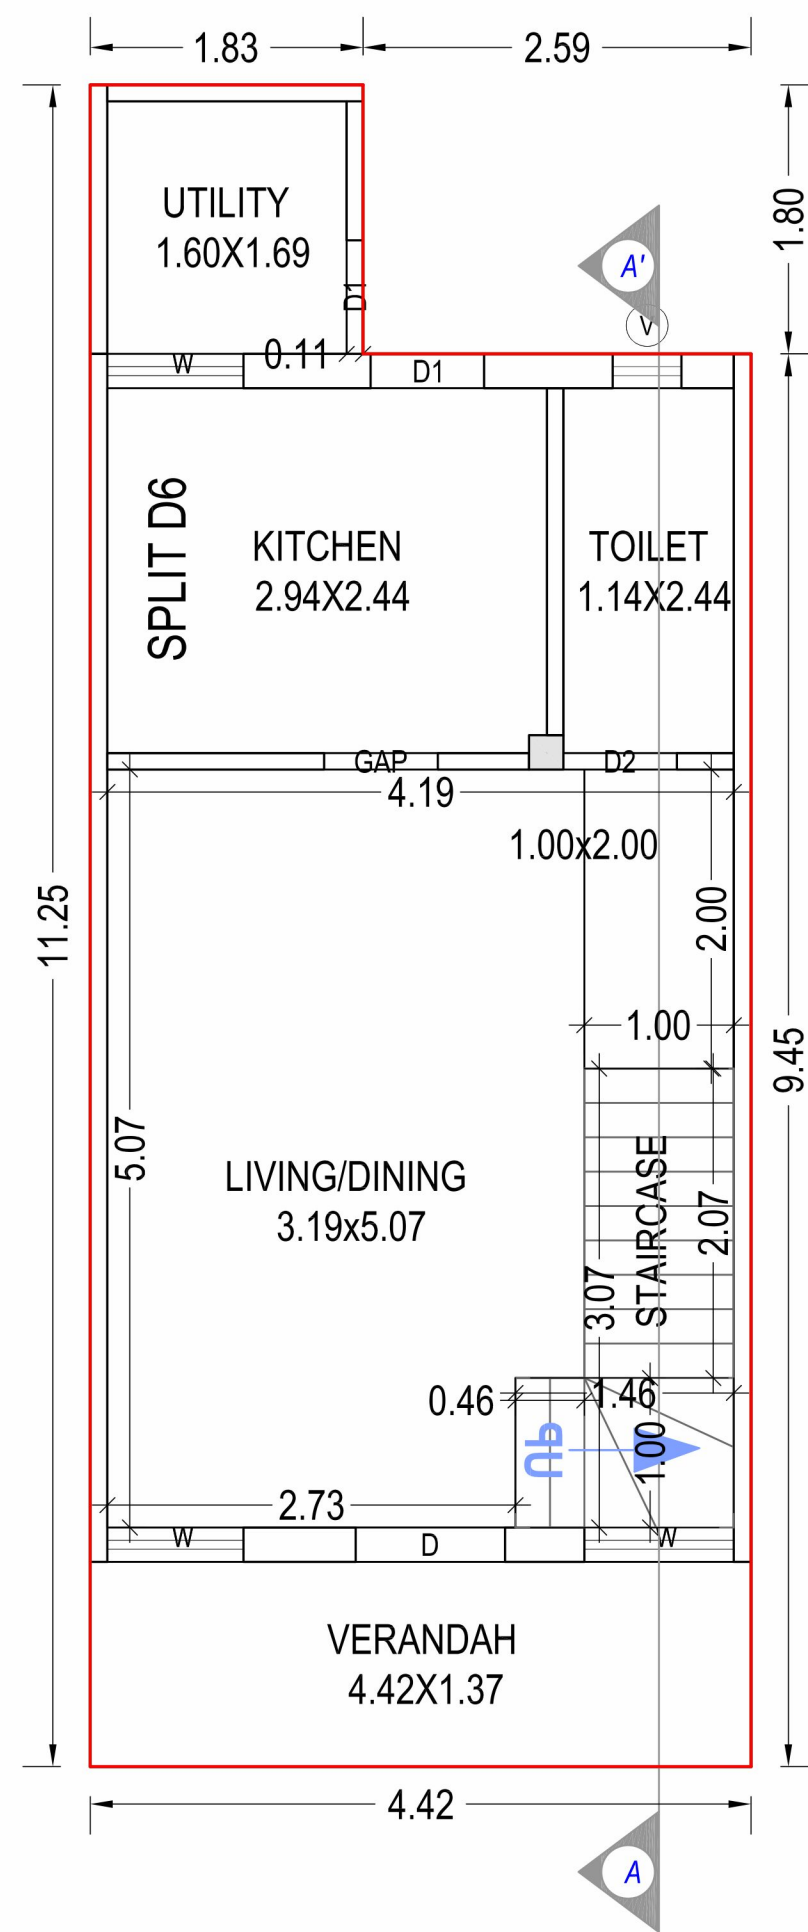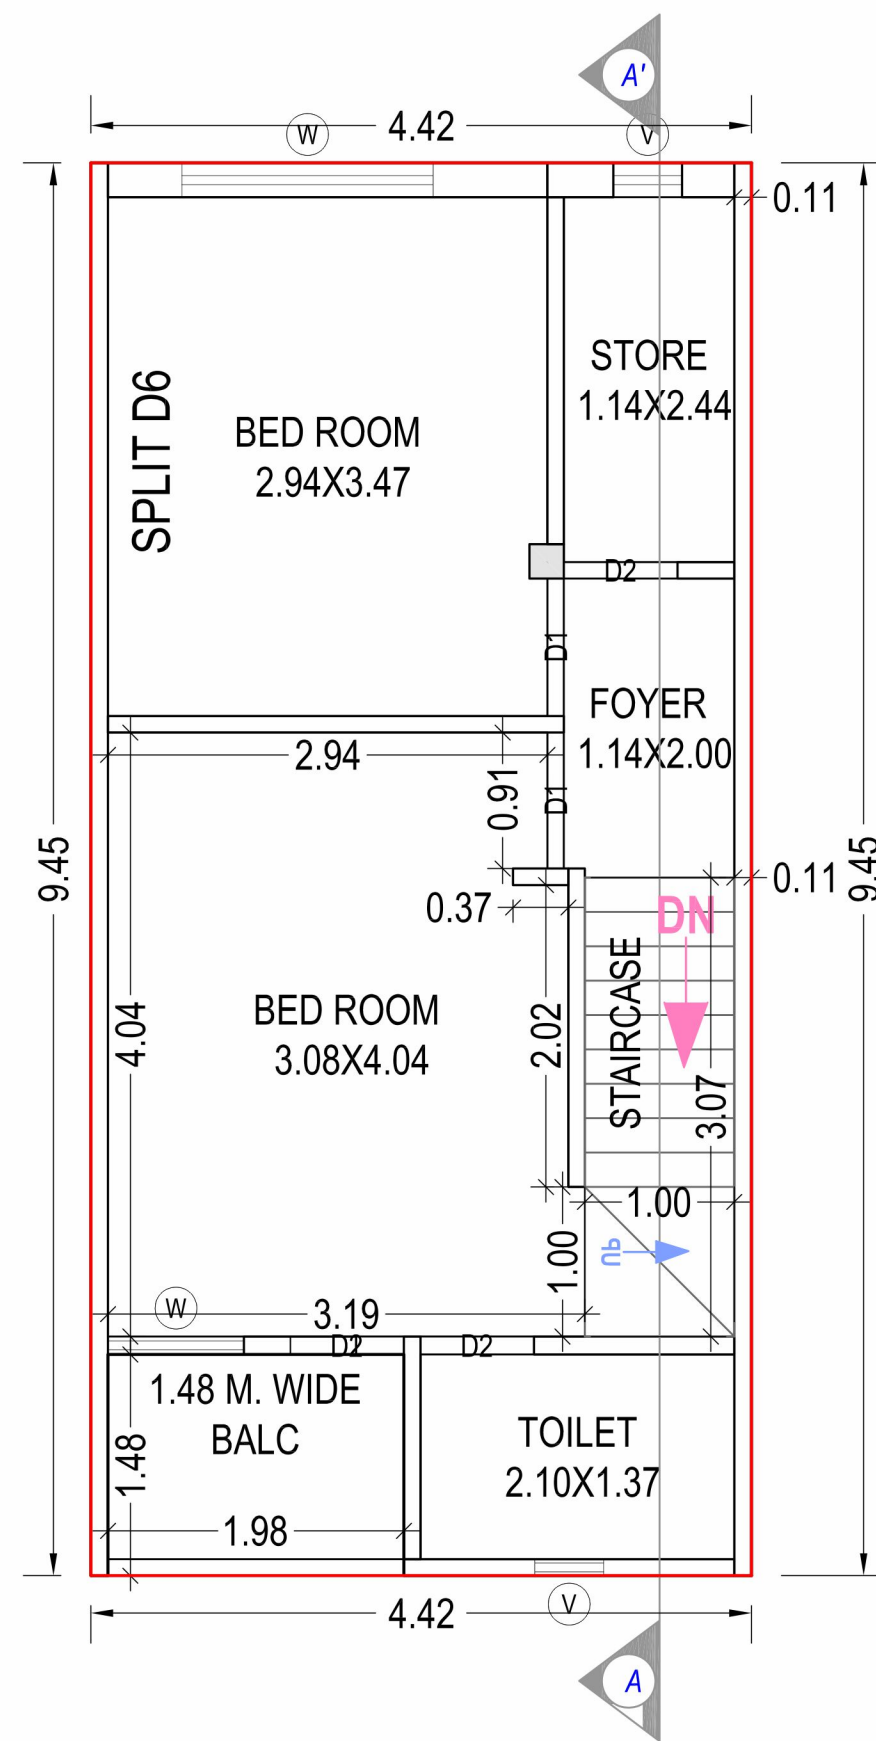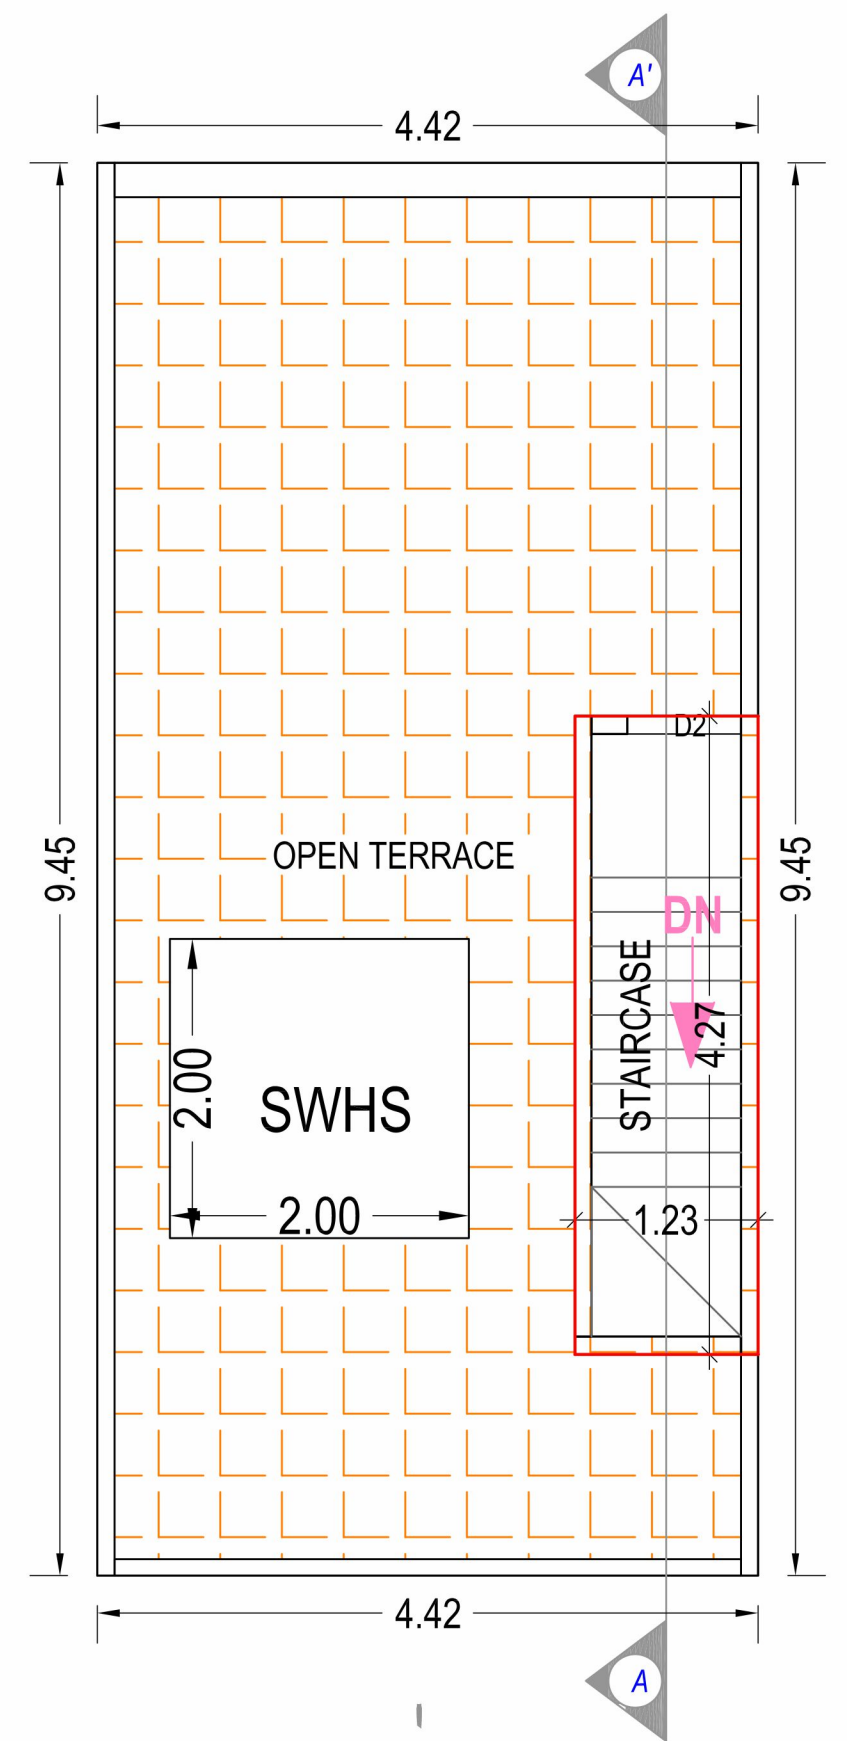


Row House D7

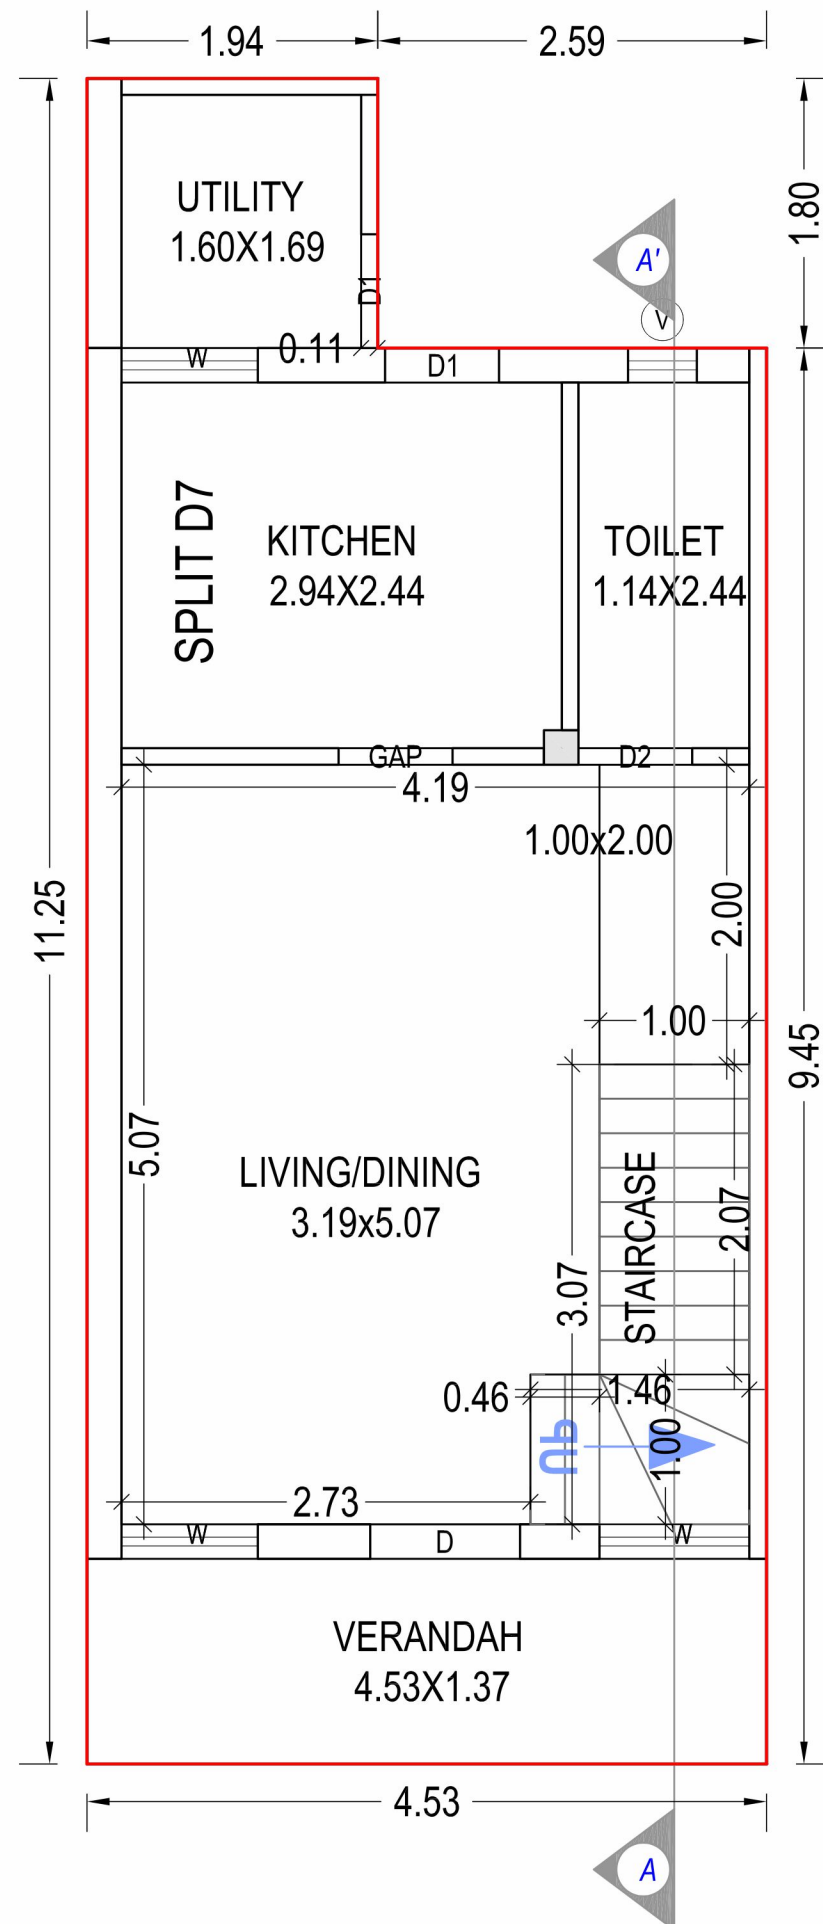

GROUND FLOOR PLAN
(Proposed)
(SCALE 1:100)

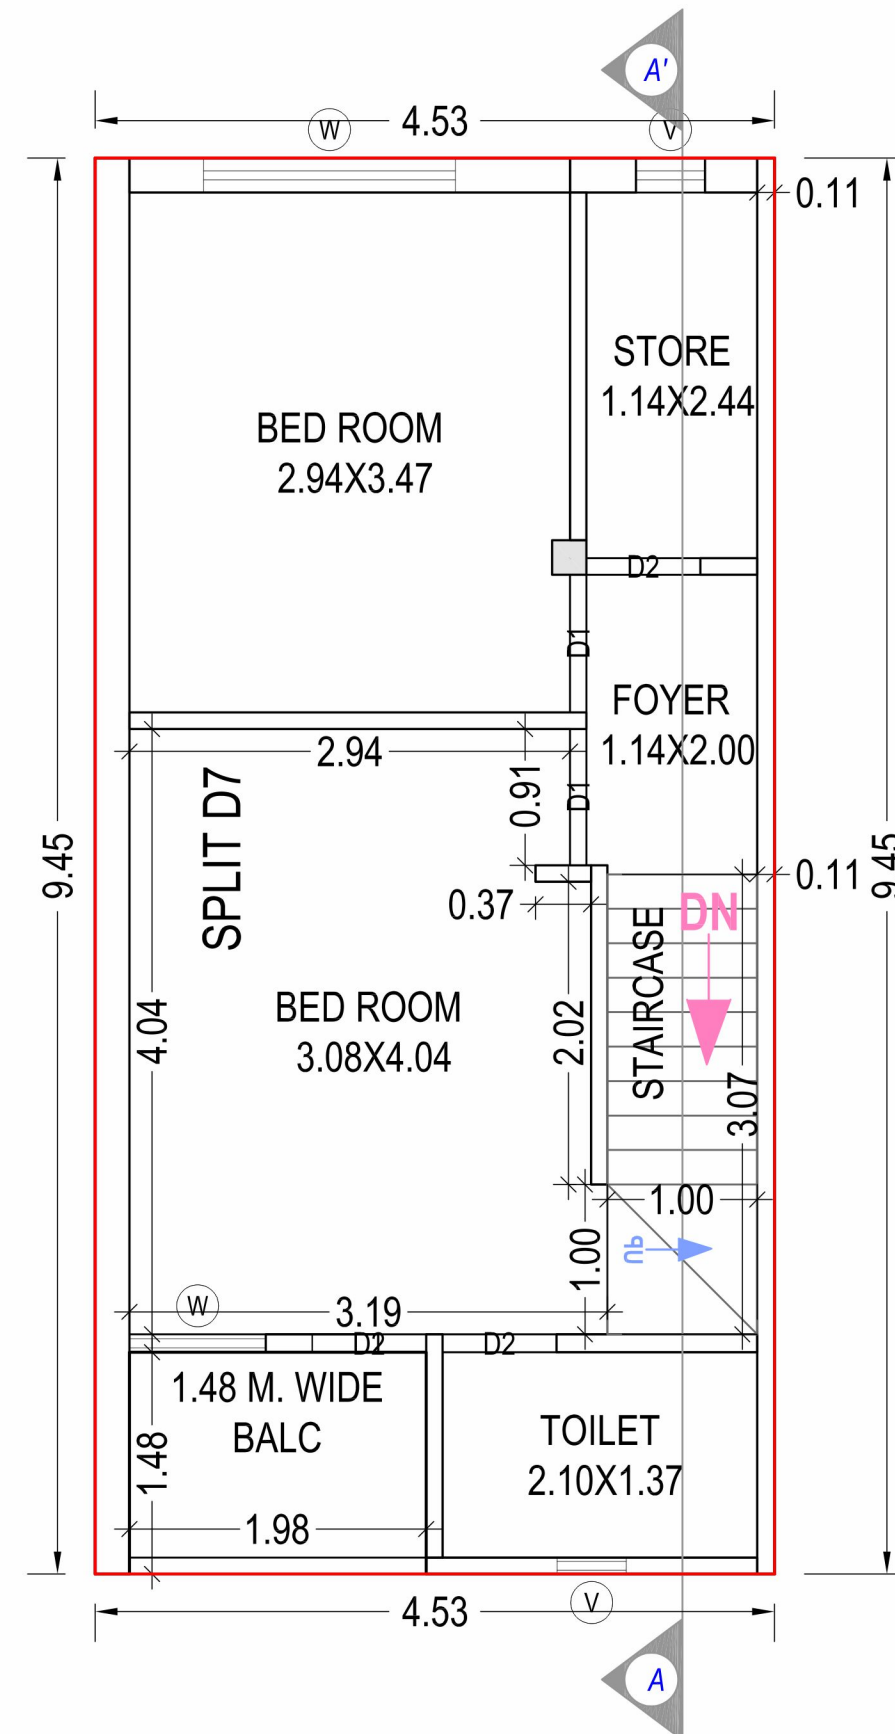


FIRST FLOOR PLAN
(Proposed)
(SCALE 1:100)

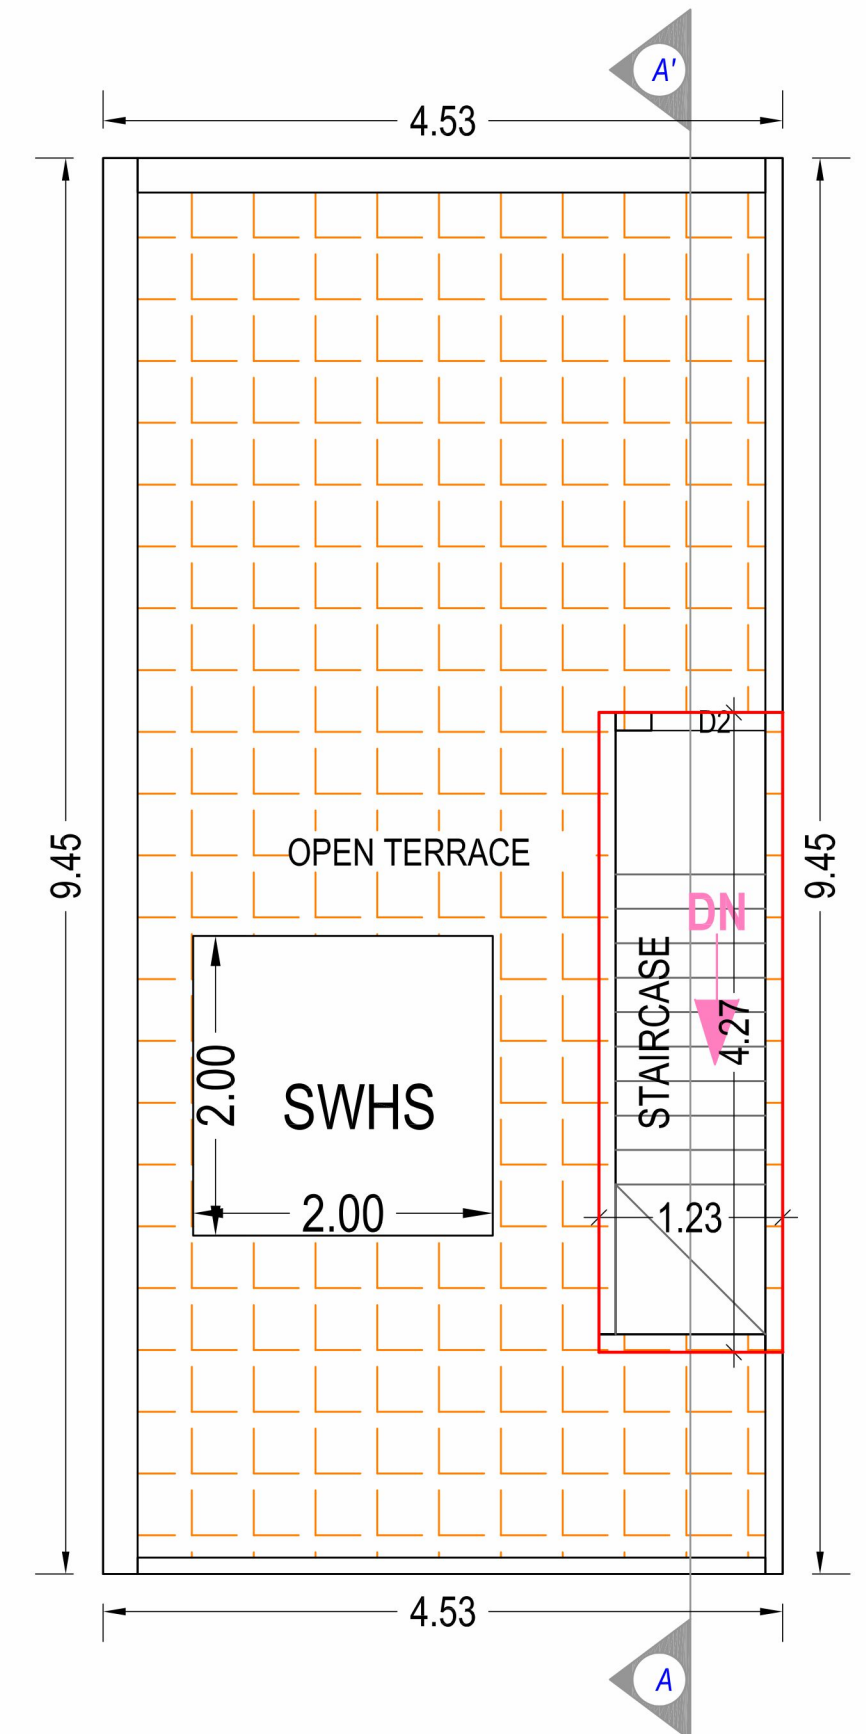


TERRACE FLOOR PLAN
(SCALE 1:100)


Row House B

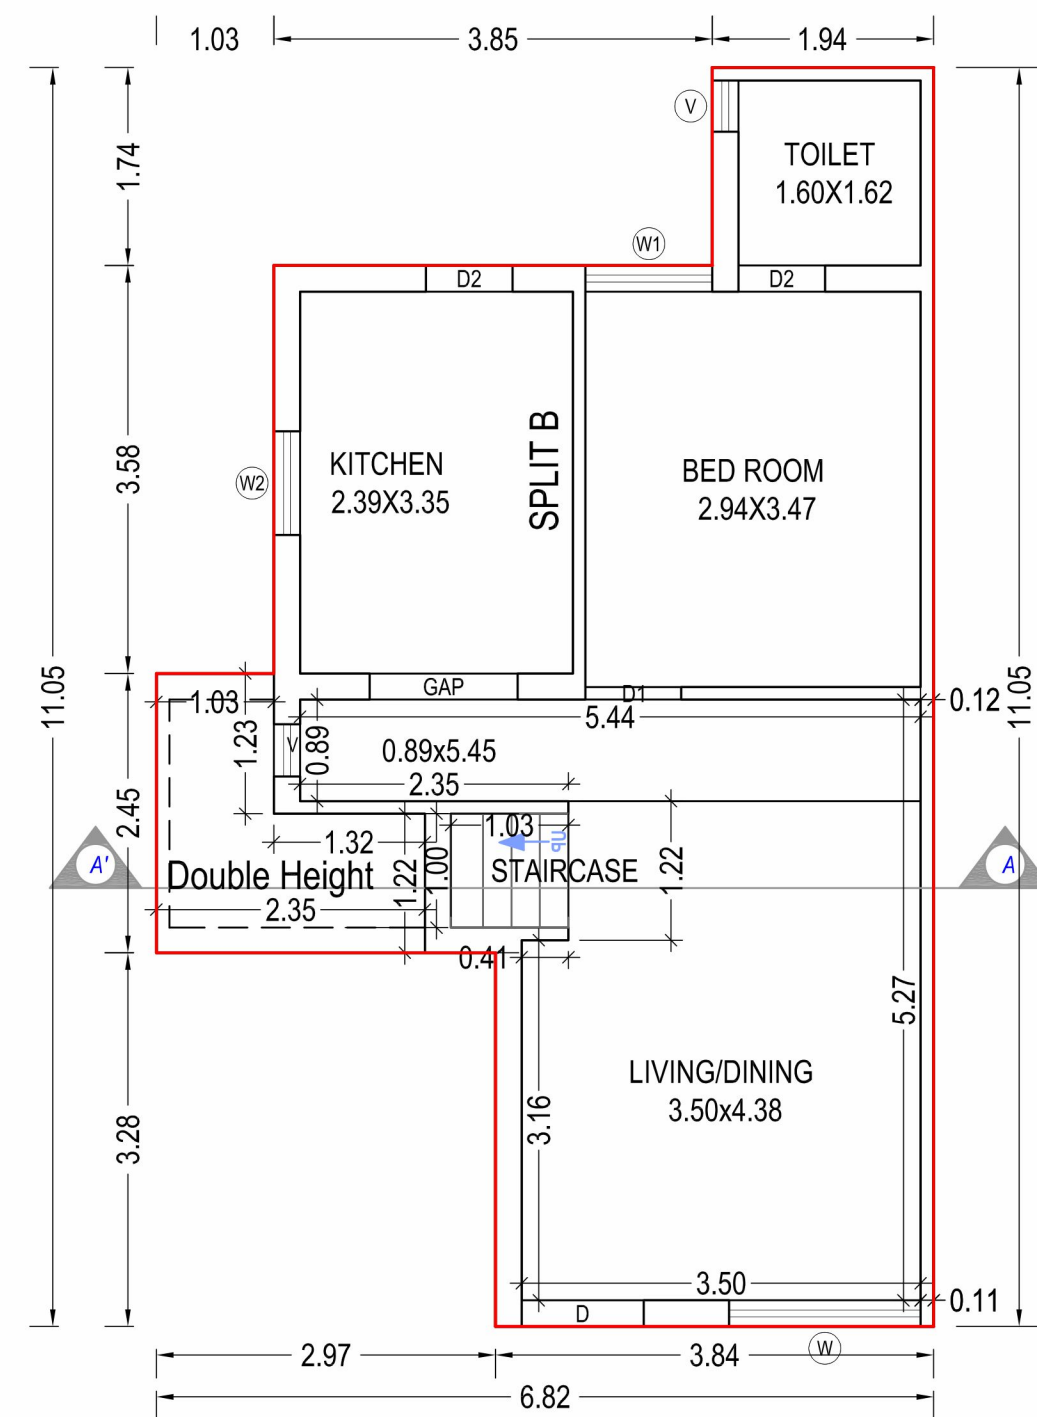

GROUND FLOOR PLAN
(Proposed)
(SCALE 1:100)

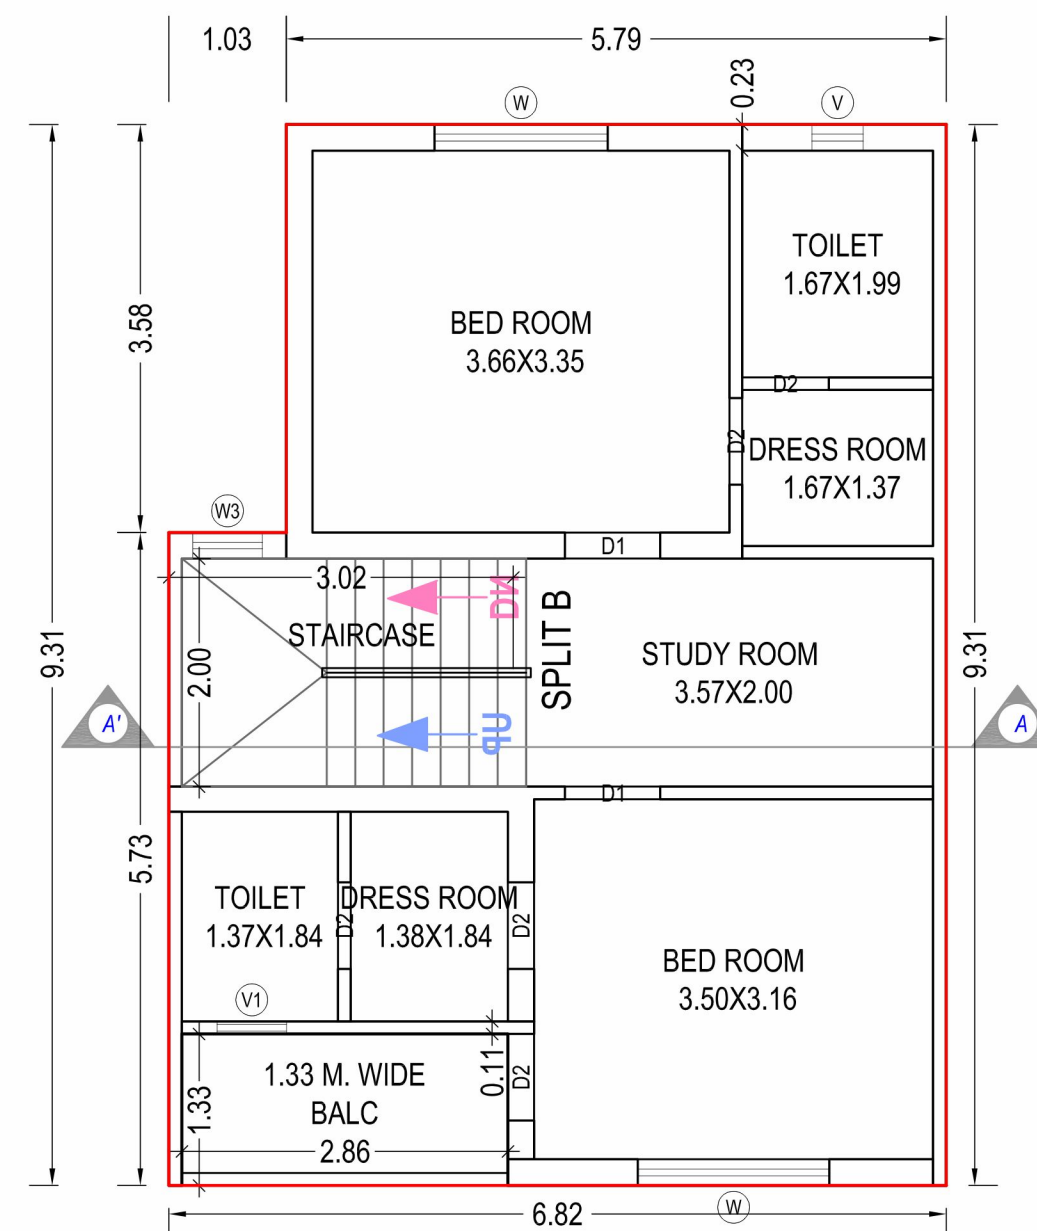


FIRST FLOOR PLAN
(Proposed)
(SCALE 1:100)

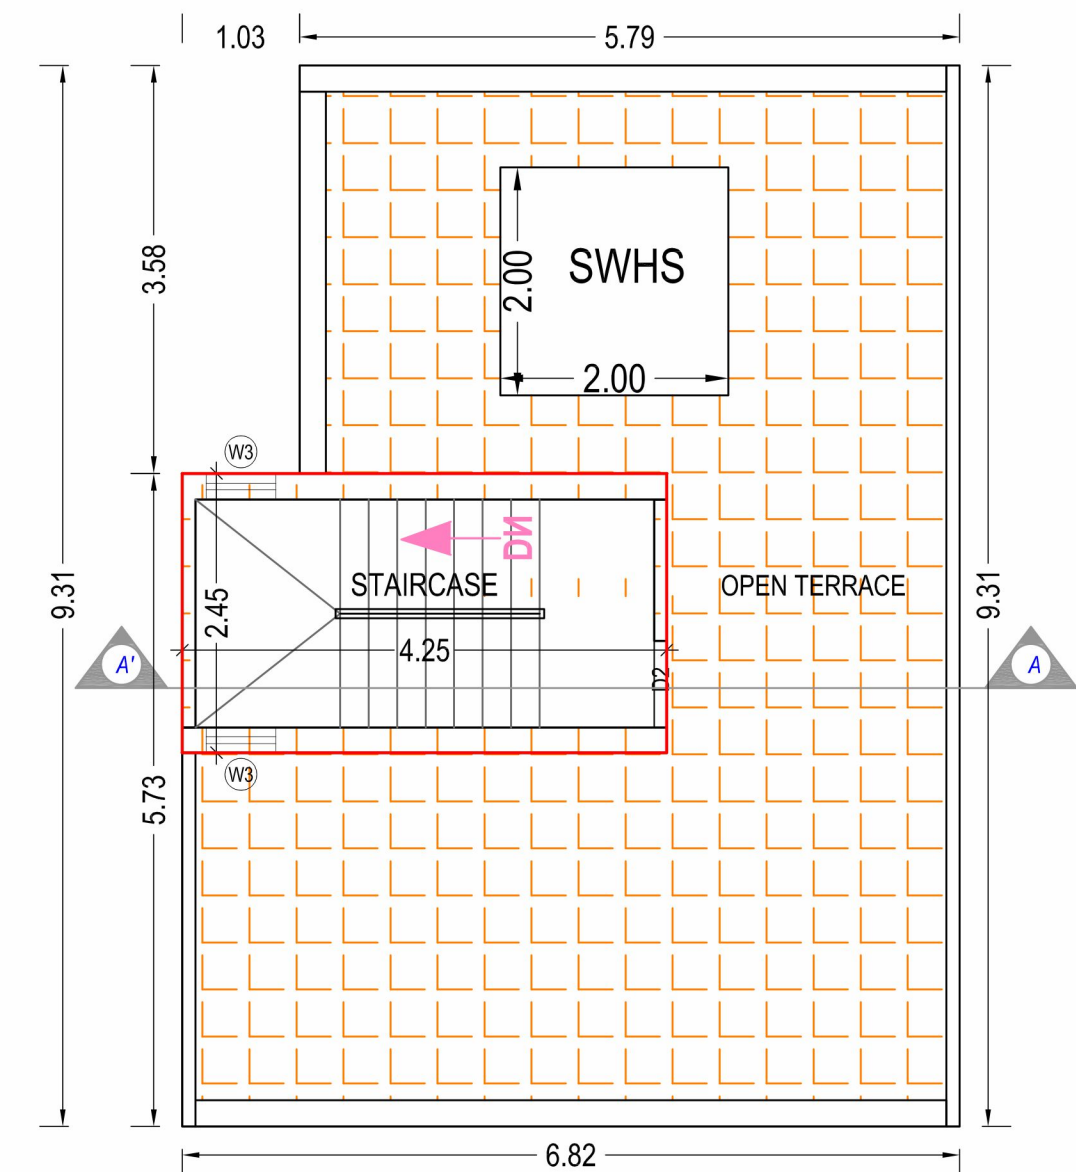


TERRACE FLOOR PLAN
(SCALE 1:100)


Row House B3

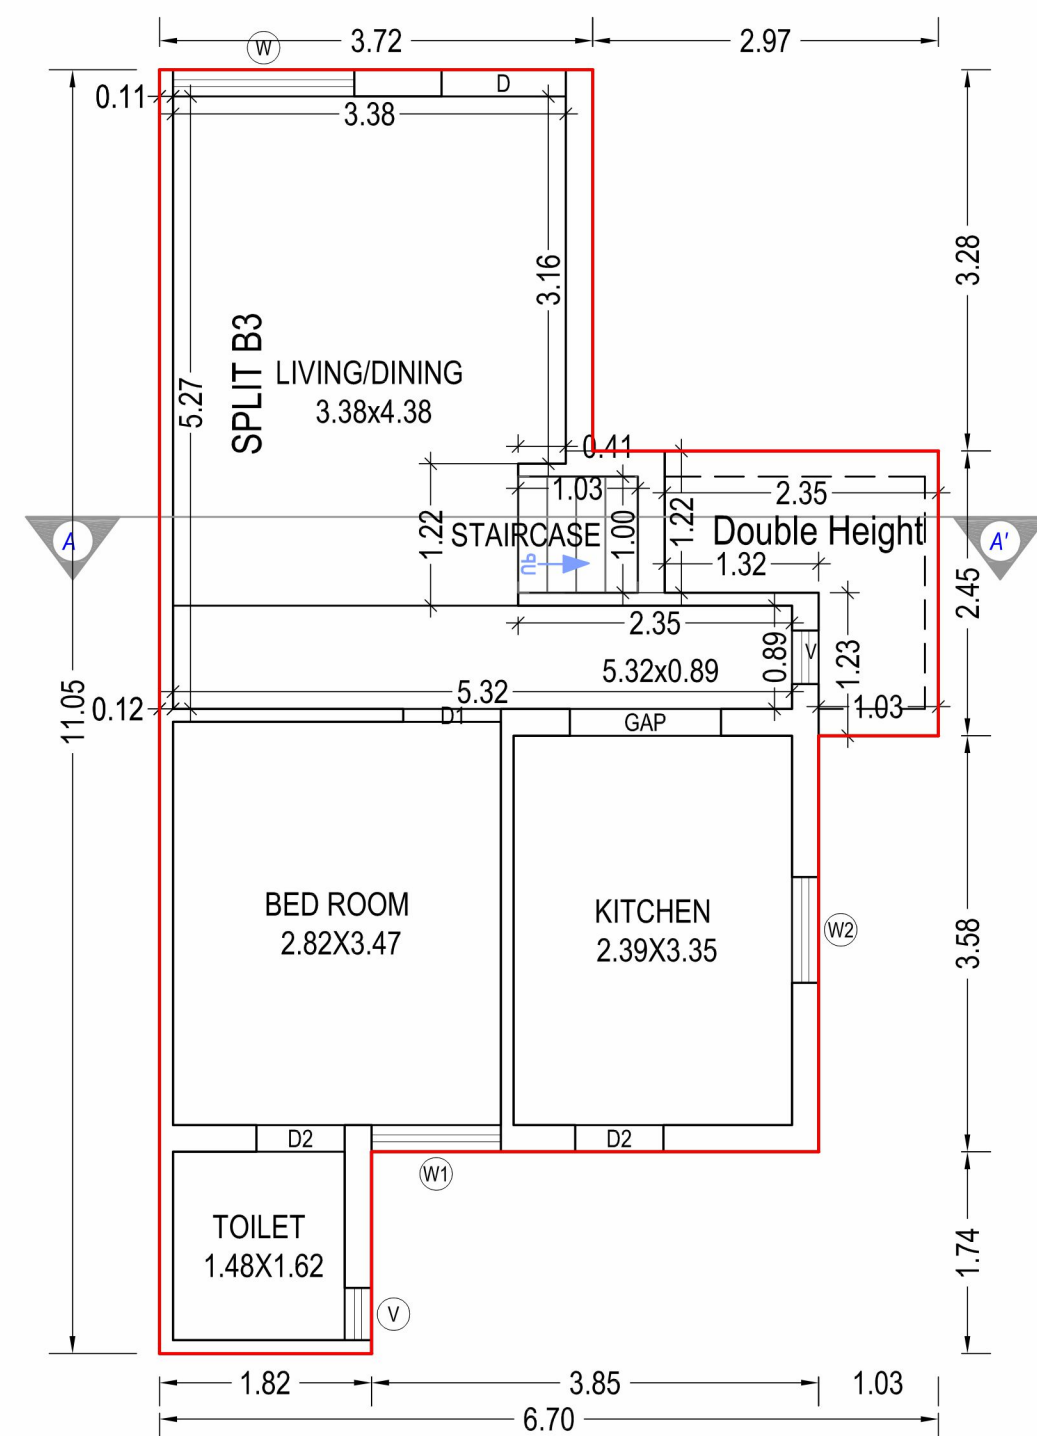

GROUND FLOOR PLAN
(Proposed)
(SCALE 1:100)

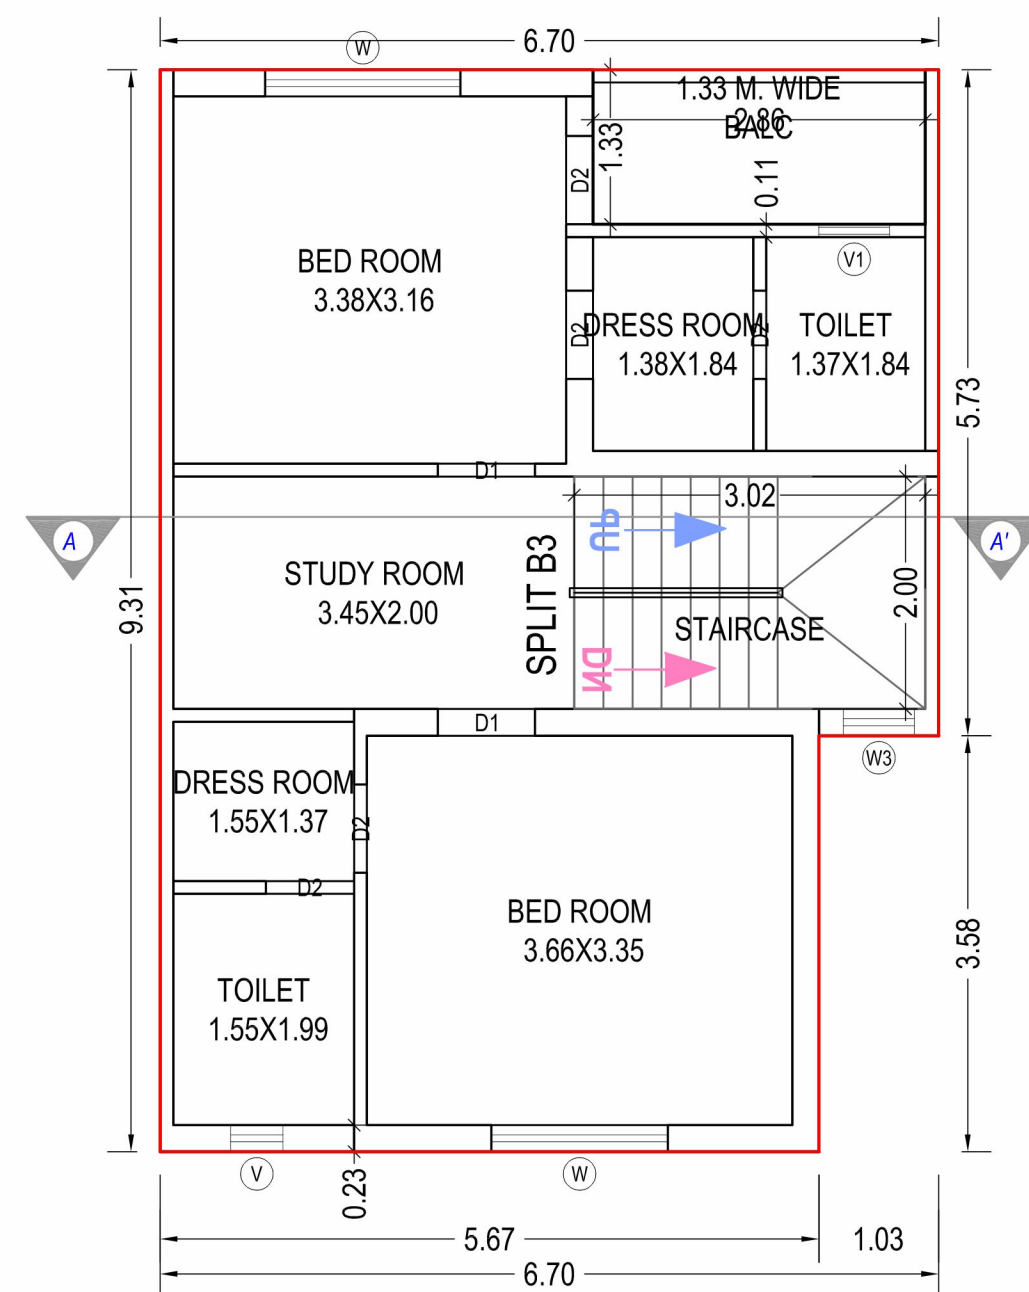


FIRST FLOOR PLAN
(Proposed)
(SCALE 1:100)

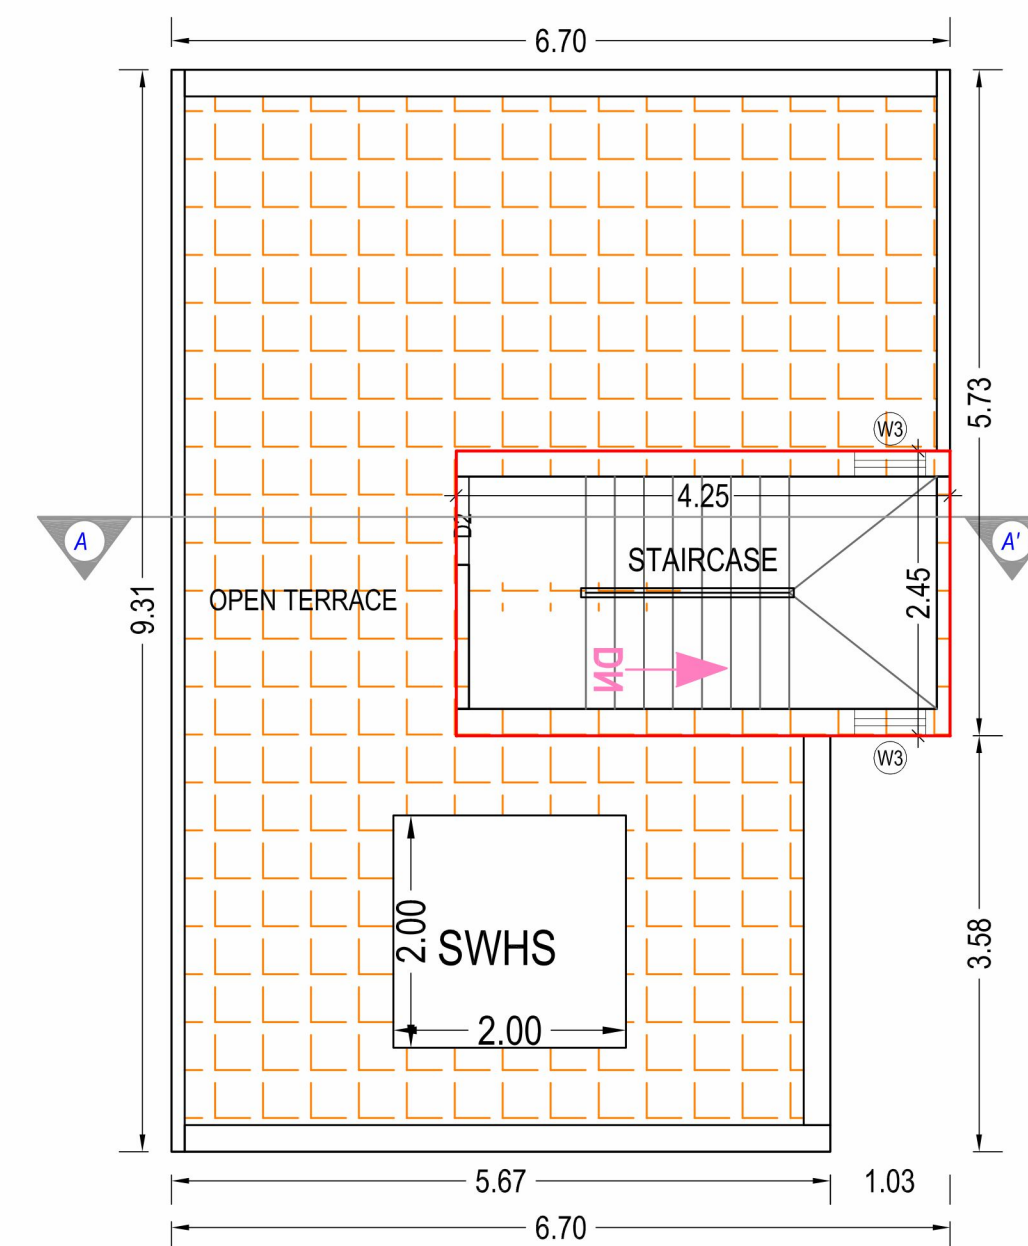


TERRACE FLOOR PLAN
(SCALE 1:100)


Row House B2

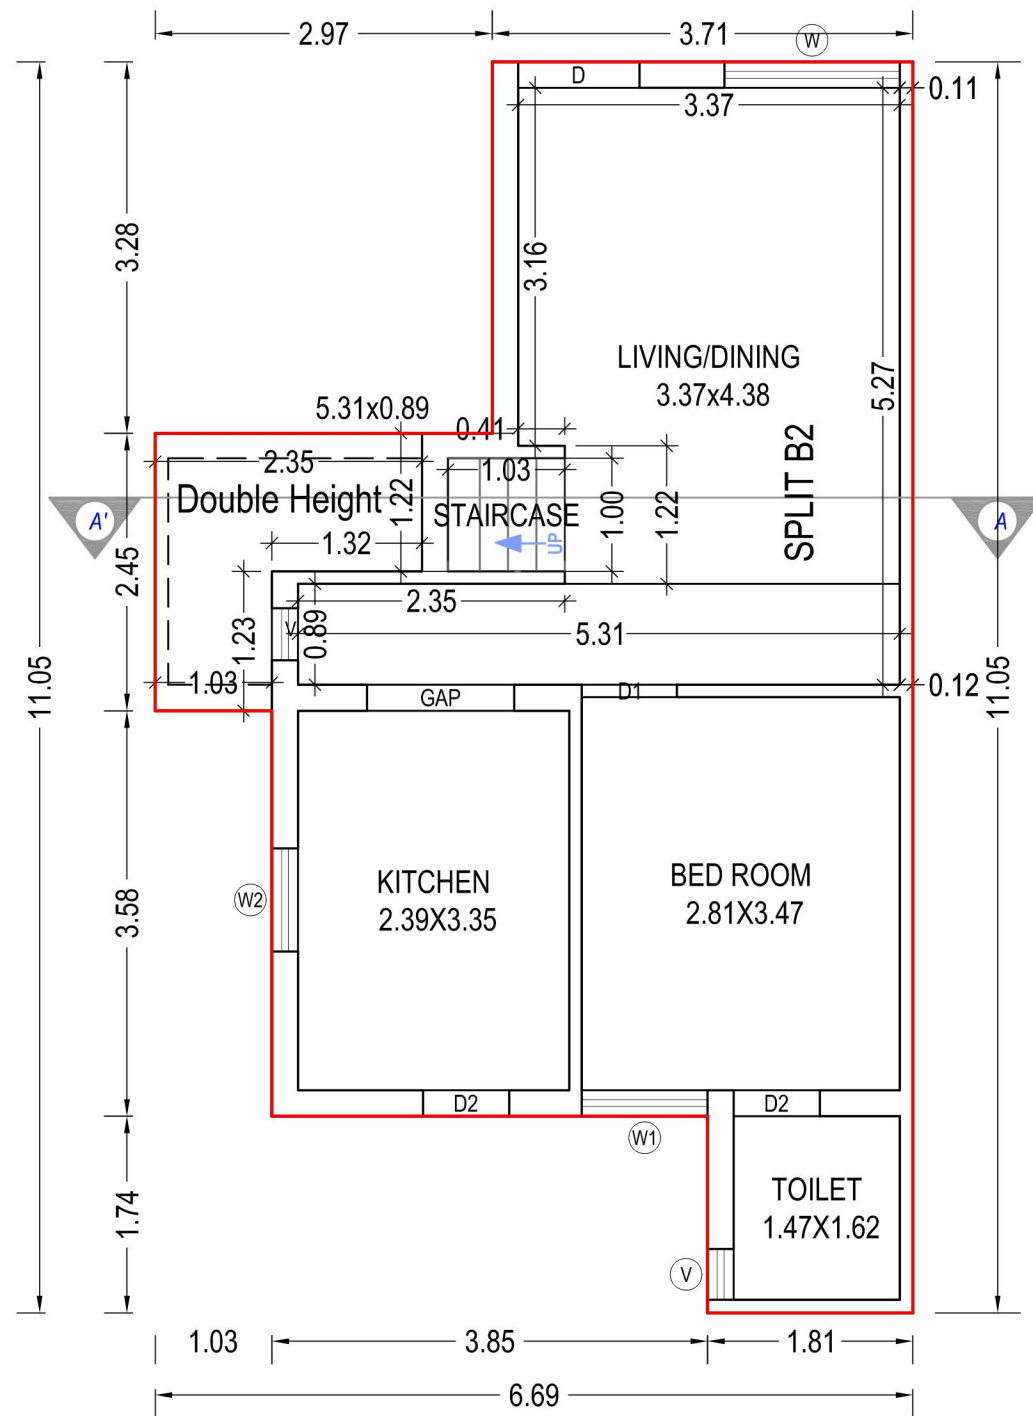

GROUND FLOOR PLAN
(Proposed)
(SCALE 1:100)

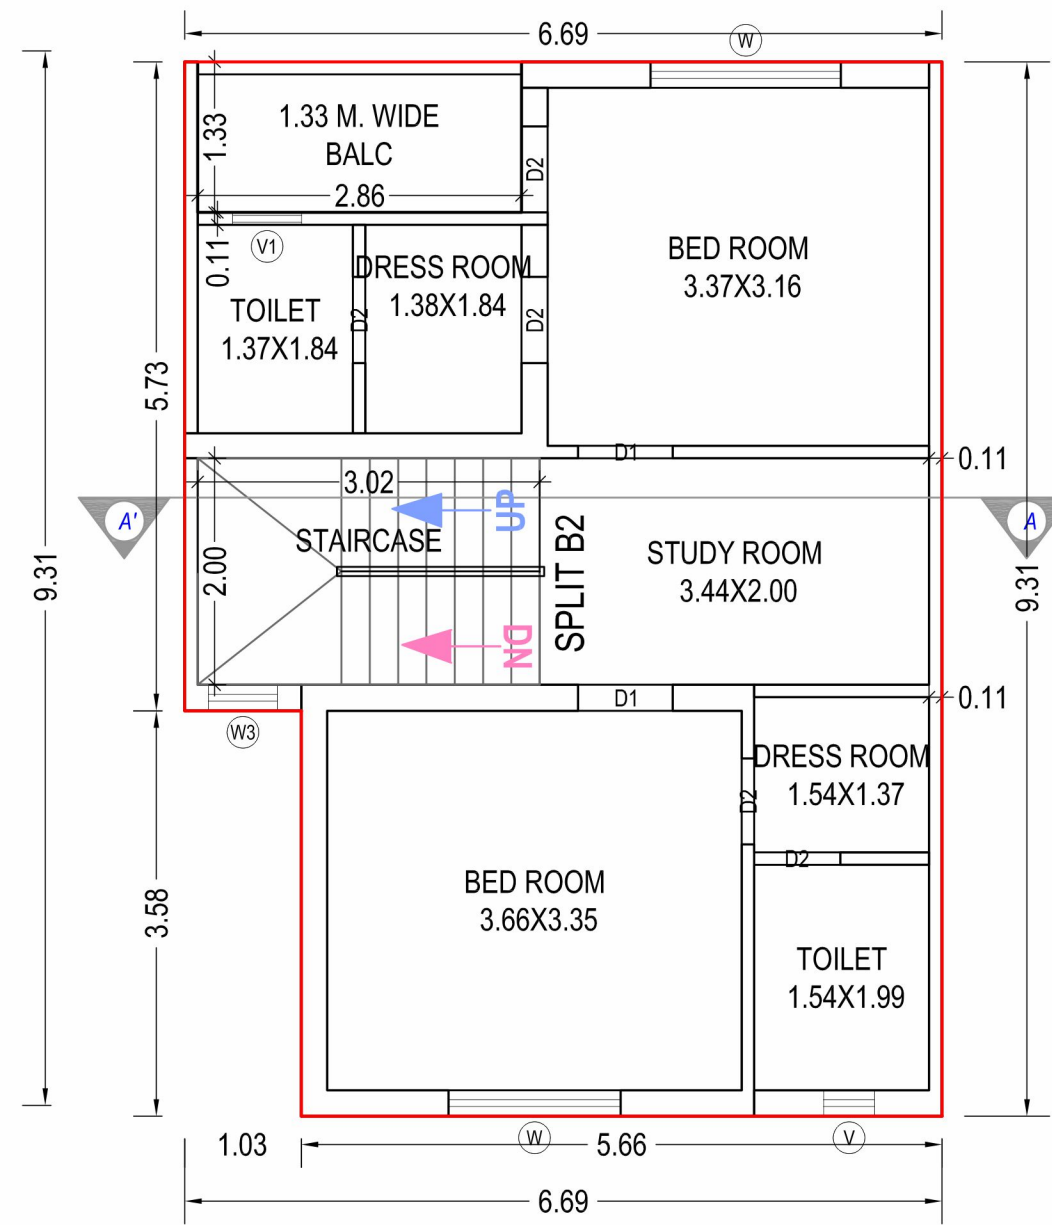


FIRST FLOOR PLAN
(Proposed)
(SCALE 1:100)

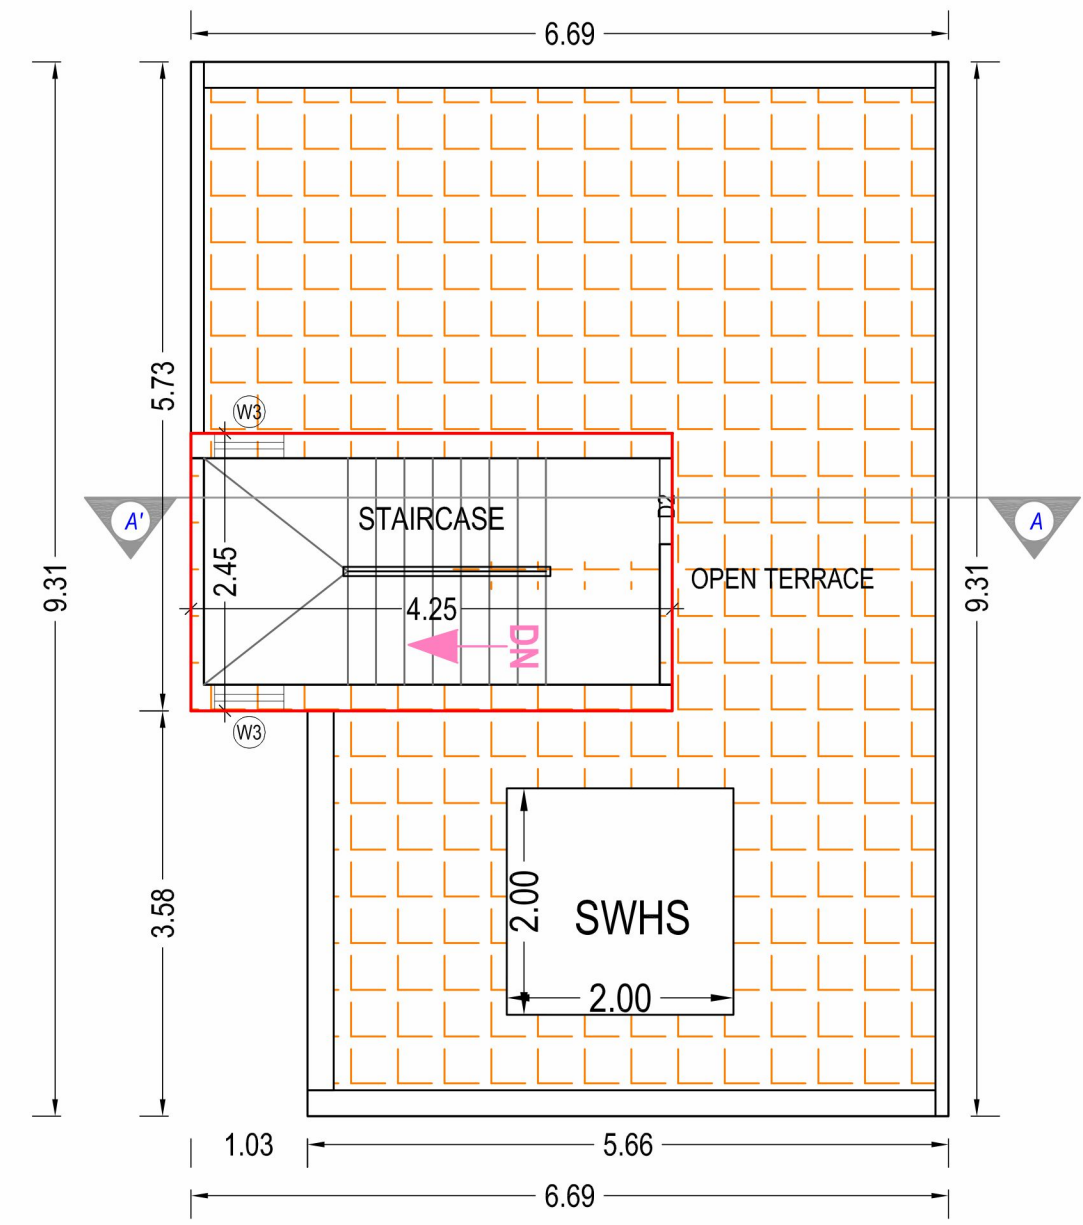


TERRACE FLOOR PLAN
(SCALE 1:100)


Row House C1

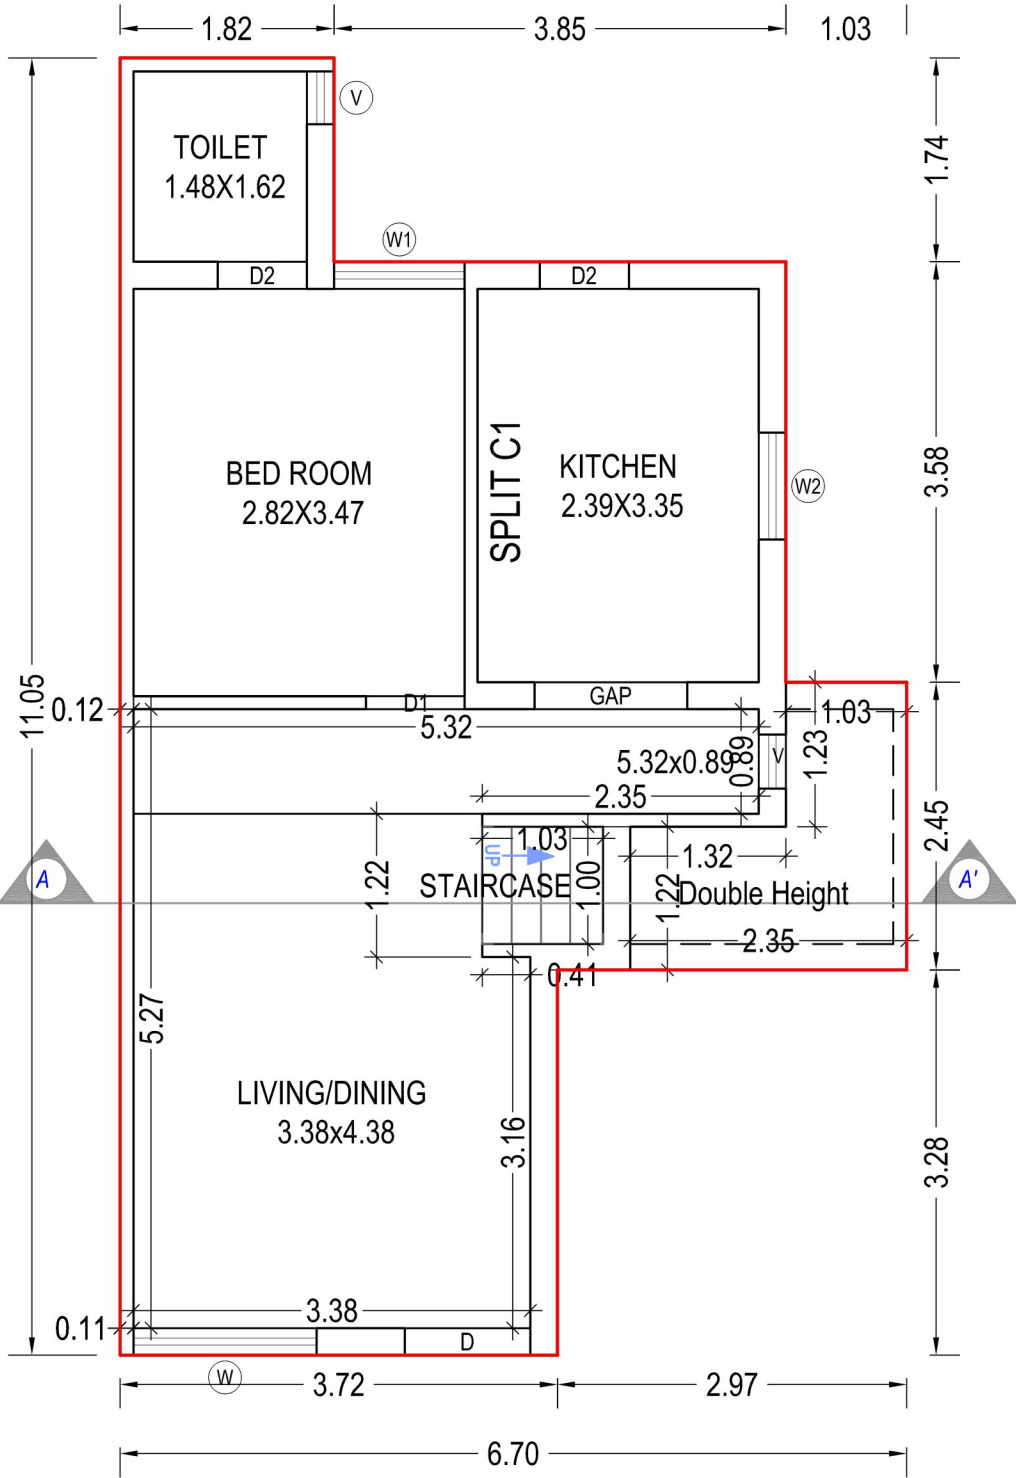

GROUND FLOOR PLAN
(Proposed)
(SCALE 1:100)

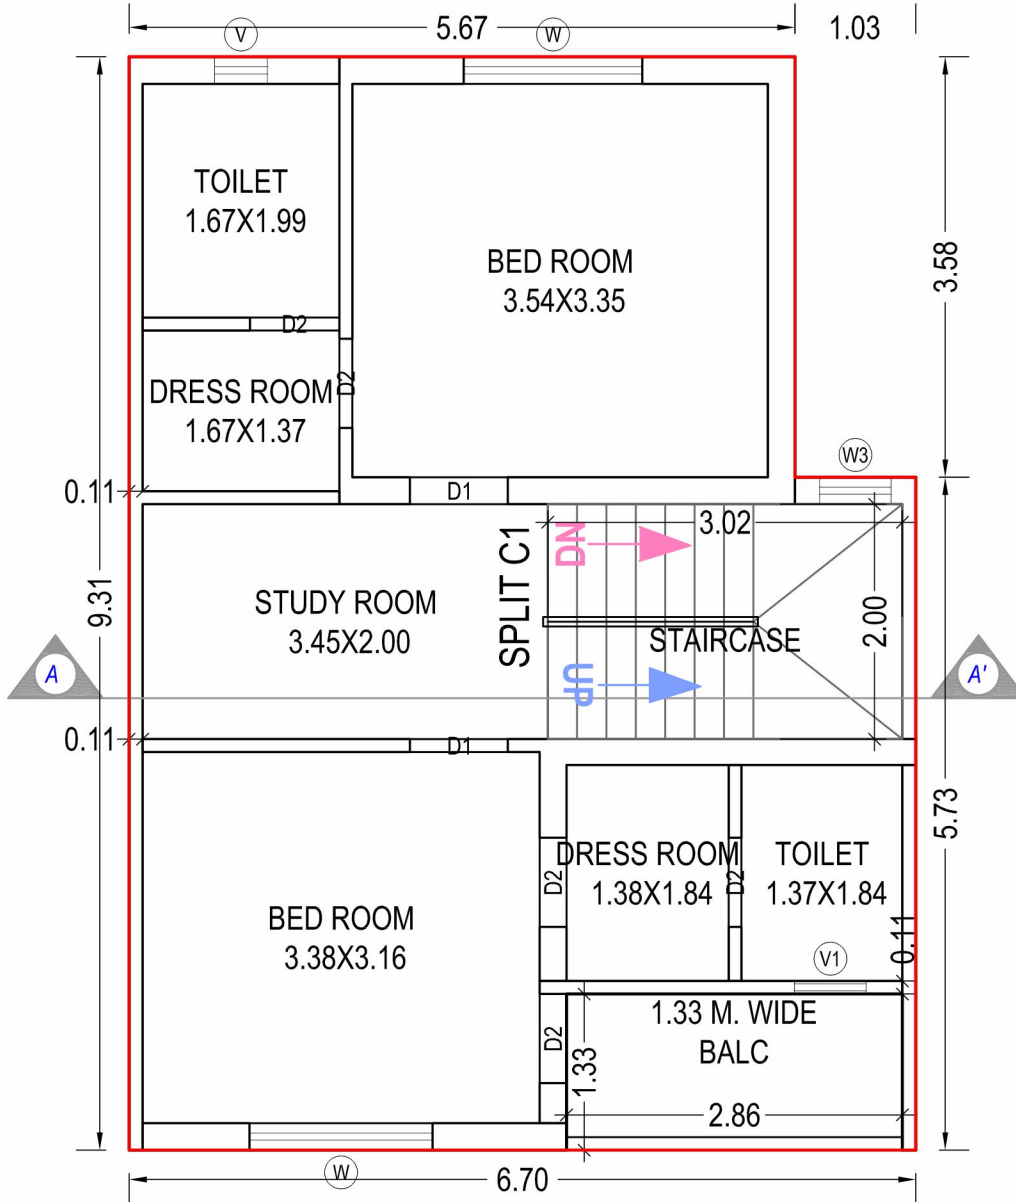


FIRST FLOOR PLAN
(Proposed)
(SCALE 1:100)

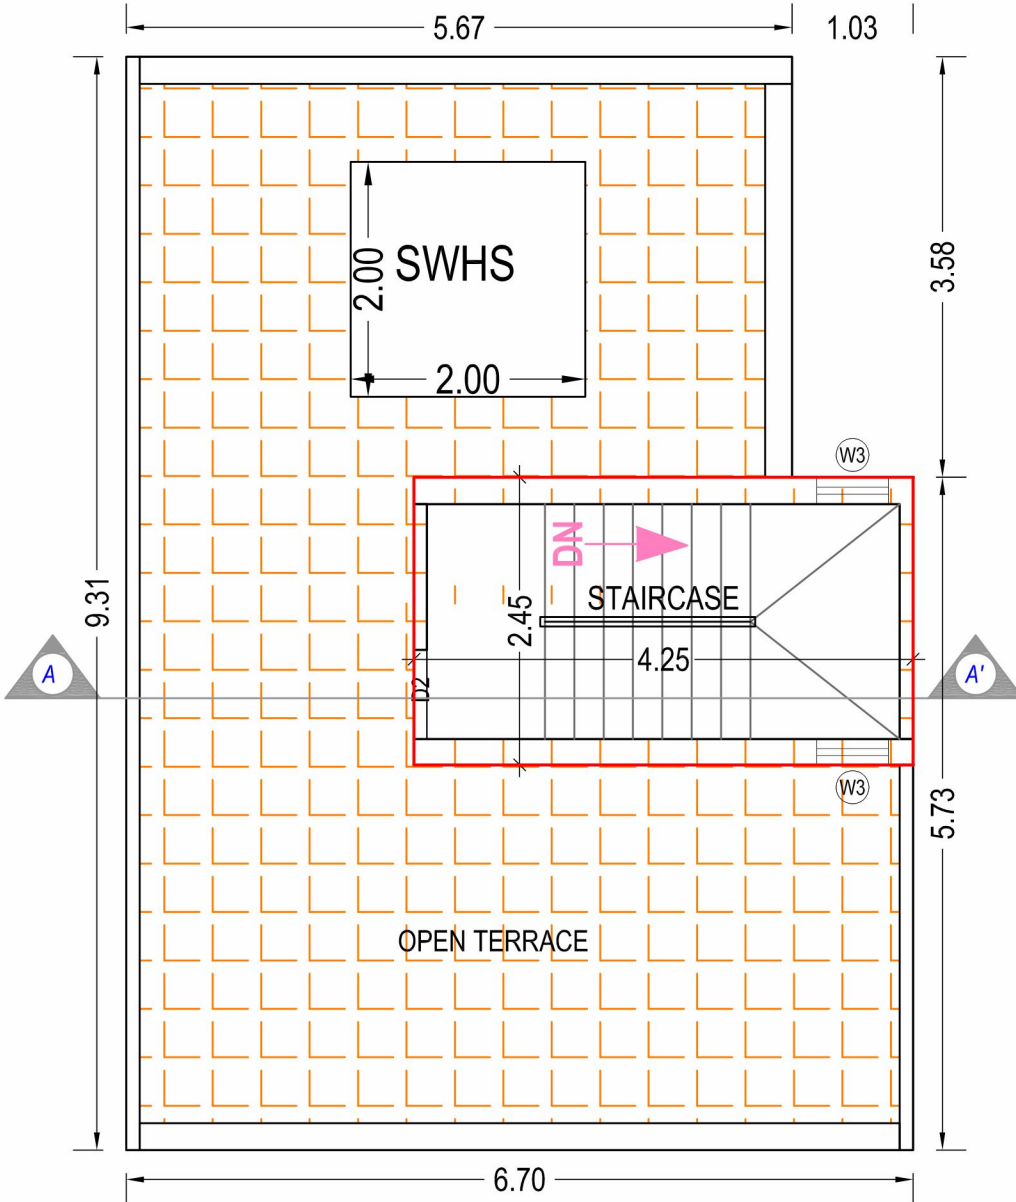


TERRACE FLOOR PLAN
(SCALE 1:100)


Row House C

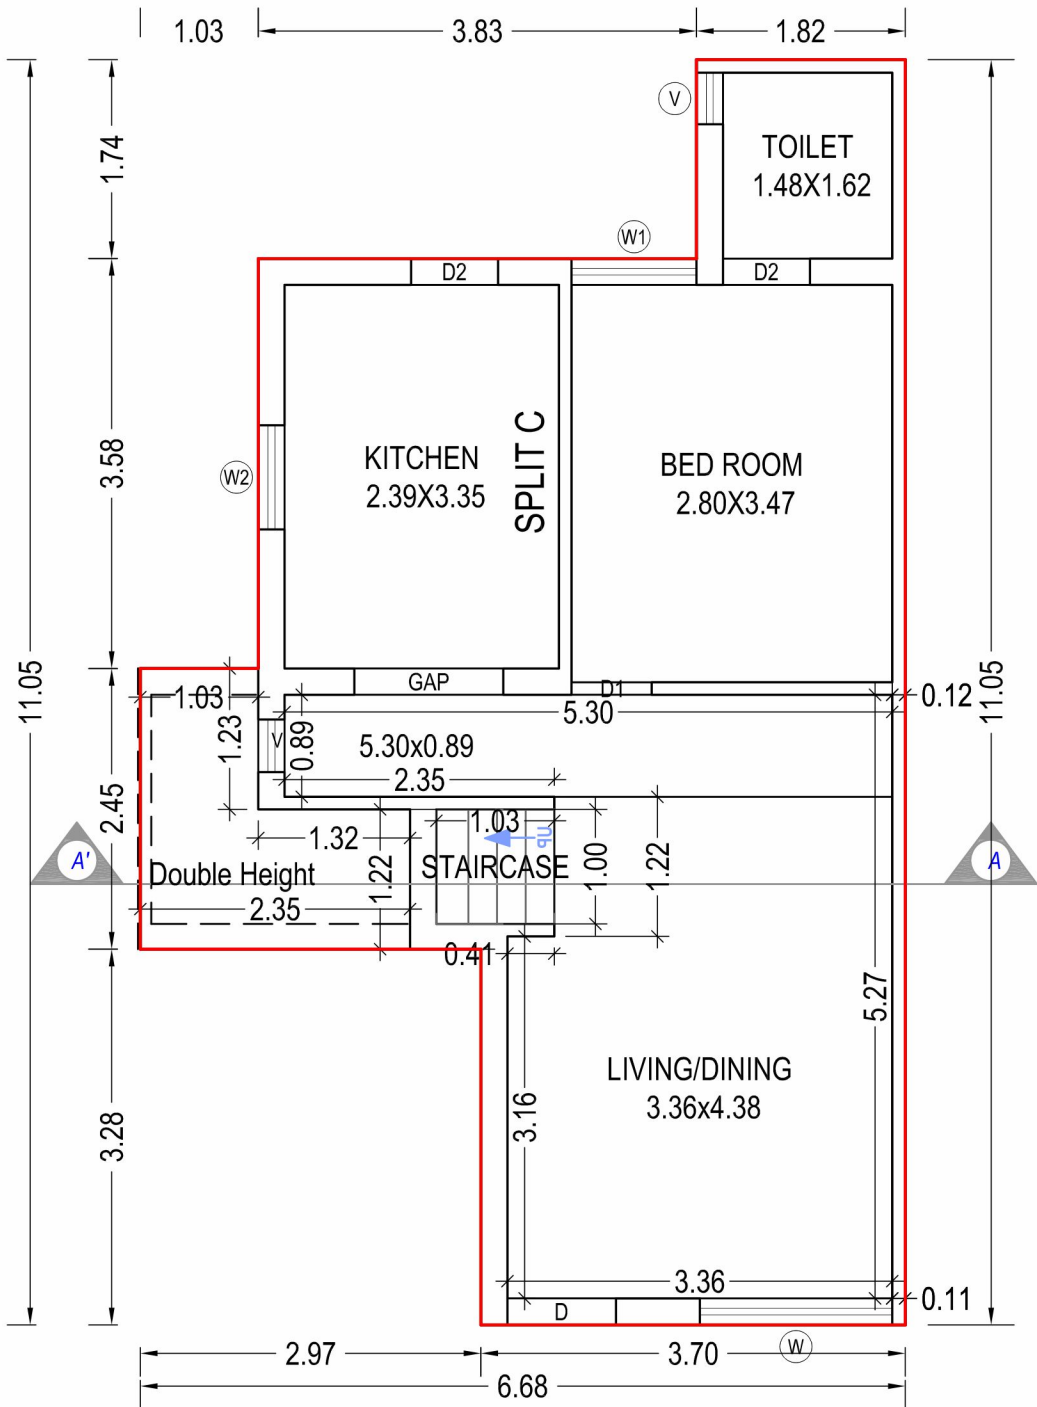

GROUND FLOOR PLAN
(Proposed)
(SCALE 1:100)

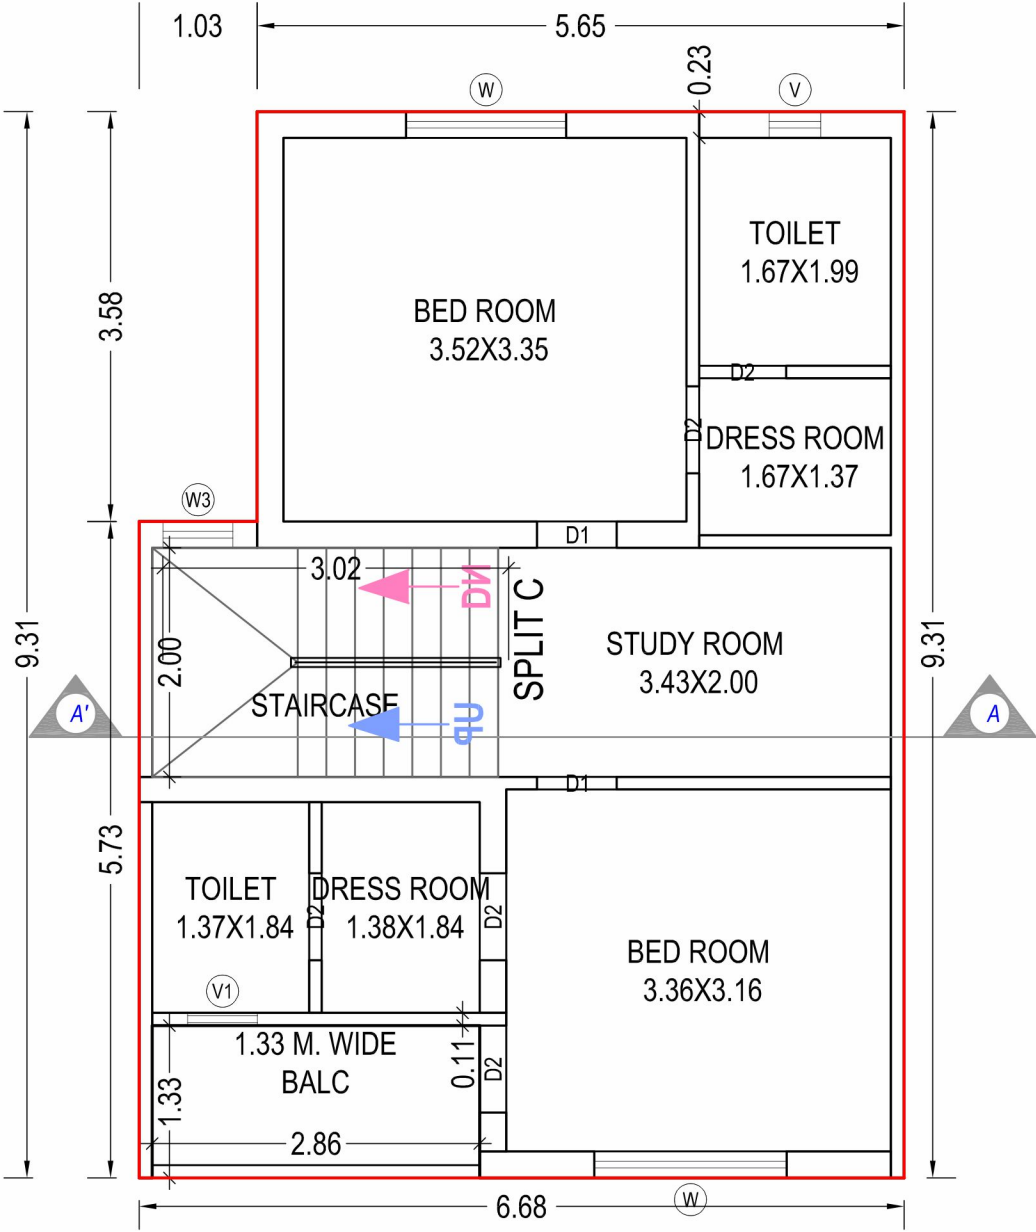


FIRST FLOOR PLAN
(Proposed)
(SCALE 1:100)

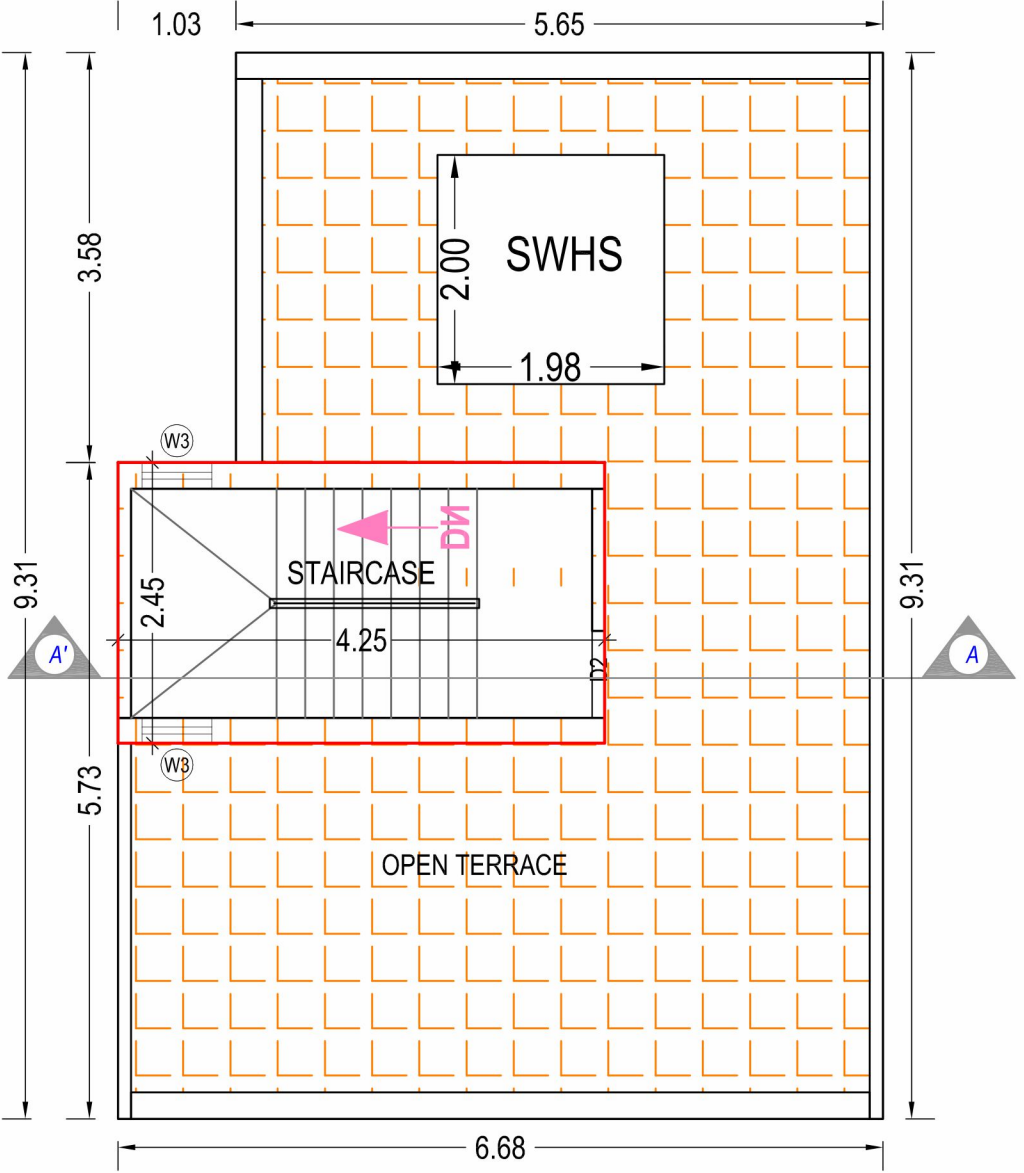


TERRACE FLOOR PLAN
(SCALE 1:100)


Row House C3

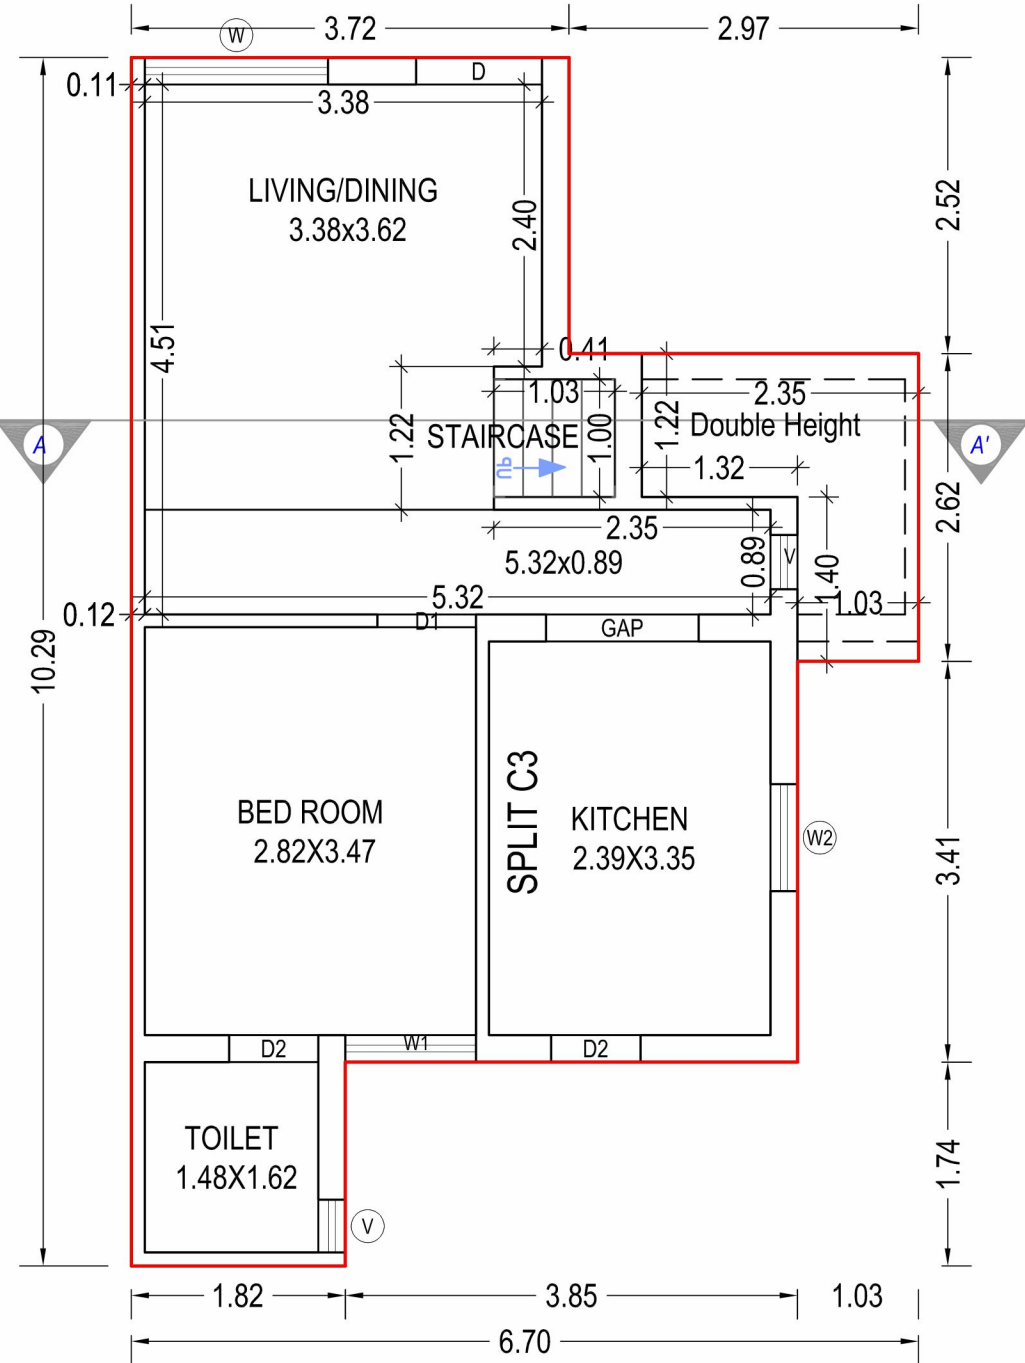

GROUND FLOOR PLAN
(Proposed)
(SCALE 1:100)



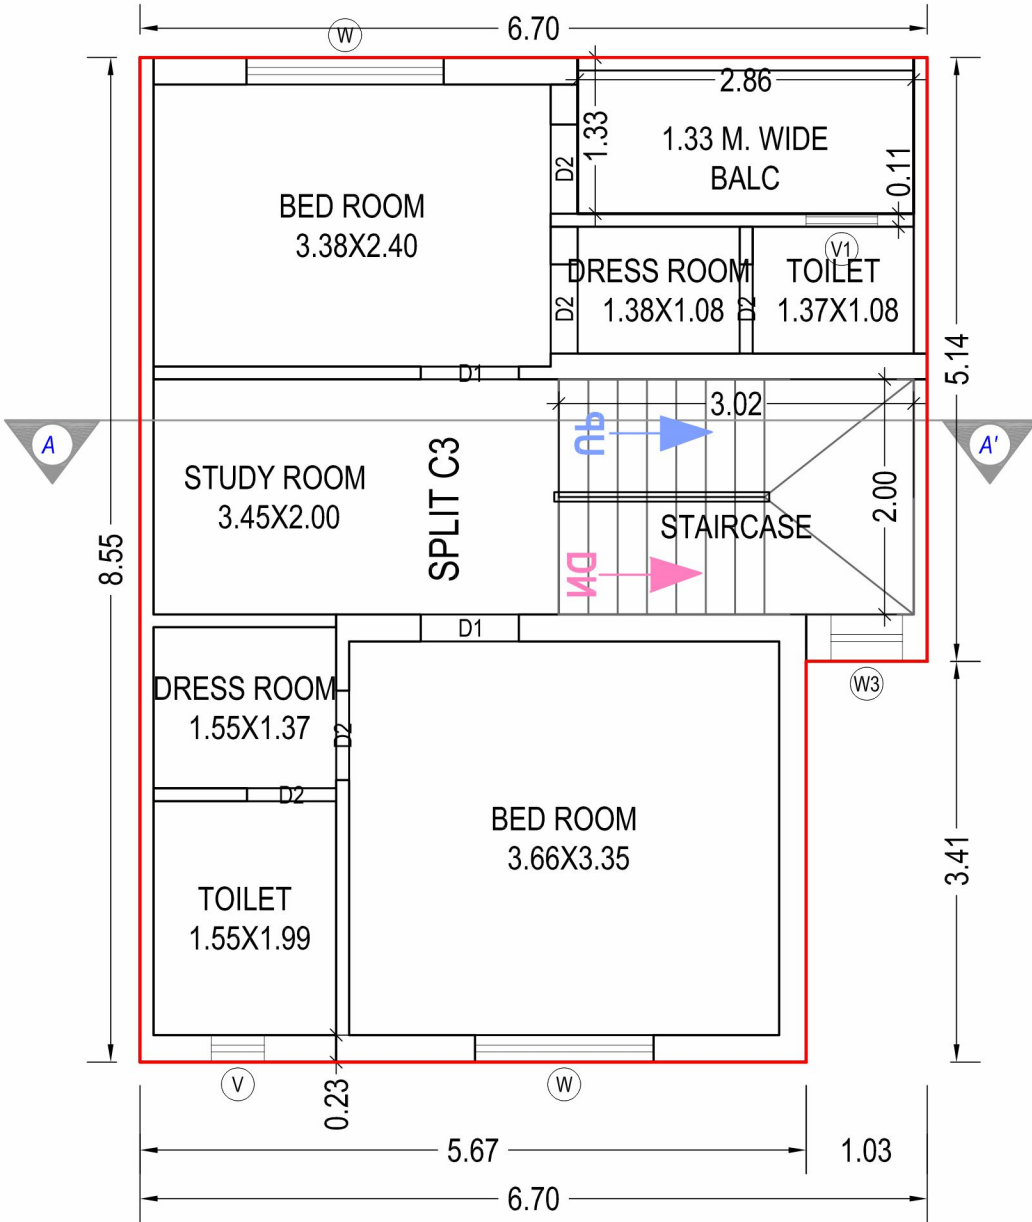


FIRST FLOOR PLAN
(Proposed)
(SCALE 1:100)



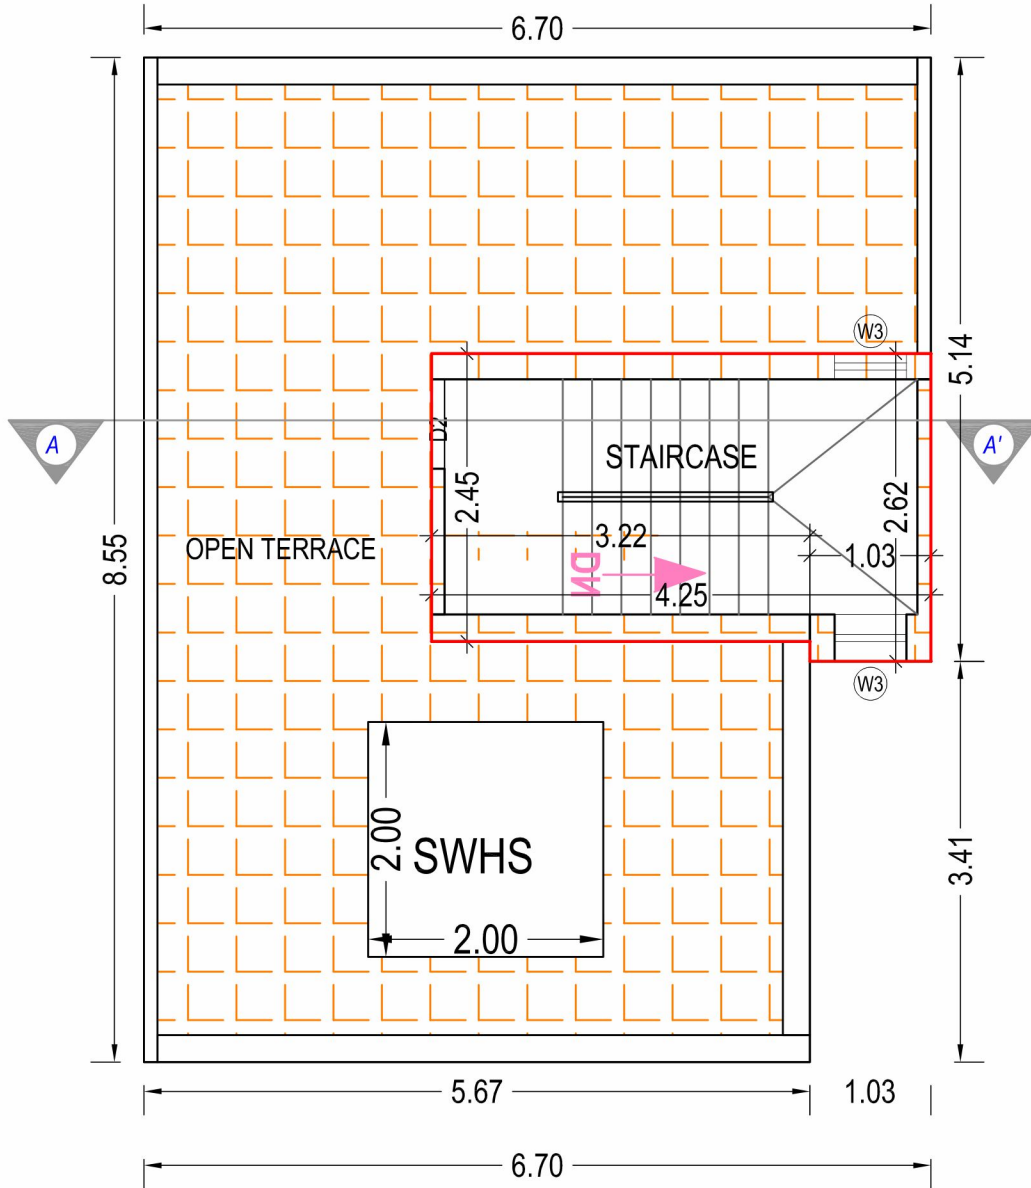


TERRACE FLOOR PLAN
(SCALE 1:100)


Row House C2

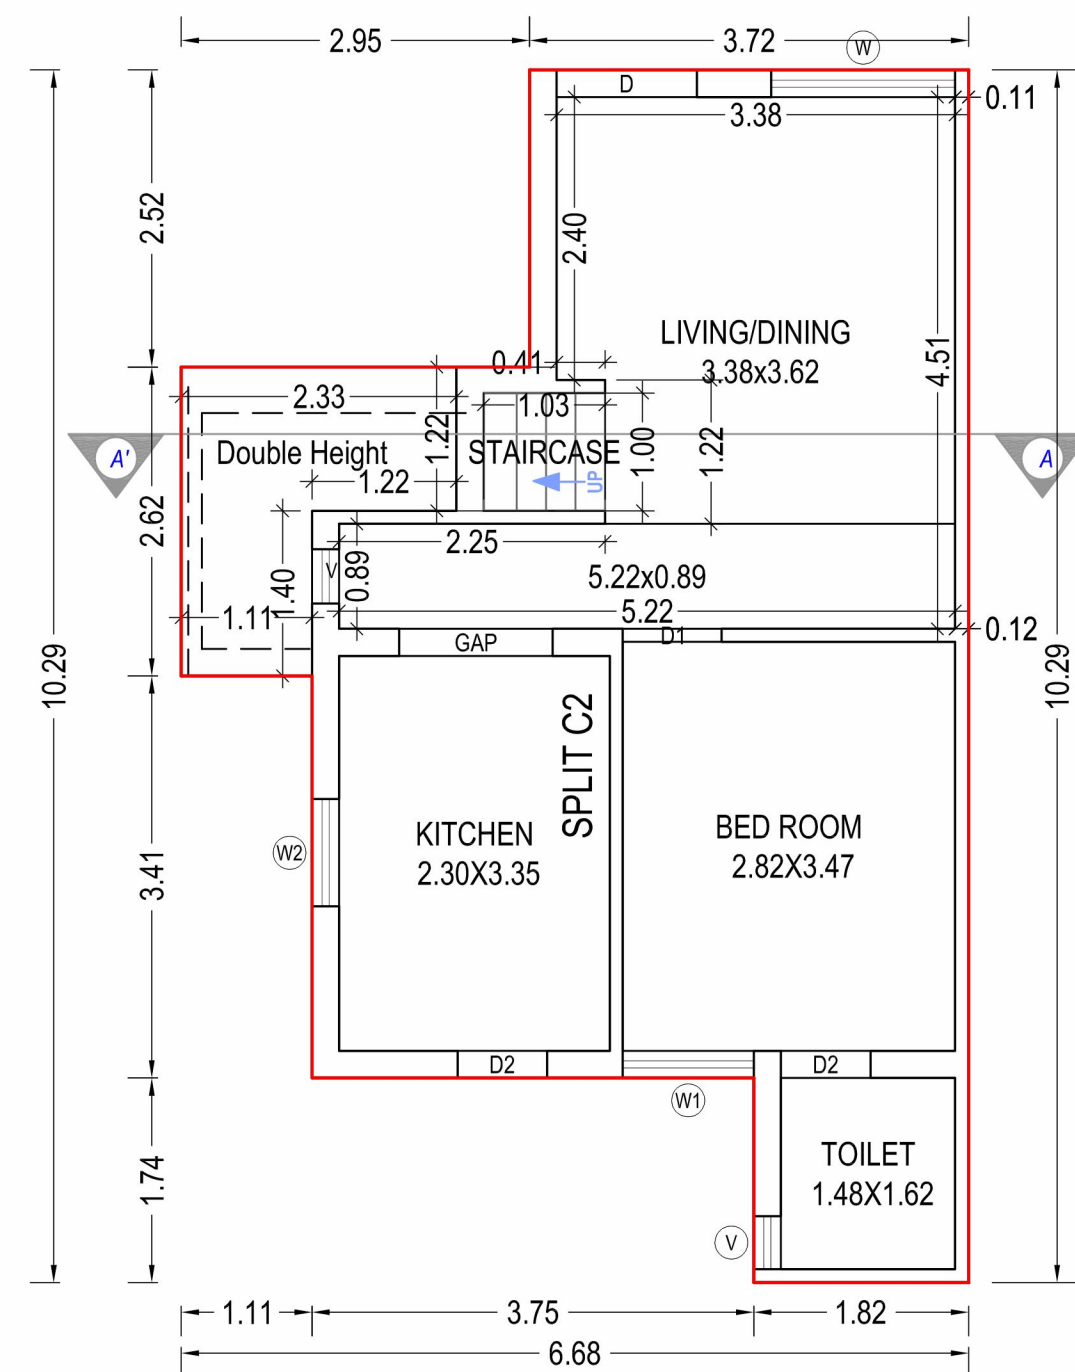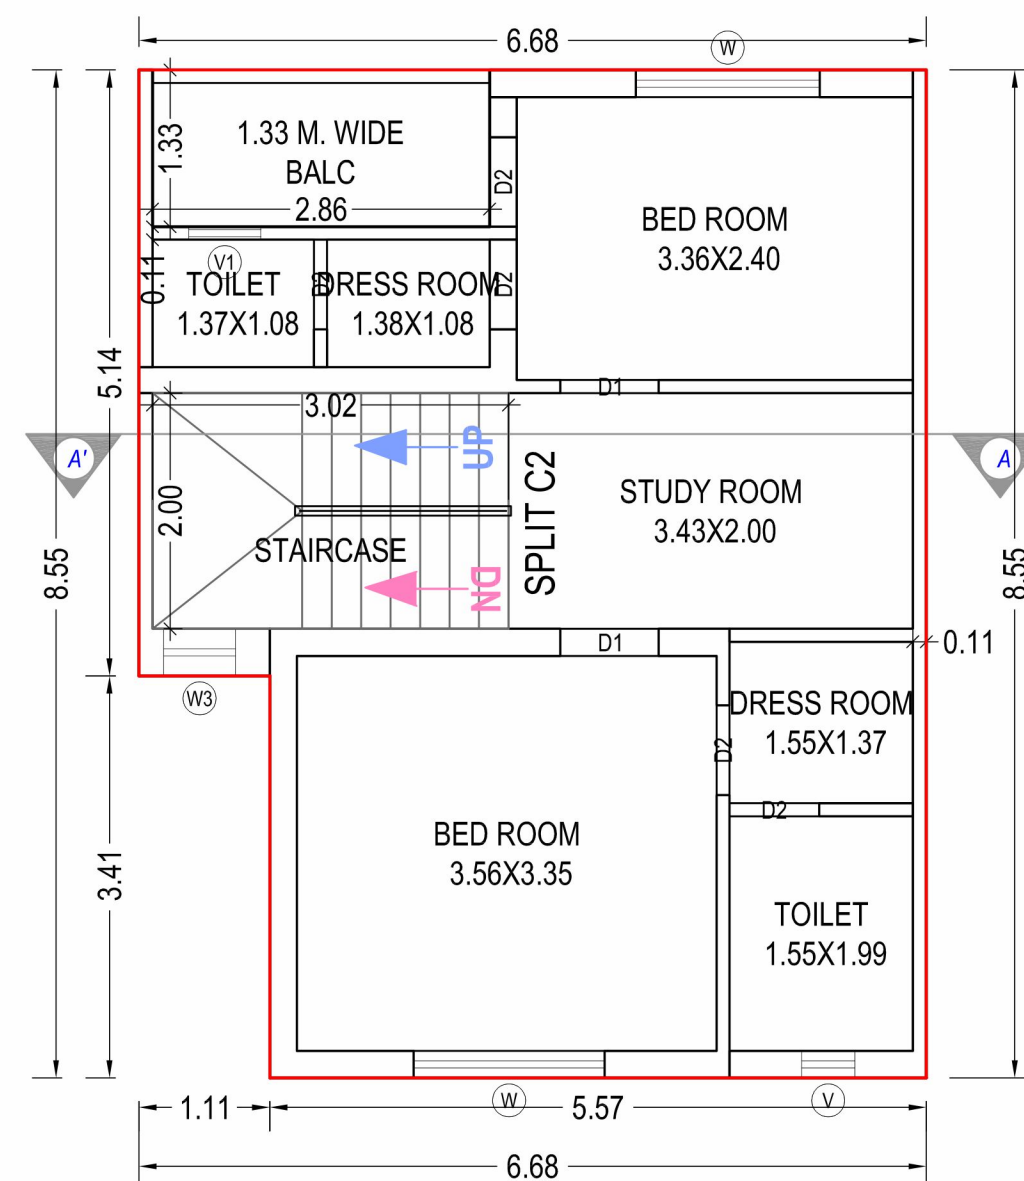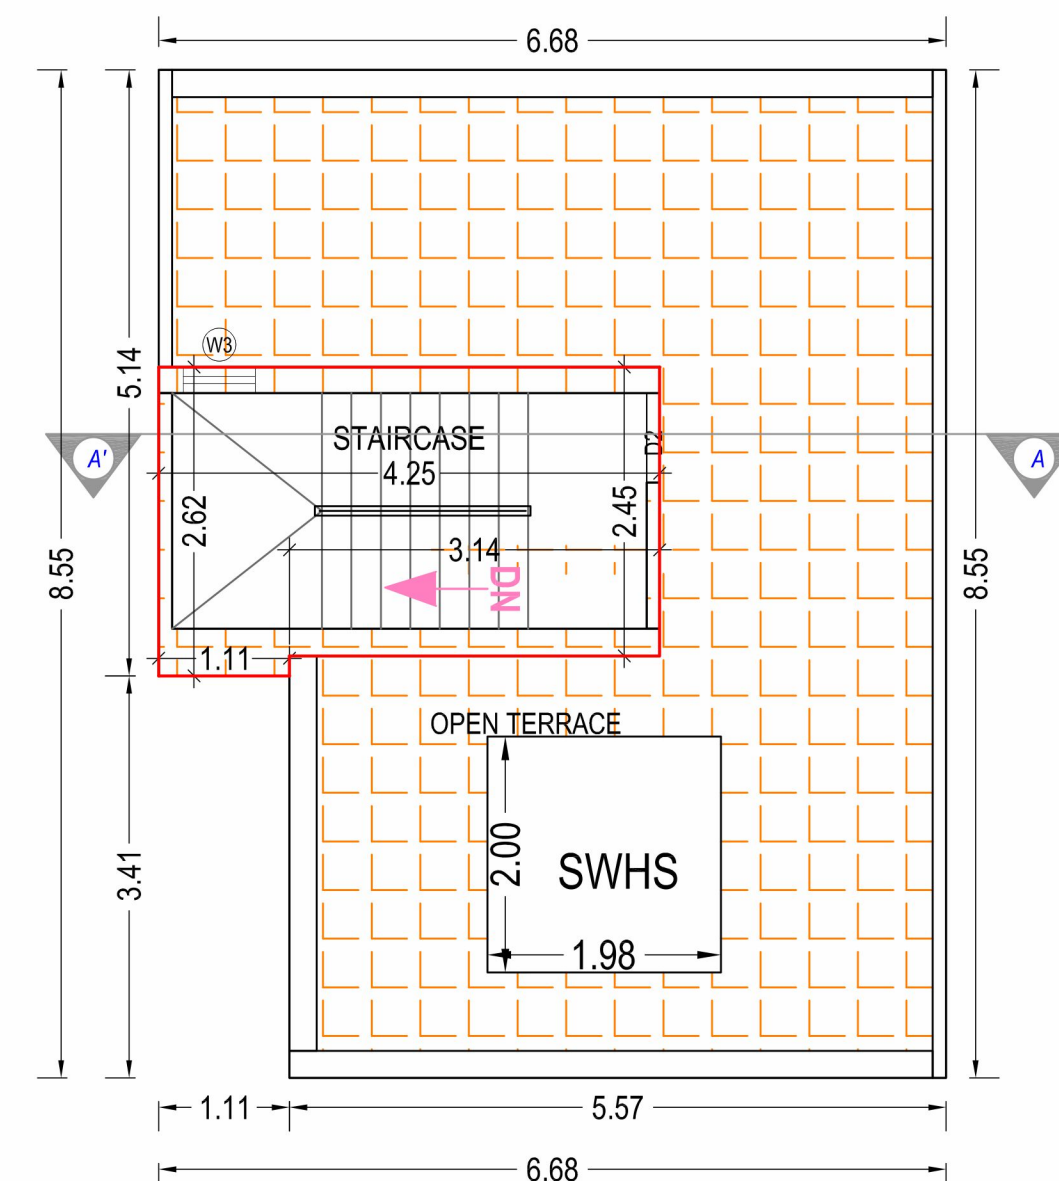


Row House D1

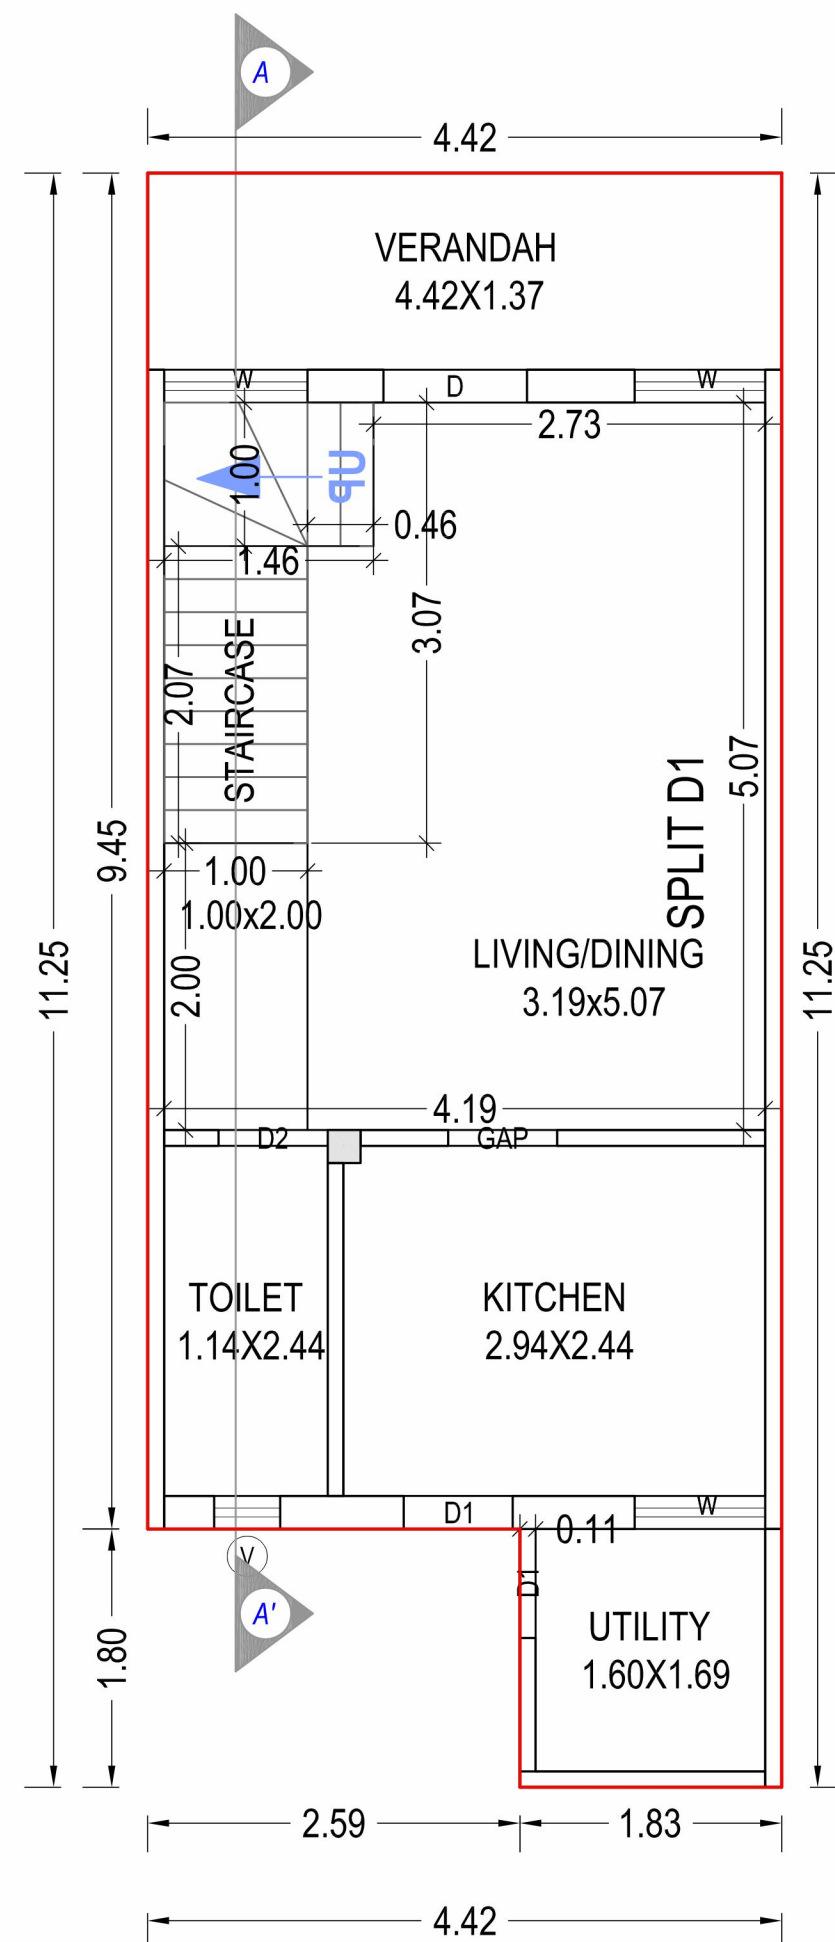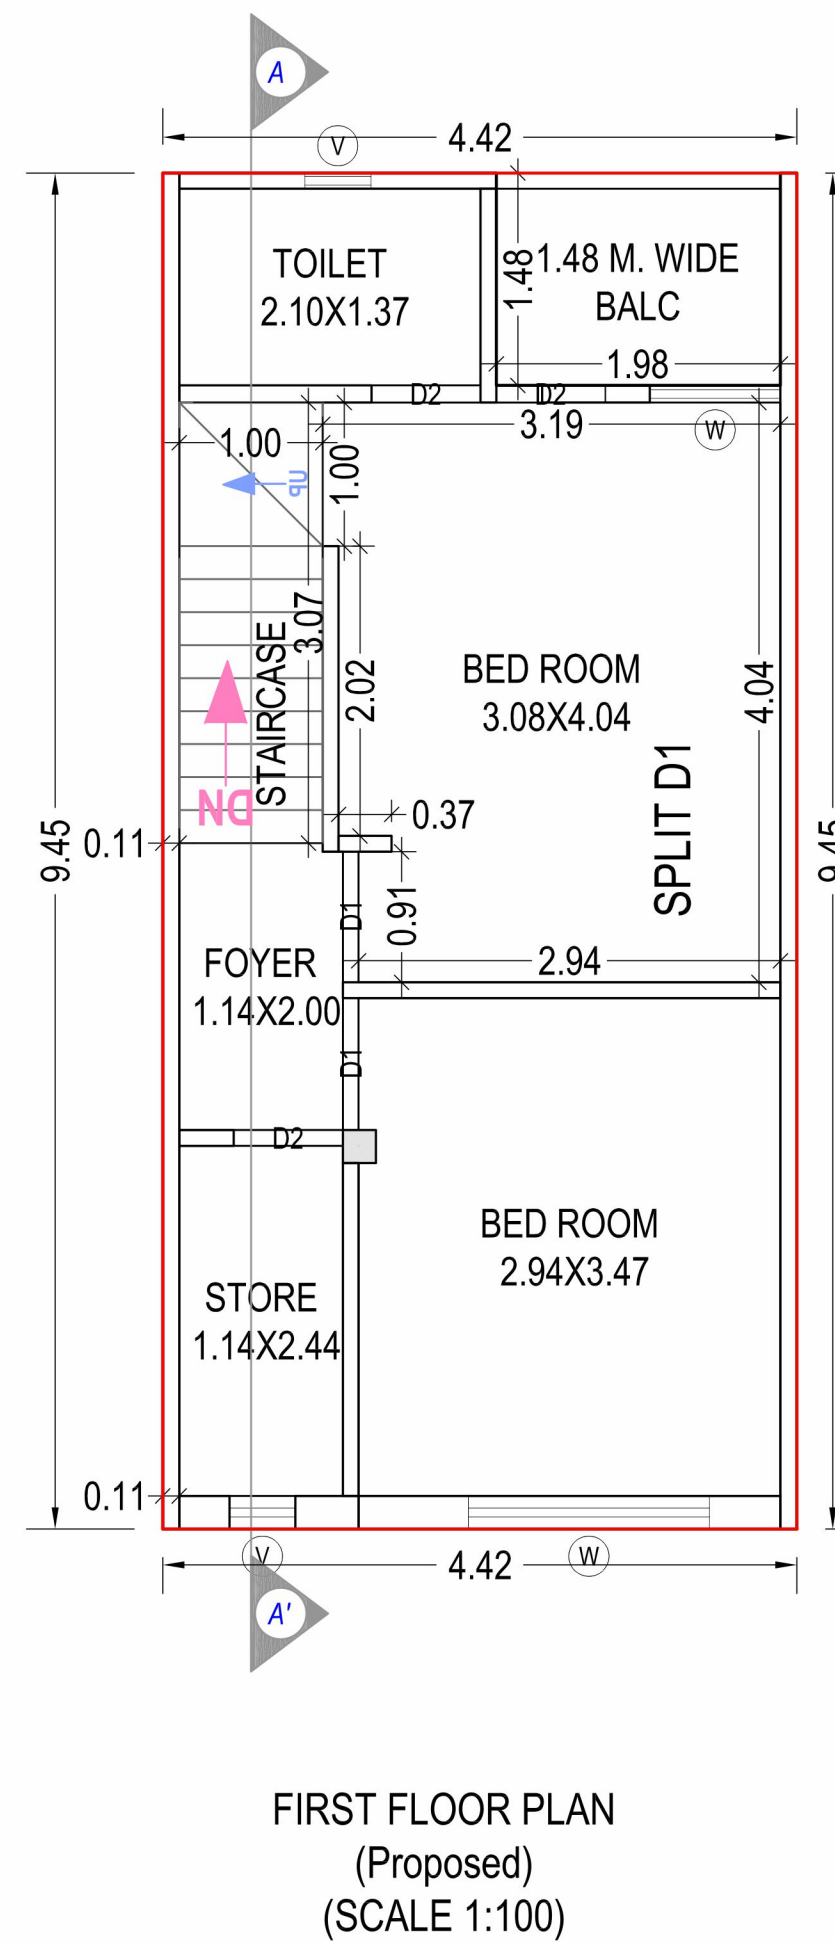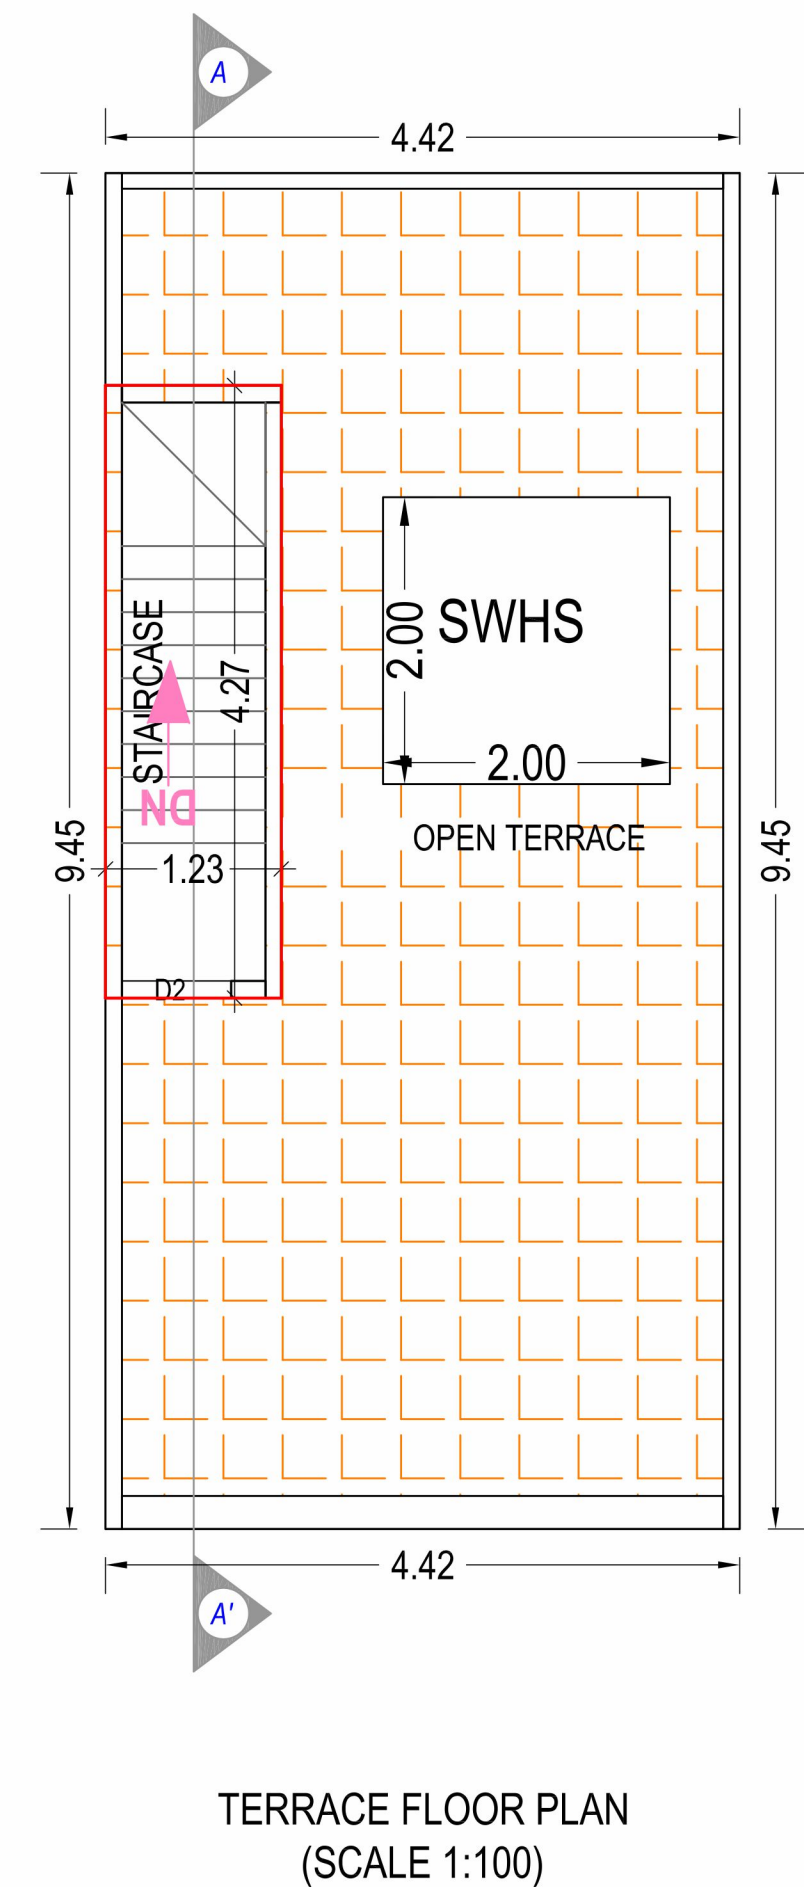


Row House D2

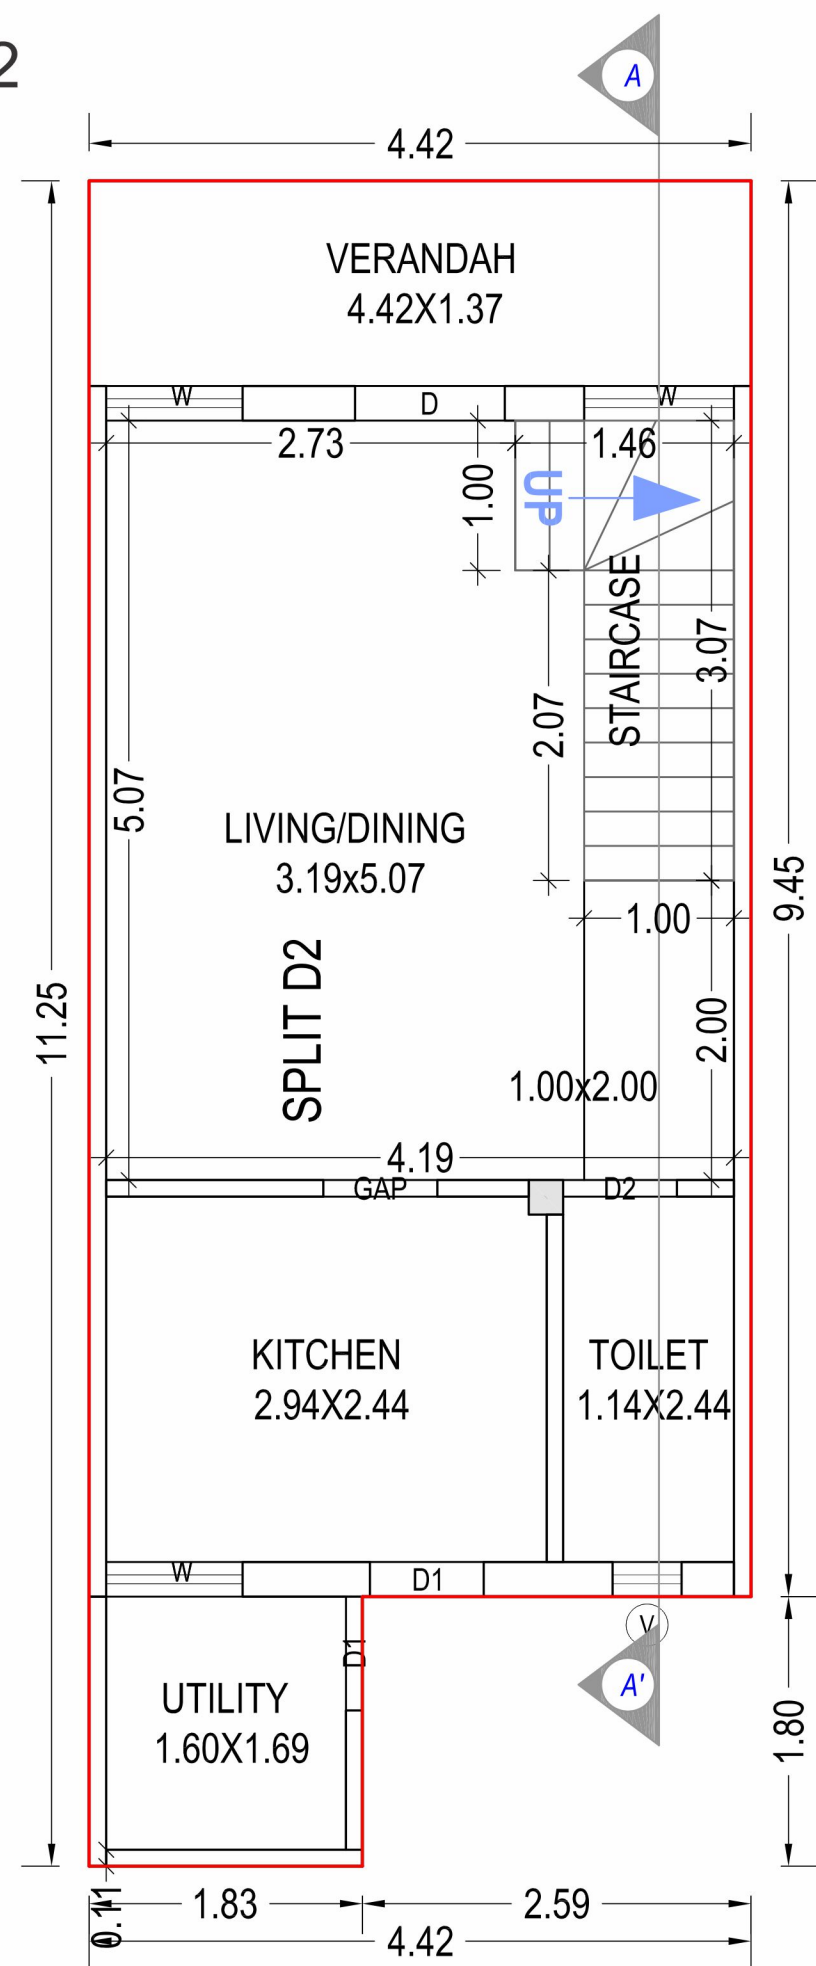

GROUND FLOOR PLAN
(Proposed)
(SCALE 1:100)

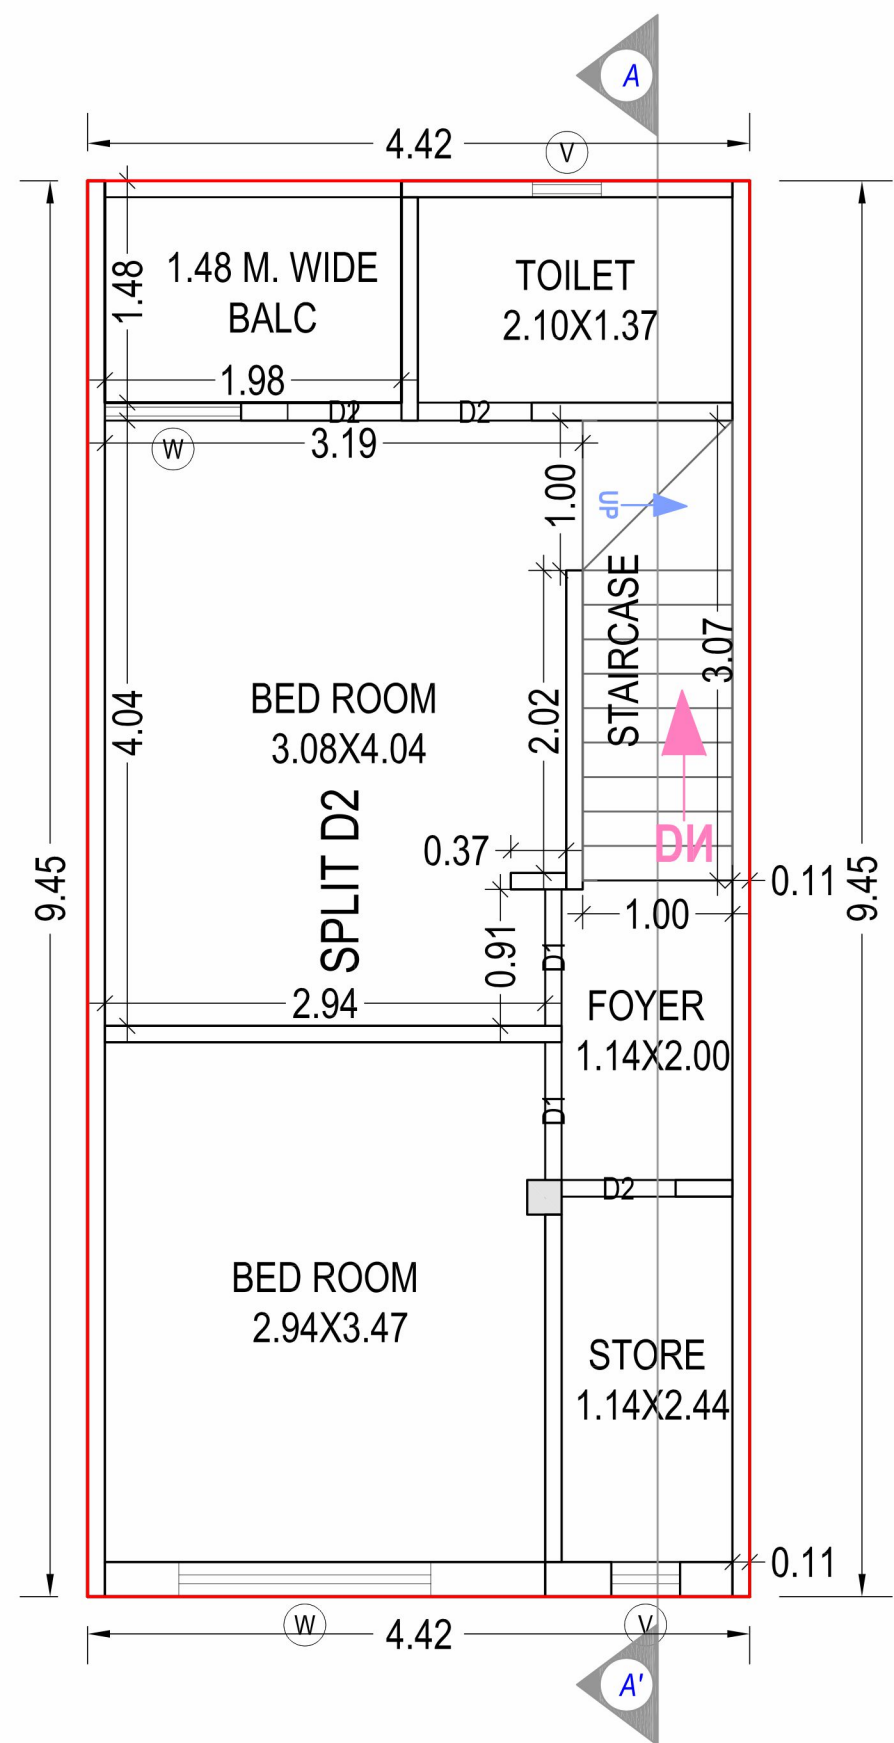


FIRST FLOOR PLAN
(Proposed)
(SCALE 1:100)

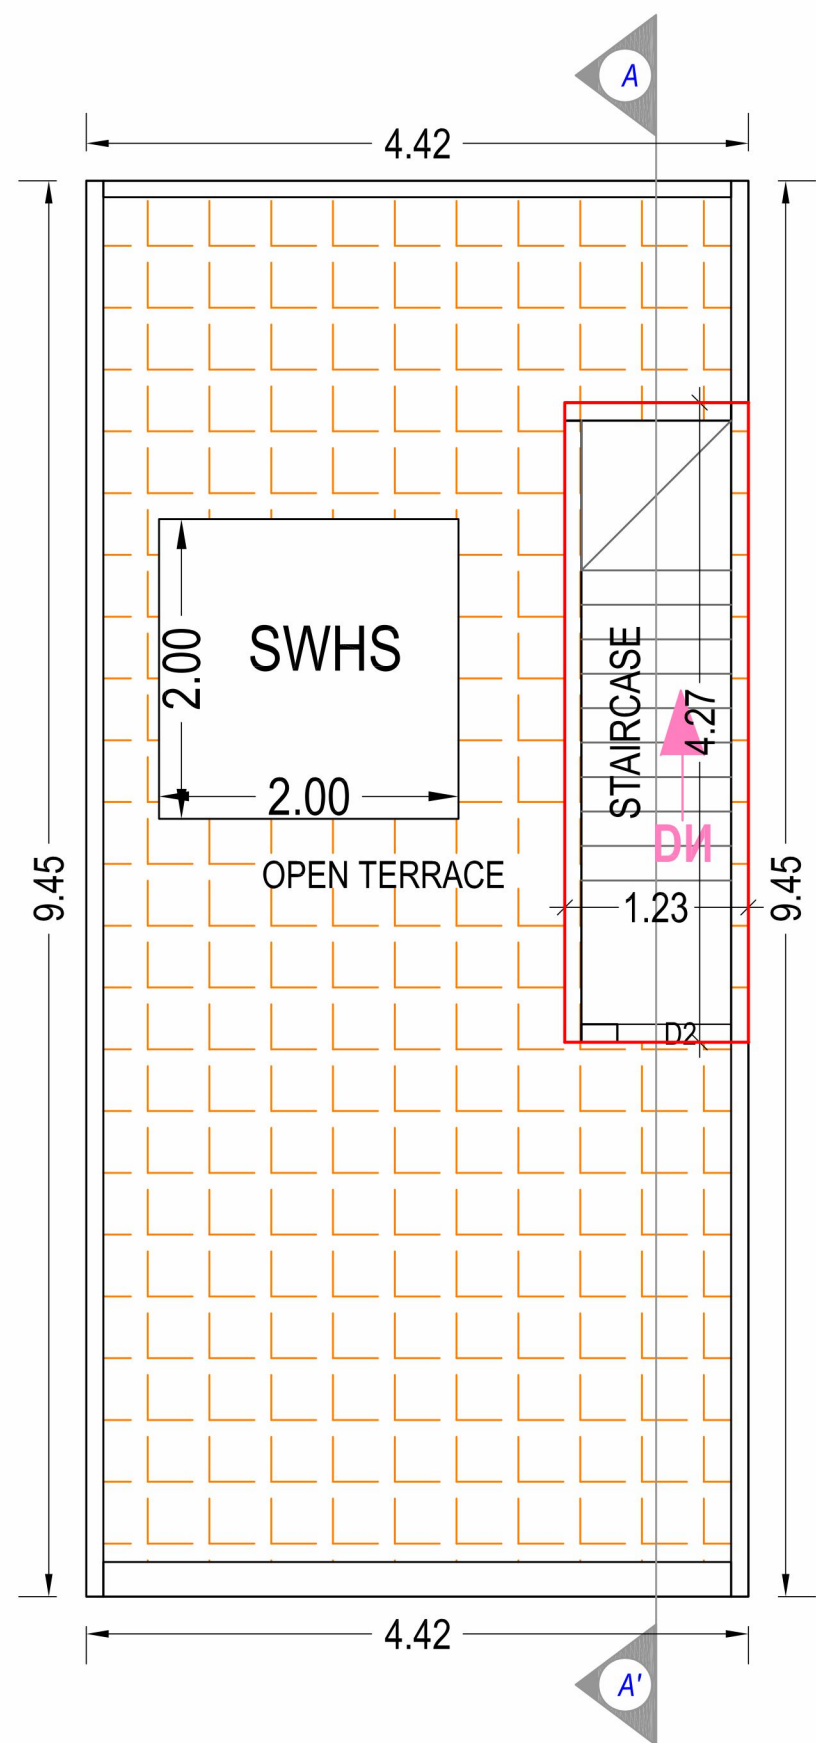


TERRACE FLOOR PLAN
(SCALE 1:100)


Row House D

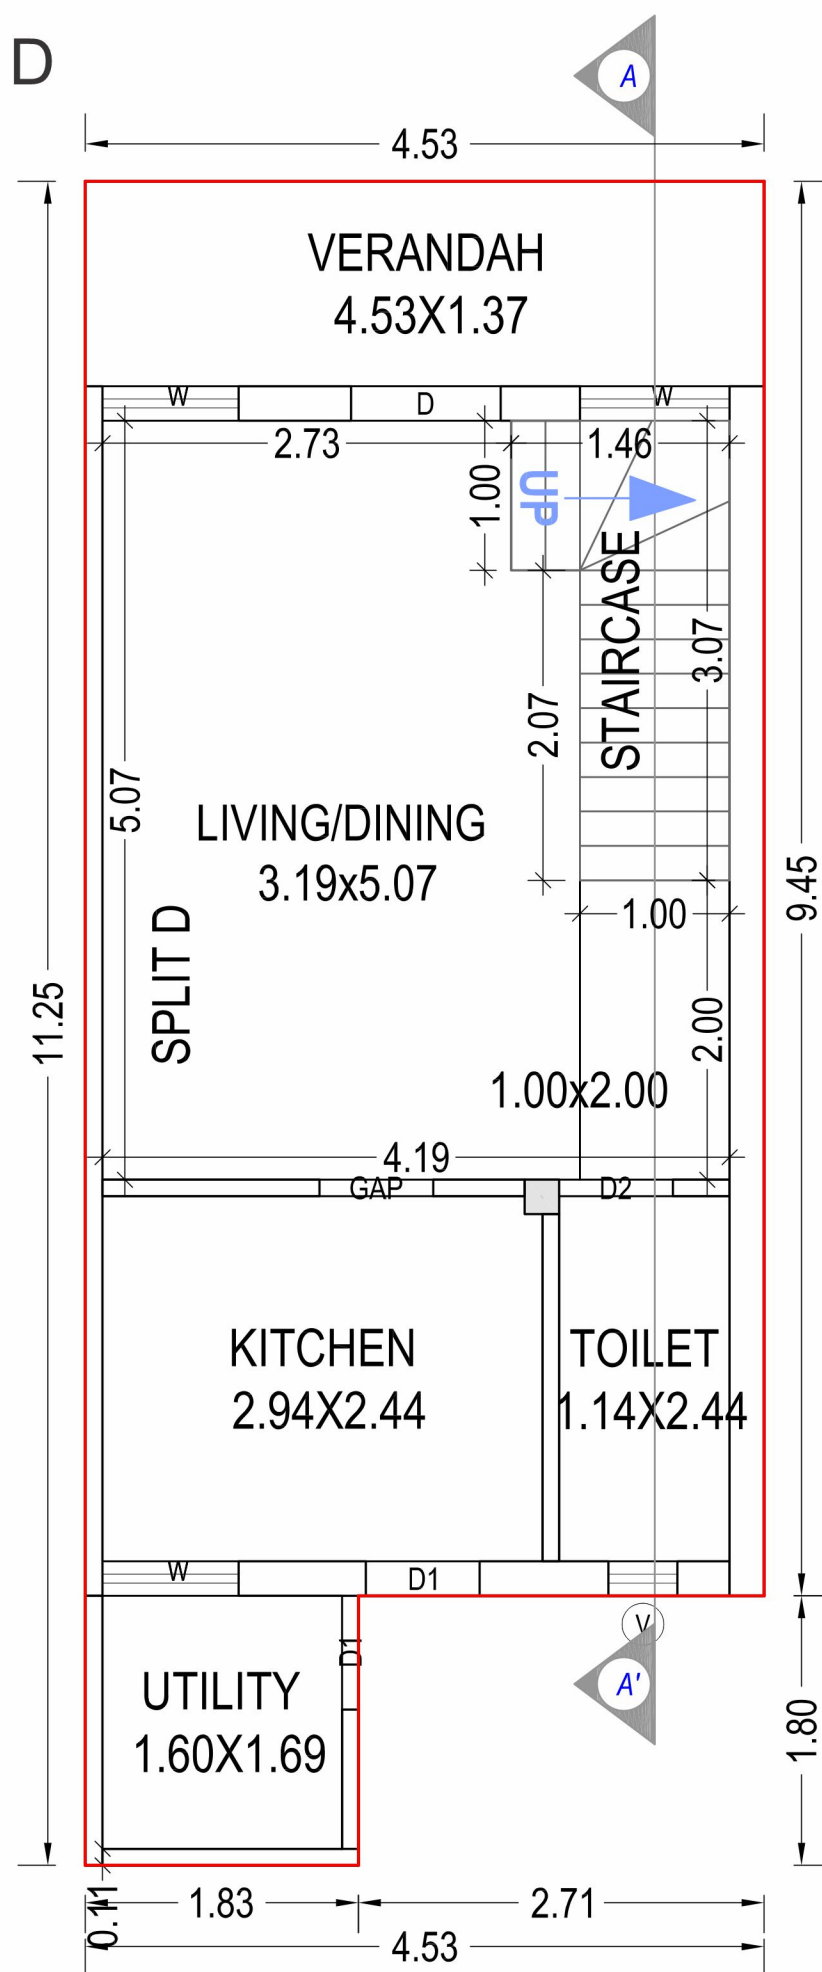

GROUND FLOOR PLAN
(Proposed)
(SCALE 1:100)

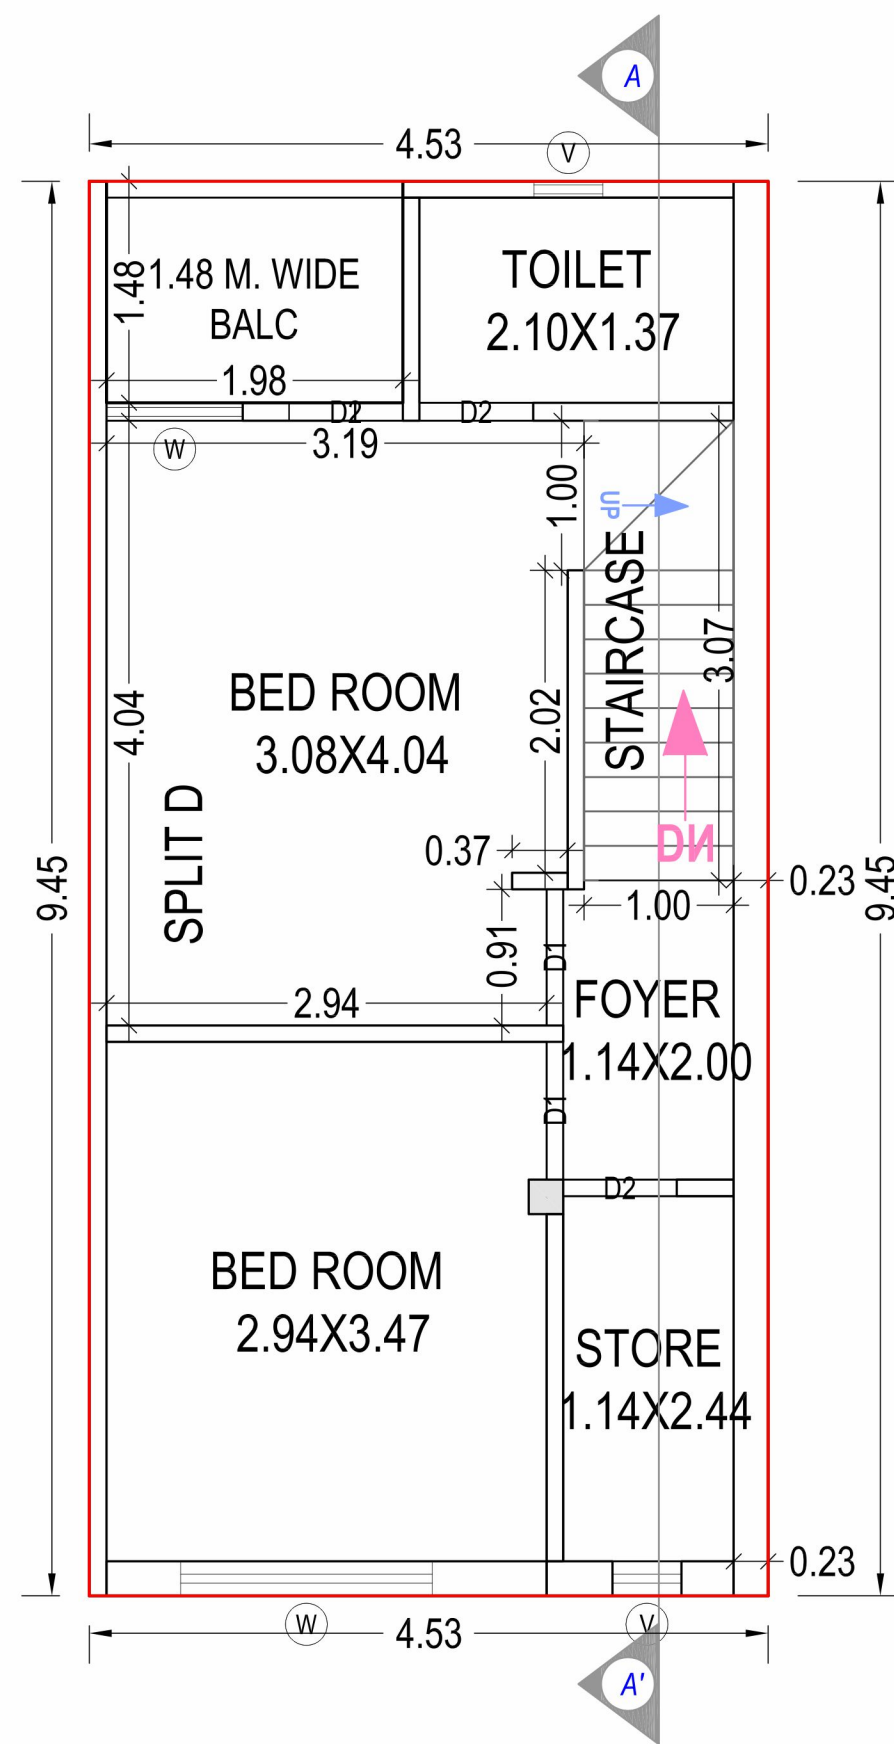


FIRST FLOOR PLAN
(Proposed)
(SCALE 1:100)

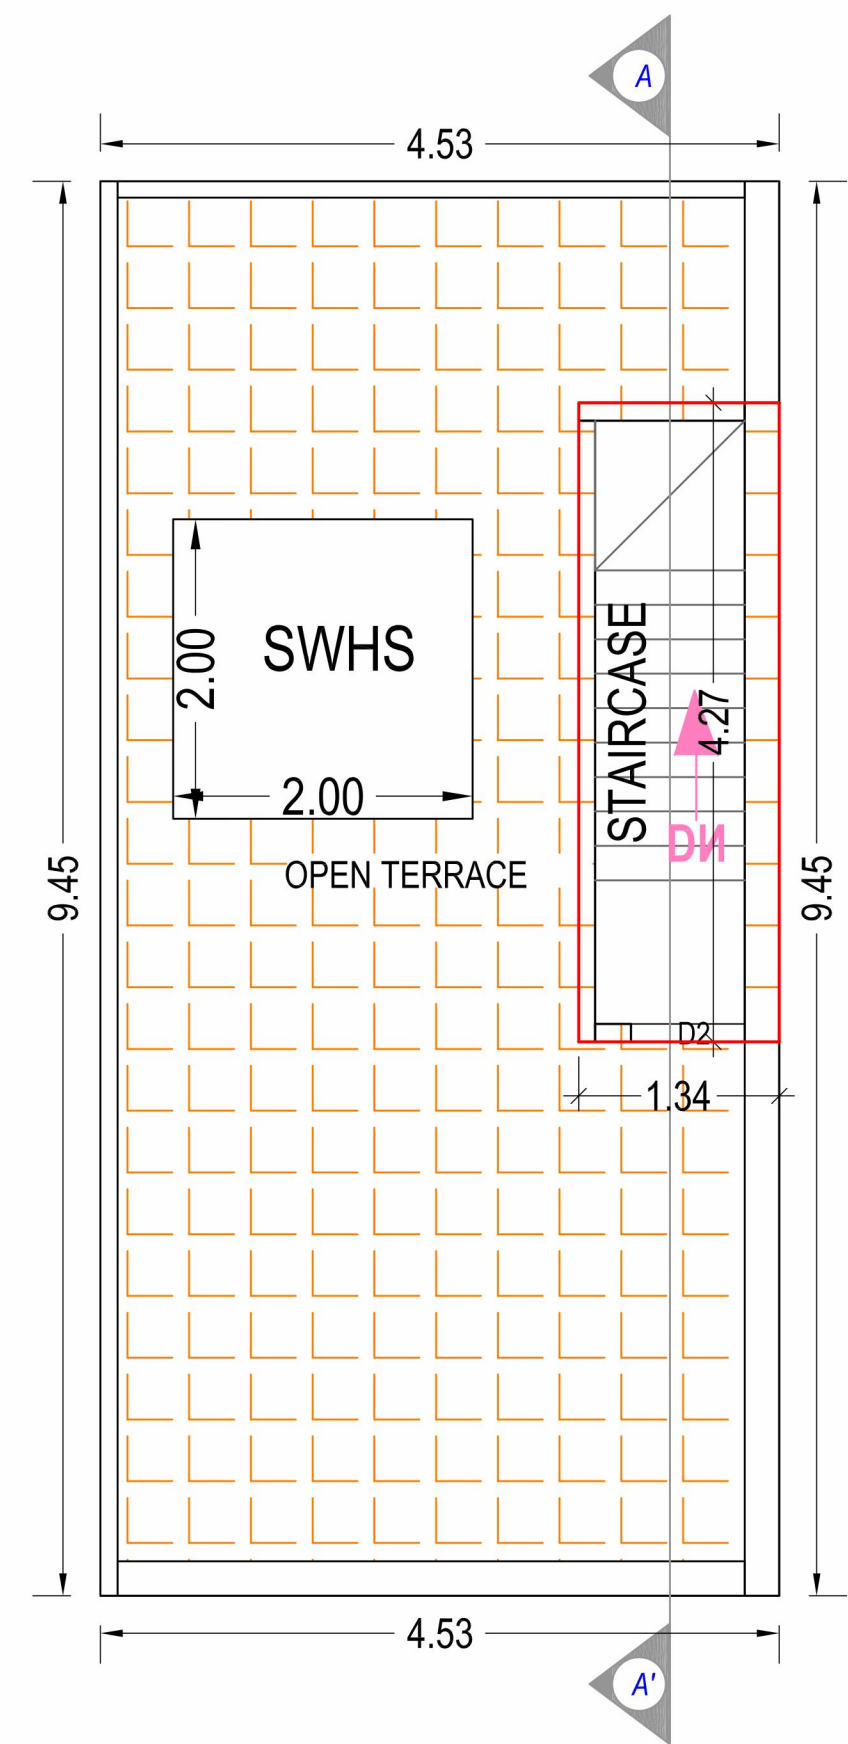


TERRACE FLOOR PLAN
(SCALE 1:100)


Row House D3

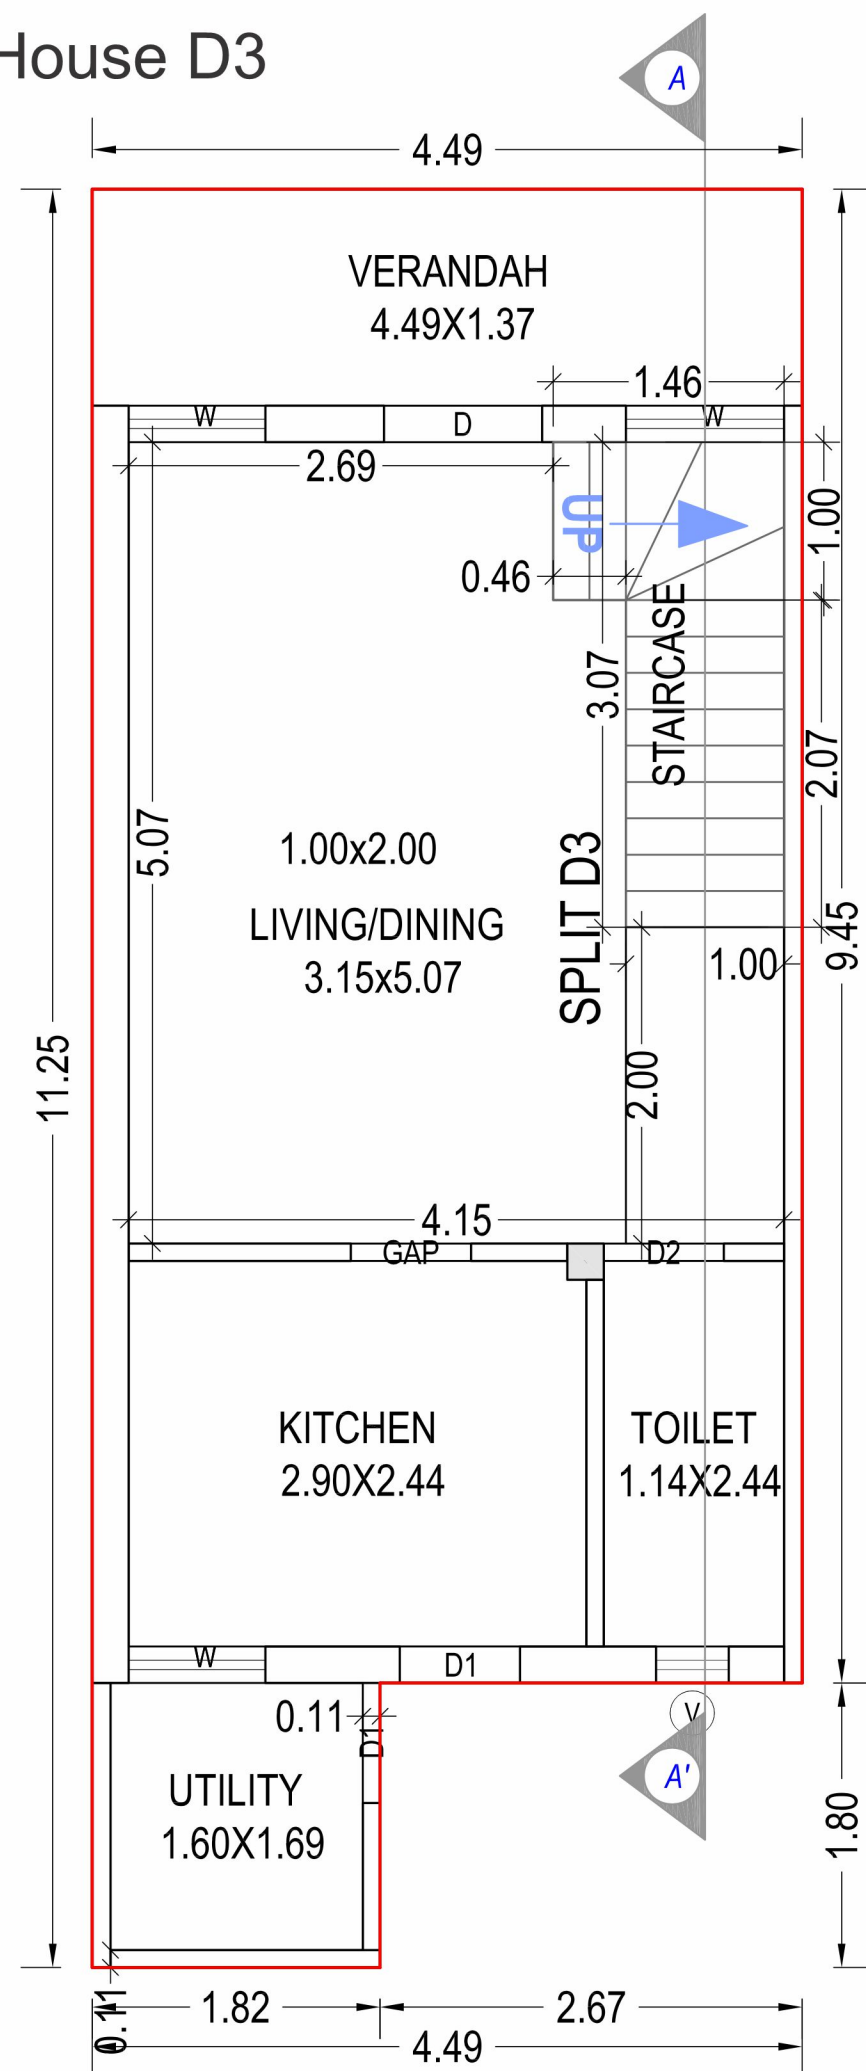

GROUND FLOOR PLAN
(Proposed)
(SCALE 1:100)

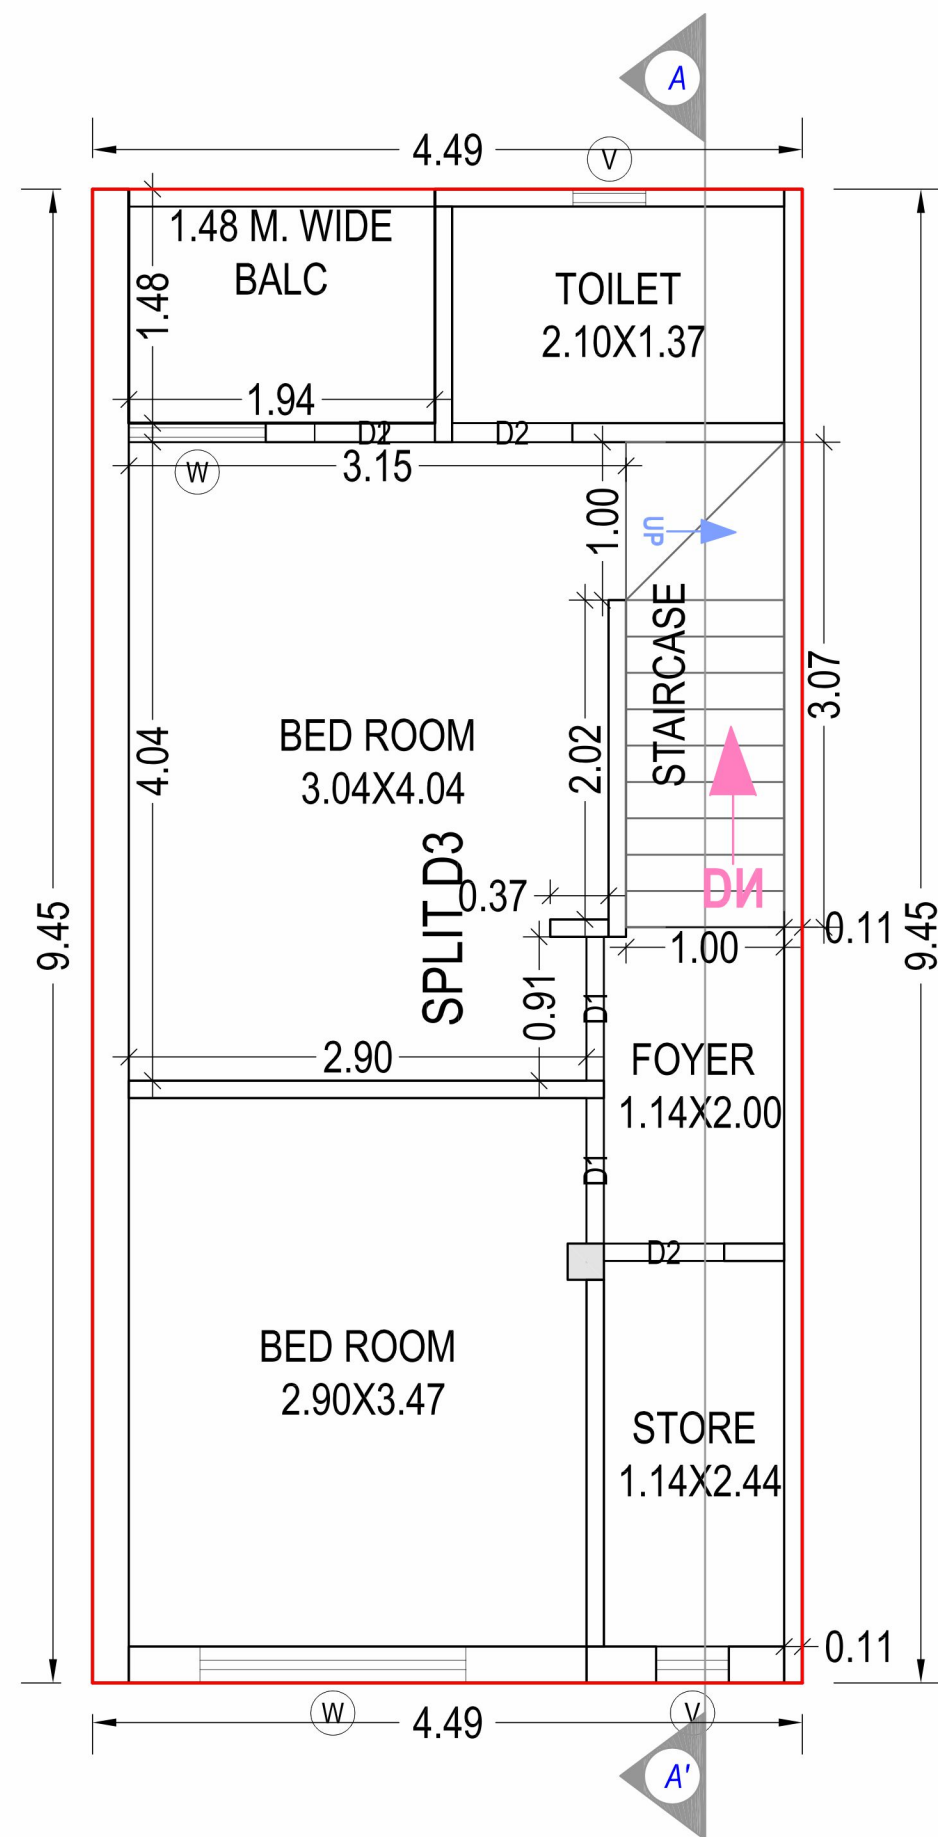


FIRST FLOOR PLAN
(Proposed)
(SCALE 1:100)

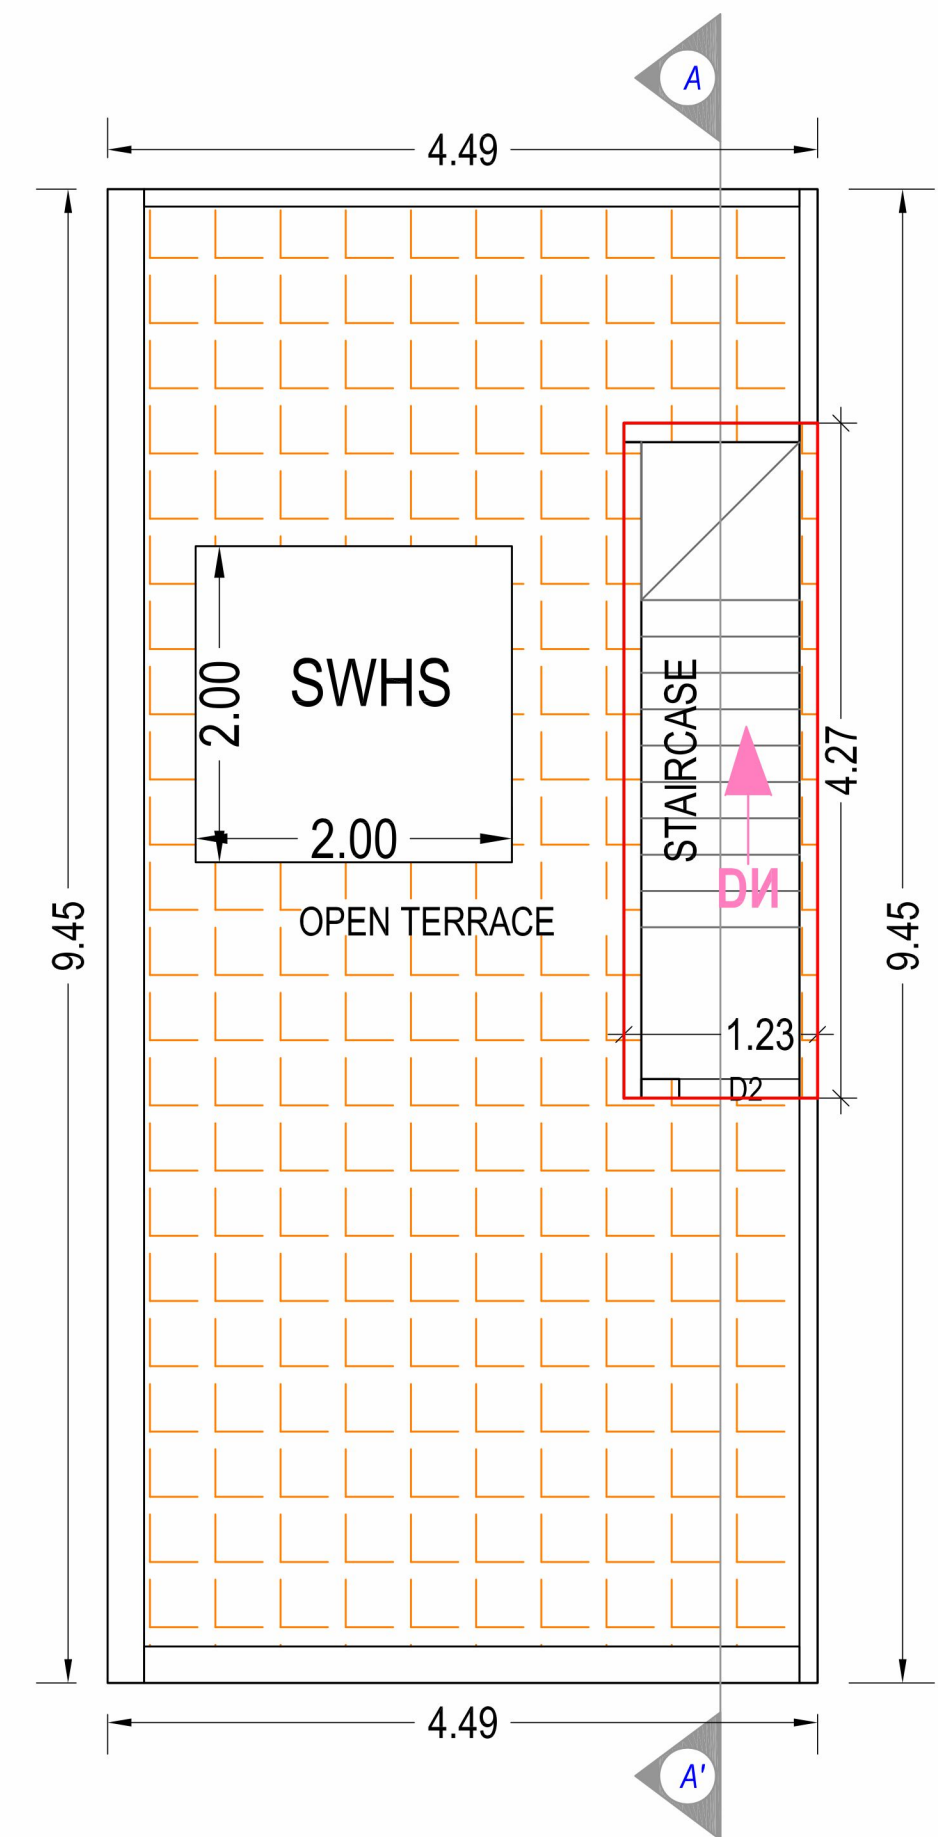


TERRACE FLOOR PLAN
(SCALE 1:100)


Row House B11

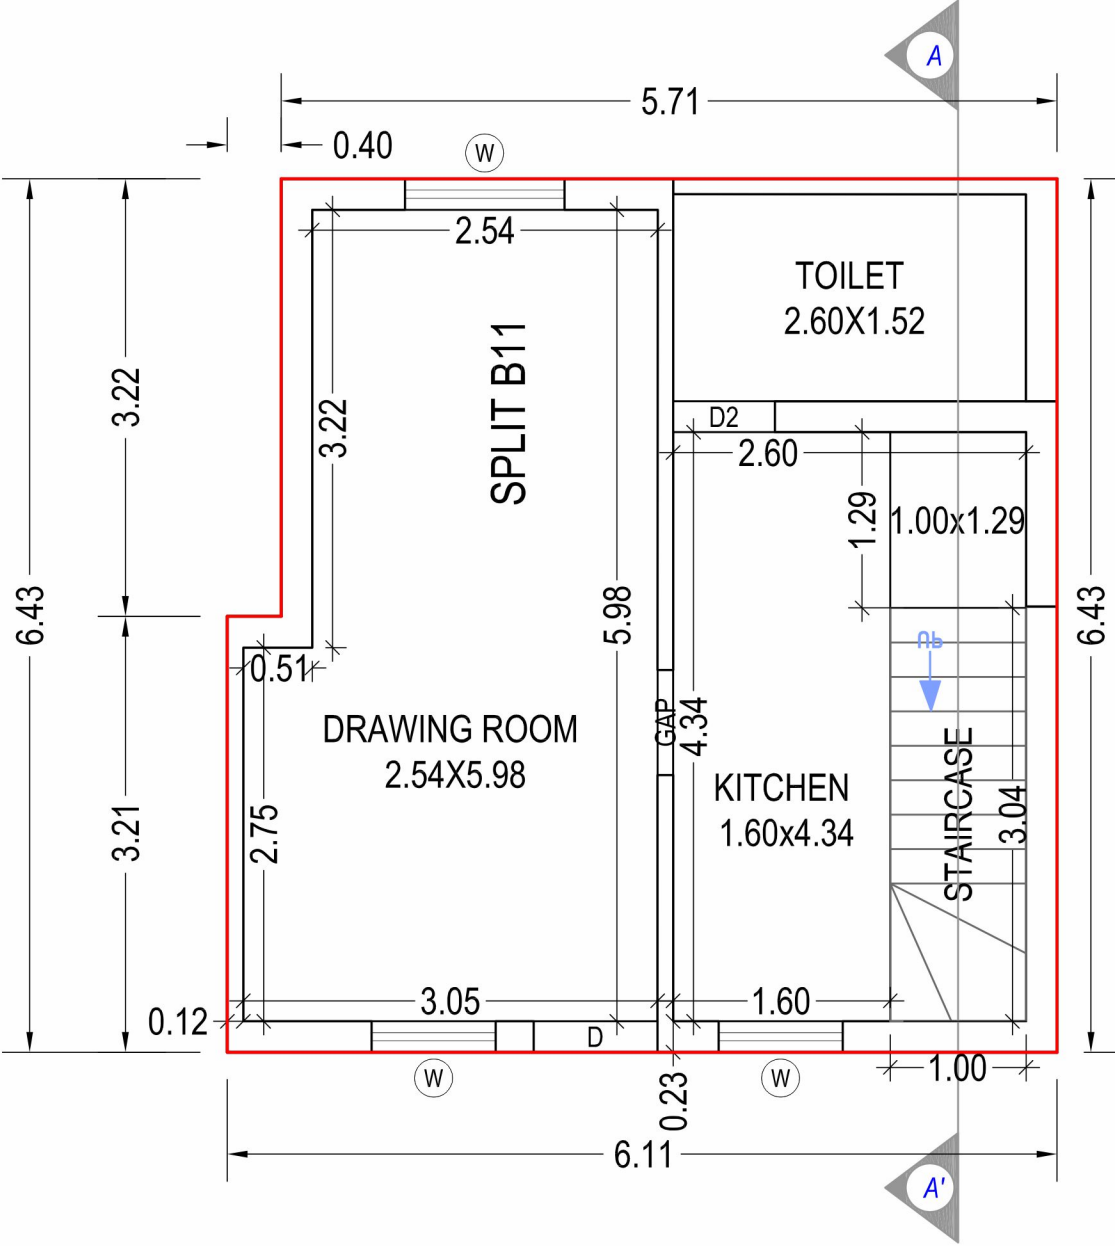

GROUND FLOOR PLAN
(Proposed)
(SCALE 1:100)

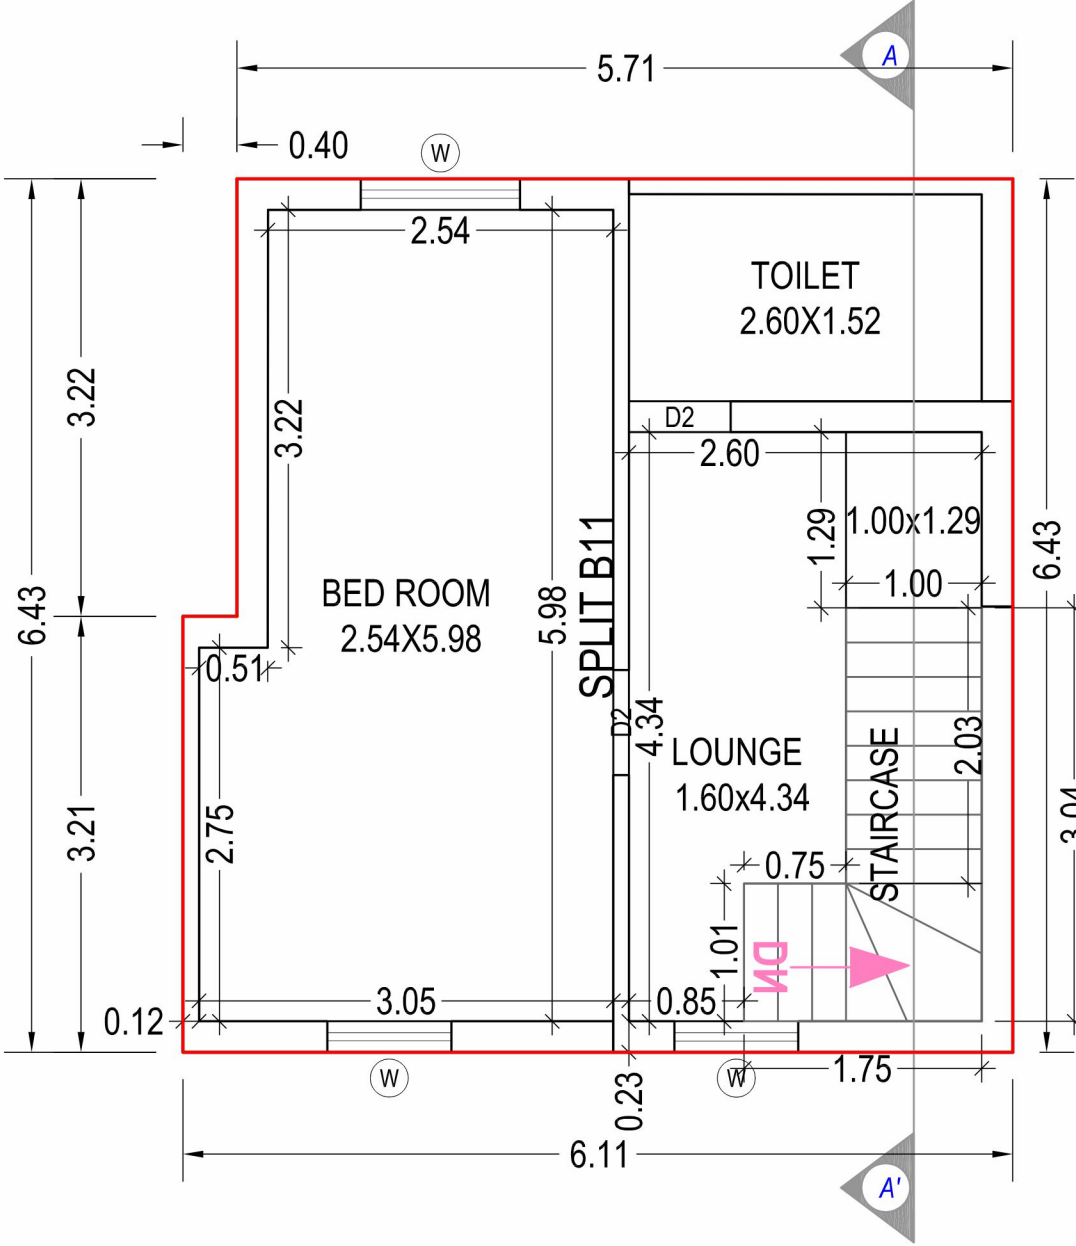


FIRST FLOOR PLAN
(Proposed)
(SCALE 1:100)

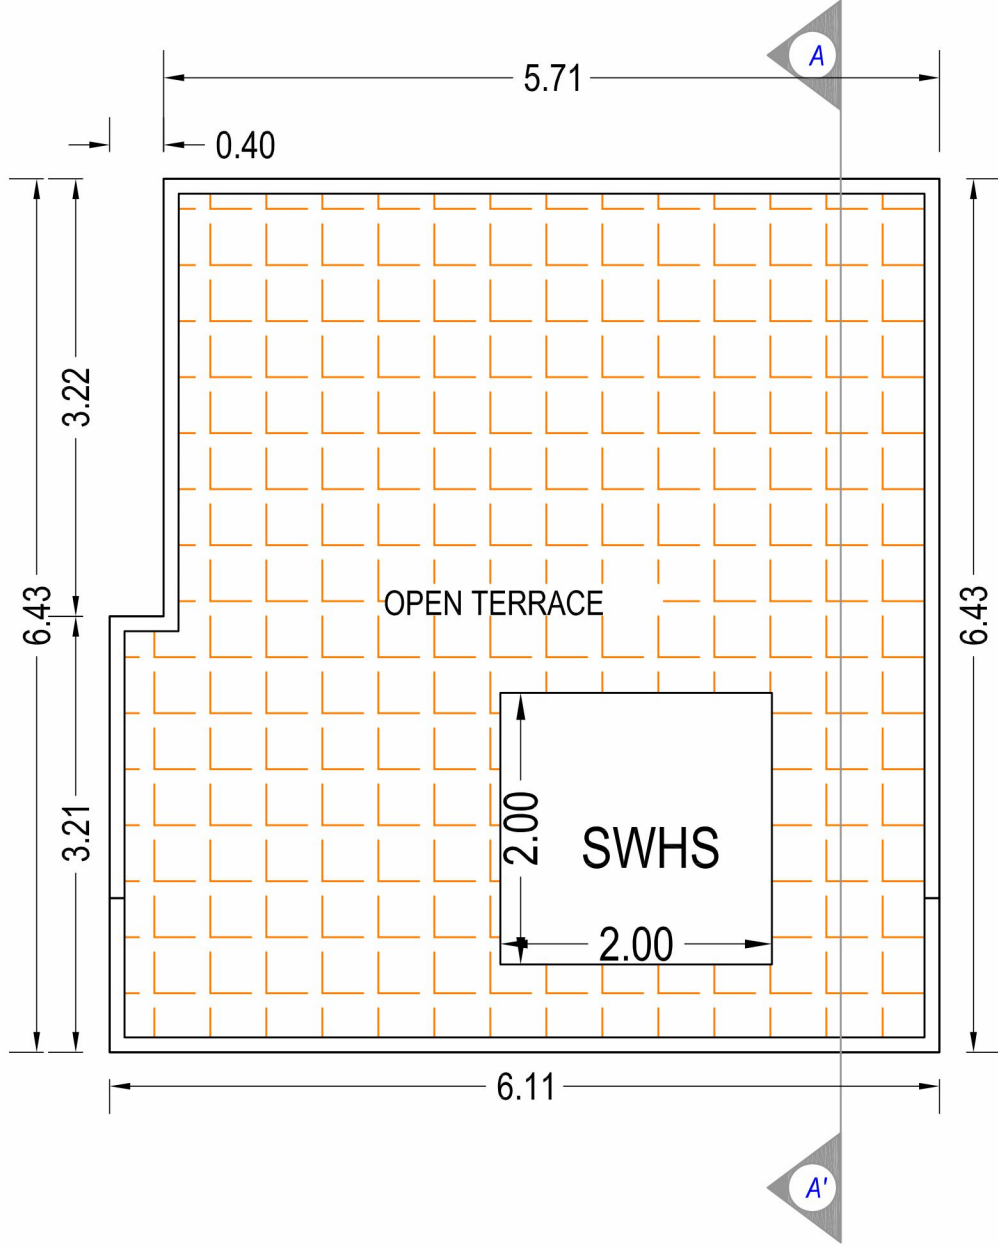


TERRACE FLOOR PLAN
(SCALE 1:100)


Row House B10

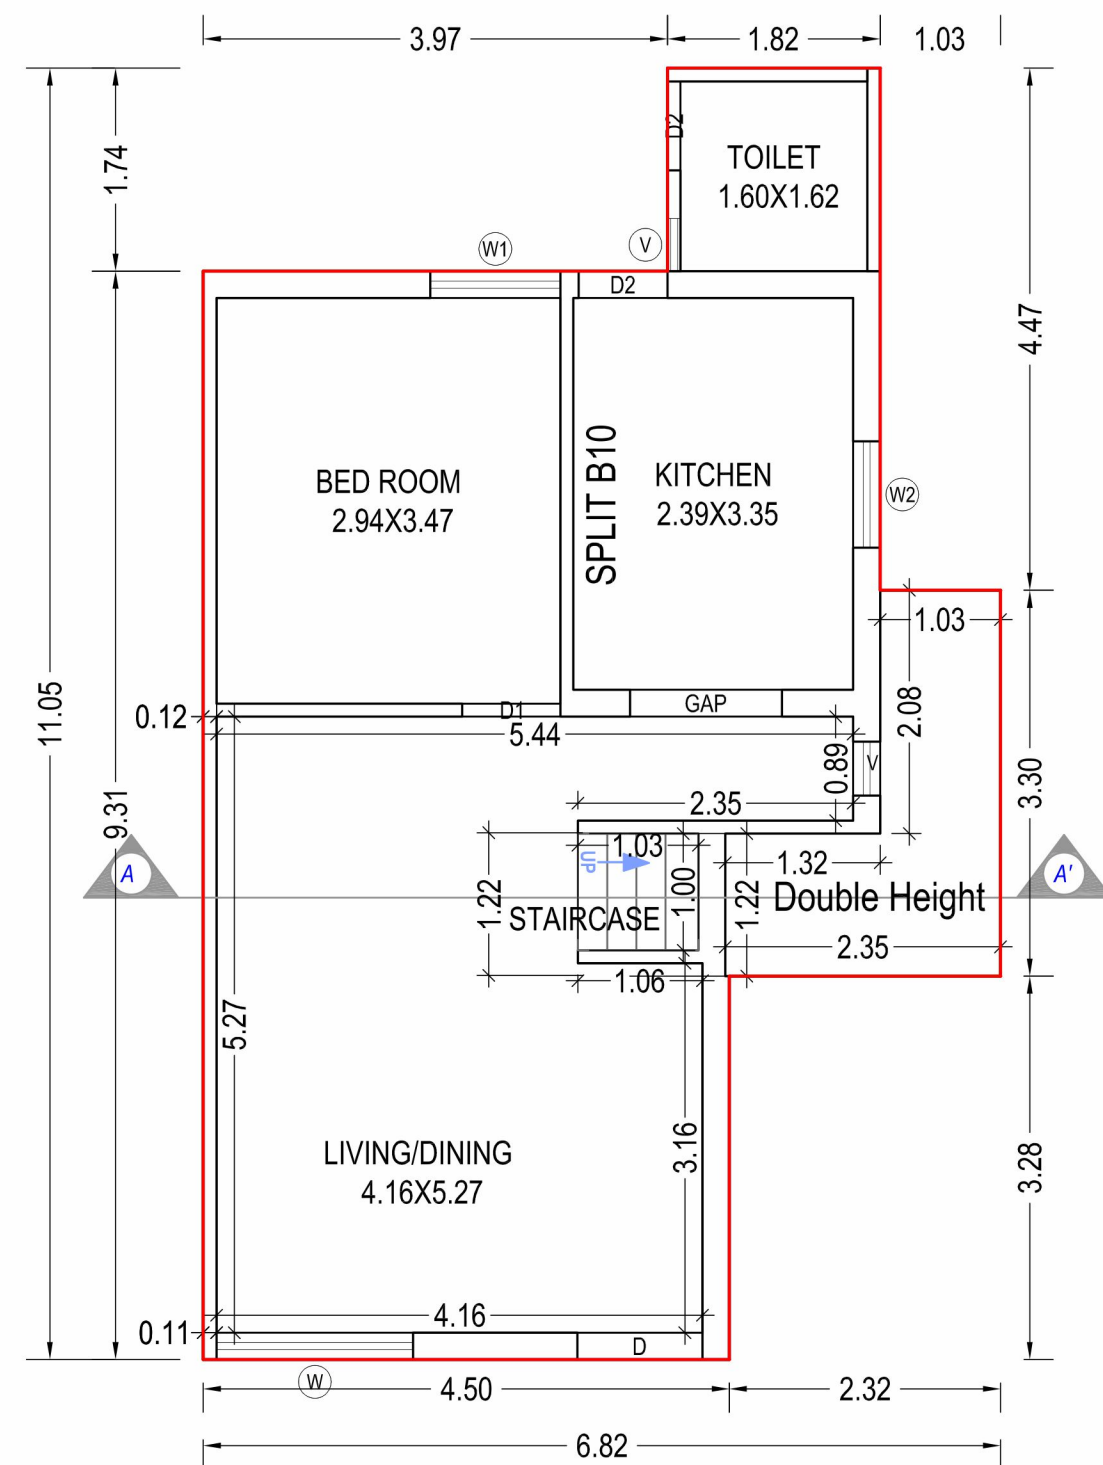

GROUND FLOOR PLAN
(Proposed)
(SCALE 1:100)

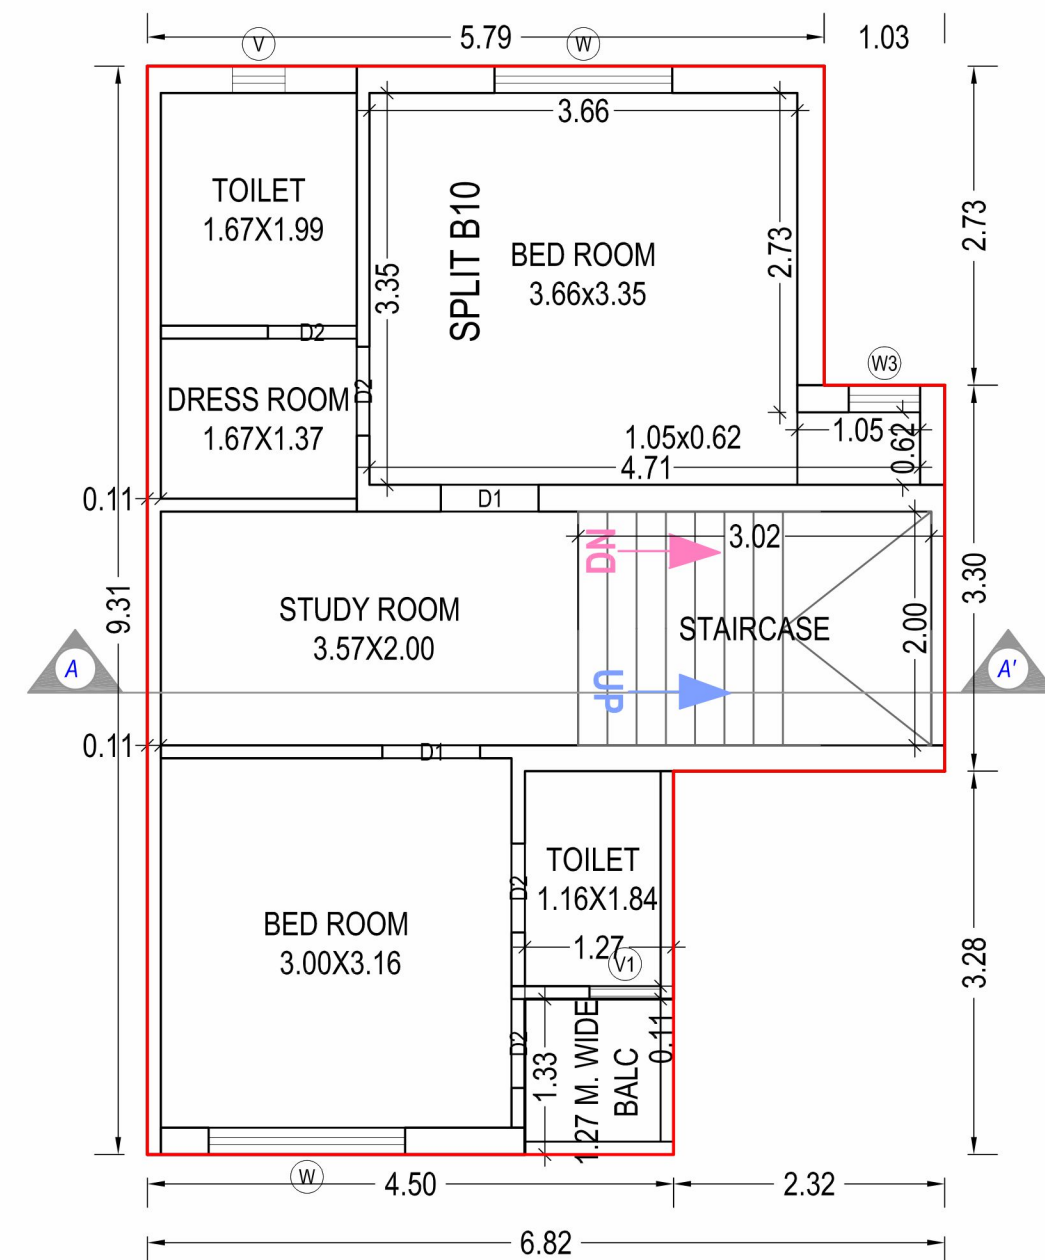


FIRST FLOOR PLAN
(Proposed)
(SCALE 1:100)

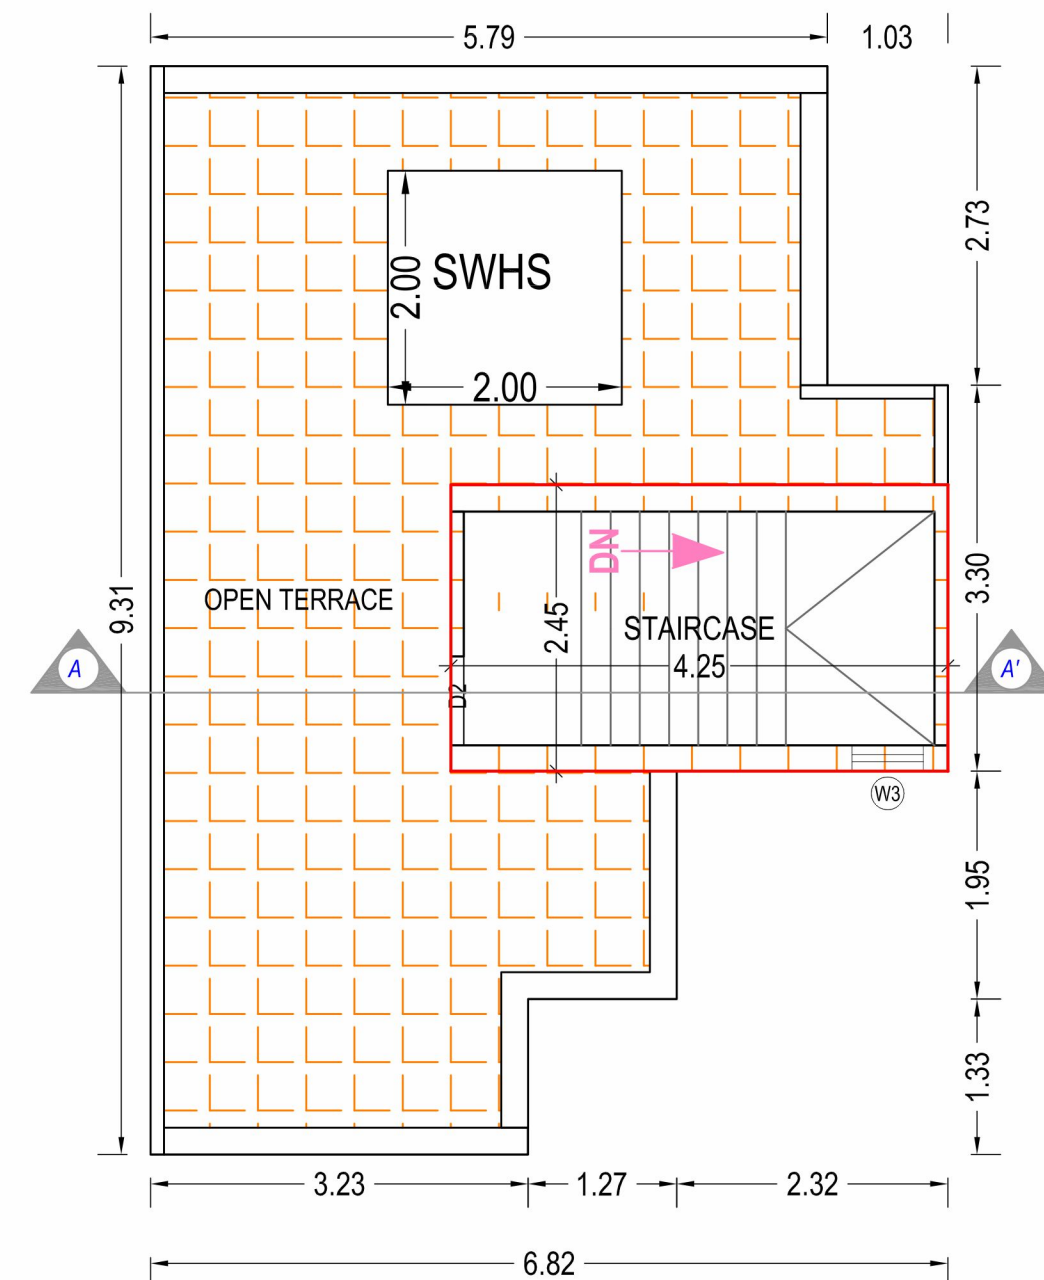


TERRACE FLOOR PLAN
(SCALE 1:100)


Row House B1

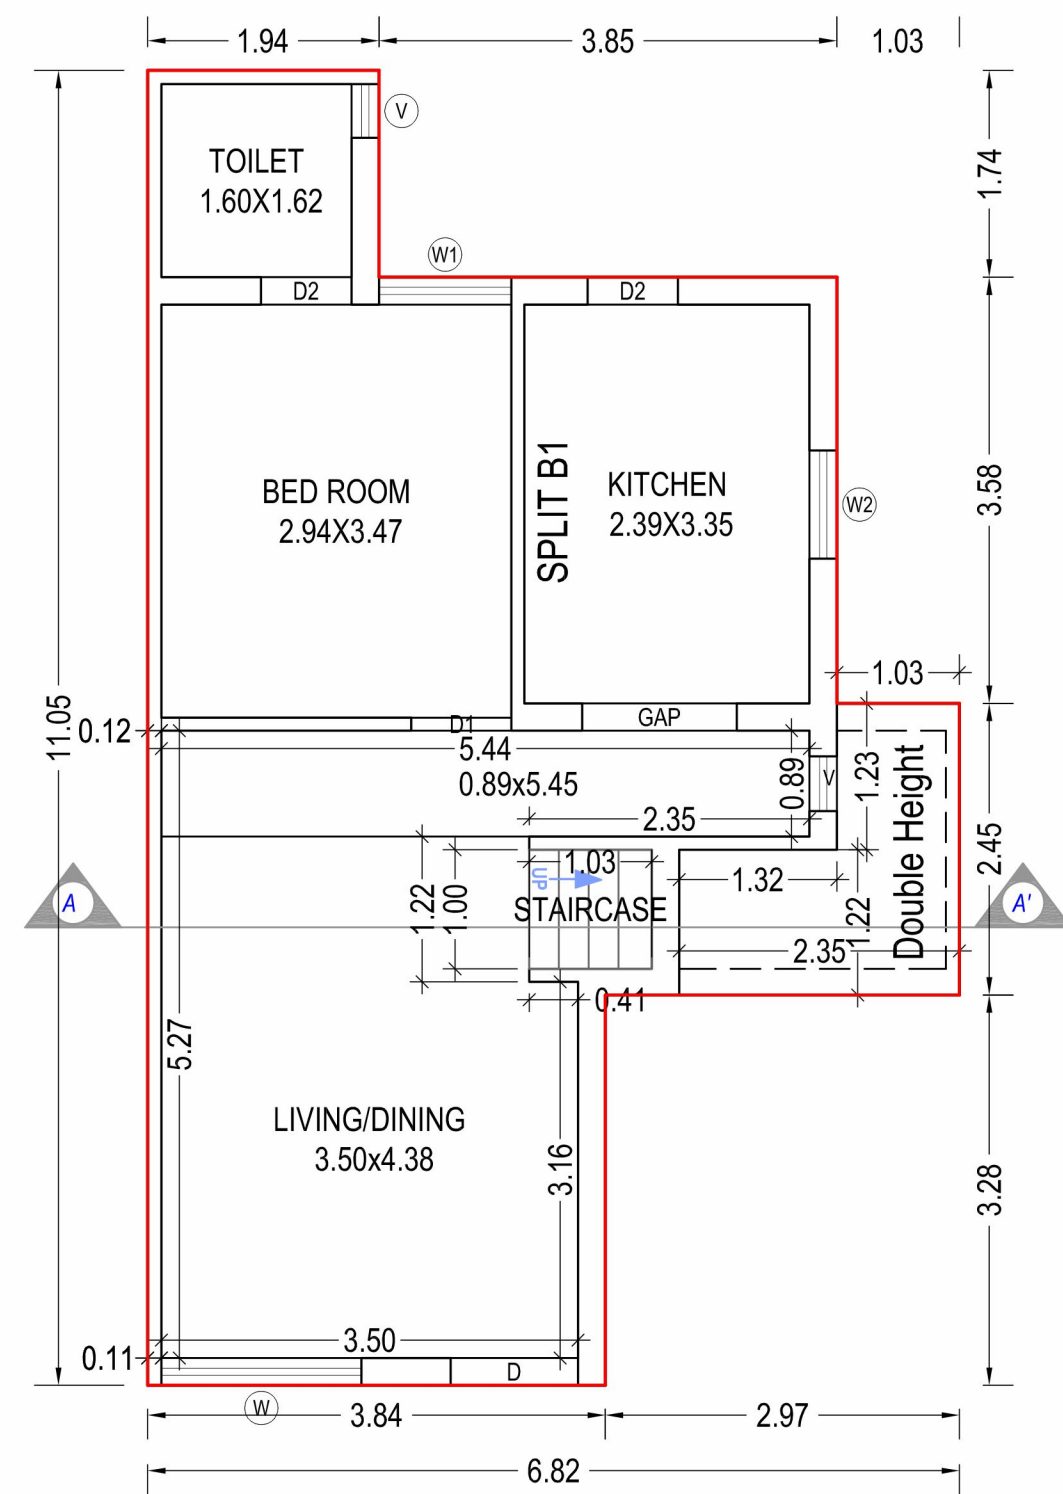

GROUND FLOOR PLAN
(Proposed)
(SCALE 1:100)

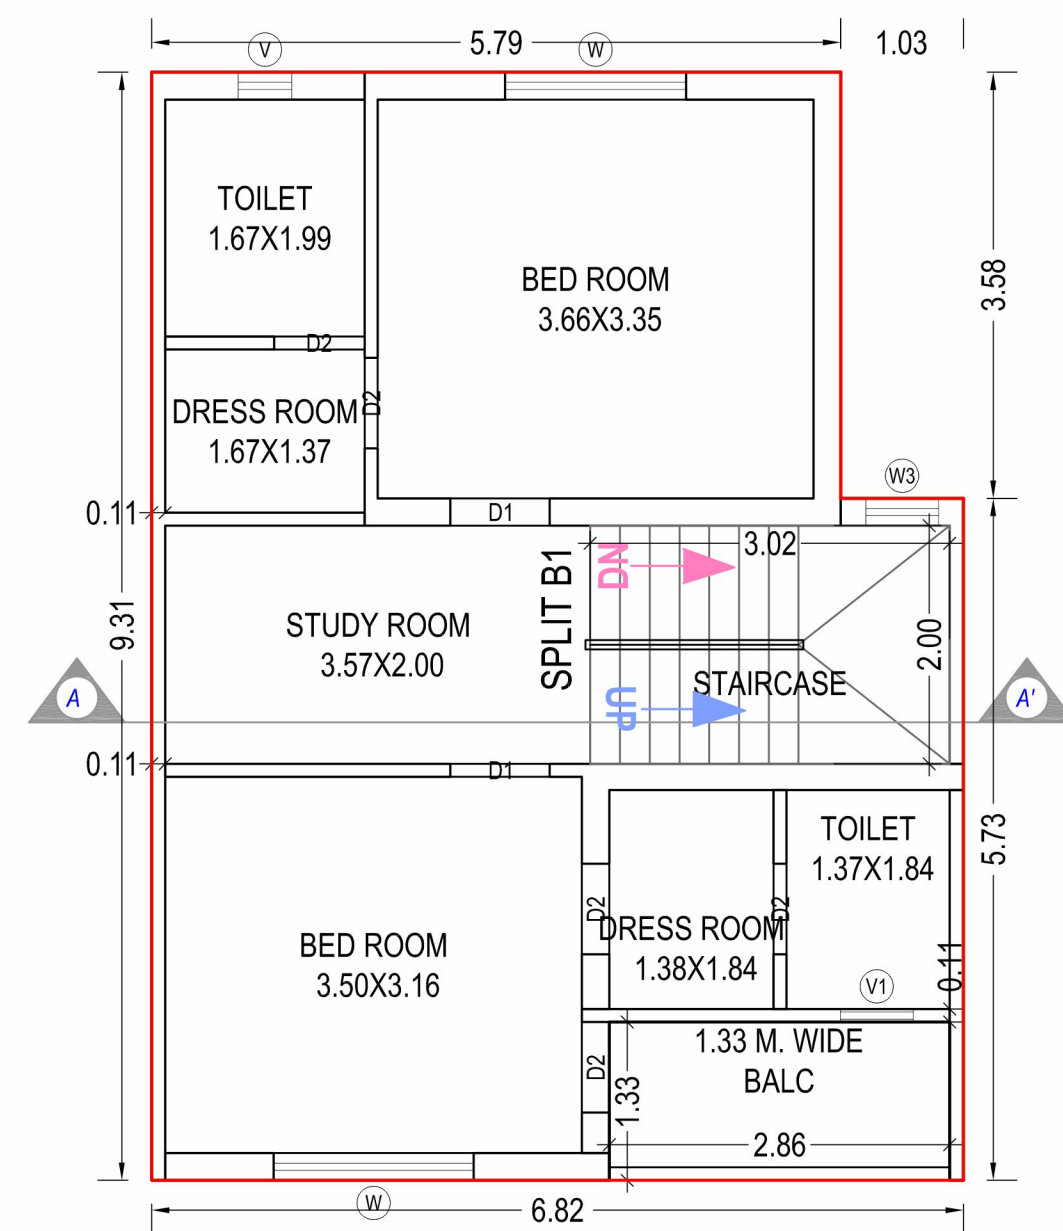

FIRST FLOOR PLAN
(Proposed)
(SCALE 1:100)

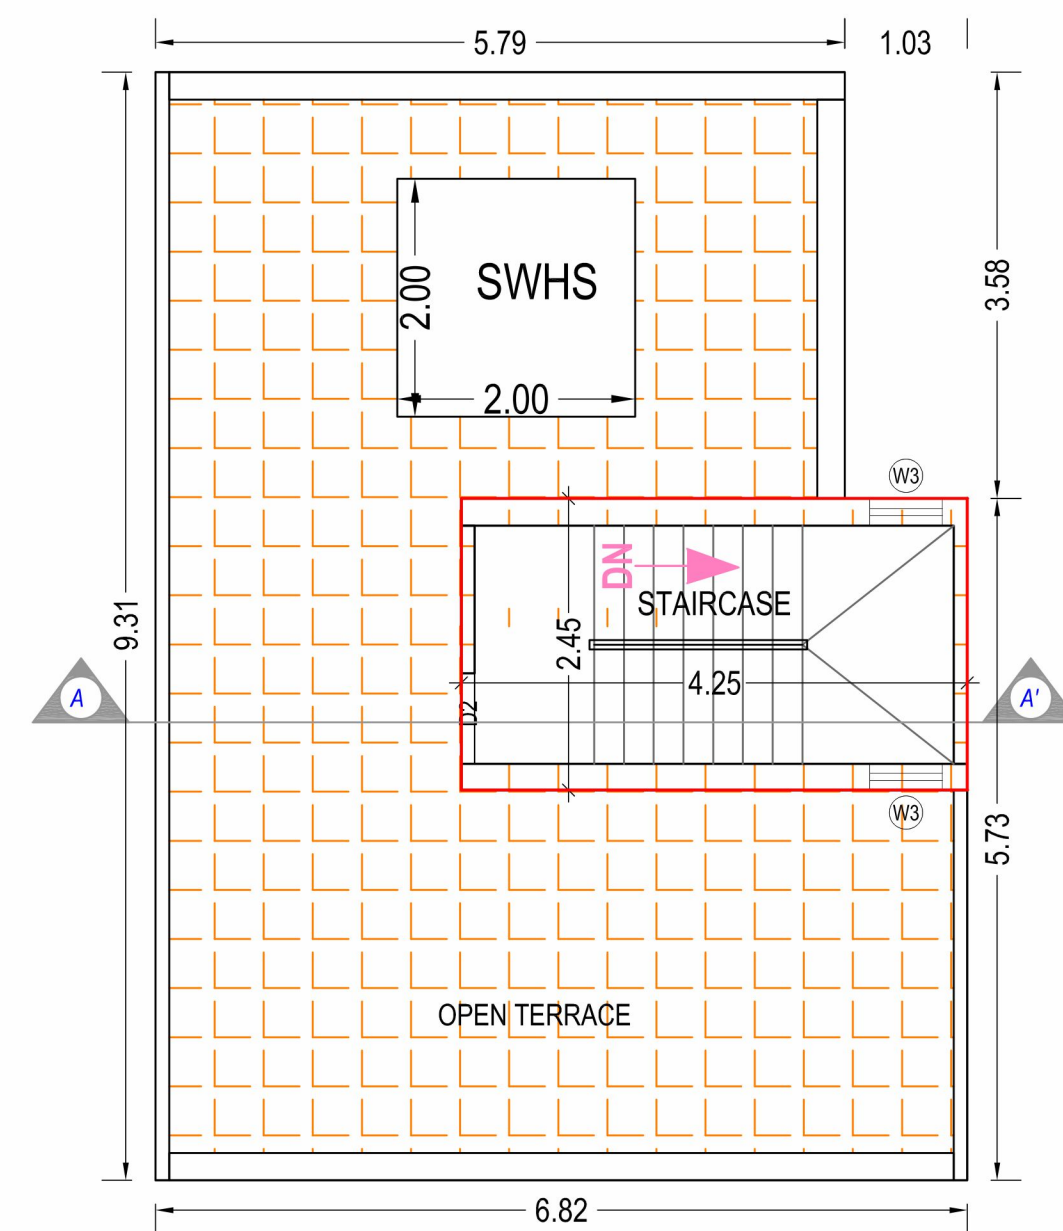

TERRACE FLOOR PLAN
(SCALE 1:100)



સ્પેશીફિકેશન્સ



સ્ટ્રક્ચર

ભૂકંપ પ્રતિરોધક RCC/લોડબેરીંગ ફ્રેમ સ્ટ્રક્ચર.



પ્લાસ્ટર

અંદરની તરફ સીંગલ કોટ પ્લાસ્ટર પુટ્ટી ફીનીશ સાથે.
બહારની સાઈડ ડબલકોટ પ્લાસ્ટર એકેલીક કલર સાથે.



ફ્લોરિંગ

વિટ્રીફાઈડ ટાઈલ્સ સ્કર્ટિંગ સાથે, ટેરેસ પર ચાઈના મોઝેઈક.



કીચન

ગ્રેનાઈટ પ્લેટફોર્મ, એસ. એસ. સીન્ક તથા ગ્લેઝ્ડ ટાઈલ્સ લીન્ટલ લેવલ સુધી.
વોટર પ્યુરીફાયર અને બીજા ઉપકરણો માટે જરૂરી ઇલેક્ટ્રીક પોઇન્ટ.

દરવાજા

ડેકોરેટીવ મુખ્ય દરવાજો તથા અંદરના ફ્લશ ડોર.

બારી

એલ્યુમિનિયમ સેક્શન તથા મચ્છરજાળી દરેક બેડરૂમમાં.

વોઇલેટ

લીન્ટલ લેવલ સુધી ગ્લેઝ્ડ ટાઈલ્સ તથા પ્રિમીયમ કવોલિટી પ્લમ્બીંગ સાથે.

ઇલેક્ટ્રીક

આક્રિટિકટની ડીઝાઇન મુજબ સારી કવોલિટીનું કનસીલ્ડ કોપર વાયરિંગ.



2 & 3 BHK ULTRA SPACIOUS
ROW HOUSES & BUNGALOWS



SITE : SHIVAAN CITY,
Nr. Devkutir Residency, Opp. Devarsh Divine,
Girls School to Rajoda Road, Bavla, Gujarat - 382220

FOR MORE DETAILS
+91 97260 89012, 96015 01465

DEVELOPER



Narendrasinh Silanki
(9909483223)

ARCHITECT

RAJEEV BHANOT
& ASSOCIATES

AHMEDABAD
+91 98240 81916

RERA REG. NO. :

Website : www.gujrera.gujarat.gov.in