



5 BHK LUXURIOUS BUNGLOWS

Site Address

MANGO VILLAGE
Raipur Gam, Opp. Pardhol Bus Stand, Dabhoda Road,
Naroda - Dehgam Highway, Gandhinagar

Mo. 95124 75817

E-Mail : themango188@gmail.com

DEVELOPERS

**MANTRA
INFRA**


ARCHITECT

निर architect
Engineer & Consultant



RERA NO. : _____
WEBSITE : www.gujrera.gujarat.gov.in



LAYOUT PLAN

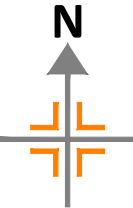


UNIT 1 TO 6

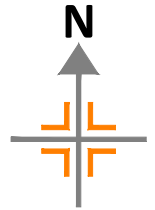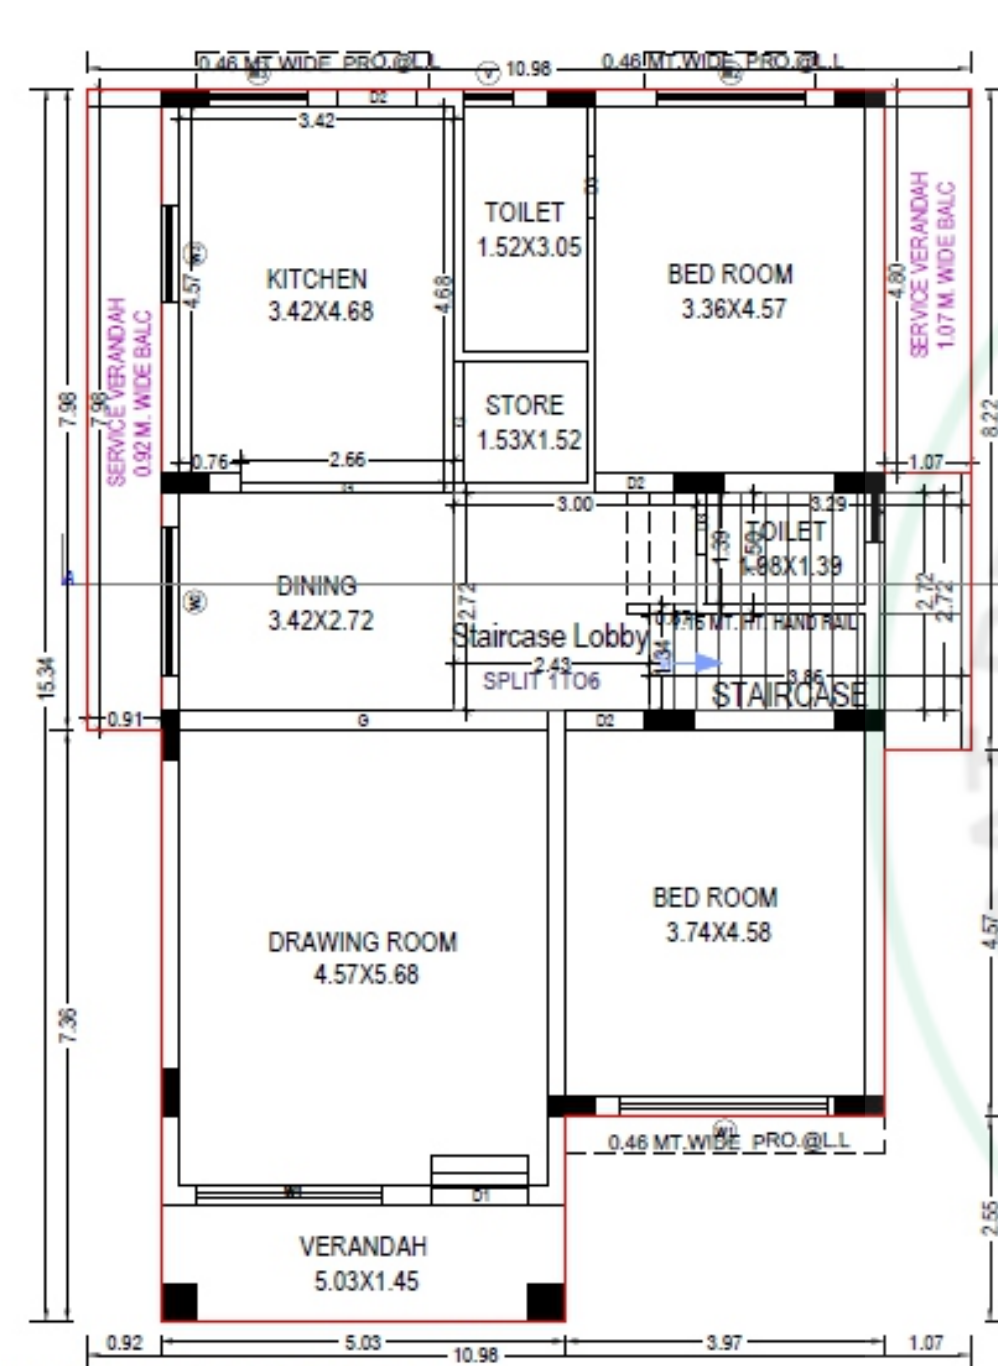


GROUND FLOOR PLAN

(Proposed) Balcony Calculations Table

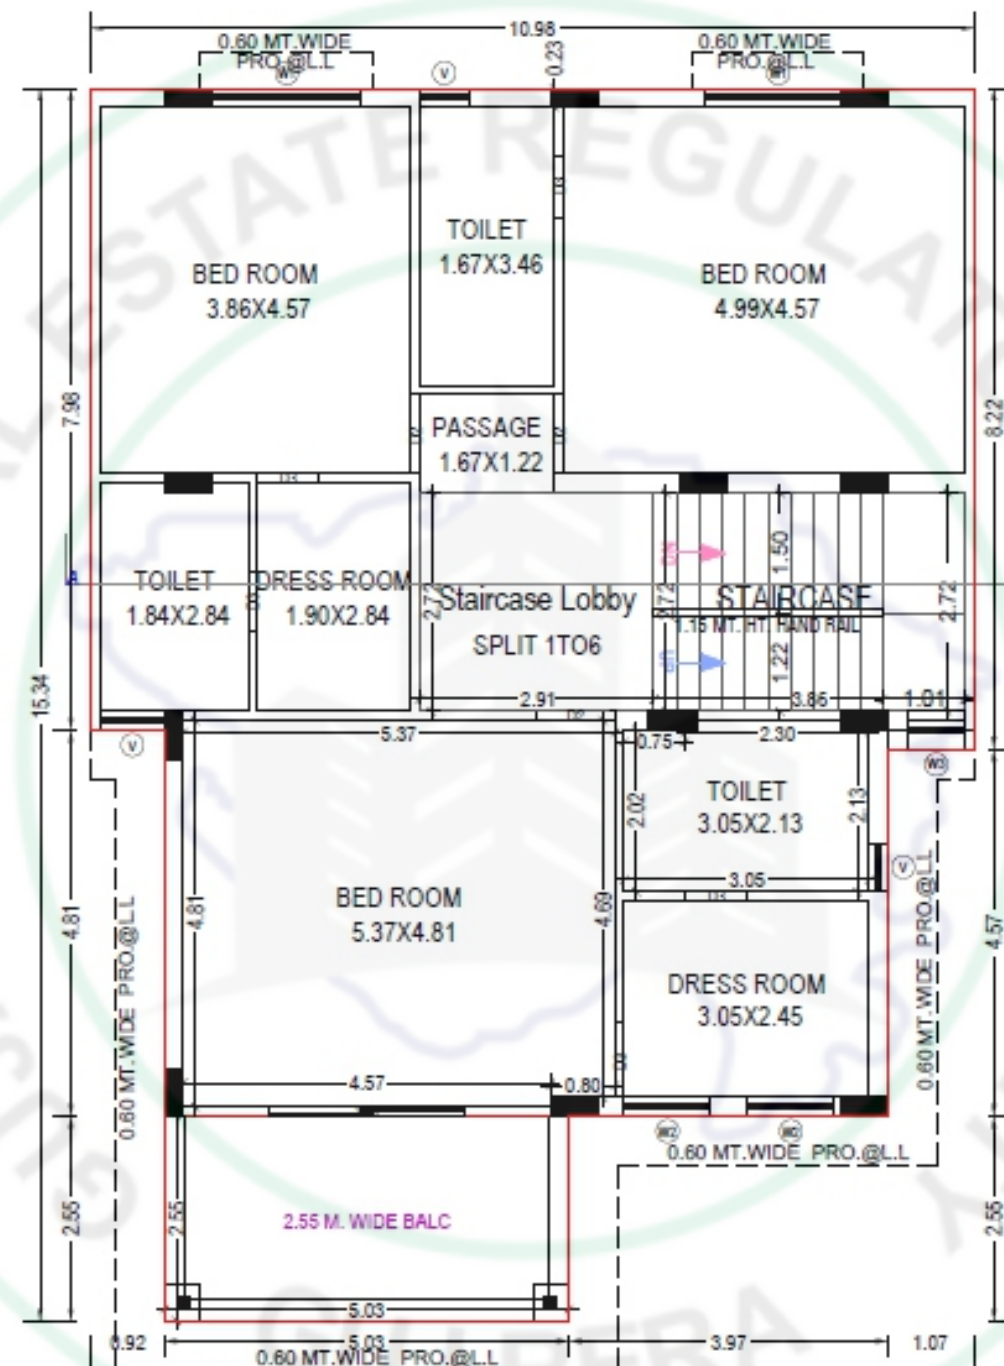

FIRST FLOOR PLAN




(Proposed) Staircase Checks (Table 8a-1)

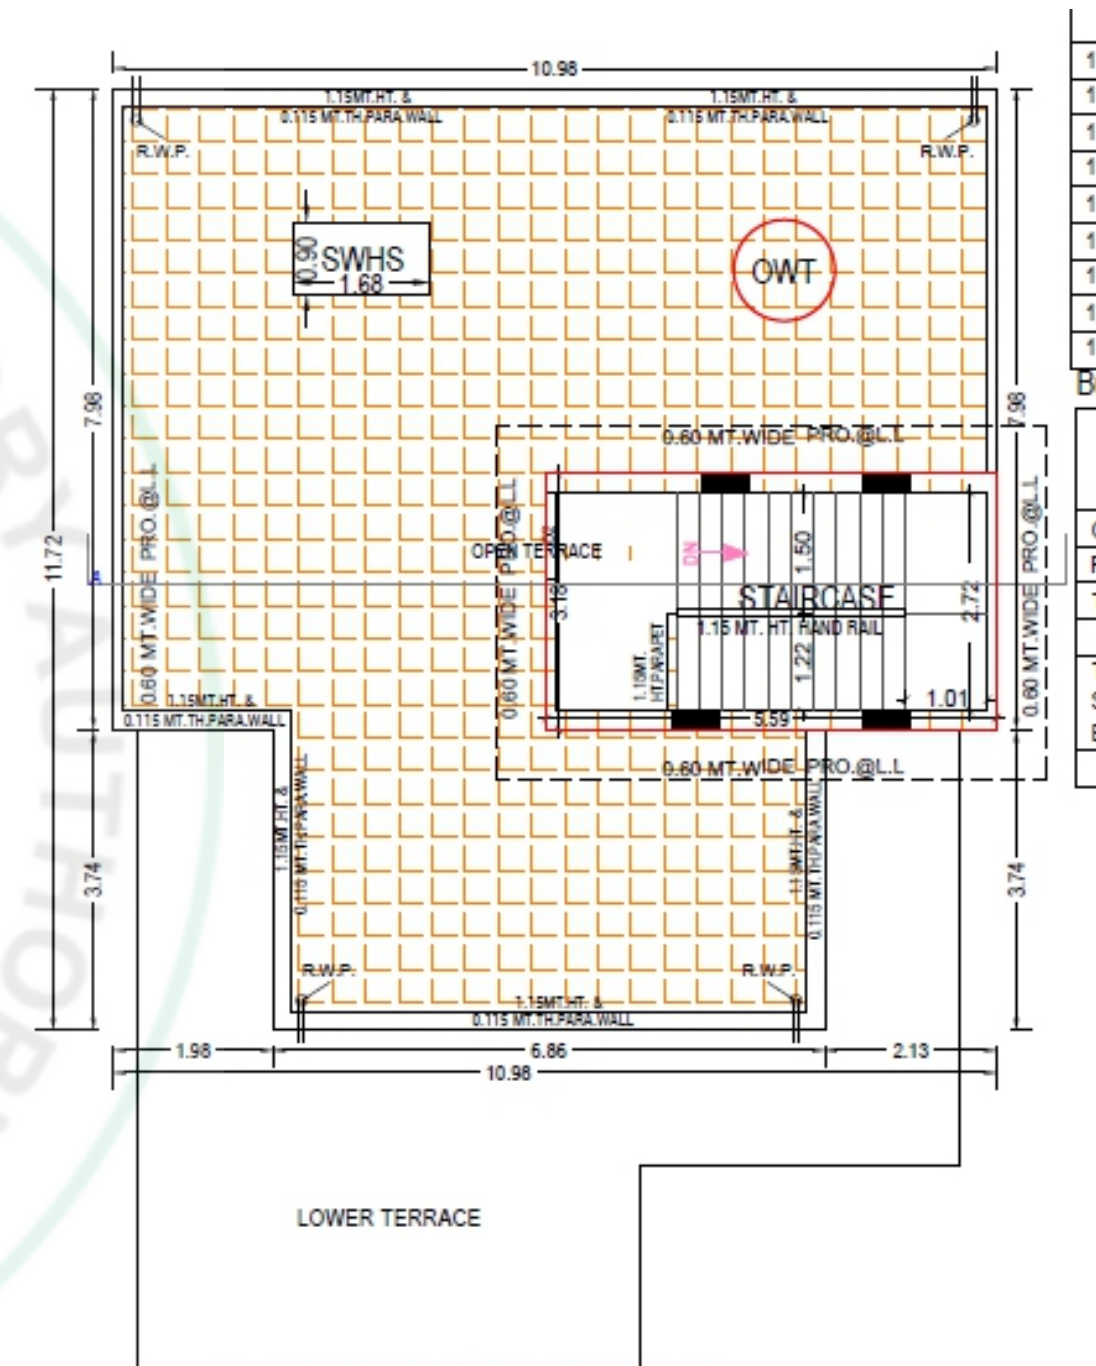

TERRACE FLOOR PLAN

(SCALE 1:100)




UNIT - 7

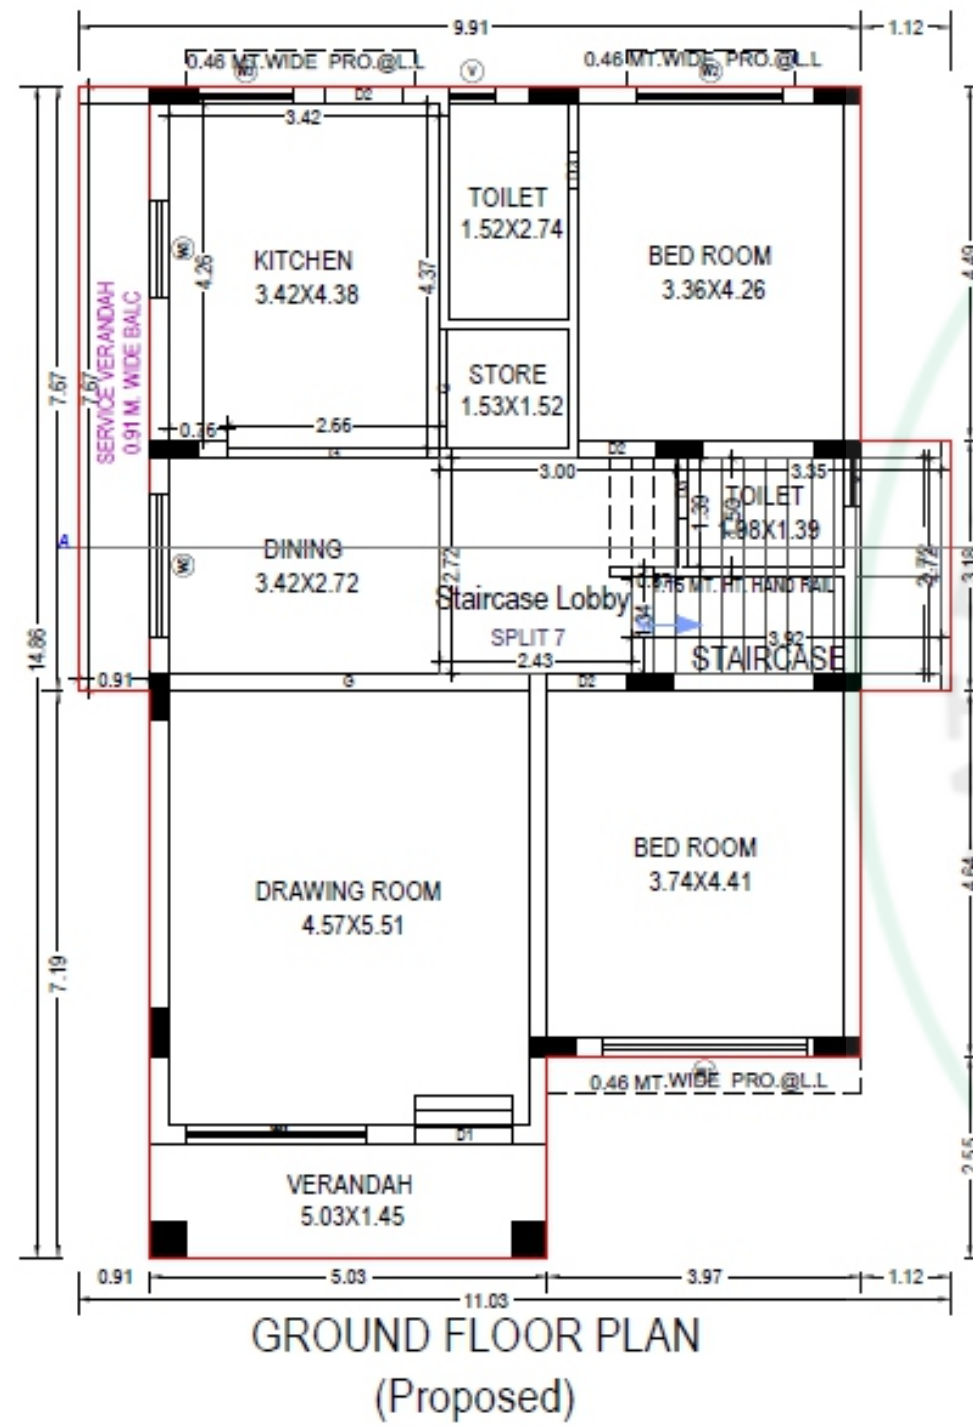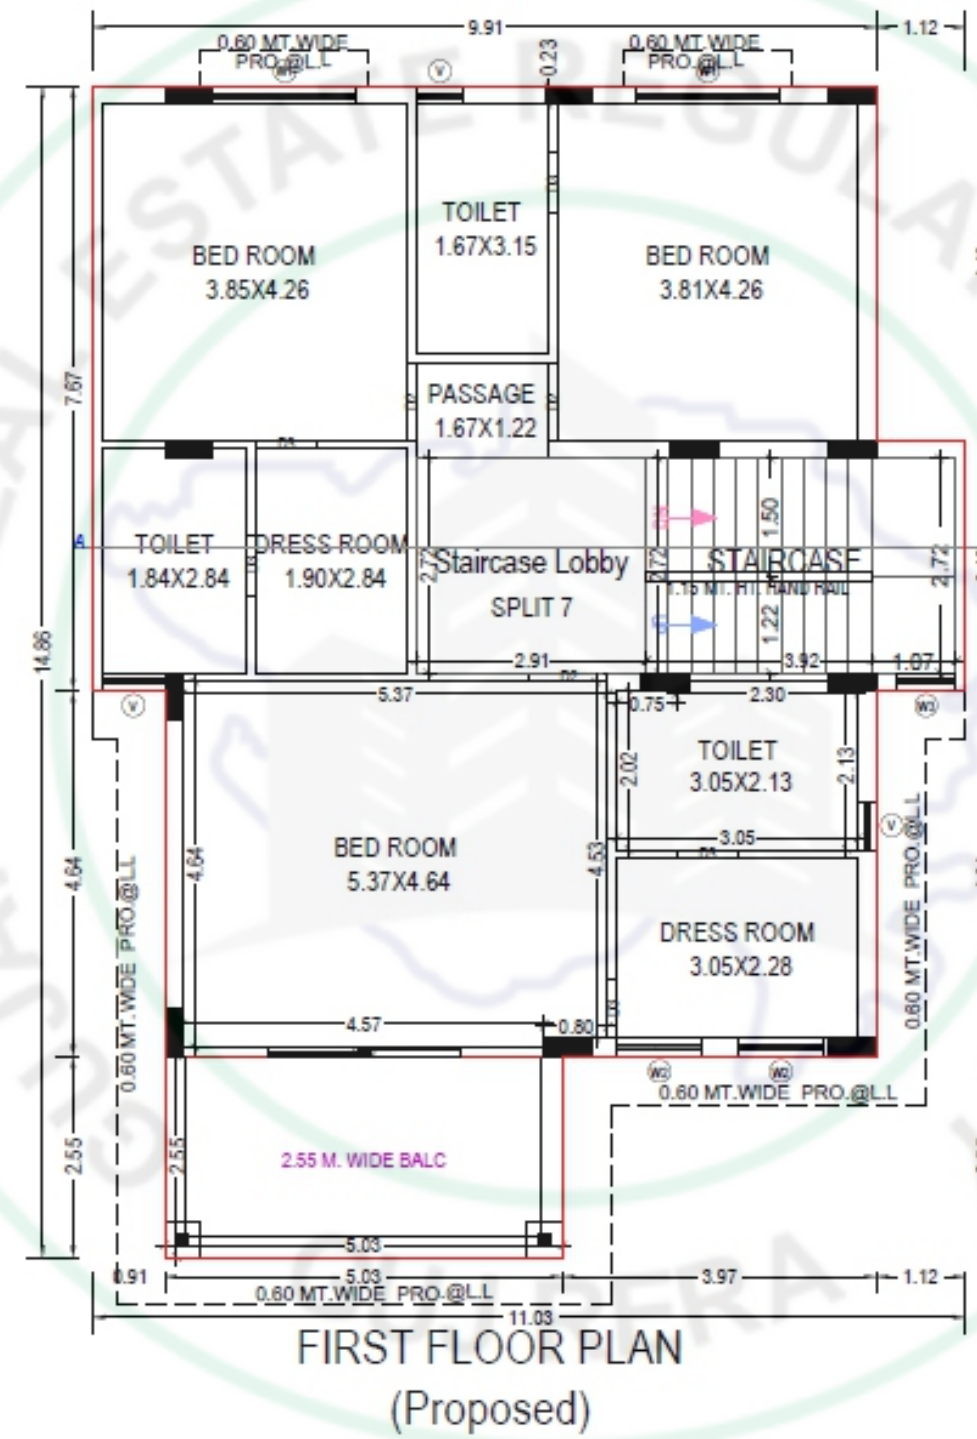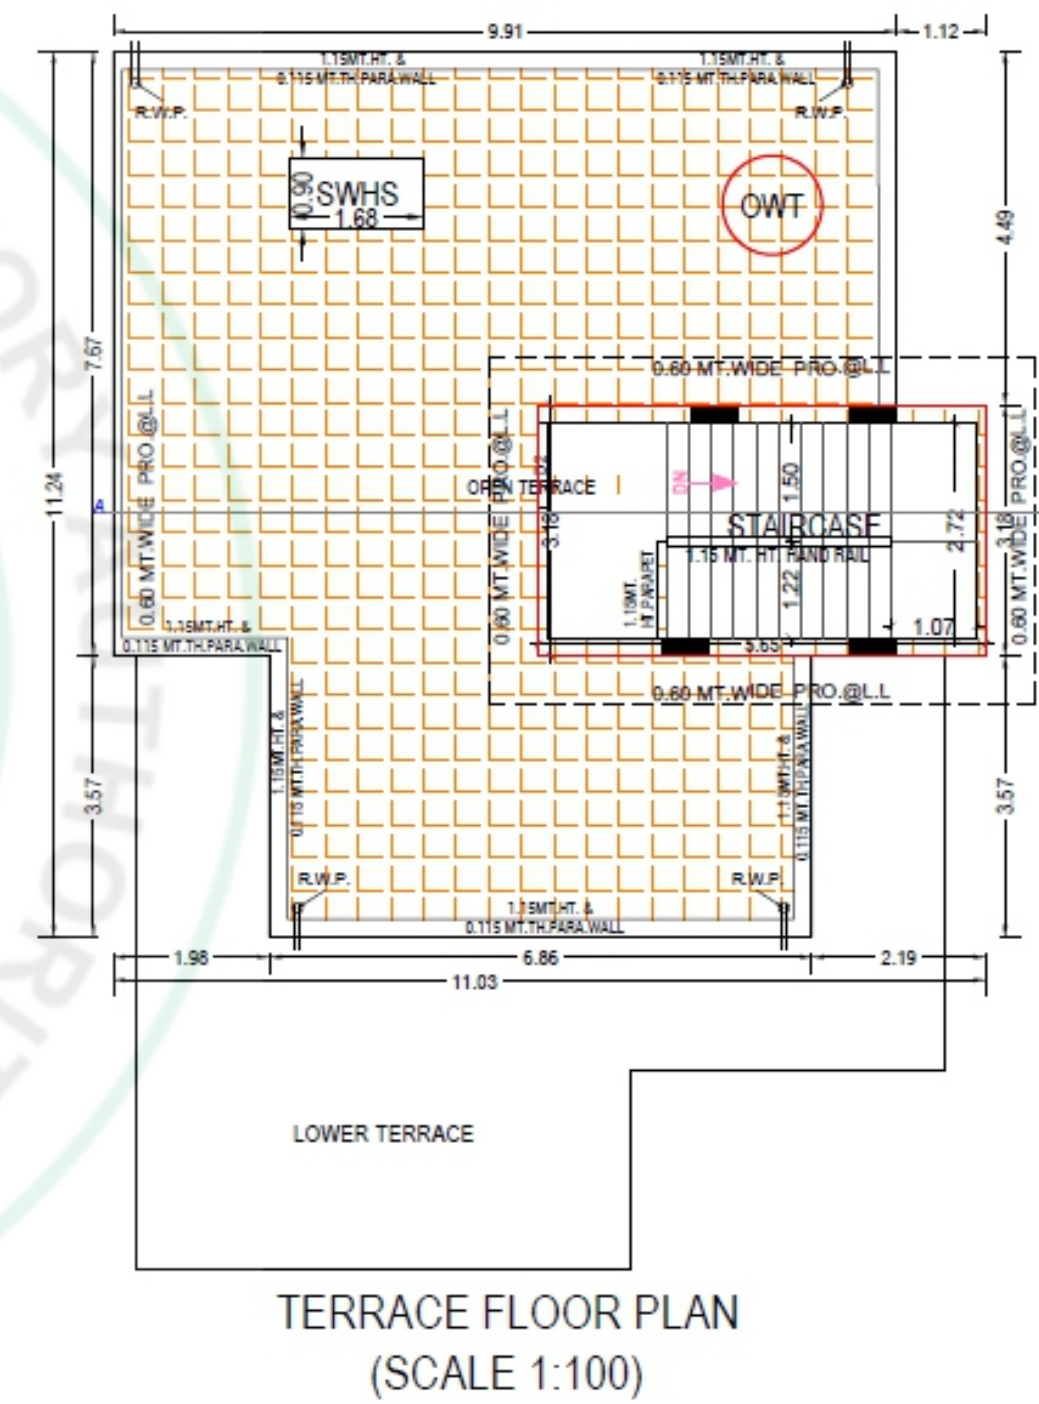


UNIT - 8




UNIT - 9, 10, 14 to 16

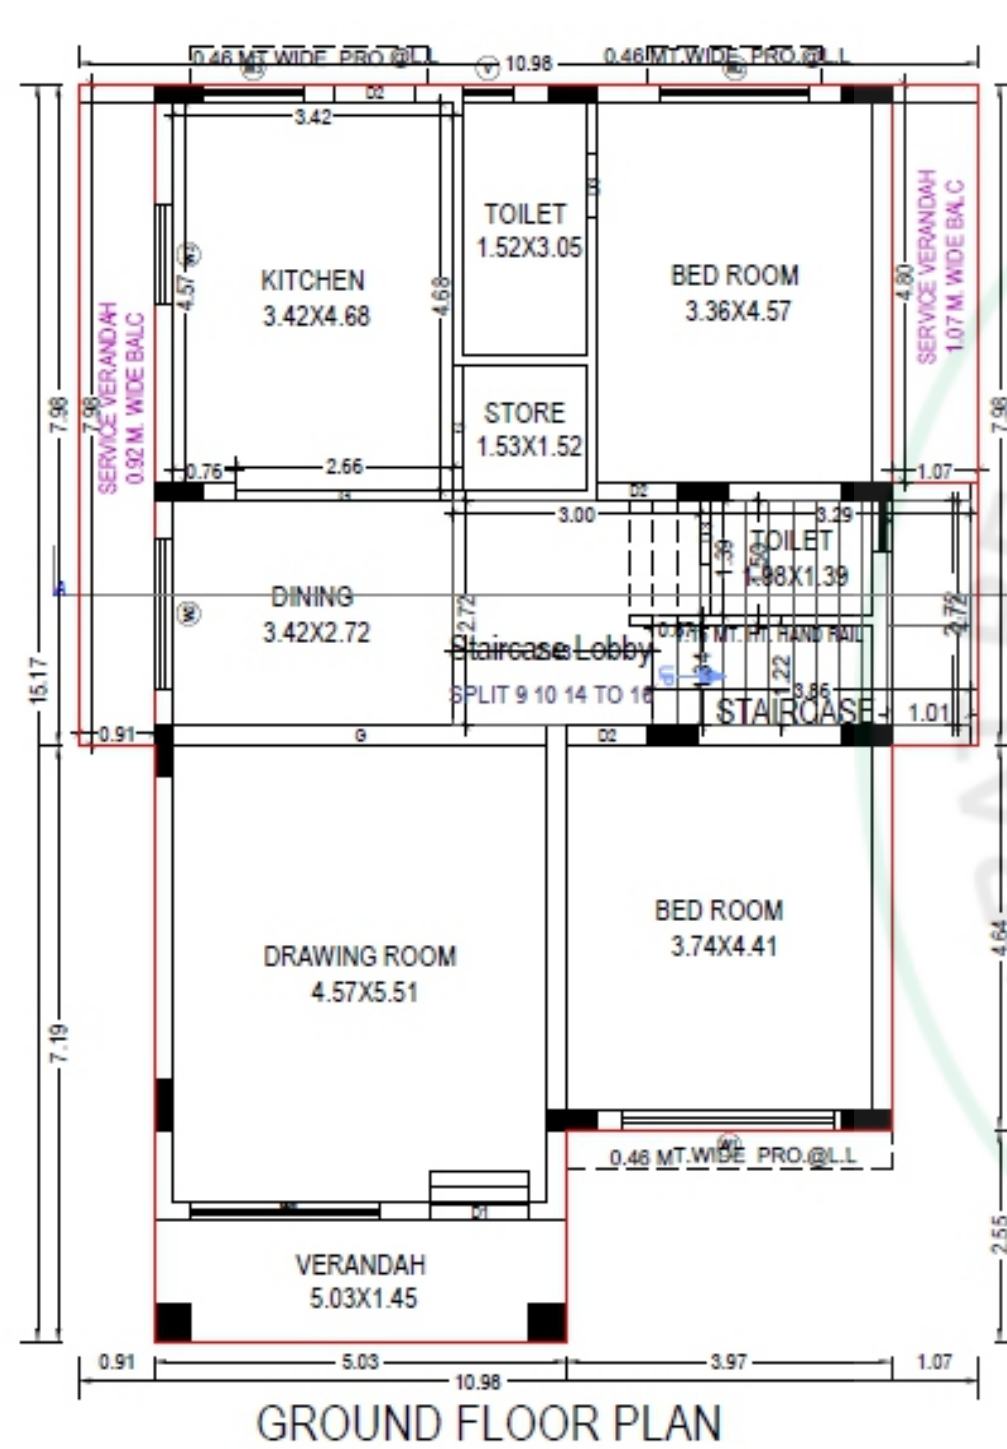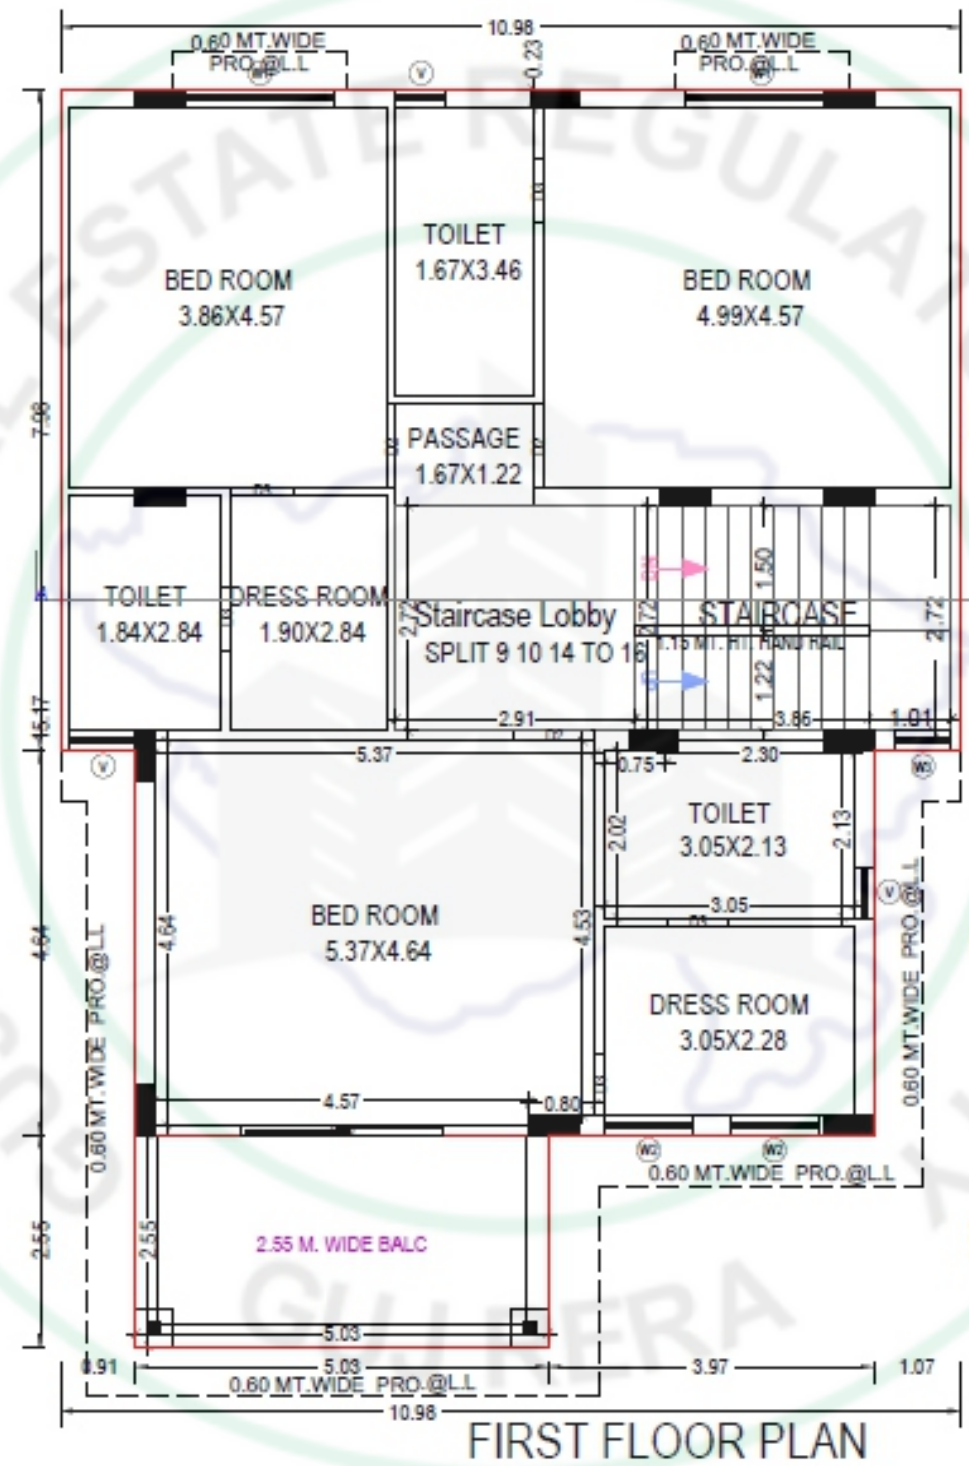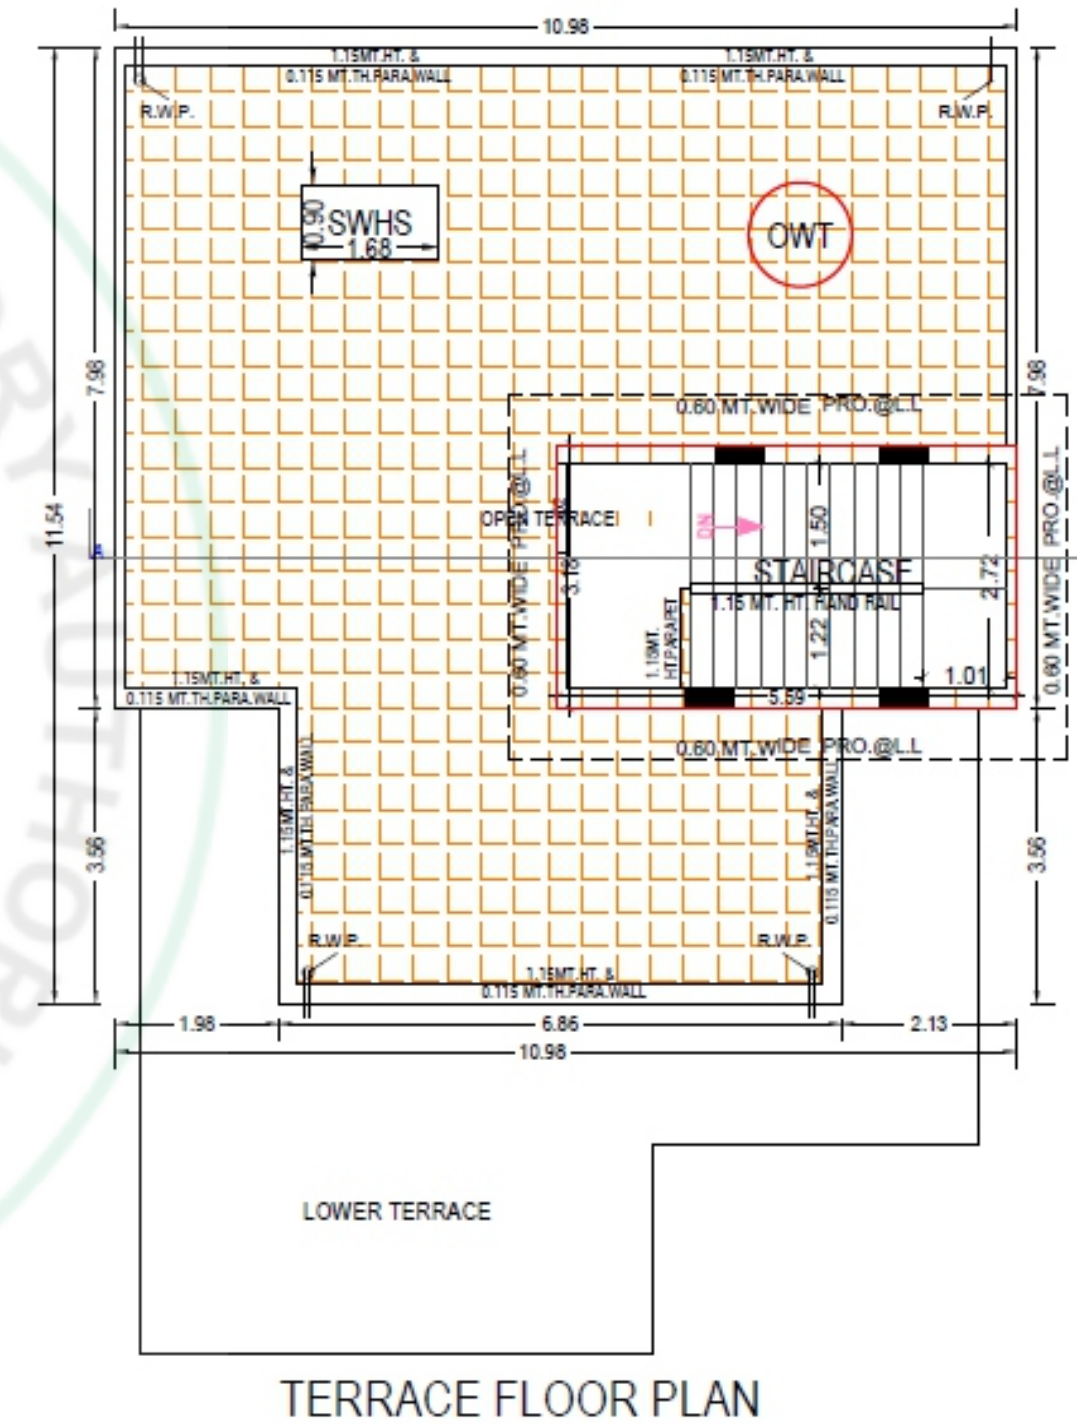


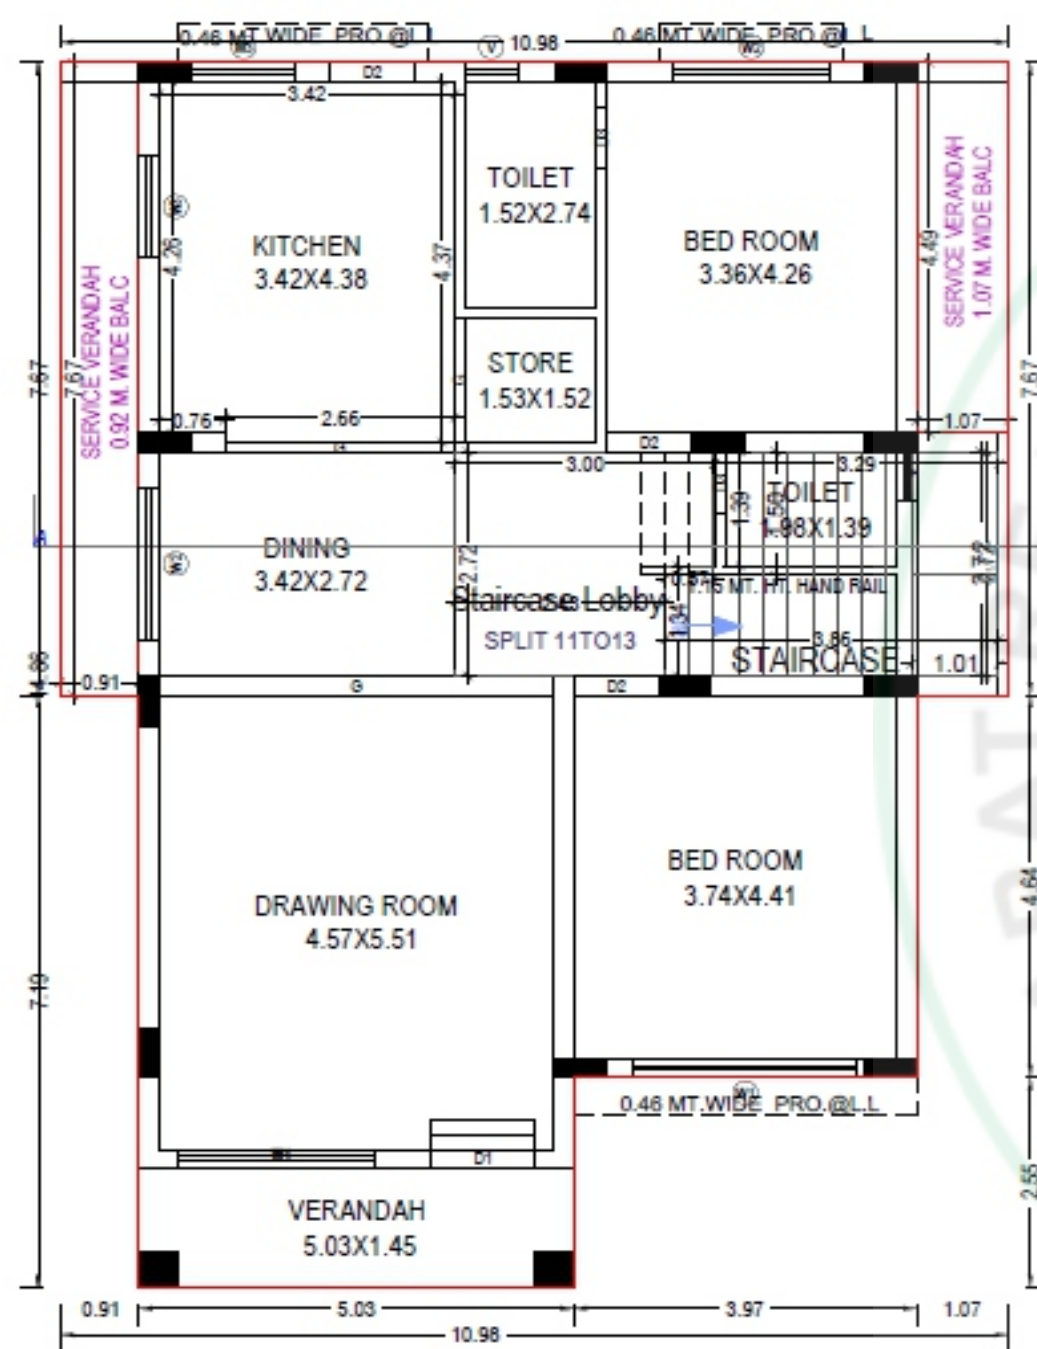

GROUND FLOOR PLAN

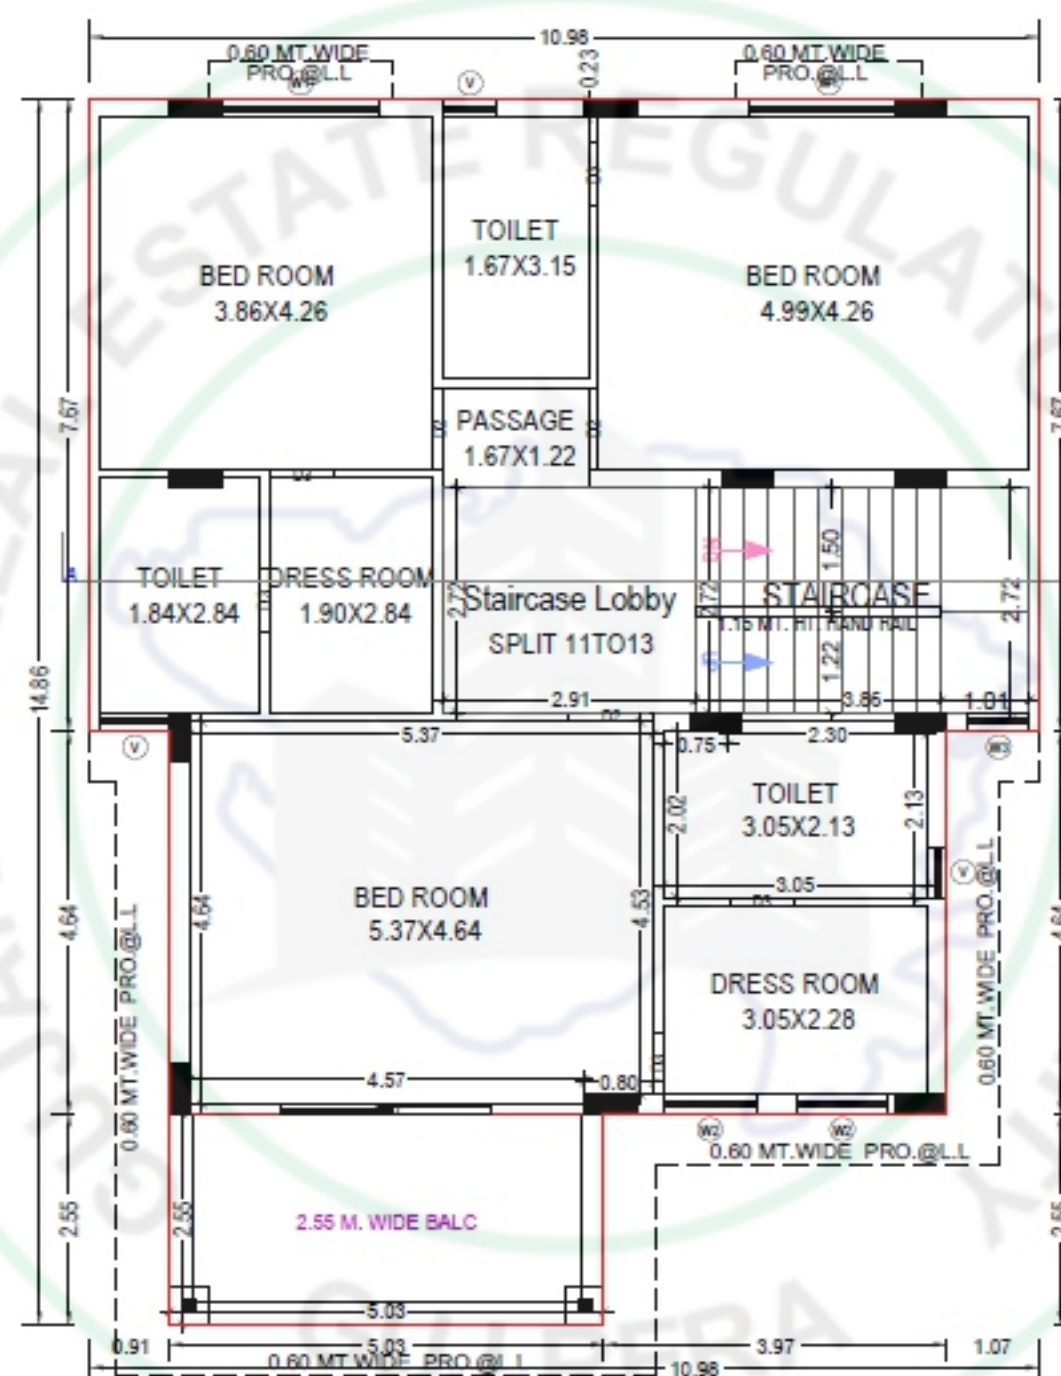


FIRST FLOOR PLAN
(Proposed)

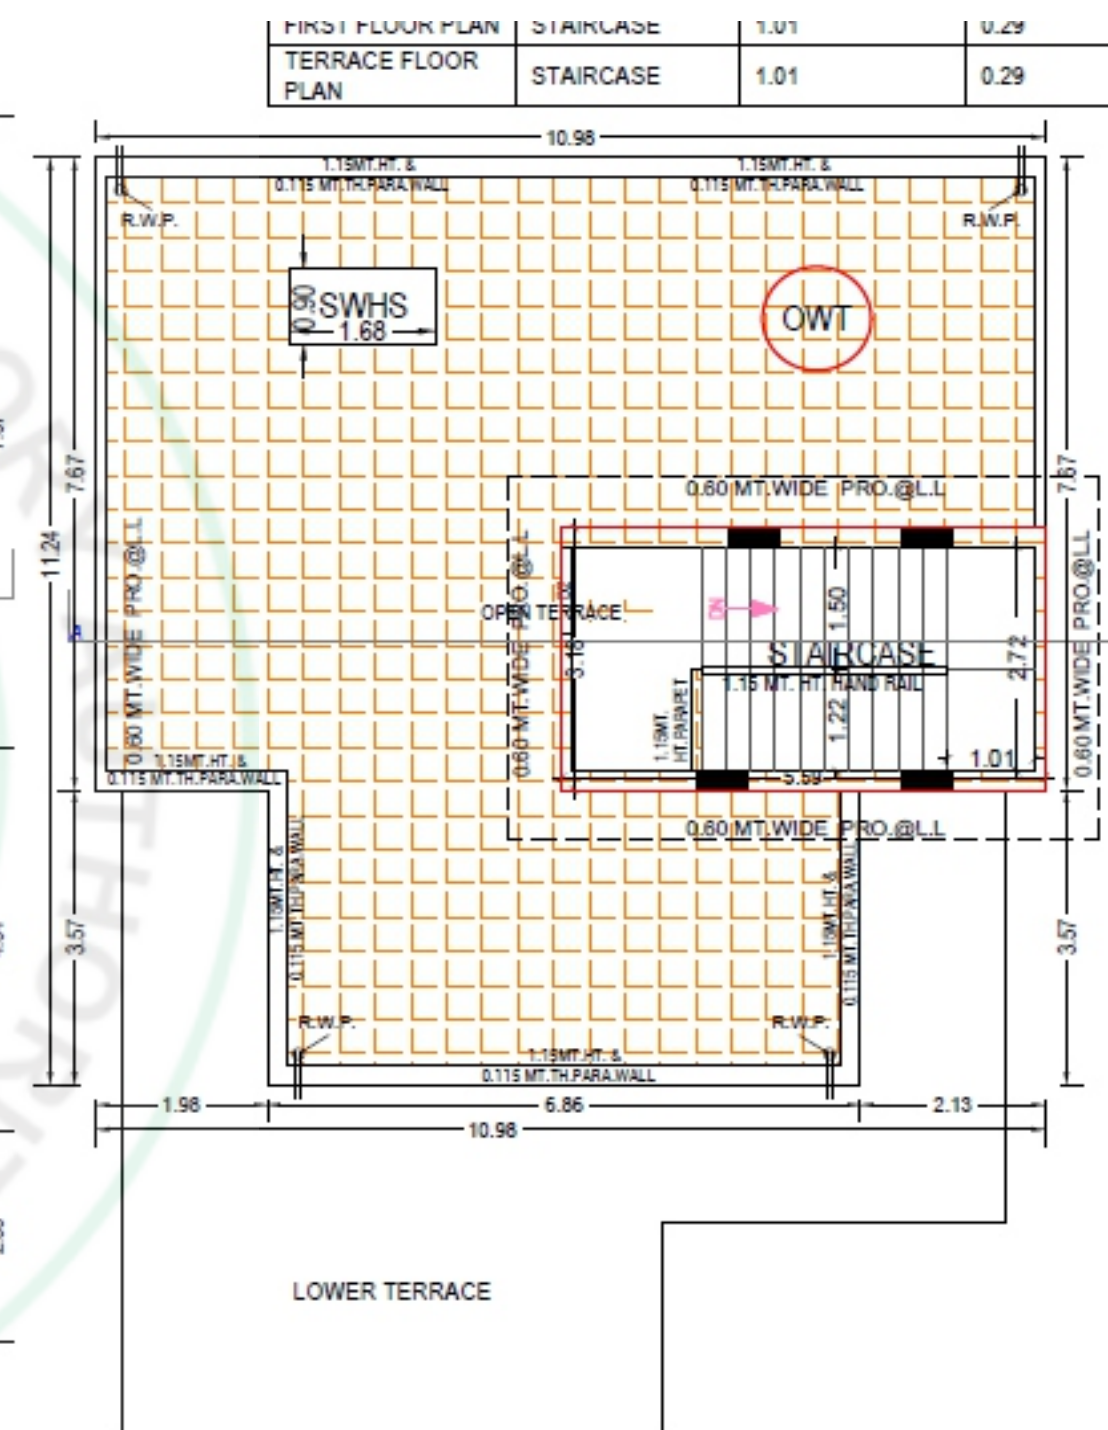


TERRACE FLOOR PLAN

FIRST FLOOR PLAN	STAIRCASE	1.01	0.29
TERRACE FLOOR PLAN	STAIRCASE	1.01	0.29




UNIT - 17 to 23

 




UNIT - 24 to 30

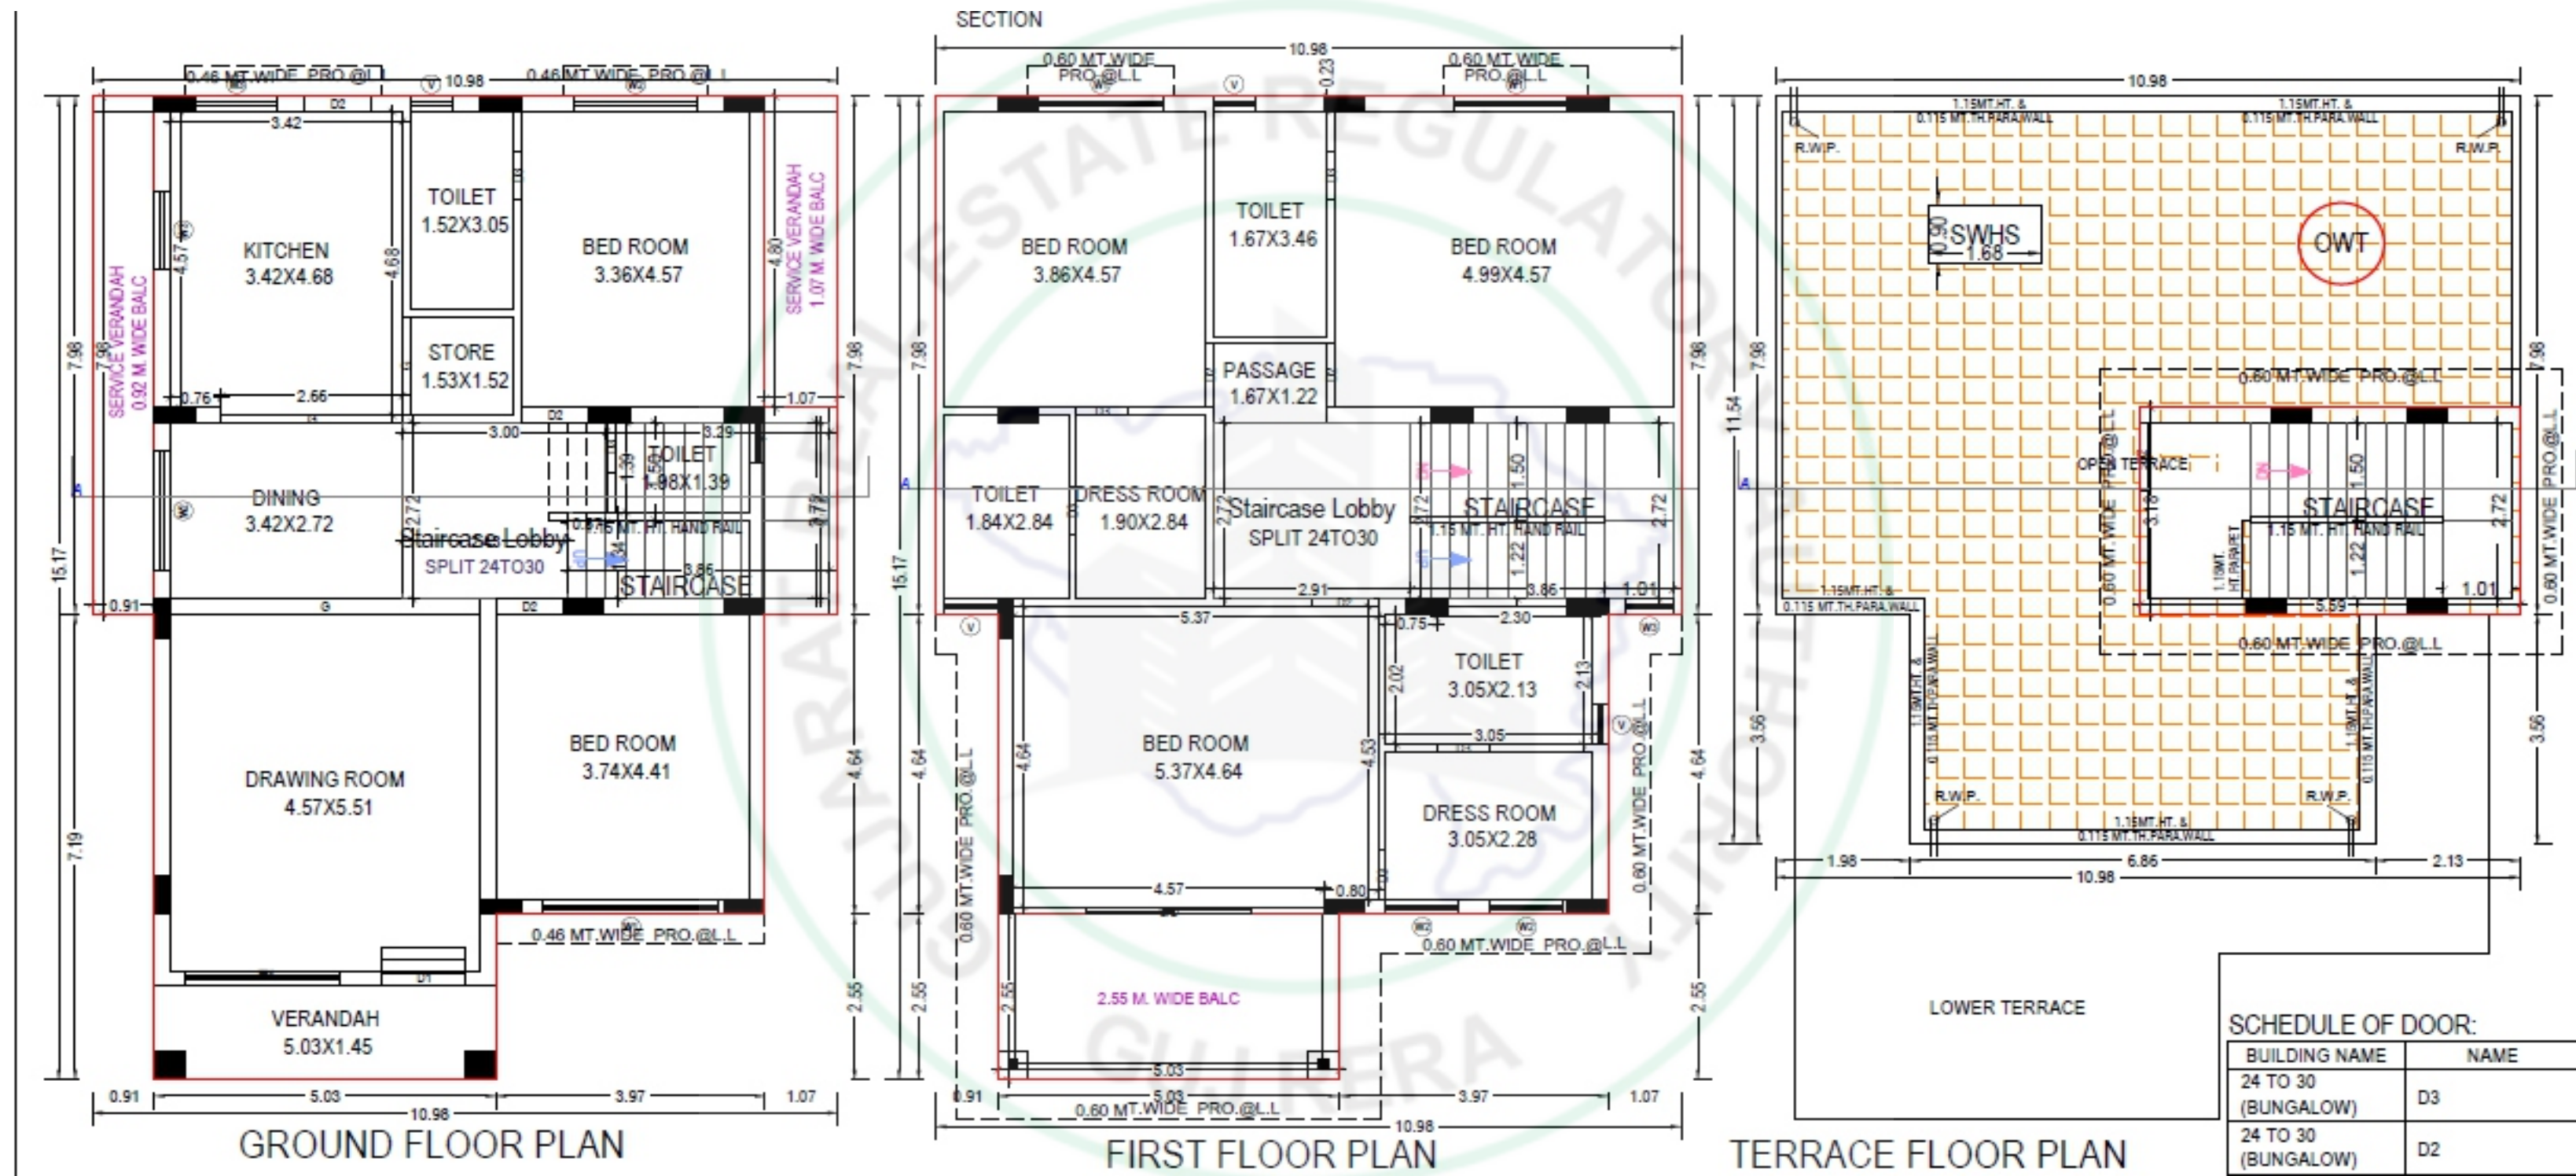




UNIT - 31 to 36

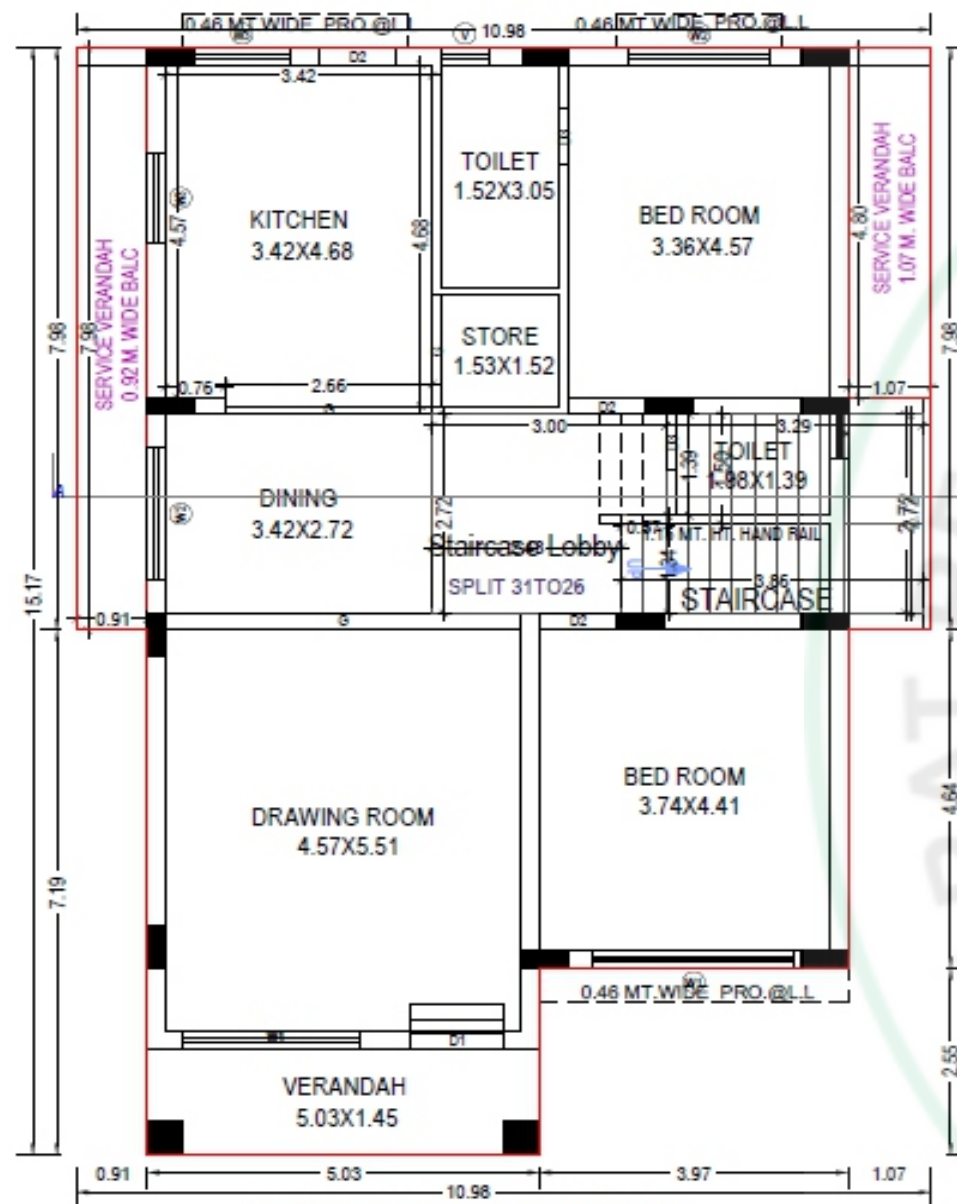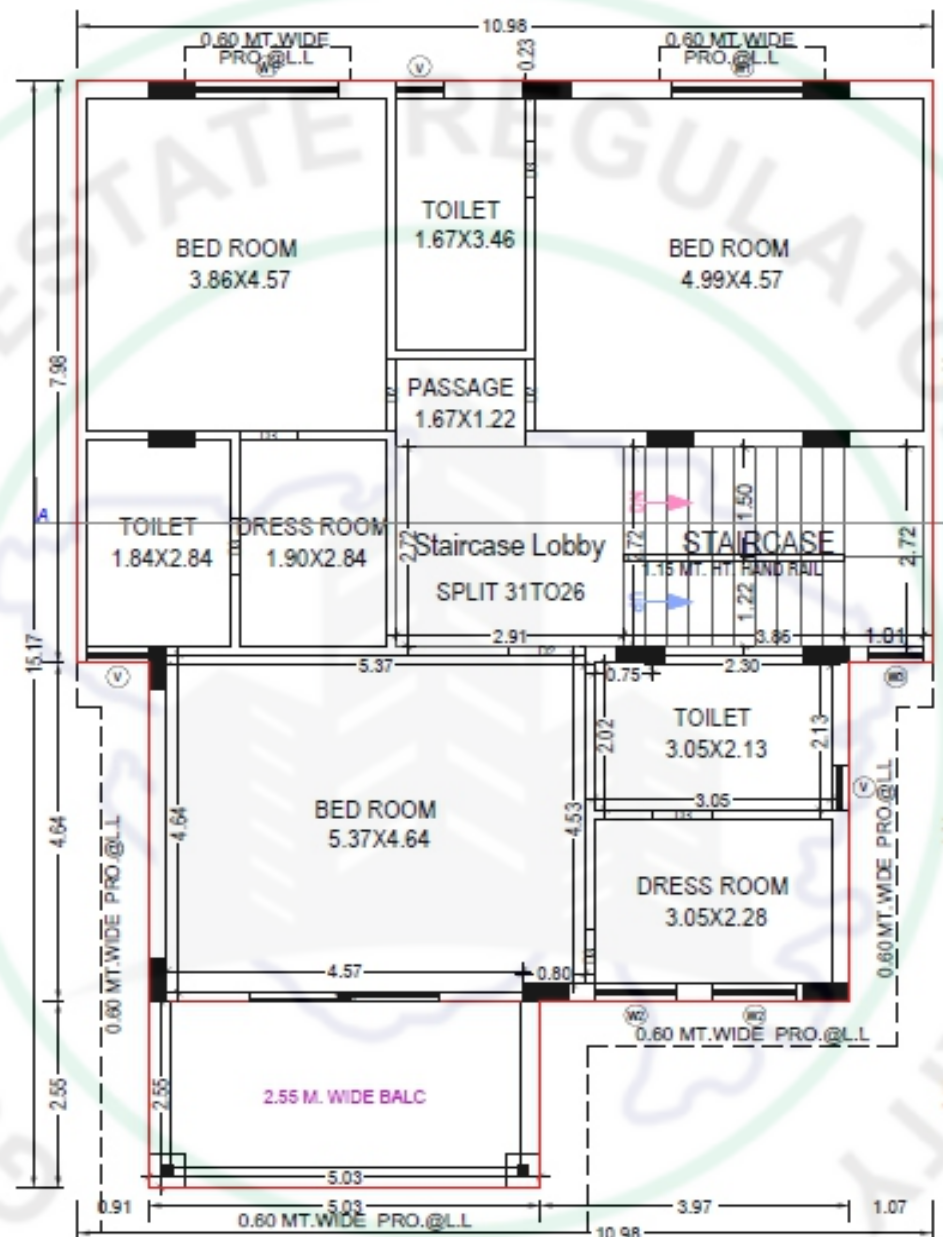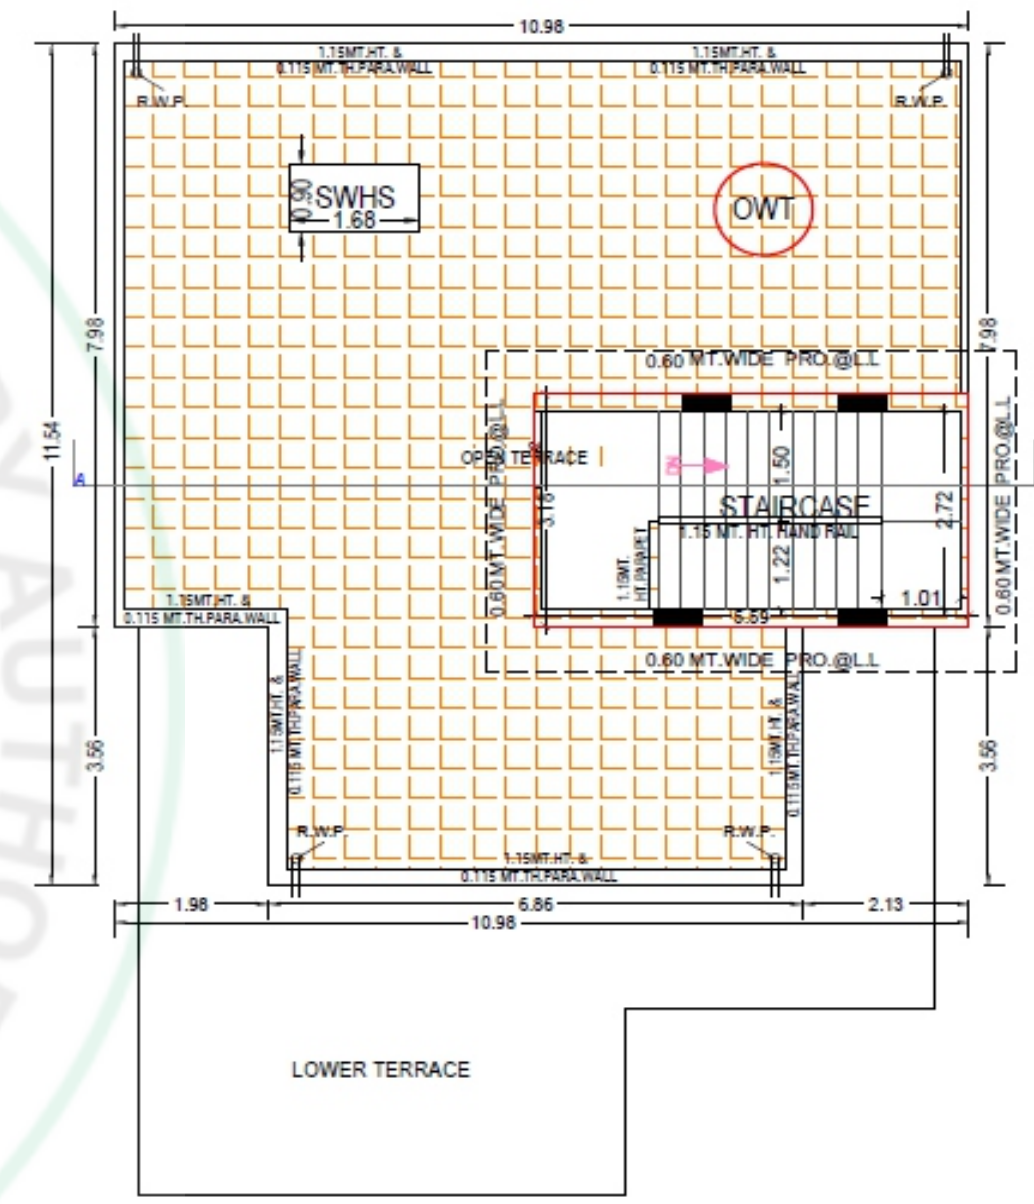




UNIT - 37 to 42

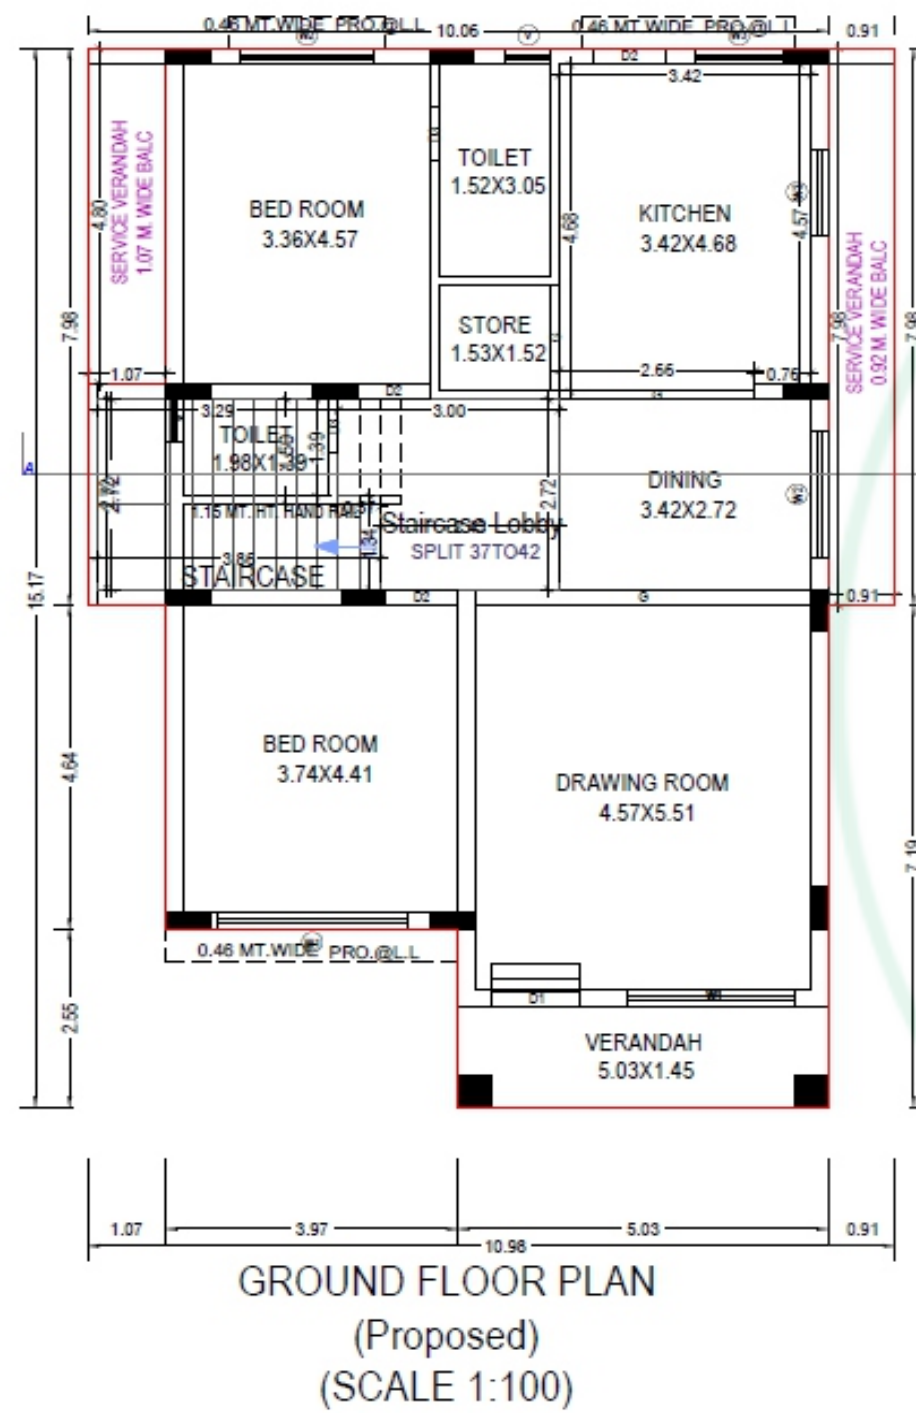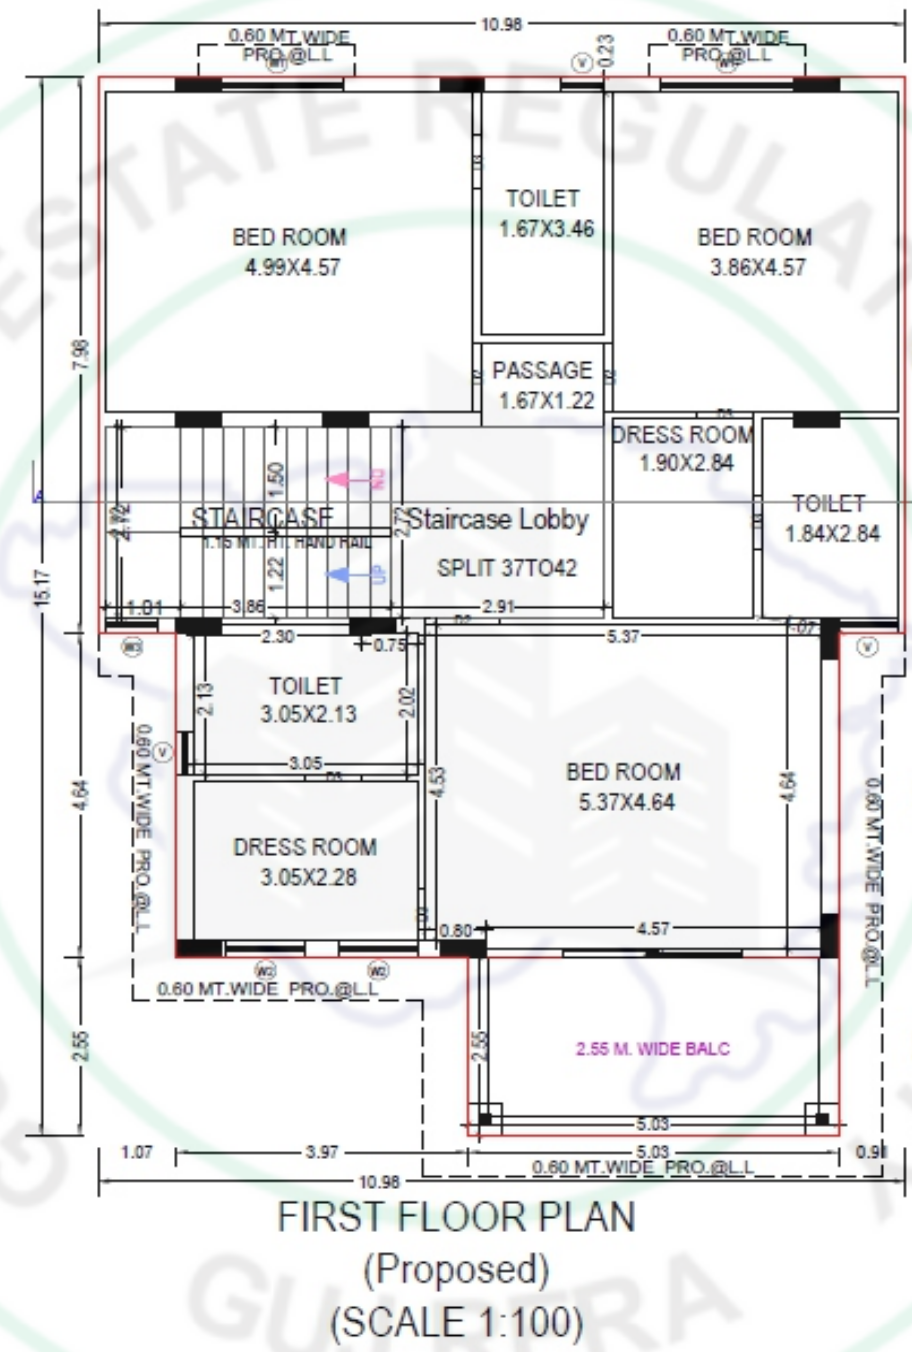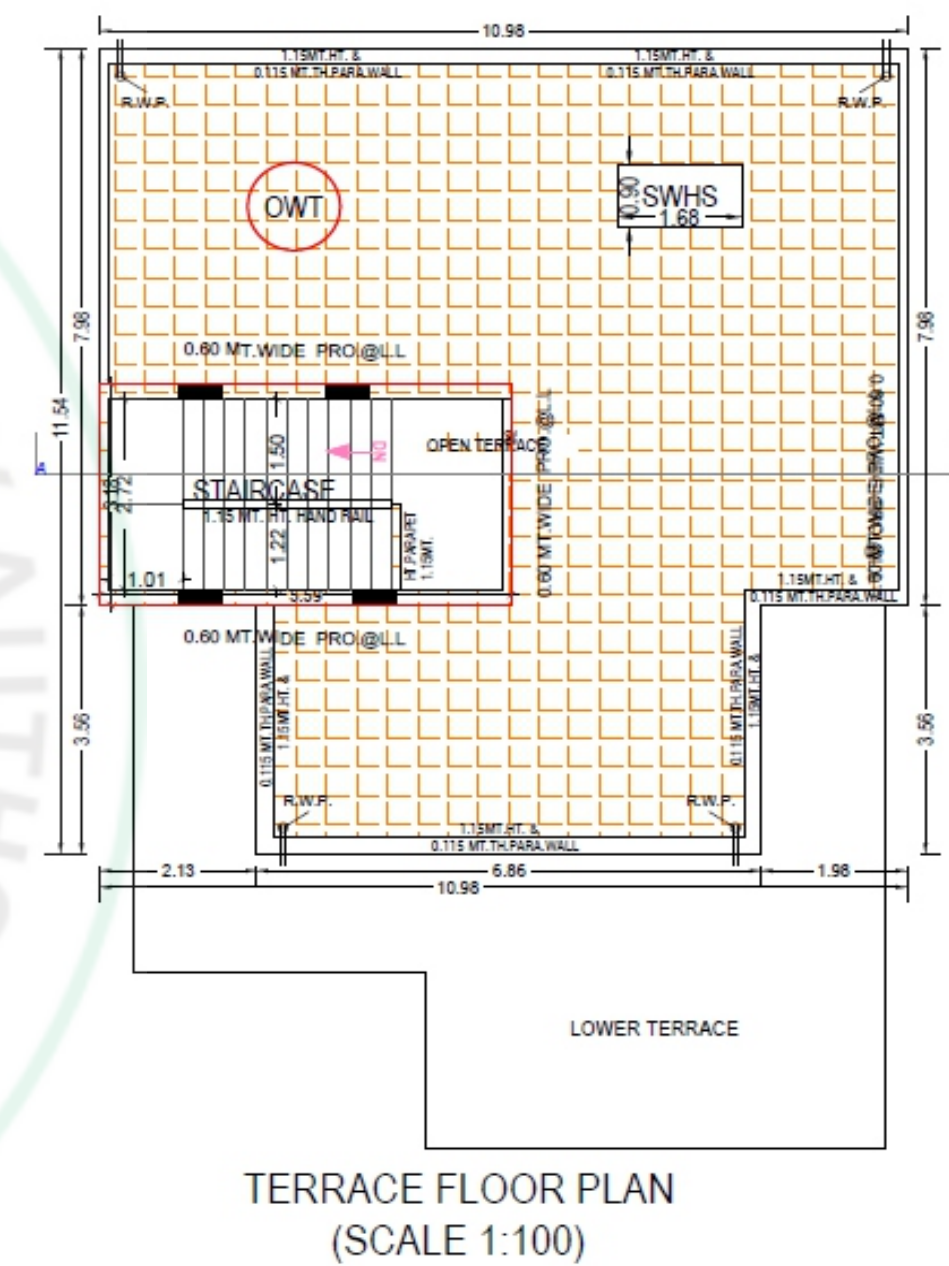


UNIT - 43

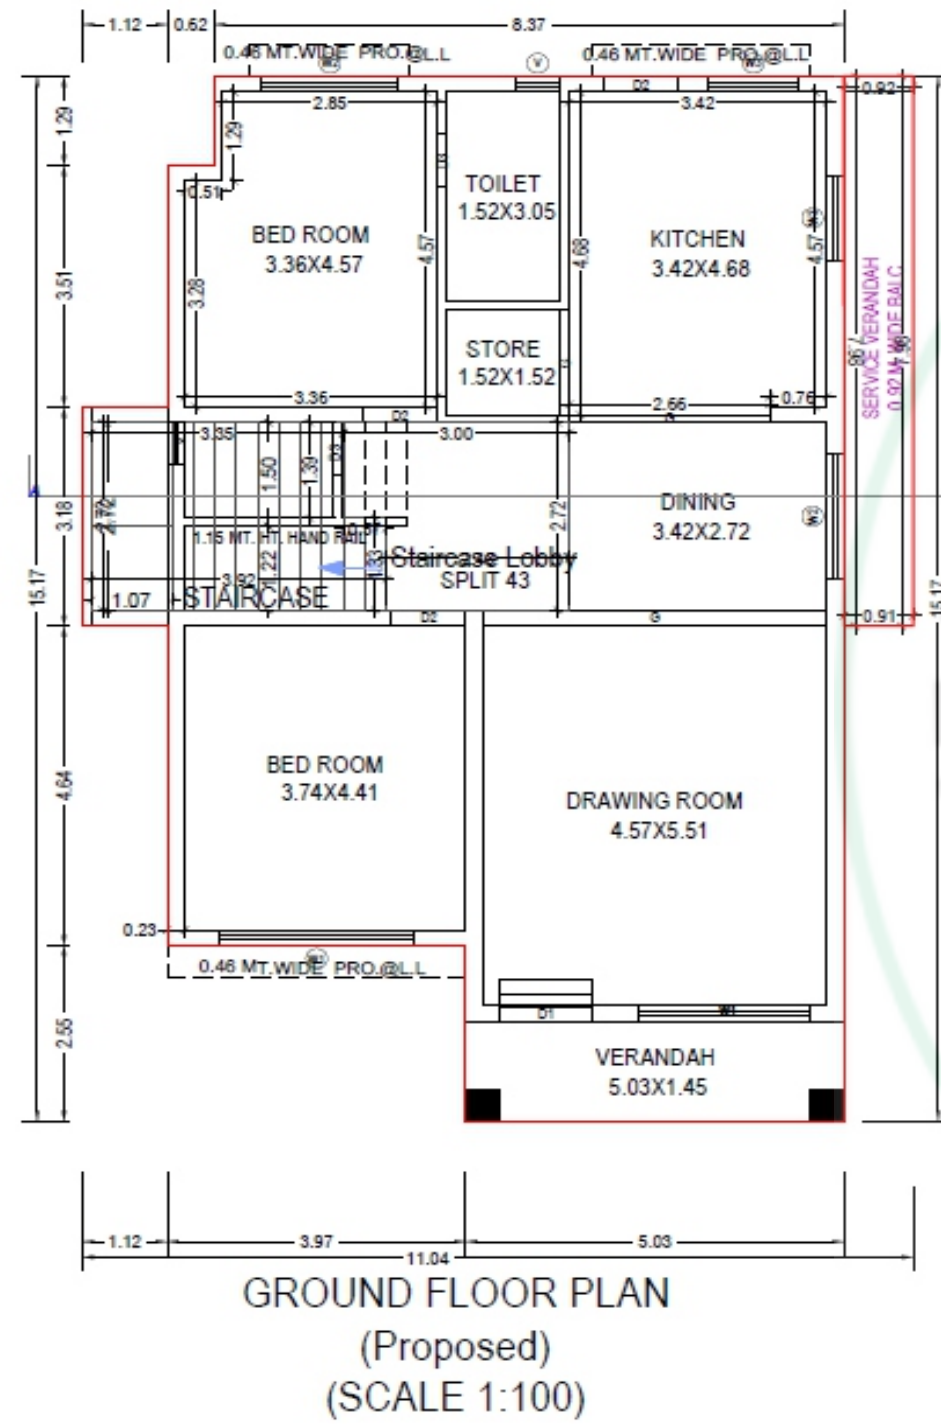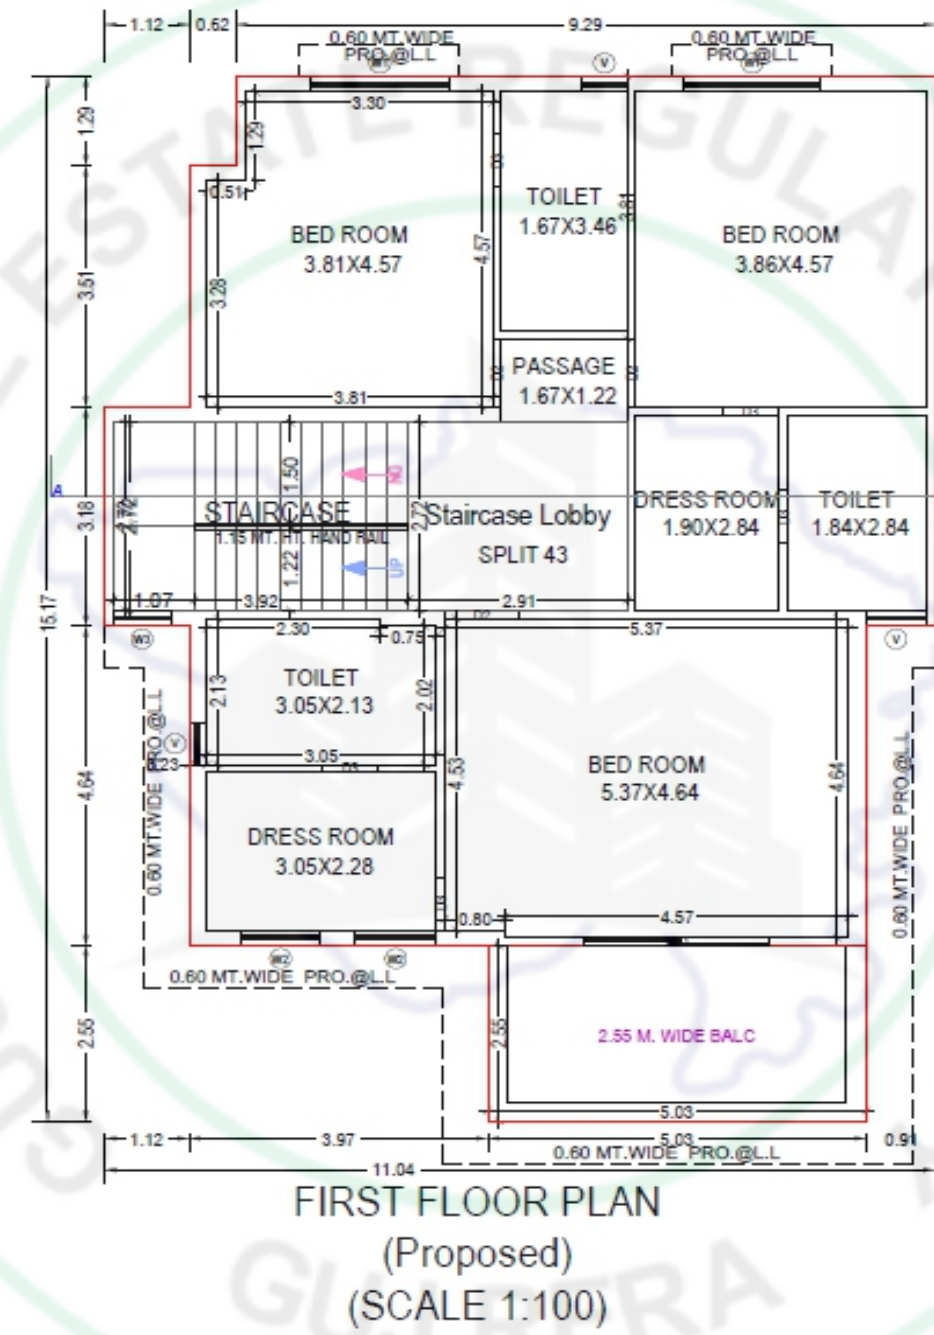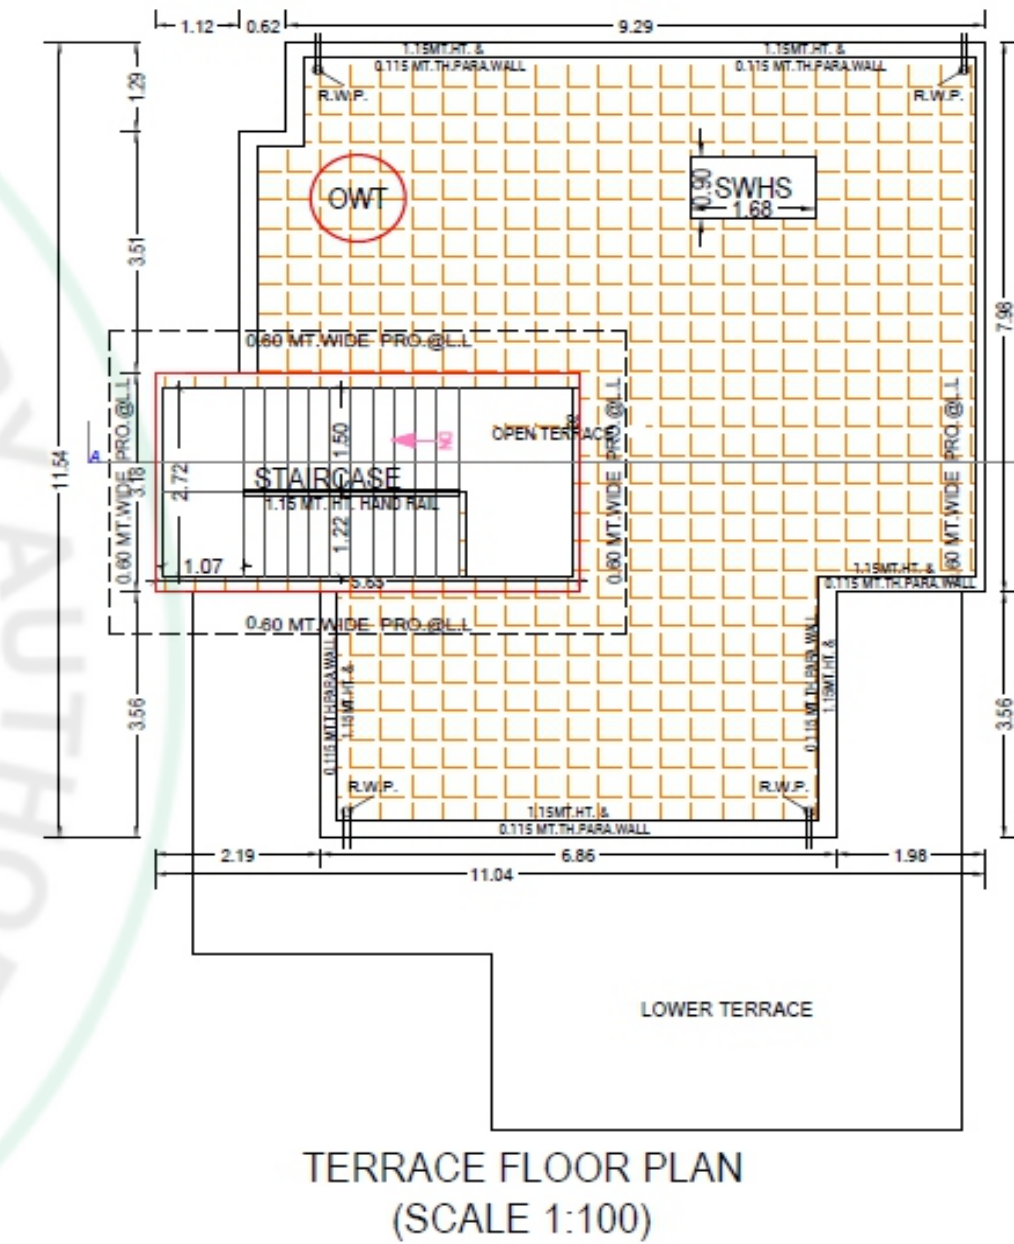


UNIT - 44 to 48

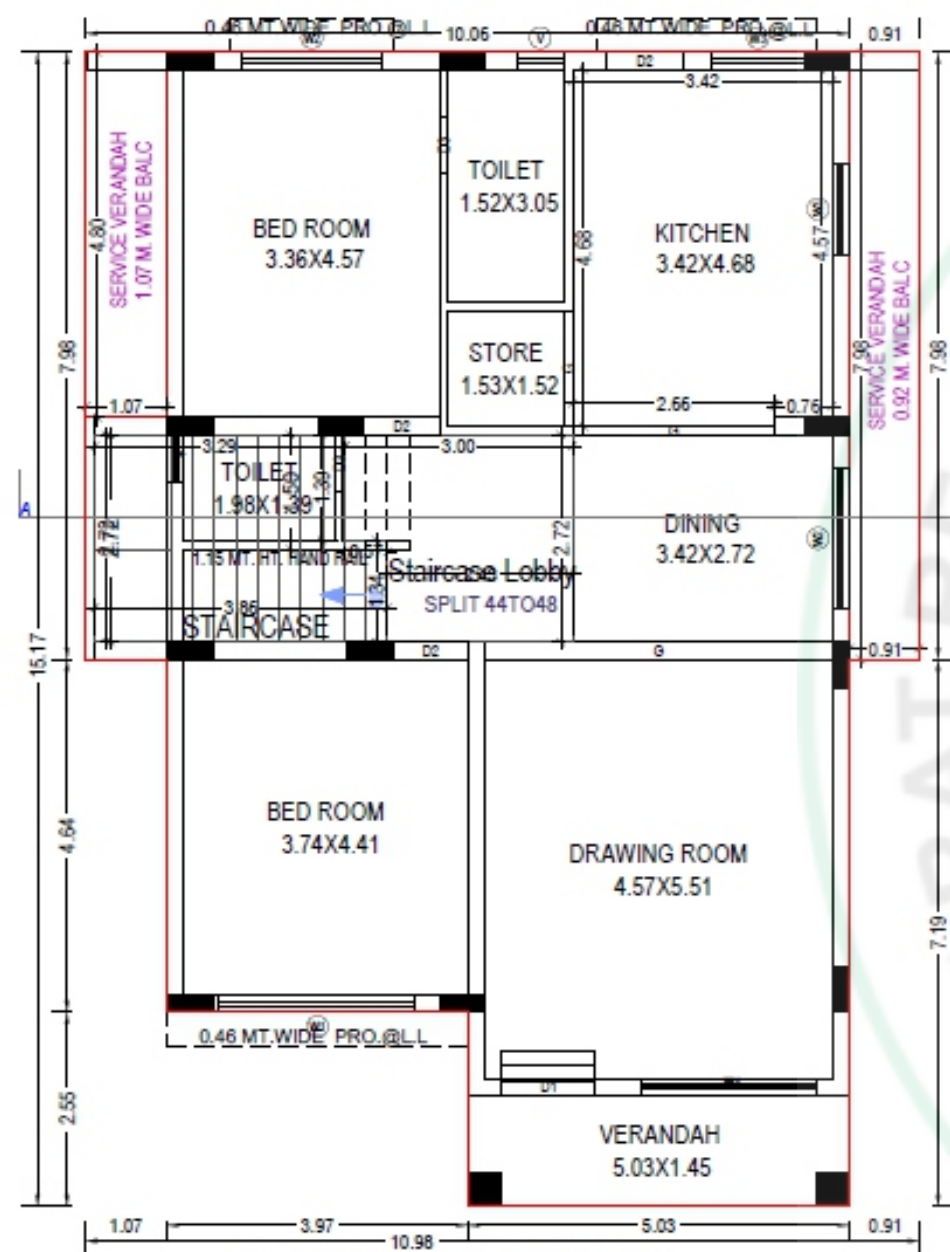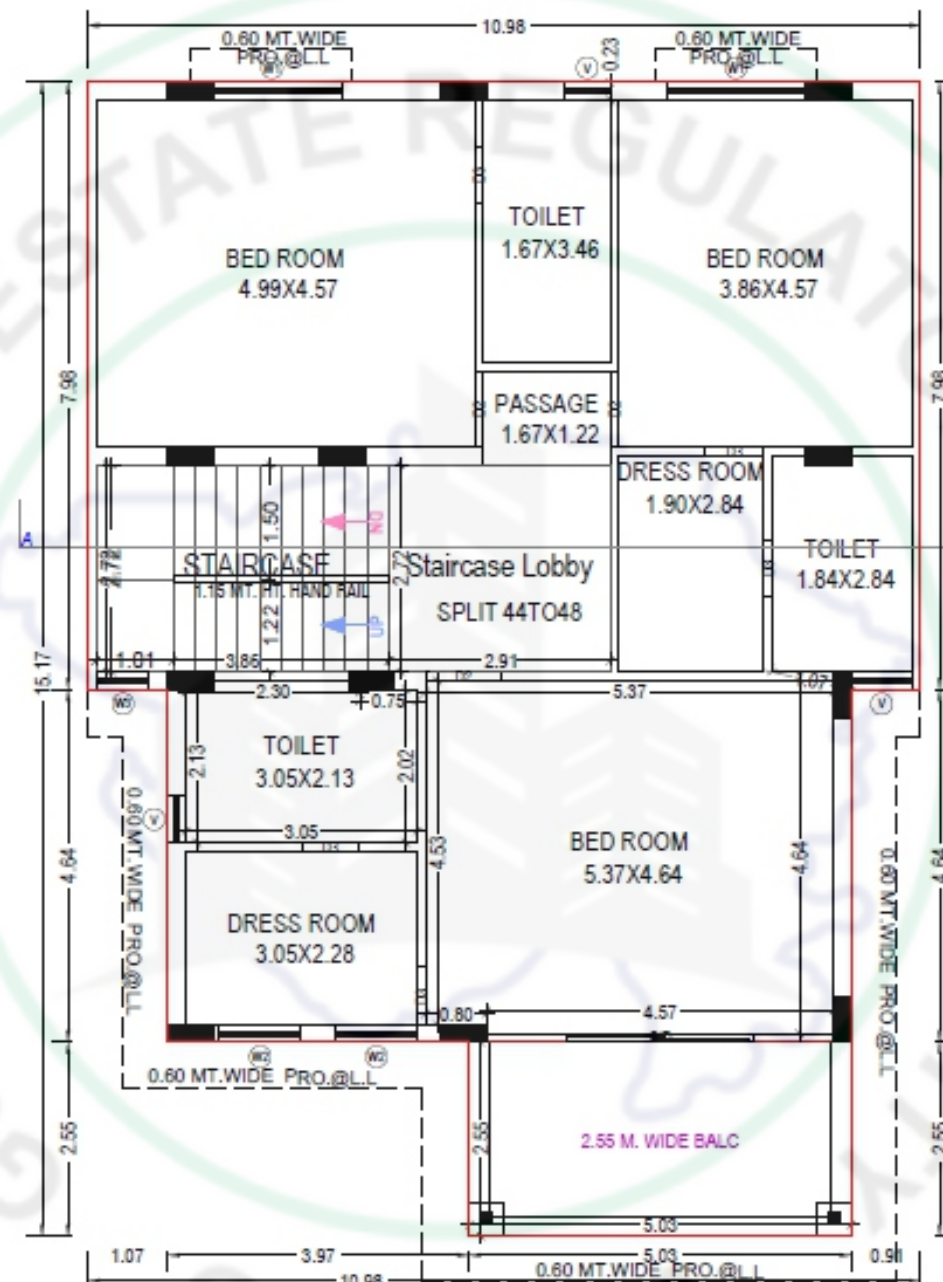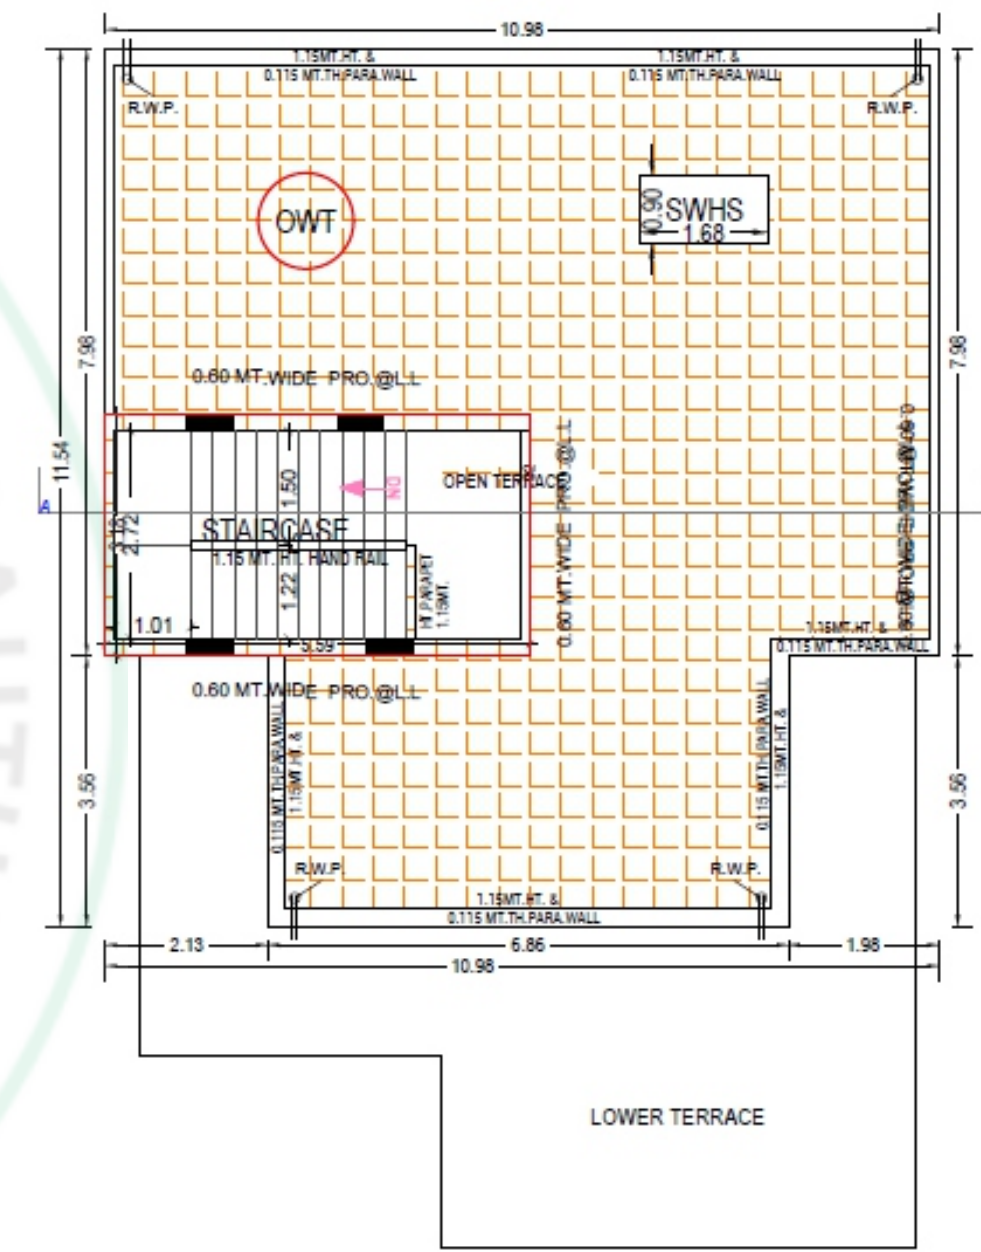


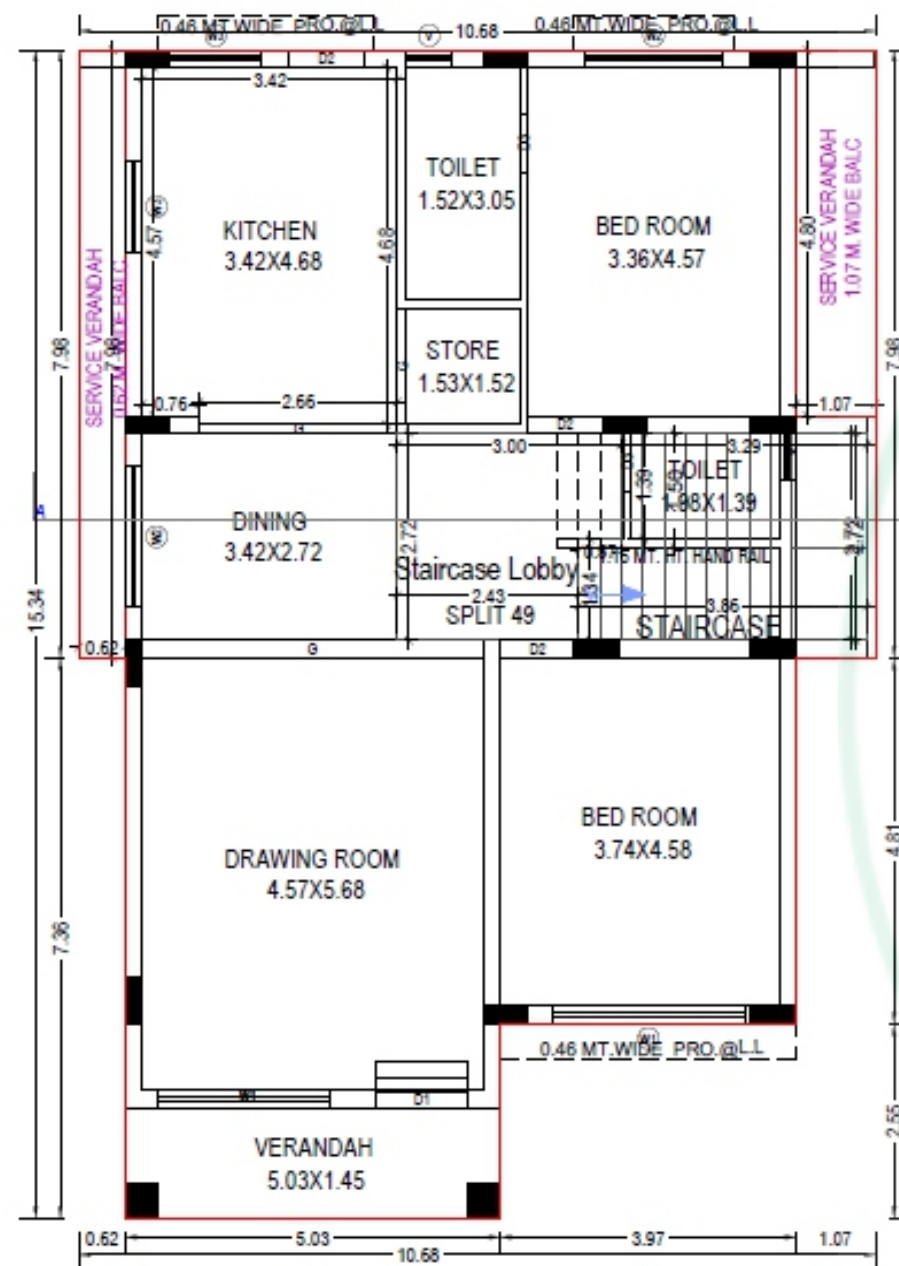

GROUND FLOOR PLAN
(Proposed)
(SCALE 1:100)



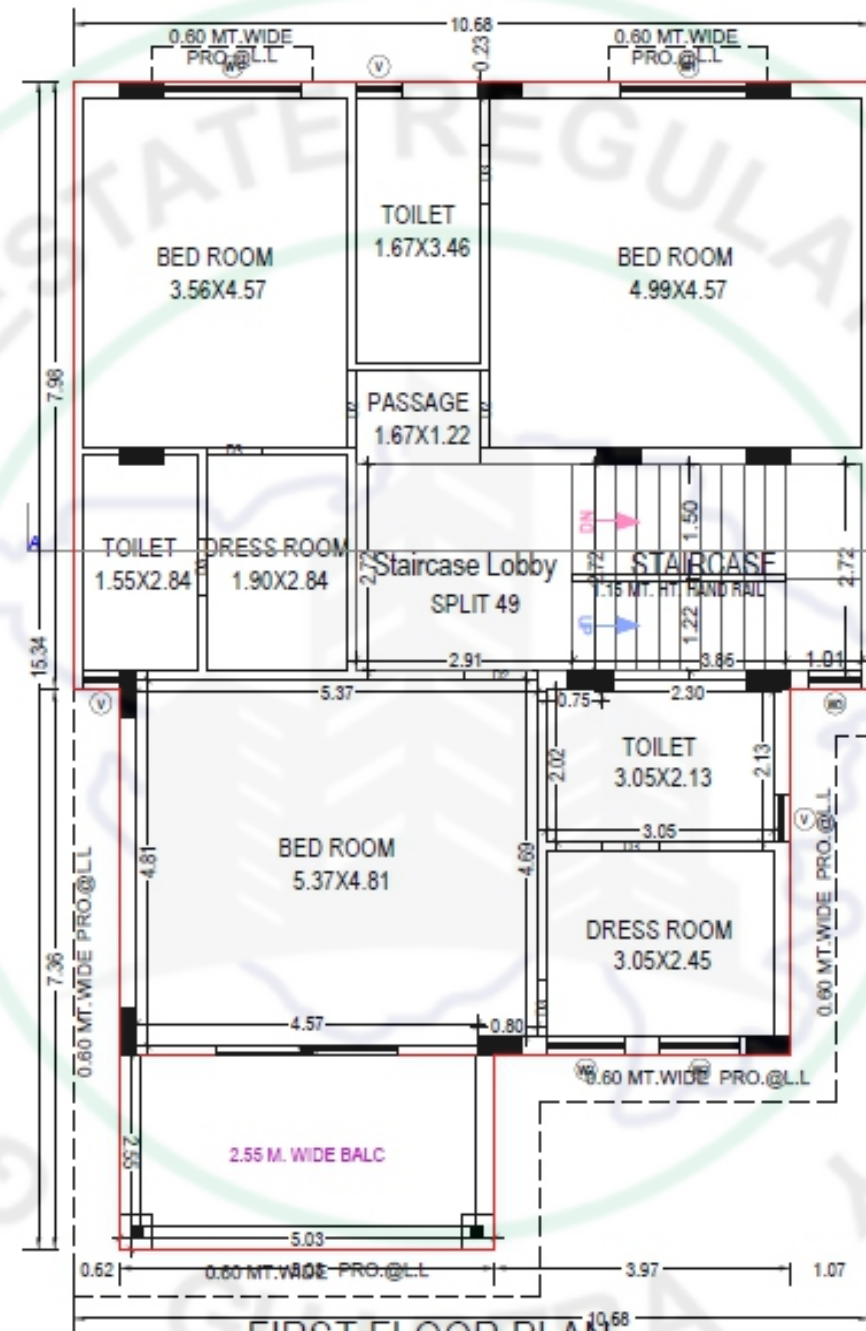


FIRST FLOOR PLAN^{10.68}
(Proposed)
(SCALE 1:100)

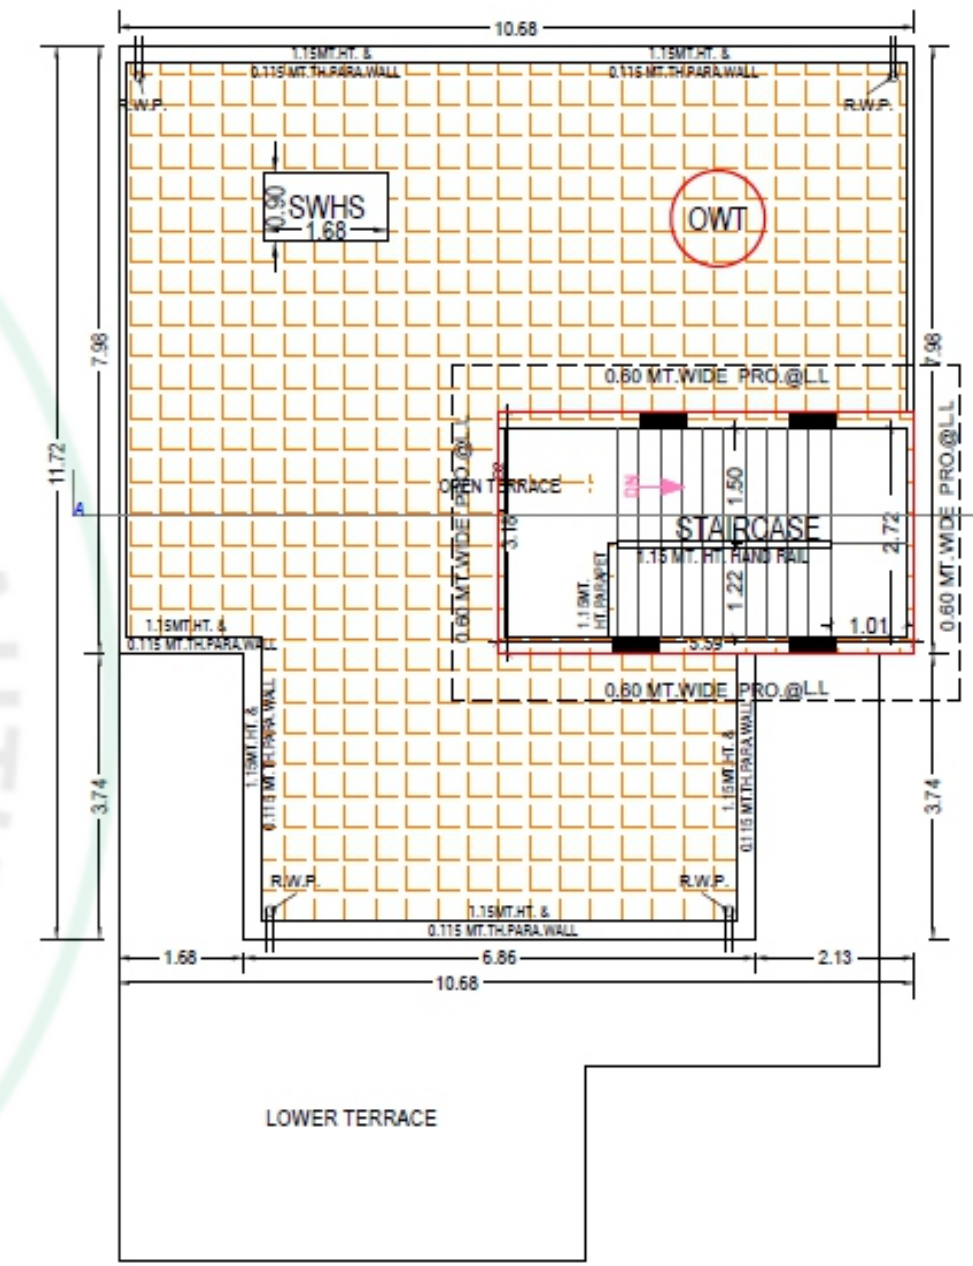

TERRACE FLOOR PLAN
(SCALE 1:100)

UNIT - 50 to 55

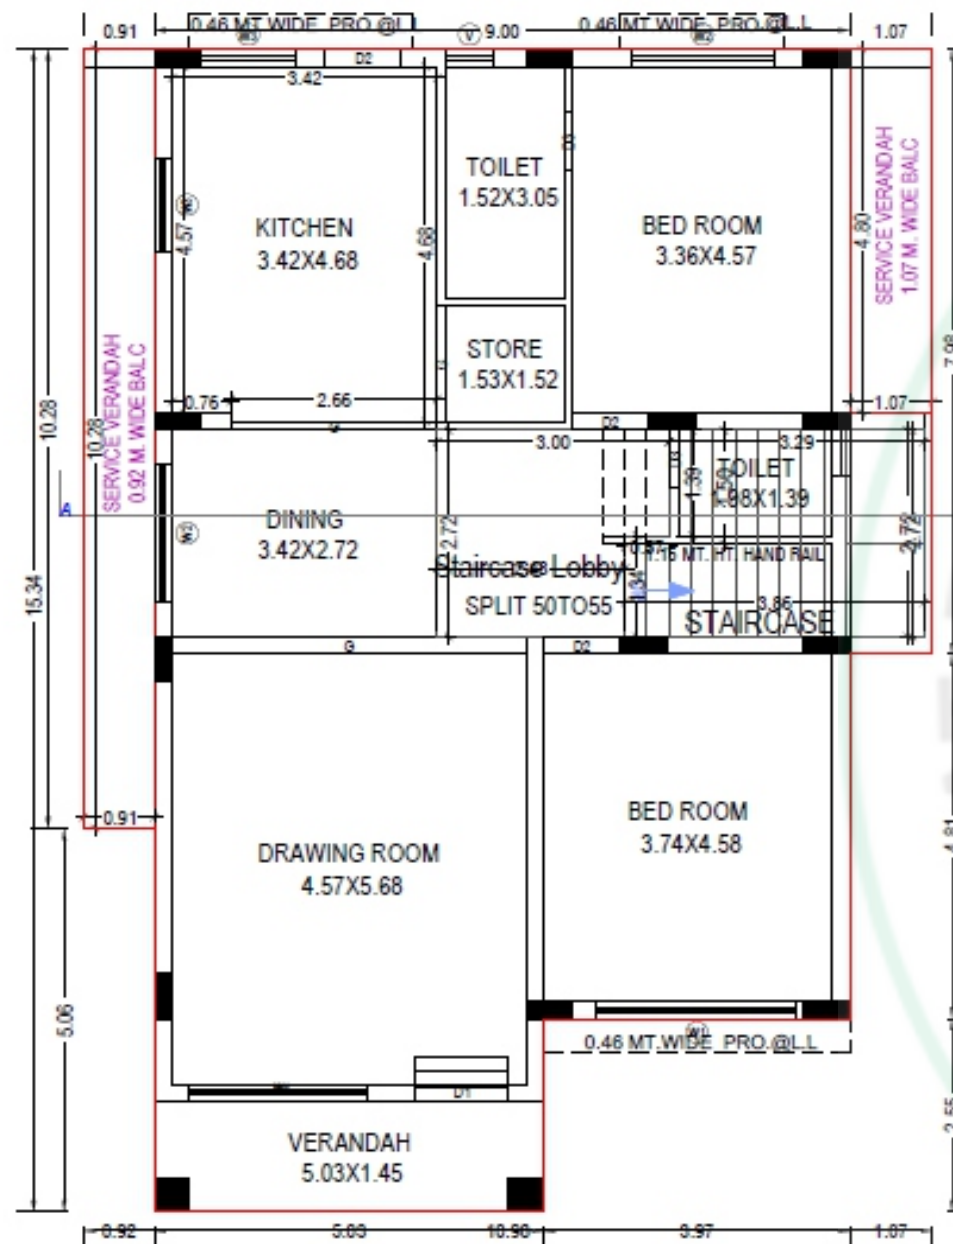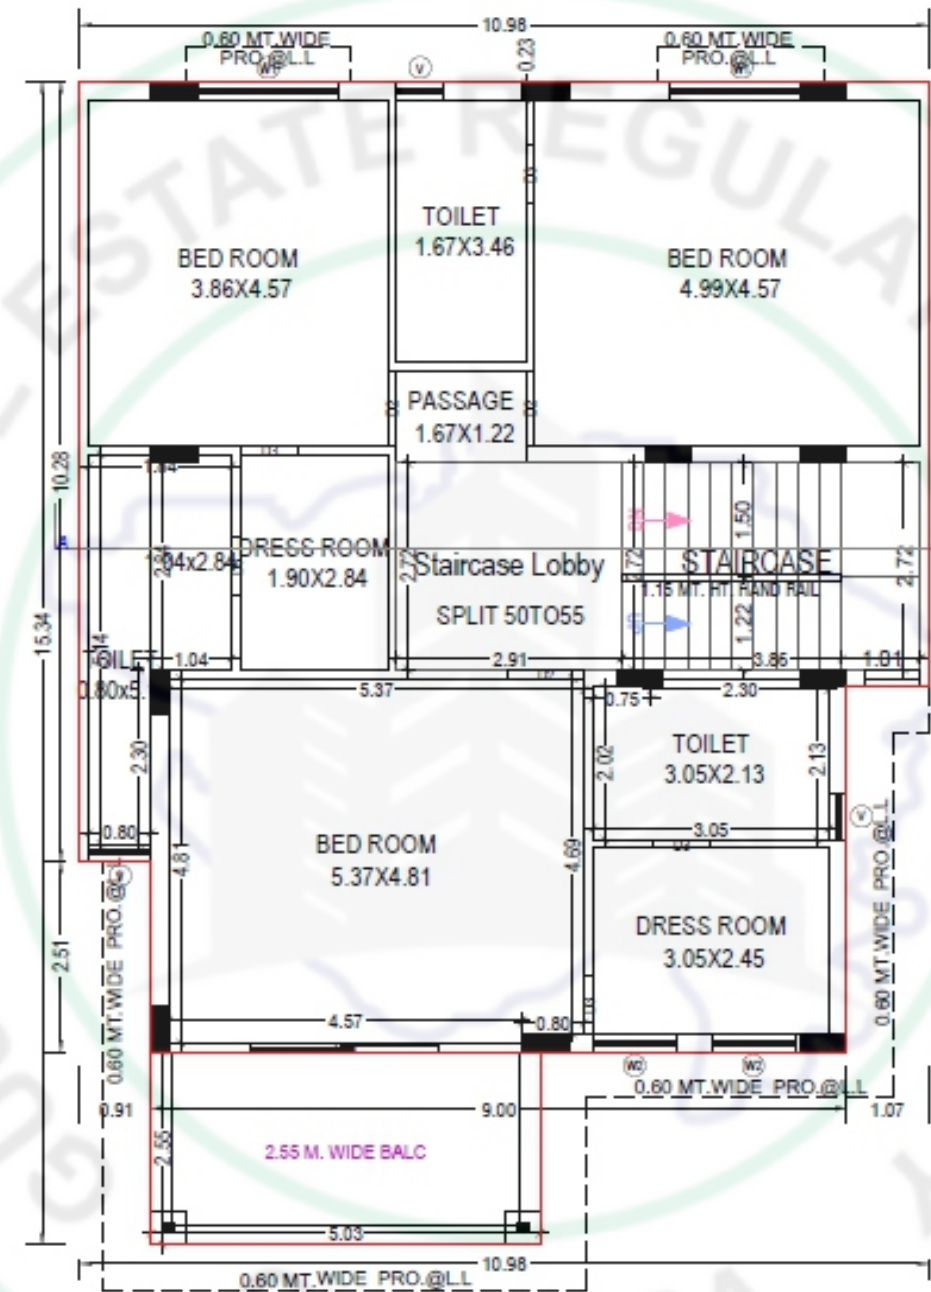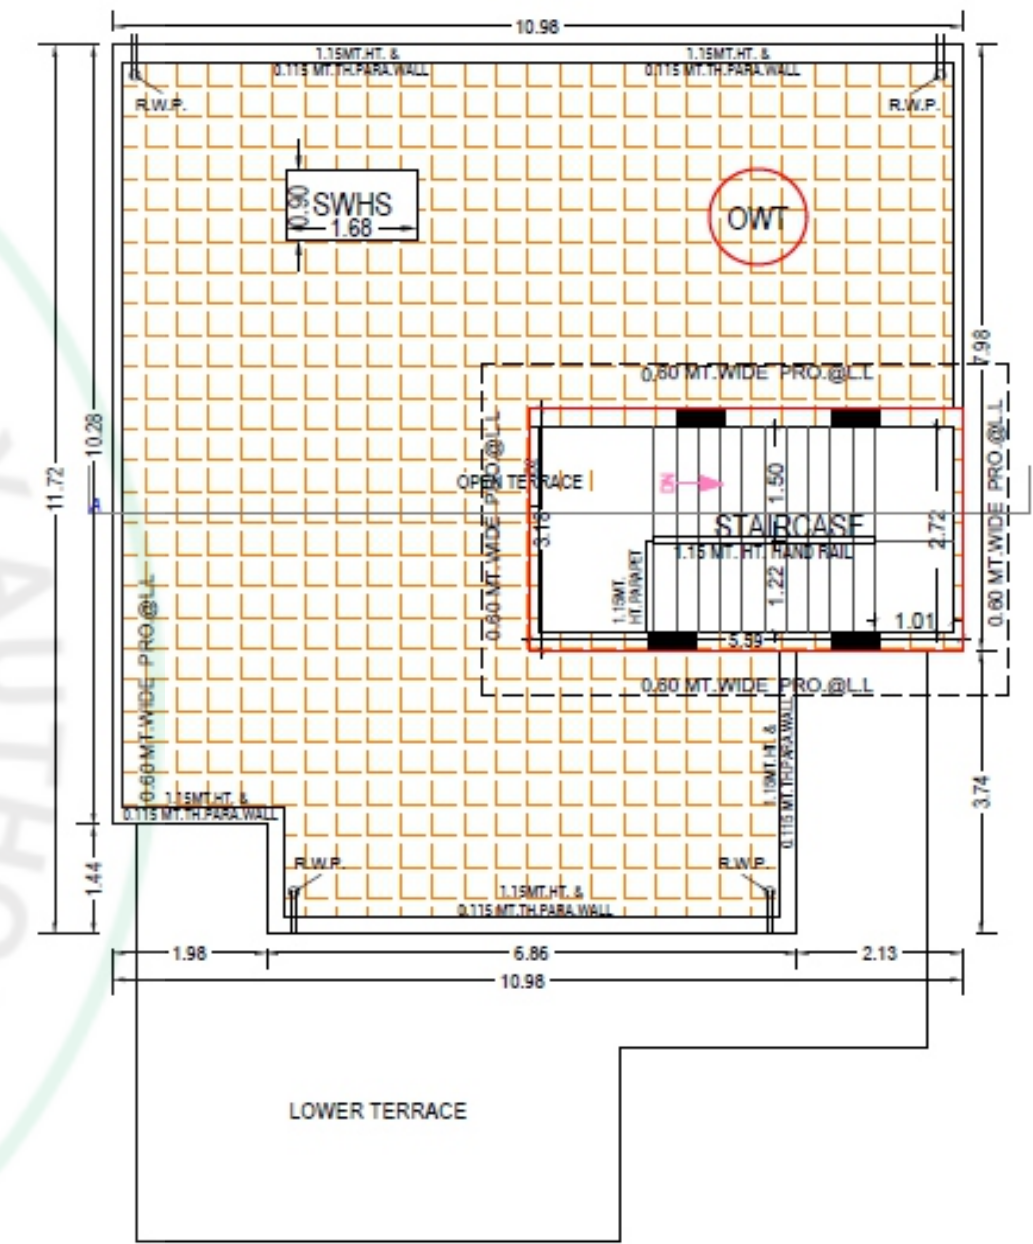

SPECIFICATION

STRUCTURE

Earthquake resistant RCC frame structure.

FLOORING

Vitrified Flooring in all Unit.

DOORS & WINDOWS

Decorative Main Door And Other Flush Door & Anodized / Powder Coated Single Glazed Aluminium Windows

ELECTRIFICATION

Concealed ISI Copper Wiring With Modular Switch.

KITCHEN

Granite Platform with S.S. sink & ceramic / glazed tiles up to lintel level

WALL FINISH / ELEVATION

External double coat plaster with texture finish. internal double coat mala plaster.

PLUMBING

ISI CPVC or UPVC pipes for water supply, PVC & SWR pipes for solid waste and drainage systems.
Percolation recharge wells as per the norms. Standard CP fittings.

COLOUR

Acrylic Paint.

TOILET

Glazed / Ceramic tiles upto lintel level, Standard C.P. Brass fittings.

TERRACE

Brick-bat concrete with china mosaic for heat reflection and thermal insulation.

Site Address

MANGO VILLAGE

Raipur Gam, Opp. Pardhol Bus Stand, Dabhoda Road,
Naroda - Dehgam Highway, Gandhinagar

Mo. 95124 75817

E-Mail : themango188@gmail.com

DEVELOPERS

MANTRA
INFRA

ARCHITECT

निर architect
Engineer & Consultant

SCAN FOR LOCATION

