





4 BHK SPECIAL VILLA



Harmony in every home

Every 4BHK Villa is thoughtfully crafted to bestow upon an abundance of space! Every villa is replete with exquisite interiors, premium finishes and elegant aesthetics, allowing you to experience ultimate living!


LAYOUT
PLAN

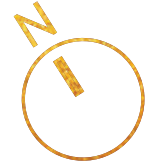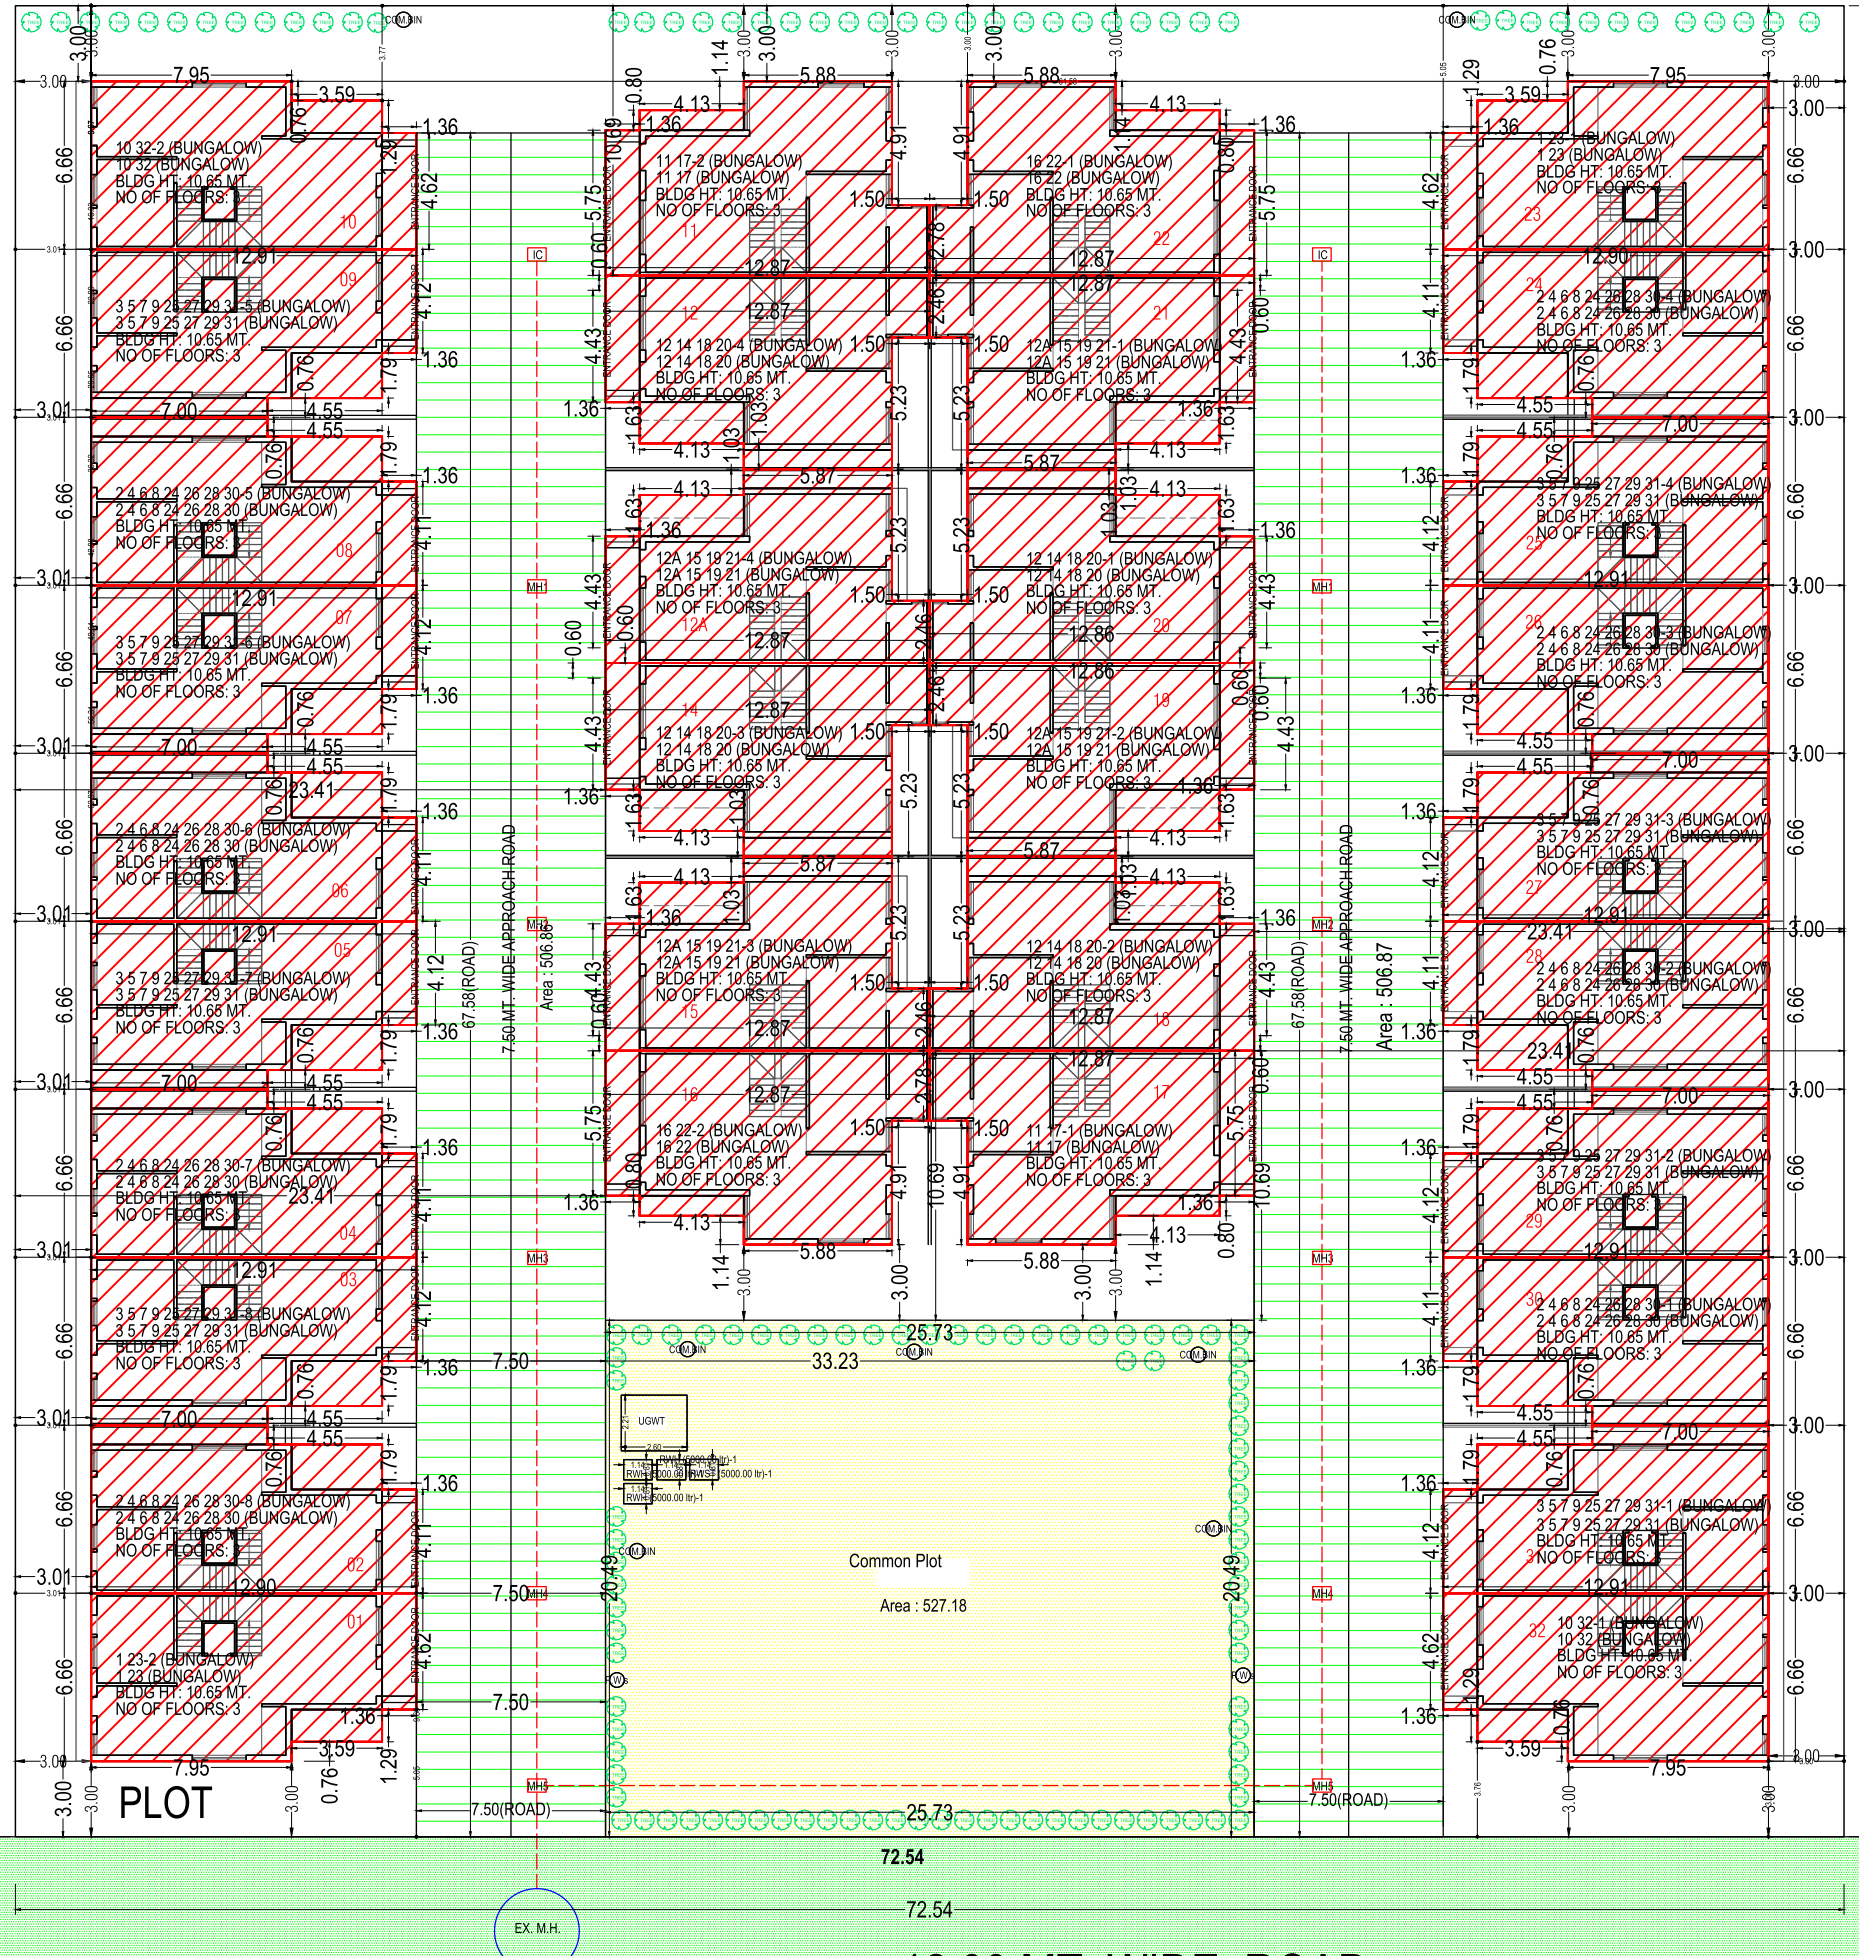


*A growing
wholesome lifestyle*

Welcome to the growing wholesome lifestyle. A masterpiece of happiness and planning, because living comes with sweetness and laughter. Vedant Elleve is an elegant, majestic and a grandiose creation crafted to perfection, radiating its splendor for and wide, Vedant Elleve is a masterpiece you will easily relate with.


UNIT PLAN
01, 23

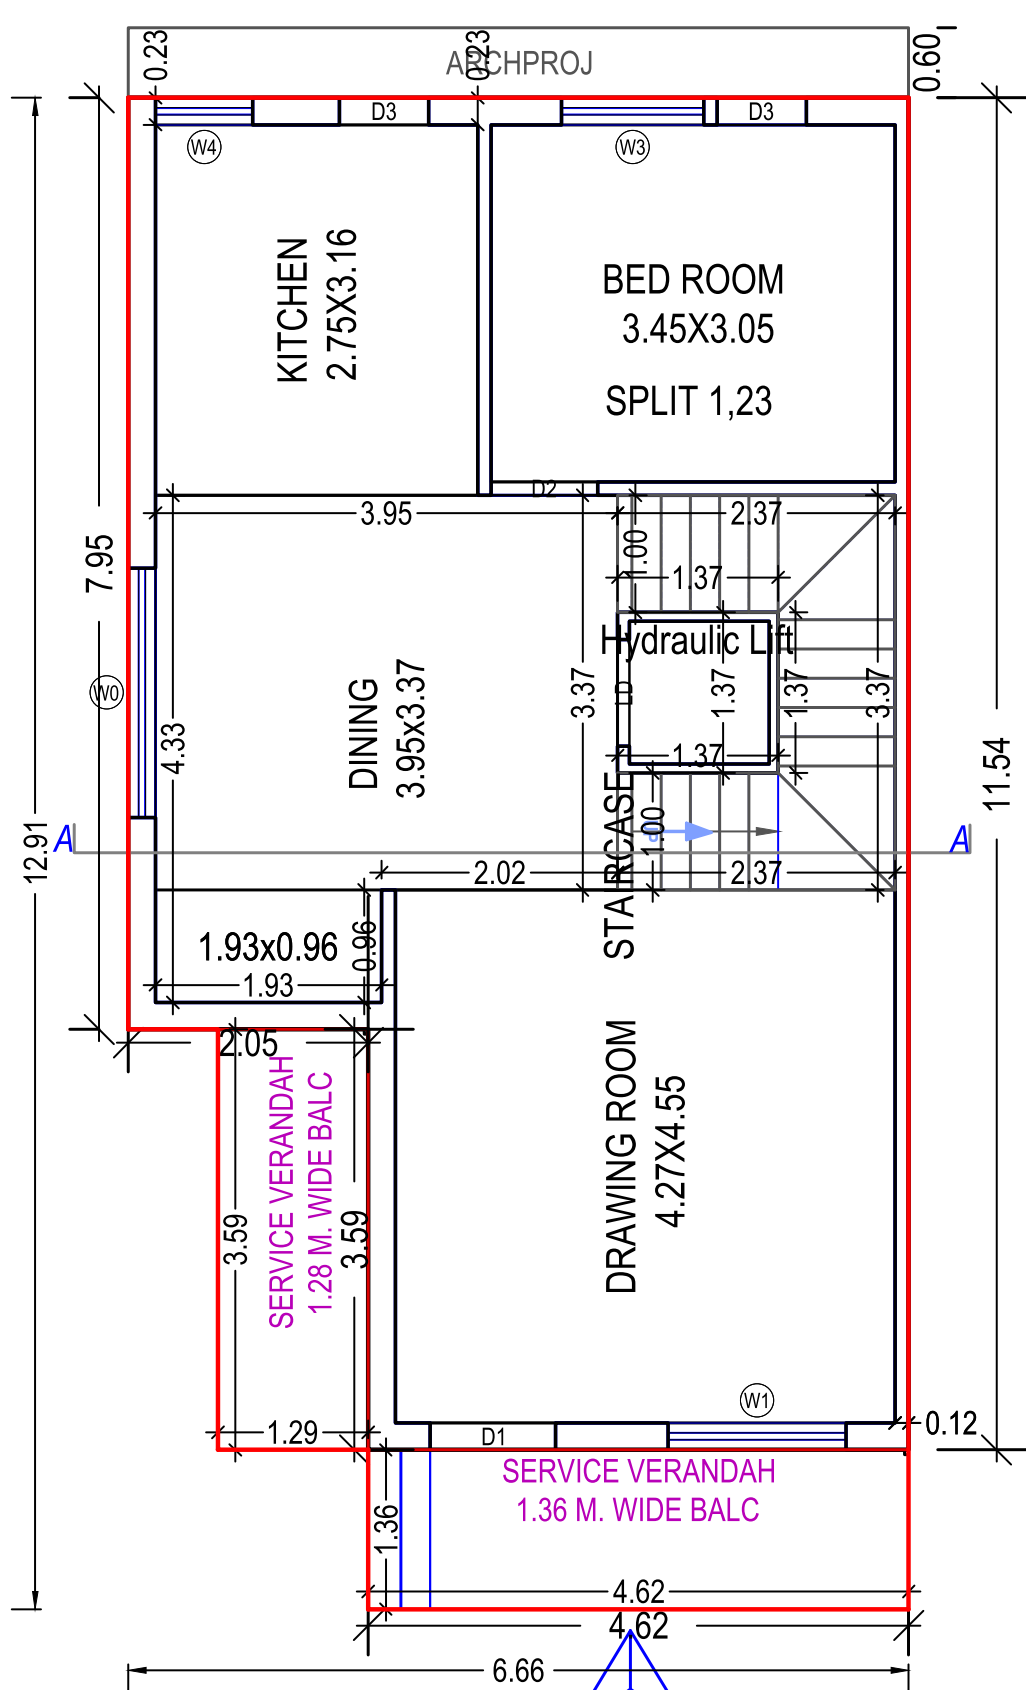


GROUND FLOOR PLAN
(Proposed)
(SCALE 1:100)

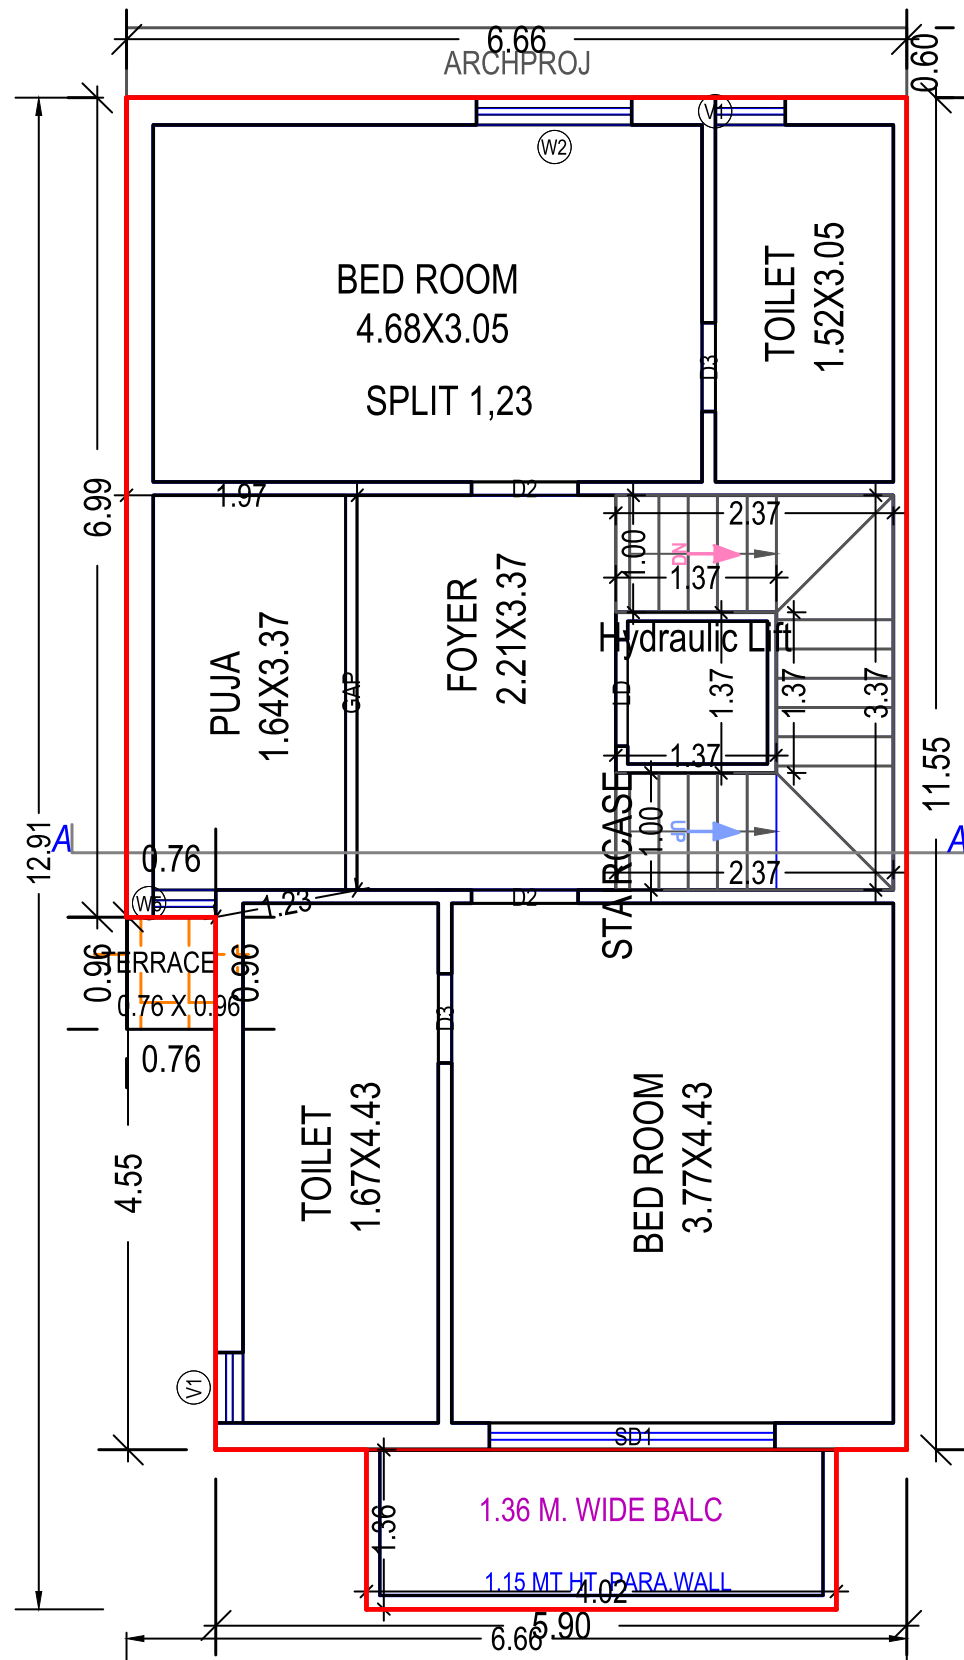

FIRST FLOOR PLAN
(Proposed)
(SCALE 1:100)

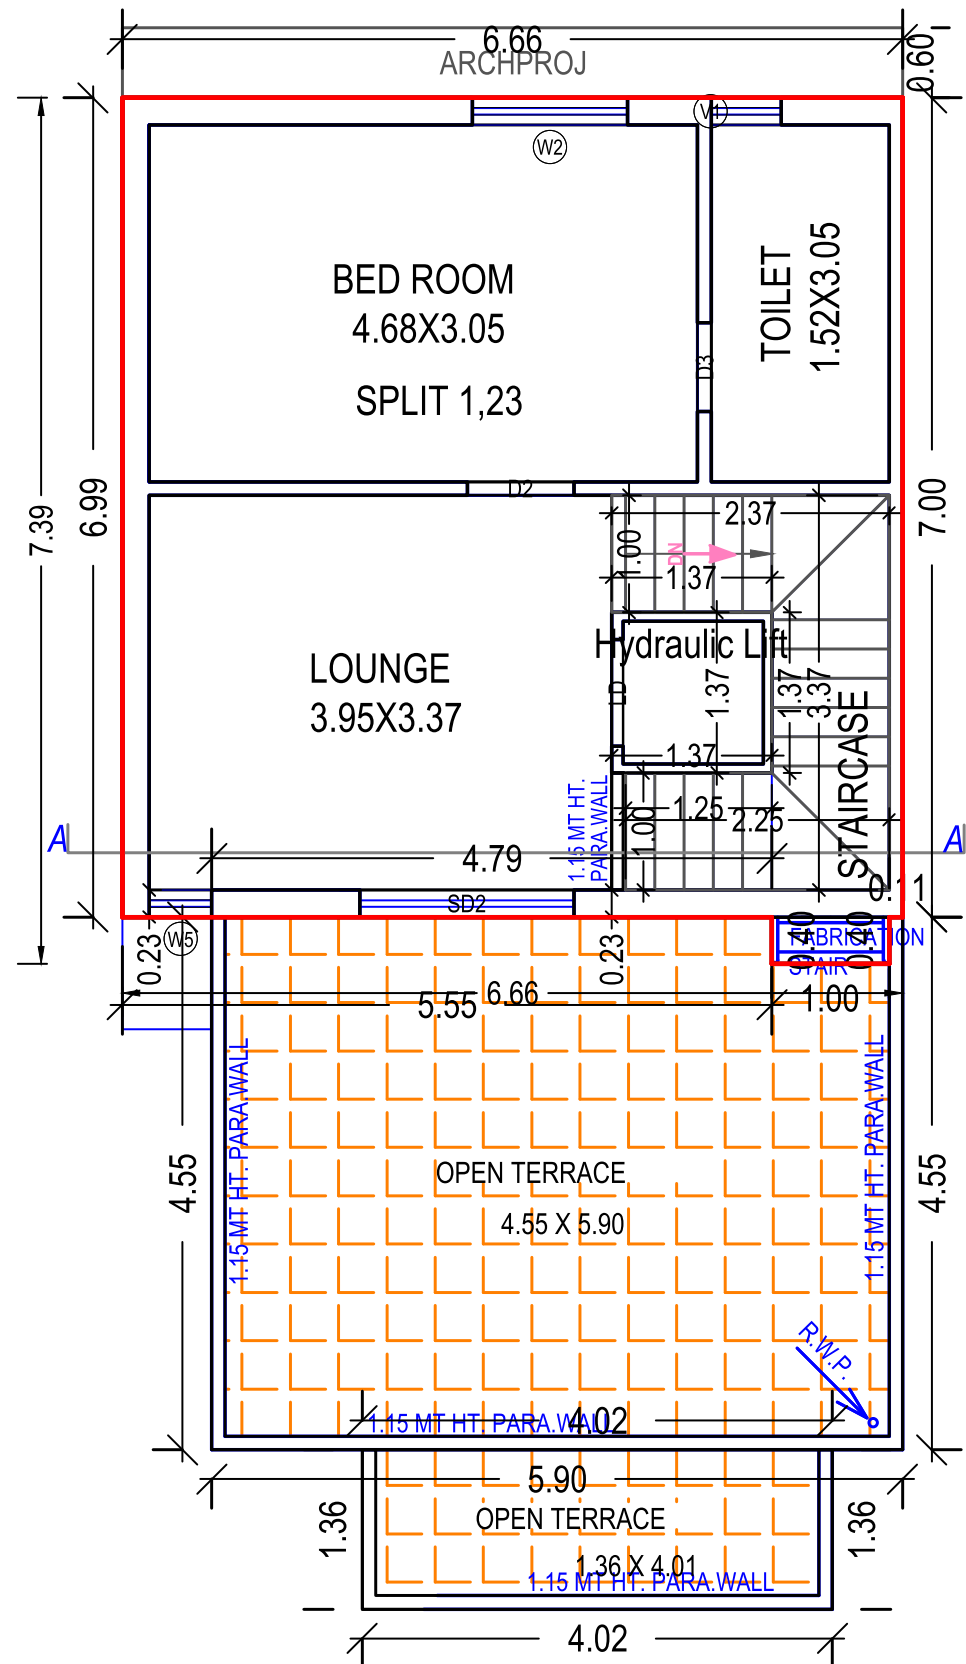


SECOND FLOOR PLAN
(Proposed)
(SCALE 1:100)

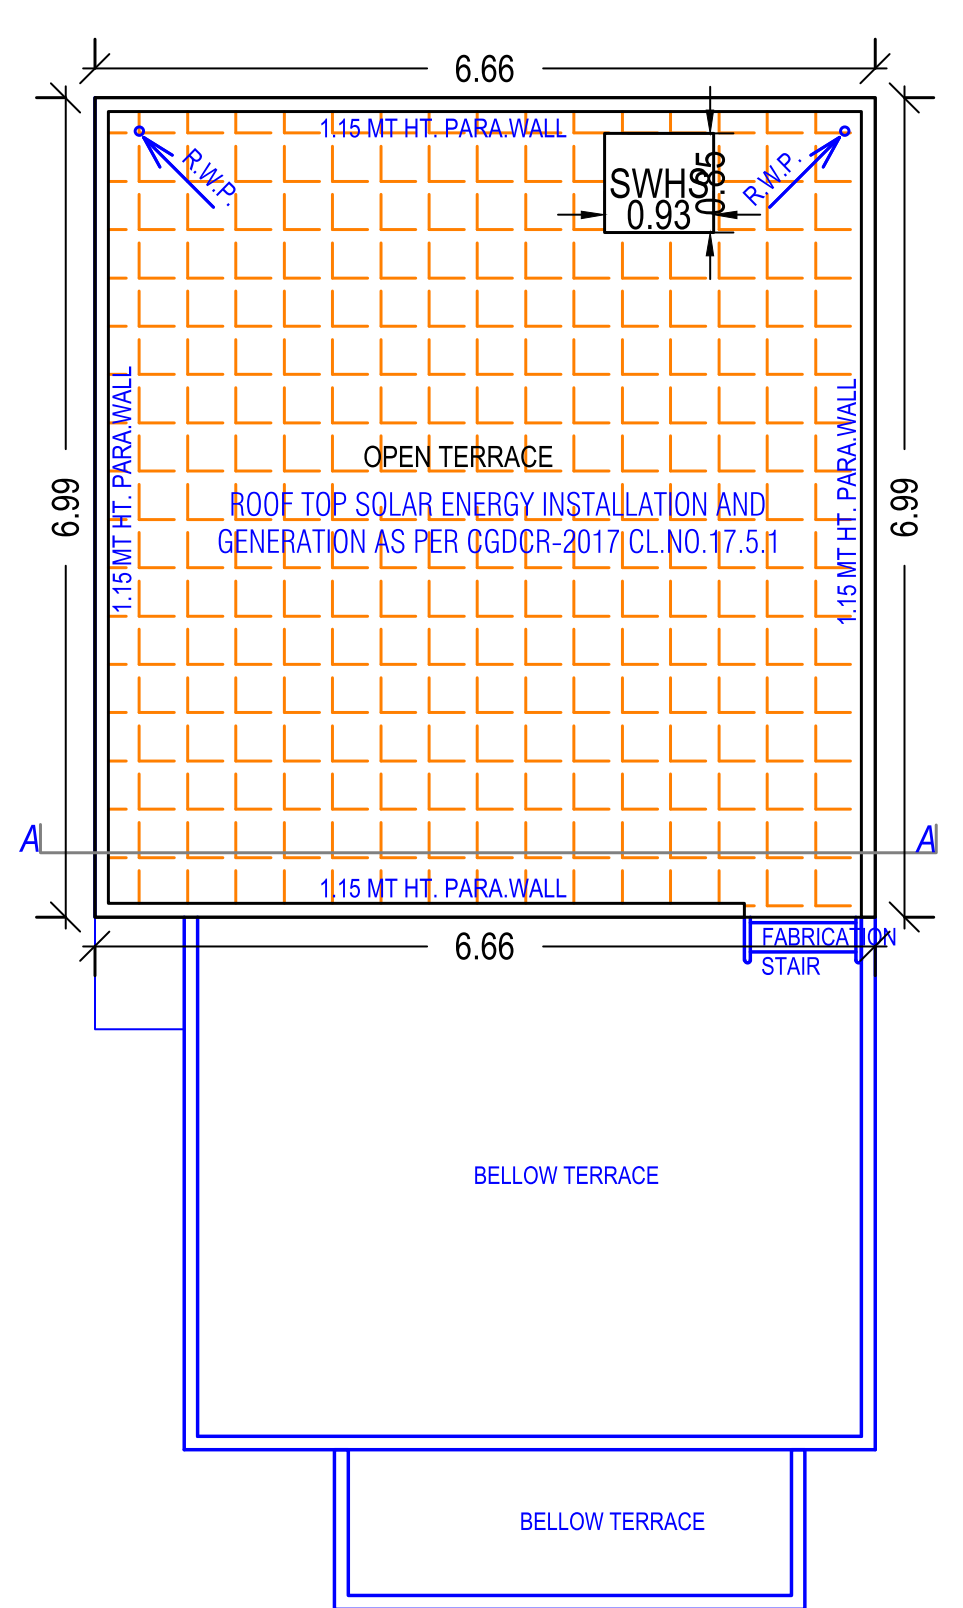


TERRACE FLOOR PLAN
(SCALE 1:100)


UNIT PLAN
10, 32

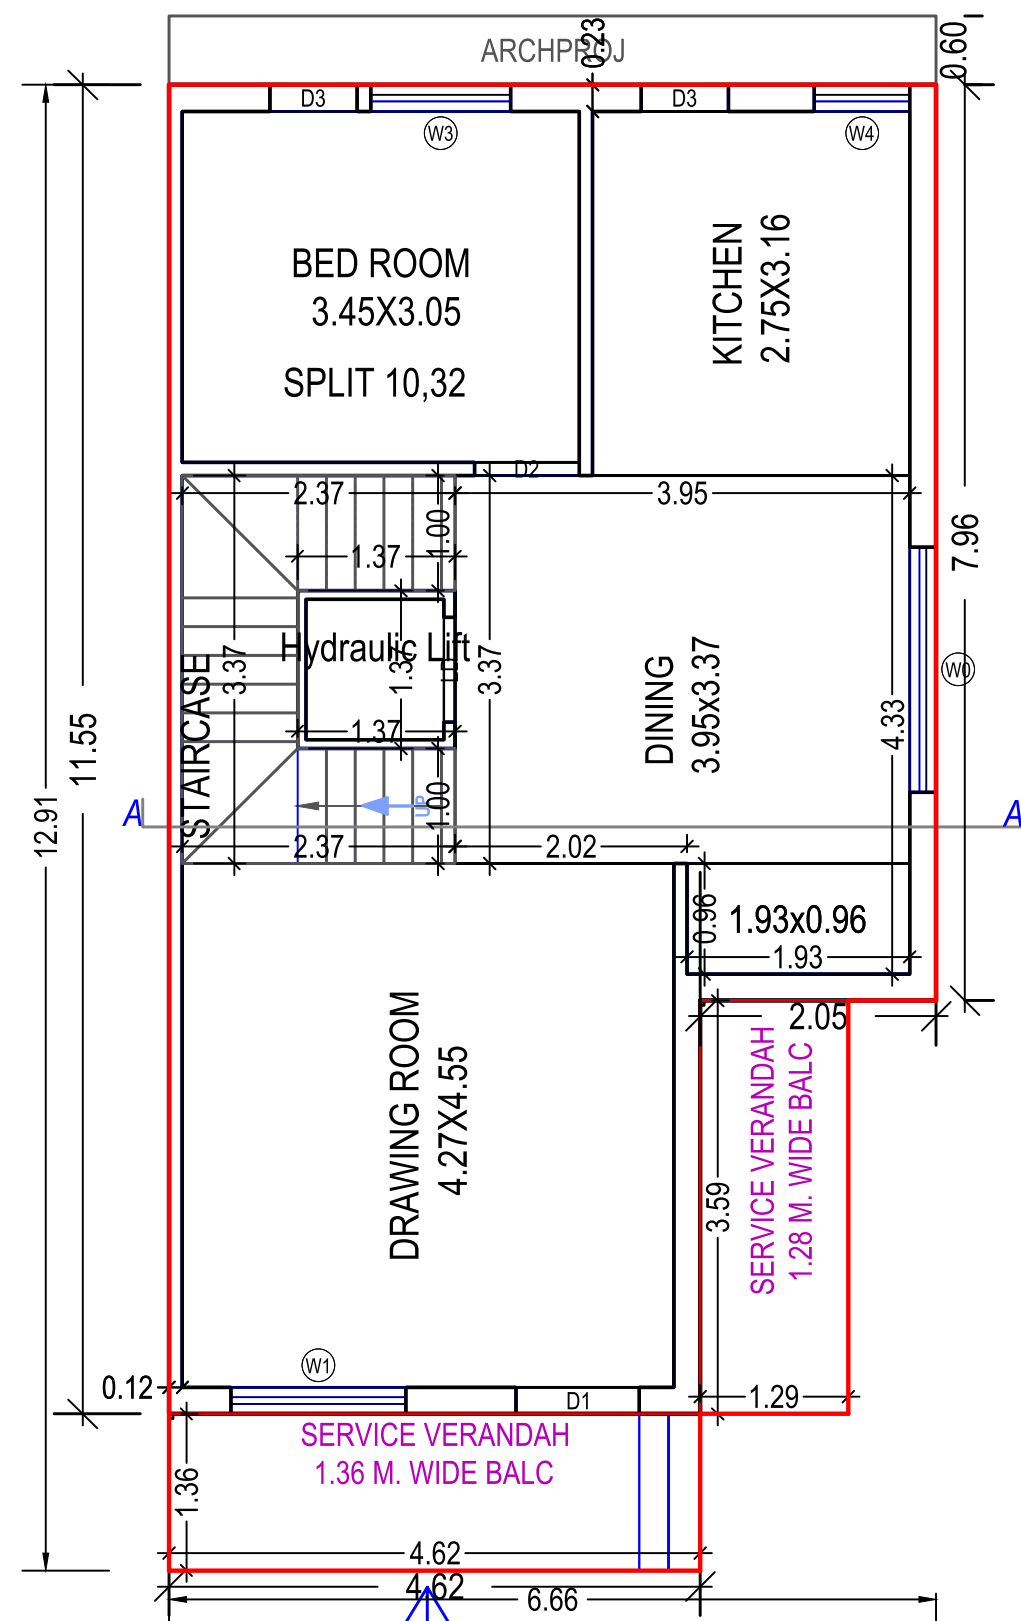


ELEVATION SIDE
GROUND FLOOR PLAN
(Proposed)
(SCALE 1:100)

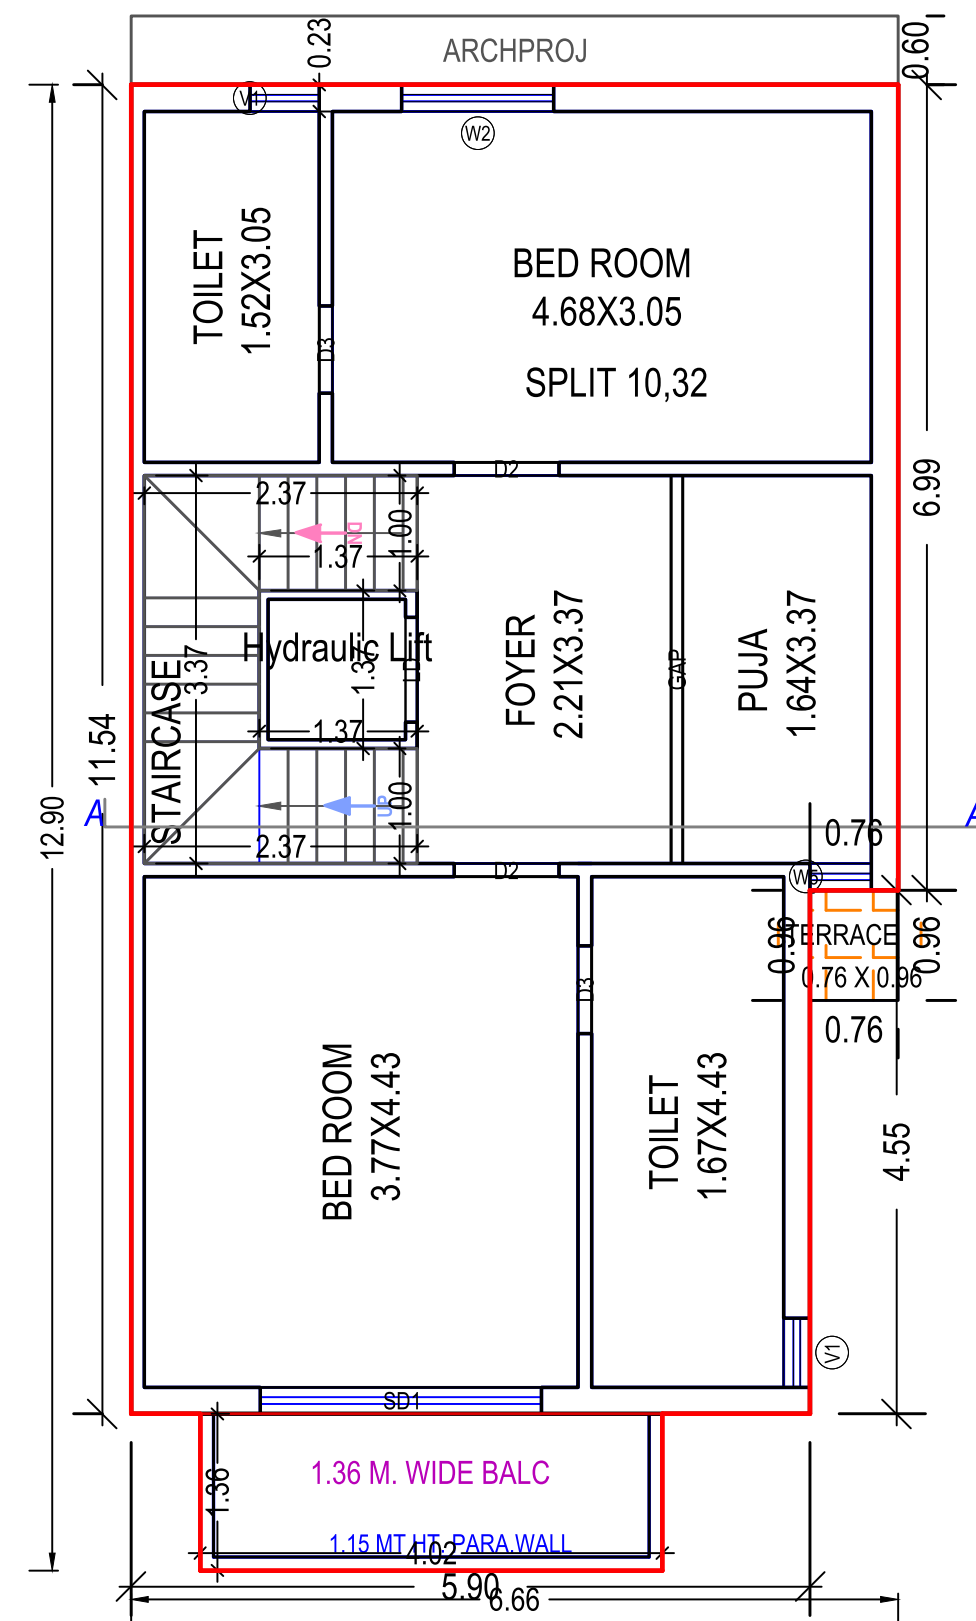

FIRST FLOOR PLAN
(Proposed)
(SCALE 1:100)

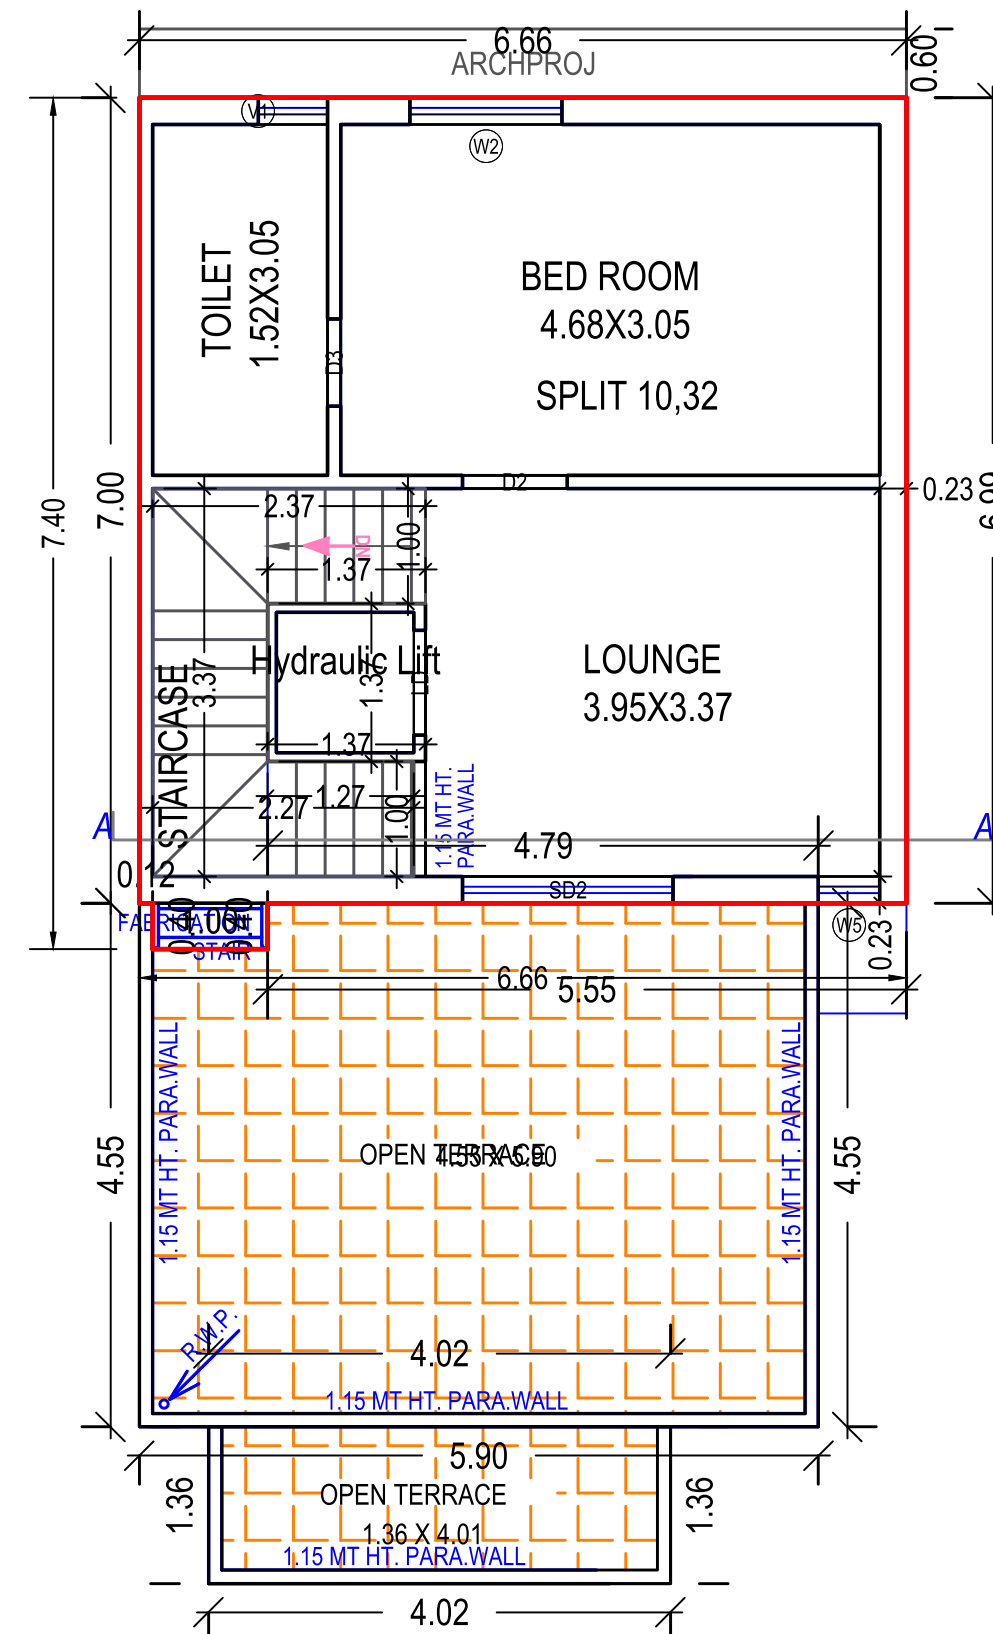


SECOND FLOOR PLAN
(Proposed)
(SCALE 1:100)

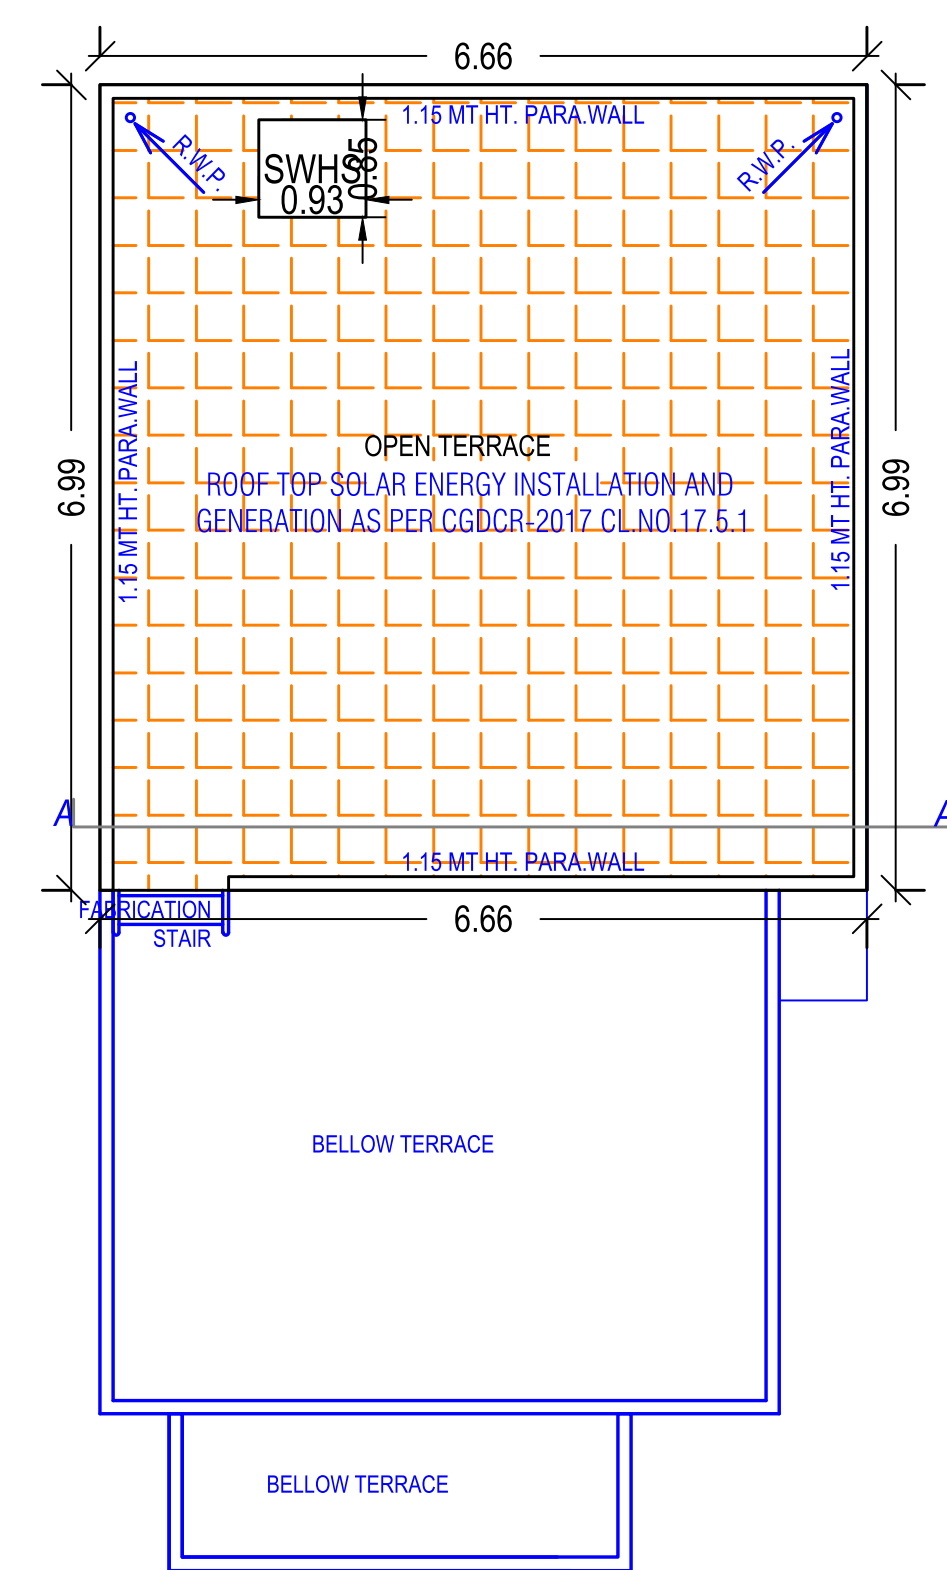


TERRACE FLOOR PLAN
(SCALE 1:100)


UNIT PLAN
16, 22

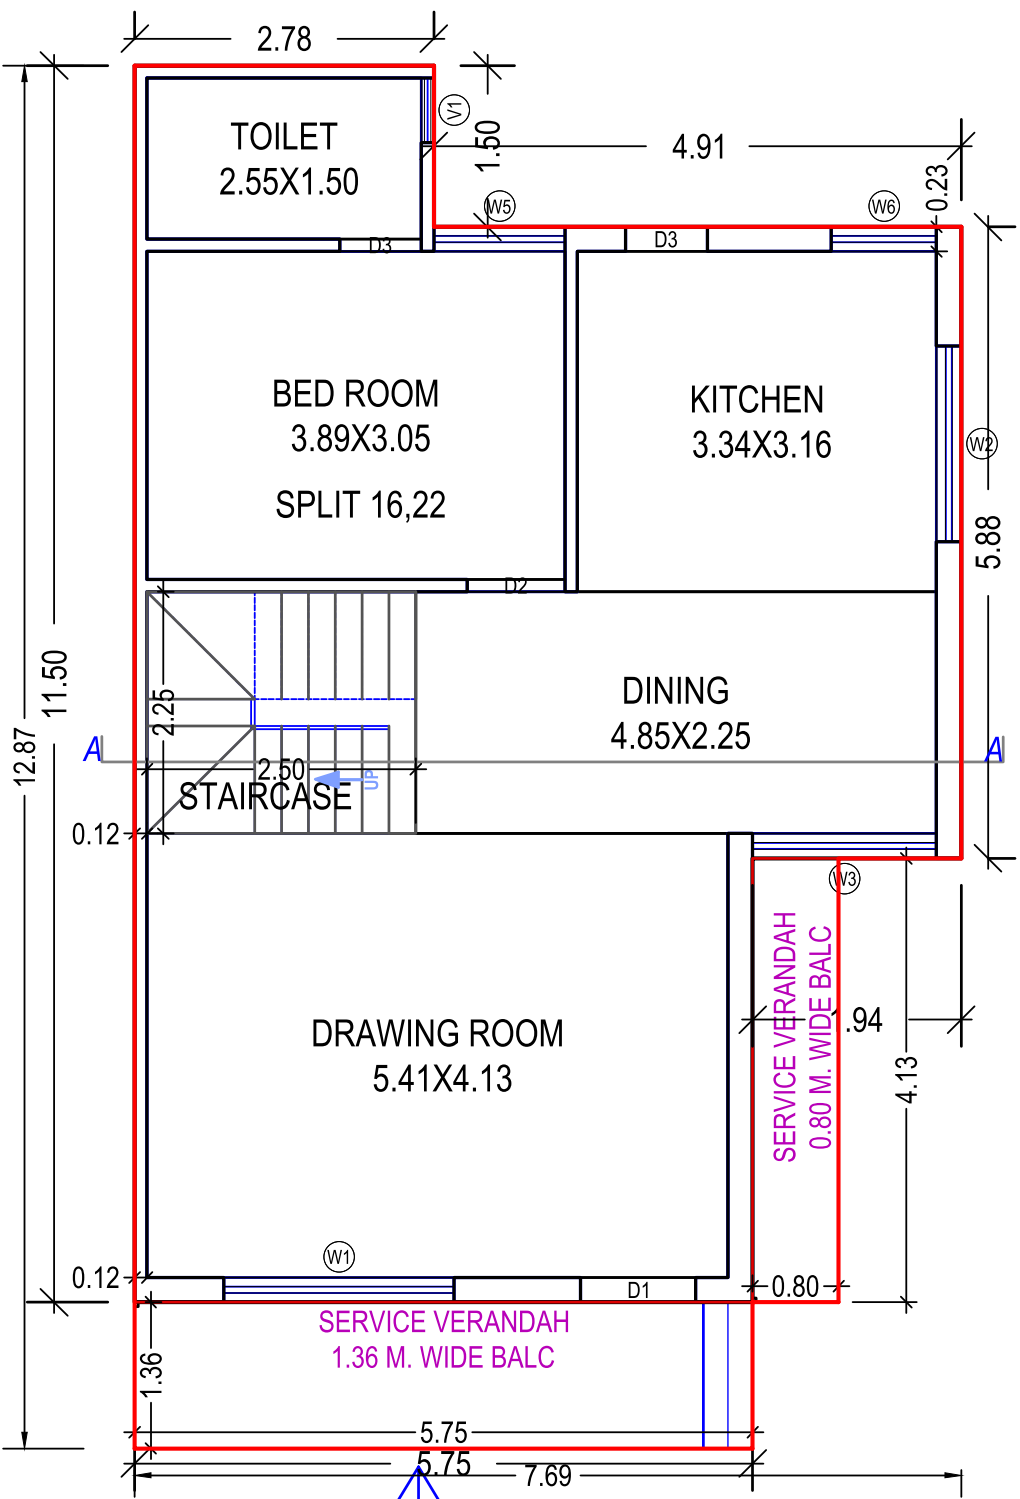


GROUND FLOOR PLAN
(Proposed)
(SCALE 1:100)

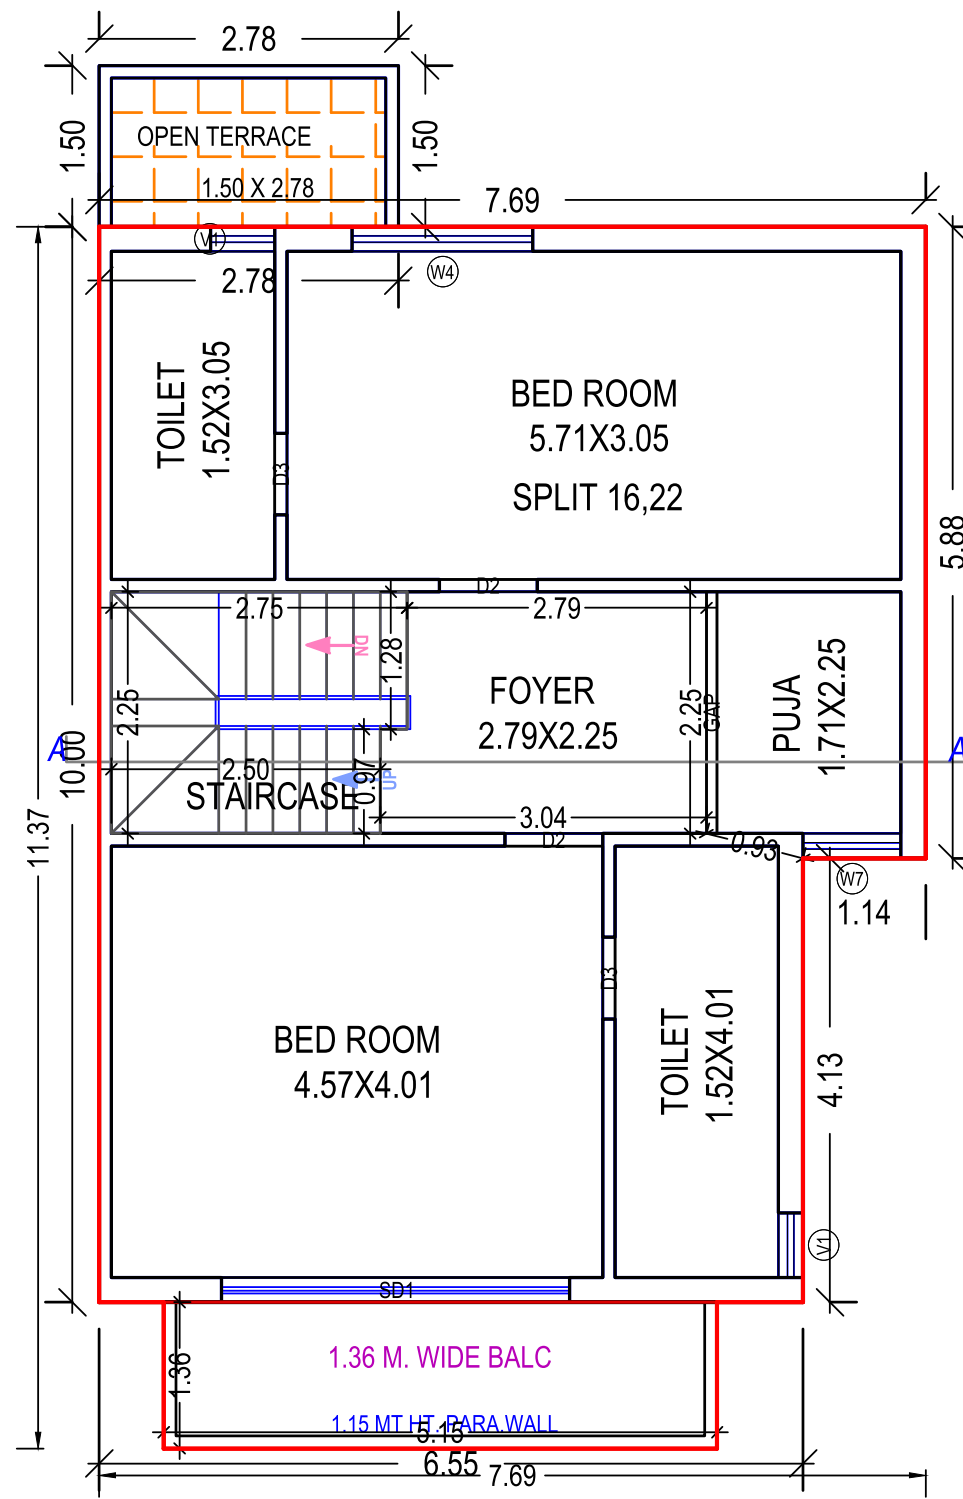

FIRST FLOOR PLAN
(Proposed)
(SCALE 1:100)

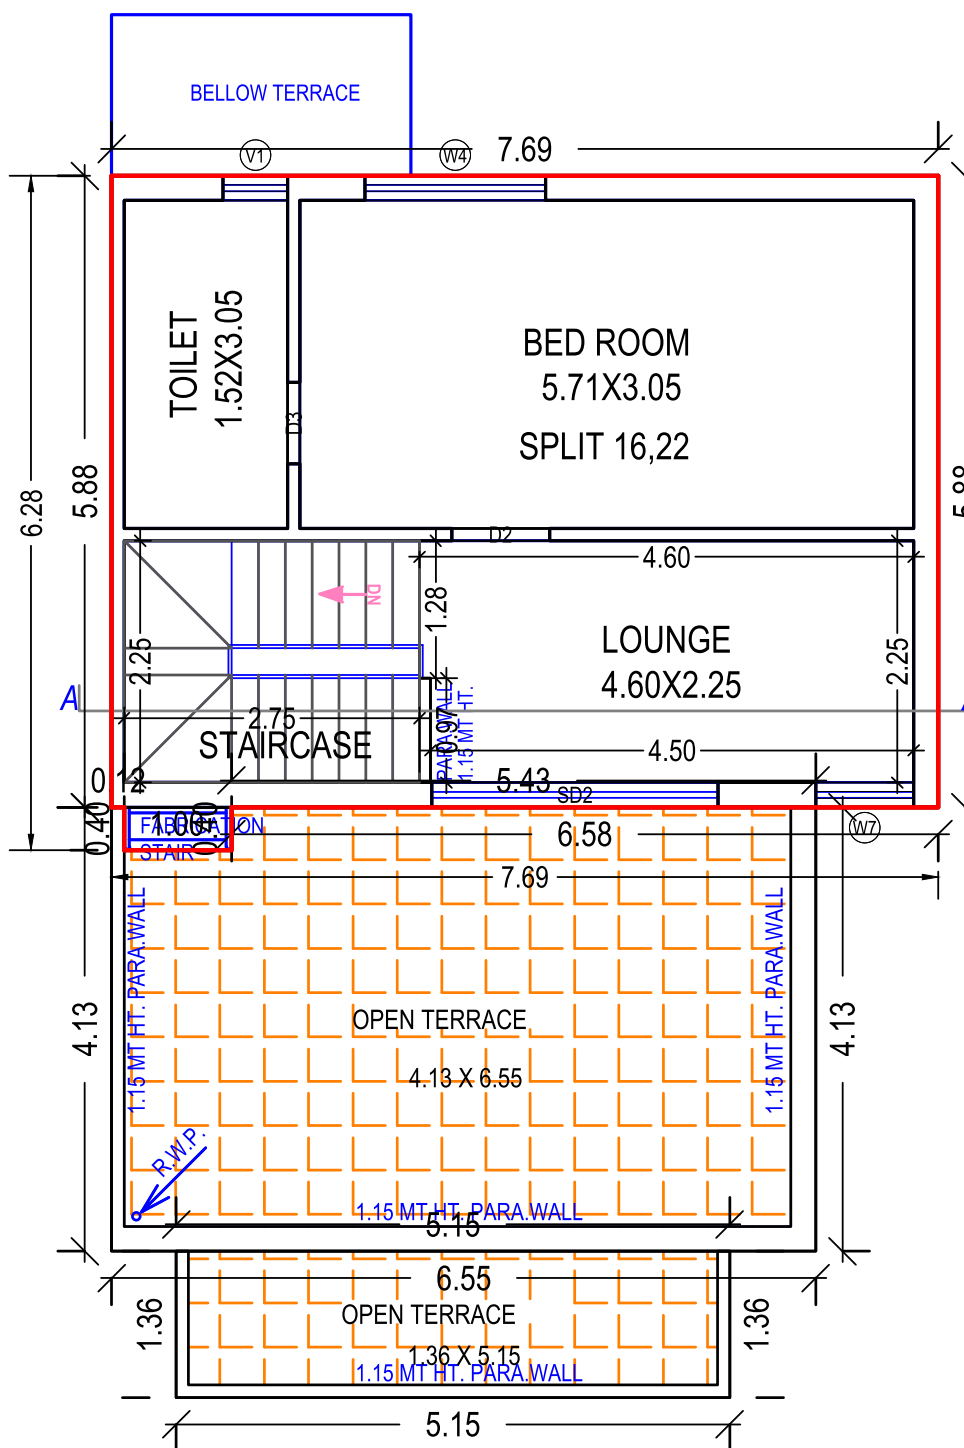


SECOND FLOOR PLAN
(Proposed)
(SCALE 1:100)

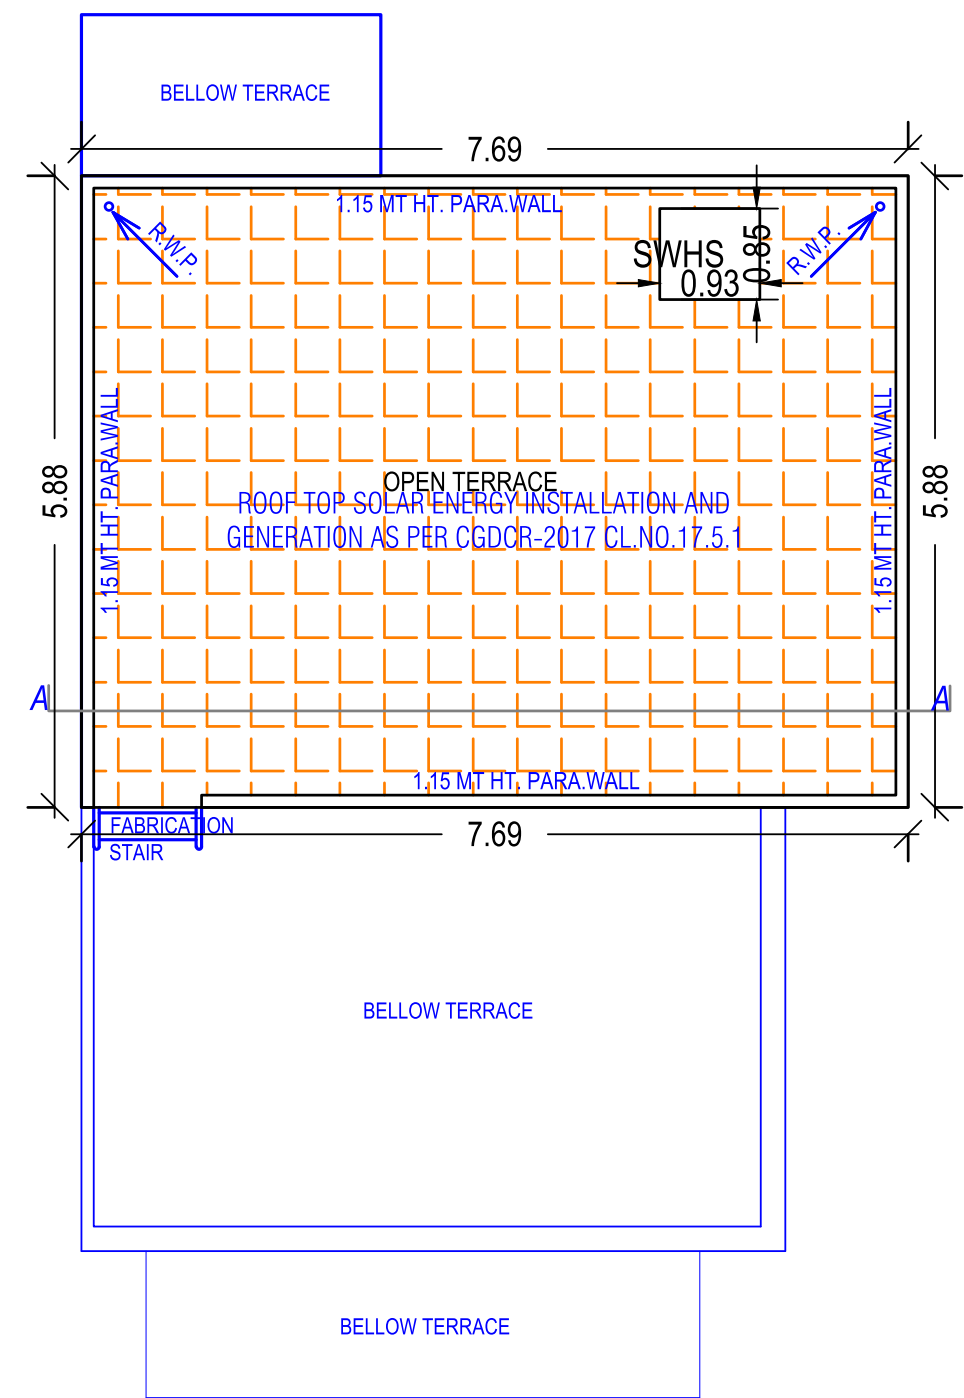


TERRACE FLOOR PLAN
(SCALE 1:100)


UNIT PLAN
02, 04, 06, 08,
24, 26, 28, 30

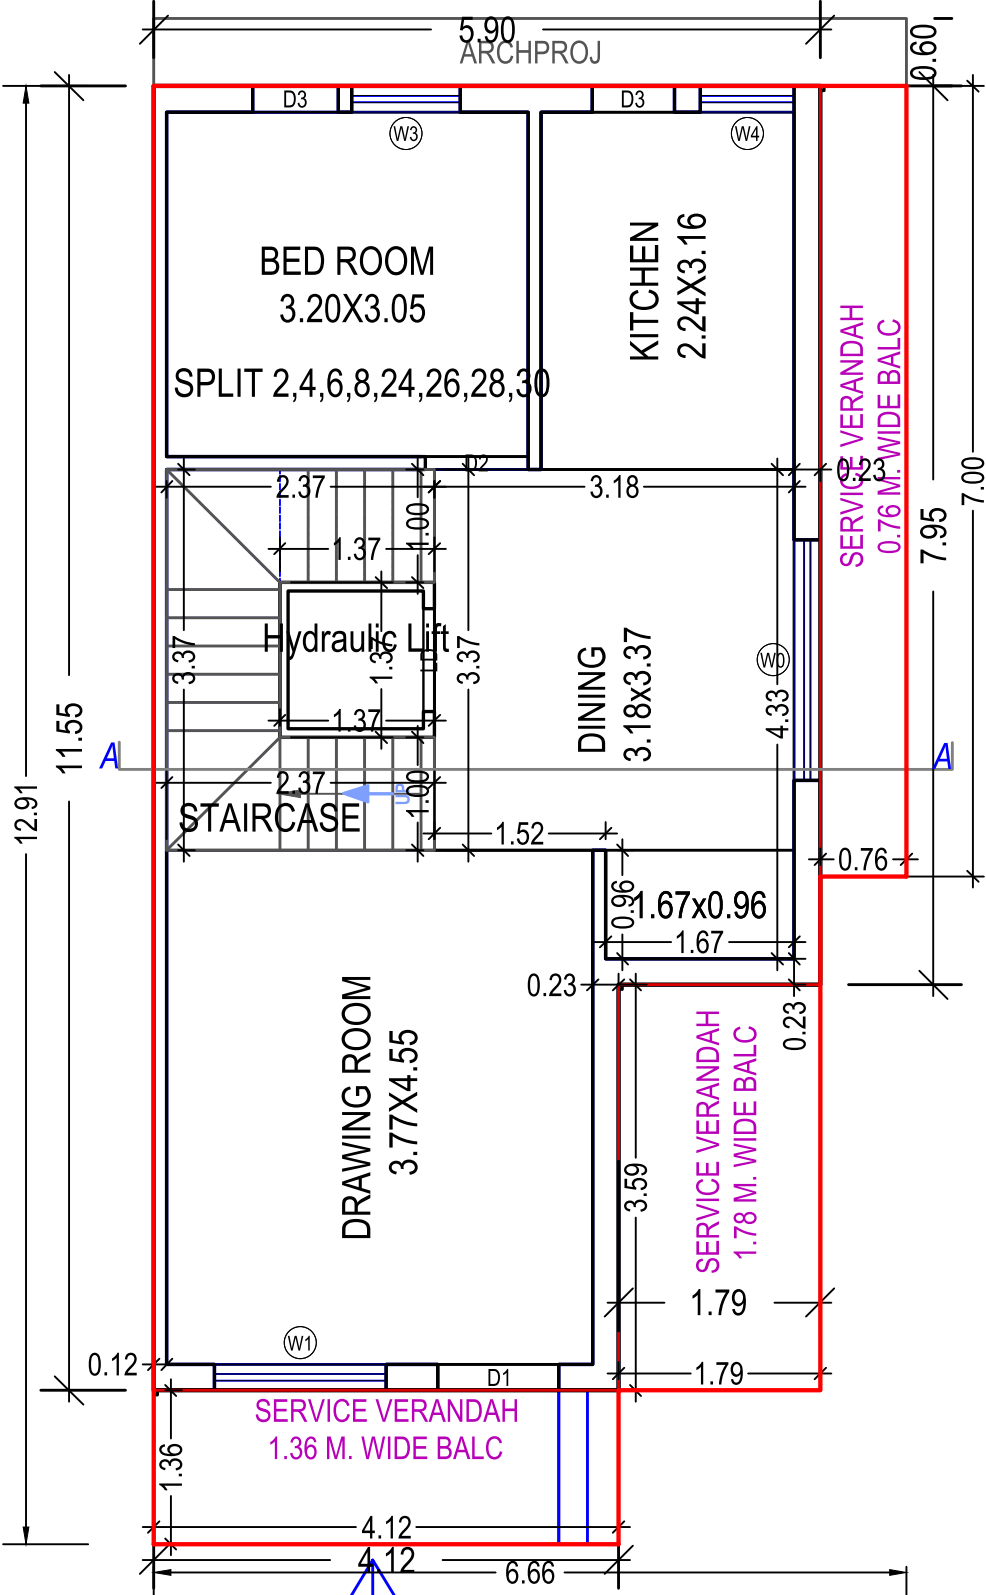


ELEVATION SIDE
GROUND FLOOR PLAN
(Proposed)
(SCALE 1:100)

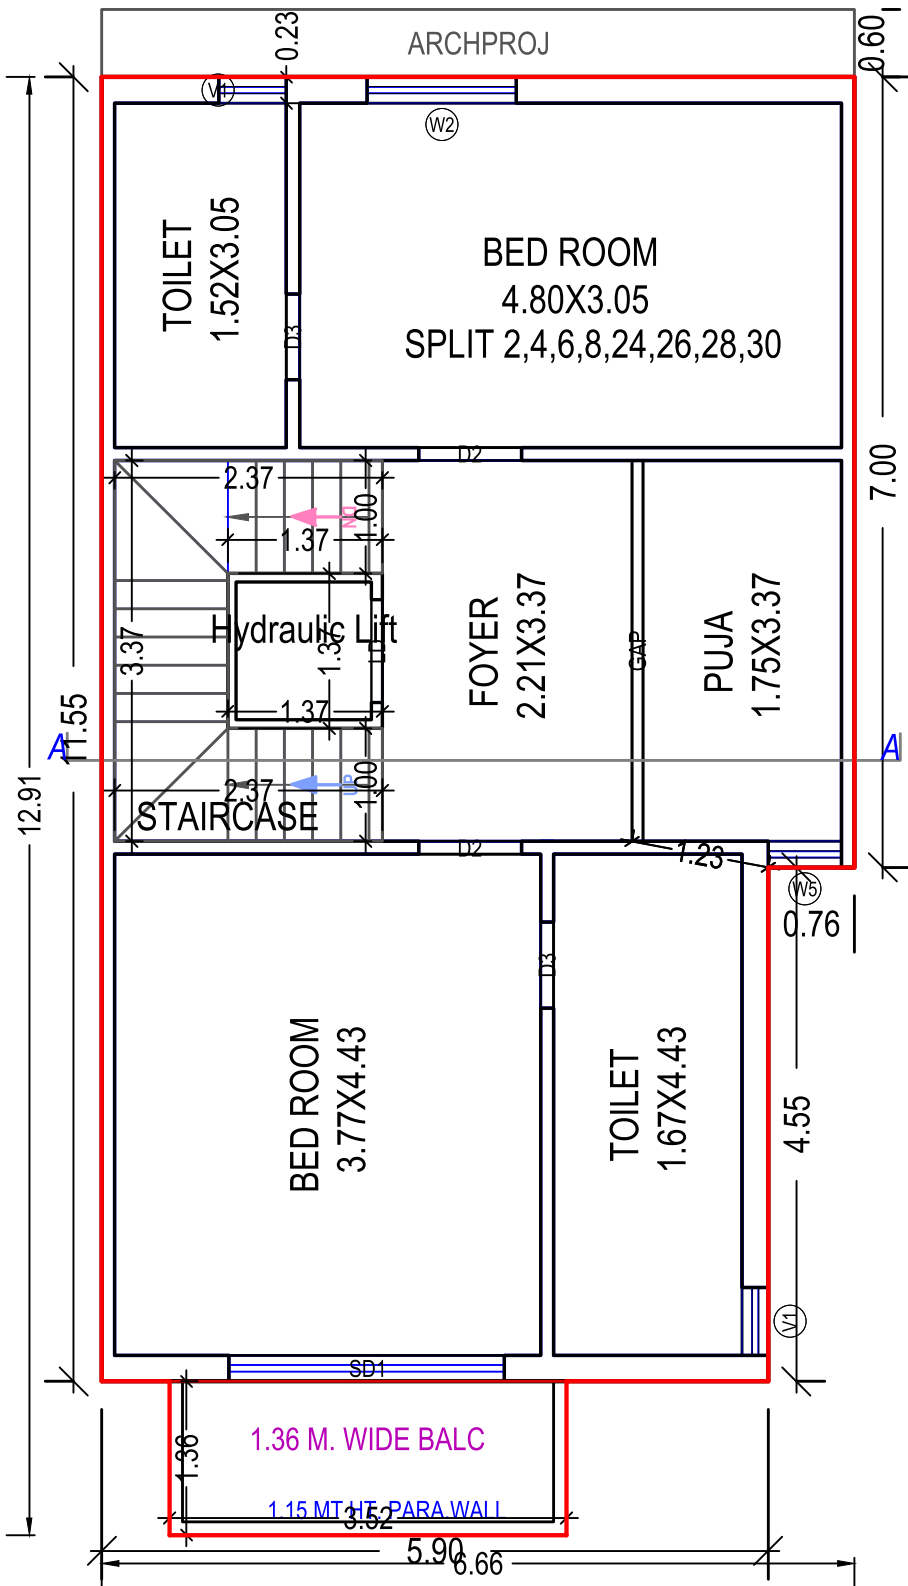

FIRST FLOOR PLAN
(Proposed)
(SCALE 1:100)




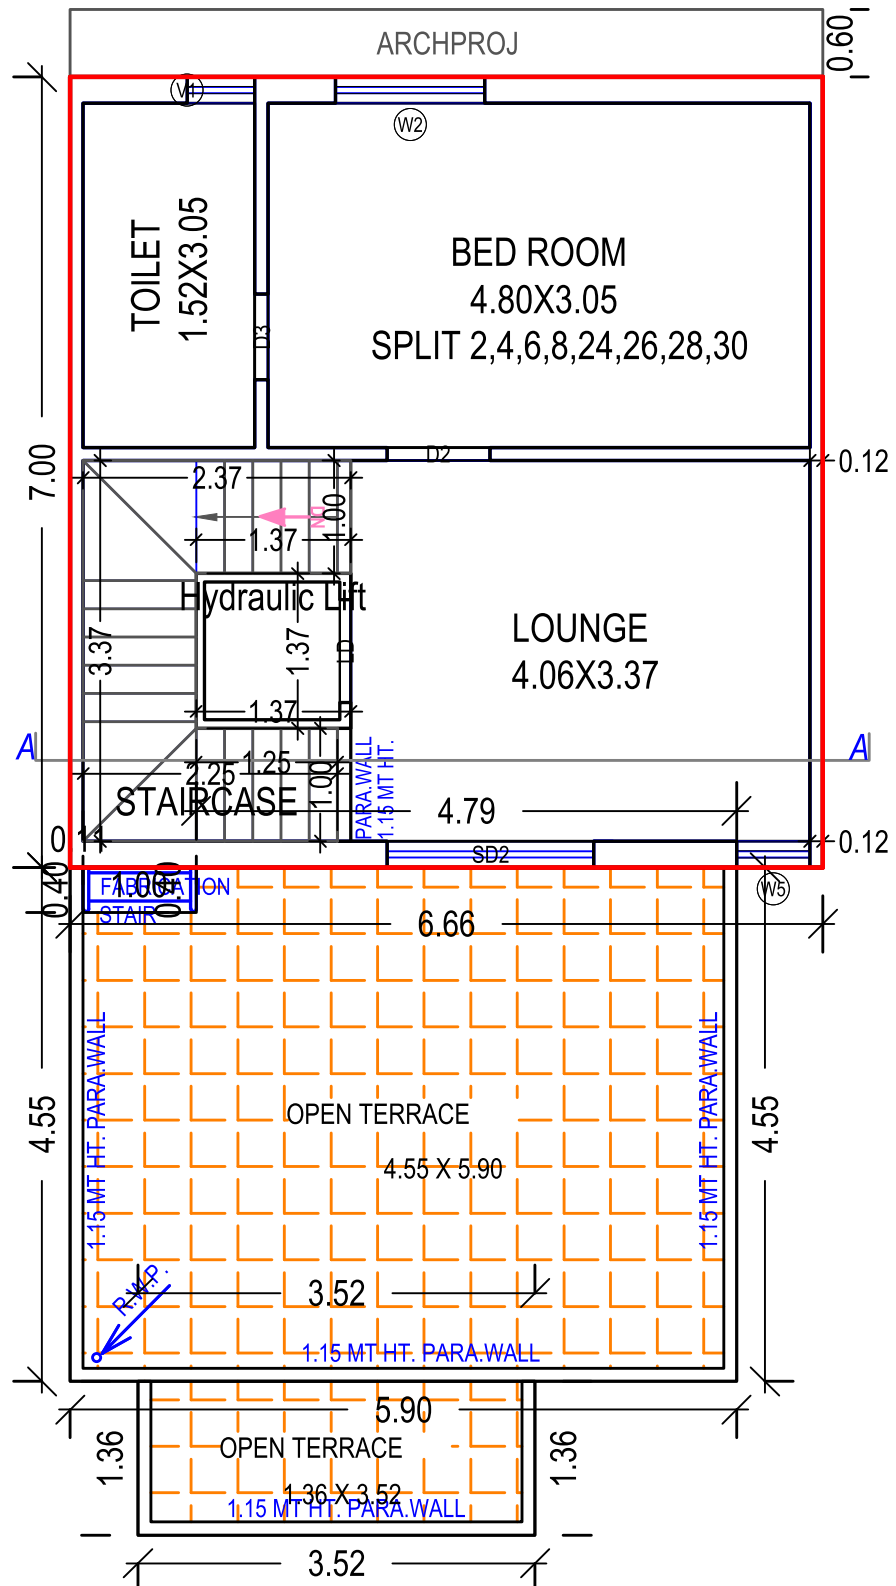


SECOND FLOOR PLAN
(Proposed)
(SCALE 1:100)

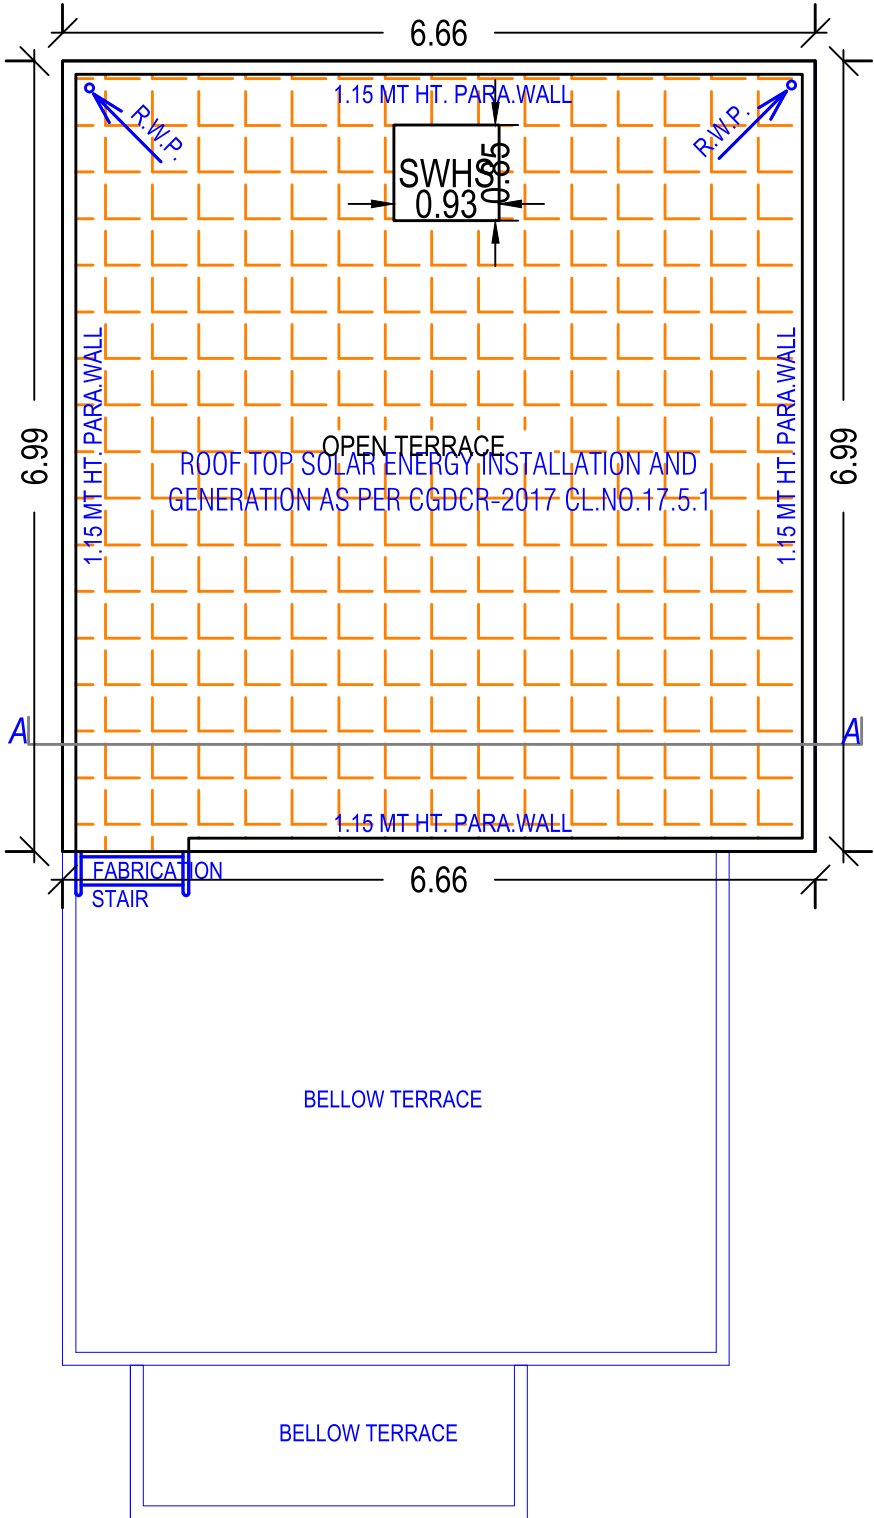


TERRACE FLOOR PLAN
(SCALE 1:100)


UNIT PLAN
03, 05, 07, 09,
25, 27, 29, 31

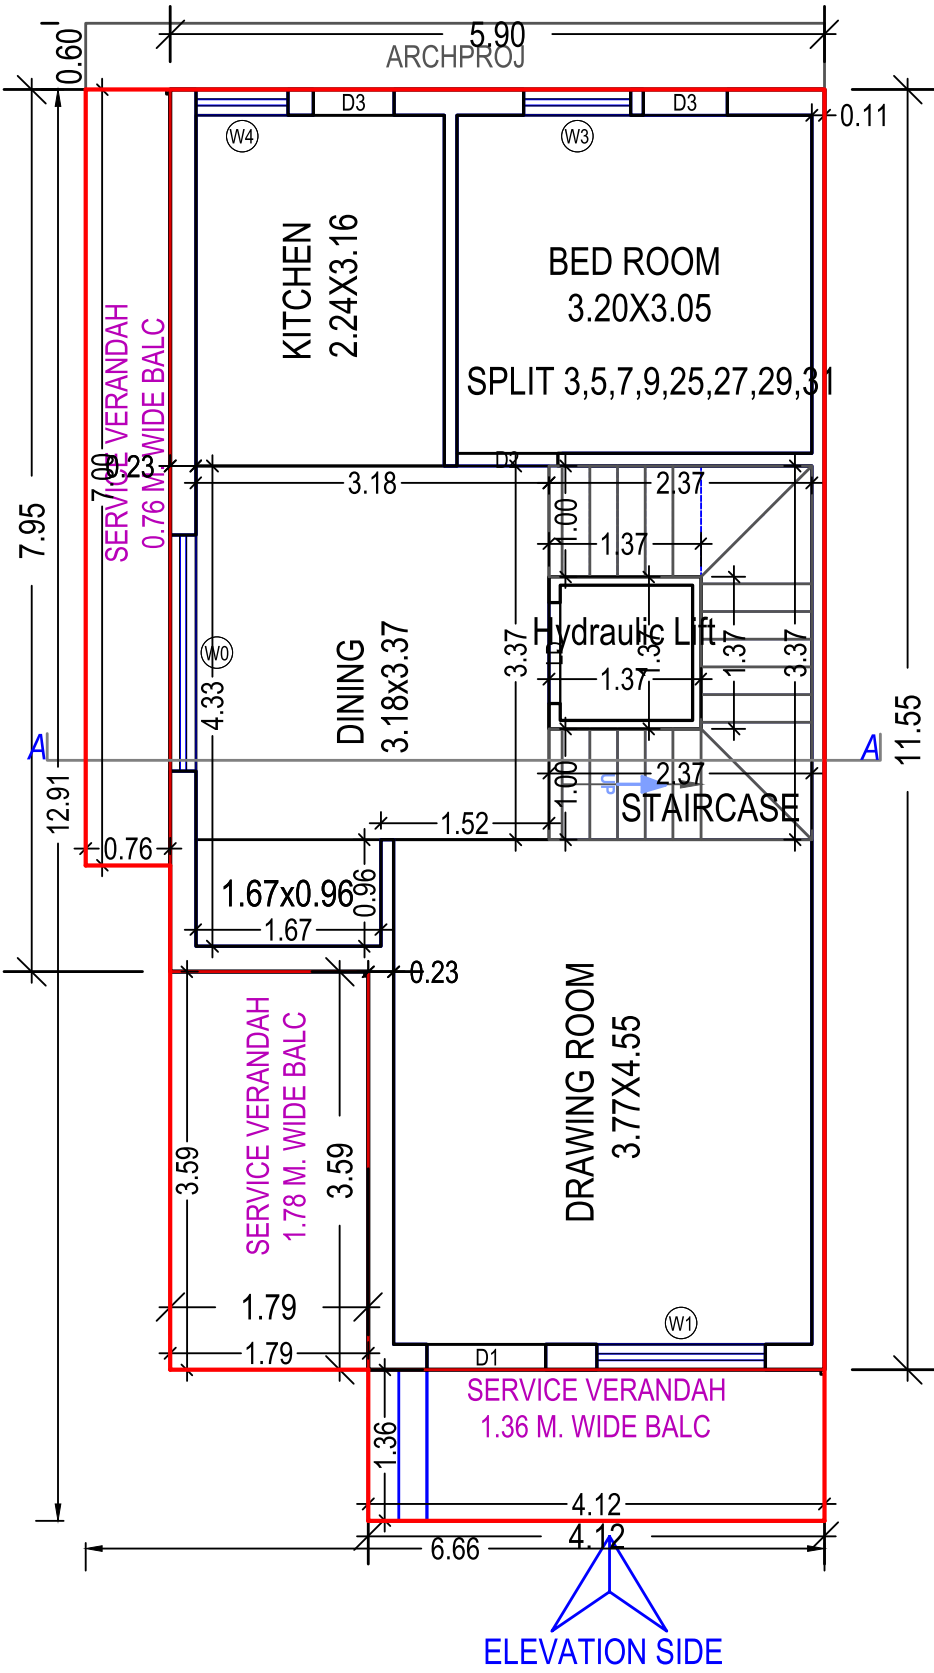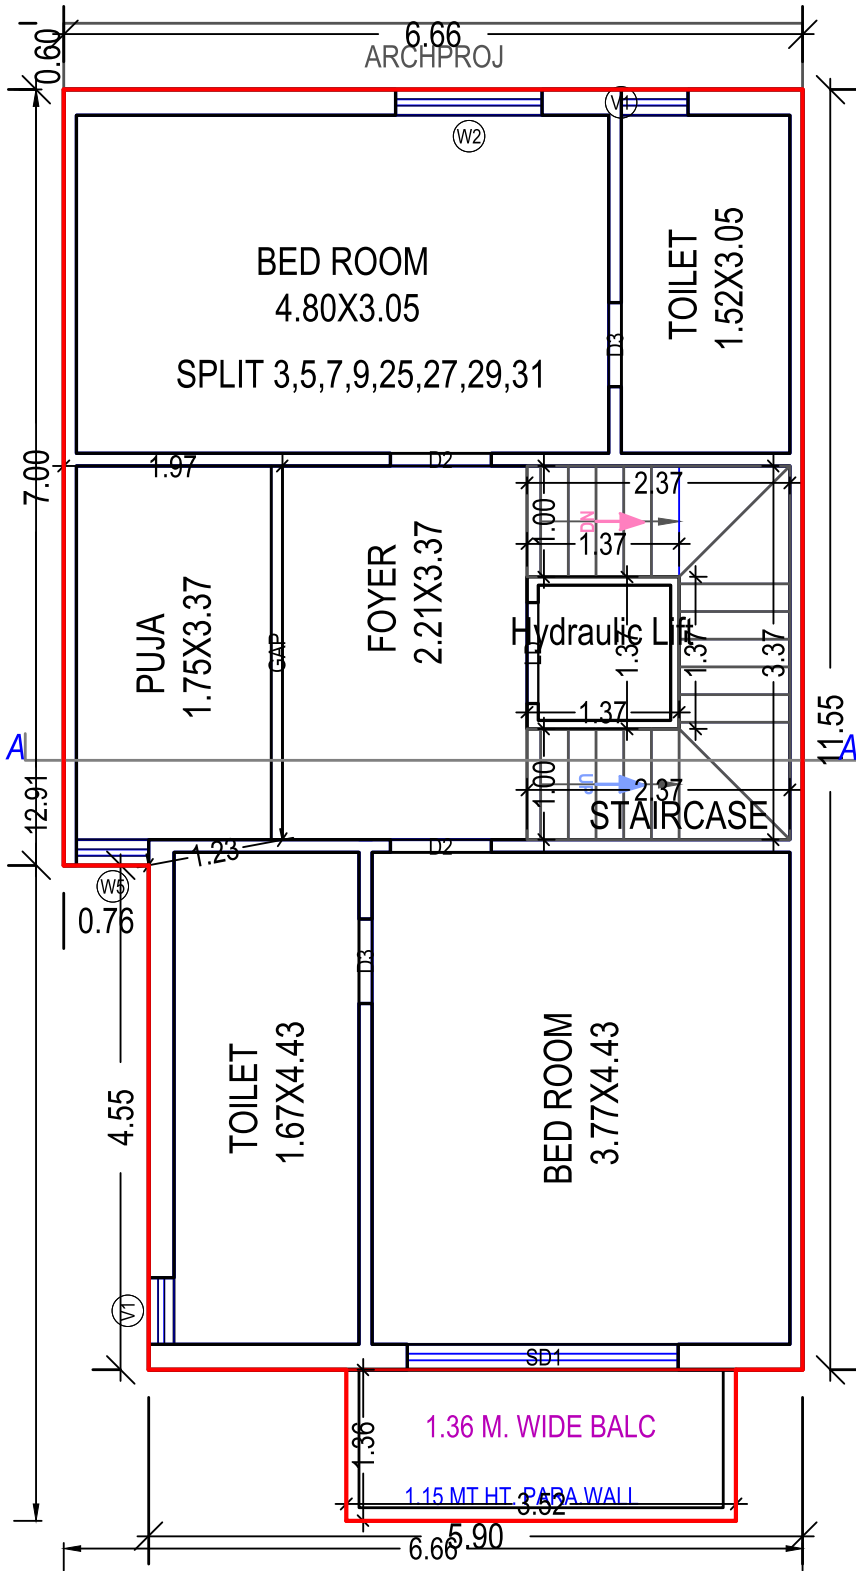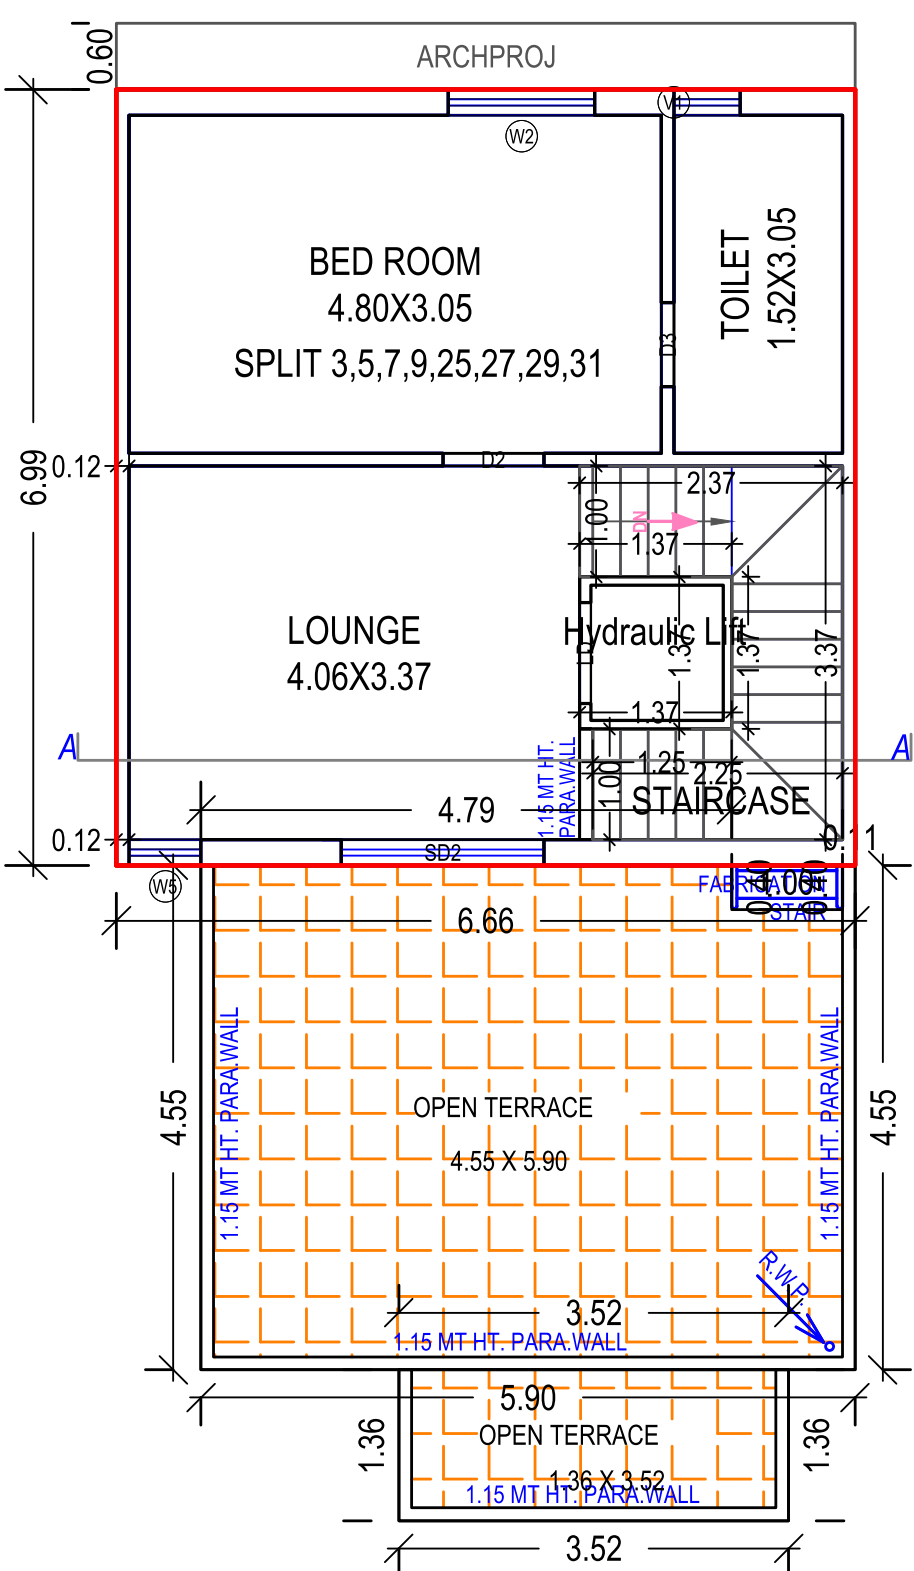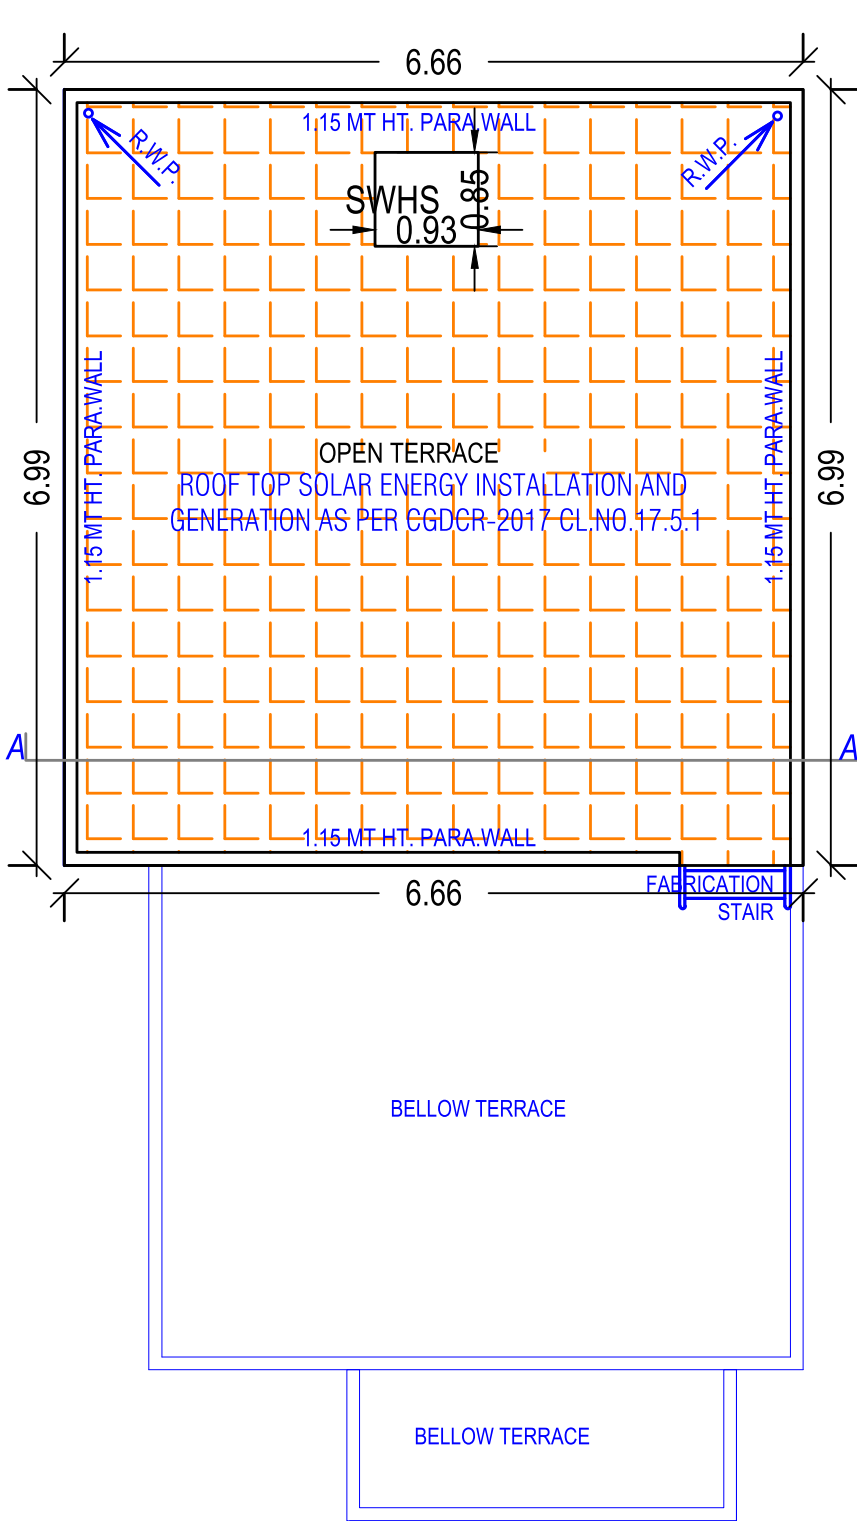


UNIT PLAN
12, 14, 18, 20

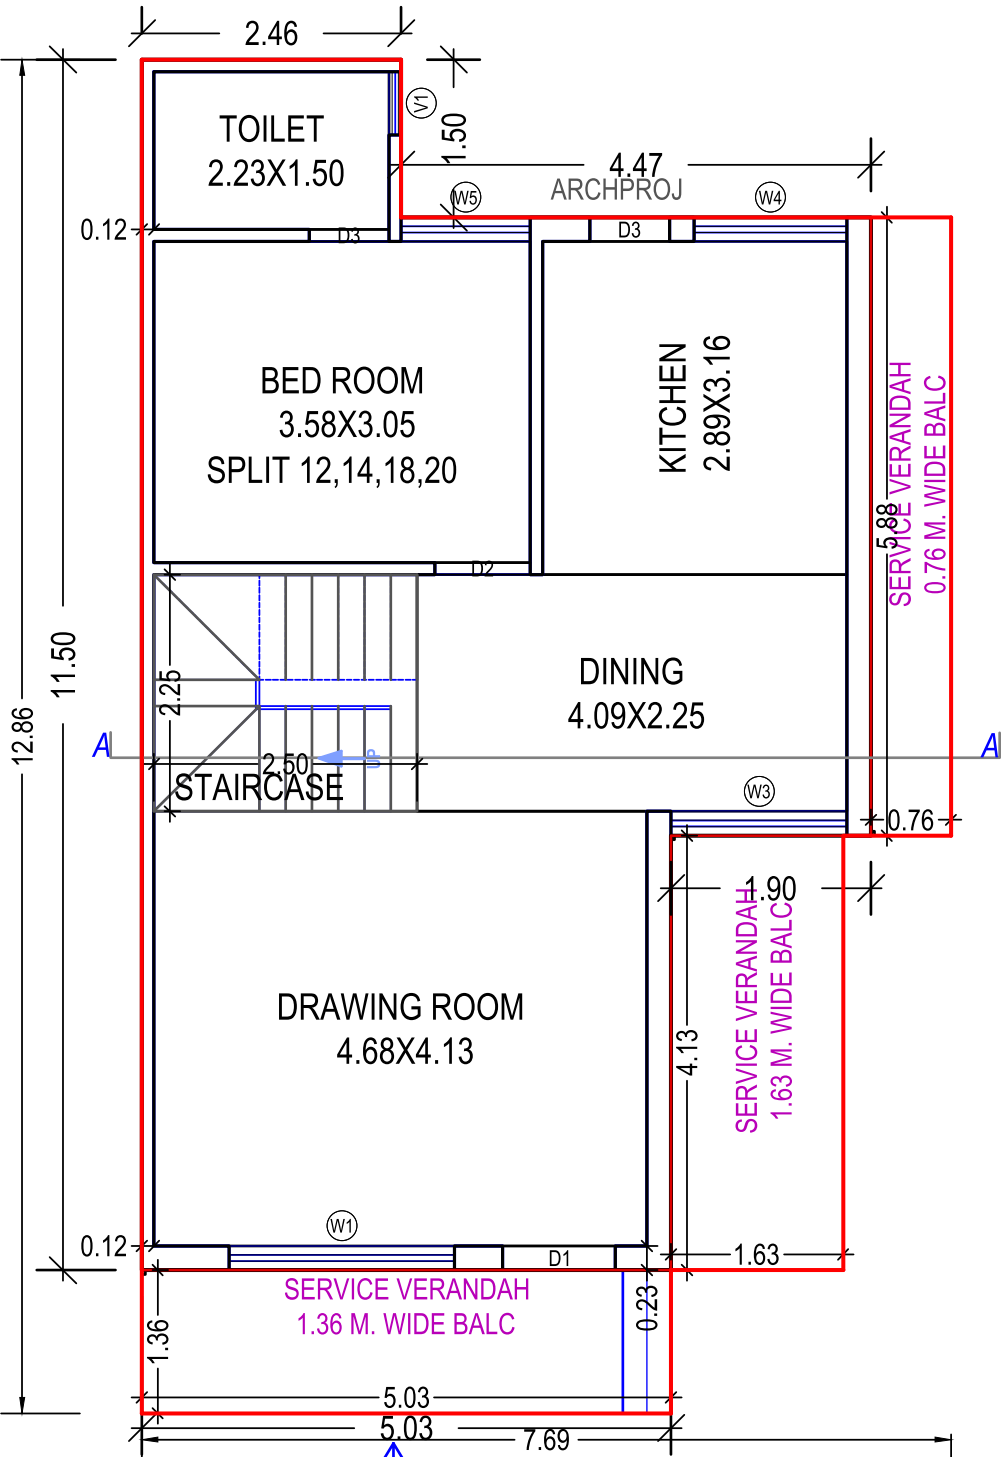


GROUND FLOOR PLAN
(Proposed)
(SCALE 1:100)

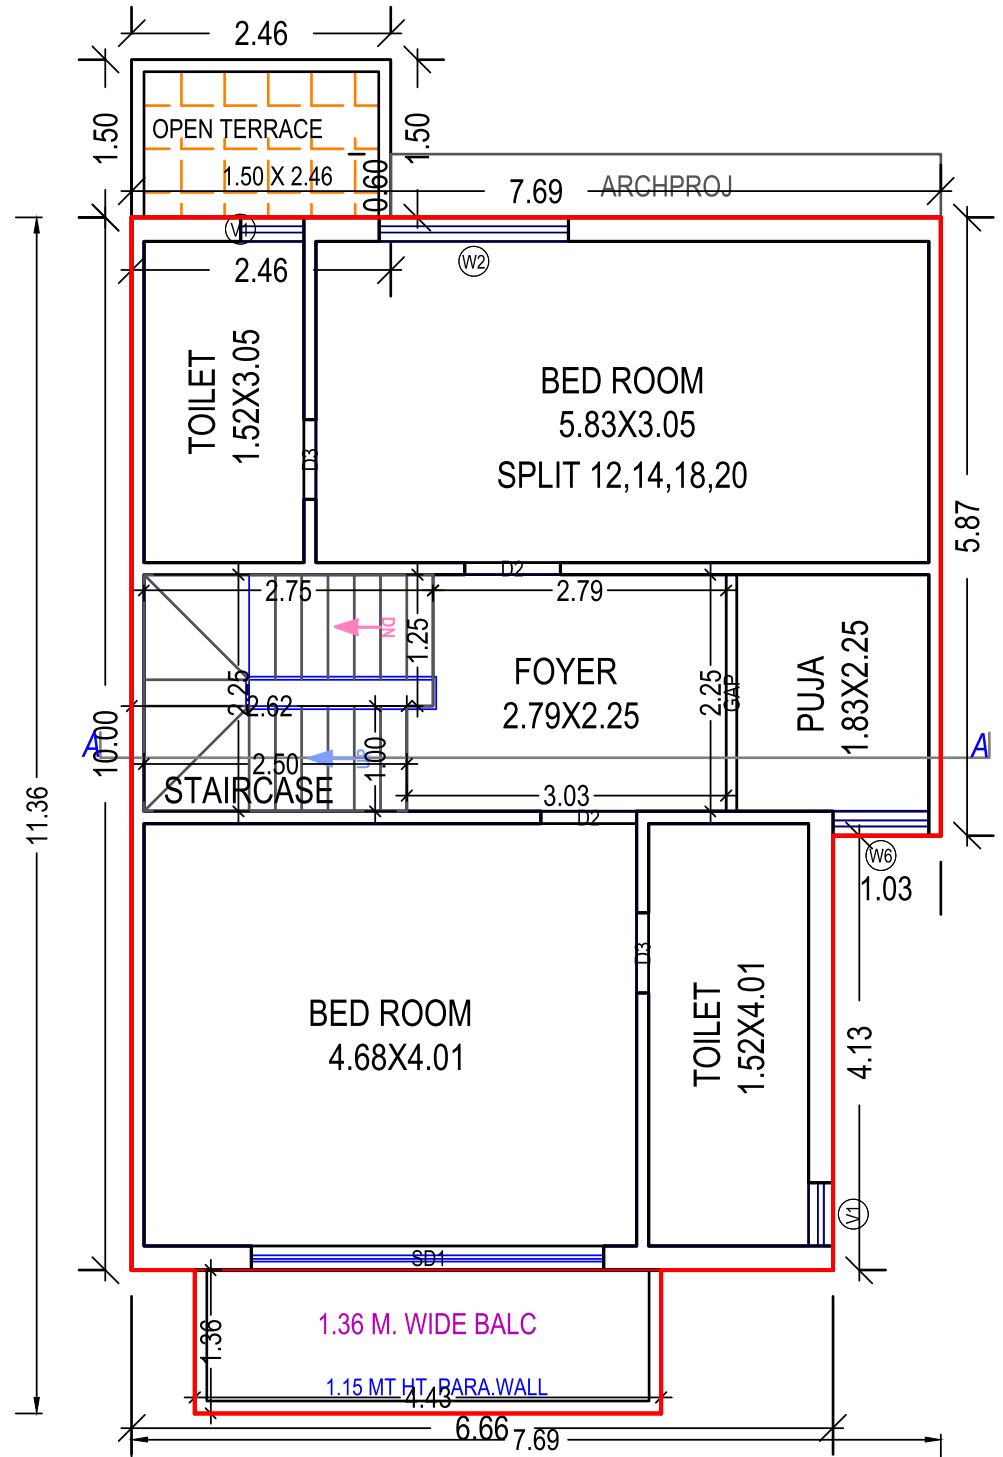

FIRST FLOOR PLAN
(Proposed)
(SCALE 1:100)

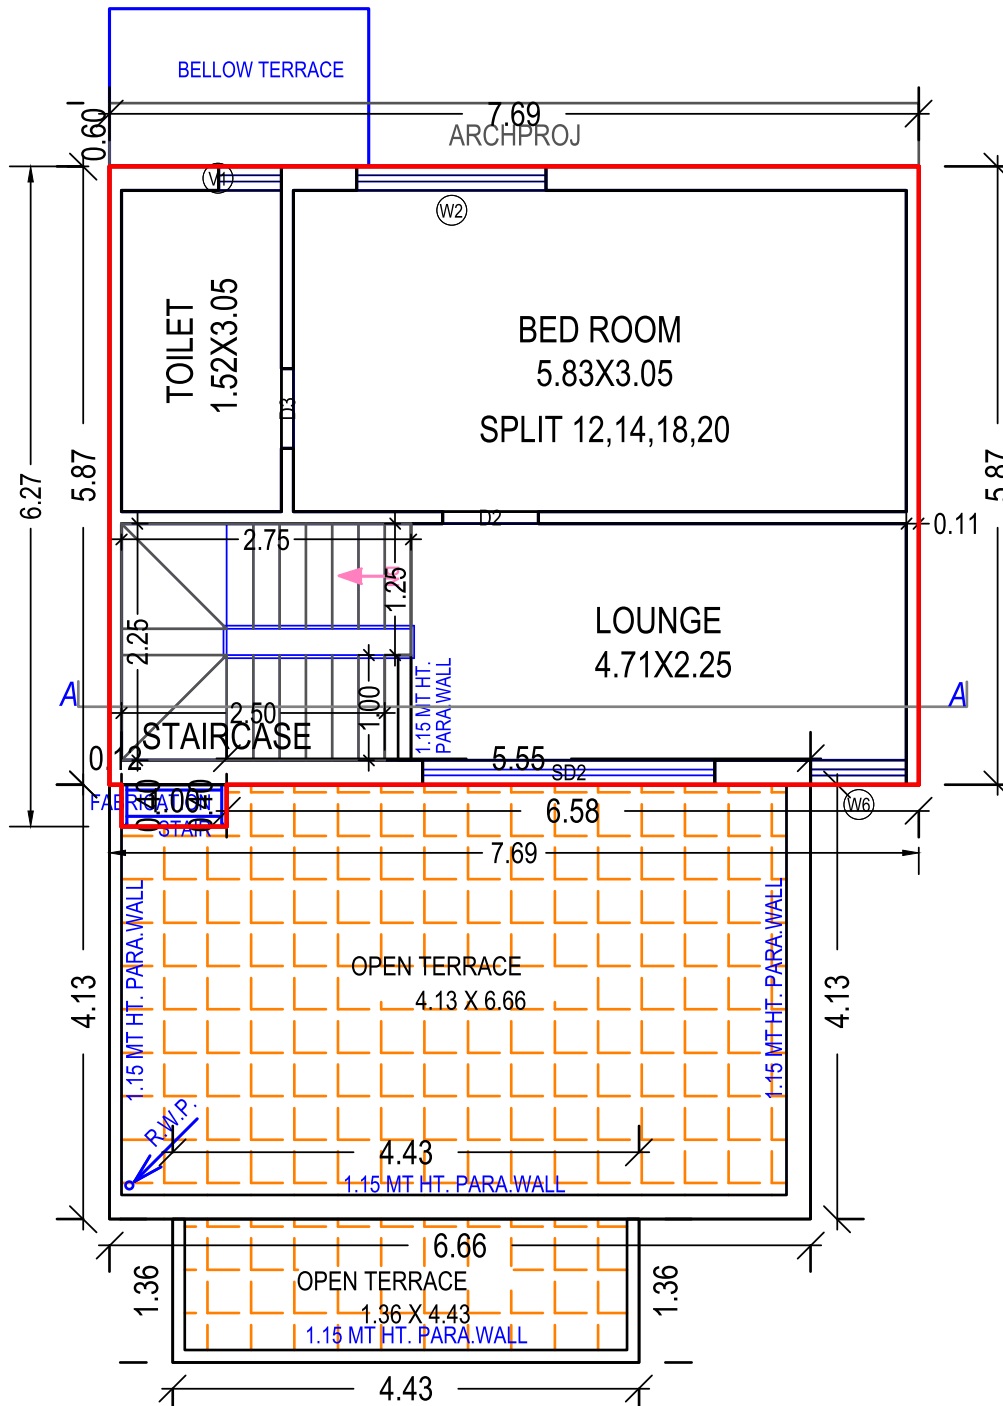


SECOND FLOOR PLAN
(Proposed)
(SCALE 1:100)

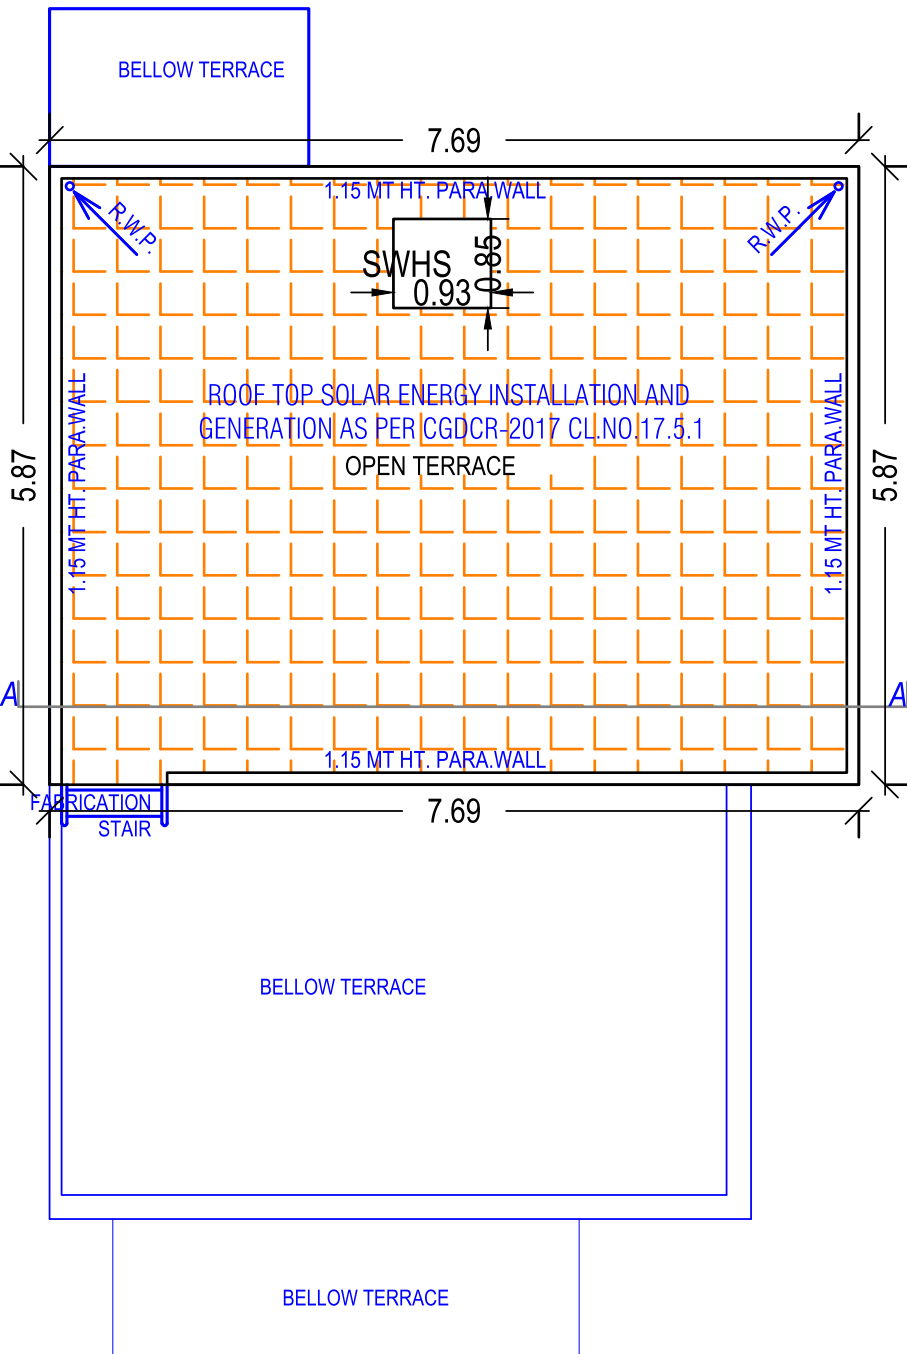


TERRACE FLOOR PLAN
(SCALE 1:100)

UNIT PLAN


12A , 15 19, 21

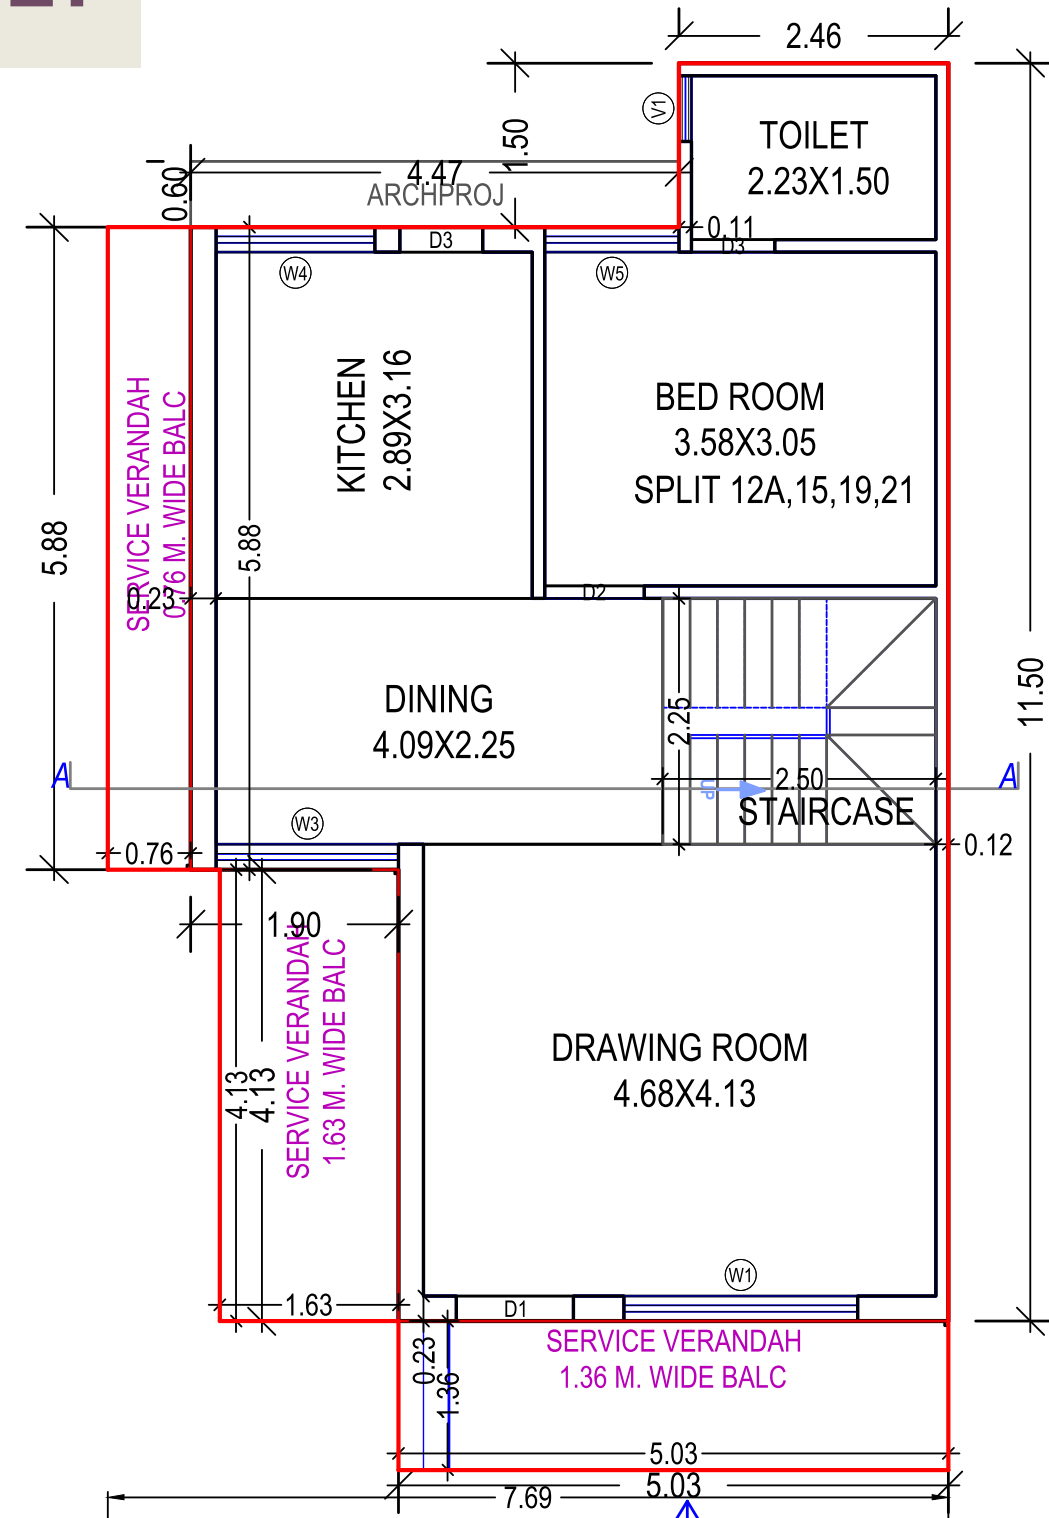


GROUND FLOOR PLAN
(Proposed)
(SCALE 1:100)

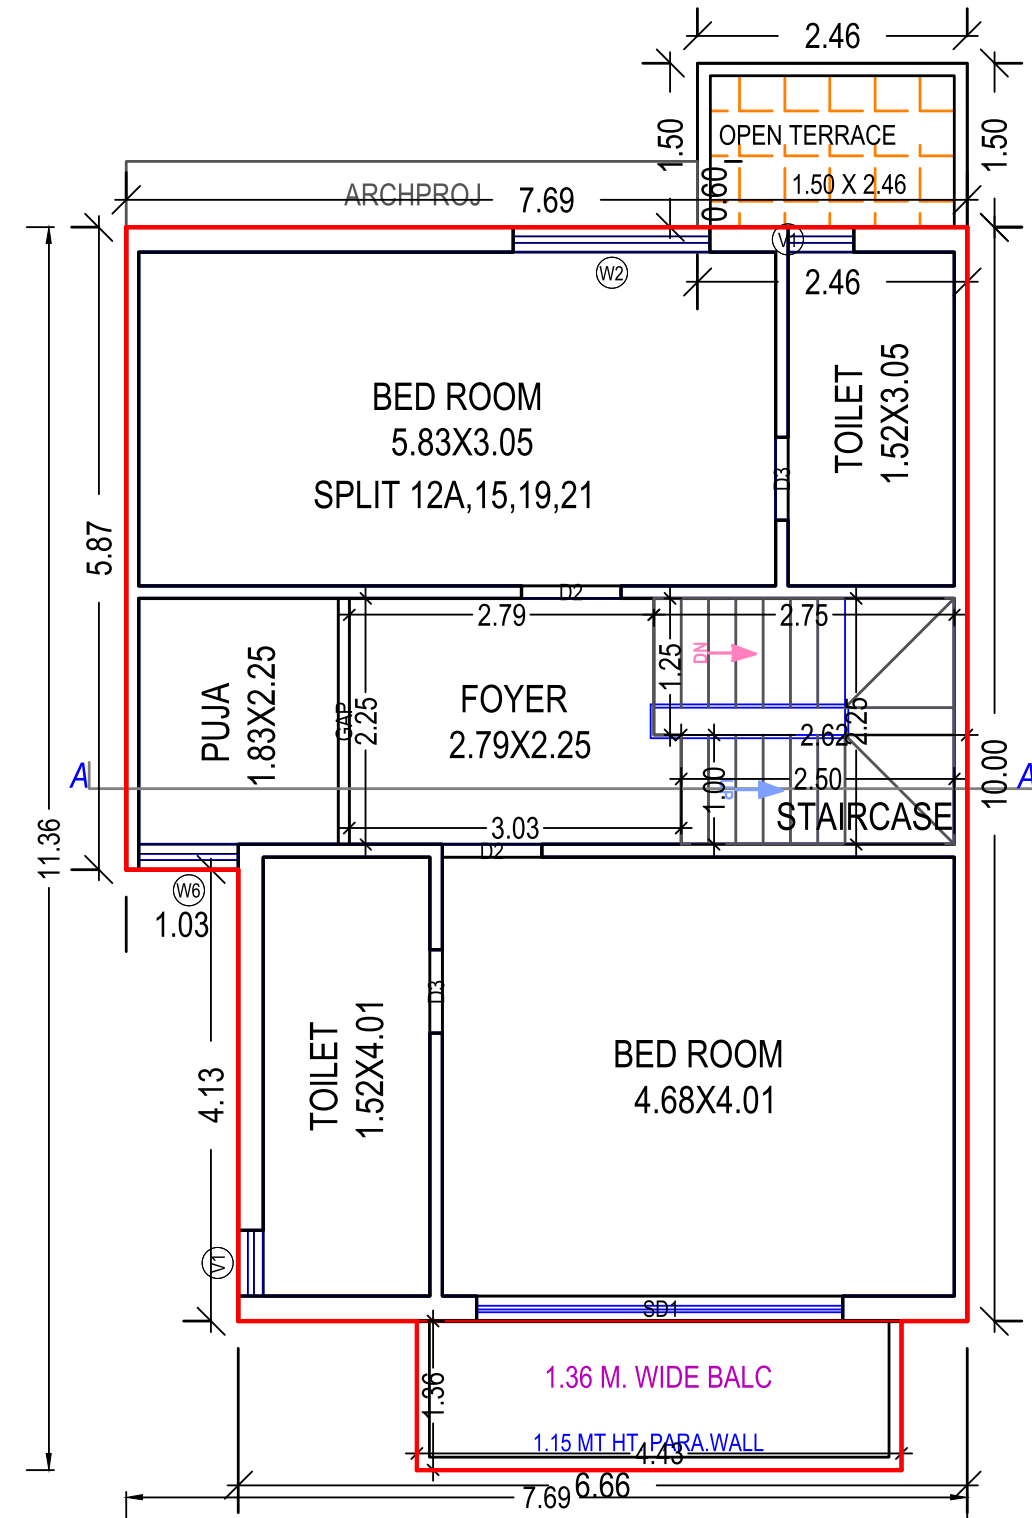

FIRST FLOOR PLAN
(Proposed)
(SCALE 1:100)

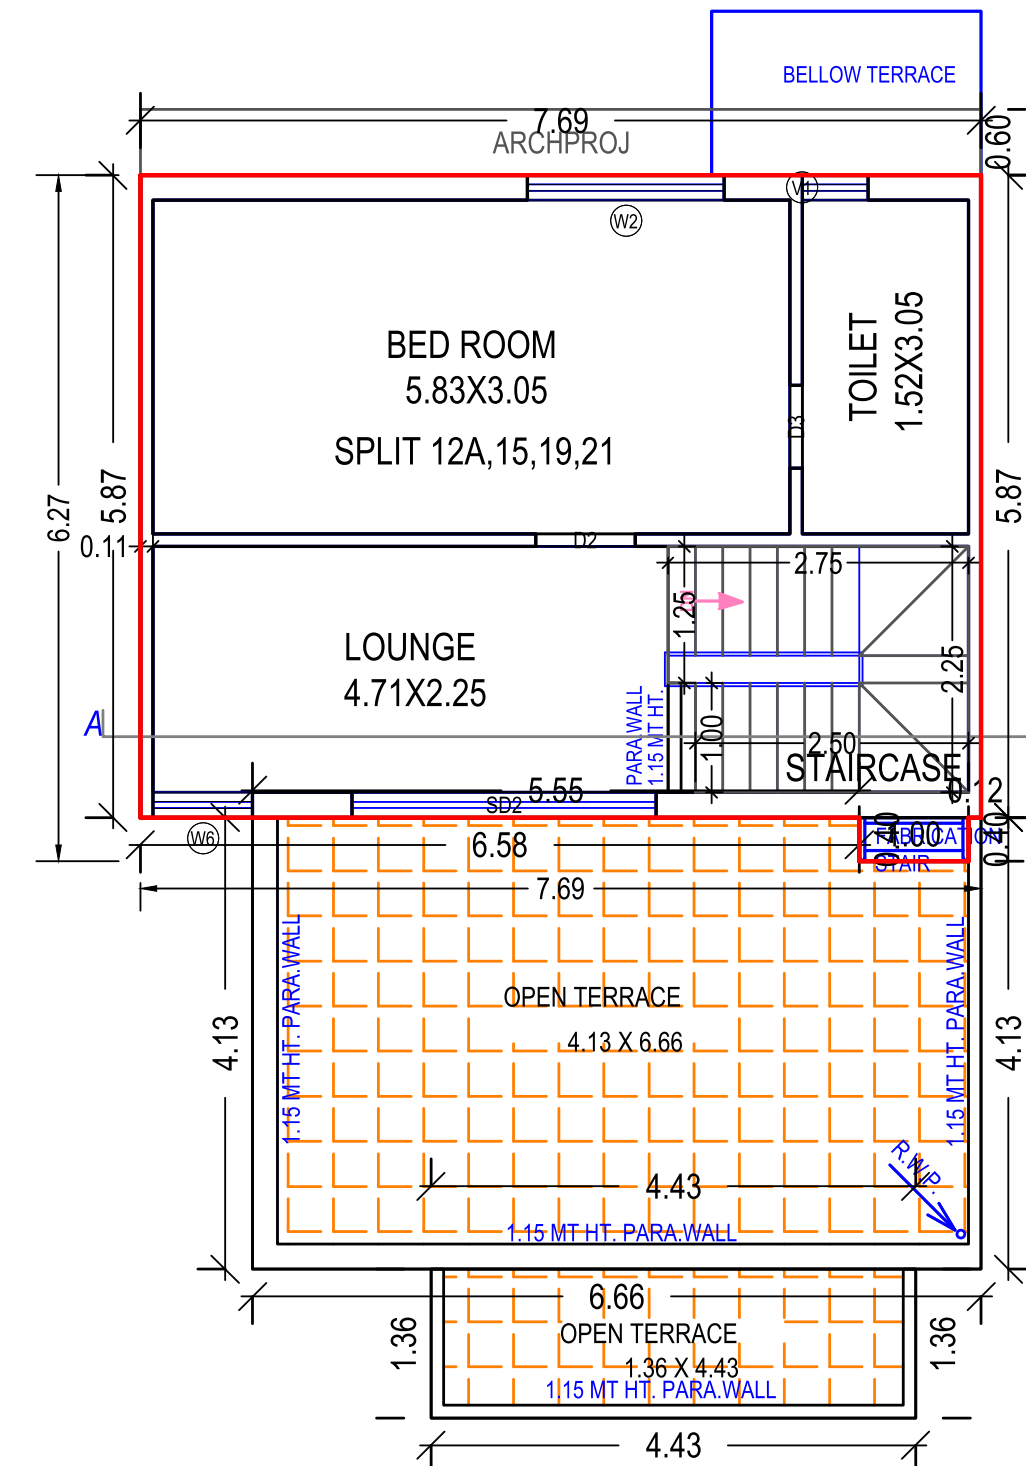

SECOND FLOOR PLAN
(Proposed)
(SCALE 1:100)

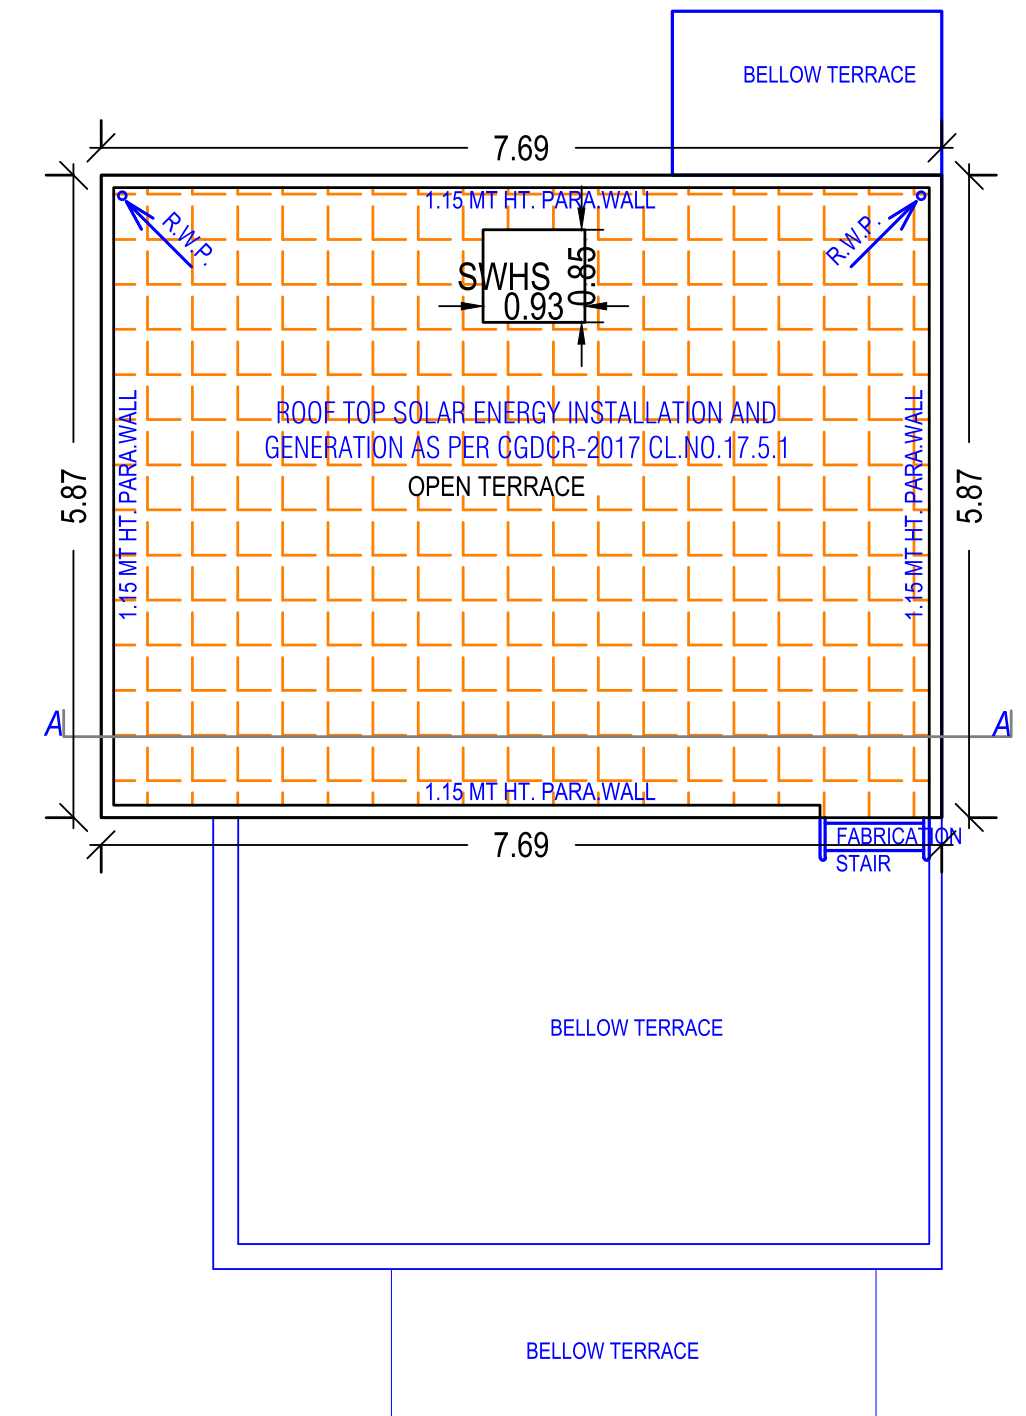

TERRACE FLOOR PLAN (SCALE 1:100)

SPECIFICATION



STRUCTURE
Earthquake resistant structure design.



FLOORING
All floors of high quality double charge vitrified / digital tiles.
rustic tiles in balcony & china mosaic on terrace.



KITCHEN
Sandwich platform with granite top / quartz
Wall tiles up to bim bottom level.



SINK
Stainless steel / quartz sinks of premium quality



DOOR & WINDOW
Wooden Flush Door with wooden frame.
Internal door - flush door with wooden / granite frame.
Anodized / Coating aluminum section with granite frame.



ELECTRIFICATION
ISI copper wiring with standard accessories.



PLASTER & PAINTING
Single coat mala plaster in all internal walls
with putty finish. Double coat plaster outside
with fully weather proof acrylic paint & texture.



PARKING
Matt finished parking tiles.



TOILETS & BATHROOMS
Glaze / Ceramic tiles up to bim bottom level.
Premium quality sanitary wares & cp fittings.



WATER PROOFING
Water proofing of standard materials in all bathrooms
and terrace.



Attractive
Main Gate



Security
Cabin



Children Play
Area



24 hours
Water Supply



CCTV
Surveillance



Landscape
Garden



VEDANT ELLEVE
Near Vedam School,
Opposite Shree Nath Ji Villa,
Near Vastral Lake,
Shyamaji Farm Road, Vastral,
Ahmedabad -382418

Call : 95 12 95 42 42



Project by :
VEDANT
GROUP OF COMPANIES

Developer :
SAI KRUSHN
INFRA

Architect :
SHAPERS360

Structure :
MARUTI
CONSULTANTS

RERA QR CODE



Scan for Location



NOTES • Stamp duty, Registration Charges, GST, All Legal Charges, Electrical Charges including cable and sub-station costs etc. shall be born by the purchaser. • Maintenance Deposit shall be separately. • Any additional charges or duties levied by the Government / Local authorities during or after the completion of the scheme will be born by the purchaser. • Rights of any changes in dimensions, design & specifications will be reserved with the developers, which shall be binding for all members. • Changes / alteration of any nature including the elevations, exterior colour scheme or any other change affecting the overall design concept of outlook of the scheme are strictly NOT PERMITTED during or after the completion of the scheme. • Only internal changes shall be allowed with prior permission & shall be charged extra in advance. The charges with affect the elevation or structure system shall not be permitted. This brochure is not part of any legal document, it is for the easy display of the project. • Subject to Ahmedabad Jurisdiction.

Project by :



Call : 95 12 95 42 42