




श्रीनिलय BUNGALOWS



2 & 3 BHK


Apartments & Bungalows



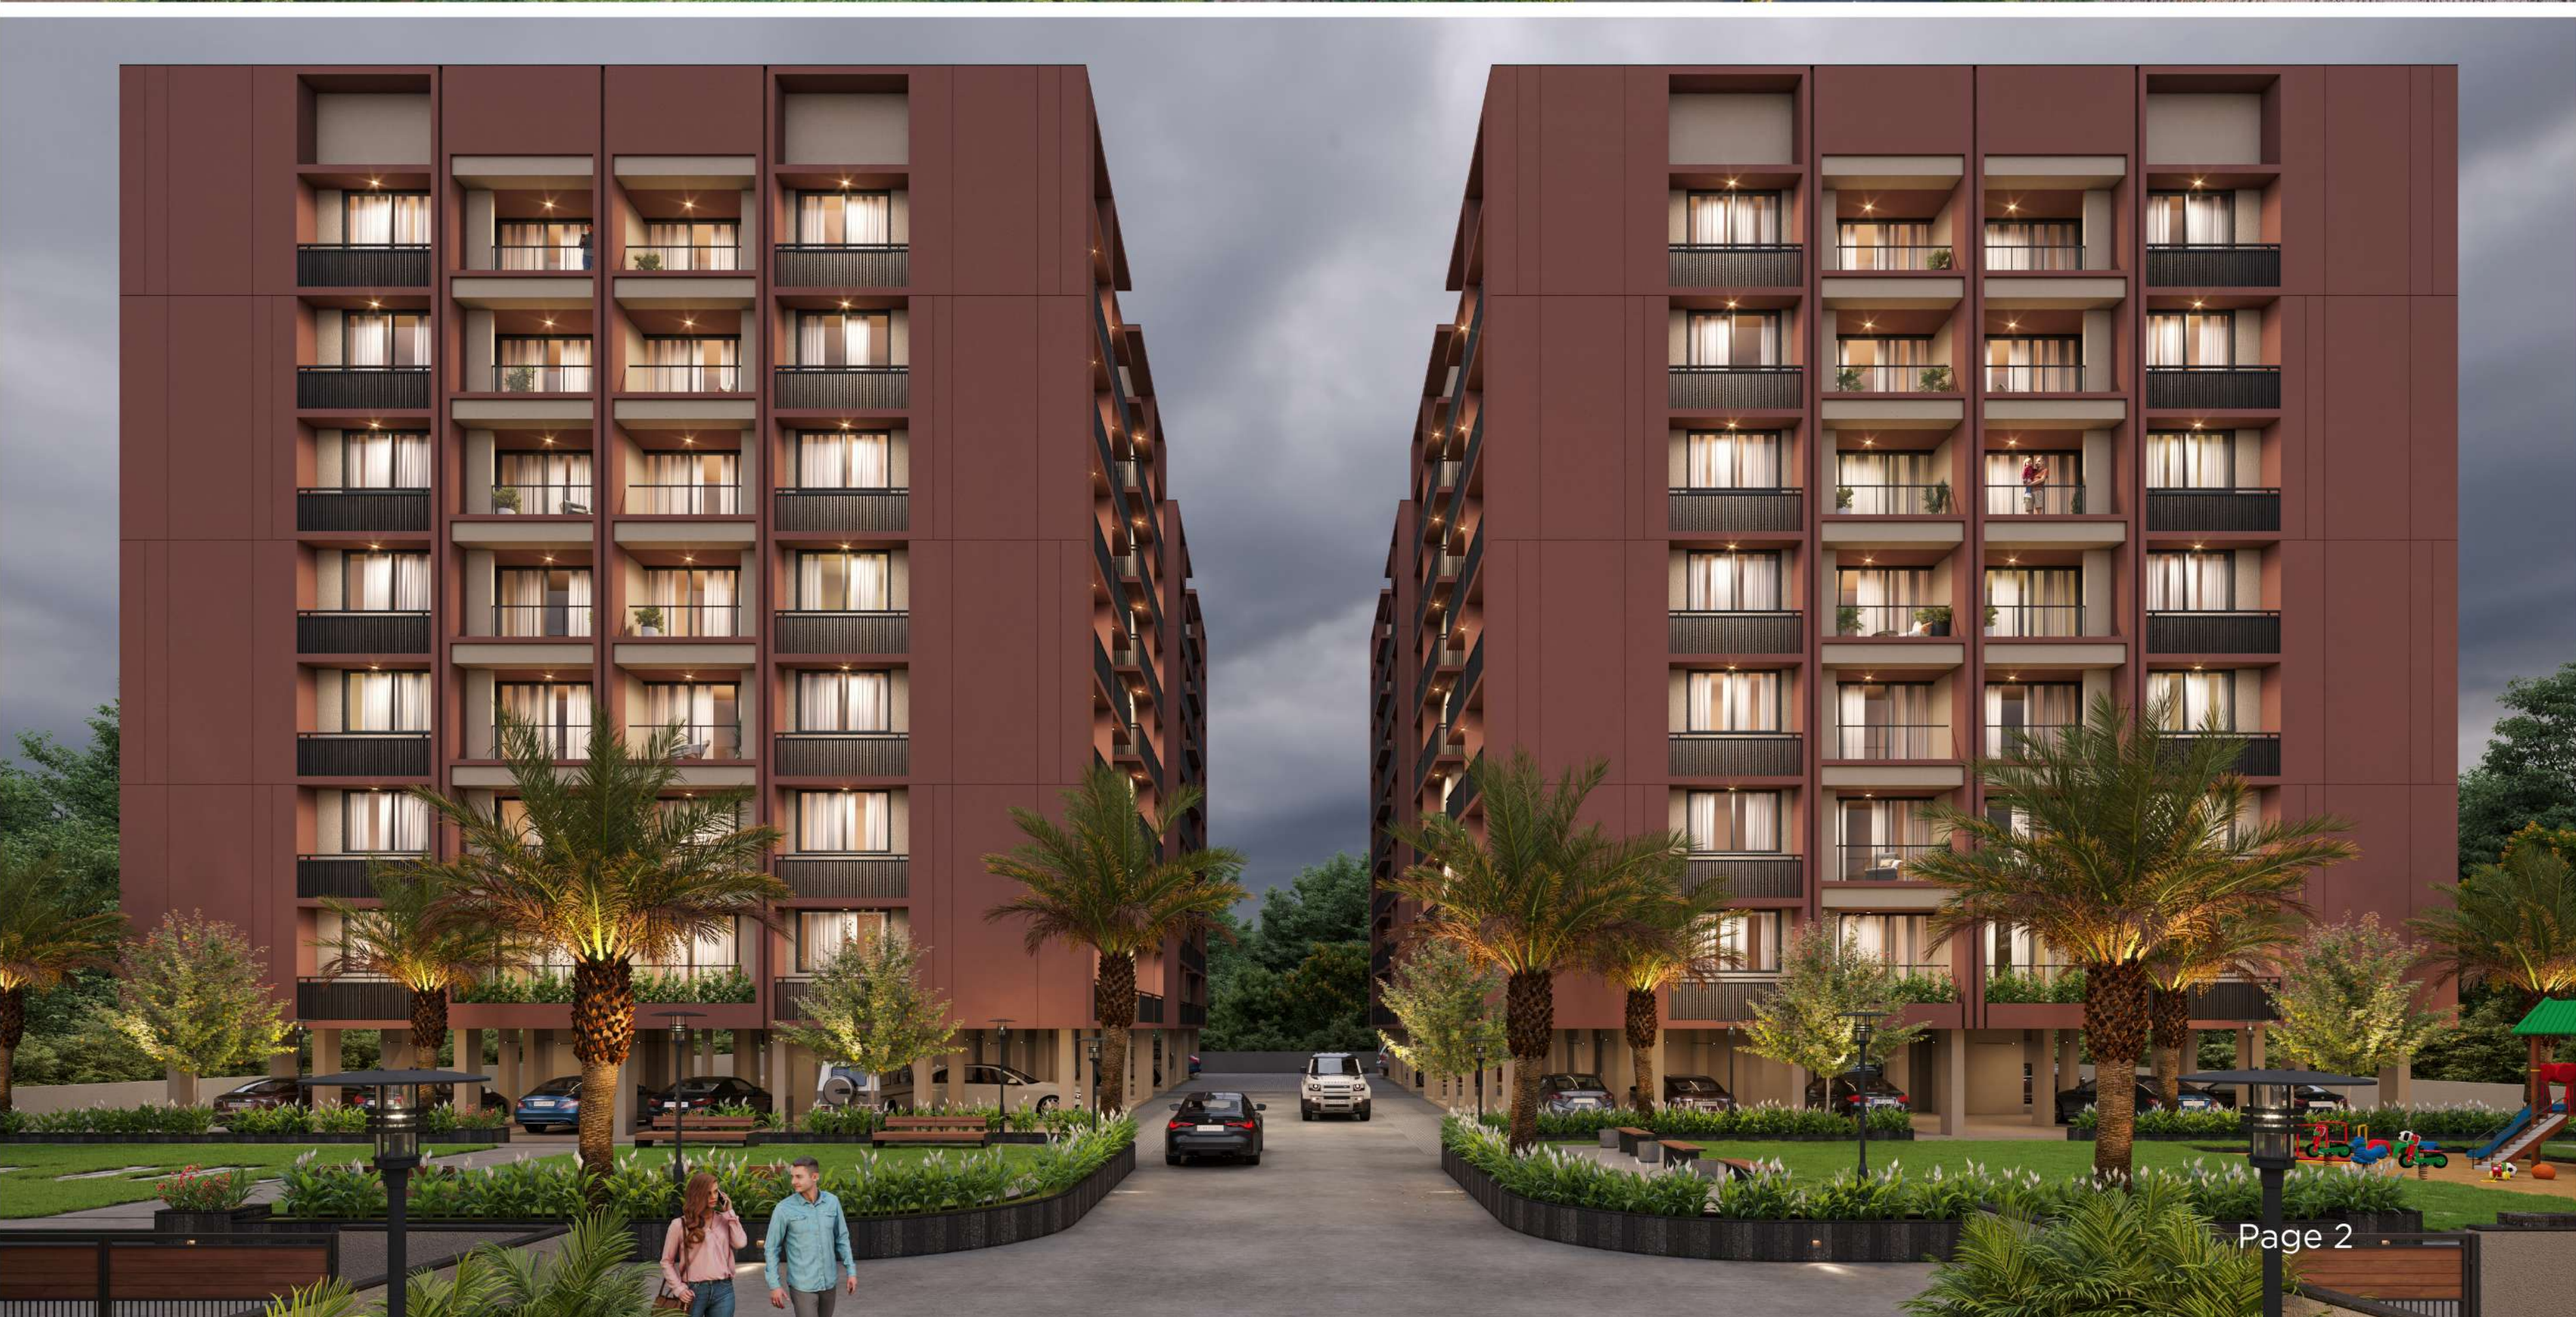



Page 3

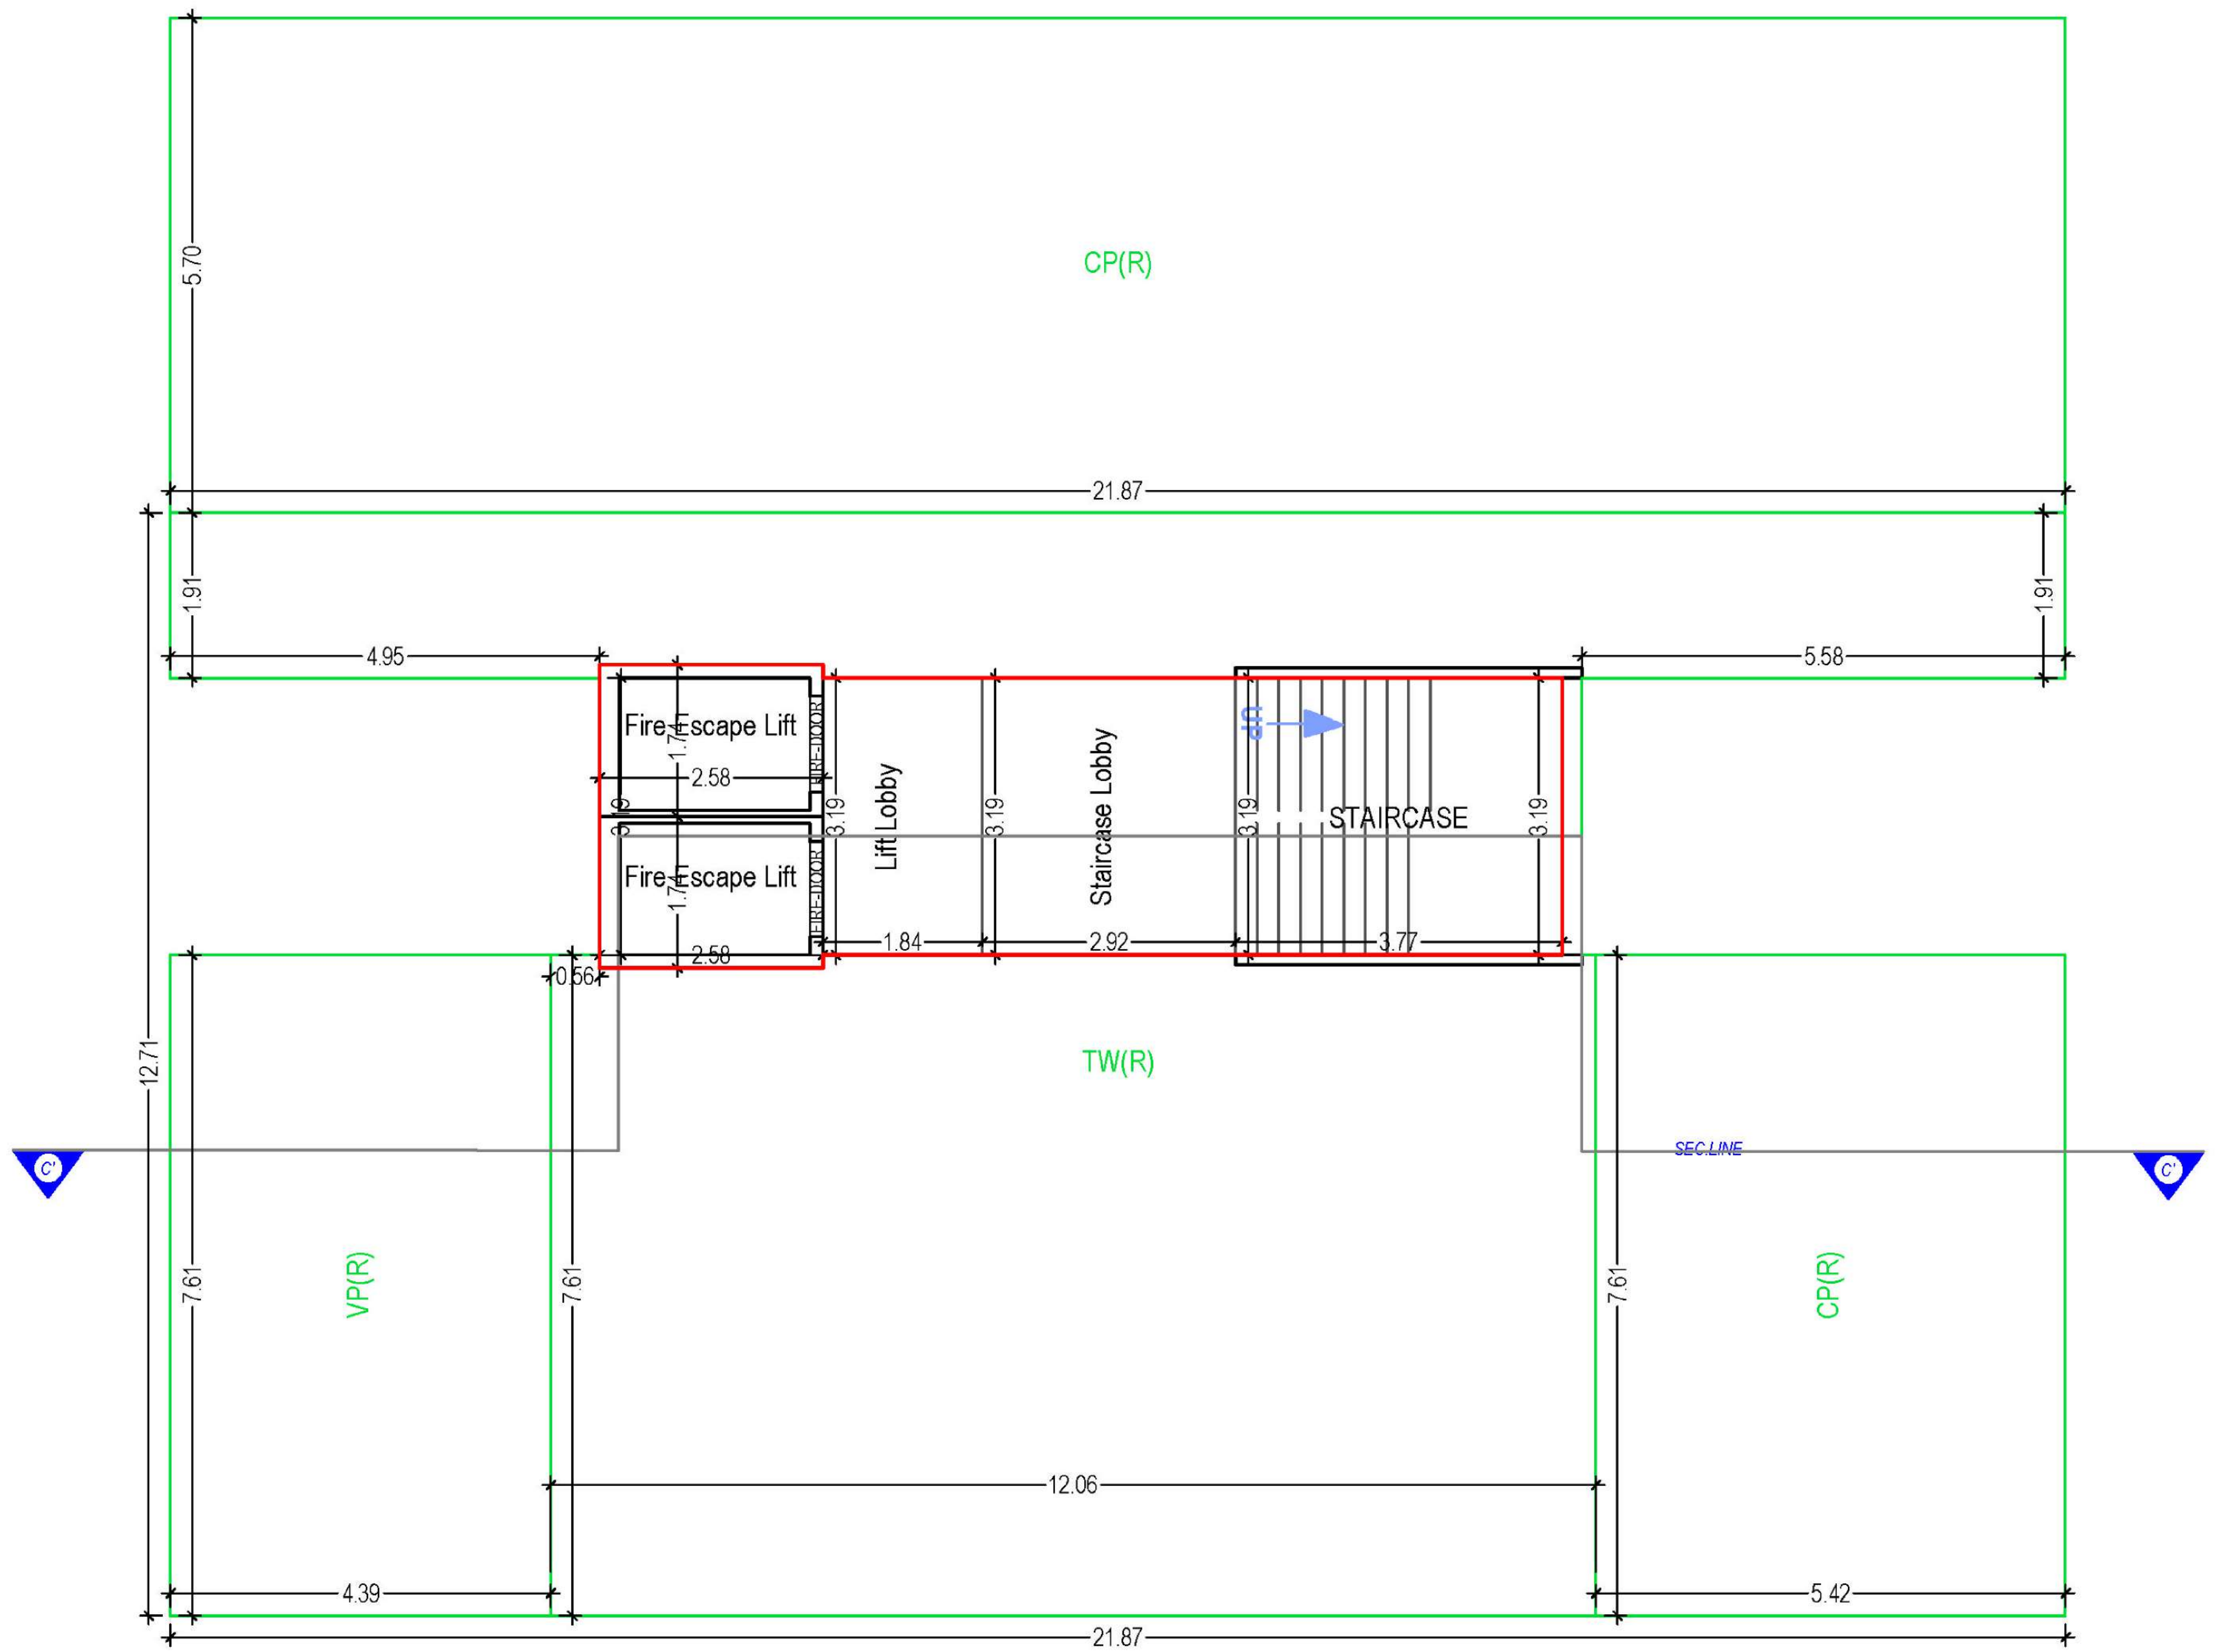


PARKING FLOOR PLAN
(SCALE 1:100)


Block A,B,C,D

Apartment Parking Floor Plan


Bungalow Type A

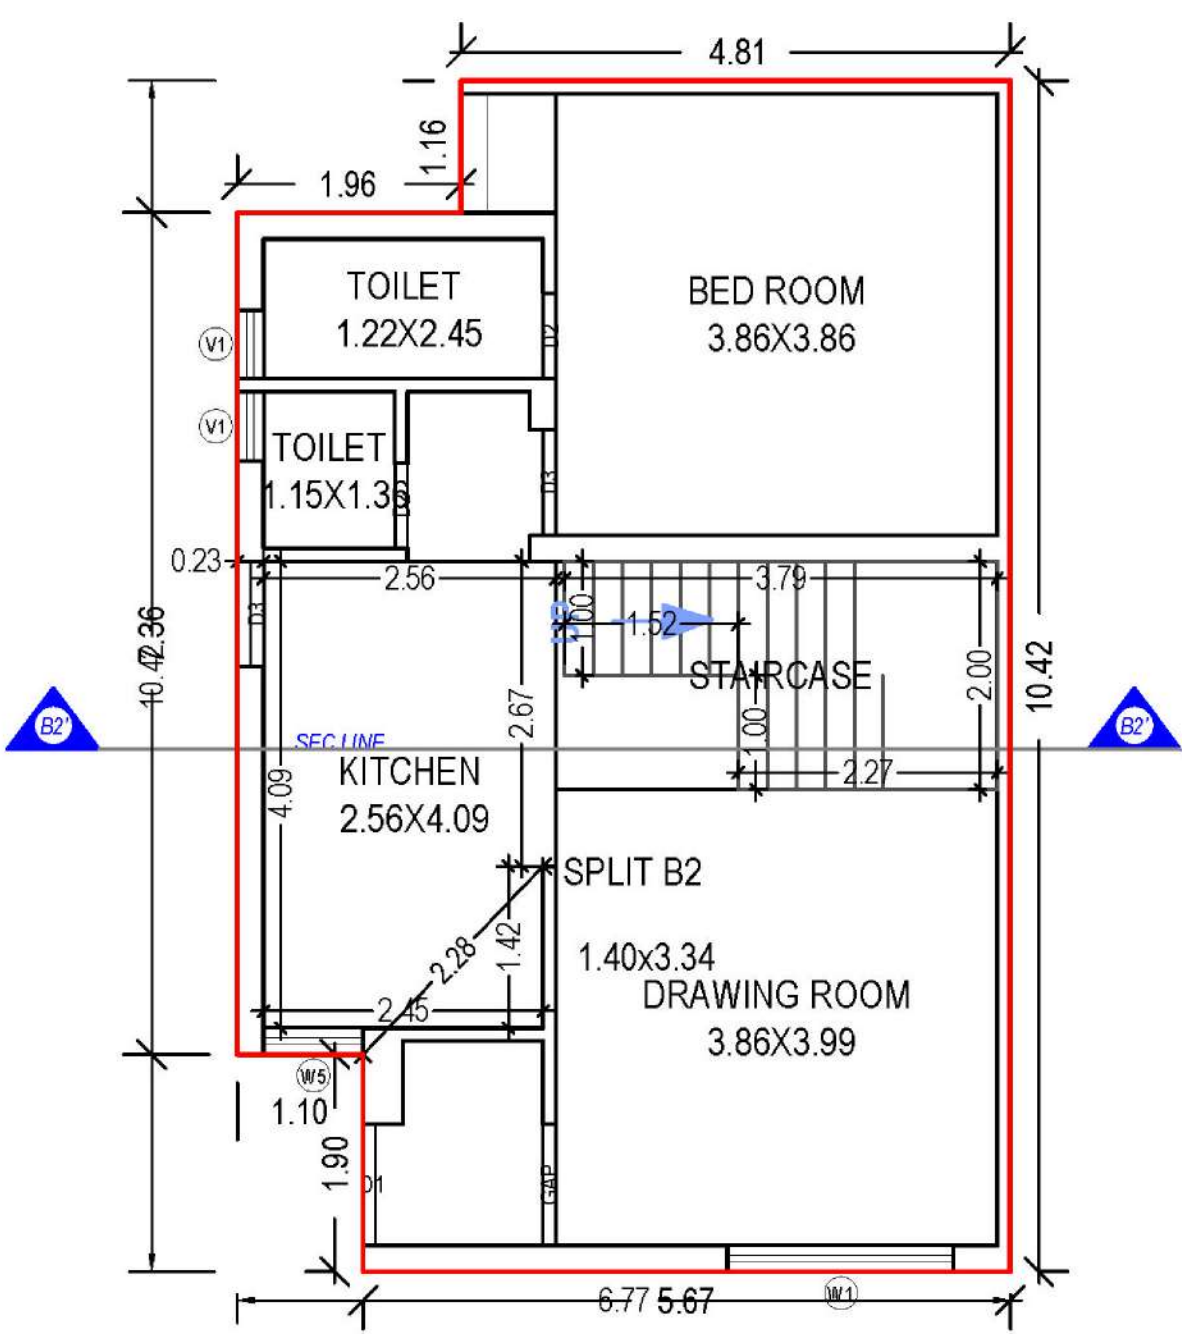

GROUND FLOOR PLAN
(Proposed)
(SCALE 1:100)

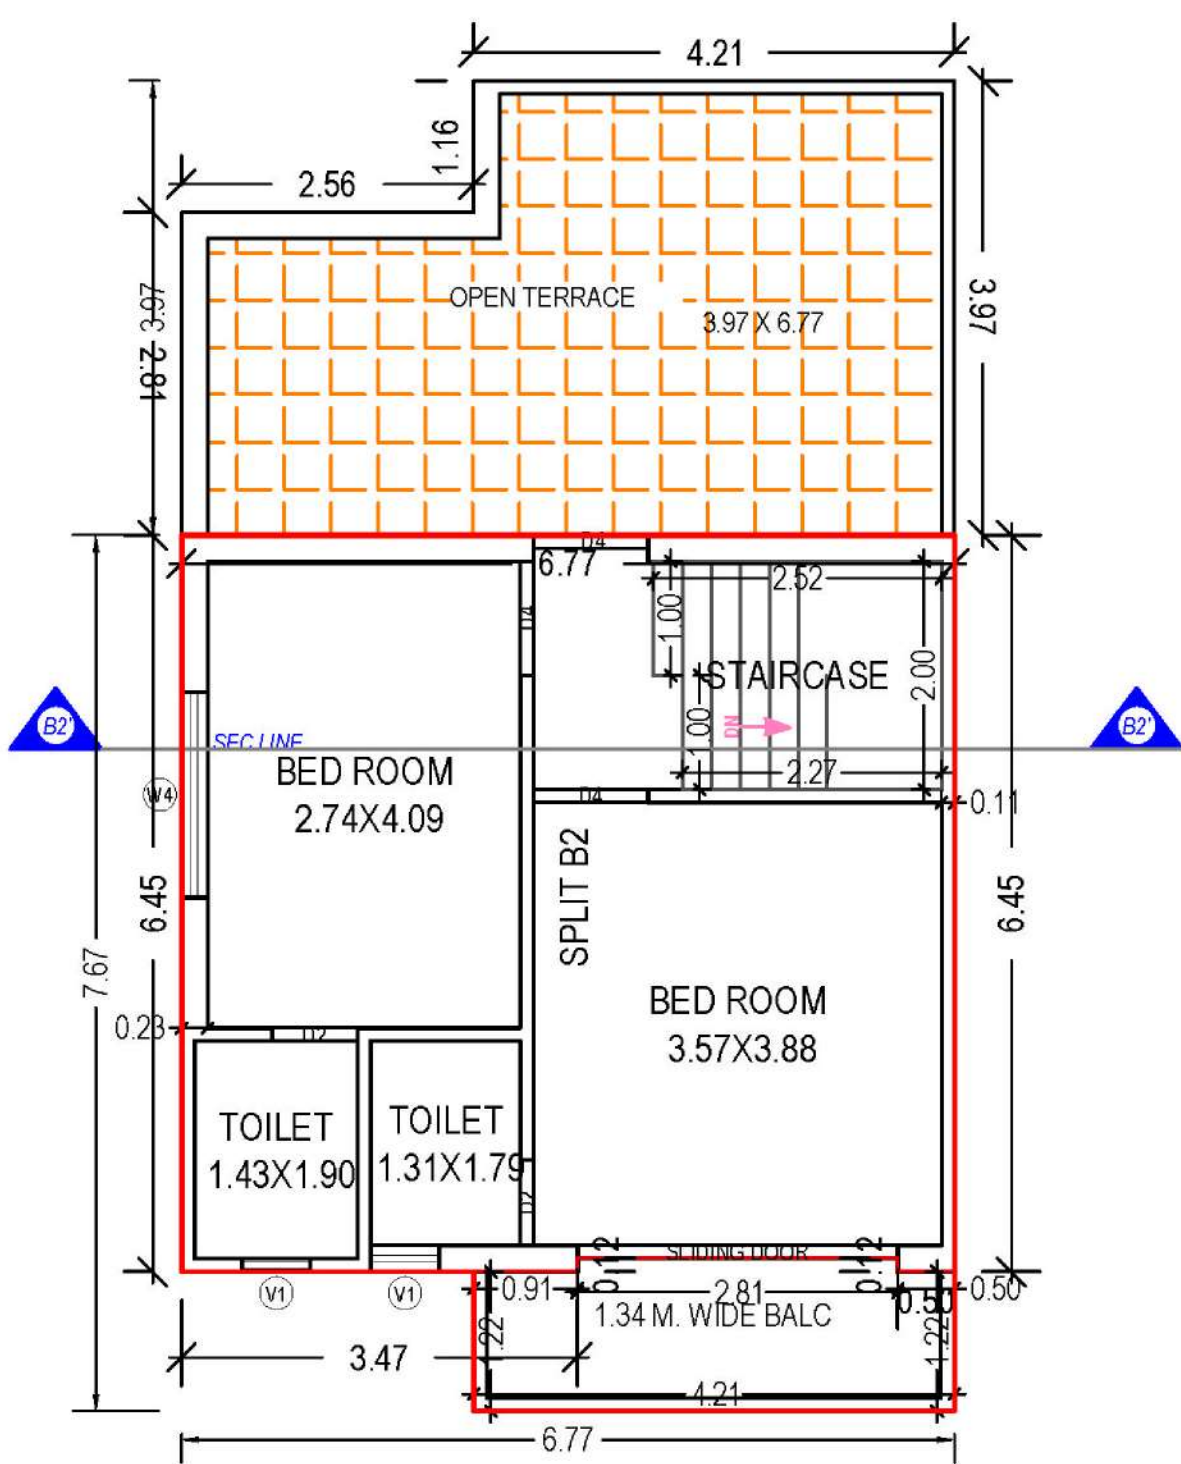


FIRST FLOOR PLAN
(Proposed)
(SCALE 1:100)

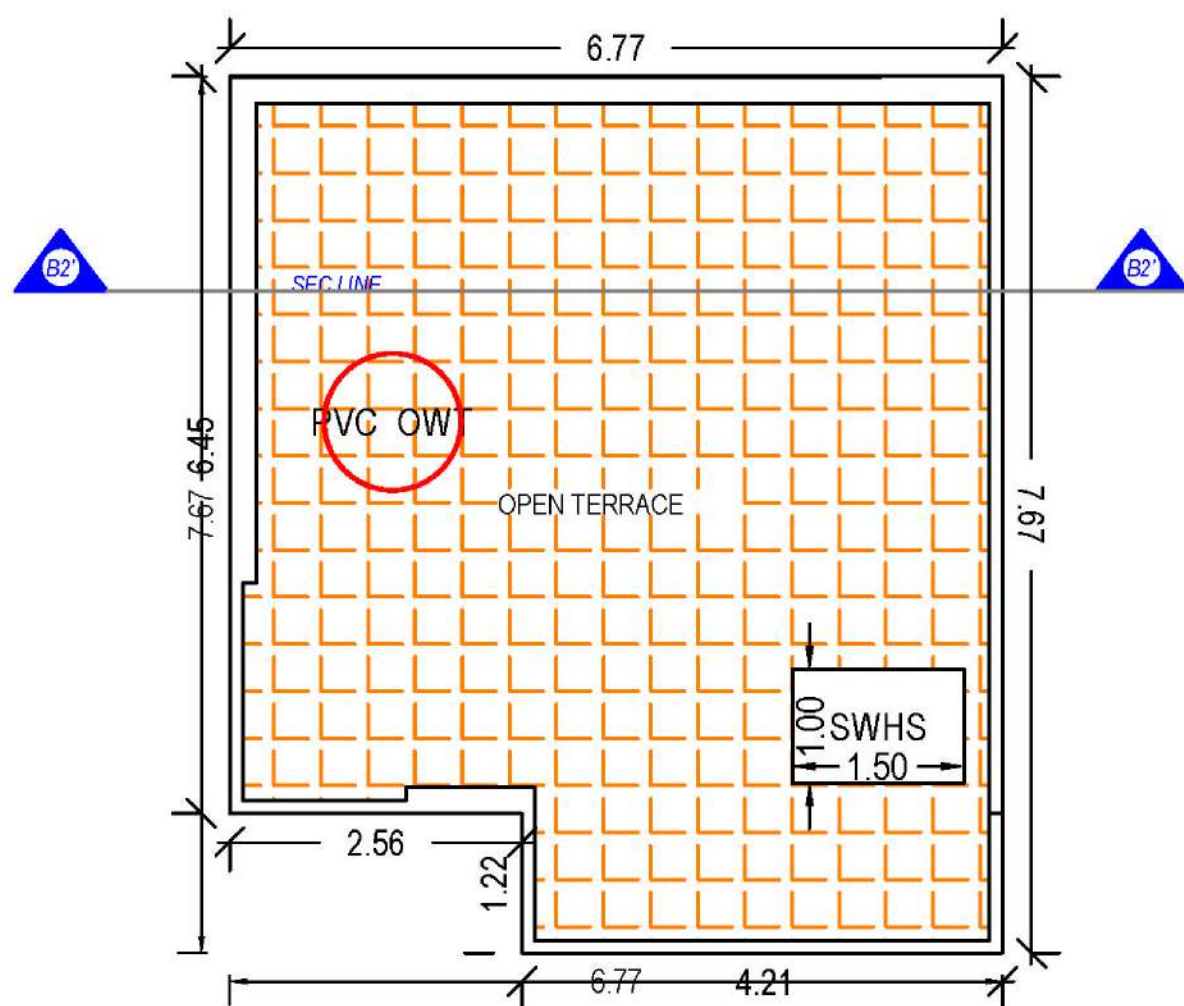


TERRACE FLOOR PLAN
(SCALE 1:100)


Bungalow Type B

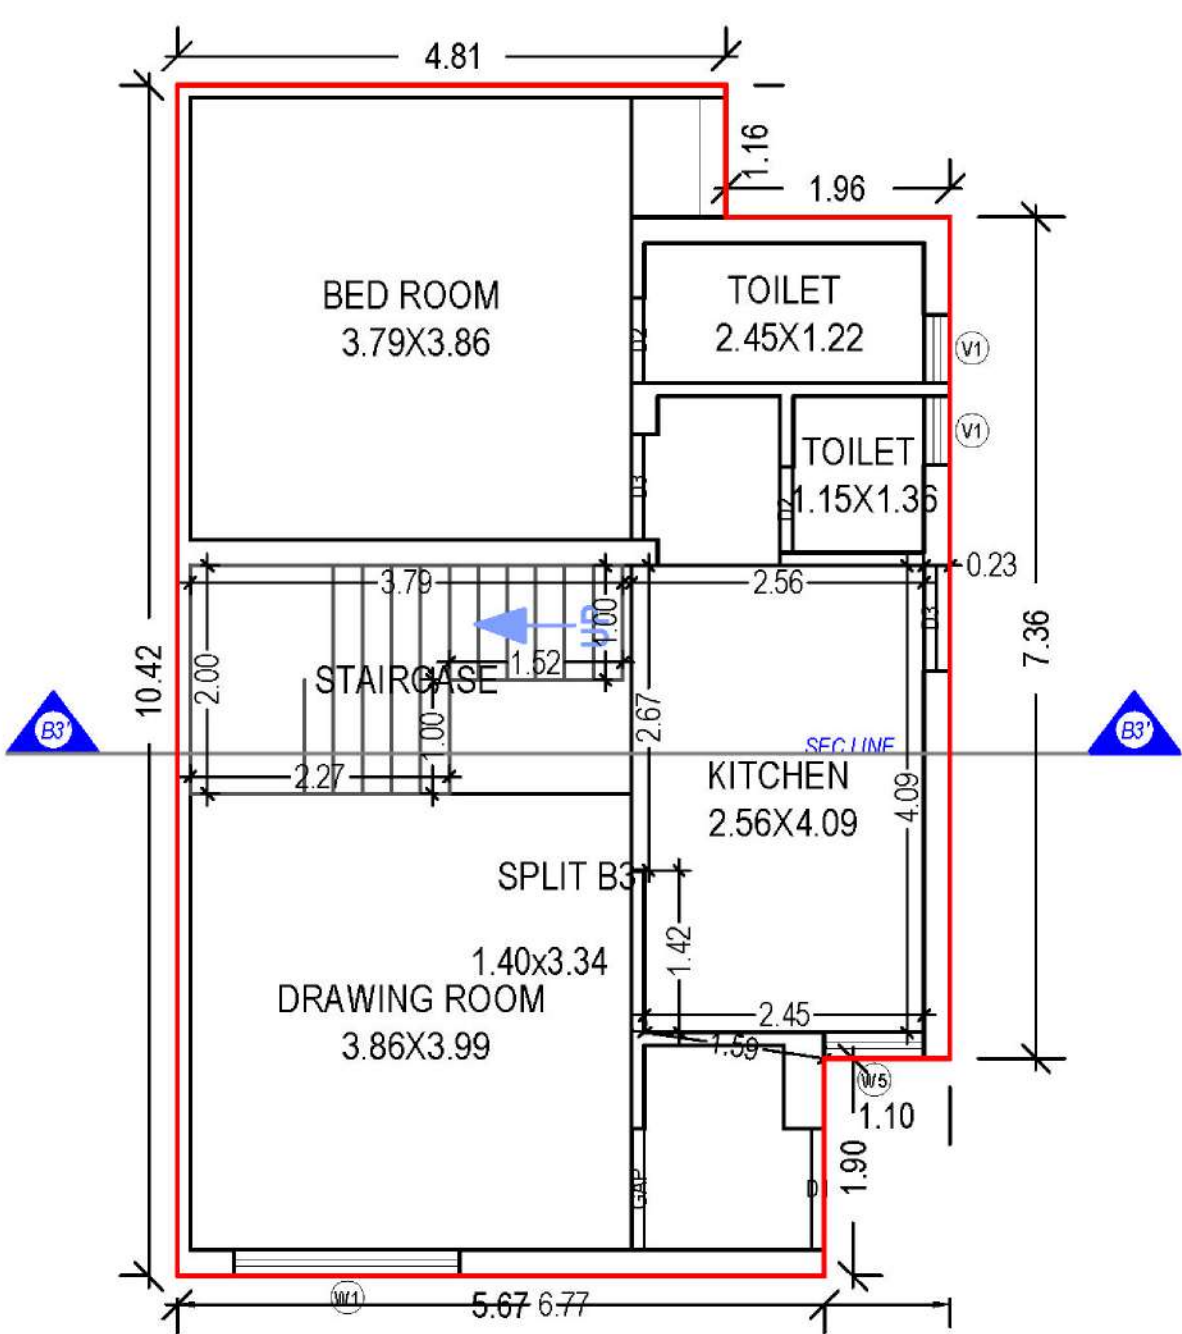

GROUND FLOOR PLAN
(Proposed)
(SCALE 1:100)

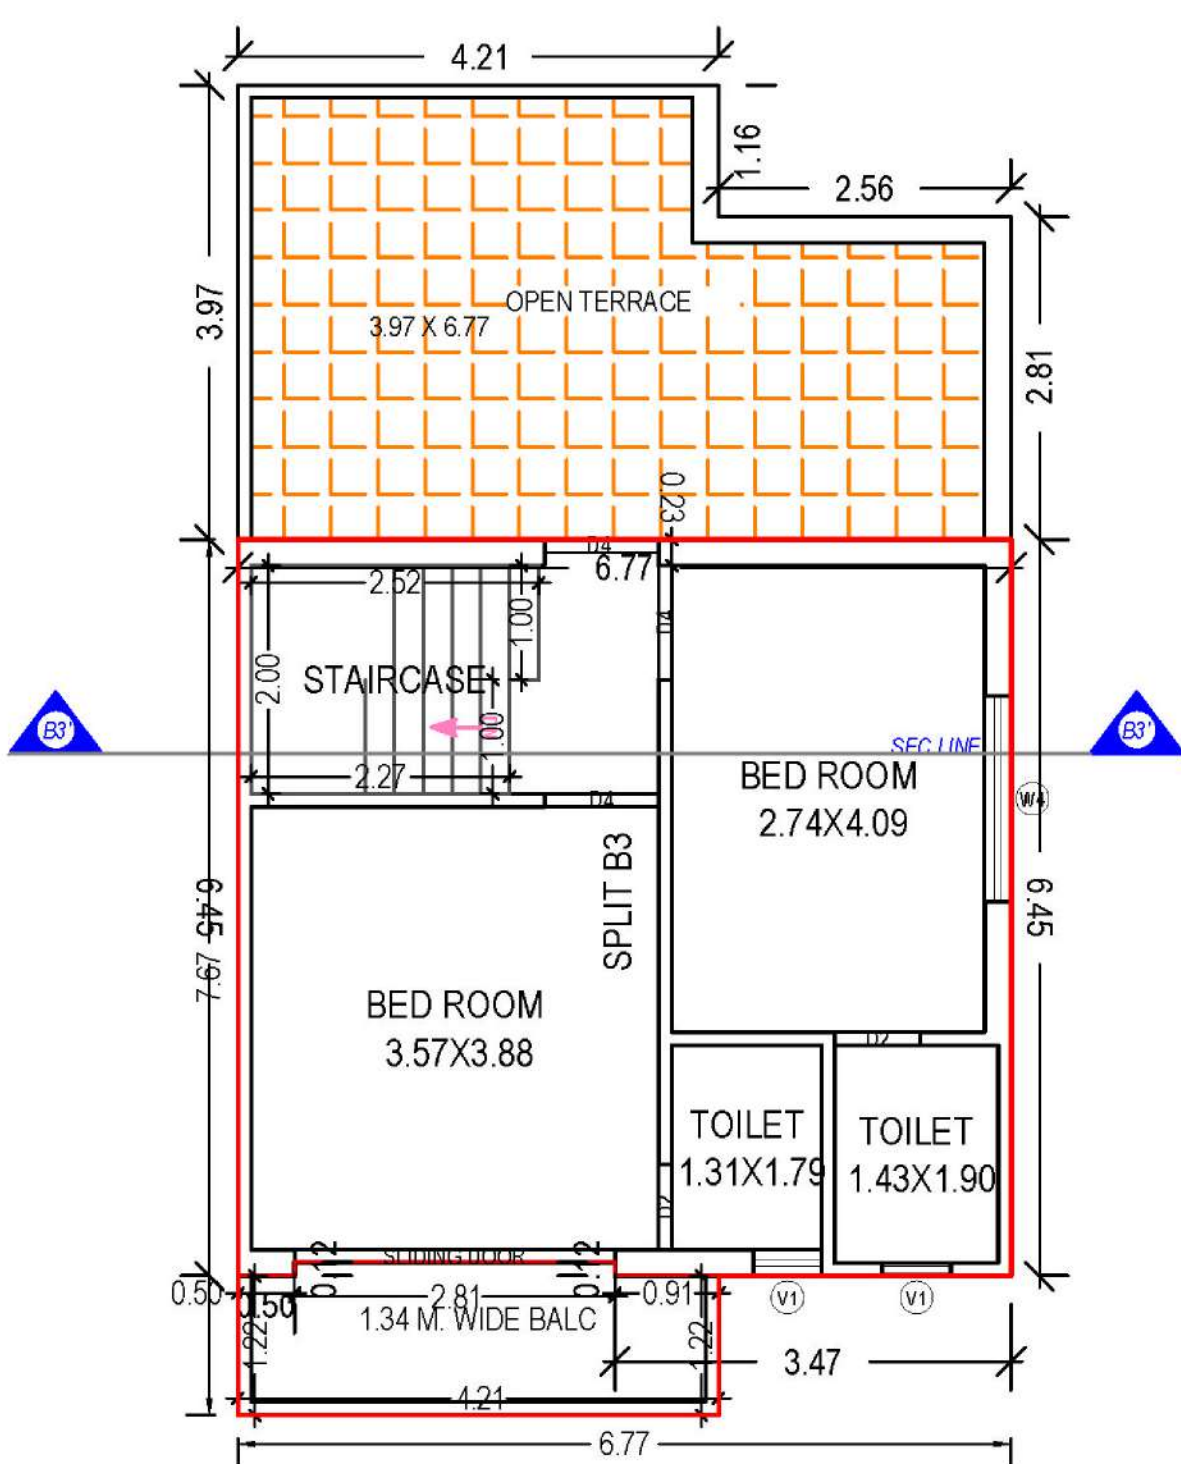

FIRST FLOOR PLAN
(Proposed)
(SCALE 1:100)

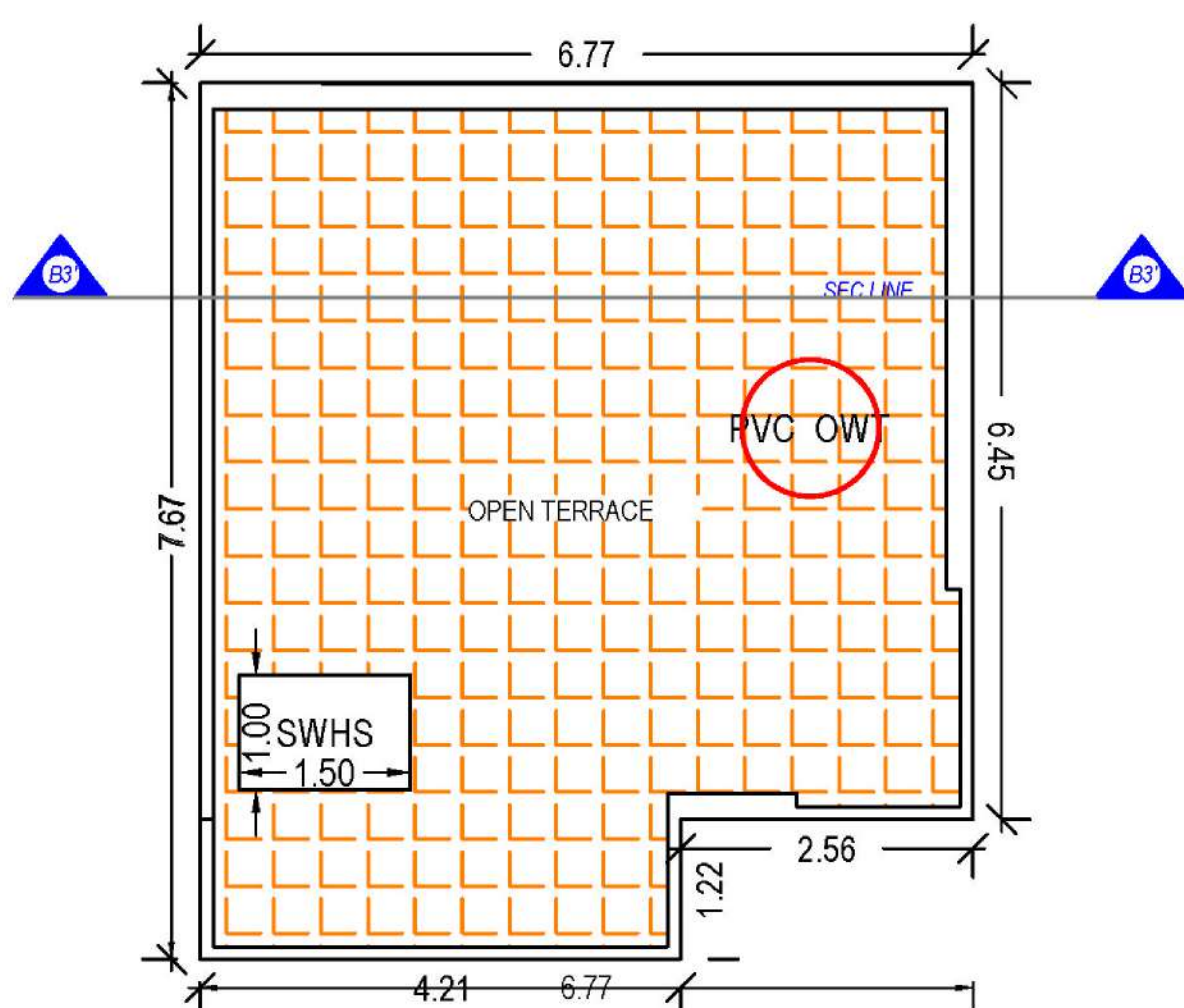

TERRACE FLOOR PLAN
(SCALE 1:100)

SPECIFICATION

STRUCTURE

- Earthquake resistant structure as per seismic design.

TERRACE

- Open terrace finished with suitable waterproofing & China Mosaic/Tiles for heat reflection.

FINISHES

- Exterior: Double coat mala plaster with texture paint
- Internal: Single coatmala plaster except ceiling with white putty finish.

KITCHEN

- Kitchen platform with granite stone/Artificial granite and SS Sink.
- Tilling on Kitchen platform up to beam bottom level.

FLOORING

- Premium quality tiles flooring in drawing, living and bedrooms.
- Kota/Marble/Tiles flooring in wash area.
- Anti-skid flooring in bathrooms.

PARKING AND INTERNAL ROADS

- Ample parking space for all residence.
- Distinctively designed internal roads

PLUMBING AND SANITARY

- Concealed plumbing with premium quality pipes and fittings for water supply & drainage.
- A common bore well and distribution system will be installed for continuous water supply.
- All Bath/Toilet/Sanitary fitting will be of premium brands.

DOORS AND WINDOWS


- Decorative main door with wooden/ply framing with laminate or veneer finish.
- Flush door in internal area with MS/Wooden/Marble framing/ ply. Powder coated / anodized aluminium section windows.

ELECTRIFICATION

- Single or 3 phase concealed ISI wiring with premium modular switches.
- TV point in drawing room.

SECURITY

- Provision of CCTV camera in parking and other internal area. Entrance gate with security cabin.

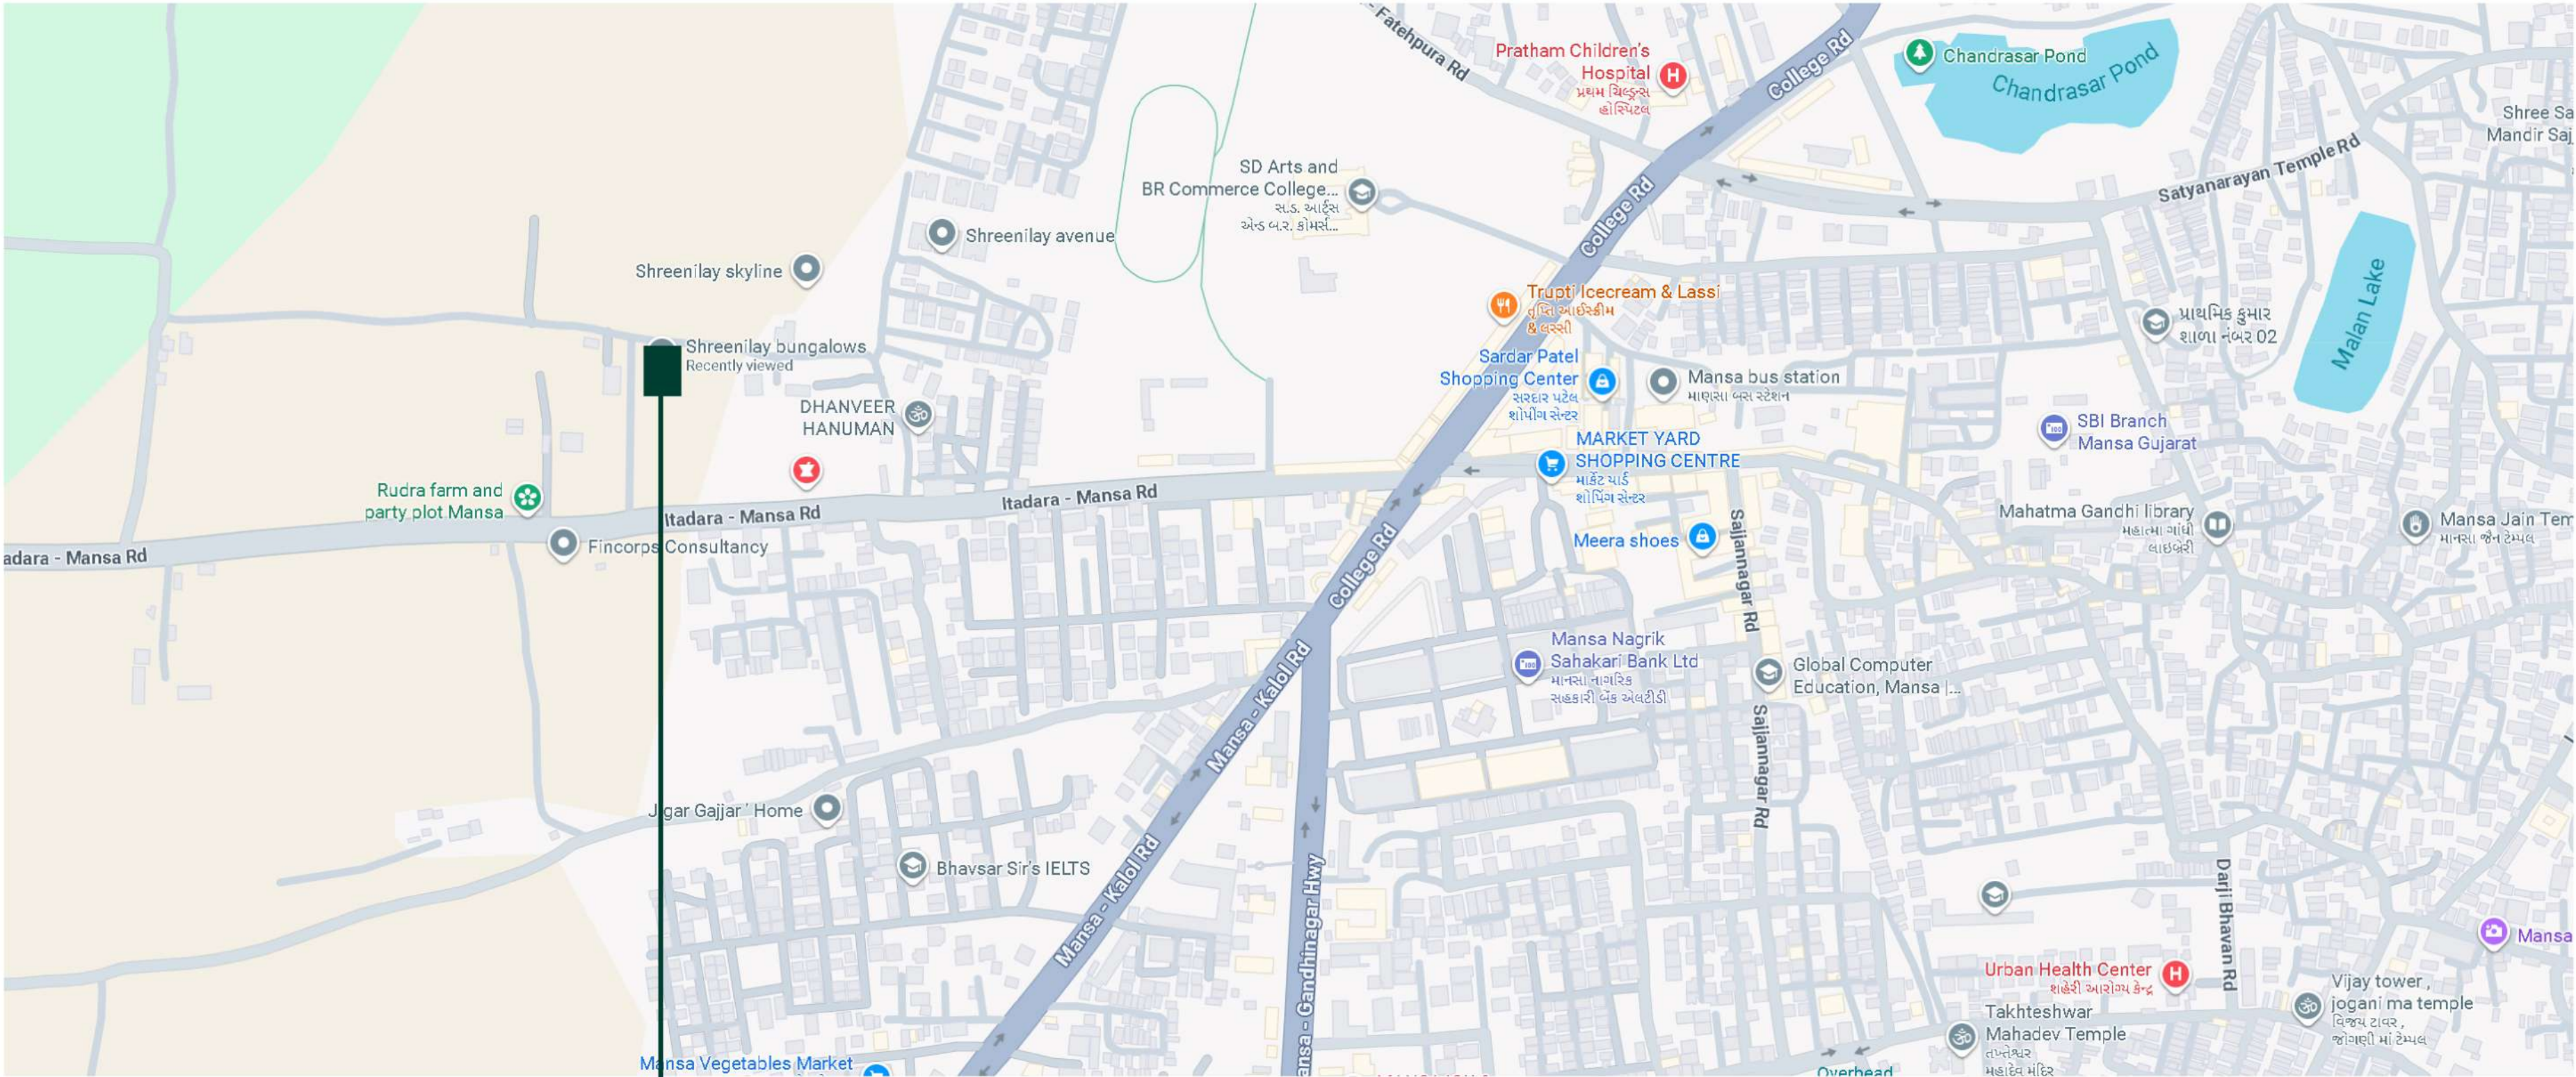

Project By :
Shreenilay Bungalows
CJHV+4V, Mansa, Gujarat 382845

📞 **99130 97043 | 88661 34653**

Developed by
श्रीनिलय
DEVELOPERS

Architect
BHAUTIK
D O N G A

Structure
A H PATEL
ASSOCIATES

RERA Registration Number :
RERA Website : www.gujrera.gujarat.gov.in

Notes:-

- Changes/Alteration of any nature, including the elevations, exterior colour Scheme of the apartments or any other change affecting the overall design concept and outlook of the Scheme are strictly not permitted during of after the completion of the scheme.
- All elements, Objects, treatments, equipments and colour scheme shown are artist's impressions, actual may be different as architect's designs.
- All dimensions shown here are unfinished wall.
- The brochure is intended only to convey the essential design and technical features of the scheme.