





STHAPANA AATMĀN




BASEMENT FLOOR

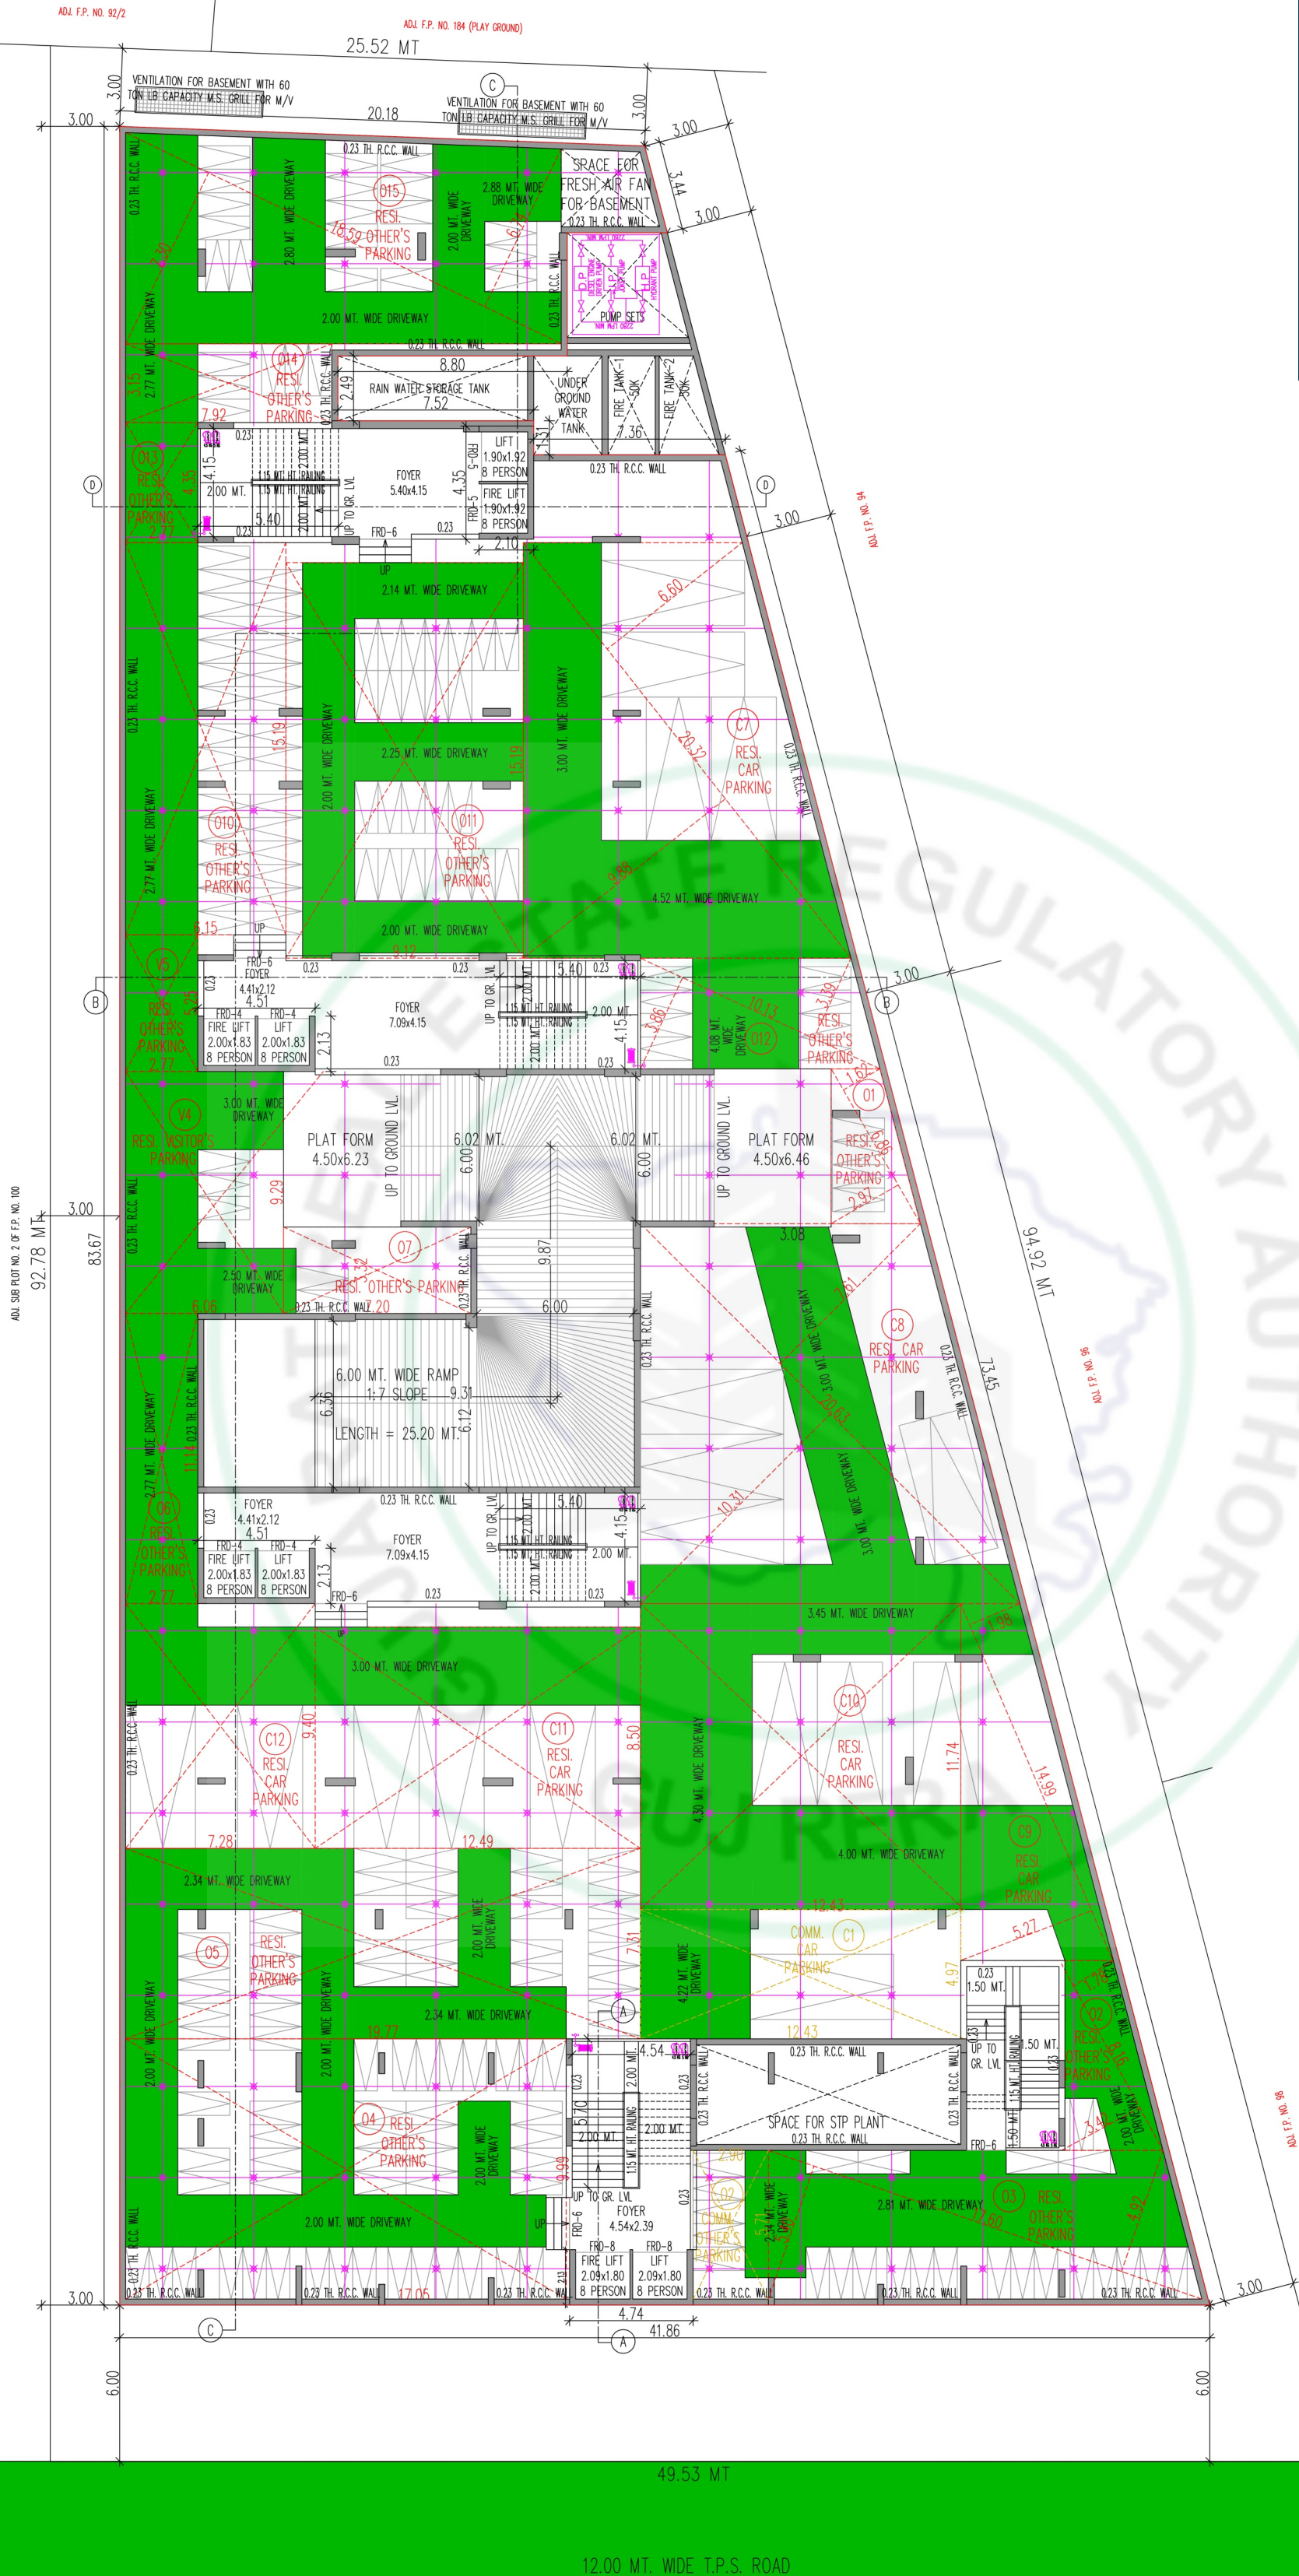



GROUND FLOOR

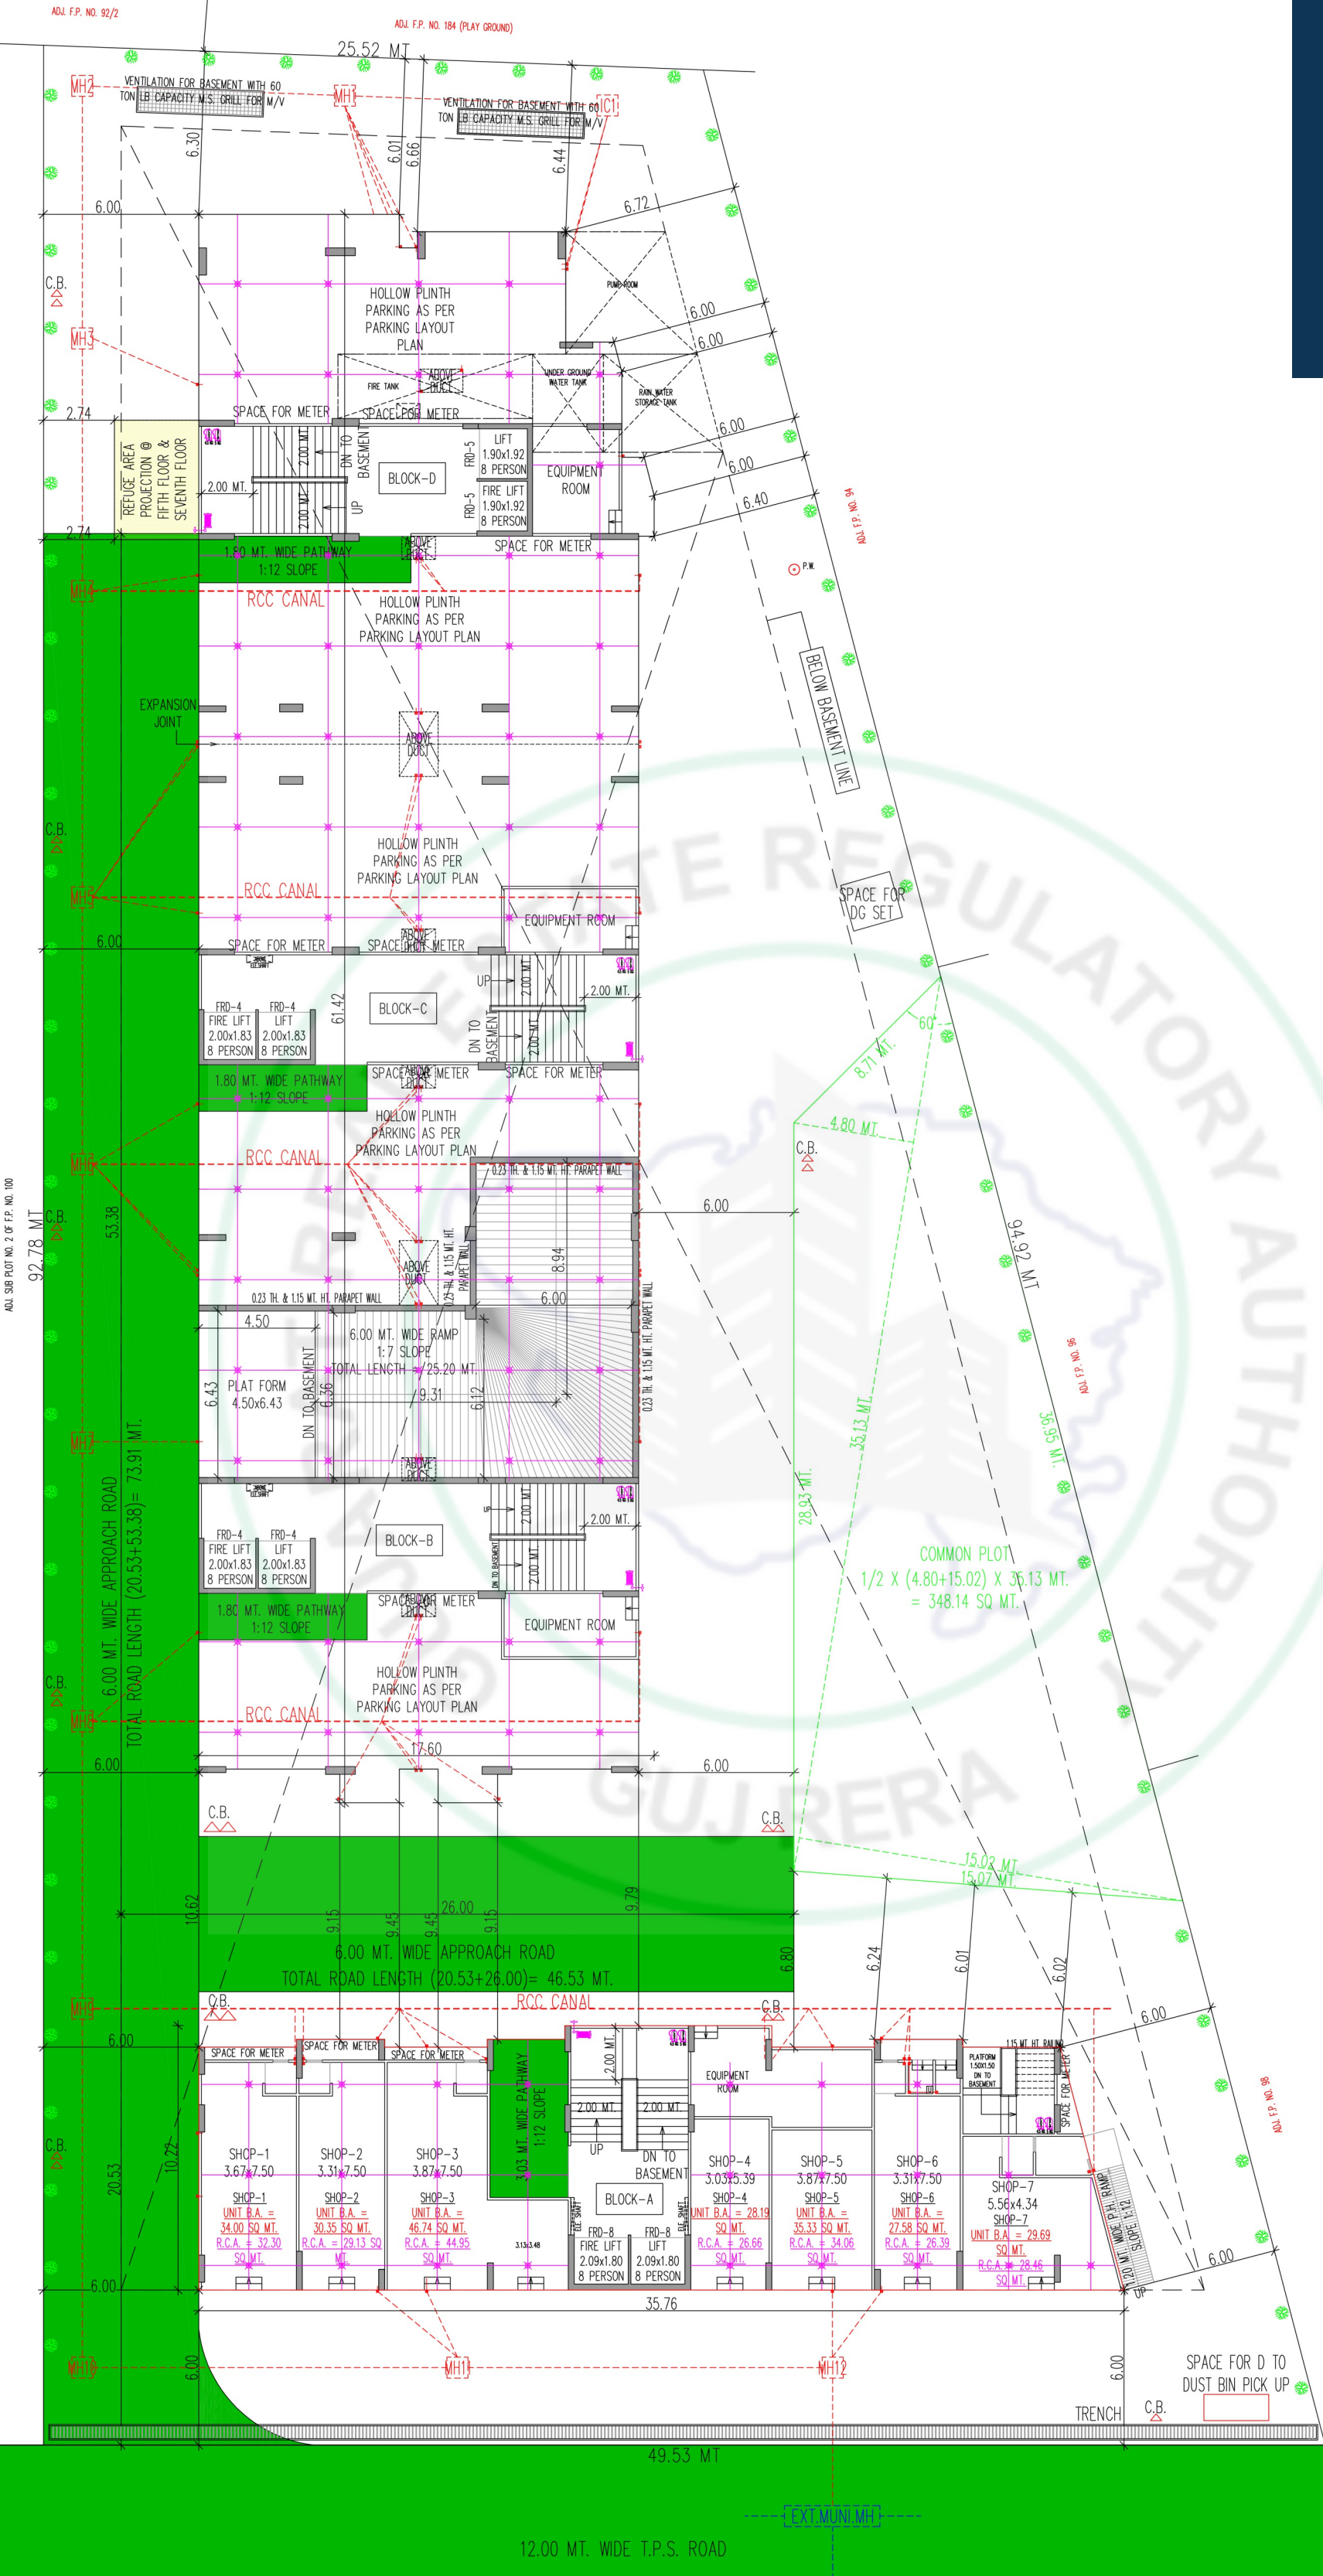

FIRST FLOOR

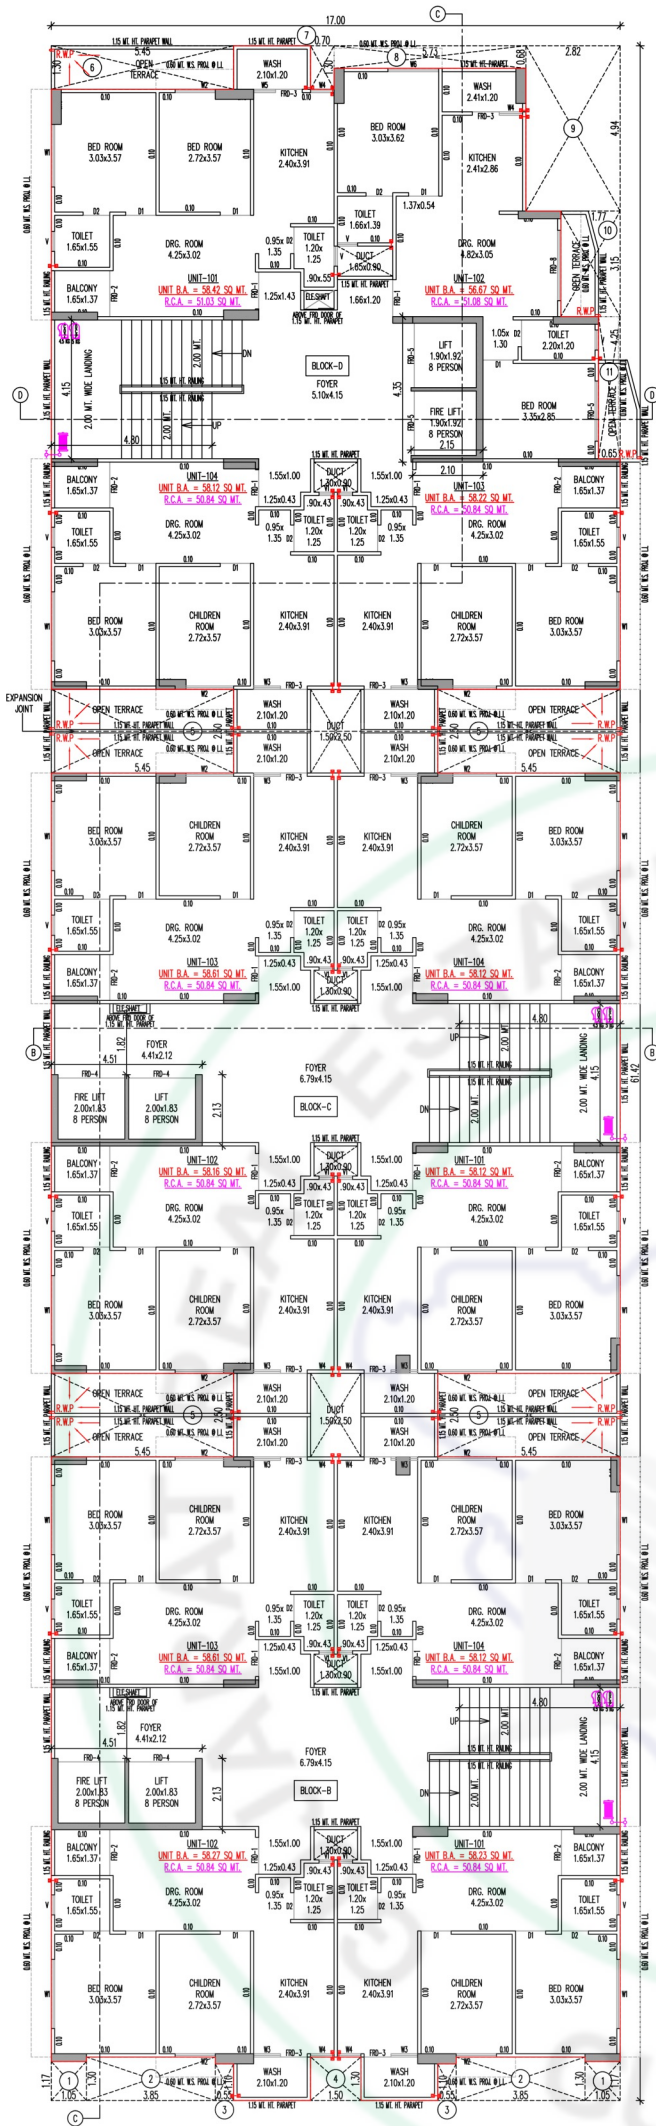


FIRST FLOOR PLAN
SCALE: 1:100 CM = 1.00 MT.

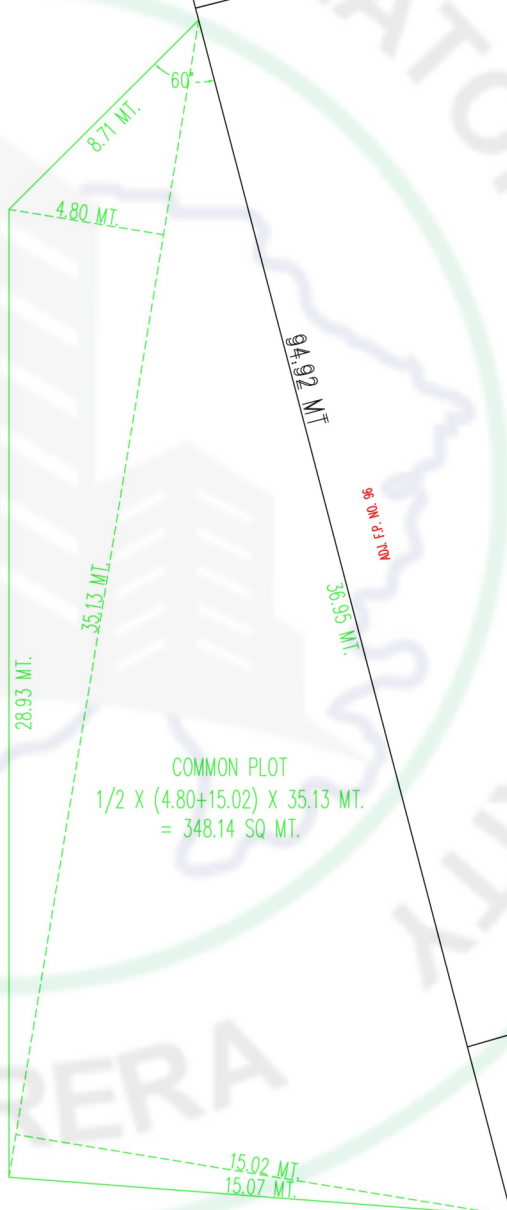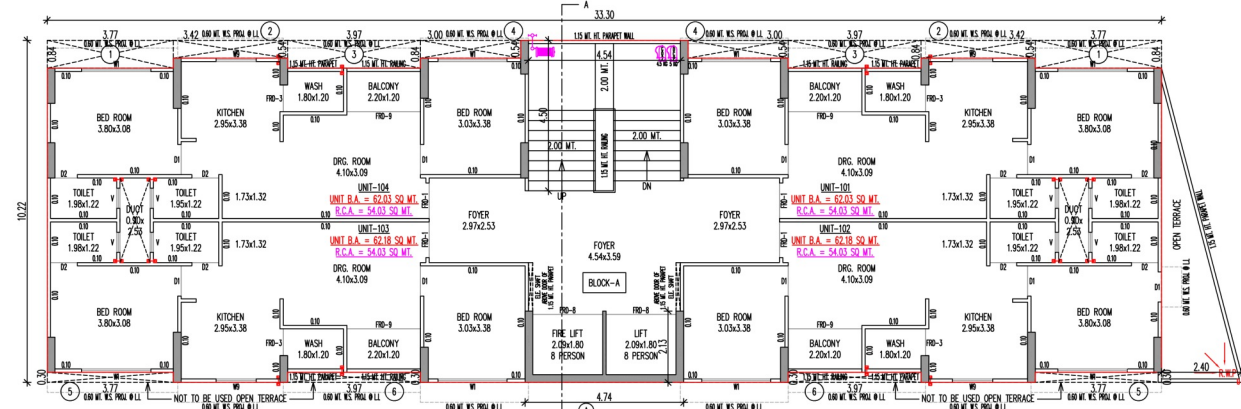


FIRST FLOOR PLAN
SCALE: 1:100 CM = 1.00 MT.

2 TO 4 & 8 TO 10 FLOOR

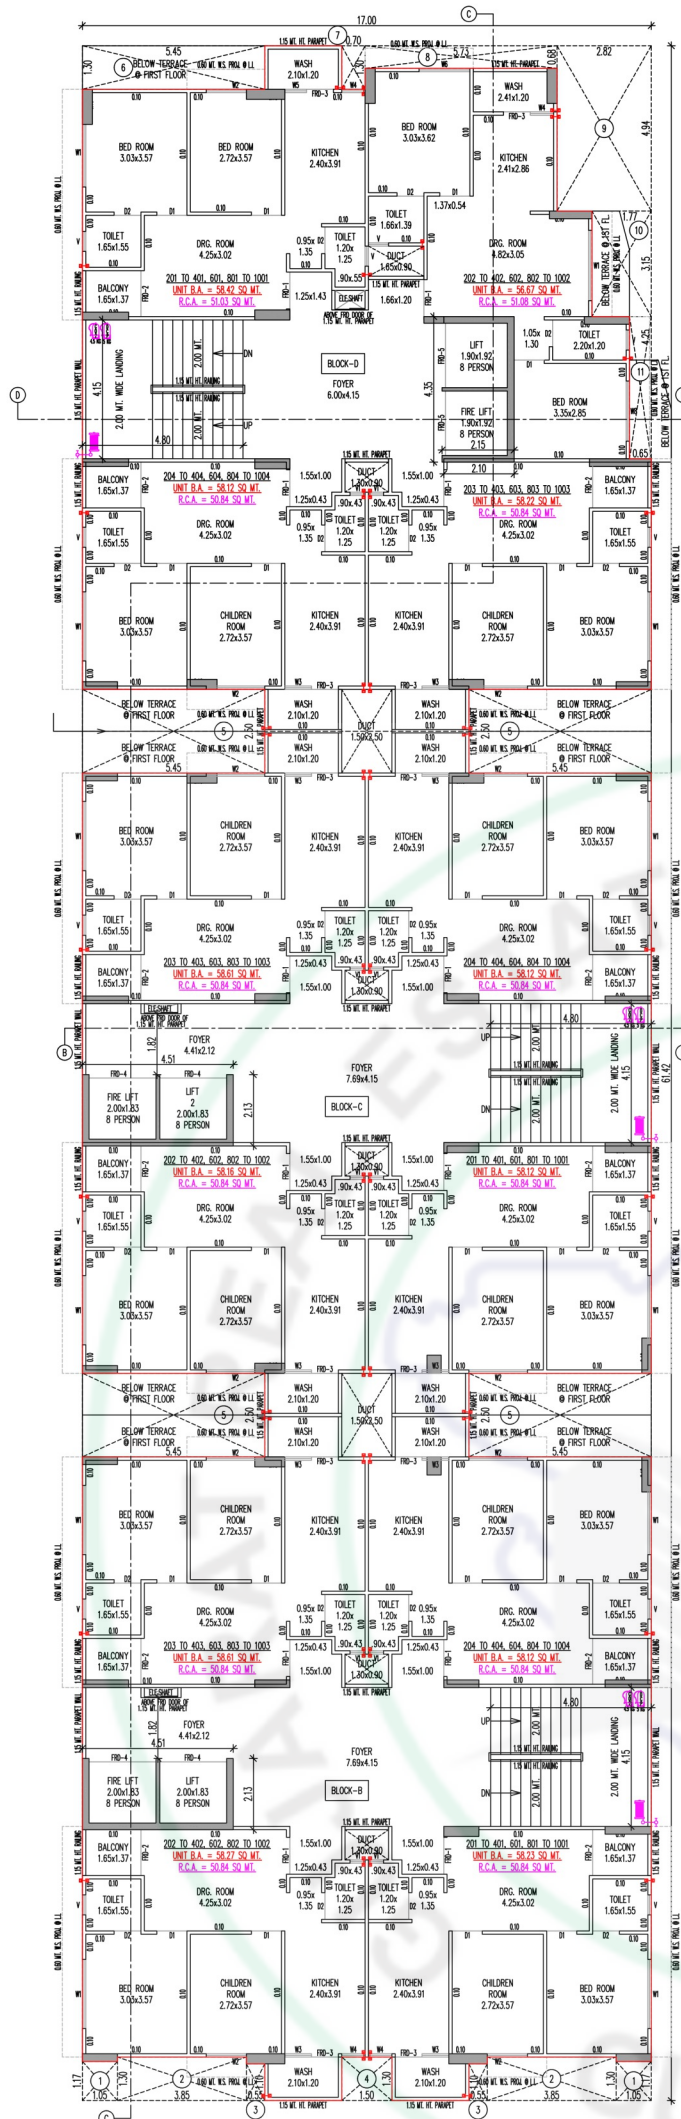


SECOND FLOOR TO FOURTH FLOOR, SIXTH FLOOR, EIGHTH FLOOR TO TENTH FLOOR PLAN.
SCALE: --: 1.00 CM = 1.00 MT.

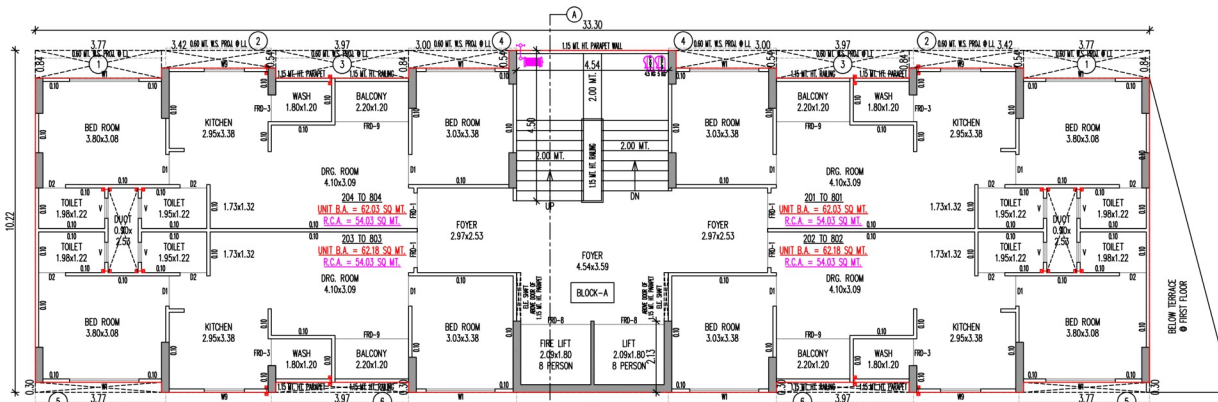


SECOND FLOOR TO EIGHTH FLOOR PLAN.
SCALE: --: 1.00 CM = 1.00 MT.


5 TO 7 FLOOR

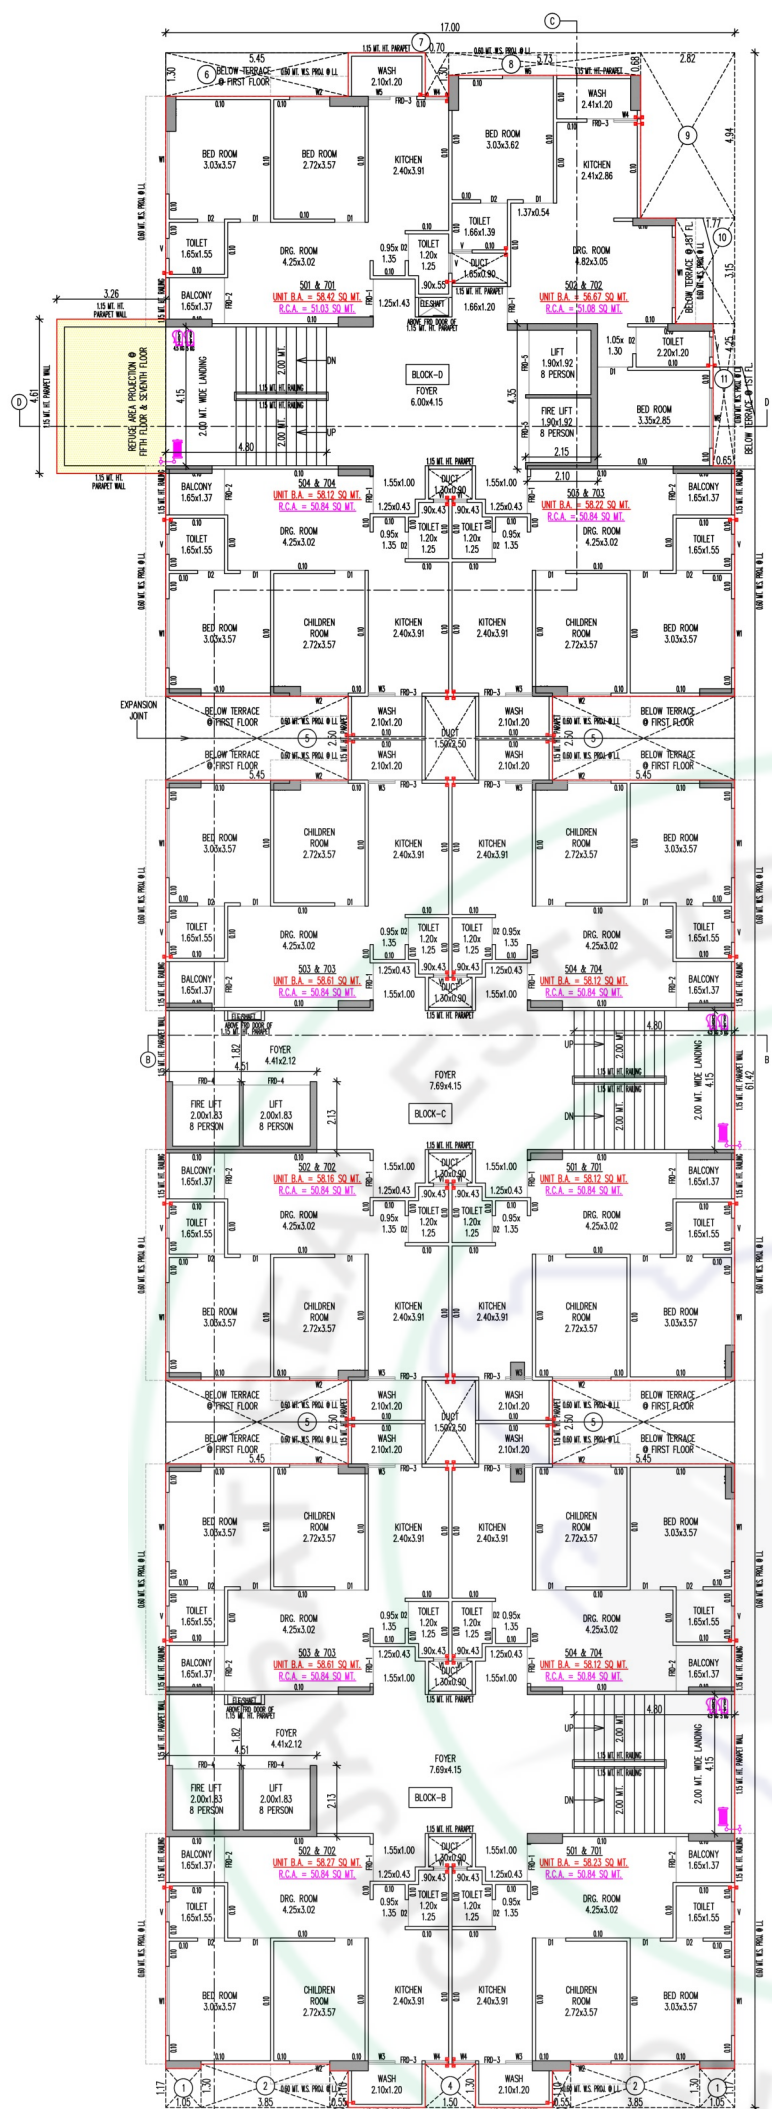

FIFTH FLOOR & SEVENTH FLOOR PLAN
SCALE: 1:100 CM = 1.00 MT.

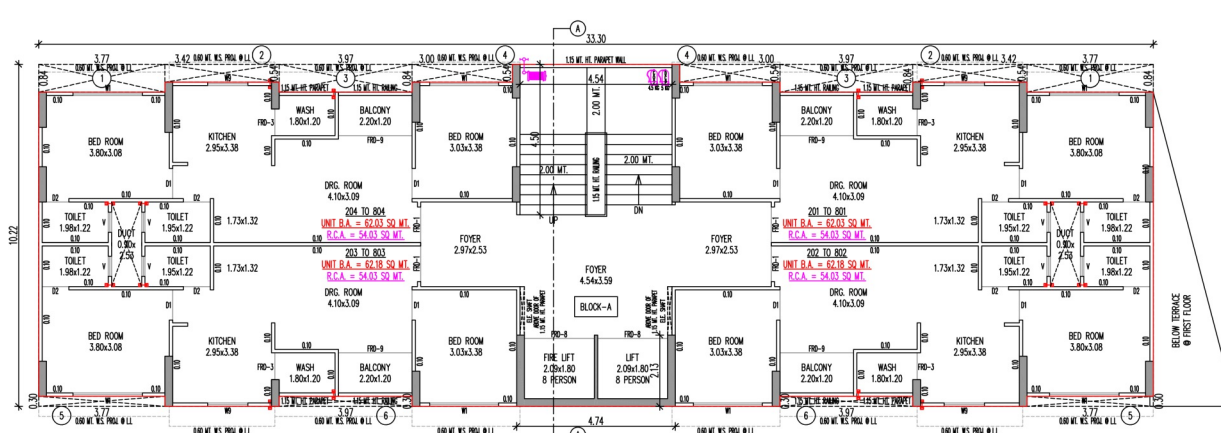

SECOND FLOOR TO EIGHTH FLOOR PLAN
SCALE: 1:100 CM = 1.00 MT.

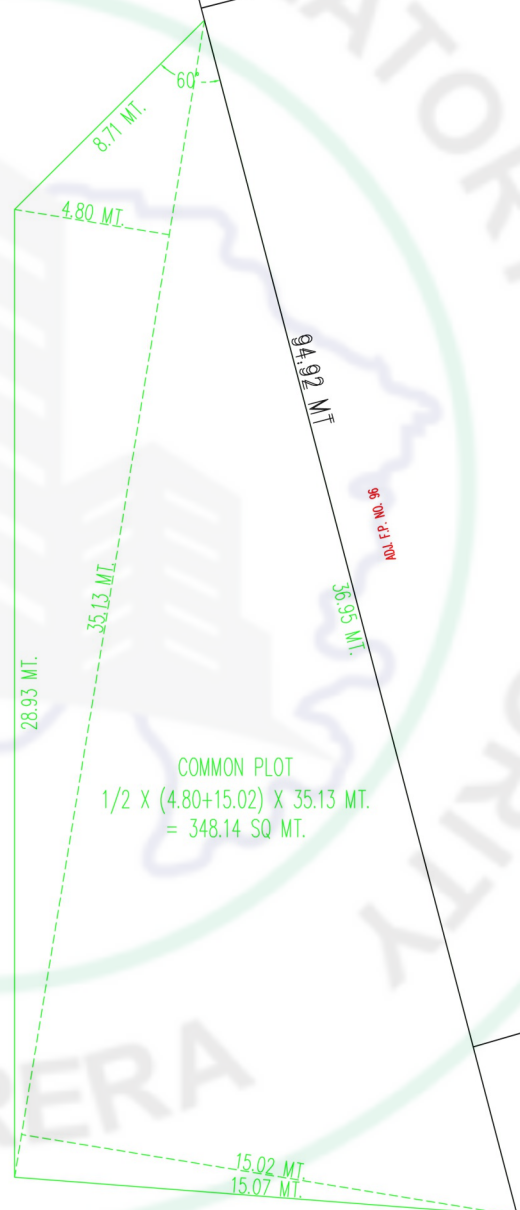

ADJ. F.P. NO. 94


94.92 MT

36.06 MT
36.95 MT



36.06 MT

49.53 MT


9 FLOOR

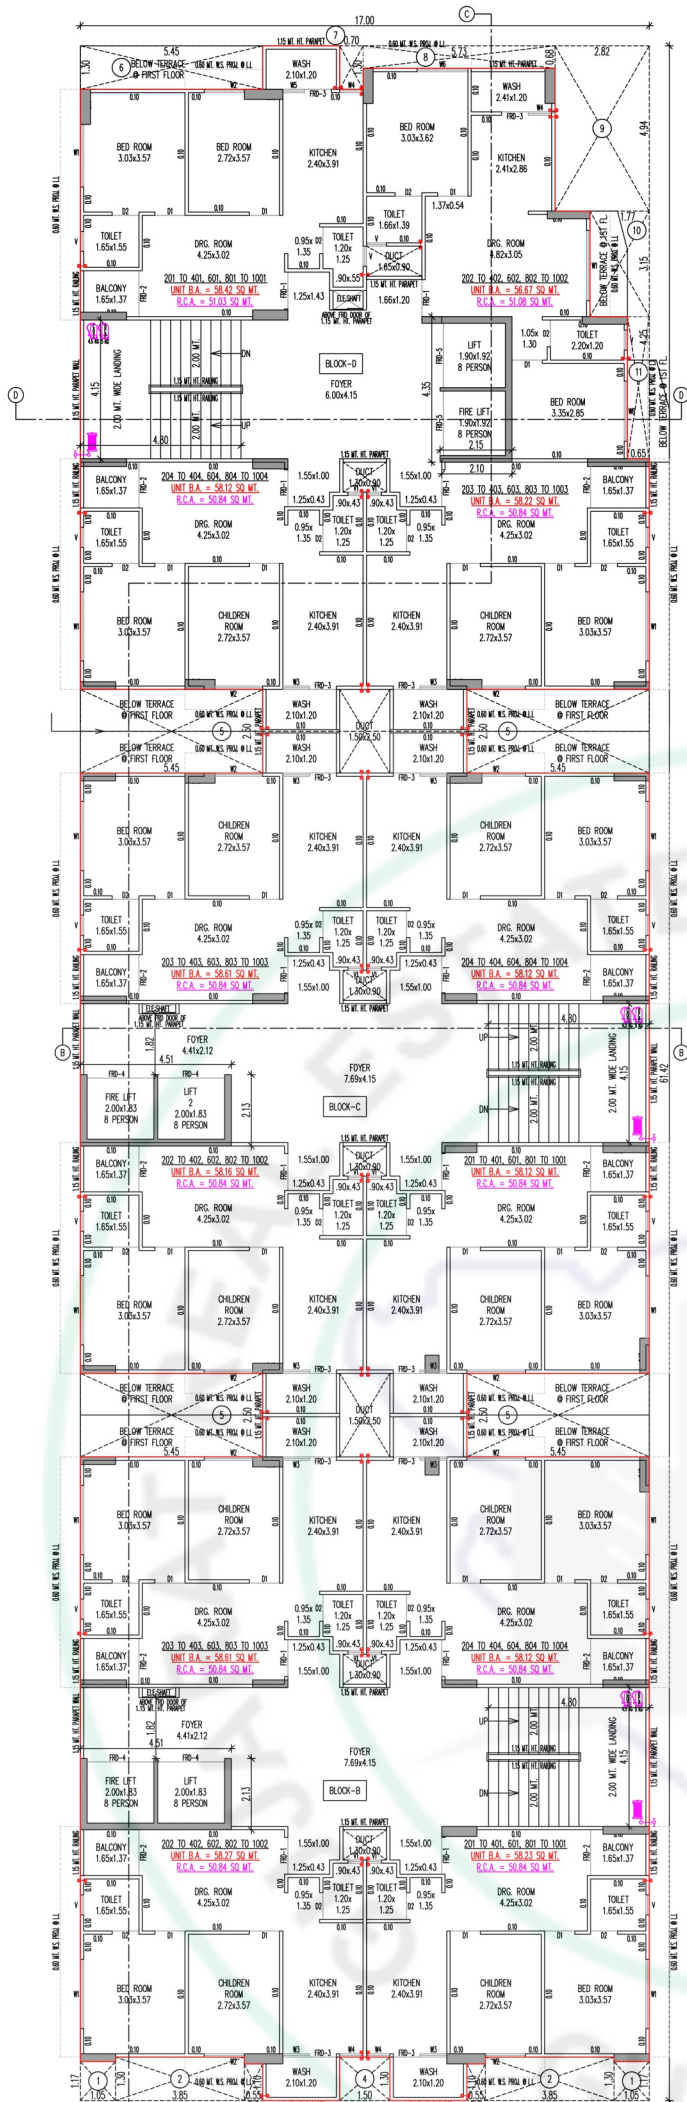

SECOND FLOOR TO FOURTH FLOOR, SIXTH FLOOR, EIGHTH FLOOR TO TENTH FLOOR PLAN.
SCALE: 1:100 CM = 1.00 MT.

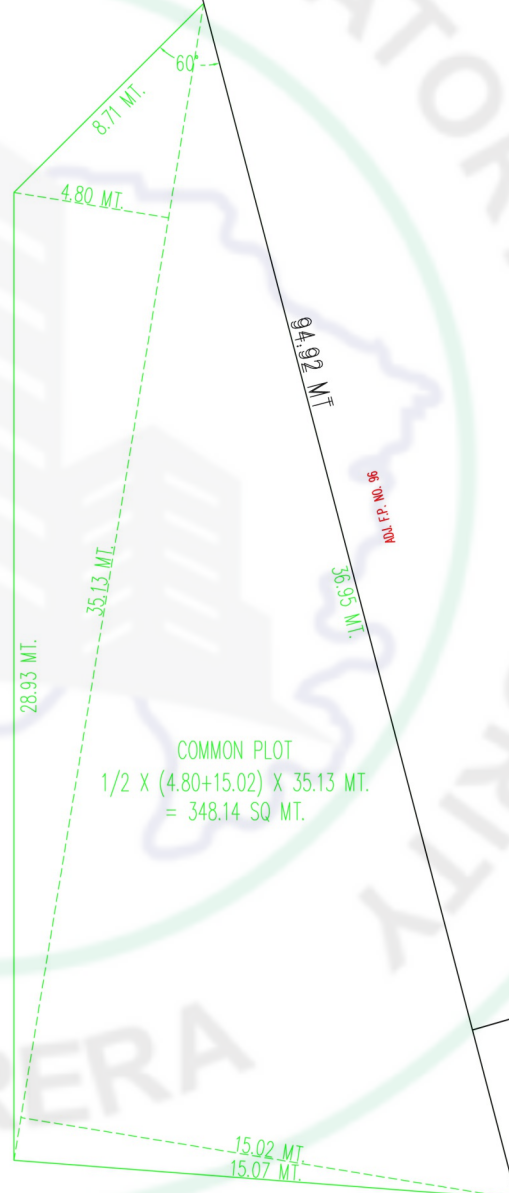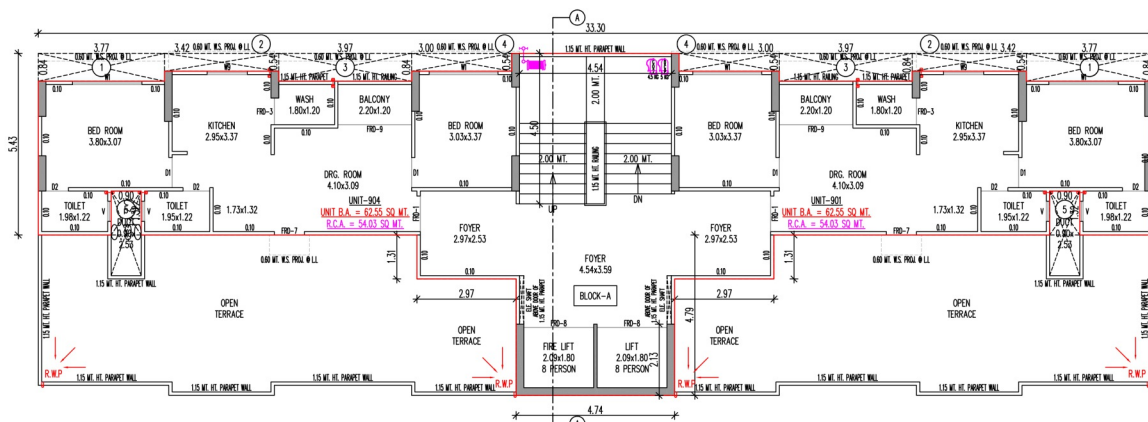

TERRACE FLOOR

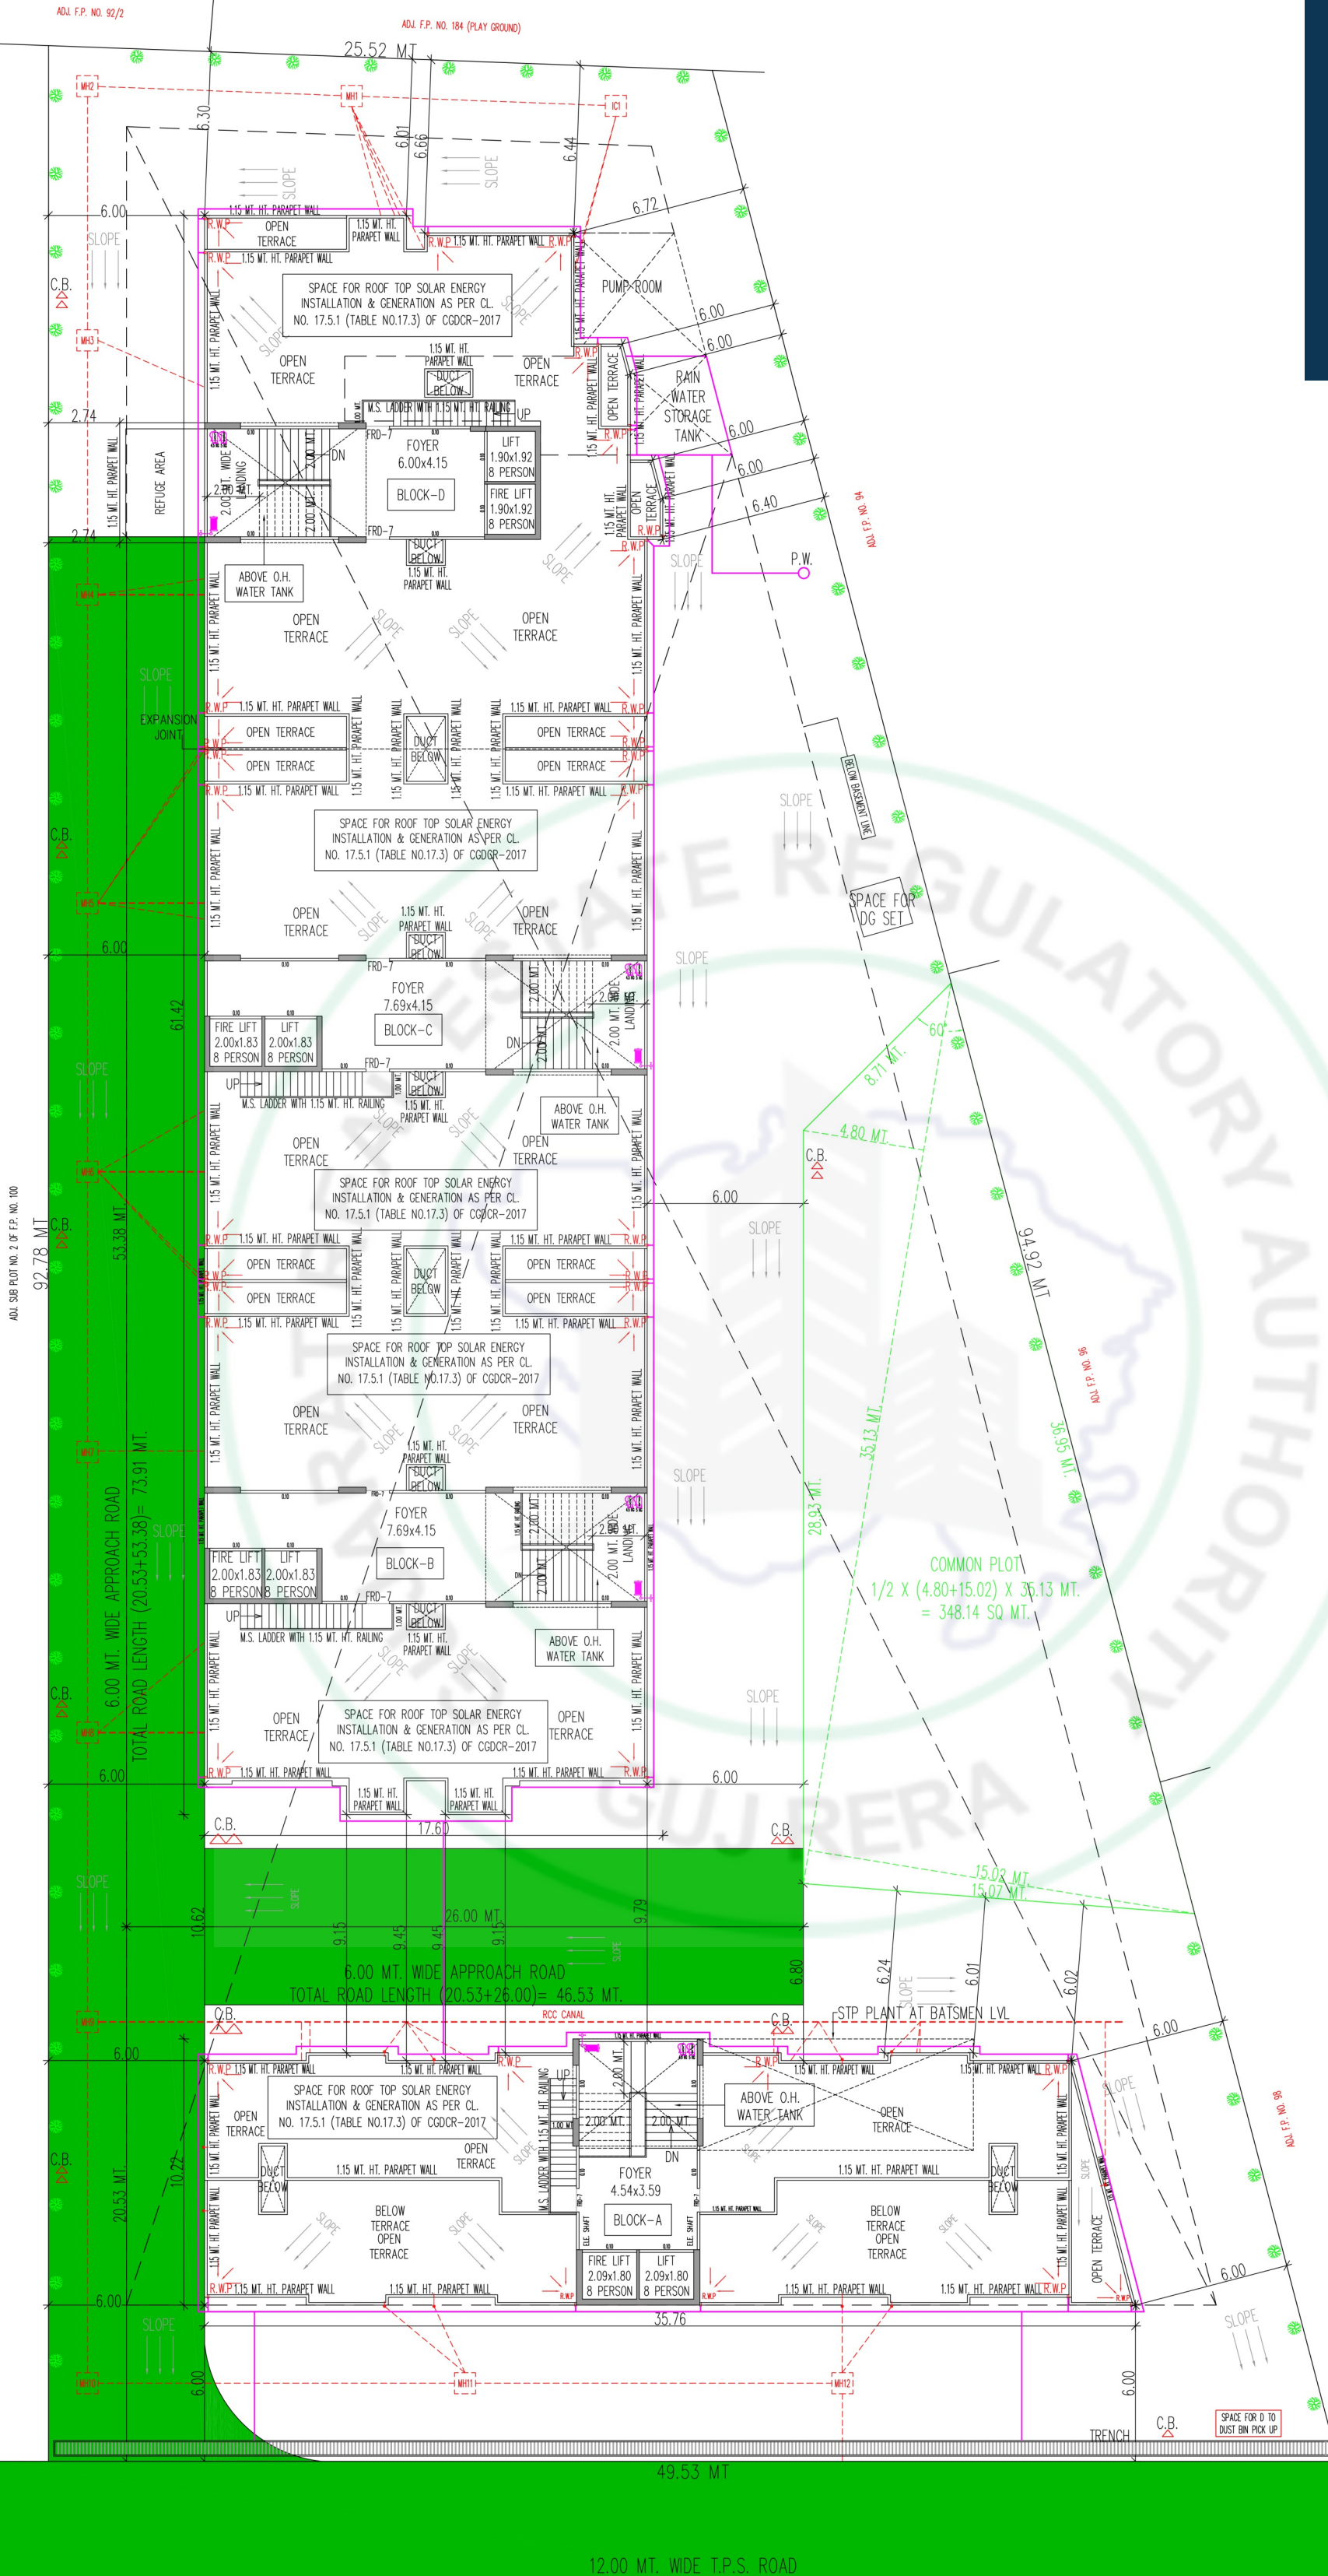

SPECIFICATIONS

STRUCTURE

- R.C.C. FRAME STRUCTURE.

FLOORING

- GOOD QUALITY VITRIFIED TILES IN ENTIRE APARTMENT.
- CHINA MOSAIC FOR HEAT REFLECTION & WATER PROOFING TREATMENT IN TERRACE.

KITCHEN

- GRANITE TOP PLATFORM WITH S.S. SINK.
- DESIGNER GLAZED TILES DADO UP TO LINTEL LEVEL.

WALL FINISH

- INTERNAL SINGLE COAT MALA PLASTER WITH PUTTY FINISH.
- EXTERNAL DOUBLE COAT SAND FACE PLASTER OR TEXTURE WITH ACRYLIC PAINT.

DOORS & WINDOWS


- DECORATIVE MAIN DOOR WITH WOODEN FRAME.
- ALL OTHER DOORS ARE FLUSH DOOR WITH WOODEN FRAME & GOOD QUALITY FITTINGS.
- ANODIZED COATED ALUMINUM SLIDING WINDOW WITH STONE SEAL.

ELECTRIFICATION

- CONCEALED COPPER WIRING WITH MODULAR SWITCHES & SUFFICIENT NUMBER OF POINTS WITH MCB DISTRIBUTION PANEL. AC & GEYSER POINTS.

TOILET & PLUMBING

- DESIGNER GLAZED TILES UP TO LINTEL LEVEL.
- PREMIUM QUALITY BATH FITTINGS & SANITARY WARES.

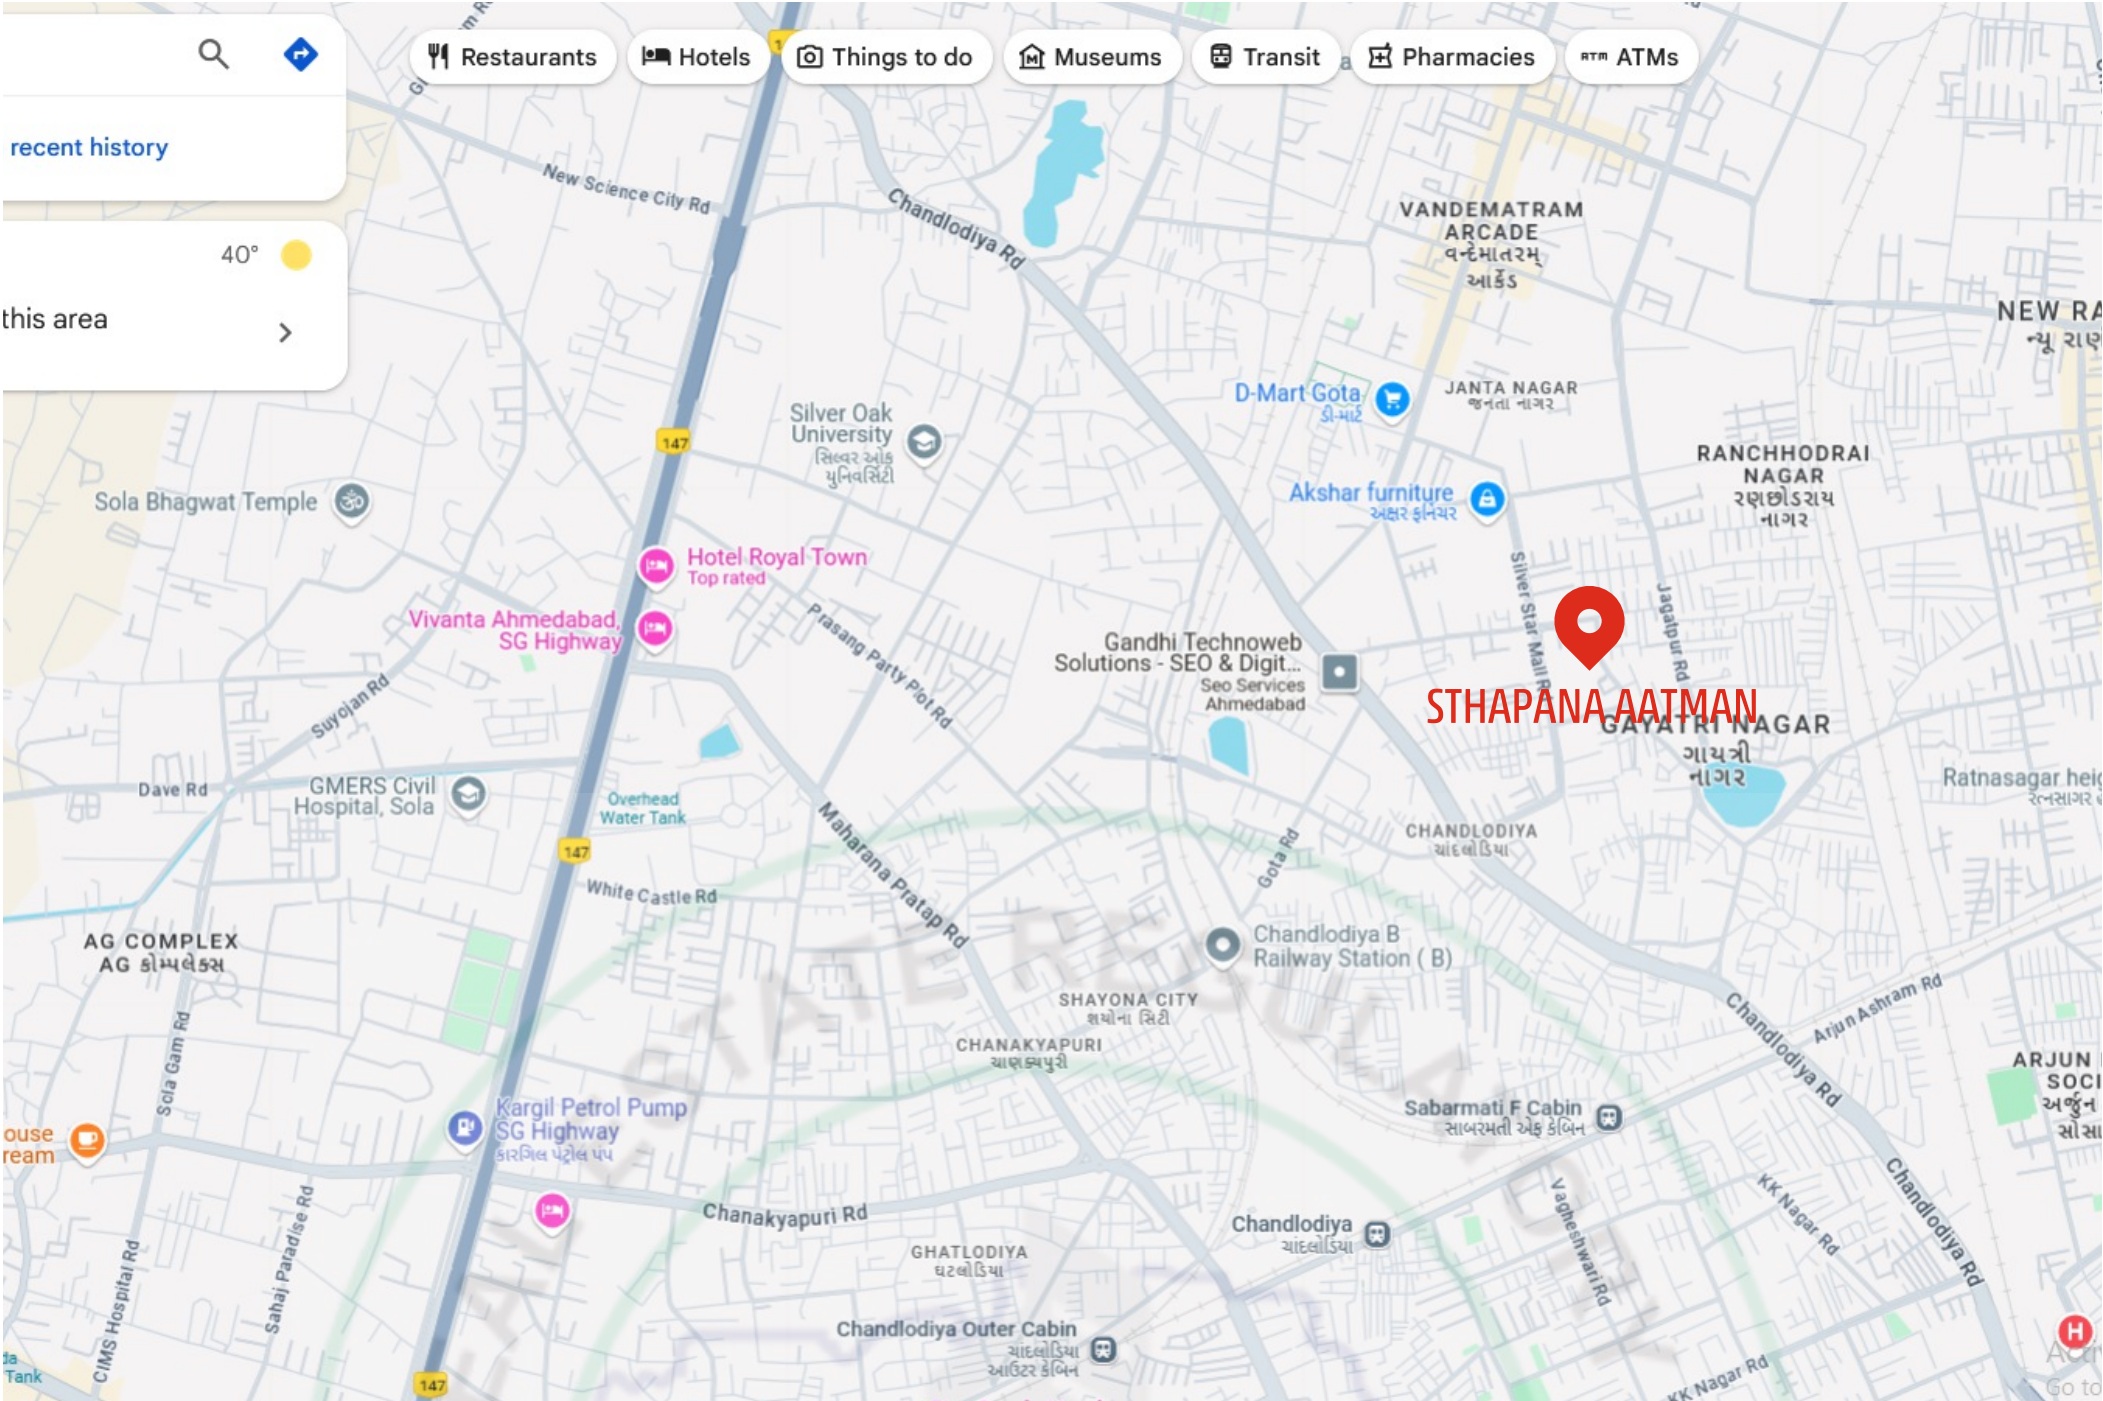

SCHEME NAME - STHAPANA AATMAN

B/H - TRISHAKTI PRETROLEUM OPP. VINAYAKPARK ROW HOUSE, SILVER STAR MALL RD., CHANDLODIA, AHMEDABAD- 382481 +91 9099271717	PROJECT BY	ARCHITECT	STRUCTURE
	SHASHWAT DEVELOPERS	S MEVADA ARCHITECTS	SHREEJI DESIGN PLANNING AND MANAGEMENT LLP

RERA REGISTER NO.

RERA WEBSITE : WWW.GUJRERA.GUJARAT.GOV.IN