Discover
Timeless Beauty


FOREVER YOUNG BUNGALOWS

1 Choice

Introducing

FOREVER
YOUNG
BUNGALOWS



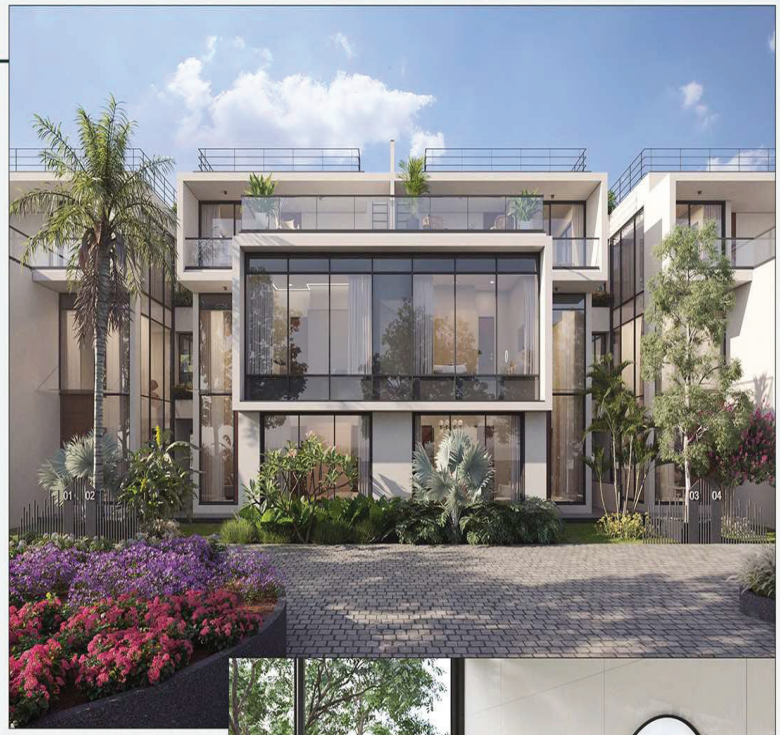




4BHK Enlivening Bungalows


Forever Young is a unique collection of 21 exclusive bungalows designed to provide you a life worth celebrating. Planning is such that every wish that you ever had, every comfort that you have demanded, every convenience that even your future generations will need is already there.

From thoughtful personal spaces to common areas rich with the elements of nature to give you the deeper fulfilment of life and make you feel forever young.

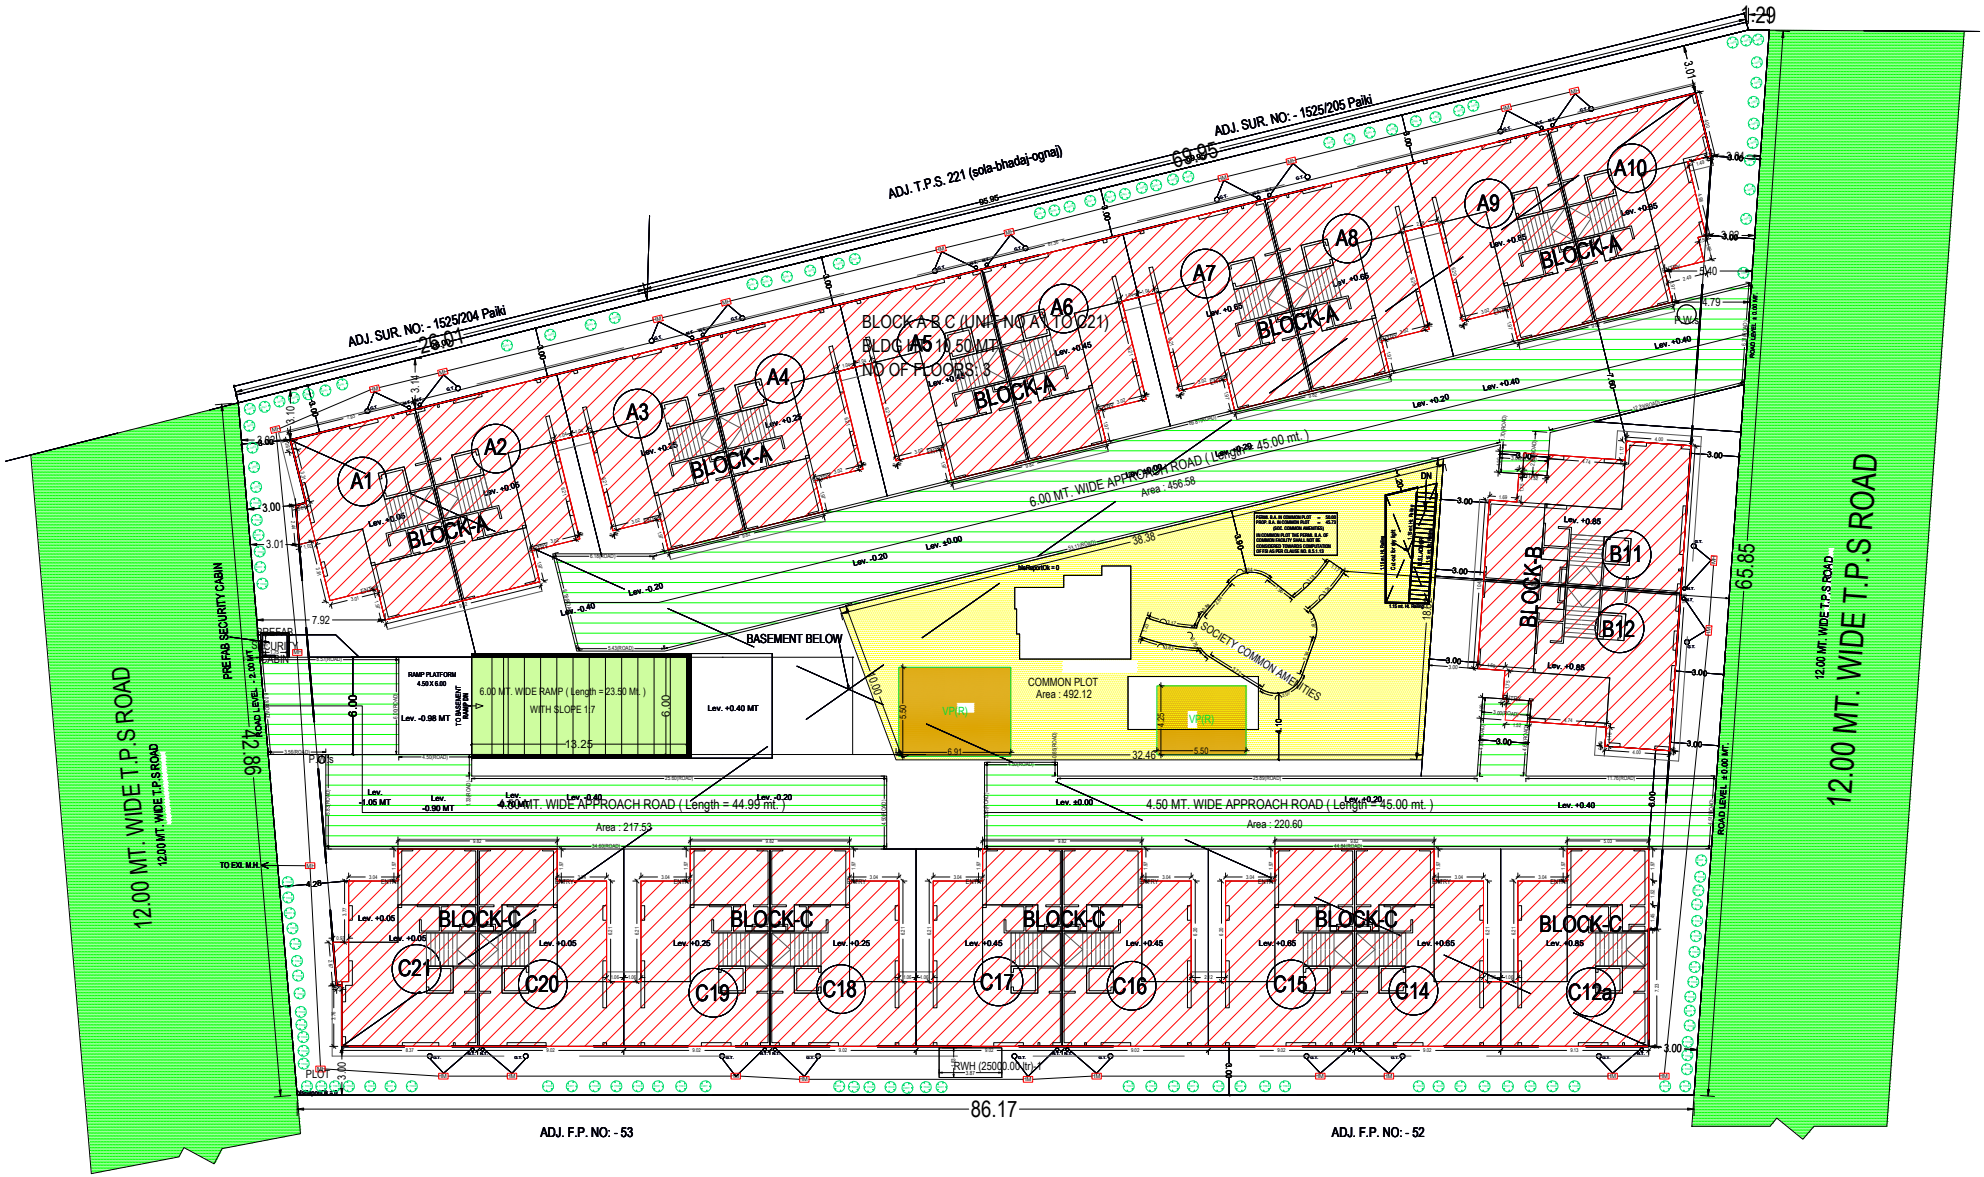


LAY-OUT PLAN


SITE PLAN
(Scale - 1:200)

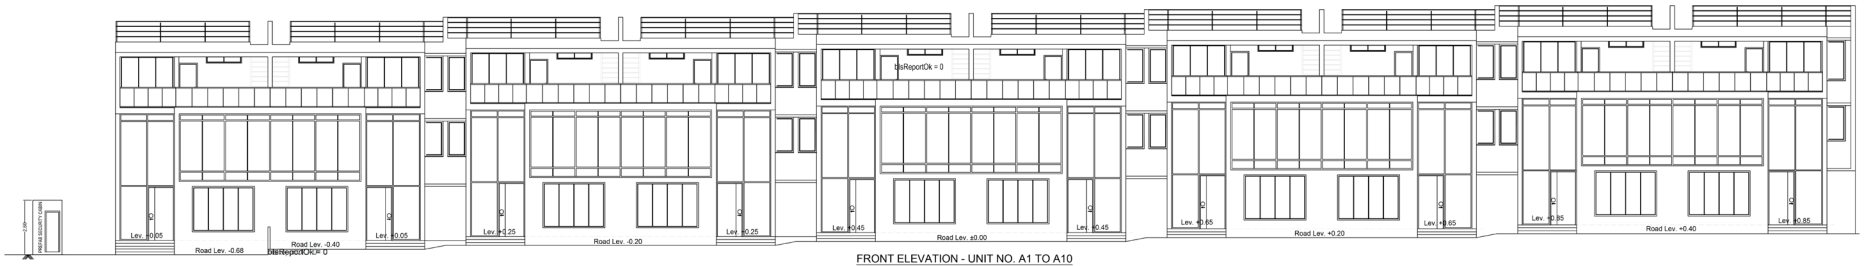


FRONT ELEVATION - UNIT NO. A1 TO A10

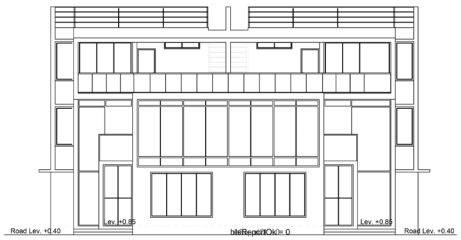


FRONT ELEVATION - B11 & B12

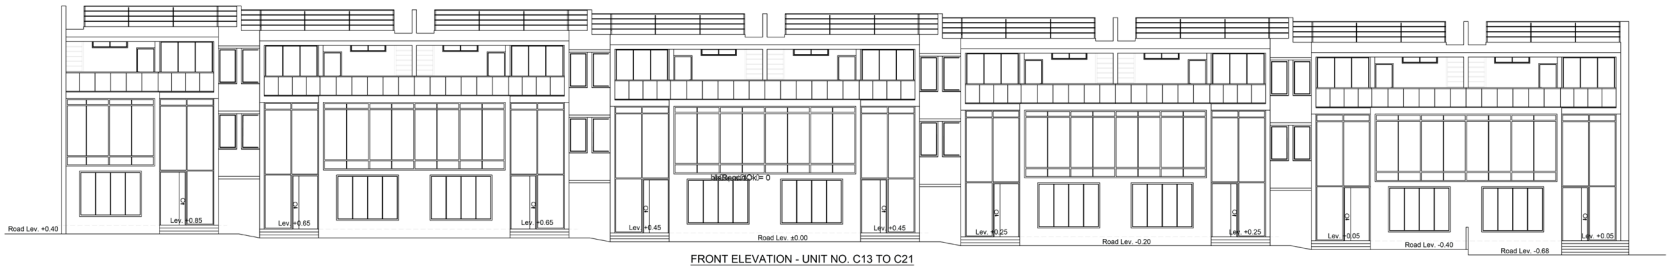


FRONT ELEVATION - UNIT NO. C13 TO C21

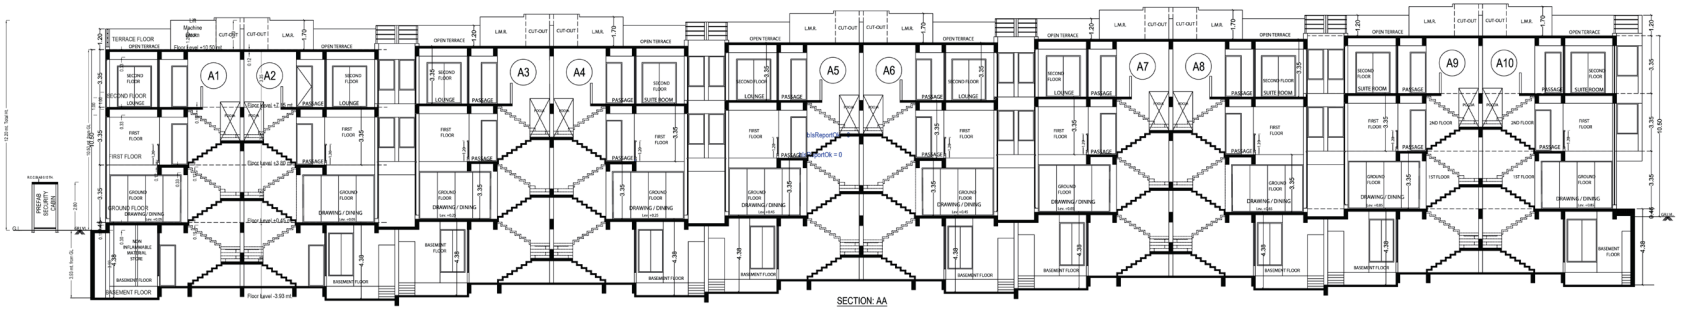


SECTION: AA

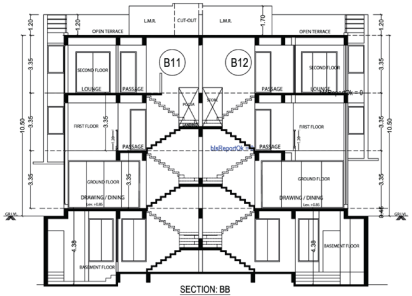


SECTION: BB

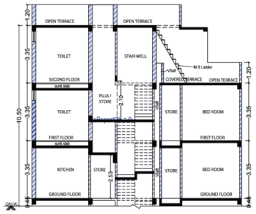


SECTION-EE
FOR STORE, PUJA HEADWAY

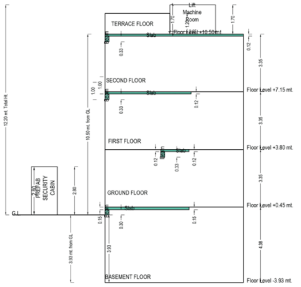

Section-AA, BB, CC, DD, EE
Sectional Diagram

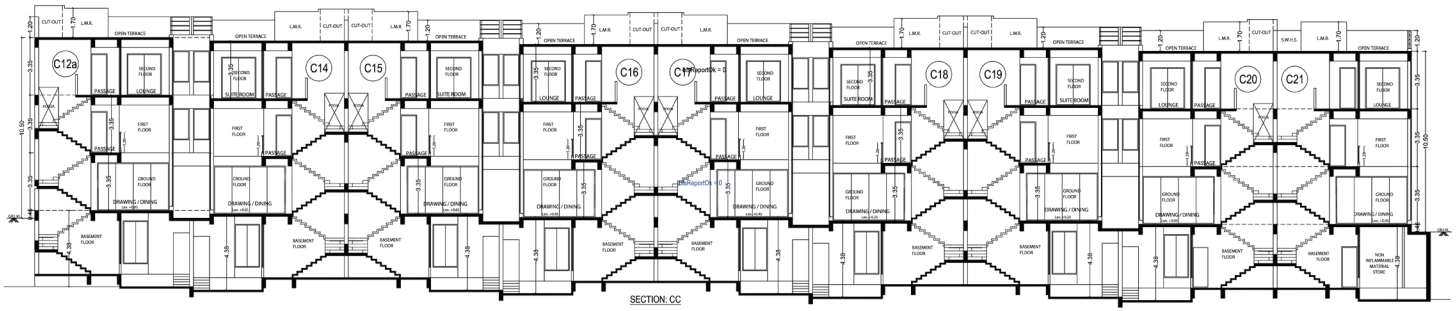


SECTION: CC

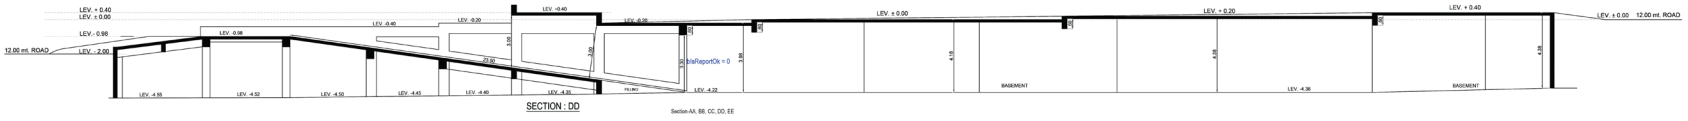

SECTION : DD


Section-AA, BB, CC, DD, EE

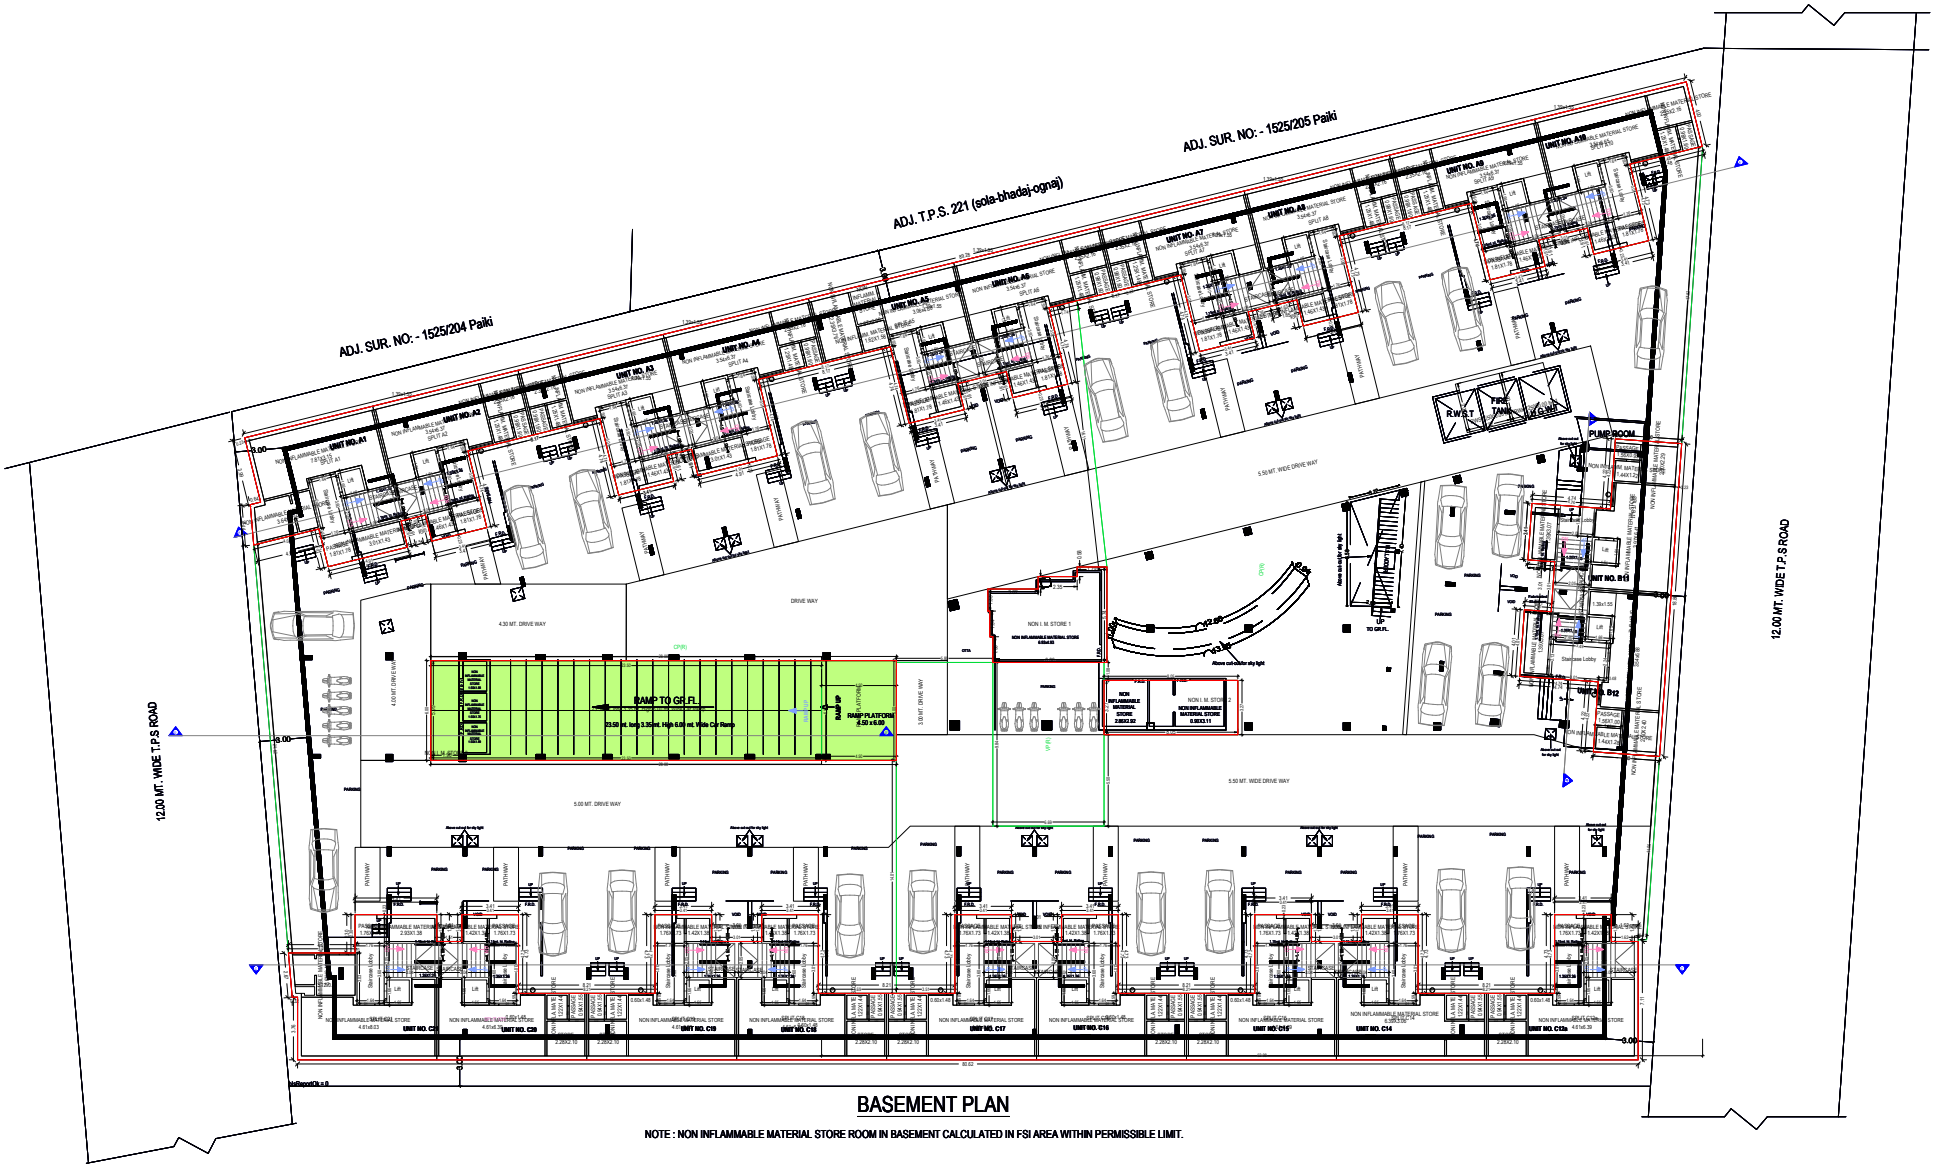

BASEMENT PLAN


NOTE : NON INFLAMMABLE MATERIAL STORE ROOM IN BASEMENT CALCULATED IN FSI AREA WITHIN PERMISSIBLE LIMIT.

BASEMENT FLOOR PLAN
(Proposed)
(SCALE 1:100)

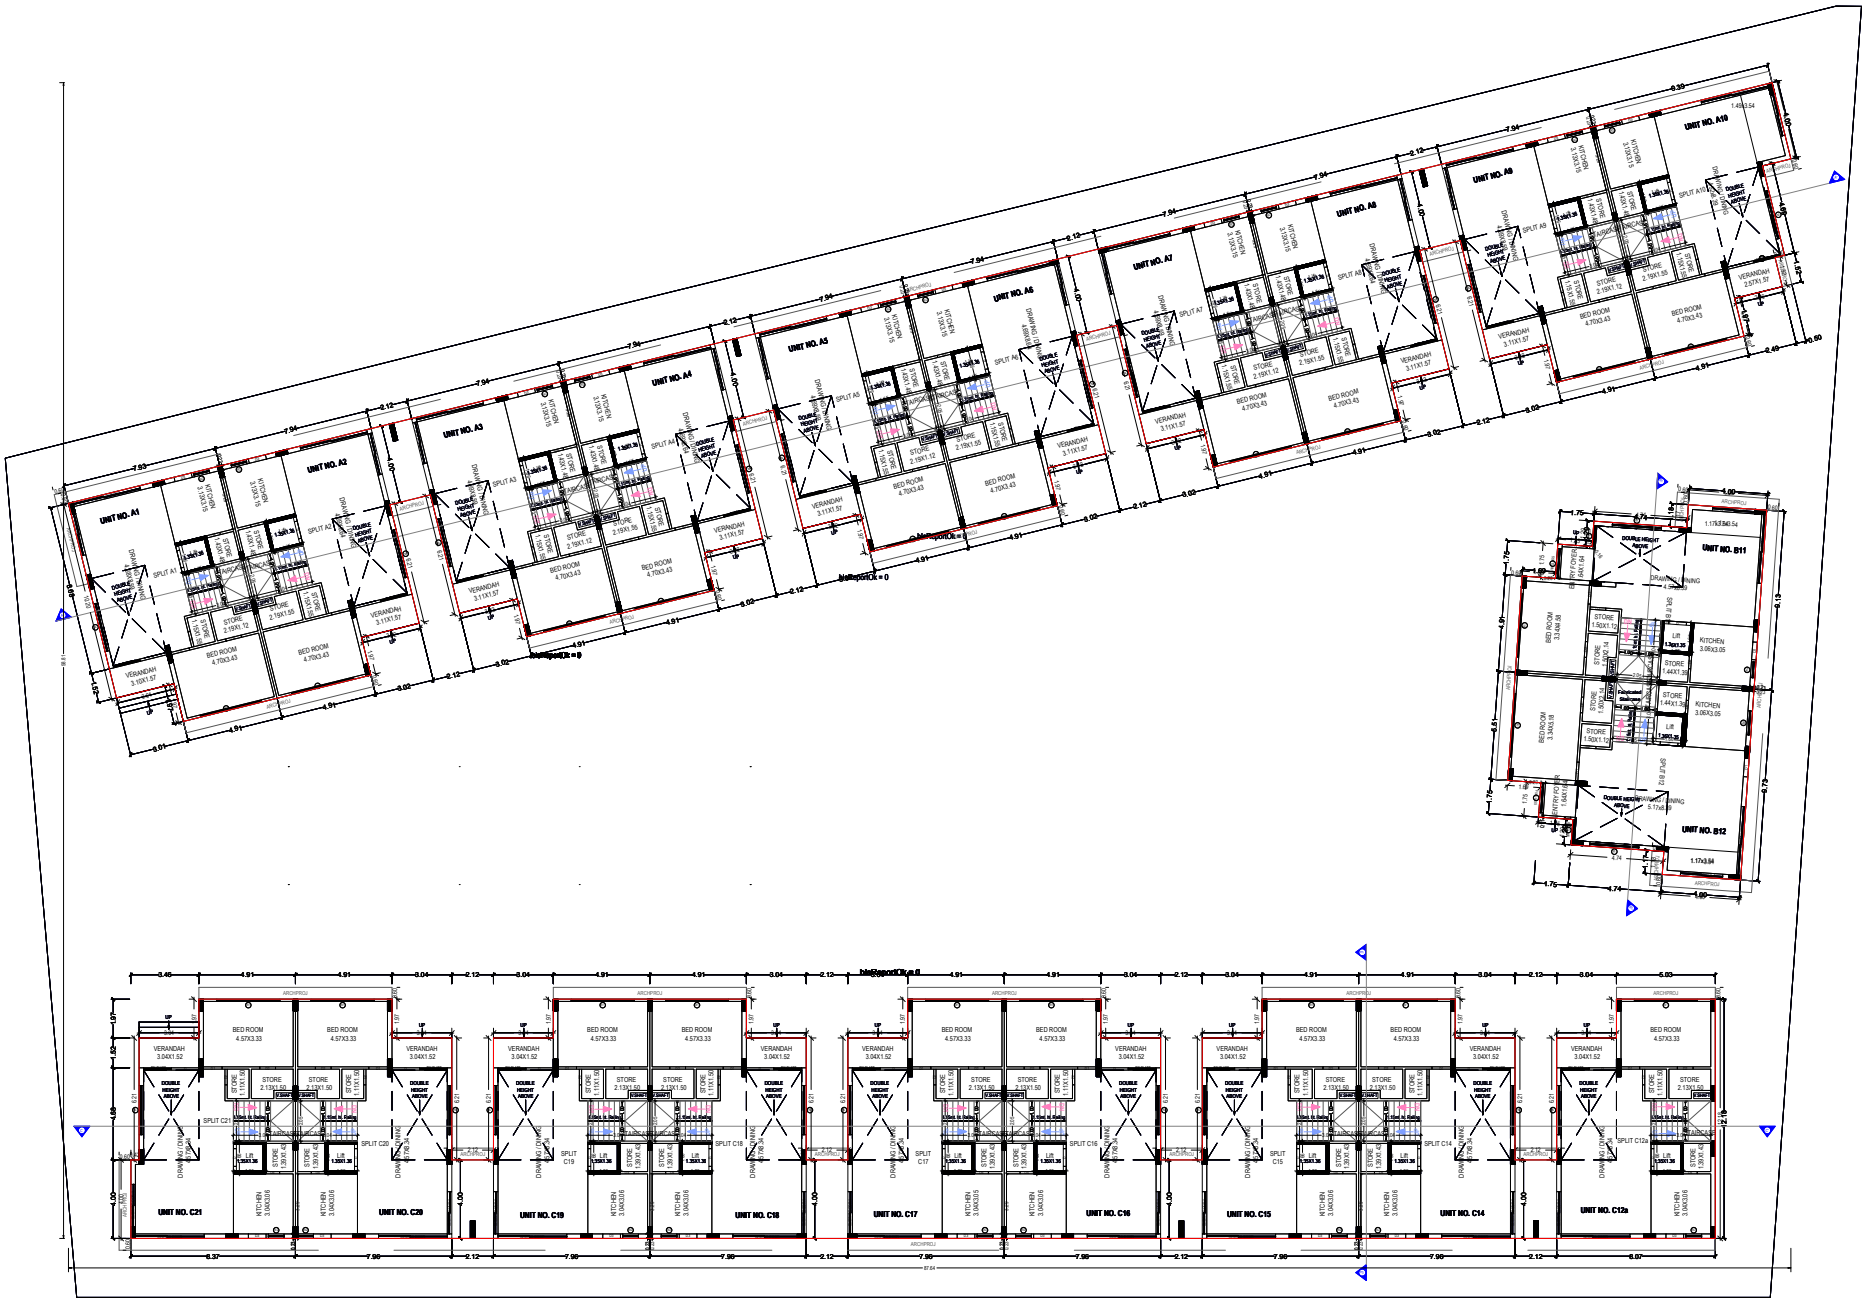


GROUND FLOOR PLAN

GROUND FLOOR PLAN
(Proposed)
(SCALE 1:100)

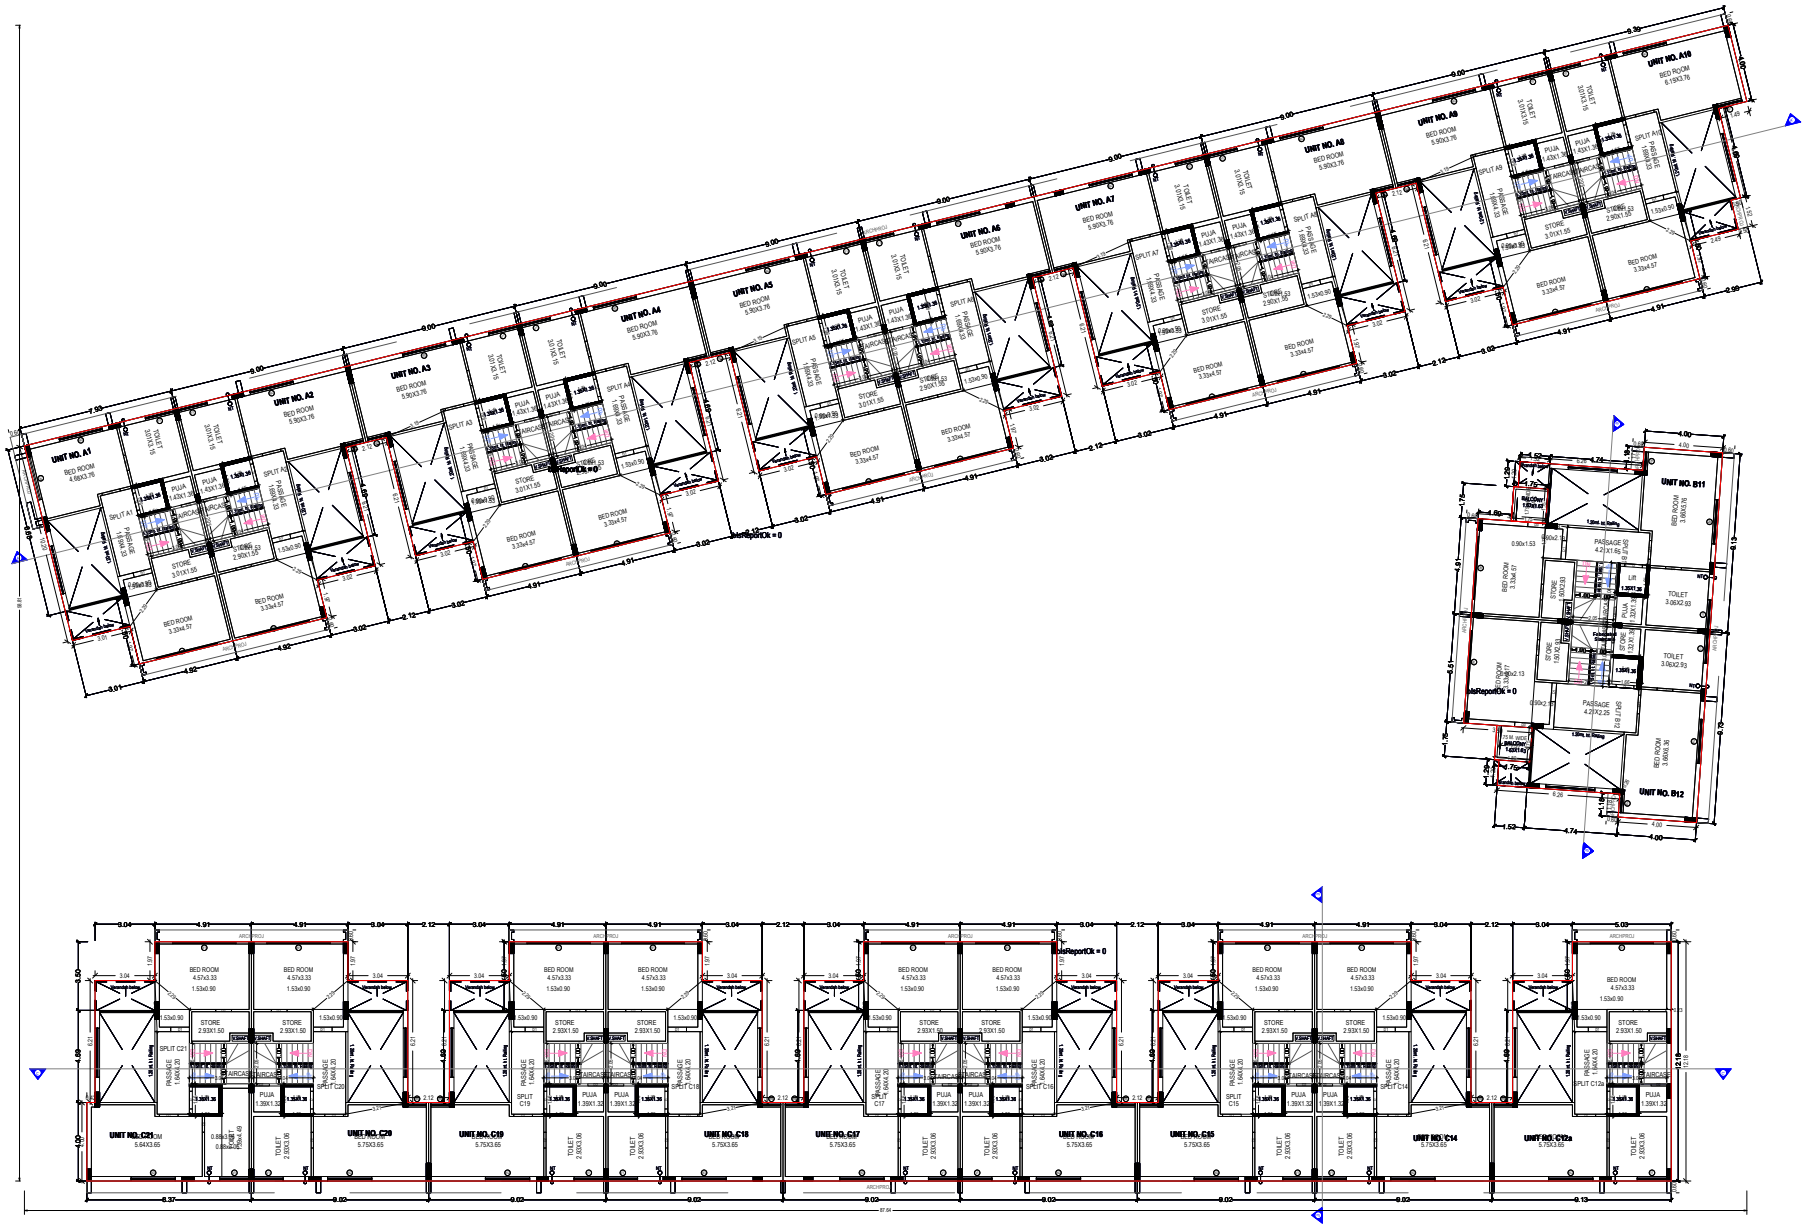



FIRST FLOOR PLAN

FIRST FLOOR PLAN
(Proposed)
(SCALE 1:100)

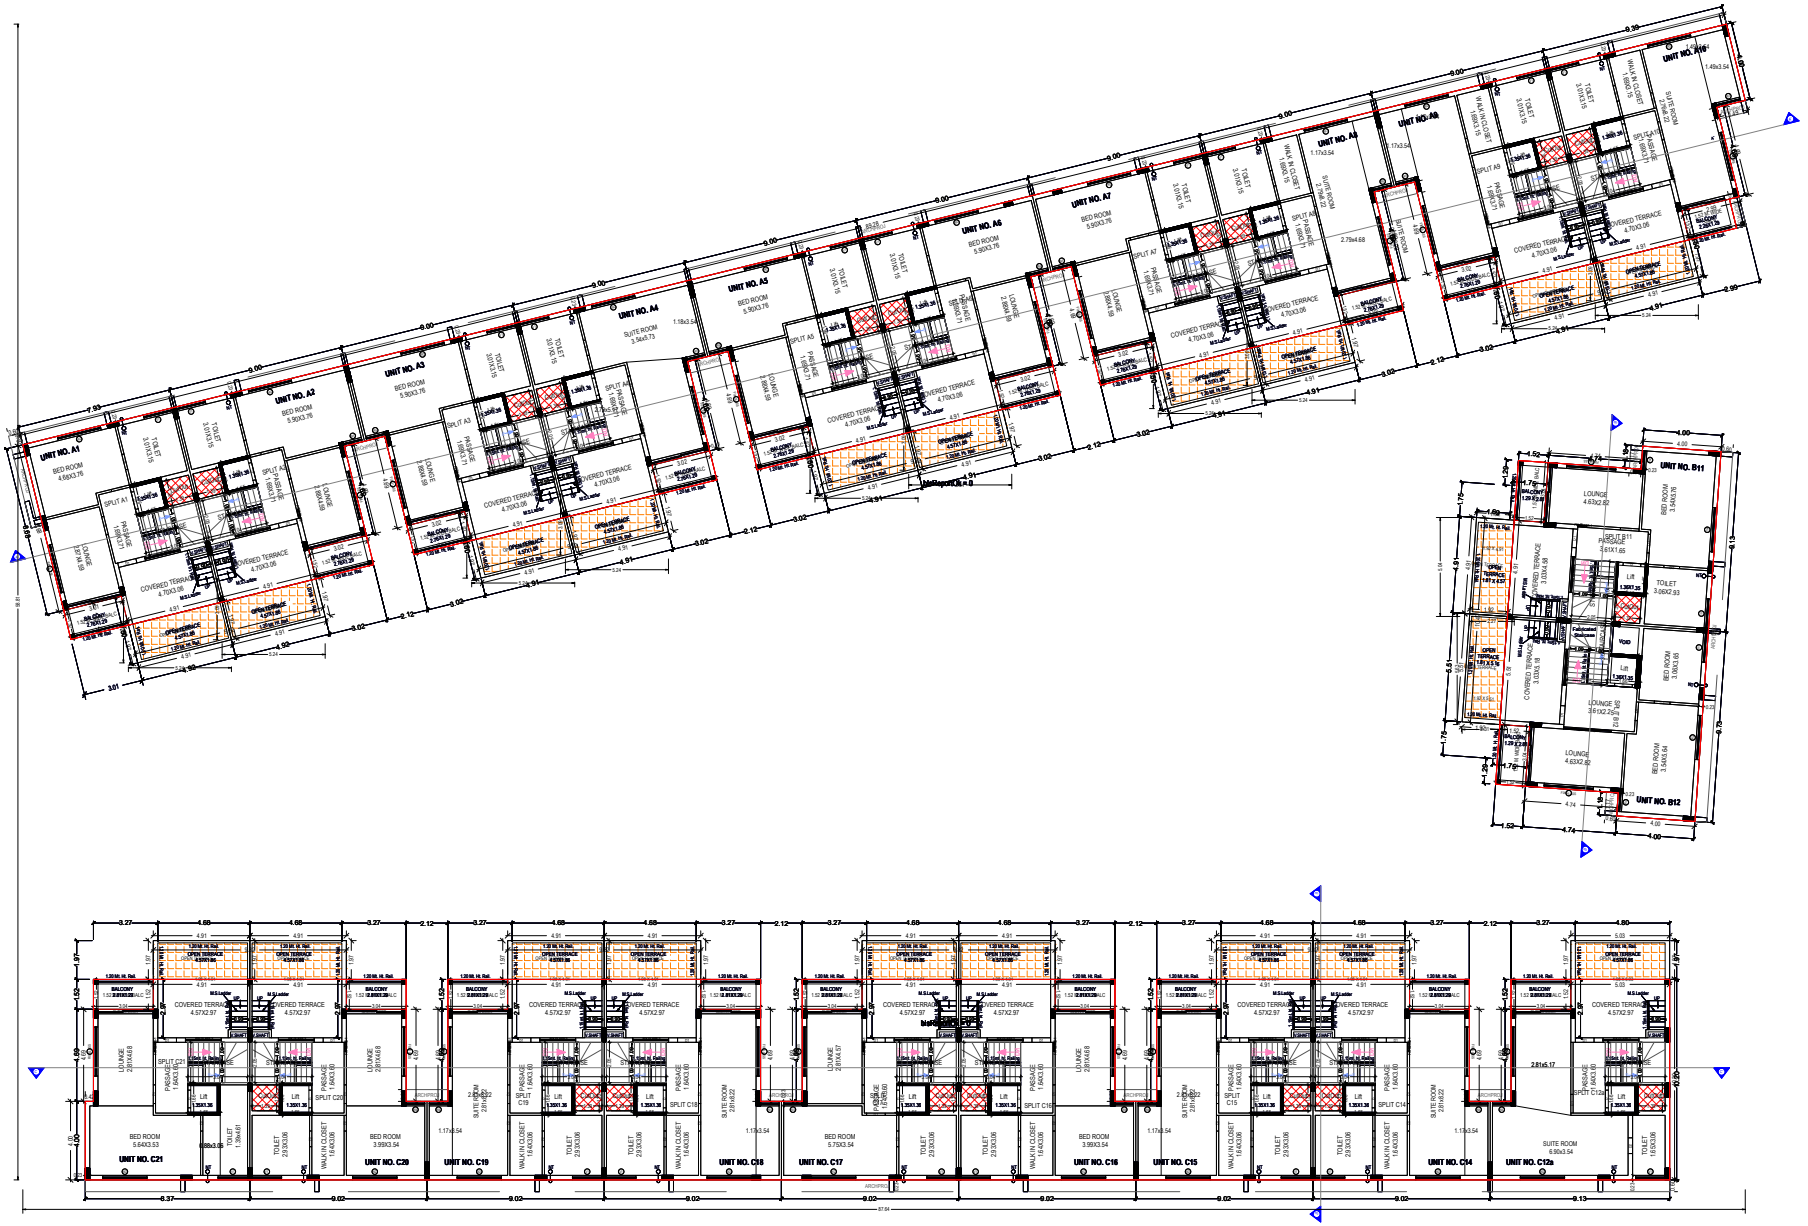

SECOND FLOOR PLAN

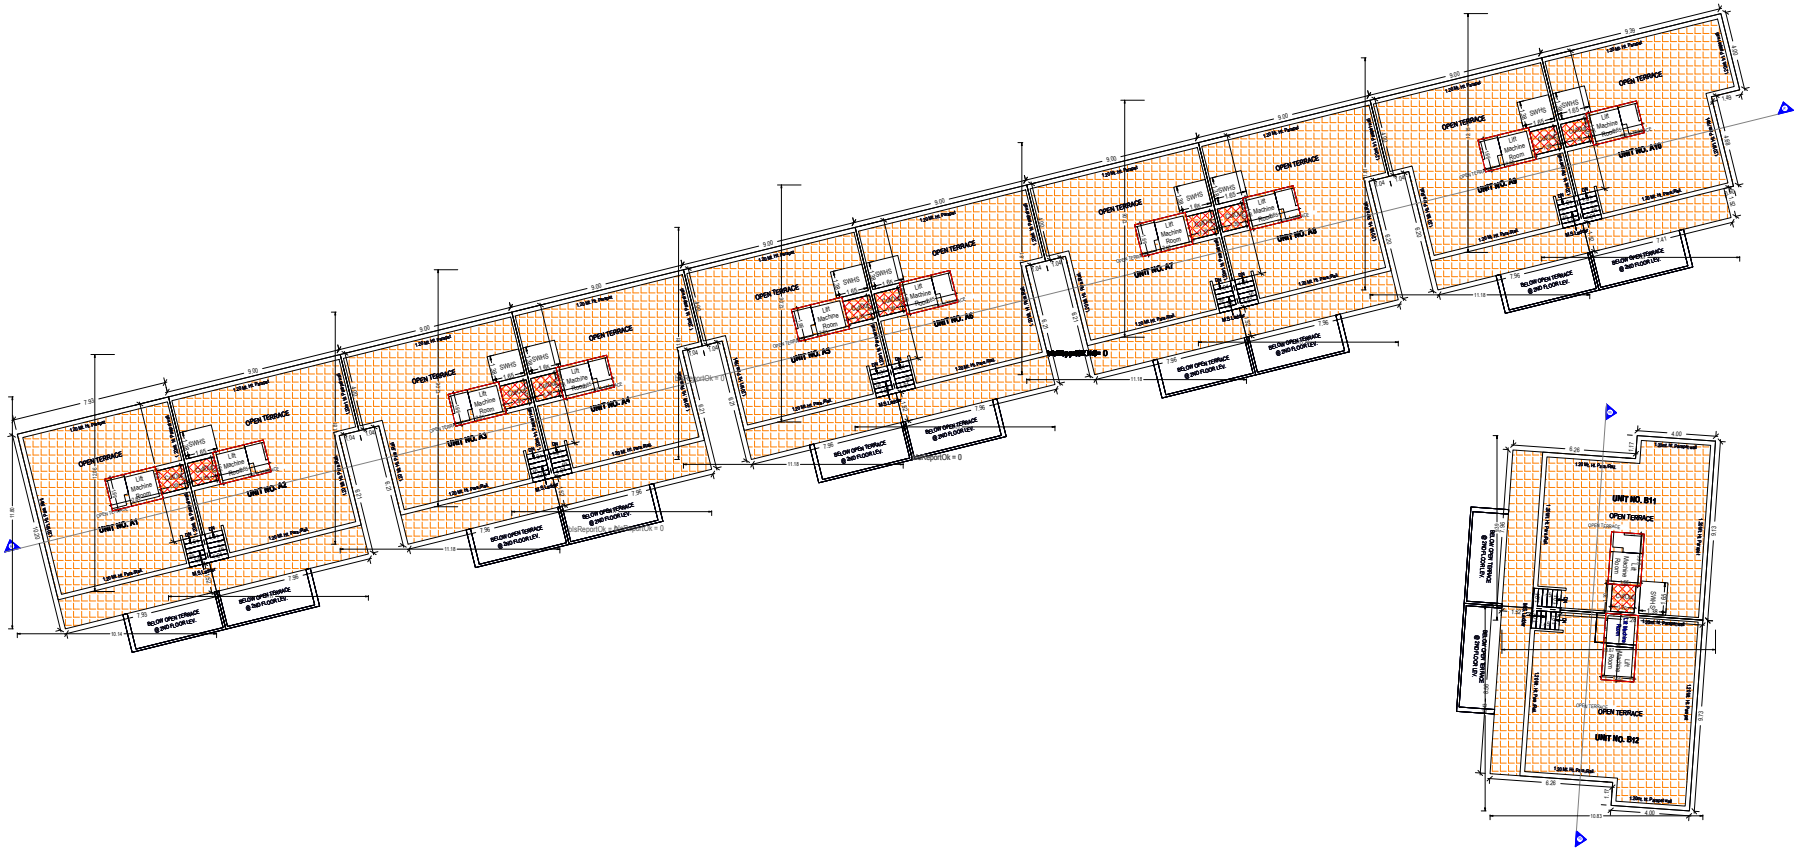

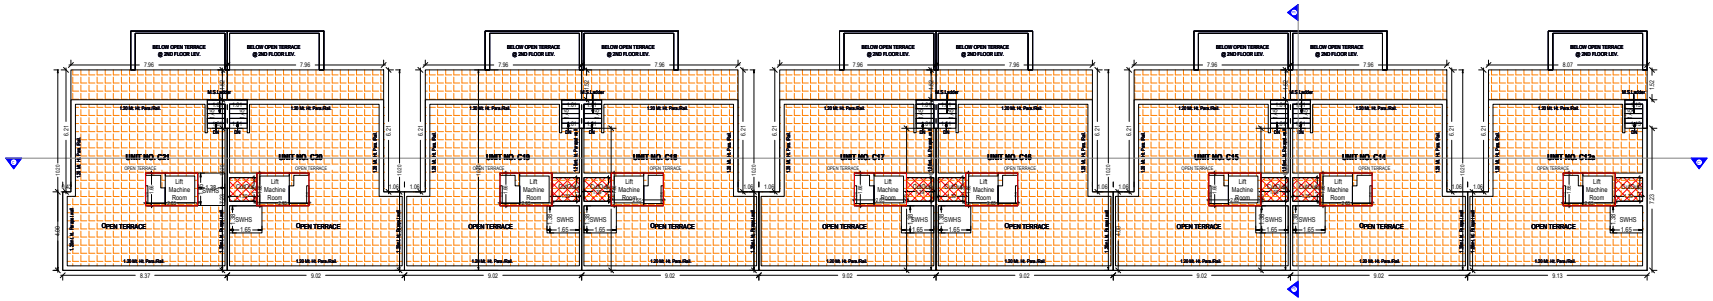

TERRACE FLOOR PLAN

TERRACE FLOOR PLAN
(SCALE 1:100)



FOREVER
YOUNG

Where Luxurious Living and Timeless Beauty Meet

The exuberance of youth, like the sun's first rays, brings warmth and light to a new day. It is a symphony of laughter, energy, and hope.

At Forever Young, we can't promise you an escape from ageing but we can definitely give you the feel of the days of the youth.

The 5 elements of life are incorporated with your future home will make you relive the days of youth.

So, why wait?

Choose Forever Young for a timeless living experience and be forever young.

Amenities



Common Plot



Basement Parking




Private Lifts



Security Cabin



CCTV Camera

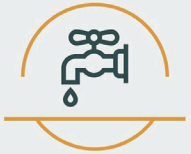

24 x 7 Water Supply



Visitor's Parking



Society common Amenities

SPECIFICATION



Structure
Earthquake resistance RCC frame structure design.



Flooring
Vitrified flooring in drawing, dining and all other rooms.




Kitchen
Granite Platform with S.S. sink, Decorative glazed tiles dado up to slab level.



Electrification
Concealed ISI copper wiring & ISI Modular, electrical accessories of standardized brand and Quality with Geyser point. AC point, water purifier & fridge point in kitchen.



Wall Finish
External wall with double coat plaster & texture with water proof paint.
Internal wall with white putty.

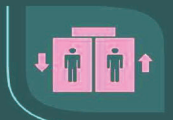

Lift
Fully automatic S.S. Lift in each bungalow.



Toilets
Decorative glazed tiles dado up to slab level, with good quality C.P. Fittings.
Water Proofing Treatment in toilets.



Door & Windows
Decorative main entrance door with wooden frame and inside all flush door. All Windows in aluminum section.

FOREVER

YOUNG

BUNGALOWS

DEVELOPERS

FOREVER INFRA

+91 990 990 6431
+91 990 990 6513
+91 990 990 6356

Ognaj Circle,
S.P. Ring Road



ARCHITECT

AAKAR

ARCHITECTS

STRUCTURE ENGI.

BIPIN S. AGARWAL

RERA REGI. NO. .....

Rera Website : www.gujrera.gujarat.gov.in