

Levis
Pepe Jeans
Pepe Jeans
U.S.A
Levis


Reliance fresh
Omnami

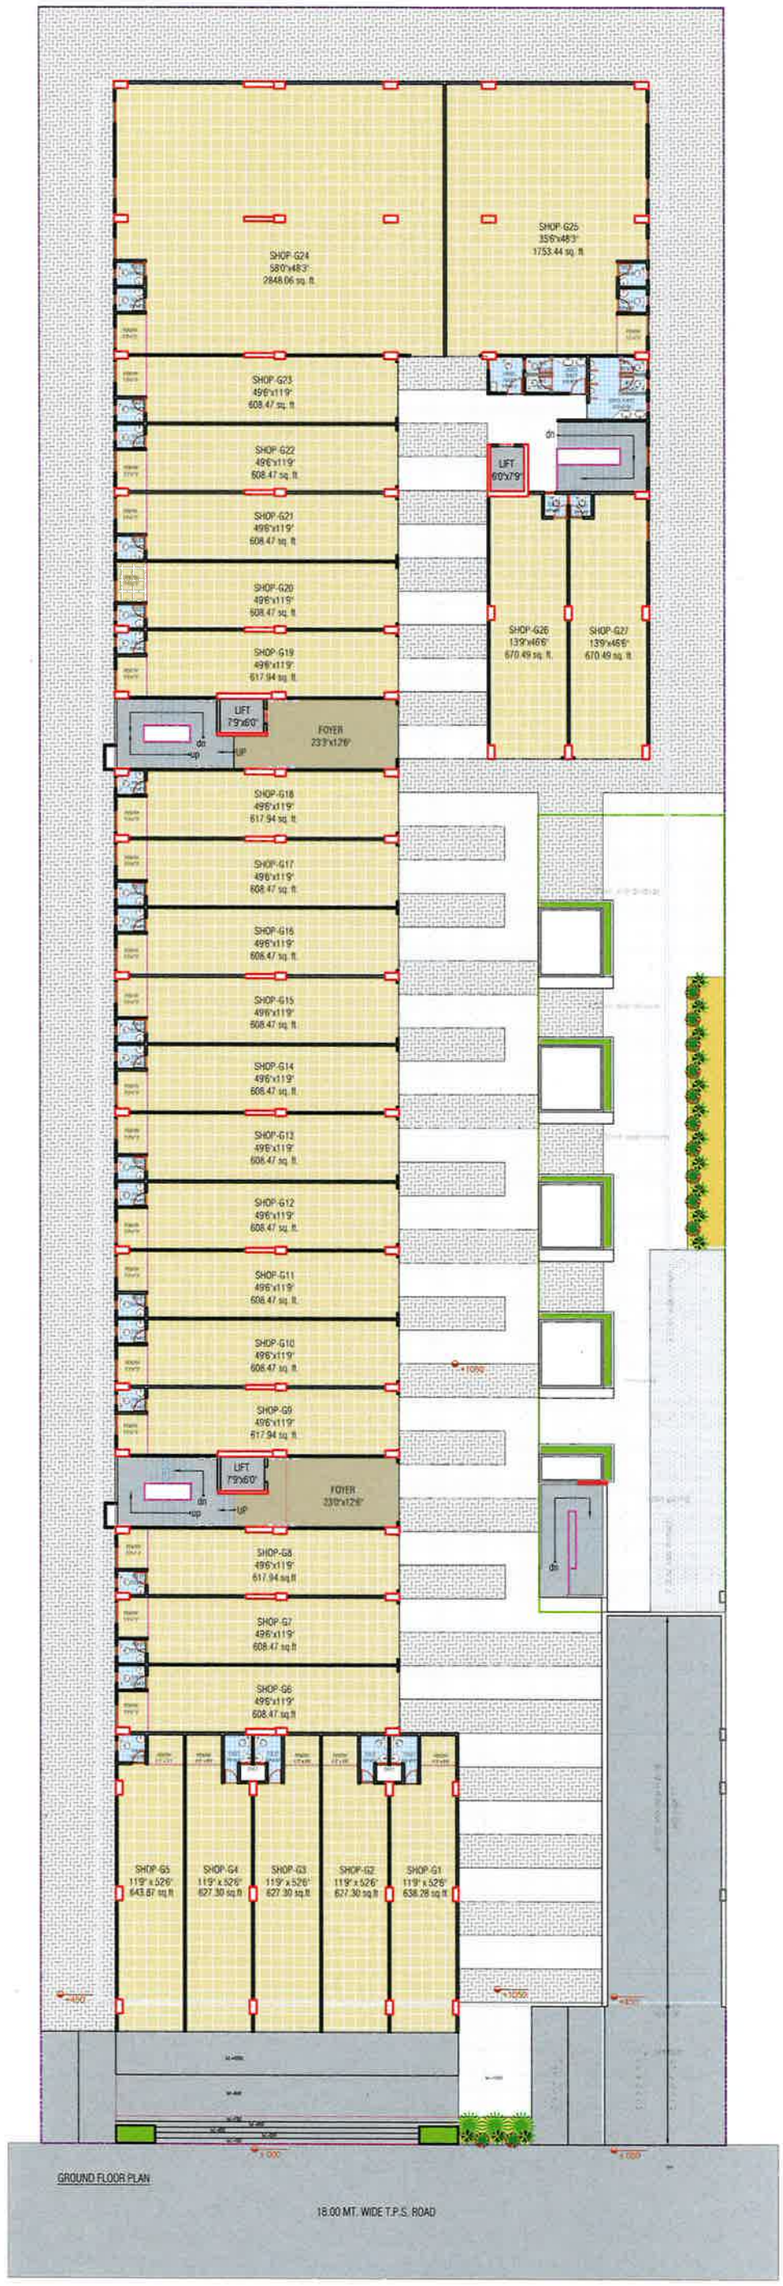

ground floor plan

Developers:- Gamara Construction co
Site name:- Gamara Capital
Address:- Opp Samnvay Residensy
Nr auda Gardan South Bopal
Mo.9909980943


scale :	date :
n.t.s	10.06.2019
drg. no. :	project code :
pr 02	a 17014
drawn by :	checked by :
abdul	rk

n

aapl
associated architects (i) pvt. ltd.
306, maurya atria, lane opp. to atithi dining hall,
judges bung. road, off. s.g.road, bodakdev, ahmedabad-54.
ph : +91 79 26872202 / 03, +91 96876 12051 / 52.
mail@aapl-architects.org / www.aapl-architects.org

The information contained in this drawing is the property of the architects and is not for publication, the information is issued on the understanding that no part there of shall be copied or communicated to a third party without authonsation in writing from the architects.

\\SERVER\Studio\Architecture\2017\A 17014\arppts. @ bopal for lalabhai\2 architecture\1 design development ar\03-06-2019 presentation\2019_06_10_FLOOR PLAN(final).dwg

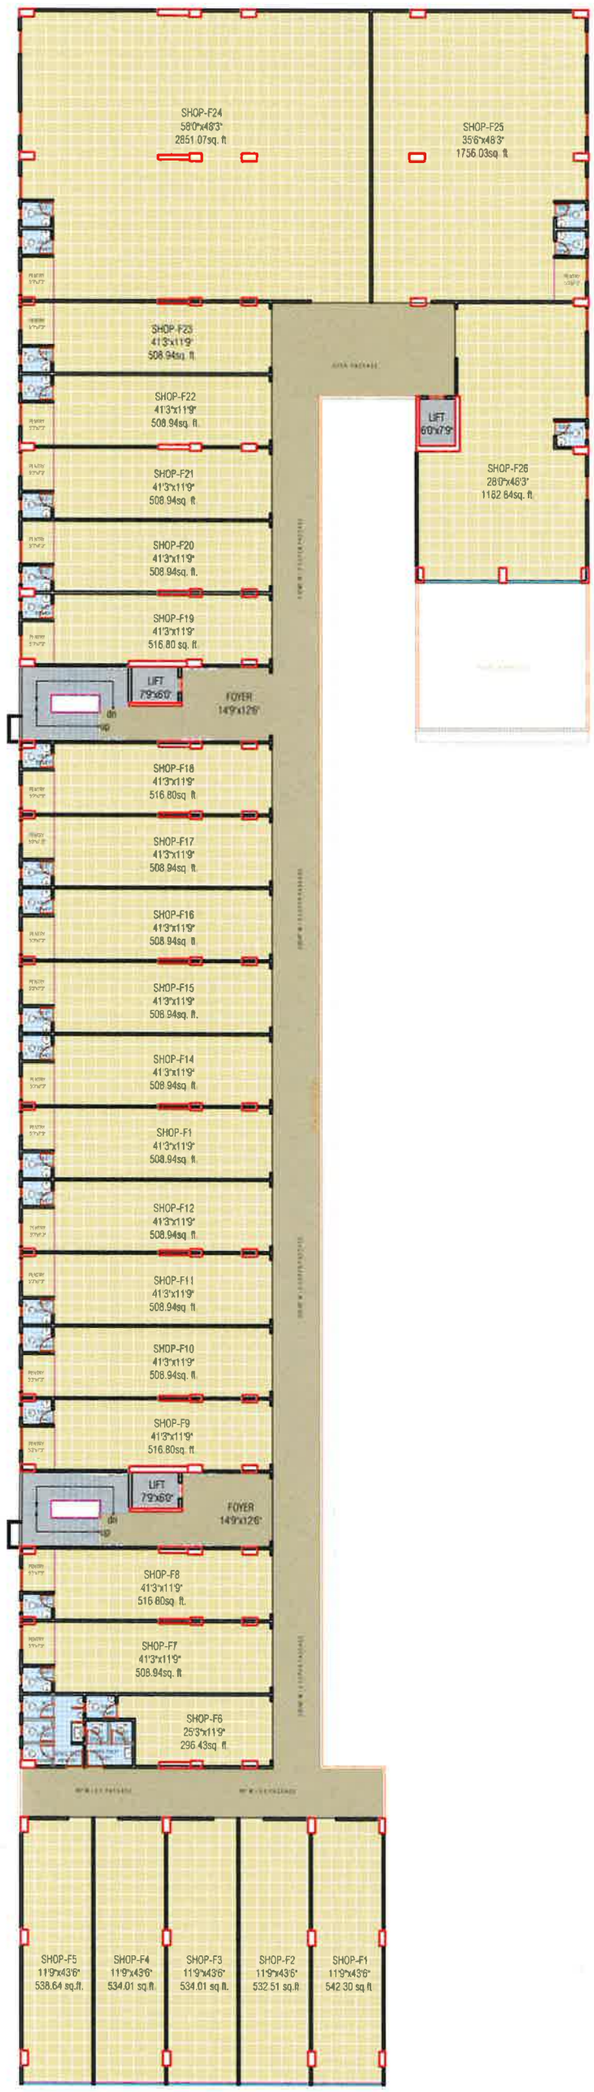

first floor plan


Developers:- Gamara Construction co
Site name:- Gamara Capital
Address:- Opp Samnvay Residensy
Nr auda Gardan South Bopal
Mo.9909980943

scale : n.t.s	date : 10.06.2019
drg. no. : pr 03	project code : a 17014
drawn by : abdul	checked by : rk

aapl
associated architects (i) pvt. ltd.
306, maurya atria, lane opp. to atithi dining hall,
judges bung. road, off. s.g.road, bodakdev, ahmedabad-54.
ph : +91 79 26872202 / 03, +91 96876 12051 / 52.
mail@aapl-architects.org / www.aapl-architects.org

The information contained in this drawing is the property of the architects and is not for publication, the information is issued on the understanding that no part there of shall be copied or communicated to a third party without authorisation in writing from the architects.

\\SERVER\Studio\Architecture\2017\A 17014\4appts. @ bopal for lalabhai\2 architecture\1 design development ar\03-06-2019 presentation\2019_06_10_FLOOR PLAN(final).dwg

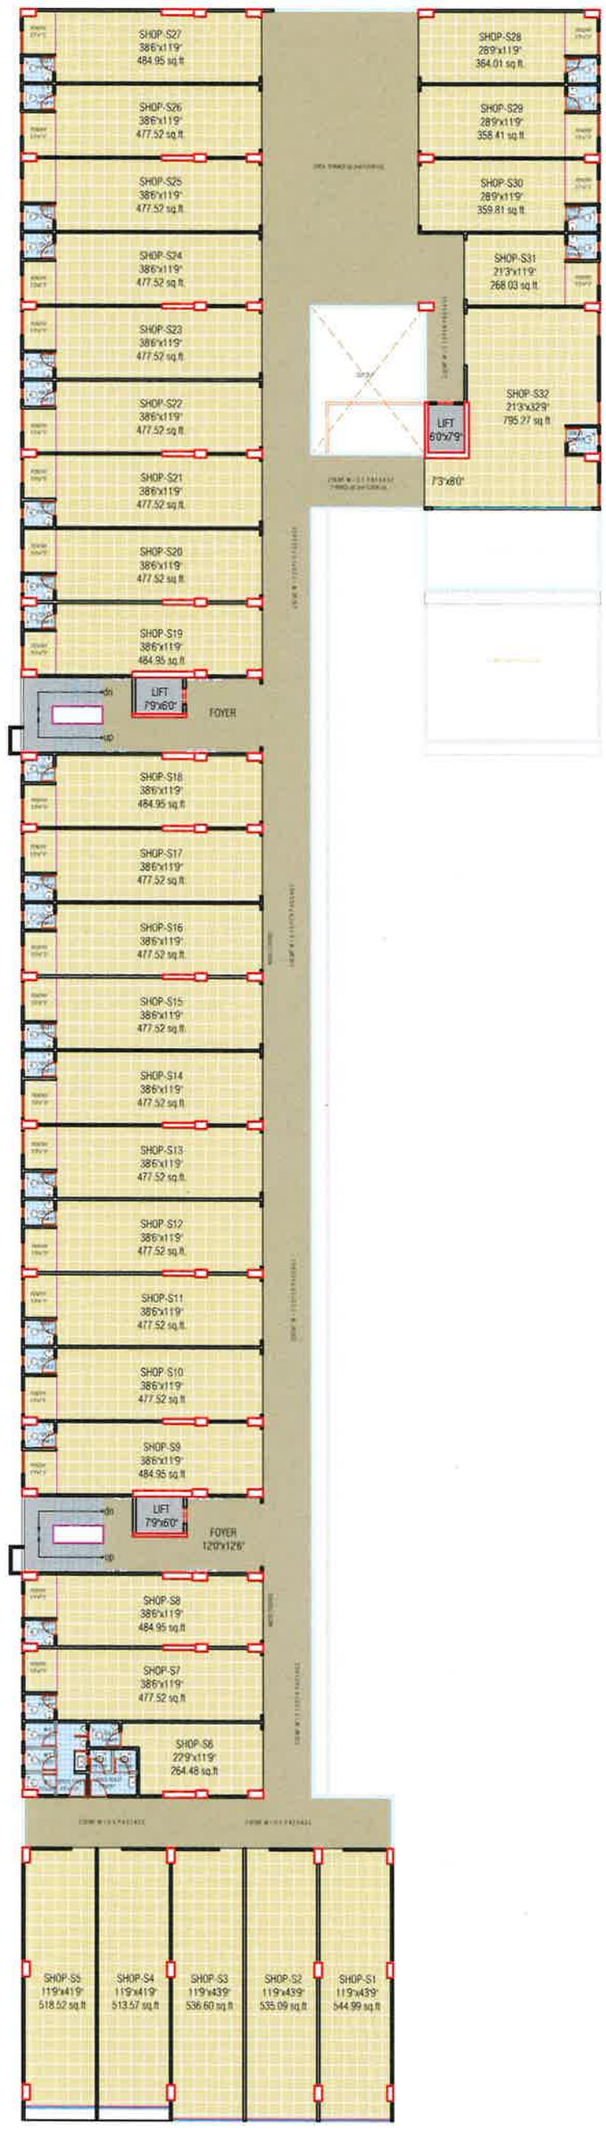

second floor plan

Developers:- Gamara Construction co
Site name:- Gamara Capital
Address:- Opp Samnvay Residensy
Nr auda Gardan South Bopal
Mo.9909980943


scale : n.t.s	date : 10.06.2019
drg. no. : pr 04	project code : a 17014
drawn by : abdul	checked by : rk

n

aapl
associated architects (i) pvt. ltd.
306, maurya atria, lane opp. to atithi dining hall,
judges bung. road, off. s.g.road, bodakdev, ahmedabad-54.
ph : +91 79 26872202 / 03, +91 96876 12051 / 52.
mail@aapl-architects.org / www.aapl-architects.org

The information contained in this drawing is the property of the architects and is not for publication, the information is issued on the understanding that no part there of shall be copied or communicated to a third party without authorisation in writing from the architects.

\\SERVER\Studio\Architecture\2017A 17014\appts. @ bopal for lalabhai\2 architecture\1 design development ar\03-06-2019 presentation\2019_06_10_FLOOR PLAN(final).dwg

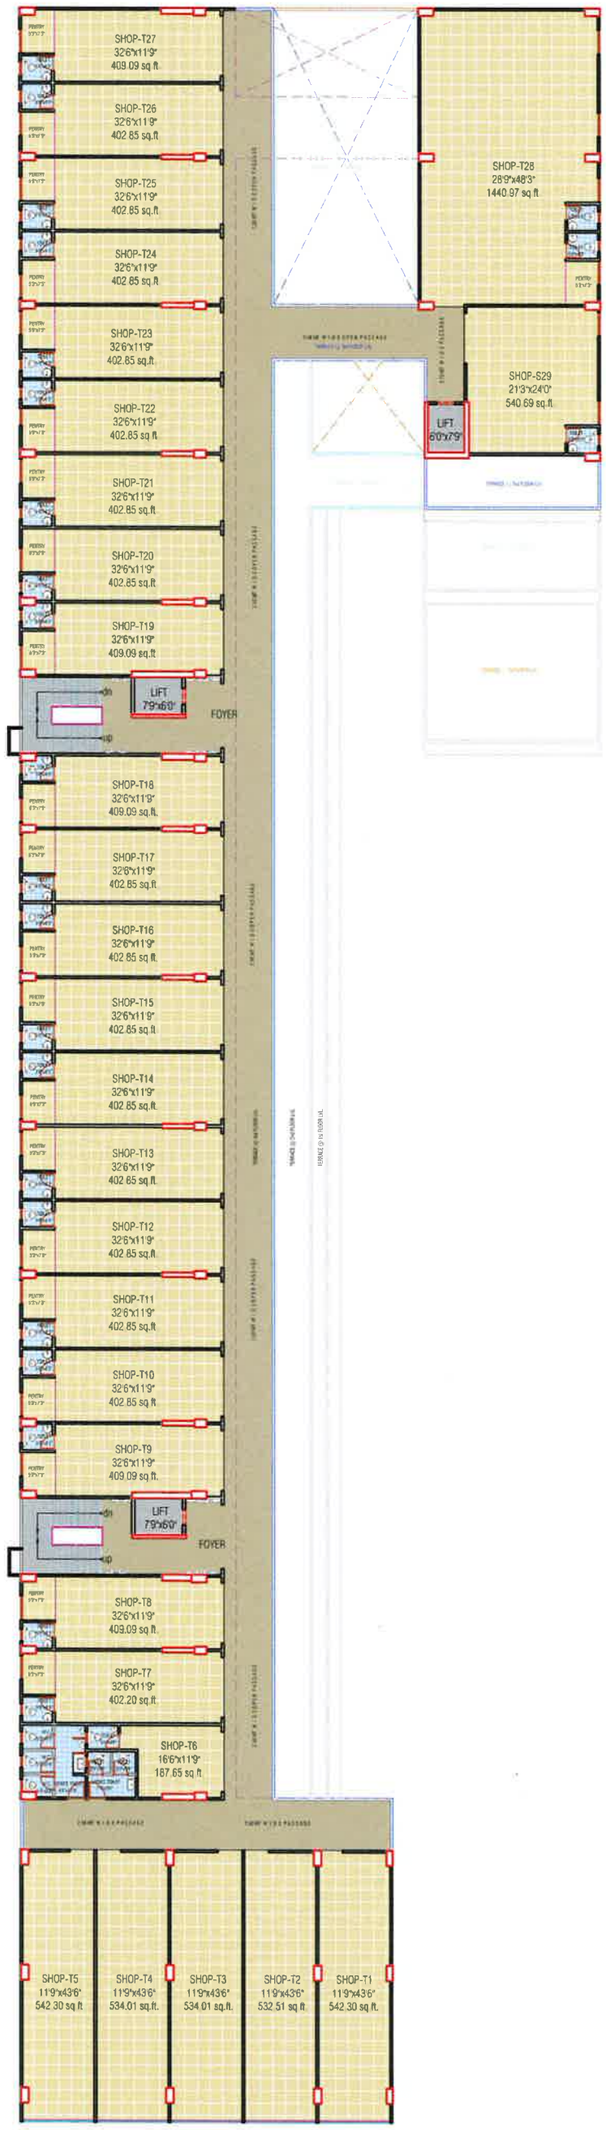

third floor plan


Developers:- Gamara Construction co
Site name:- Gamara Capital
Address:- Opp Samnvay Residensy
Nr auda Gardan South Bopal
Mo.9909980943

scale : n.t.s	date : 10.06.2019
drg. no. : pr 05	project code : a 17014
drawn by : abdul	checked by : rk

associated architects (i) pvt. ltd.
306, maurya atria, lane opp. to atithi dining hall,
judges bung. road, off. s.g.road, bodakdev, ahmedabad-54.
ph : +91 79 26872202 / 03, +91 96876 12051 / 52.
mail@aapl-architects.org / www.aapl-architects.org

The information contained in this drawing is the property of the architects and is not for publication, the information is issued on the understanding that no part there of shall be copied or communicated to a third party without authonsation in writing from the architects.

\\SERVER\StudioArchitecture\2017A 17014\appts. @ bopal for lalabhai\2 architecture\1 design development ar\03-06-2019 presentation\2019_06_10_FLOOR PLAN(final).dwg

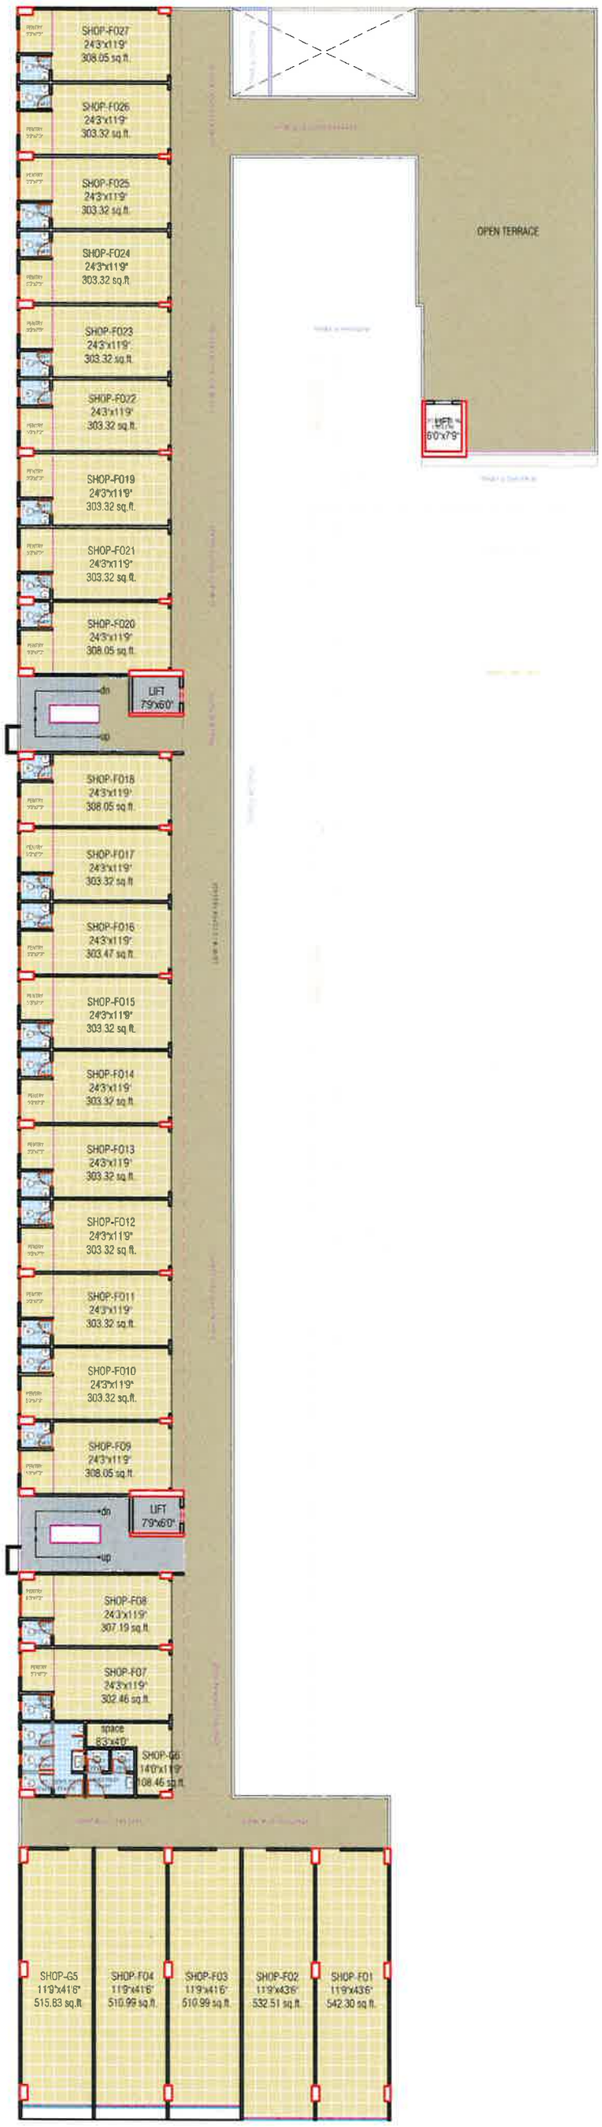

forth floor plan

Developers:- Gamara Construction co
Site name:- Gamara Capital
Address:- Opp Samnvay Residensy
Nr auda Gardan South Bopal
Mo.9909980943


scale : n.t.s	date : 10.06.2019
drg. no. : pr 06	project code : a 17014
drawn by : abdul	checked by : rk

n

aapl
associated architects (i) pvt. ltd.
306, maurya atria, lane opp. to atithi dining hall,
judges bung. road, off. s.g.road, bodakdev, ahmedabad-54.
ph : +91 79 26872202 / 03, +91 96876 12051 / 52.
mail@aapl-architects.org / www.aapl-architects.org

The information contained in this drawing is the property of the architects and is not for publication, the information is issued on the understanding that no part there of shall be copied or communicated to a third party without authorisation in writing from the architects.

\\SERVER\Studio\Architecture\2017A 17014\appts. @ bopal for lalabhai\2 architecture\1 design development ar\03-06-2019 presentation\2019_06_10_FLOOR PLAN(final).dwg

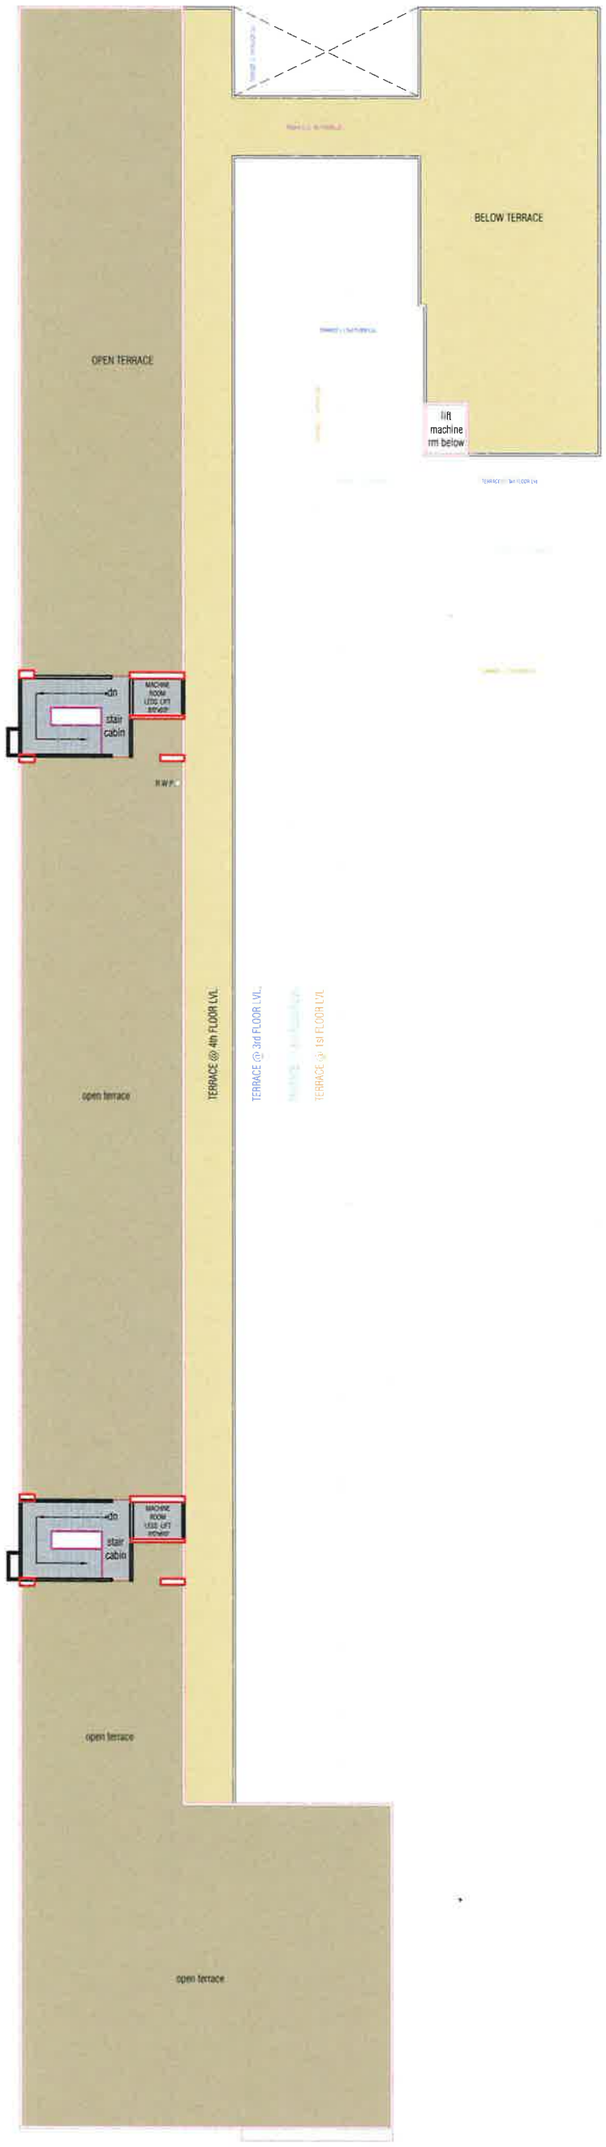

terrace plan


Developers:- Gamara Construction co
Site name:- Gamara Capital
Address:- Opp Samnvay Residensy
Nr auda Gardan South Bopal
Mo.9909980943

scale : n.t.s	date : 10.06.2019
drg. no. : pr 07	project code : a 17014
drawn by : abdul	checked by : rk

associated architects (i) pvt. ltd.
306, maurya atria, lane opp. to atithi dining hall,
judges bung. road, off. s.g.road, bodakdev, ahmedabad-54.
ph : +91 79 26872202 / 03, +91 96876 12051 / 52.
mail@aapl-architects.org / www.aapl-architects.org

The information contained in this drawing is the property of the architects and is not for publication, the information is issued on the understanding that no part there of shall be copied or communicated to a third party without authorisation in writing from the architects.

\\SERVER\Studio\Architecture\2017A 1701 4\appts. @ bopal for lalabhai\2 architecture\1 design development an\03-06-2019 presiontation\2019_06_10_FLOOR PLAN(final).dwg

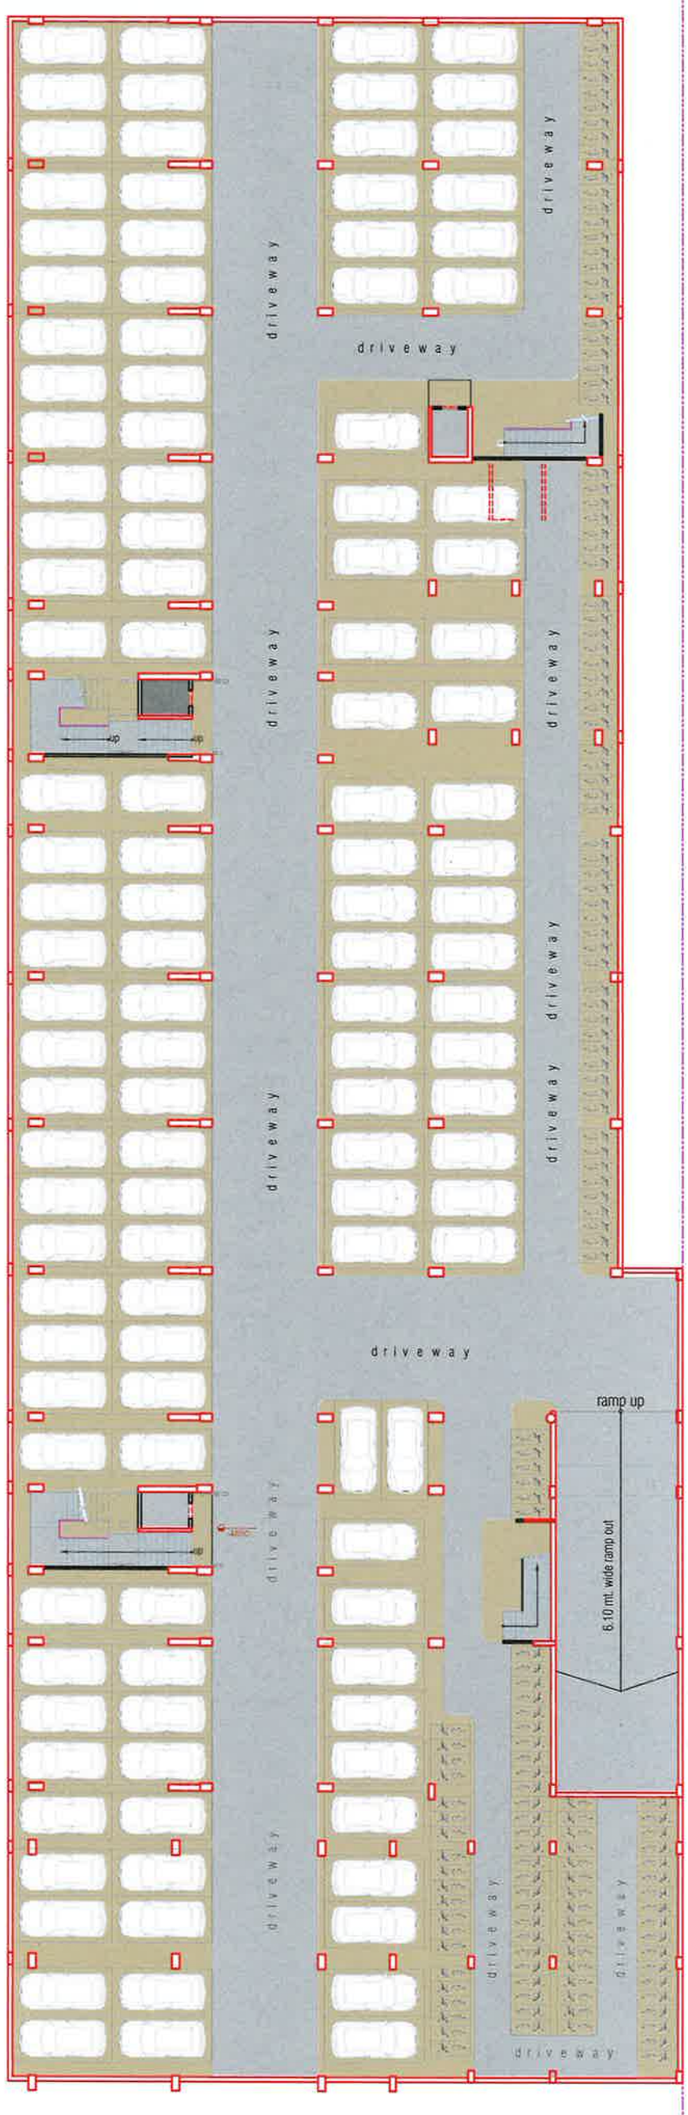

basement plan

Developers:- Gamara Construction co
Site name:- Gamara Capital
Address:- Opp Samnvay Residensy
Nr auda Gardan South Bopal
Mo.9909980943

scale : n.t.s	date : 10.06.2019
drg. no. : pr 01	project code : a 17014
drawn by : abdul	checked by : rk

associated architects (i) pvt. ltd.
306, maurya atria, lane opp. to atithi dining hall,
judges bung. road, off. s.g.road, bodakdev, ahmedabad-54.
ph : +91 79 26872202 / 03, +91 96876 12051 / 52.
mail@aapl-architects.org / www.aapl-architects.org

The information contained in this drawing is the property of the architects and is not for publication, the information is issued on the understanding that no part there of shall be copied or communicated to a third party without authorisation in writing from the architects.

\\SERVER3\Studio\Architecture\2017\A 17014\appts. @ bopal for lalabhai\2 architecture\1 design development an\03-06-2019 presiontation\2019_06_10_FLOOR PLAN(final).dwg