
LOCATION MAP

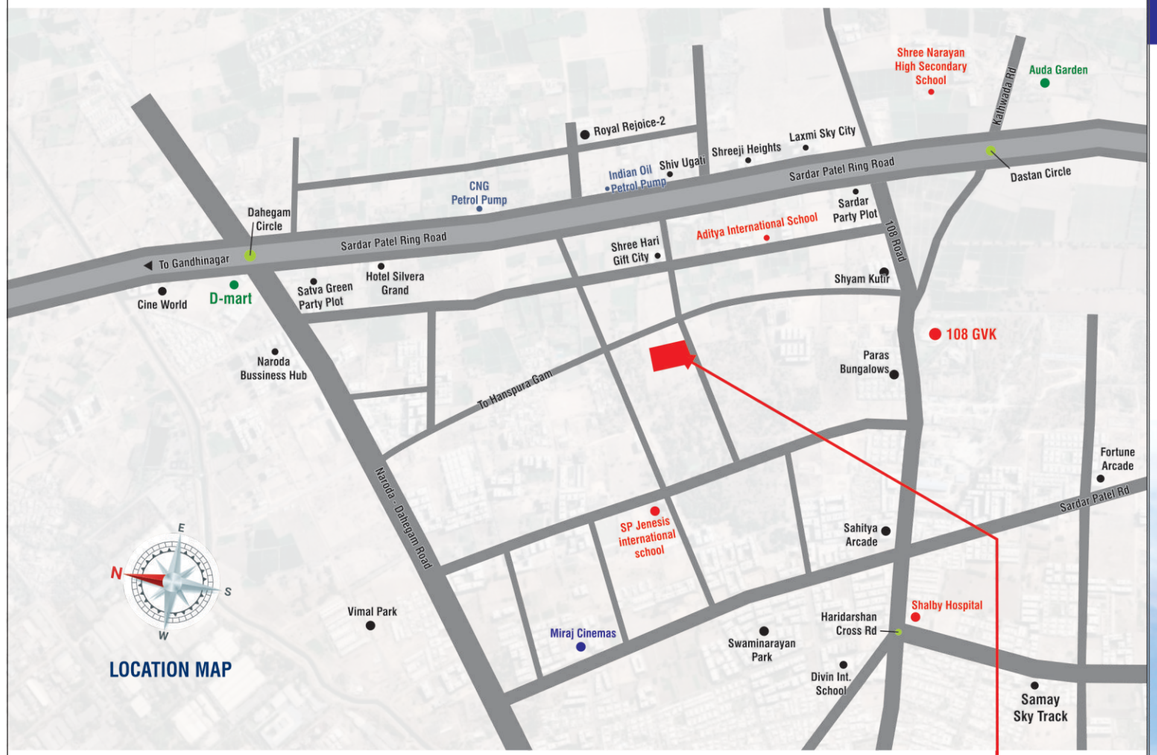

NAKSHATRA platinum

: Site Address :

Nakshatra Platinum,
Near Ganesha 48, Hanspura gam Hanspura,
Nava Naroda Ahmedabad 382330

new KHUSHI DEVELOPERS

Architect Z-AXIS ARCHITECTS

Structural Engineer KANHAI ENGINEERS STRUCTURAL ENGINEERING SOLUTIONS

8

experience the **life of lavishness...**

NAKSHATRA platinum


2 BHK EXCLUSIVE LIVING APARTMENTS & SHOPS



1

new KHUSHI DEVELOPERS


Site Address : Nakshatra Platinum,
Near Ganesha 48,
Hanspura gam Hanspura,
Nava Naroda Ahmedabad 382330

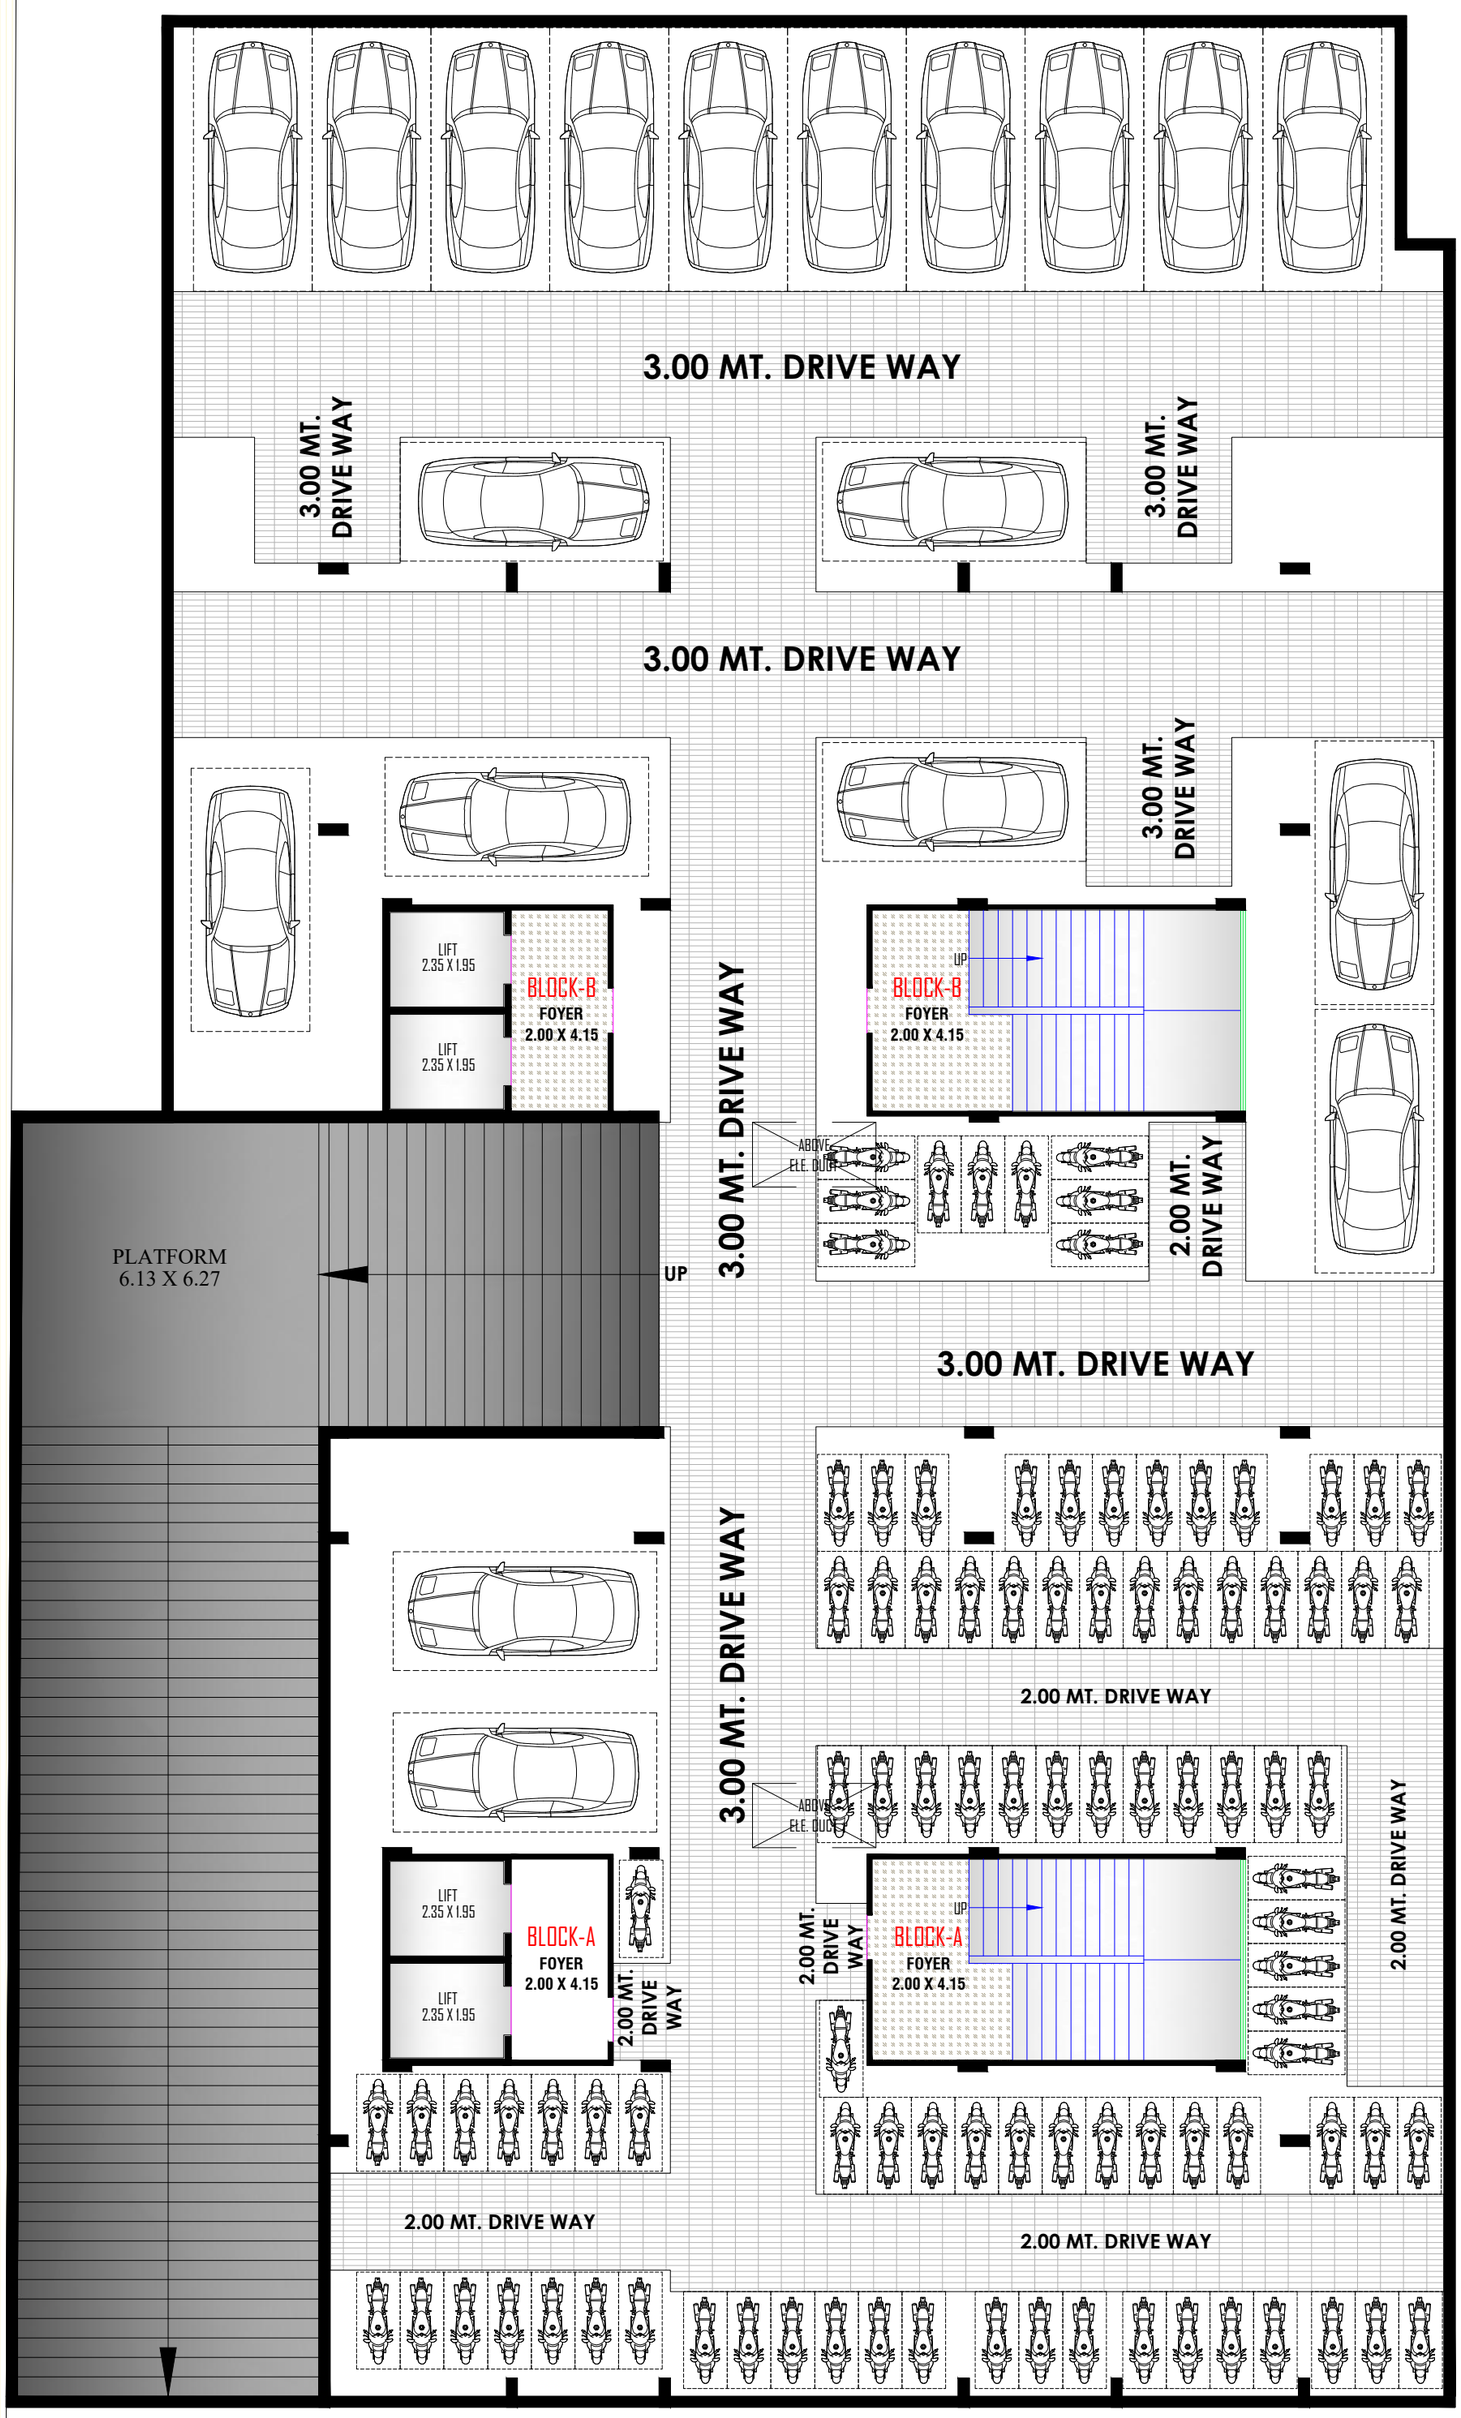

18.00 MT. WIDE T.P. ROAD

PROJECT TITLE NAKSHATRA PLATINUM	N	CLIENT NAME DRAWING TITLE BASEMENT FLOOR LAYOUT PLAN

PATH :- \\Nas-zaxis\zaxis\PRESENTATION\NAKSHATRA PLATINUM (TP - 121 , FP - 110)\RERA PRESENTATION\R1- NAKSHATRA PLATINUM RERA PRESENTATION (13-04-2023).dwg

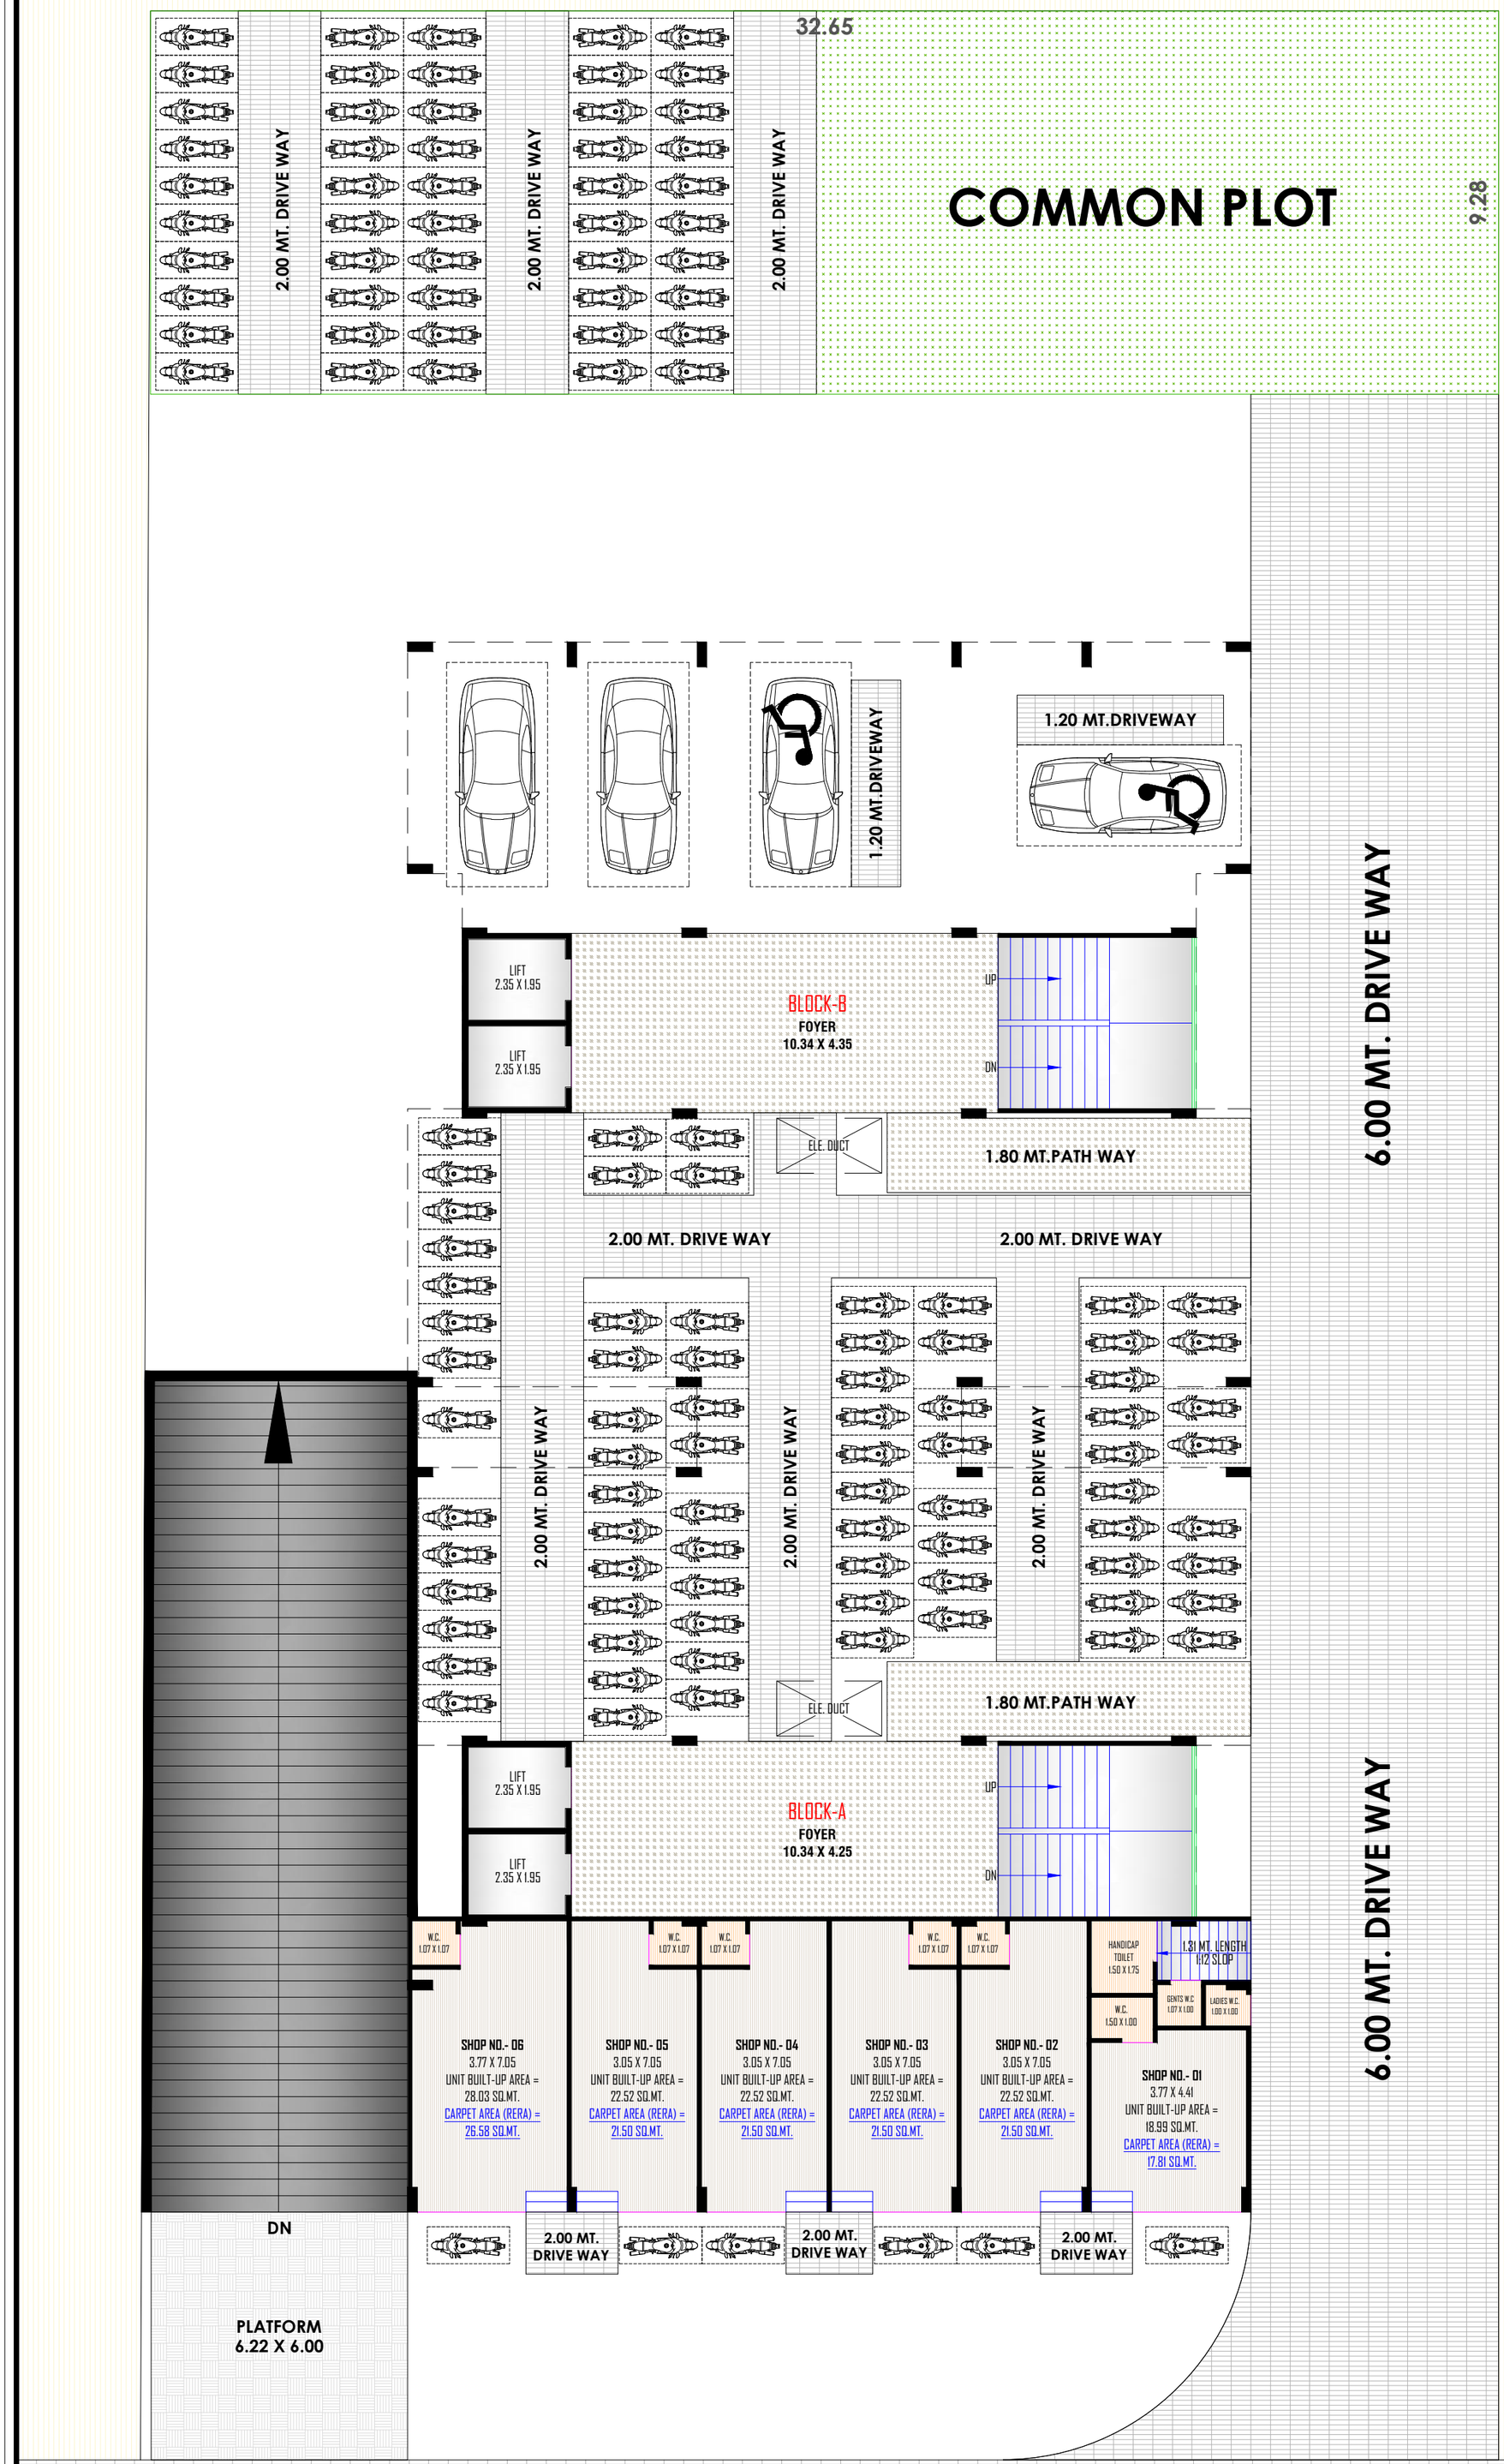

PROJECT TITLE

NAKSHATRA PLATINUM

CLIENT NAME

DRAWING TITLE

GROUND FLOOR LAYOUT PLAN

N

PATH :- \\Nas-zaxis\zaxis\PRESENTATION\NAKSHATRA PLATINUM (TP - 121 , FP - 110)\RERA PRESENTATION\R1- NAKSHATRA PLATINUM RERA PRESENTATION (13-04-2023).dwg


32.65

COMMON PLOT

9.28

6.00 MT. DRIVE WAY

6.00 MT. WIDE APPROACH ROAD

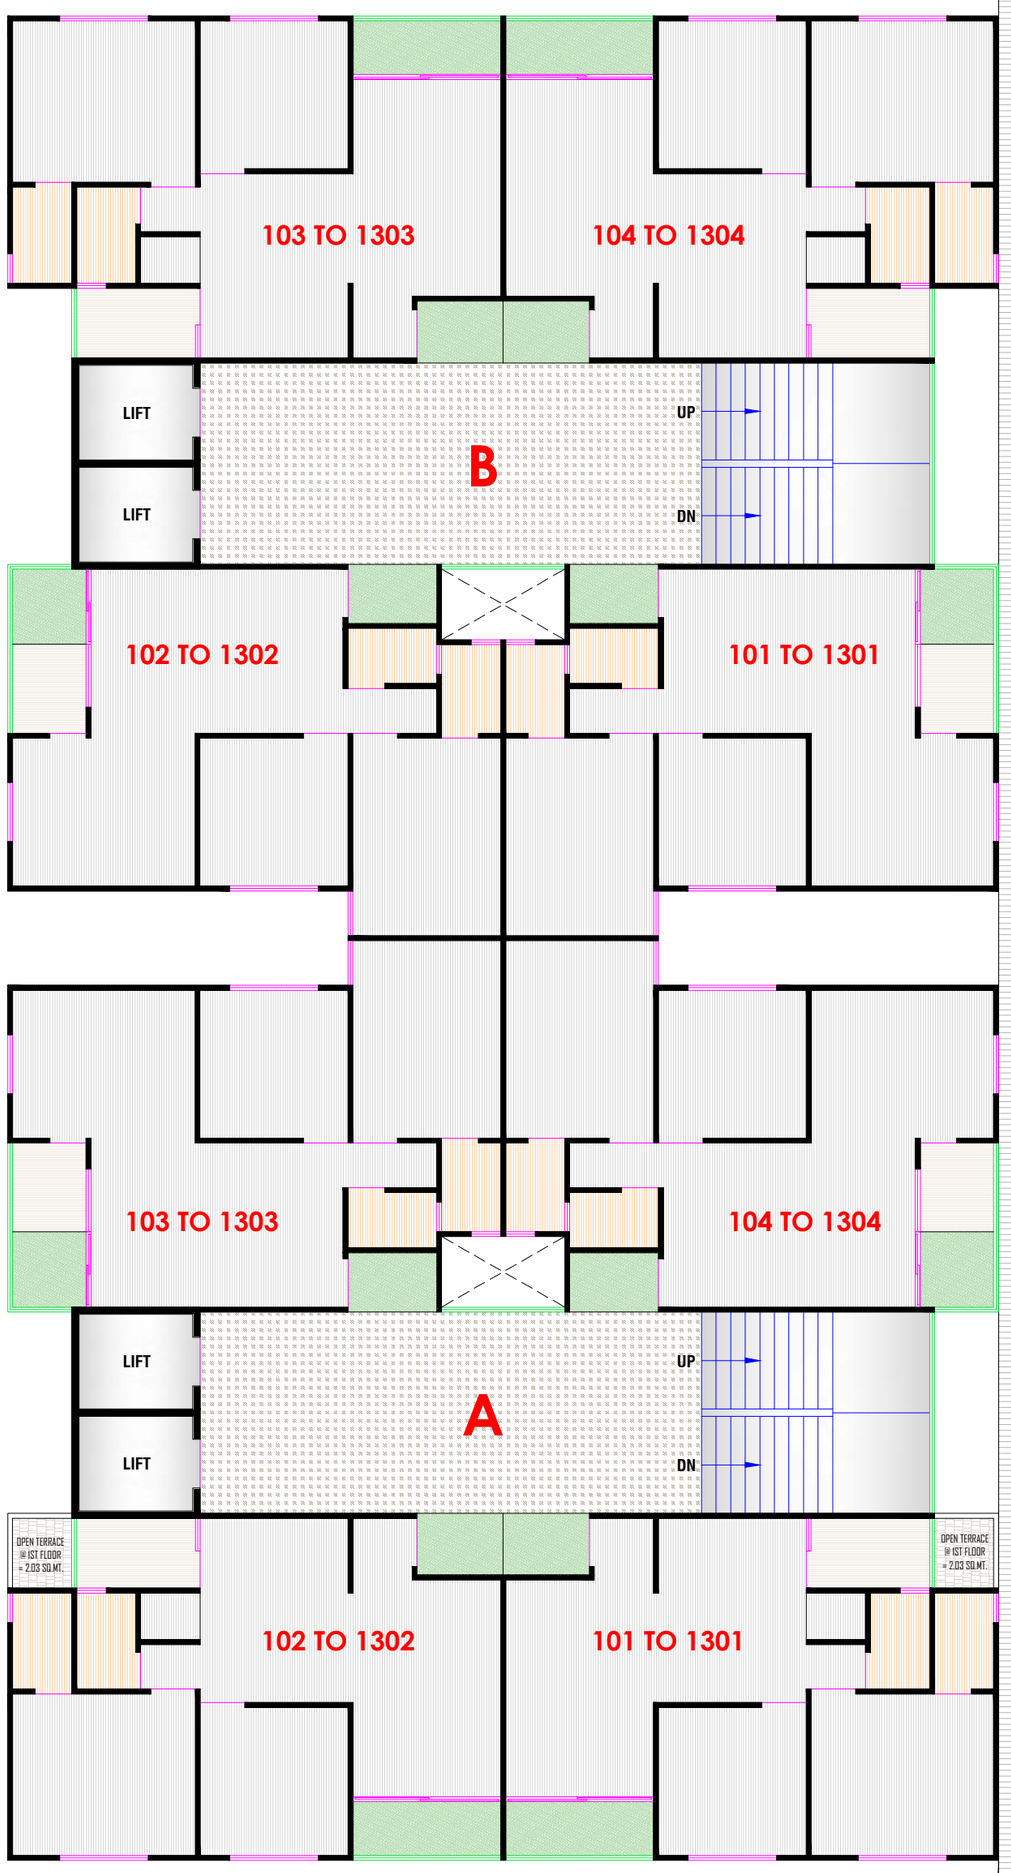

18.00 MT. WIDE T.P. ROAD

PROJECT TITLE

NAKSHATRA PLATINUM

N

CLIENT NAME

DRAWING TITLE

TYPICAL LAYOUT PLAN

PATH :- \\Nas-zaxis\zaxis\PRESENTATION\NAKSHATRA PLATINUM (TP - 121 , FP - 110)\RERA PRESENTATION\R1- NAKSHATRA PLATINUM RERA PRESENTATION (13-04-2023).dwg



PROJECT TITLE

NAKSHATRA PLATINUM

CLIENT NAME

DRAWING TITLE (BLOCK :- A,B)

TYPICAL FLOOR PLAN (1ST TO 13TH)

PATH: ...\zaxis\PRESENTATION\NAKSHATRA PLATINUM (TP - 121 , FP - 110)\RERA PRESENTATION\R1- NAKSHATRA PLATINUM RERA PRESENTATION (13-04-2023).dwg





Specification

સ્ટ્રક્ચર	:	ભુકંપપ્રુફ આર.સી.સી. સ્ટ્રક્ચર.
પ્લાસ્ટર	:	અંદરની સાઈડે માલા પ્લાસ્ટર, વોલ પુટ્ટી સાથે. બહારની સાઈડે ડબલ કોટ સેન્ડફેસ પ્લાસ્ટર એકેલીક પેઈન્ટ સાથે.
ફ્લોરીંગ	:	વિટ્રીફાઈડ ટાઈલ્સ આખા ચુનિટમાં, ધાબામાં ચાઈના મોઝેક અને એન્ટી સ્કીડ ટાઈલ્સ પાર્કિંગમાં આપવામાં આવશે.
કિચન	:	પોલિશ ગ્રેનાઈટ પ્લેટફોર્મ, એસ.એસ.સીન્ક સાથે, ગ્લેઝડ ટાઈલ્સ ડેડો લીન્ટલ લેવલ સુધી.
ટોઈલેટ અને પ્લમ્બીંગ	:	ટોઈલેટમાં ગ્લેઝડ ટાઈલ્સ લીન્ટલ લેવલ સુધી, કન્સીલ્ડ પ્લમ્બીંગ યુ.પી.વી.સી. પાઈપ બ્રાન્ડેડ સેનેટરી વેર અને બ્રાન્ડેડ એસેસરીઝ.
બારી બારણાં	:	ડેકોરેટીવ મેઈન ડોર, અન્ય દરવાજા ફ્લશ ડોર સાથે. બારી: એનોડાઈઝ કોટેડ એલ્યુમીનીયમ સેકશન.
ઈલેકટ્રીફીકેશન	:	કન્સીલ્ડ વાયરીંગ, જરૂરીયાત મુજબના પોઈન્ટ, મોડ્યુલર સ્વીચ સાથે.

Amenities

- આકર્ષક એન્ટ્રી ગેટ
- સ્ટ્રીટ લાઈટ
- સીક્યુરીટી કેબીન
- સીસીટીવી કેમેરા
- દરેક બ્લોકમાં ૨ લીફ્ટ
- ૨૪ કલાક પાણી
- બેઝમેન્ટ પાર્કિંગ
- આધુનિક એલીવેશન
- કોમન સોલાર
- ફાયર સેફટી
- સીનીયર સીટીઝન એરીયા
- ચીલ્ડ્રન પ્લે એરીયા
- કોમન જનરેટર
- આર.સી.સી.રોડ,

