

NOTE:

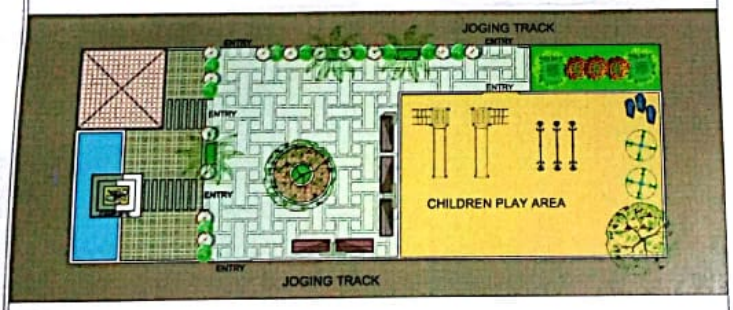

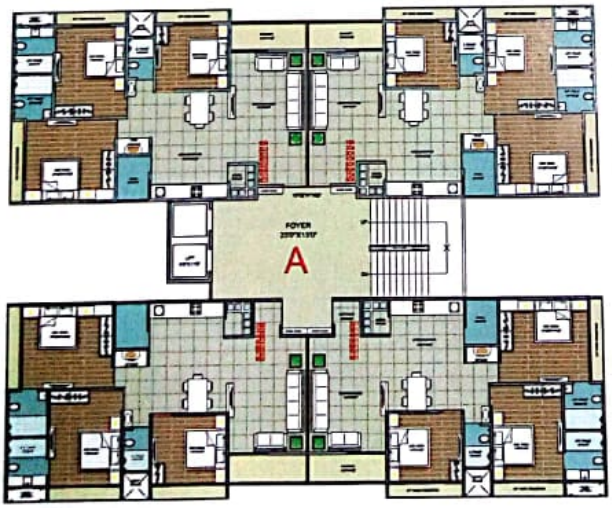





30.00 MT WIDE ROAD

REMARKS:

PROJECT :
SHANT VIHAR
LAYOUT AT GANDHINAGAR

TITLE :
TYPICAL FLOOR PLAN

CONSULTANTS :

DRG NO. :
A.SV.0.1 (R)

SOURCE :
NA/17-18/GN /SHANT VIHAR/LAYOUT

DEALT	ANJANA
CHECKED	RAJEN M
SCALE	N.T.S
DATE	6/1/201

ARCHITECT & INTERIOR DESIGNER

nirman ASSOCIATES
Tel. 079 40300303
Shivalik highstreet
Vastrapur, Ahmedabad
mail:info@nirmanarchi



NOTE:

REMARKS:

PROJECT :
SHANT VIHAR
LAYOUT AT GANDHINAGAR

TITLE :
FIRST FLOOR PRESENTATION PLAN


CONSULTANTS :

DRG NO. :
A.SV.0.1 (R)

SOURCE :
NA/17-18/GN./SHANT VIHAR/LAYOUT.

DEALT	ANJANA
CHECKED	RAJEN MISTRY
SCALE	N.T.S.
DATE	6/1/2018

ARCHITECT & INTERIOR DESIGNER
nirman ASSOCIATES
Tel. 079 40300303
Shivalik highstreet
Vastrapur, Ahmedabad
mail:info@nirmanarchitect.com

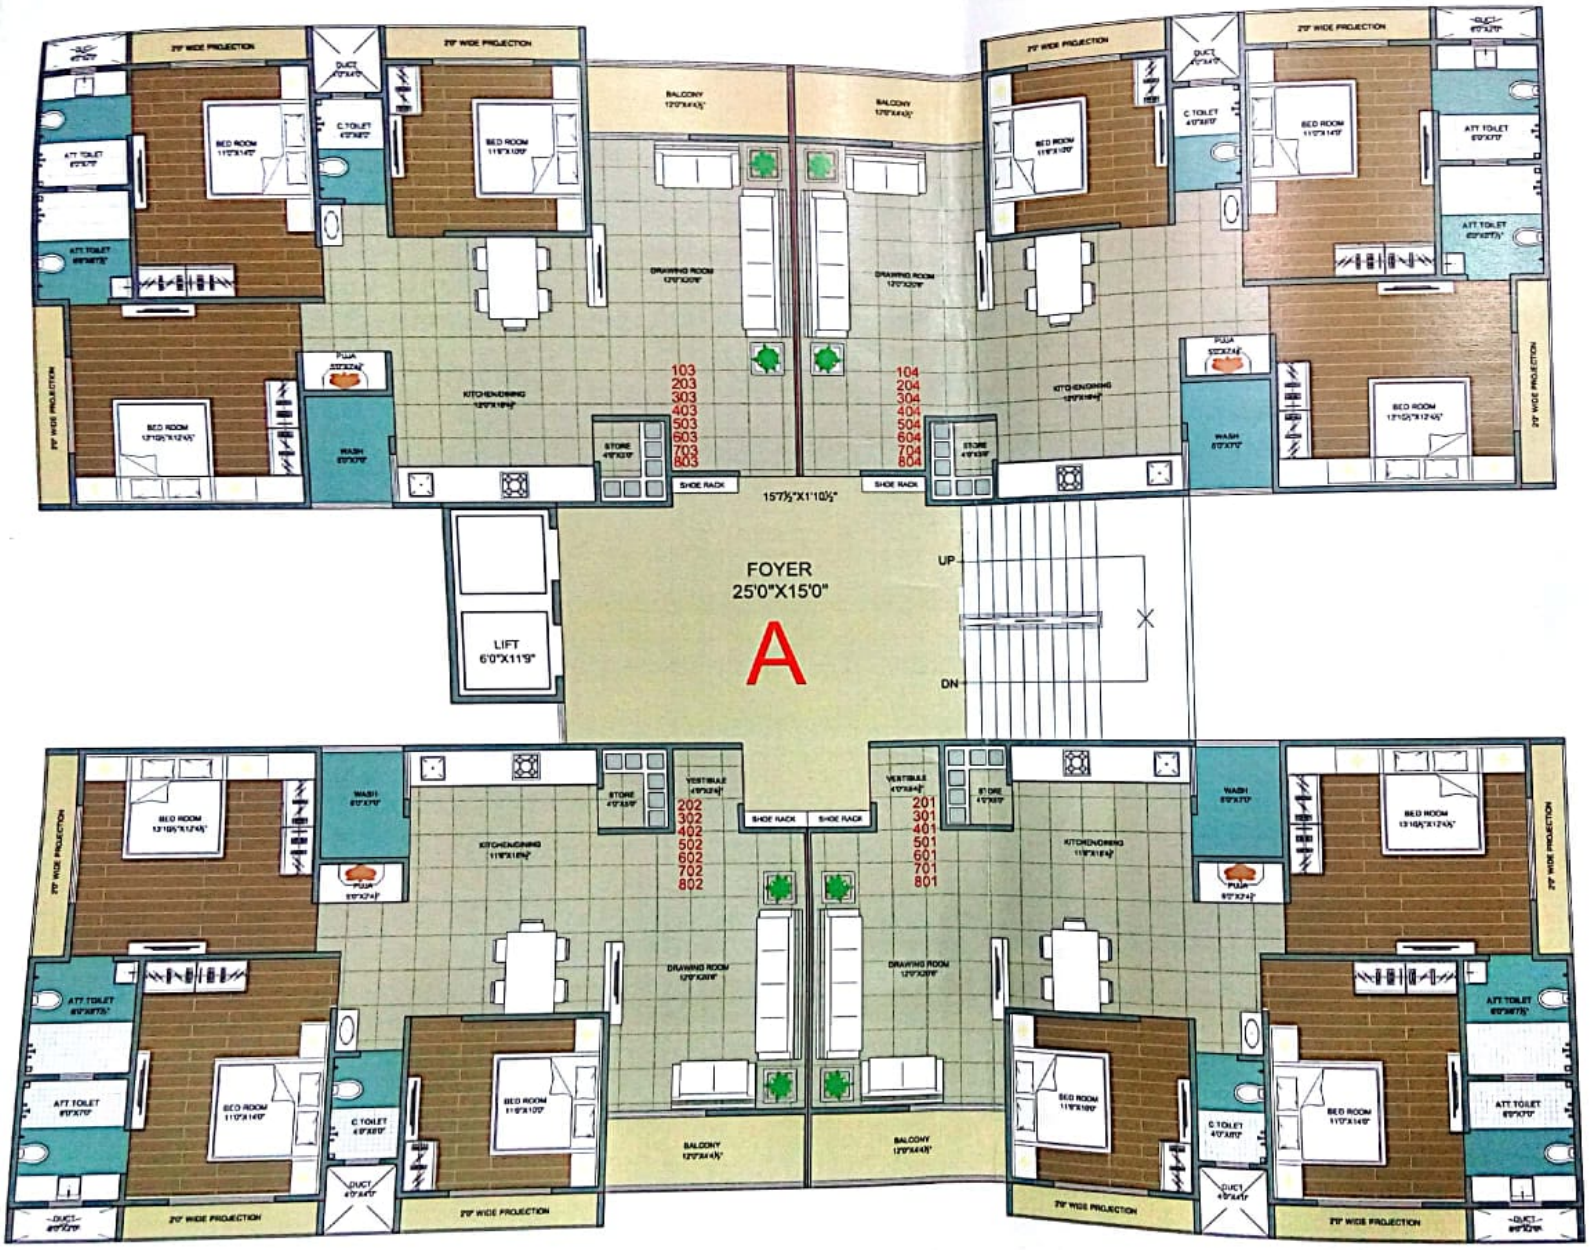

NOTE:

- ALL DIMENSIONS ARE IN FEET AND INCHES.
- ALL MEASUREMENTS ARE FROM UNFINISHED SURFACE TO UNFINISHED SURFACE.
- ALL DIMENSIONS ARE TO BE READ AND NOT TO BE MEASURED.
- RAIN WATER DRAIN PIPES (SW ELEVES) THROUGH BEAMS AND CURRENCE TO BE NOT ALLIED WHILE CASTING AS PER THE POSITIONS SHOWN IN DRAWING (LAYS). TO BE DECIDED ON SITE WITH REFERENCE TO AVAILABLE FLOOR GRADIENT.
- CHOKOTA NEOH TO BE PROVIDED AT EVERY JUNCTION OF BRICK AND CONCRETE TO BE PLASTERED.
- ALL DOORS & WINDOWS UNITS ARE AT +1'0" FEET UNLESS OTHERWISE SPECIFIED.
- DIMENSIONS OF STRUCTURAL STEEL SECTION AND JUNCTION DETAILS TO BE APPROVED FROM STRUCTURAL ENGINEER BEFORE EXECUTION.
- FOUNDATION & LEVEL'S DETAILS TO BE APPROVED FROM STRUCTURAL ENGINEER.
- BEFORE COMMENCING THE WORK IT IS MUST TO OBTAIN PRIOR PERMISSION FROM RESPECTIVE AUTHORITIES.
- SOIL TESTING TO BE CARRIED OUT BEFORE COMMENCEMENT OF THE FOUNDATION
- IN CASE OF ANY DISCREPANCY BETWEEN ARCHITECTURAL WORK AND OTHER (VIZ.) MEP'S DRGS. DISCREPANCY SHOULD BE BROUGHT TO THE NOTICE OF THE ARCHITECT BEFORE COMMENCEMENT OF THE WORK.
- IT IS MUST FOR RESPECTIVE MEP'S ENGINEER TO CHECK AND CO-RELATE THE STRUCTURAL DRAWINGS WITH ARCHITECTURAL DRAWINGS.
- REFER THE LATEST REVISED DRAWING

REMARKS:

PROJECT :
SHANT VIHAR

TITLE :
3 BHK UNIT (TYPE - A)


CONSULTANTS :

DRG.NO. :
A.SV.0.1 (R)

SOURCE :
NA/17-18/GNGAR/SV..

DEALT	ANJANA
CHECKED	RAJEN MISTRY
SCALE	N.T.S
DATE	6/1/2018

ARCHITECT & INTERIOR DESIGNER
nirman ASSOCIATES
Tel. 079 40300303
Shivalik highstreet
Vastrapur, Ahmedabad
mail info@nirmanarchitect.com

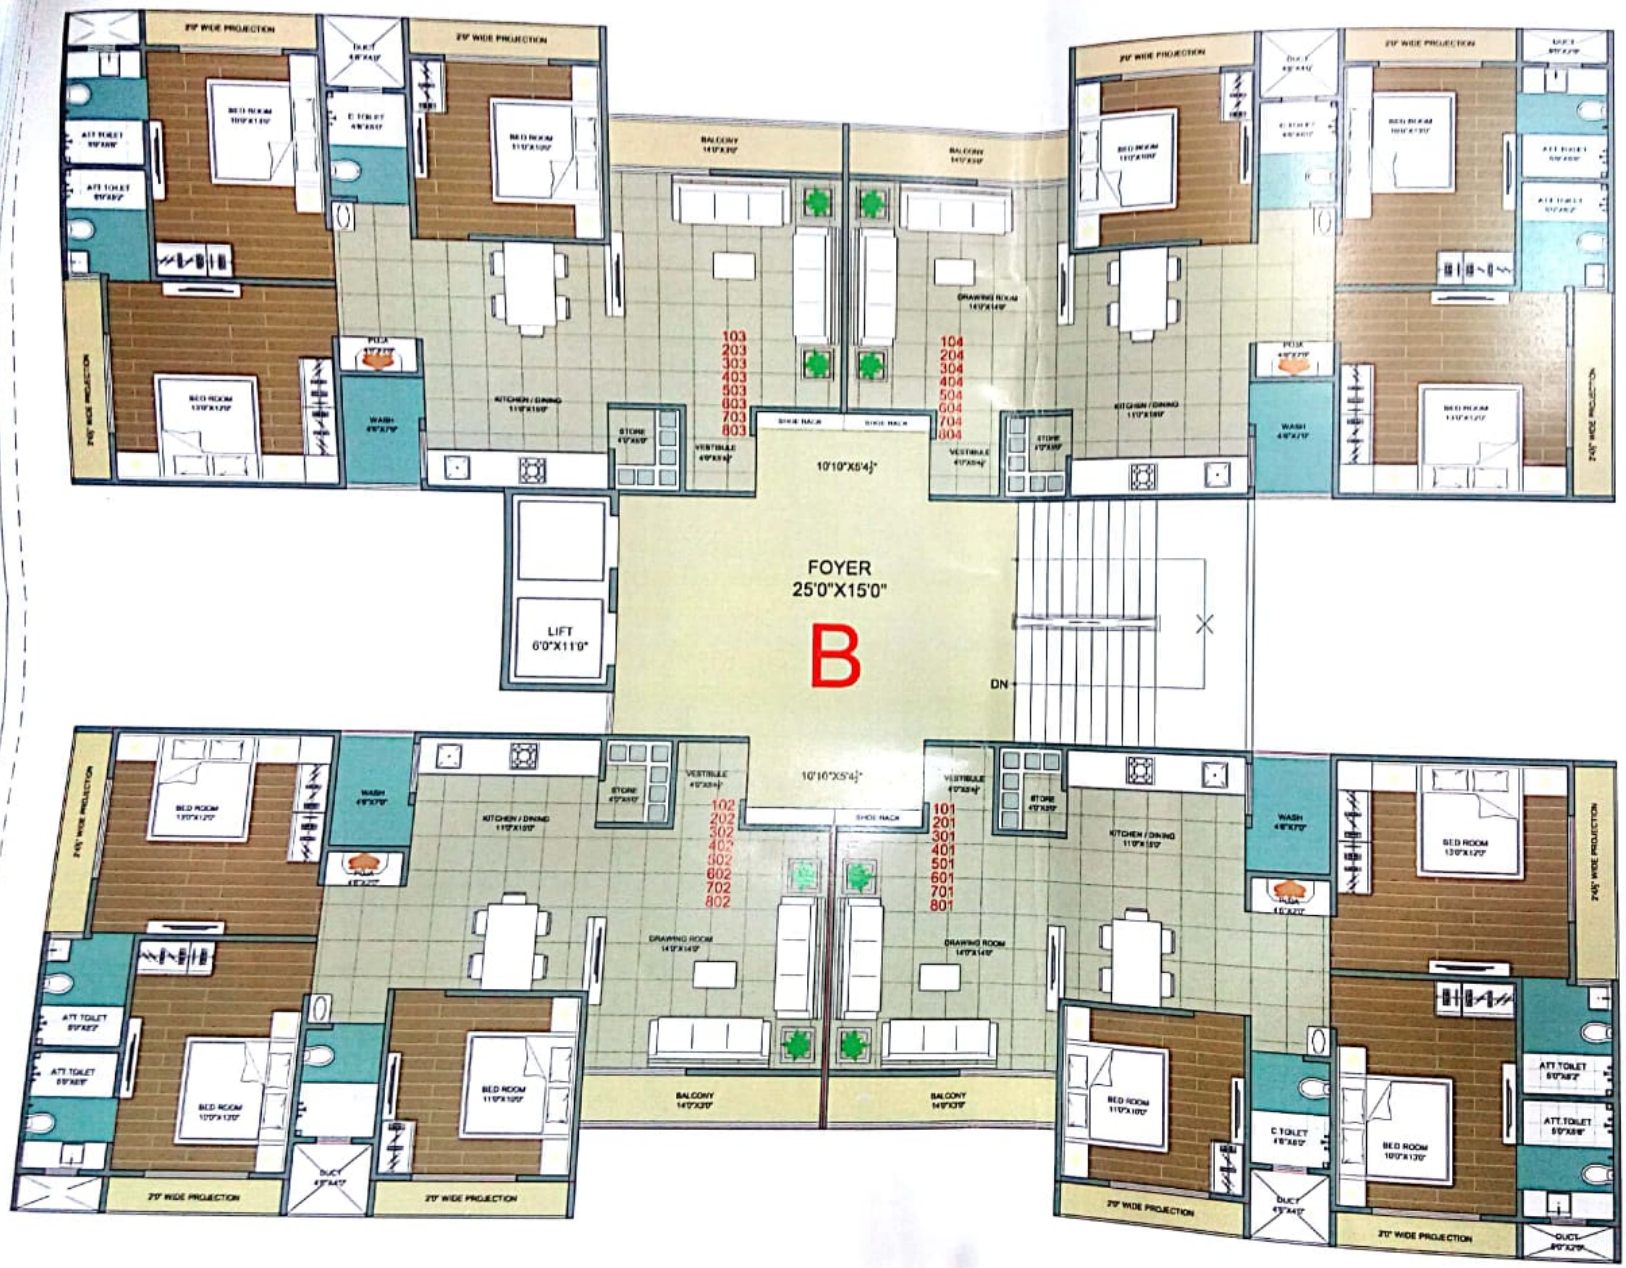

NOTE:

REMARKS:

PROJECT :
SHANT VIHAR

TITLE :
3 BHK UNIT (TYPE - B)

CONSULTANTS :

DRG.NO. :
A.SV.0.1 (R)

SOURCE :
NA/17-18/GNGAR/SV..

DEALT	ANJANA
CHECKED	RAJEN MISTRY
SCALE	N.T.S
DATE	6/1/2018

ARCHITECT & INTERIOR DESIGNER
nirman ASSOCIATES
Tel. 079 40300303
Shivalik highstreet
Vastrapur, Ahmedabad
mail.info@nirmanarchitect.com