Greenview

Plush 3 BHK + WFH Homes in **SHANTIGRAM**



PARKING LEVEL	4 WHEEL	2 WHEEL
GROUND LEVEL (75+18)	93	105
BASEMENT 1	210	287
BASEMENT 2	208	272
TOTAL	471	692

PROPOSED RESIDENTIAL SCHEME

SHIVALIK ;AT AHMEDABAD

BASEMENT 2

ALT. - 05

CODE ******

DRG. NO. PR -01

SCALE 1:500


DATE 18.10.2021

APURVA AMIN ARCHITECTS

5th Floor AAA
Near 31 Ivy Apartment
Off Sindhubhavan Road
Bodakdev
Ahmedabad 380059
Gujarat India

Tel +91 79 2684 5000
+91 98795 62823
contact @apurvaamin.com
www.apurvaamin.com

This drawing and the design it covers are the property of APURVA AMIN –ARCHITECT. They are merely loaned and on the agreement that they will not be reproduced, copied, loaned, exhibited nor used except in the limited way and private use permitted by the lender to the borrower.

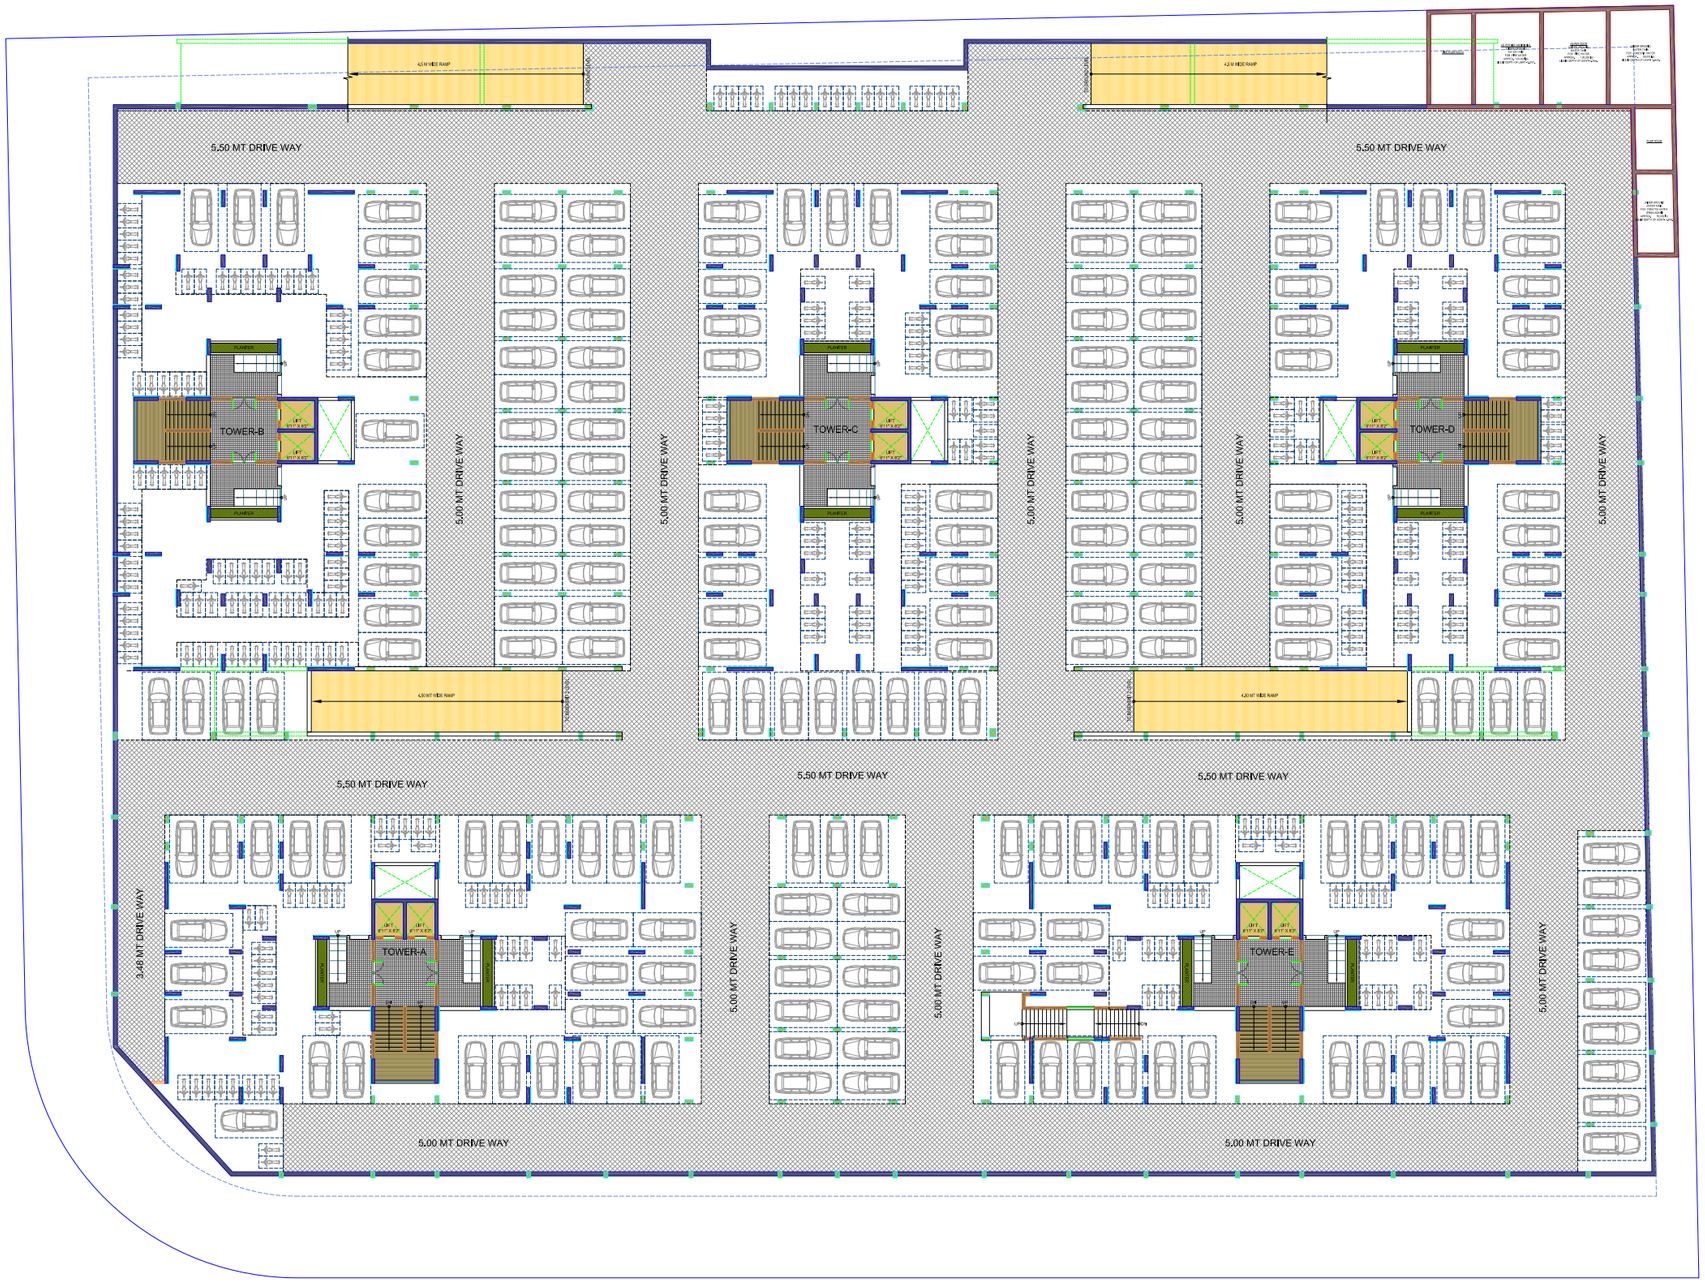

PROPOSED RESIDENTIAL SCHEME

SHIVALIK ;AT AHMEDABAD

BASEMENT 1

ALT. - 05

CODE ******

DRG. NO. PR -01

SCALE 1:500

DATE 18.10.2021

APURVA AMIN ARCHITECTS

5th Floor AAA
Near 31 Ivy Apartment
Off Sindhubhavan Road
Bodakdev
Ahmedabad 380059
Gujarat India

Tel +91 79 2684 5000
+91 98795 62823
contact @apurvaamin.com
www.apurvaamin.com

This drawing and the design it covers are the property of APURVA AMIN –ARCHITECT. They are merely loaned and on the agreement that they will not be reproduced, copied, loaned, exhibited nor used except in the limited way and private use permitted by the lender to the borrower.



G R E E N V I E W

GROUND FLOOR PLAN

CODE	******
DRG. NO.	PR -01
SCALE	1:500
DATE	18.10.2021

APURVA AMIN ARCHITECTS

5th Floor AAA
Near 31 Ivy Apartment
Off Sindhubhavan Road
Bodakdev
Ahmedabad 380059
Gujarat India

Tel +91 79 2684 5000
+91 98795 62823
contact @apurvaamin.com
www.apurvaamin.com



G R E E N V I E W

FIRST FLOOR PLAN

CODE	******
DRG. NO.	PR -01
SCALE	1:500
DATE	18.10.2021

APURVA AMIN ARCHITECTS

5th Floor AAA
Near 31 Ivy Apartment
Off Sindhubhavan Road
Bodakdev
Ahmedabad 380059
Gujarat India

Tel +91 79 2684 5000
+91 98795 62823
contact @apurvaamin.com

www.apurvaamin.com

This drawing and the design it covers are the property of APURVA AMIN –ARCHITECT. They are merely loaned and on the agreement that they will not be reproduced, copied, loaned, exhibited nor used except in the limited way and private use permitted by the lender to the borrower.



G R E E N V I E W

TYPICAL FLOOR PLAN

CODE	******
DRG. NO.	PR -01
SCALE	1:500
DATE	18.10.2021


APURVA AMIN ARCHITECTS


5th Floor AAA
Near 31 Ivy Apartment
Off Sindhubhavan Road
Bodakdev
Ahmedabad 380059
Gujarat India


Tel +91 79 2684 5000
+91 98795 62823
contact @apurvaamin.com
www.apurvaamin.com


This drawing and the design it covers are the property of APURVA AMIN –ARCHITECT. They are merely loaned and on the agreement that they will not be reproduced, copied, loaned, exhibited nor used except in the limited way and private use permitted by the lender to the borrower.


18.00MT ROAD

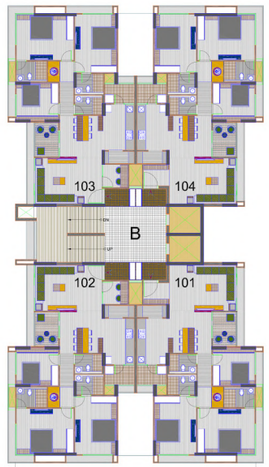

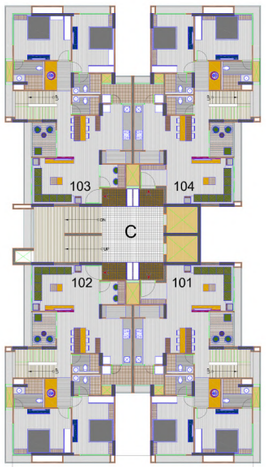

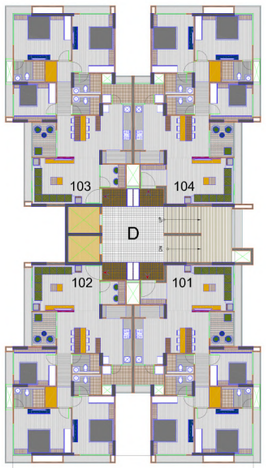

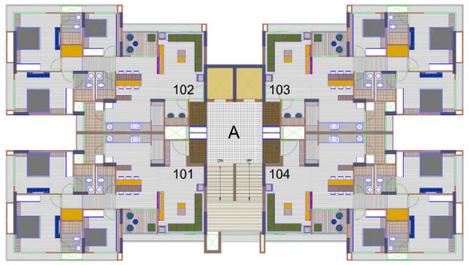

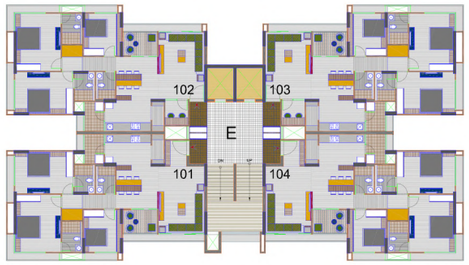

45.00MT ROAD

G R E E N V I E W

12'TH FLOOR PLAN

CODE	******
DRG. NO.	PR -01
SCALE	1:500
DATE	18.10.2021

APURVA AMIN ARCHITECTS


5th Floor AAA
Near 31 Ivy Apartment
Off Sindhubhavan Road
Bodakdev
Ahmedabad 380059
Gujarat India


Tel +91 79 2684 5000
+91 98795 62823
contact @apurvaamin.com


www.apurvaamin.com

This drawing and the design it covers are the property of APURVA AMIN –ARCHITECT. They are merely loaned and on the agreement that they will not be reproduced, copied, loaned, exhibited nor used except in the limited way and private use permitted by the lender to the borrower.

18.00MT ROAD

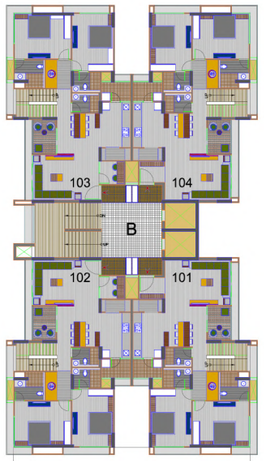

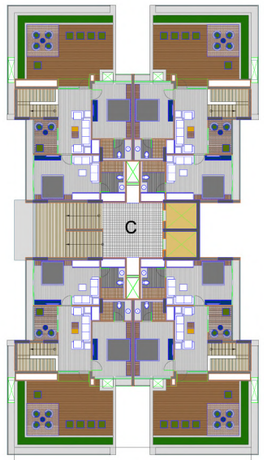

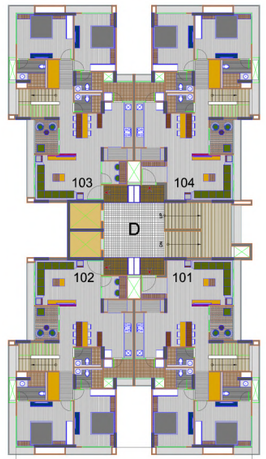

45.00MT ROAD

G R E E N V I E W

13'TH FLOOR PLAN

CODE	******
DRG. NO.	PR -01
SCALE	1:500
DATE	18.10.2021


APURVA AMIN ARCHITECTS

5th Floor AAA
Near 31 Ivy Apartment
Off Sindhubhavan Road
Bodakdev
Ahmedabad 380059
Gujarat India

Tel +91 79 2684 5000
+91 98795 62823
contact @apurvaamin.com
www.apurvaamin.com

This drawing and the design it covers are the property of APURVA AMIN –ARCHITECT. They are merely loaned and on the agreement that they will not be reproduced, copied, loaned, exhibited nor used except in the limited way and private use permitted by the lender to the borrower.

18.00MT ROAD

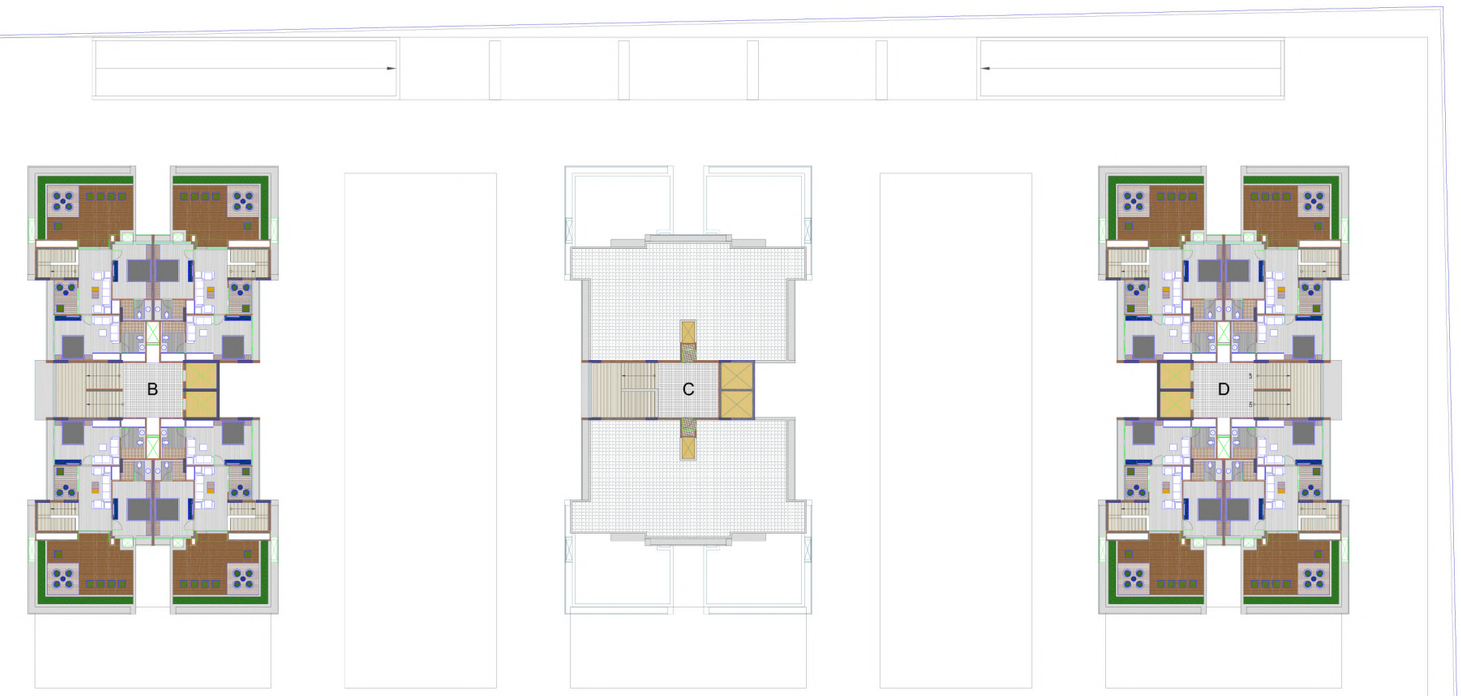

45.00MT ROAD

G R E E N V I E W

14'TH FLOOR PLAN

CODE	******
DRG. NO.	PR -01
SCALE	1:500
DATE	18.10.2021

APURVA AMIN ARCHITECTS

5th Floor AAA
Near 31 Ivy Apartment
Off Sindhubhavan Road
Bodakdev
Ahmedabad 380059
Gujarat India

Tel +91 79 2684 5000
+91 98795 62823
contact @apurvaamin.com
www.apurvaamin.com

This drawing and the design it covers are the property of APURVA AMIN –ARCHITECT. They are merely loaned and on the agreement that they will not be reproduced, copied, loaned, exhibited nor used except in the limited way and private use permitted by the lender to the borrower.



GREEN VIEW

FIRST FLOOR PLAN
BLOCK - A,B,C,D,E



GREEN VIEW

TYPICAL FLOOR PLAN
BLOCK - A,B,D,E - 2'ND TO 12'TH FLOOR PLAN
BLOCK - C - 2'ND TO 11'TH FLOOR PLAN



GREEN VIEW

PENT HOUSE LOWER LEVEL PLAN
BLOCK - A,B,D,E - 13'TH FLOOR PLAN
BLOCK - C - 12'TH FLOOR PLAN



GREEN VIEW

PENT HOUSE UPPER LEVEL PLAN
BLOCK - A,B,D,E - 14'TH FLOOR PLAN
BLOCK - C - 13'TH FLOOR PLAN

SPECIFICATIONS

Flooring
- Vitrified Tiles in Drawing, Living, Dining & Bedrooms
- Granite Platform with S.S. Sink & Tiles up to to Lintel Level in Kitchen
- Natural Granite / Rustic Tiles in Balcony

Colour
- Internal - Putty Finish
- Exterior - 100% Acrylic Paint

Doors
- Laminated Doors
- Video Door Phone

Windows
- Anodised / Powder Coated Single Glazed Aluminium Windows

Toilets
- Glazed / Ceramic Tiles up to Lintel Level
- Counter Basin / Wall Hung Basin
- Branded EWC Couple Closet
- Branded CP Brass Fittings

Electrification
- 3 Phase Concealed ISI Copper Wiring with Modular Switch
- MCB Distribution Panel

Adani Gas Pipeline

65+ LANDMARKS | 10+ MILLION SQ. FT. | 6500+ UNITS

shivalik®
BUILDING LANDMARKS SINCE 1998

ADESH

SUMMERWOODS
DEVLOPERS INDIA LLP

SHIVALIK HOUSE - Besides Satellite Police Station, Ramdevnagar Cross Roads,
Satellite Road, Ahmedabad-15