



THE BLUE CORNER


CURATED LIVING


3BHK Apartments & 4BHK Duplex Penthouse



ESTATE REGULATOR







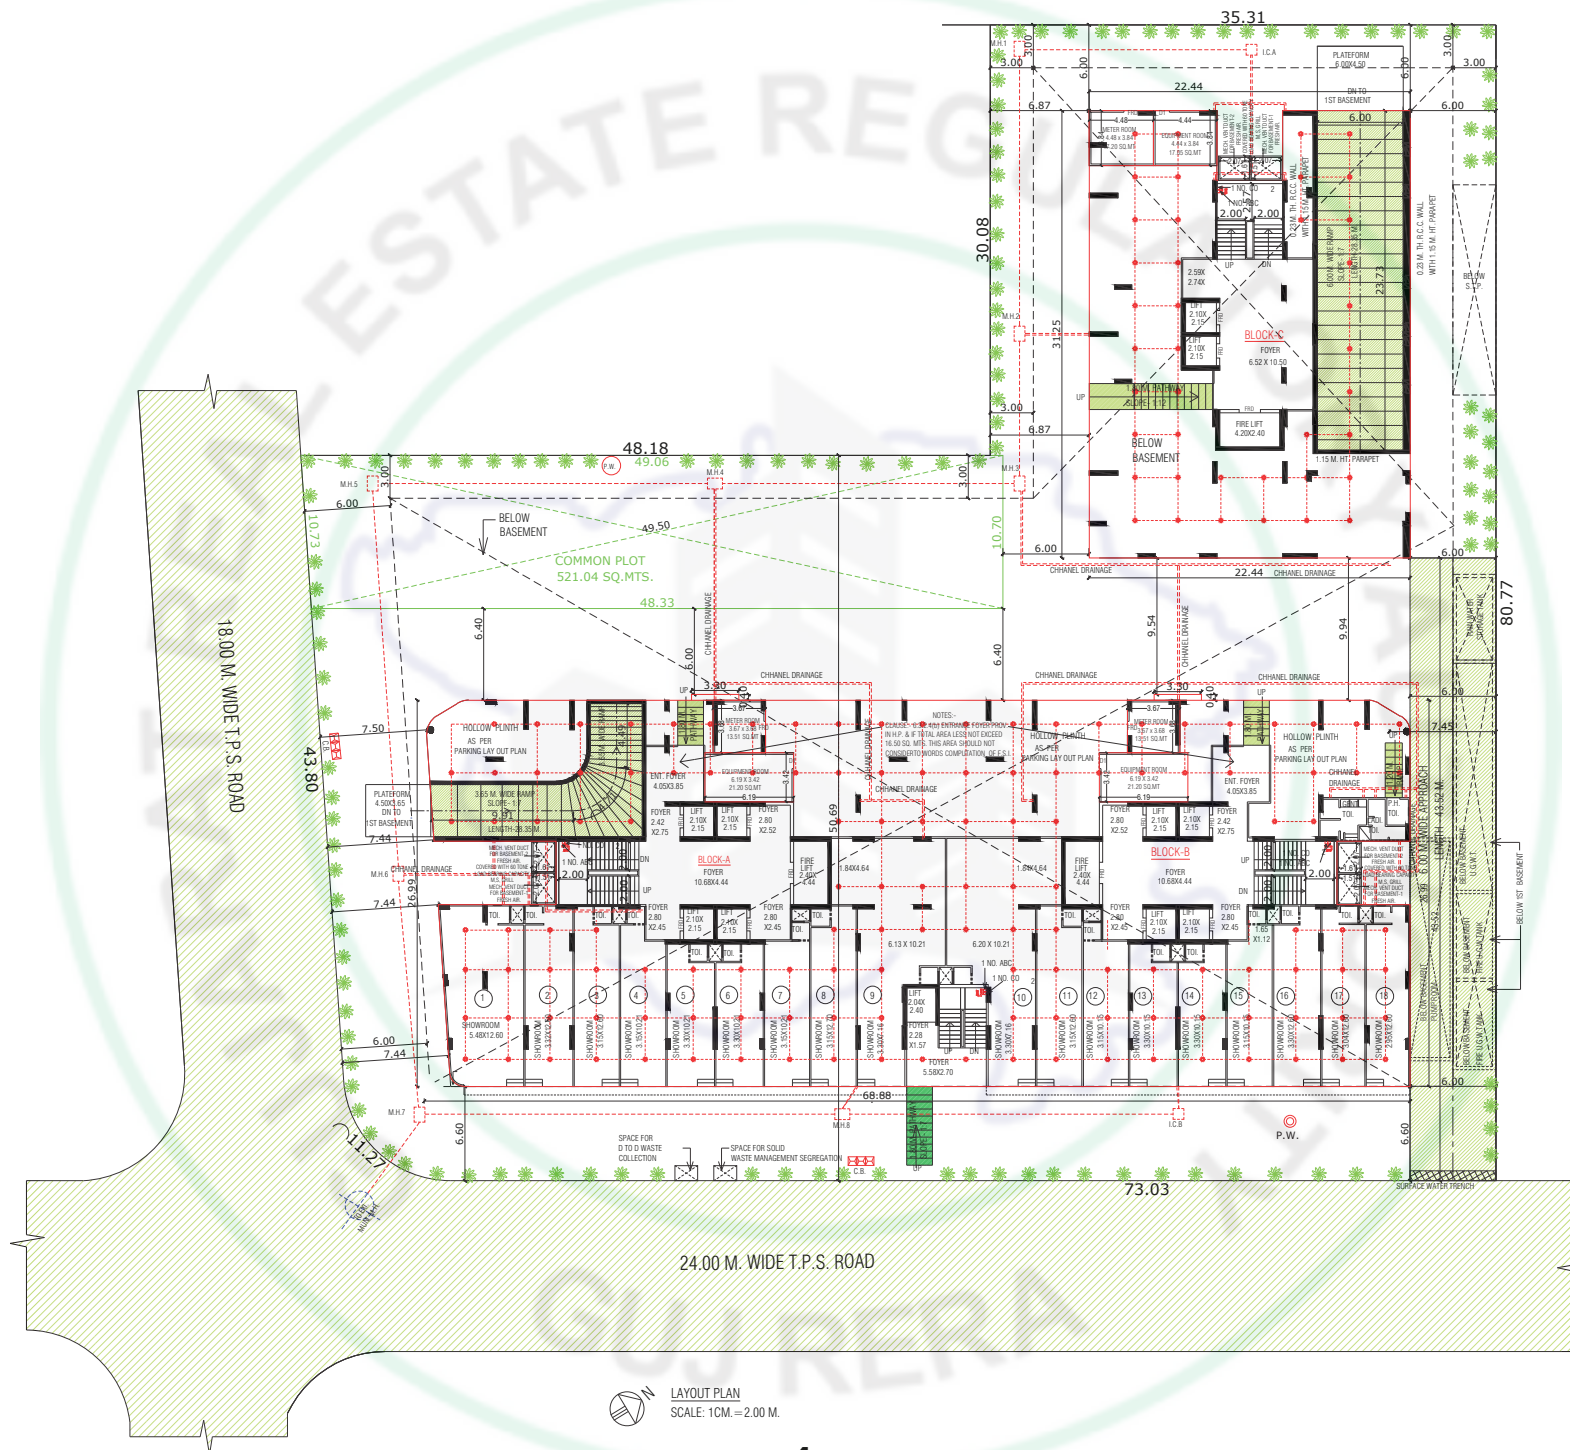


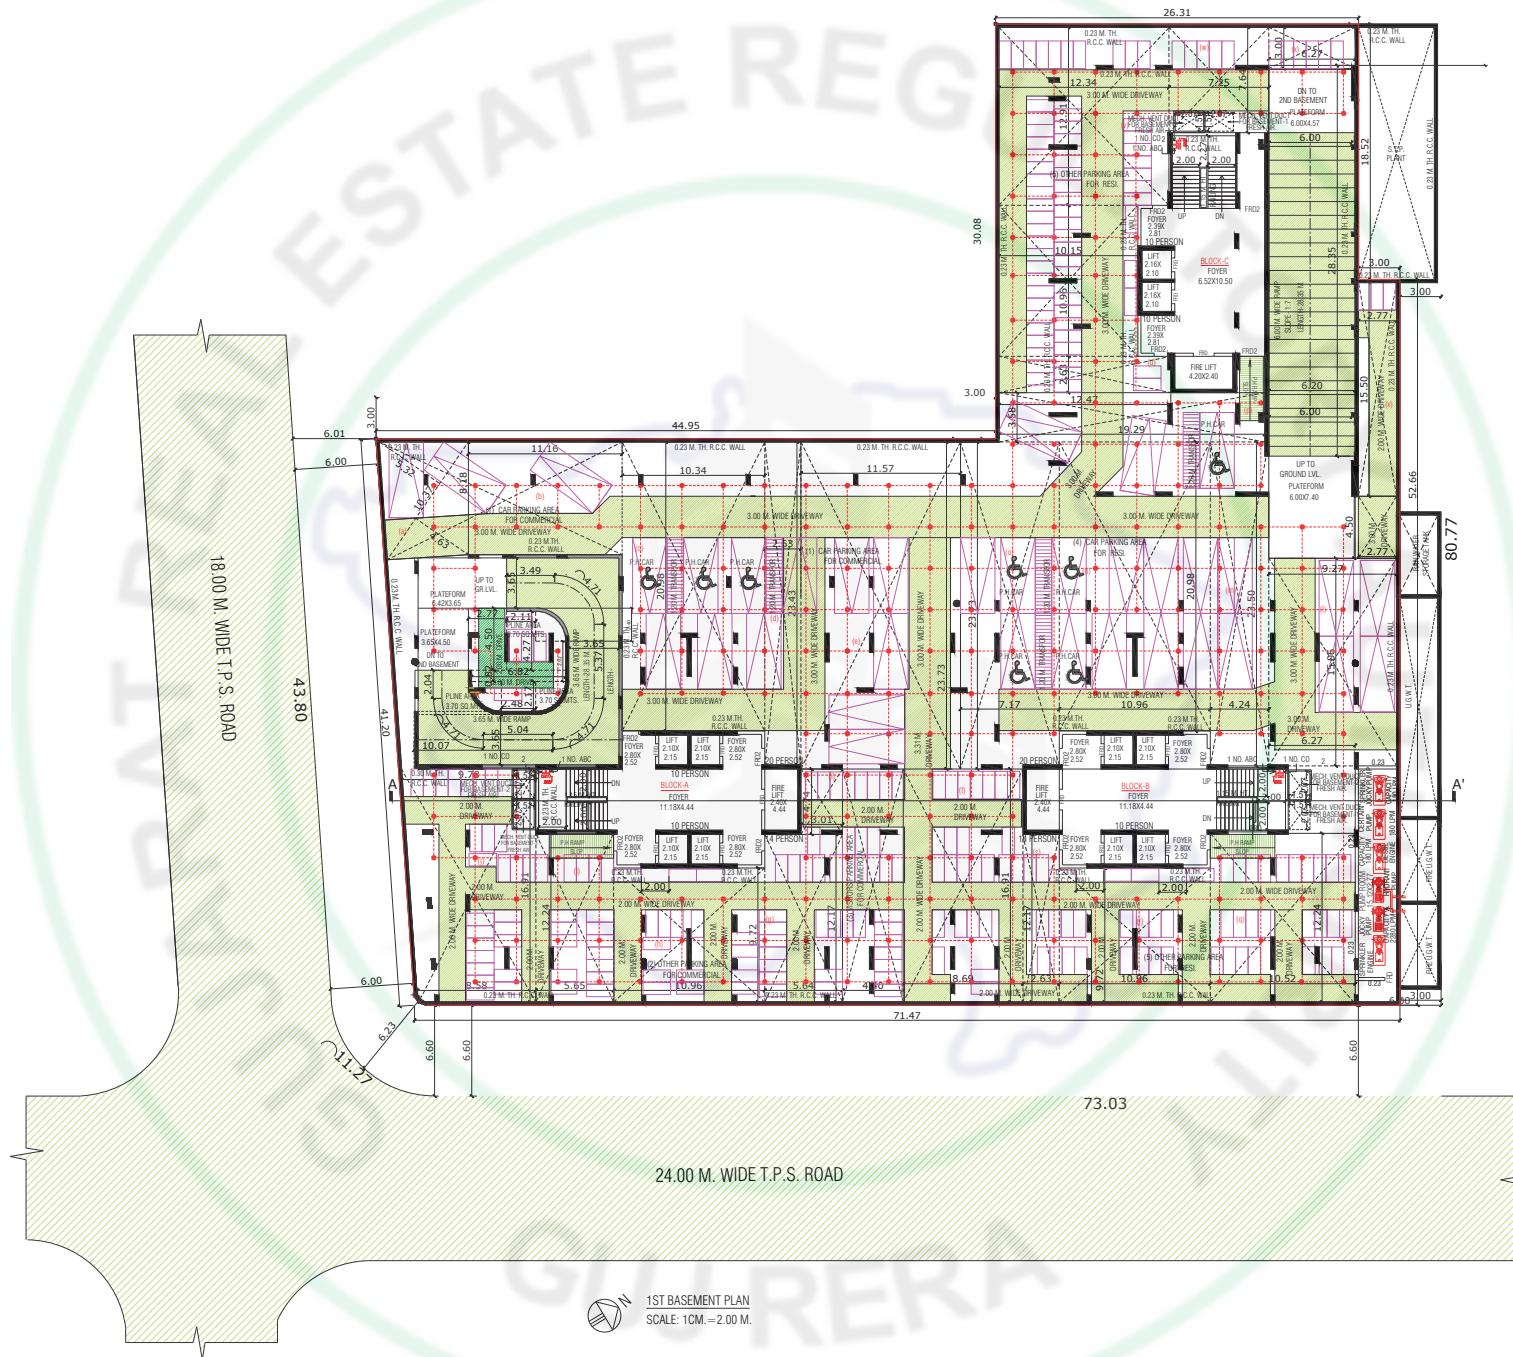

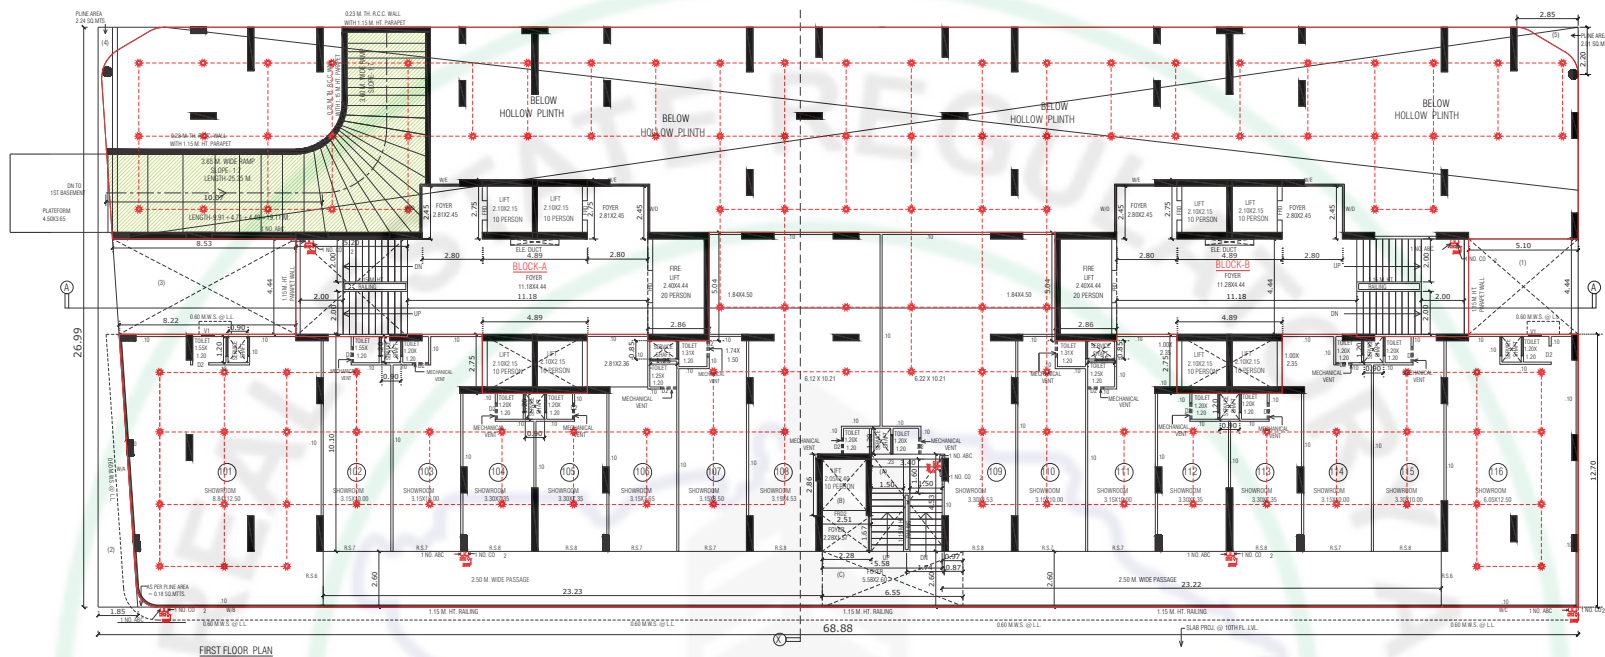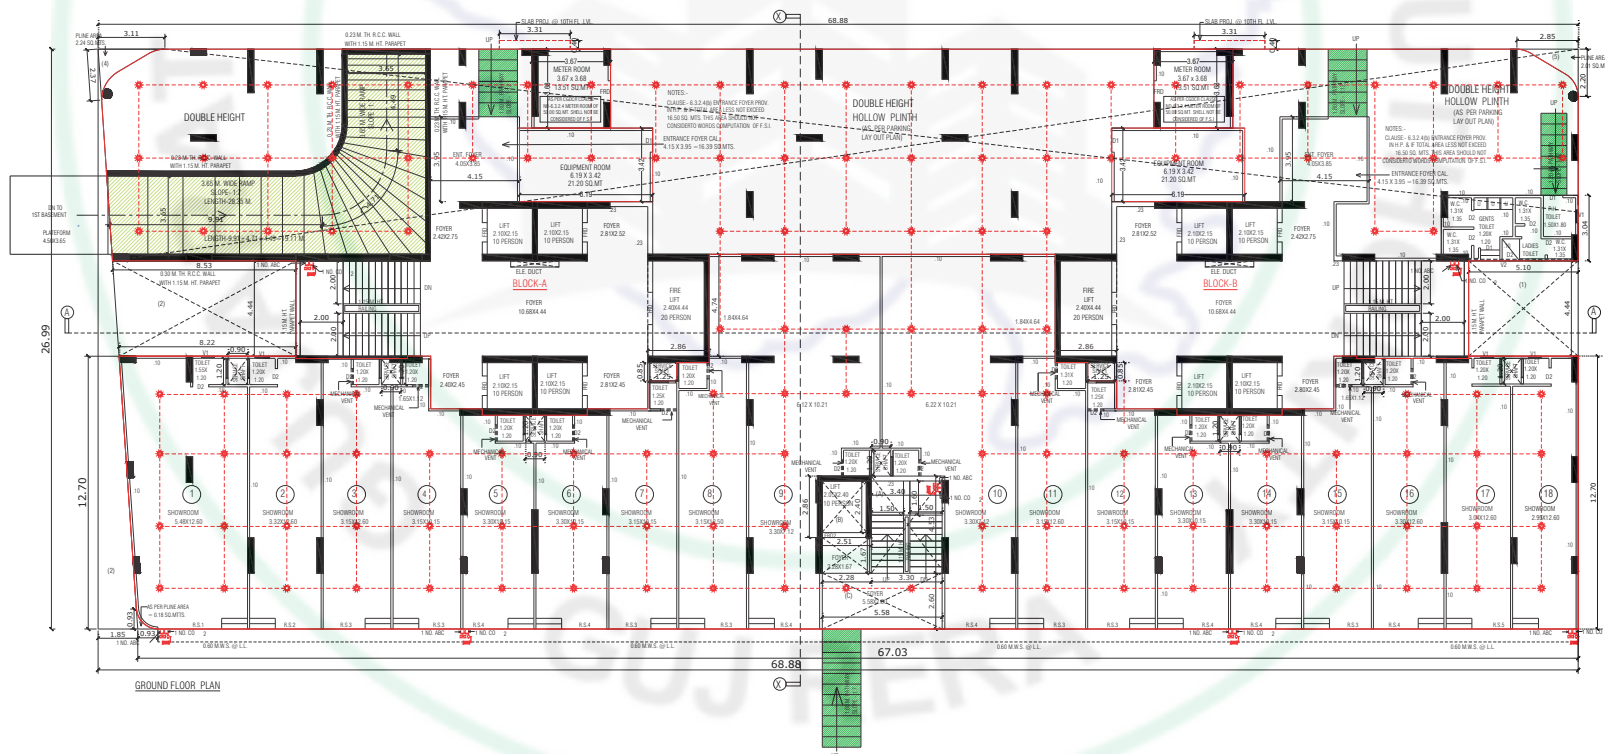

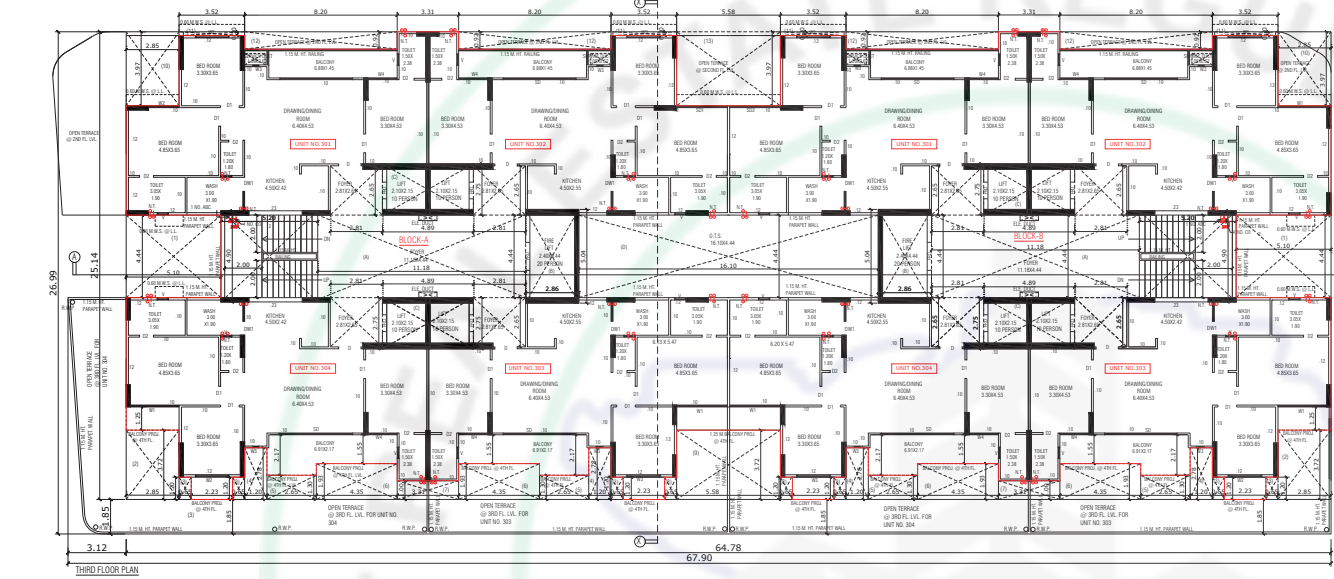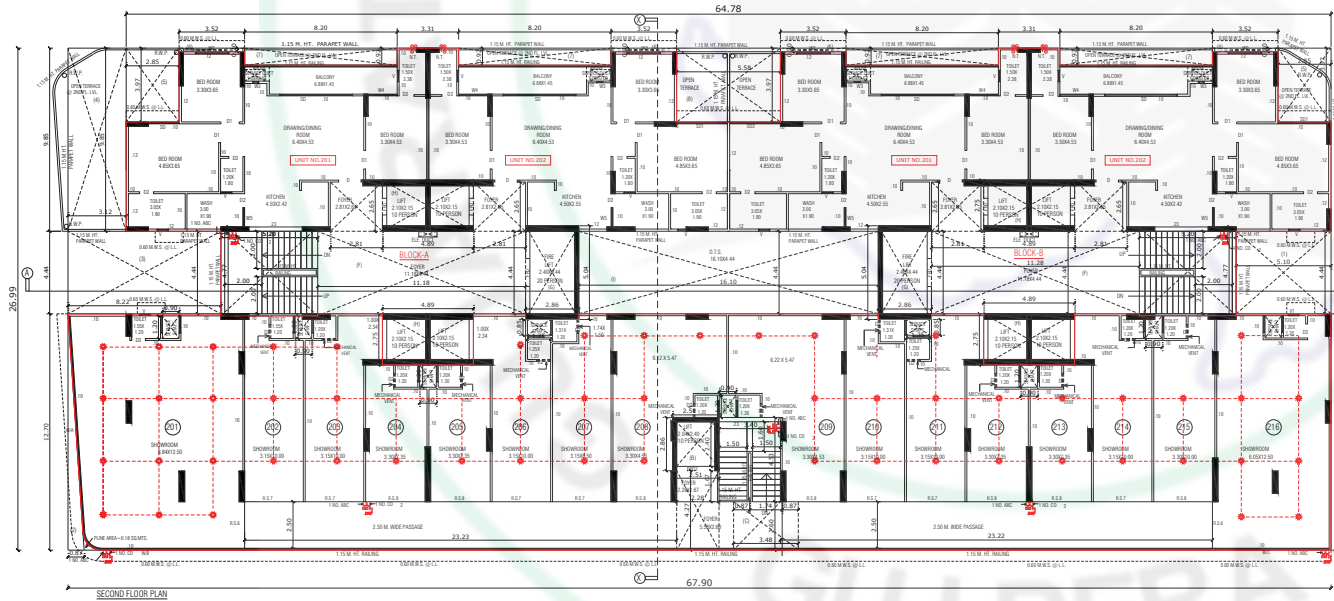


SCALE: 1.00 CM. = 2.00 MT.

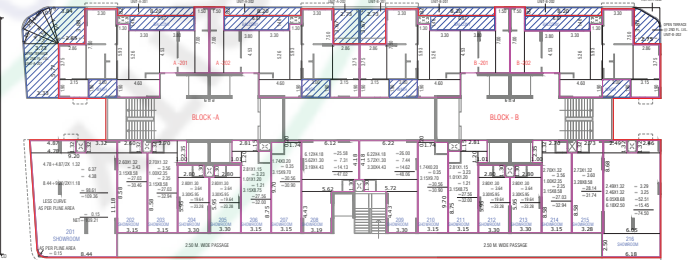


SCALE: 1.00 CM. = 2.00 MT.






4TH TO 10TH FLOOR RERA CARPET AREA CALC.
SCALE: 1:00 CM. = 2.00 MT.



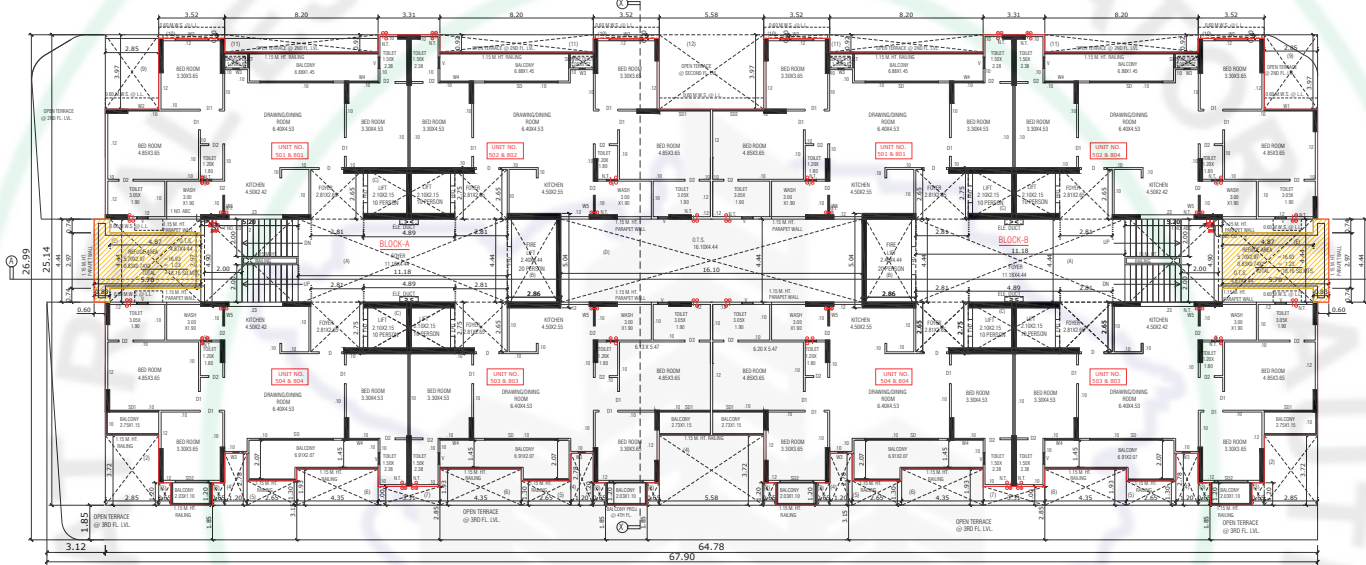





5TH & 8TH FLOOR PLAN WITH REFUGE AREA

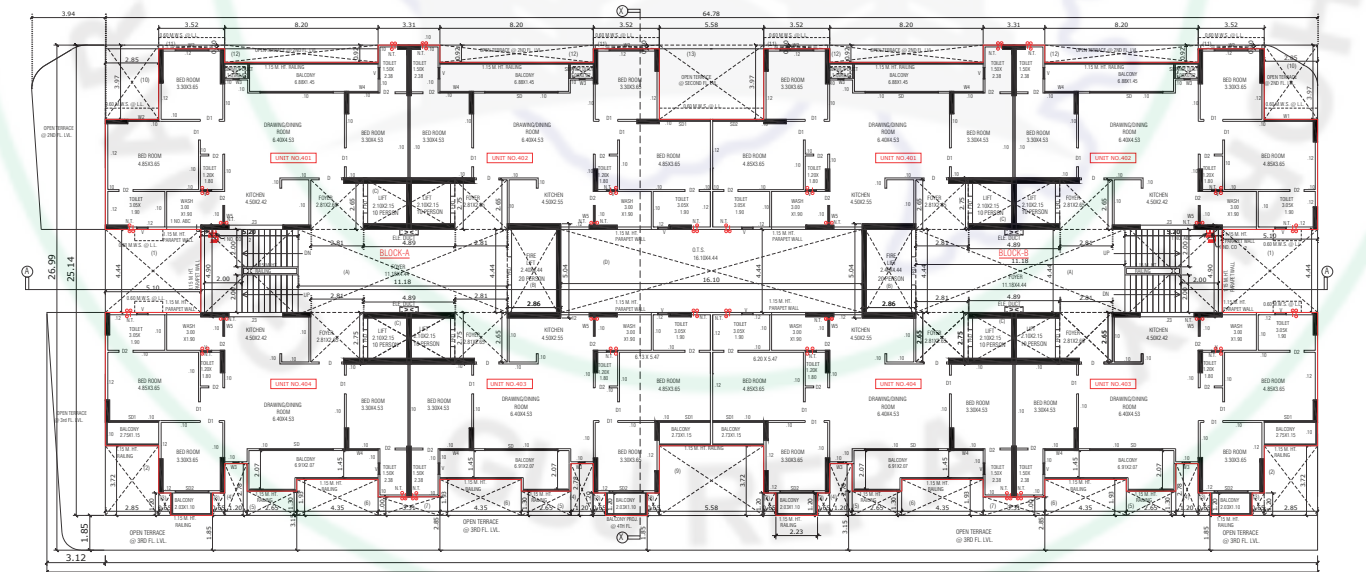







4TH FLOOR PLAN





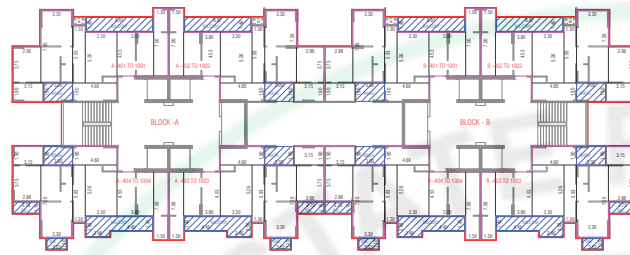
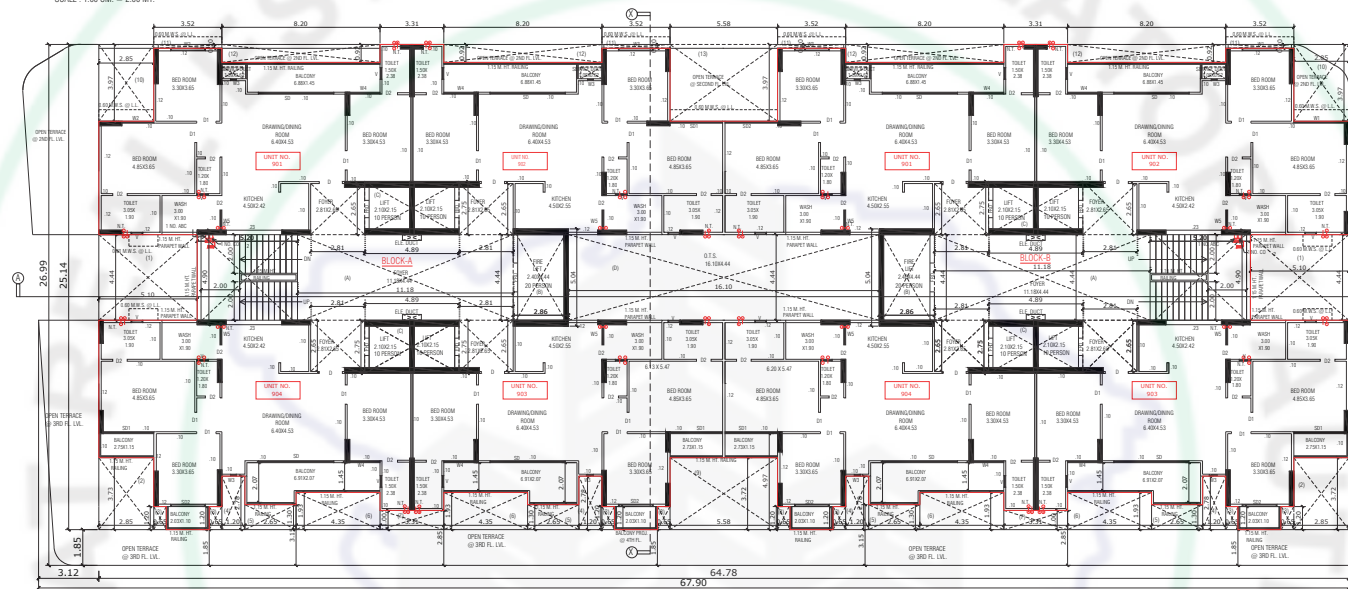
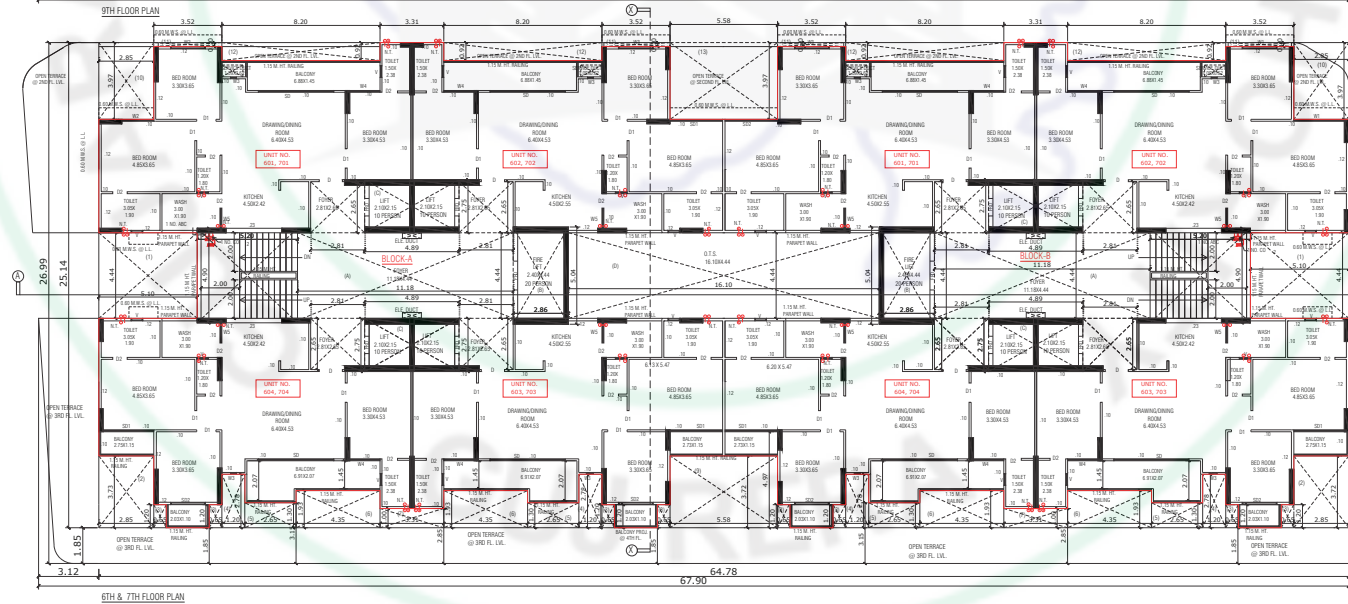


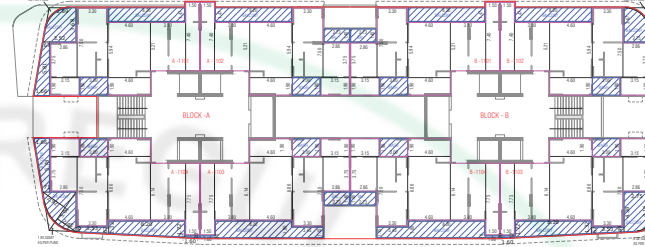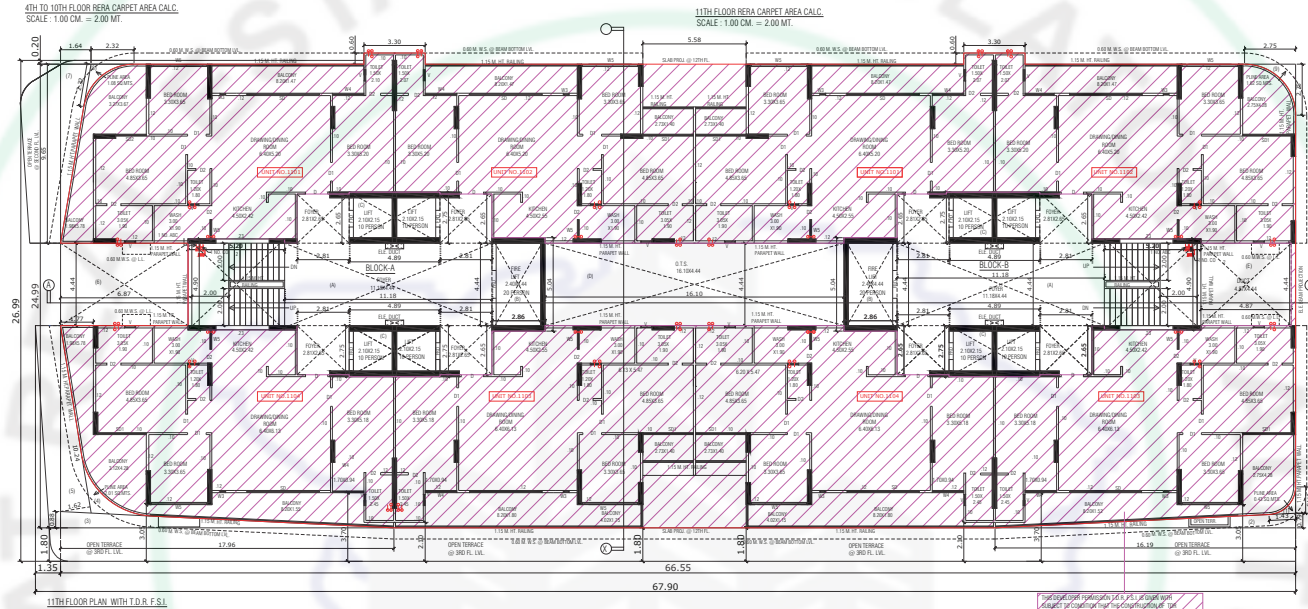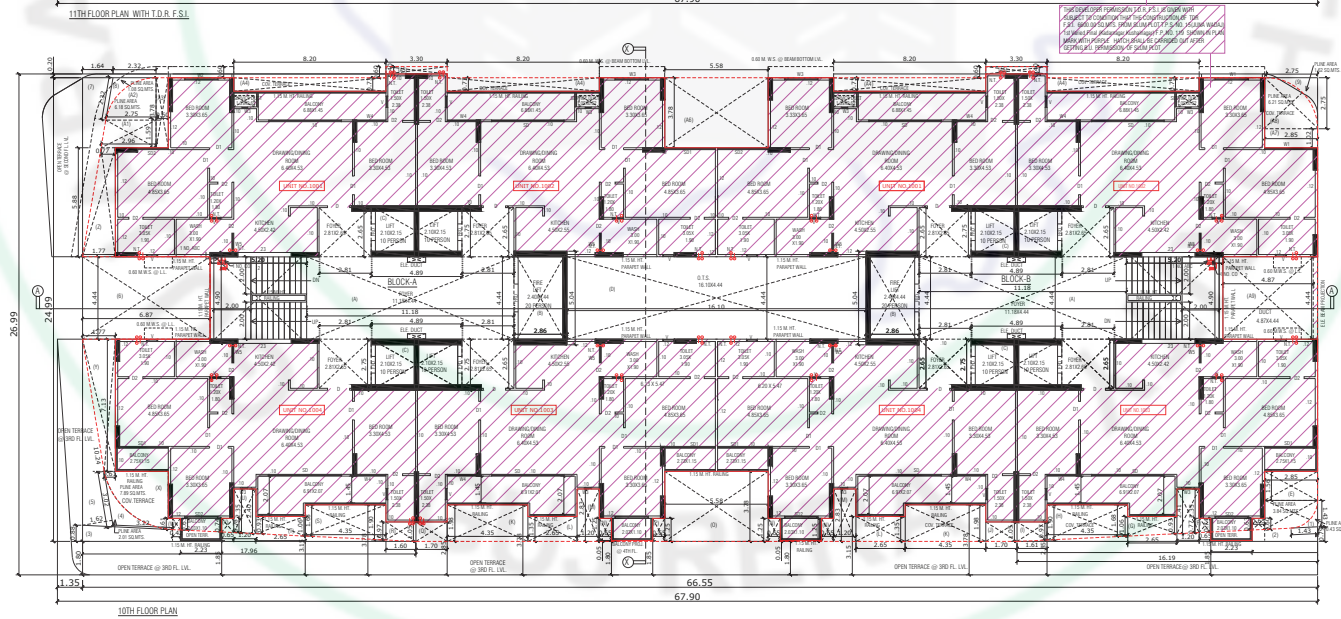


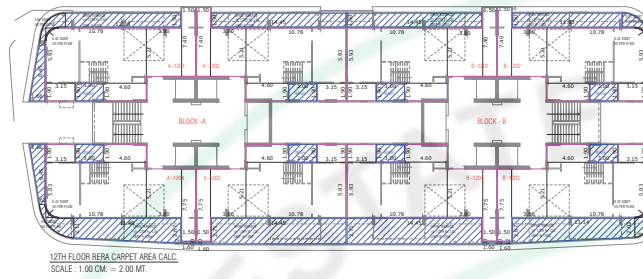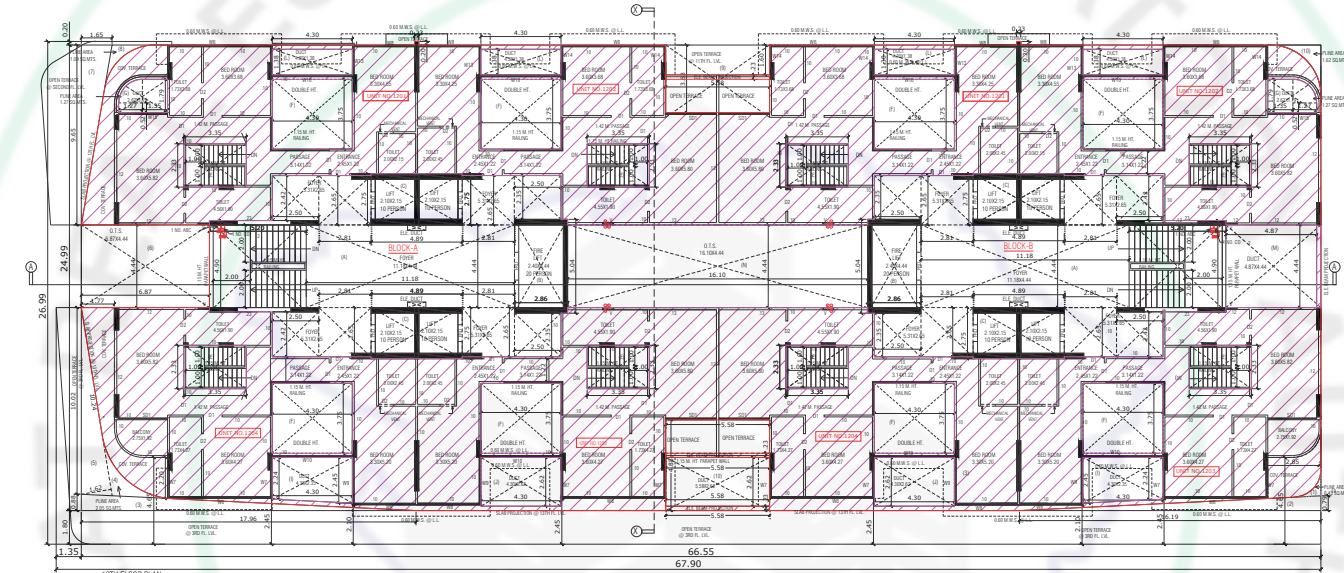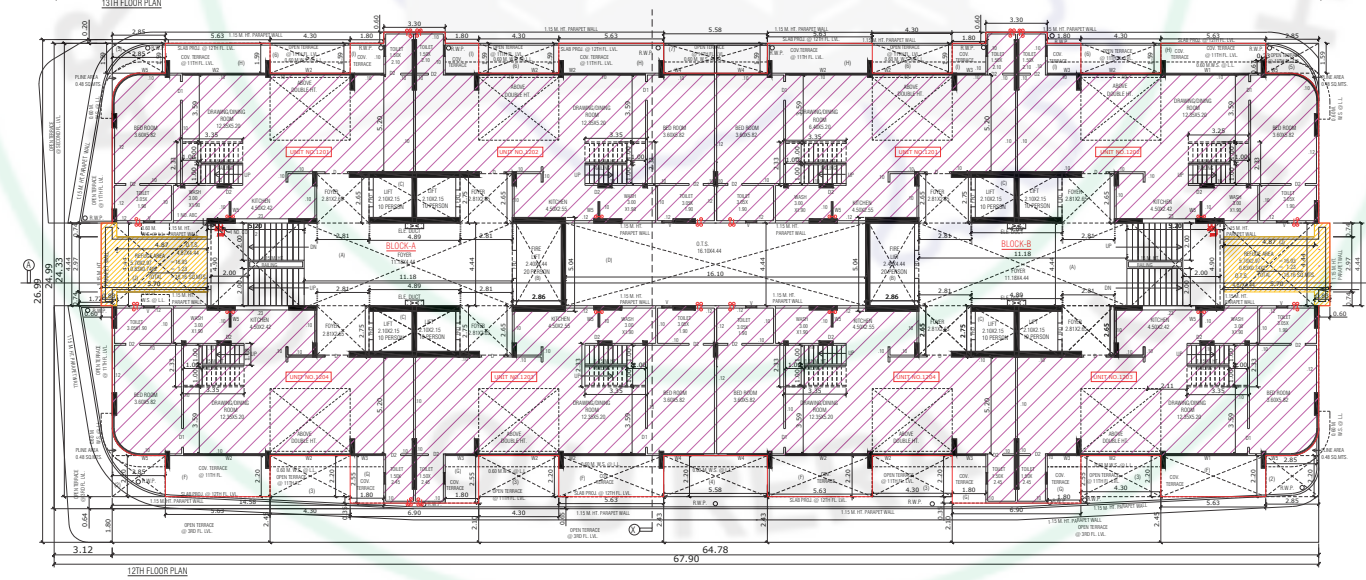

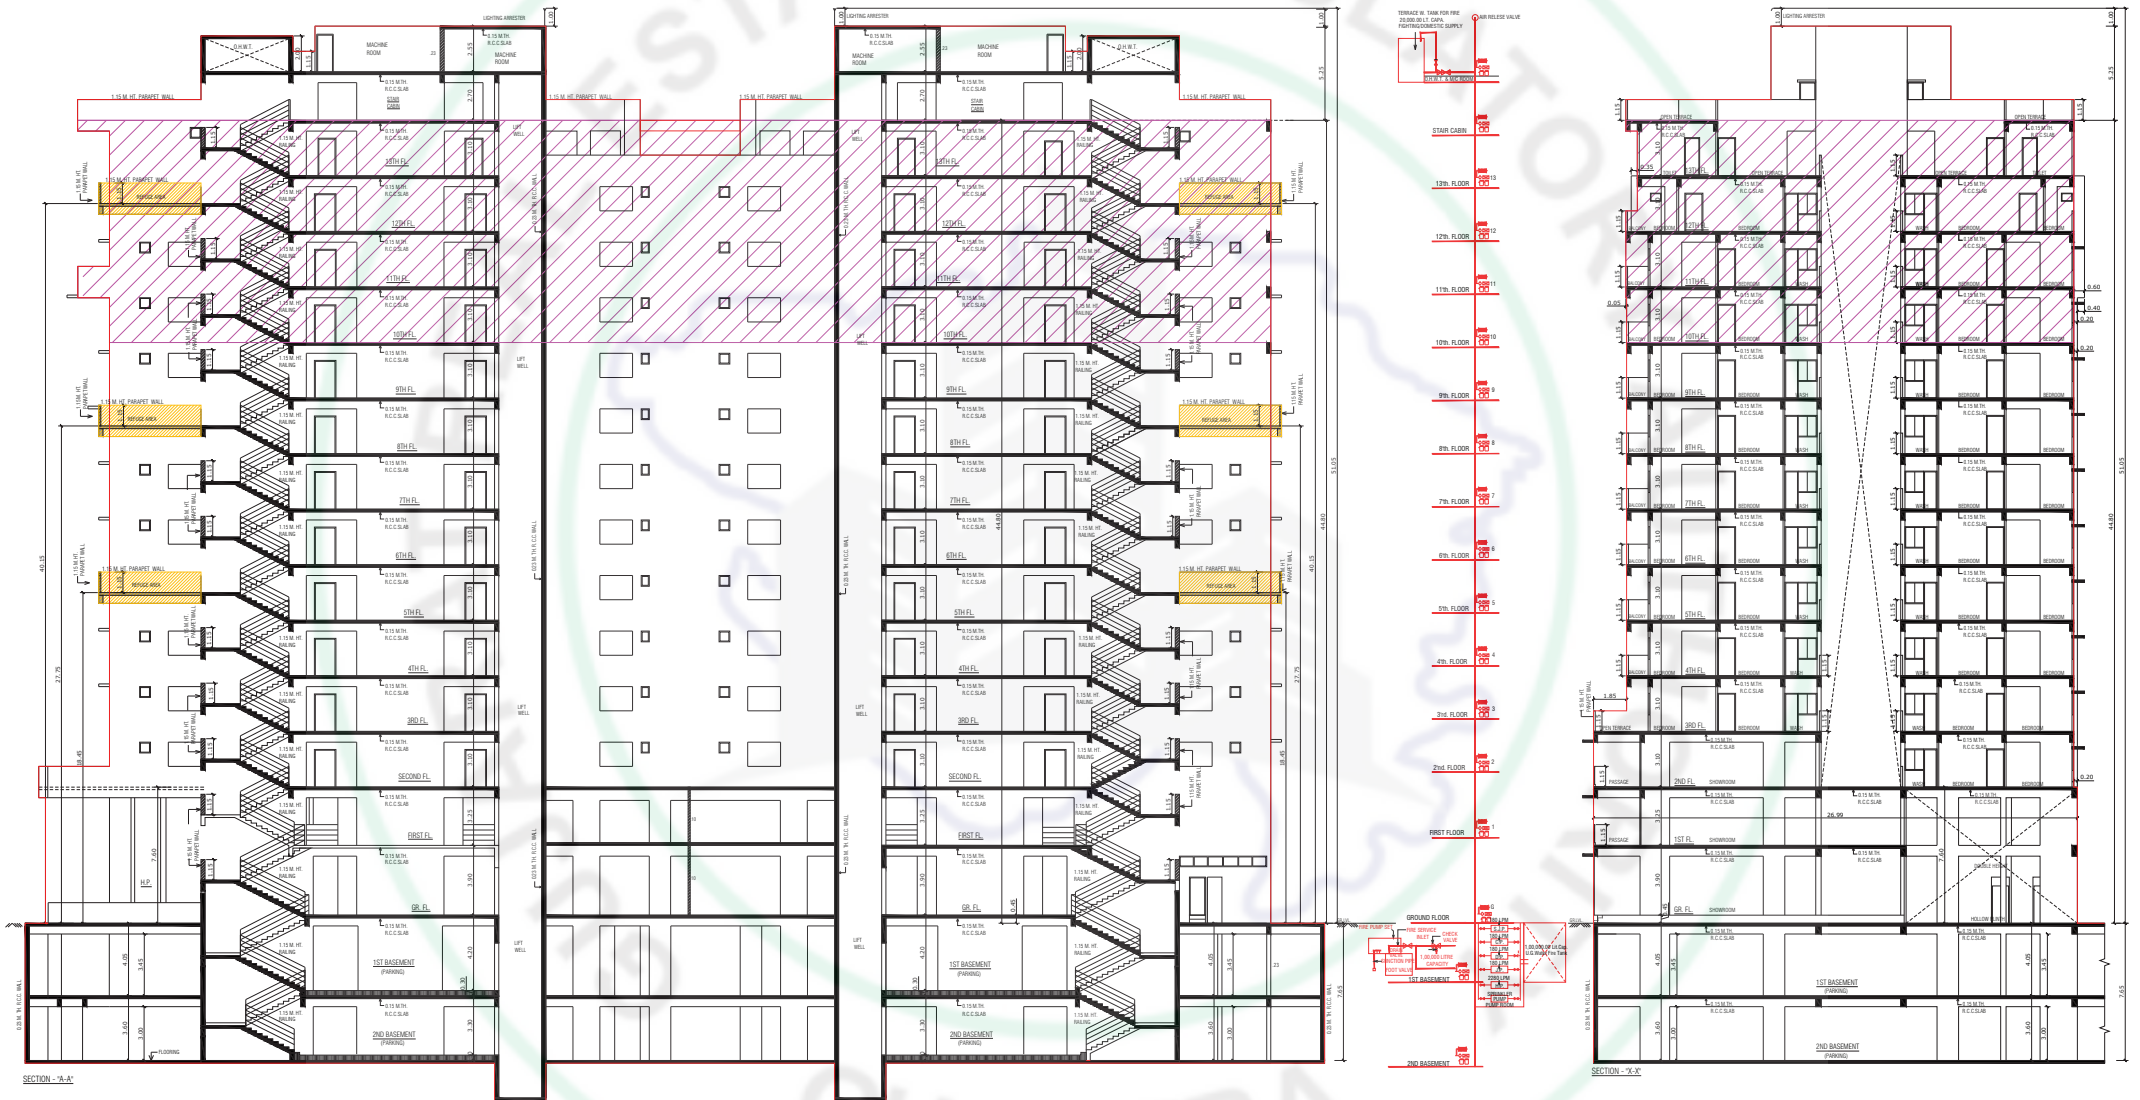

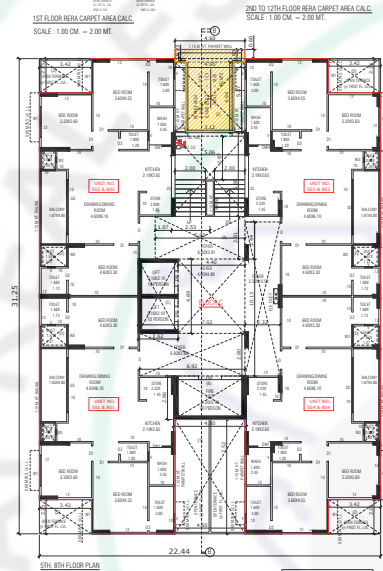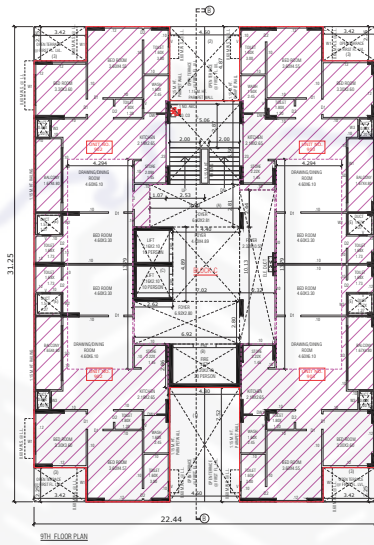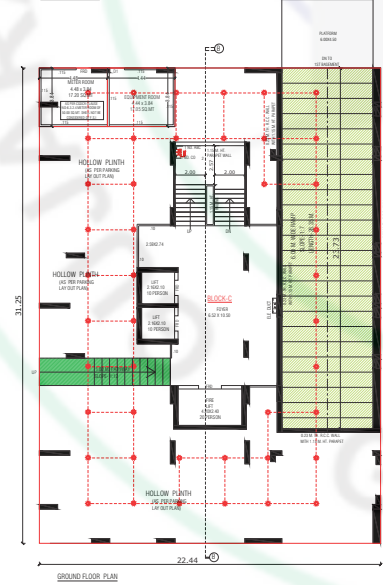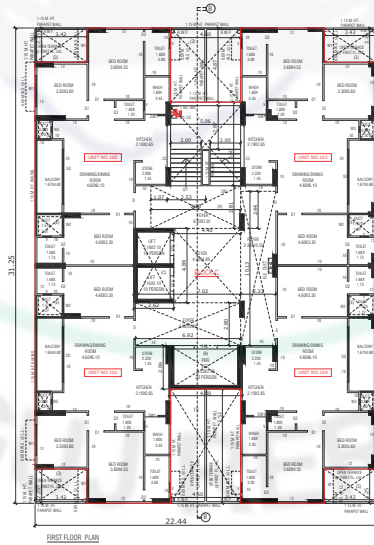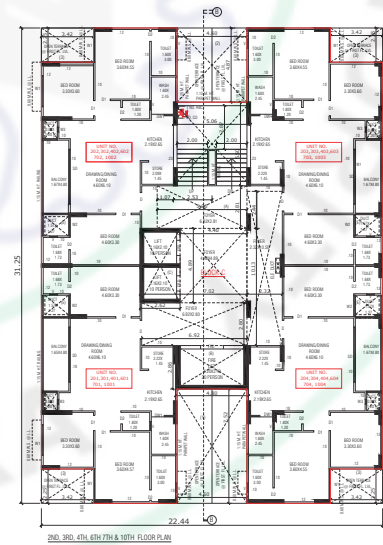

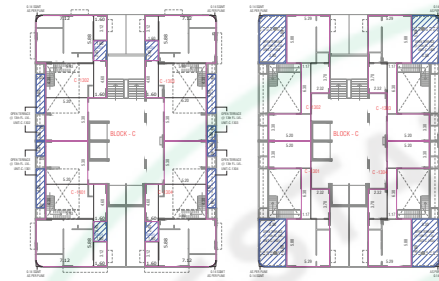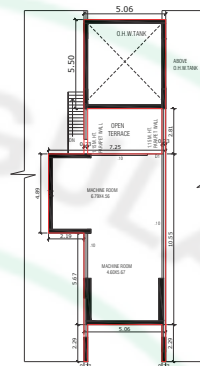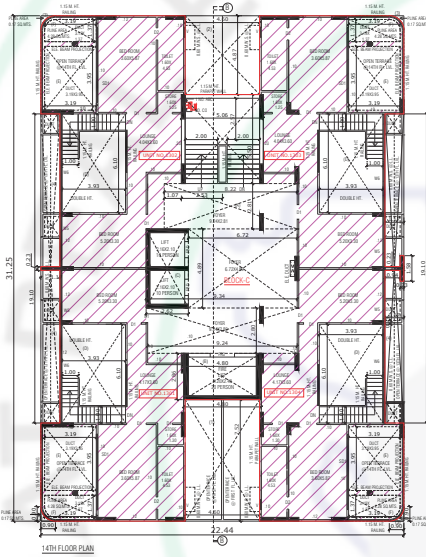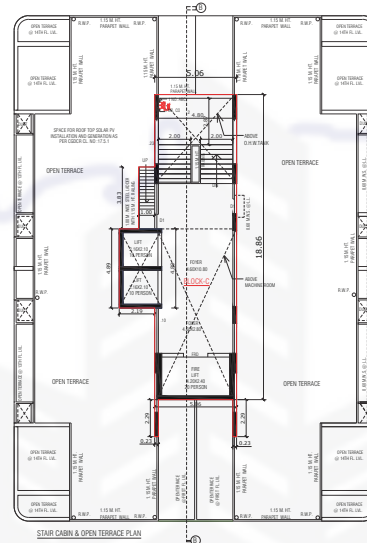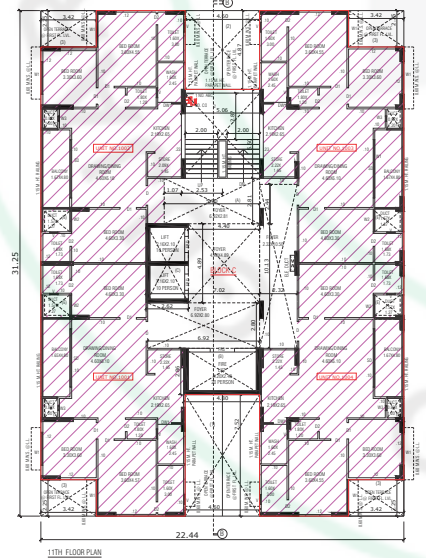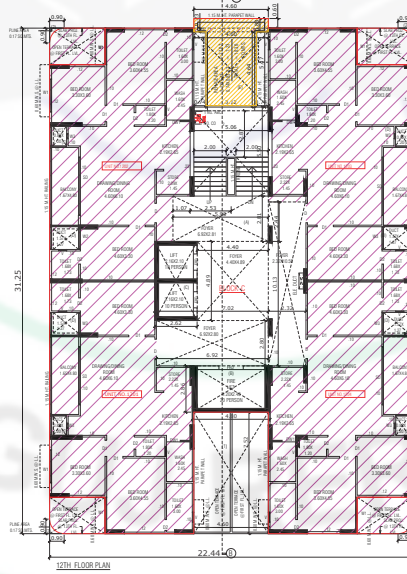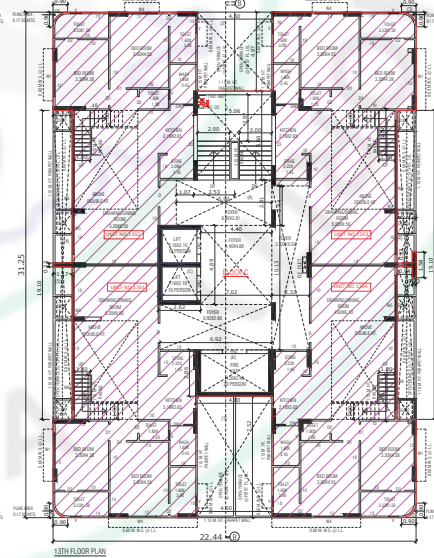

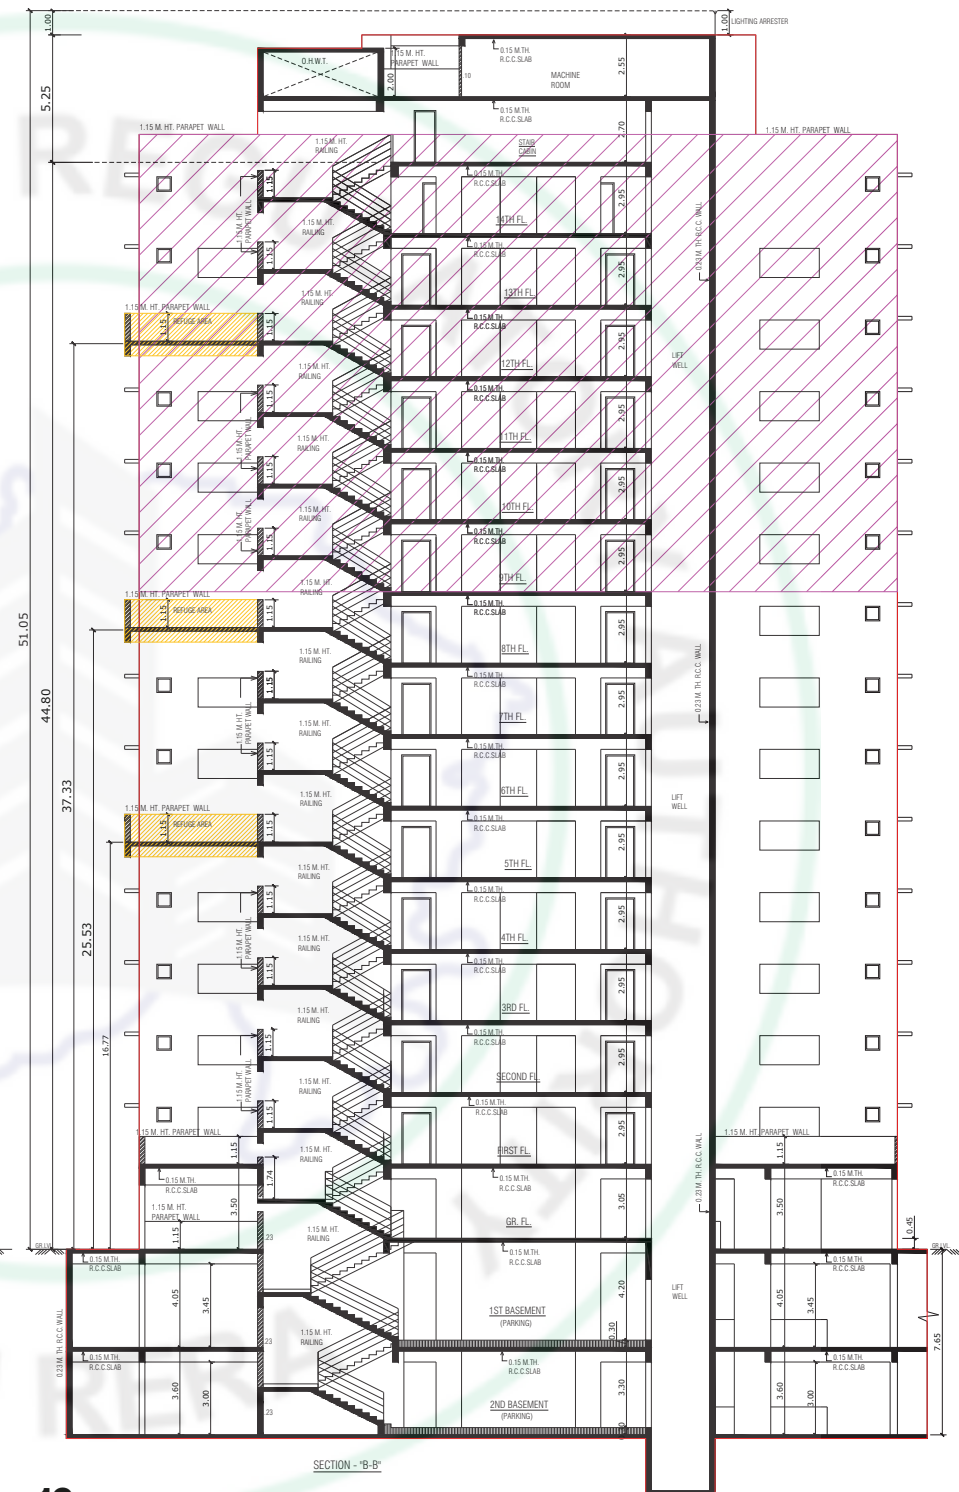

Specifications

■ STRUCTURE

Earthquake resistance R.C.C. Frame
Structure with Block Masonry Wall

■ WALL FINISH

Internal Single Coat Plaster With White Putty
External double coat plaster with paint or equivalent

■ KITCHEN

Granite platform with sink
Tile dado upto lintel level

■ FLOORING

Vitrified tiles for drawing room, kitchen,
dinning room or equivalent

■ ELECTRIFICATION


Modular switches with concealed copper
wiring and MCB distribution panel or equivalent

■ DOORS & WINDOWS

Main Door with wooden frame. All other doors are
flush door or equivalent. Powder coated/anodized
aluminum sliding window or equivalent

■ PLUMBING


Concealed plumbing with branded
range of CPVC-UPVC Pipes,
sanitary & C.P. fittings

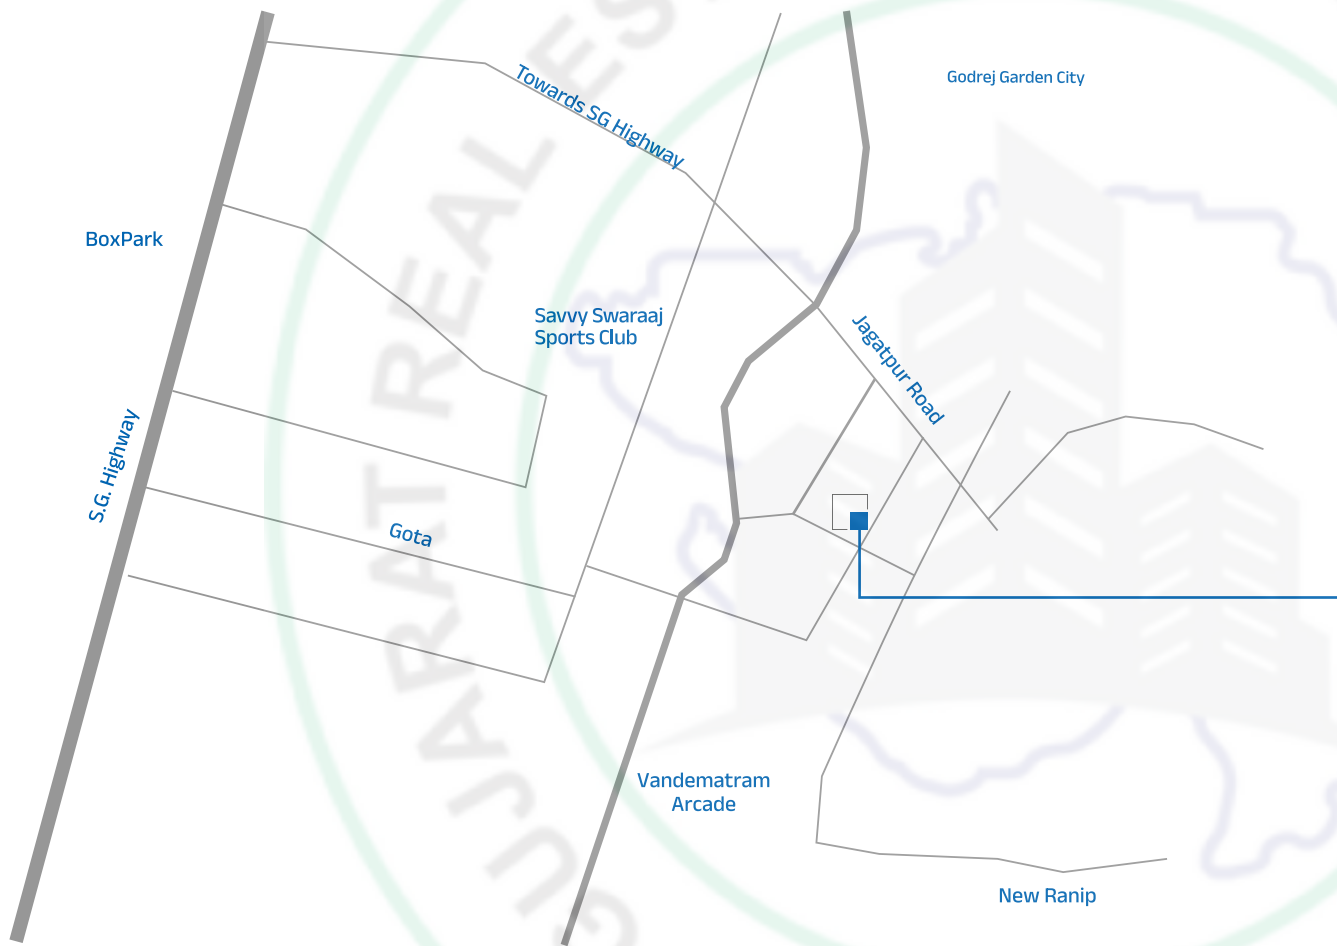

LOCATION



**THE BLUE
CORNER**
CURATED LIVING

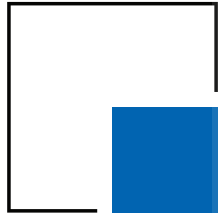

THE BLUE CORNER

CURATED LIVING

DEVELOPER: AARYAN BUILDPRO

ARCHITECT



UA DESIGN
architecture | design
Umang Goswami

STRUCTURAL ENGINEER

SETU[®]
INFRASTRUCTURE

Contact number: **87809 48238**

Site address: **The Blue Corner, Nr Skywalk Luxuria,
B/h Savvy Swaraaj Akanksha, Jagatpur Rd, Gota,
Ahmedabad, Gujarat 382470**

PMC

सक्षम्

**SAKSHAM
CONSULTANTS**
Project Management Consultants

MEPF



AASHIR
ENGINEERING PVT. LTD.

Rera Reg No:
Website: <https://gujrera.gujarat.gov.in/>