aashray

anantam

PREMIUM HOMES

aashray

anantam


PREMIUM HOMES



aashray

BASEMENT 1


N

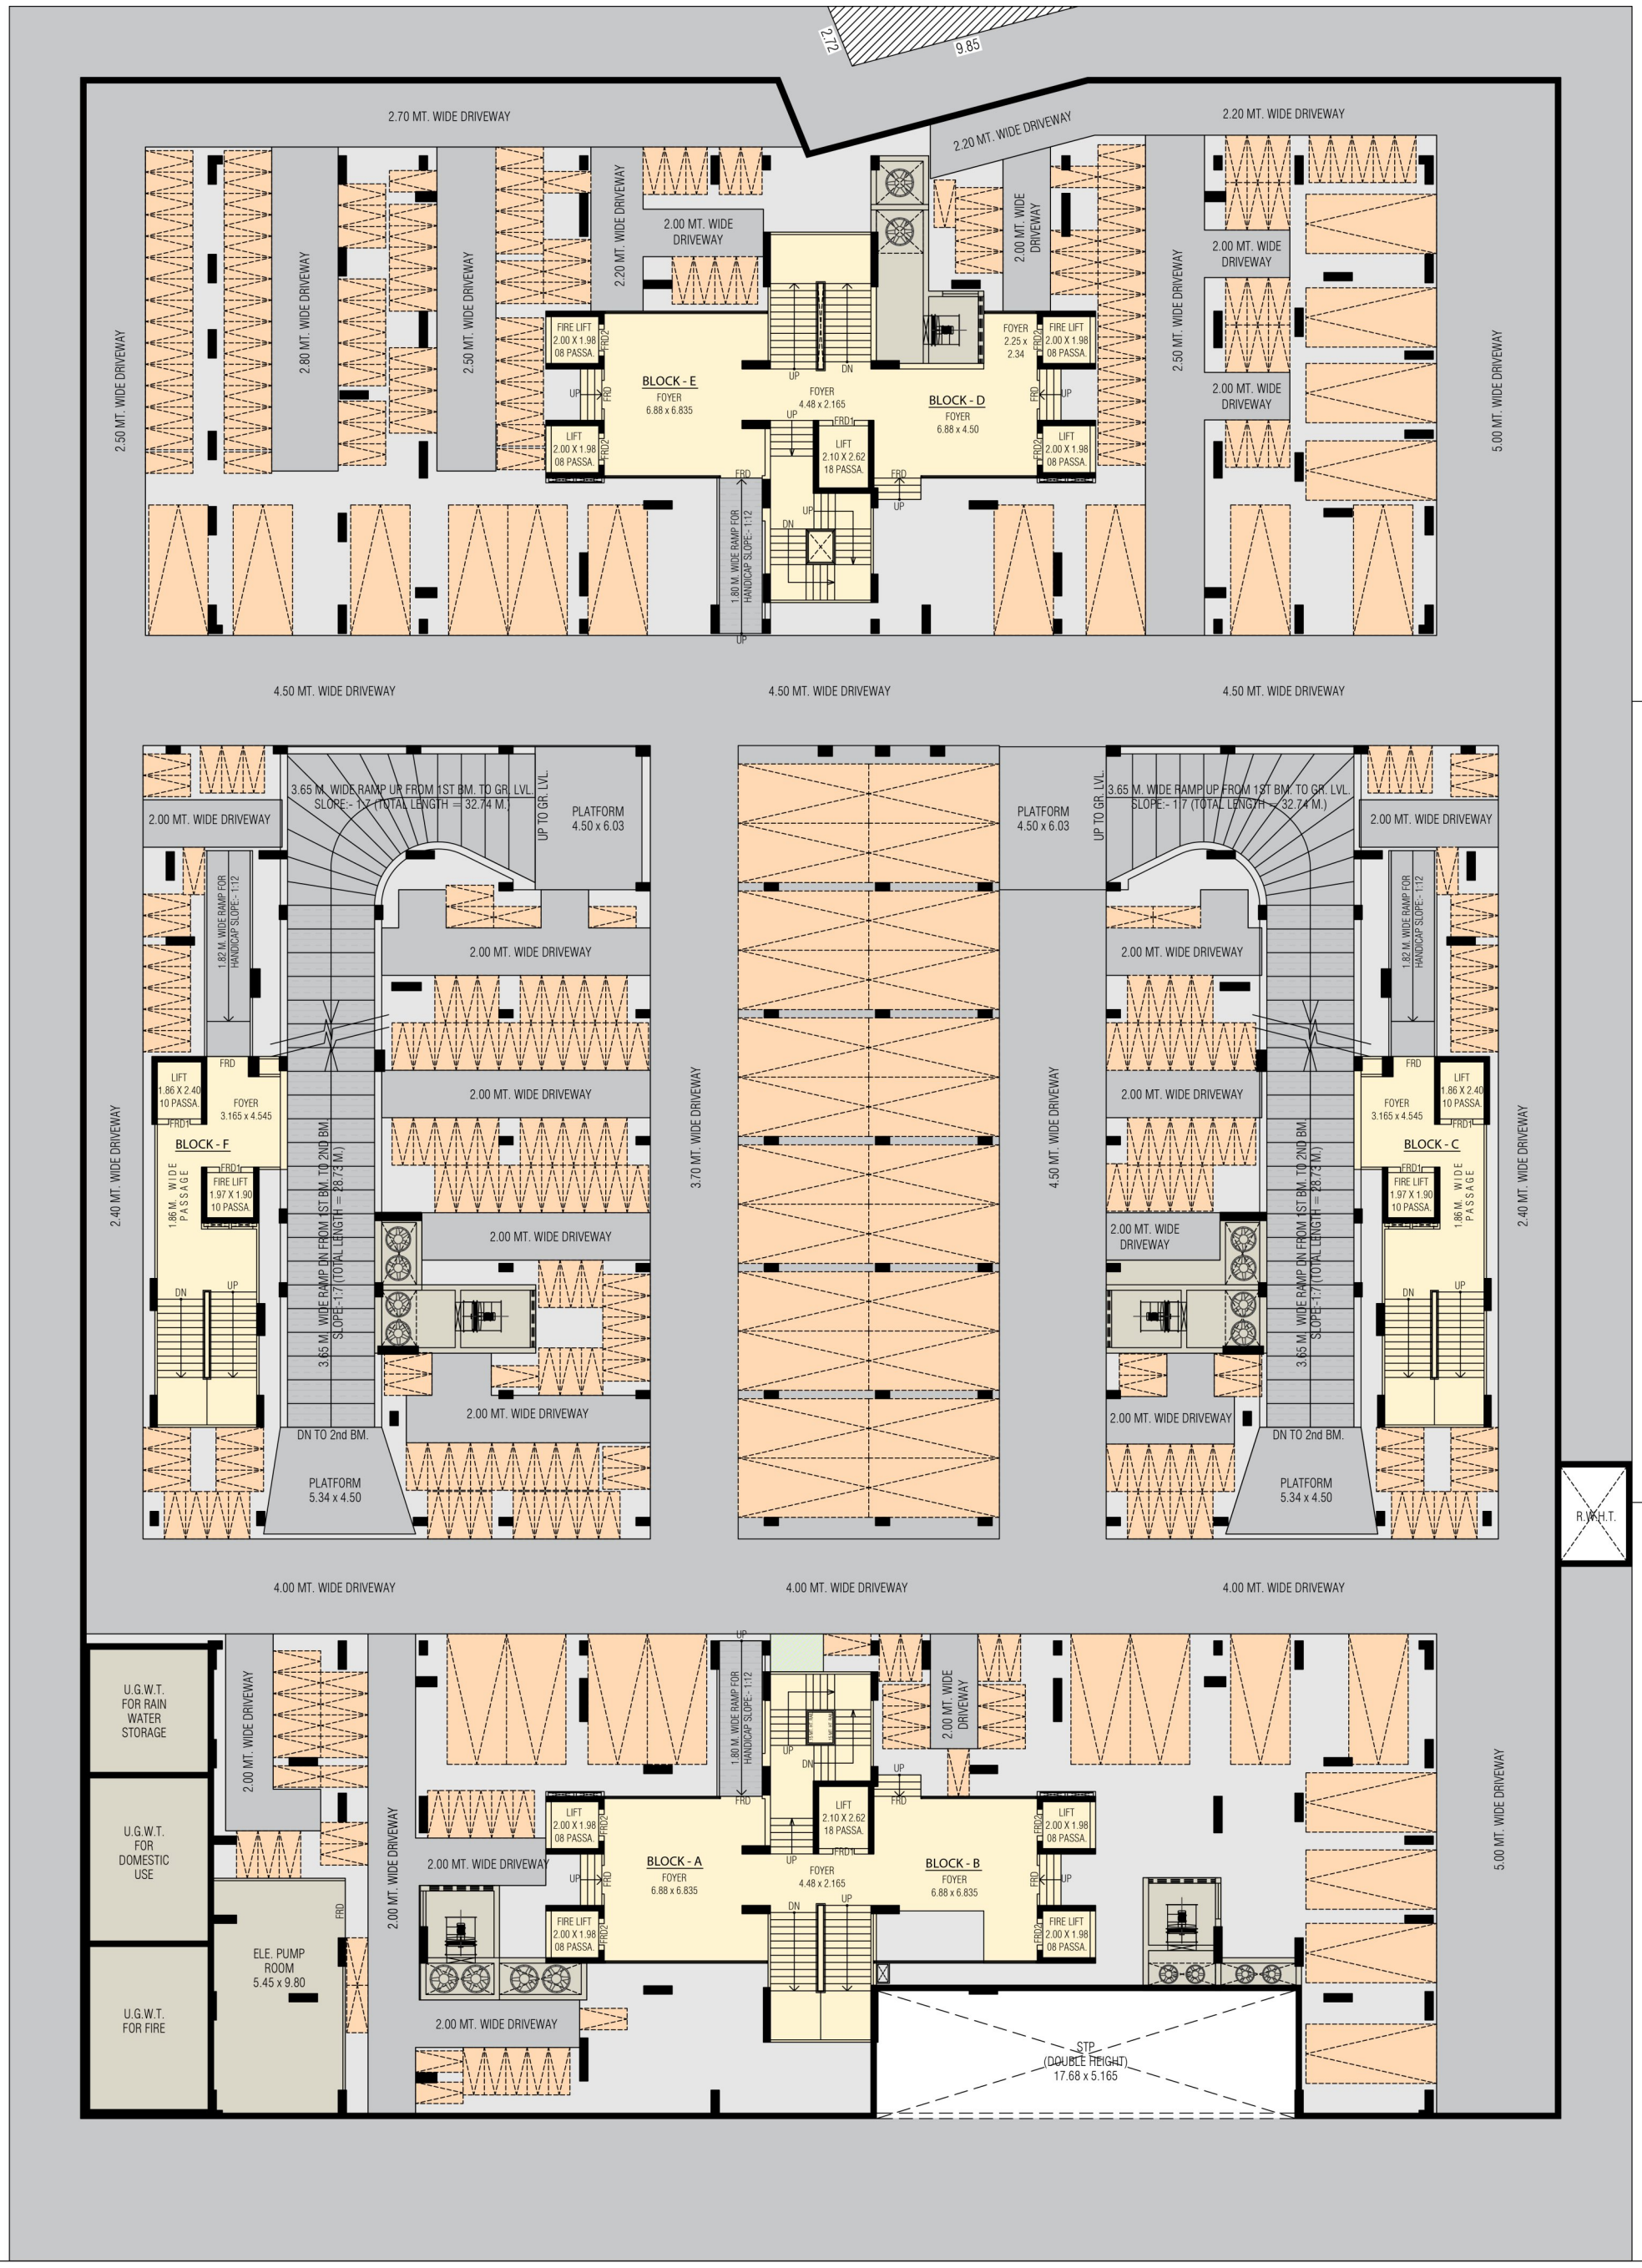

aashray

BASEMENT 2

N

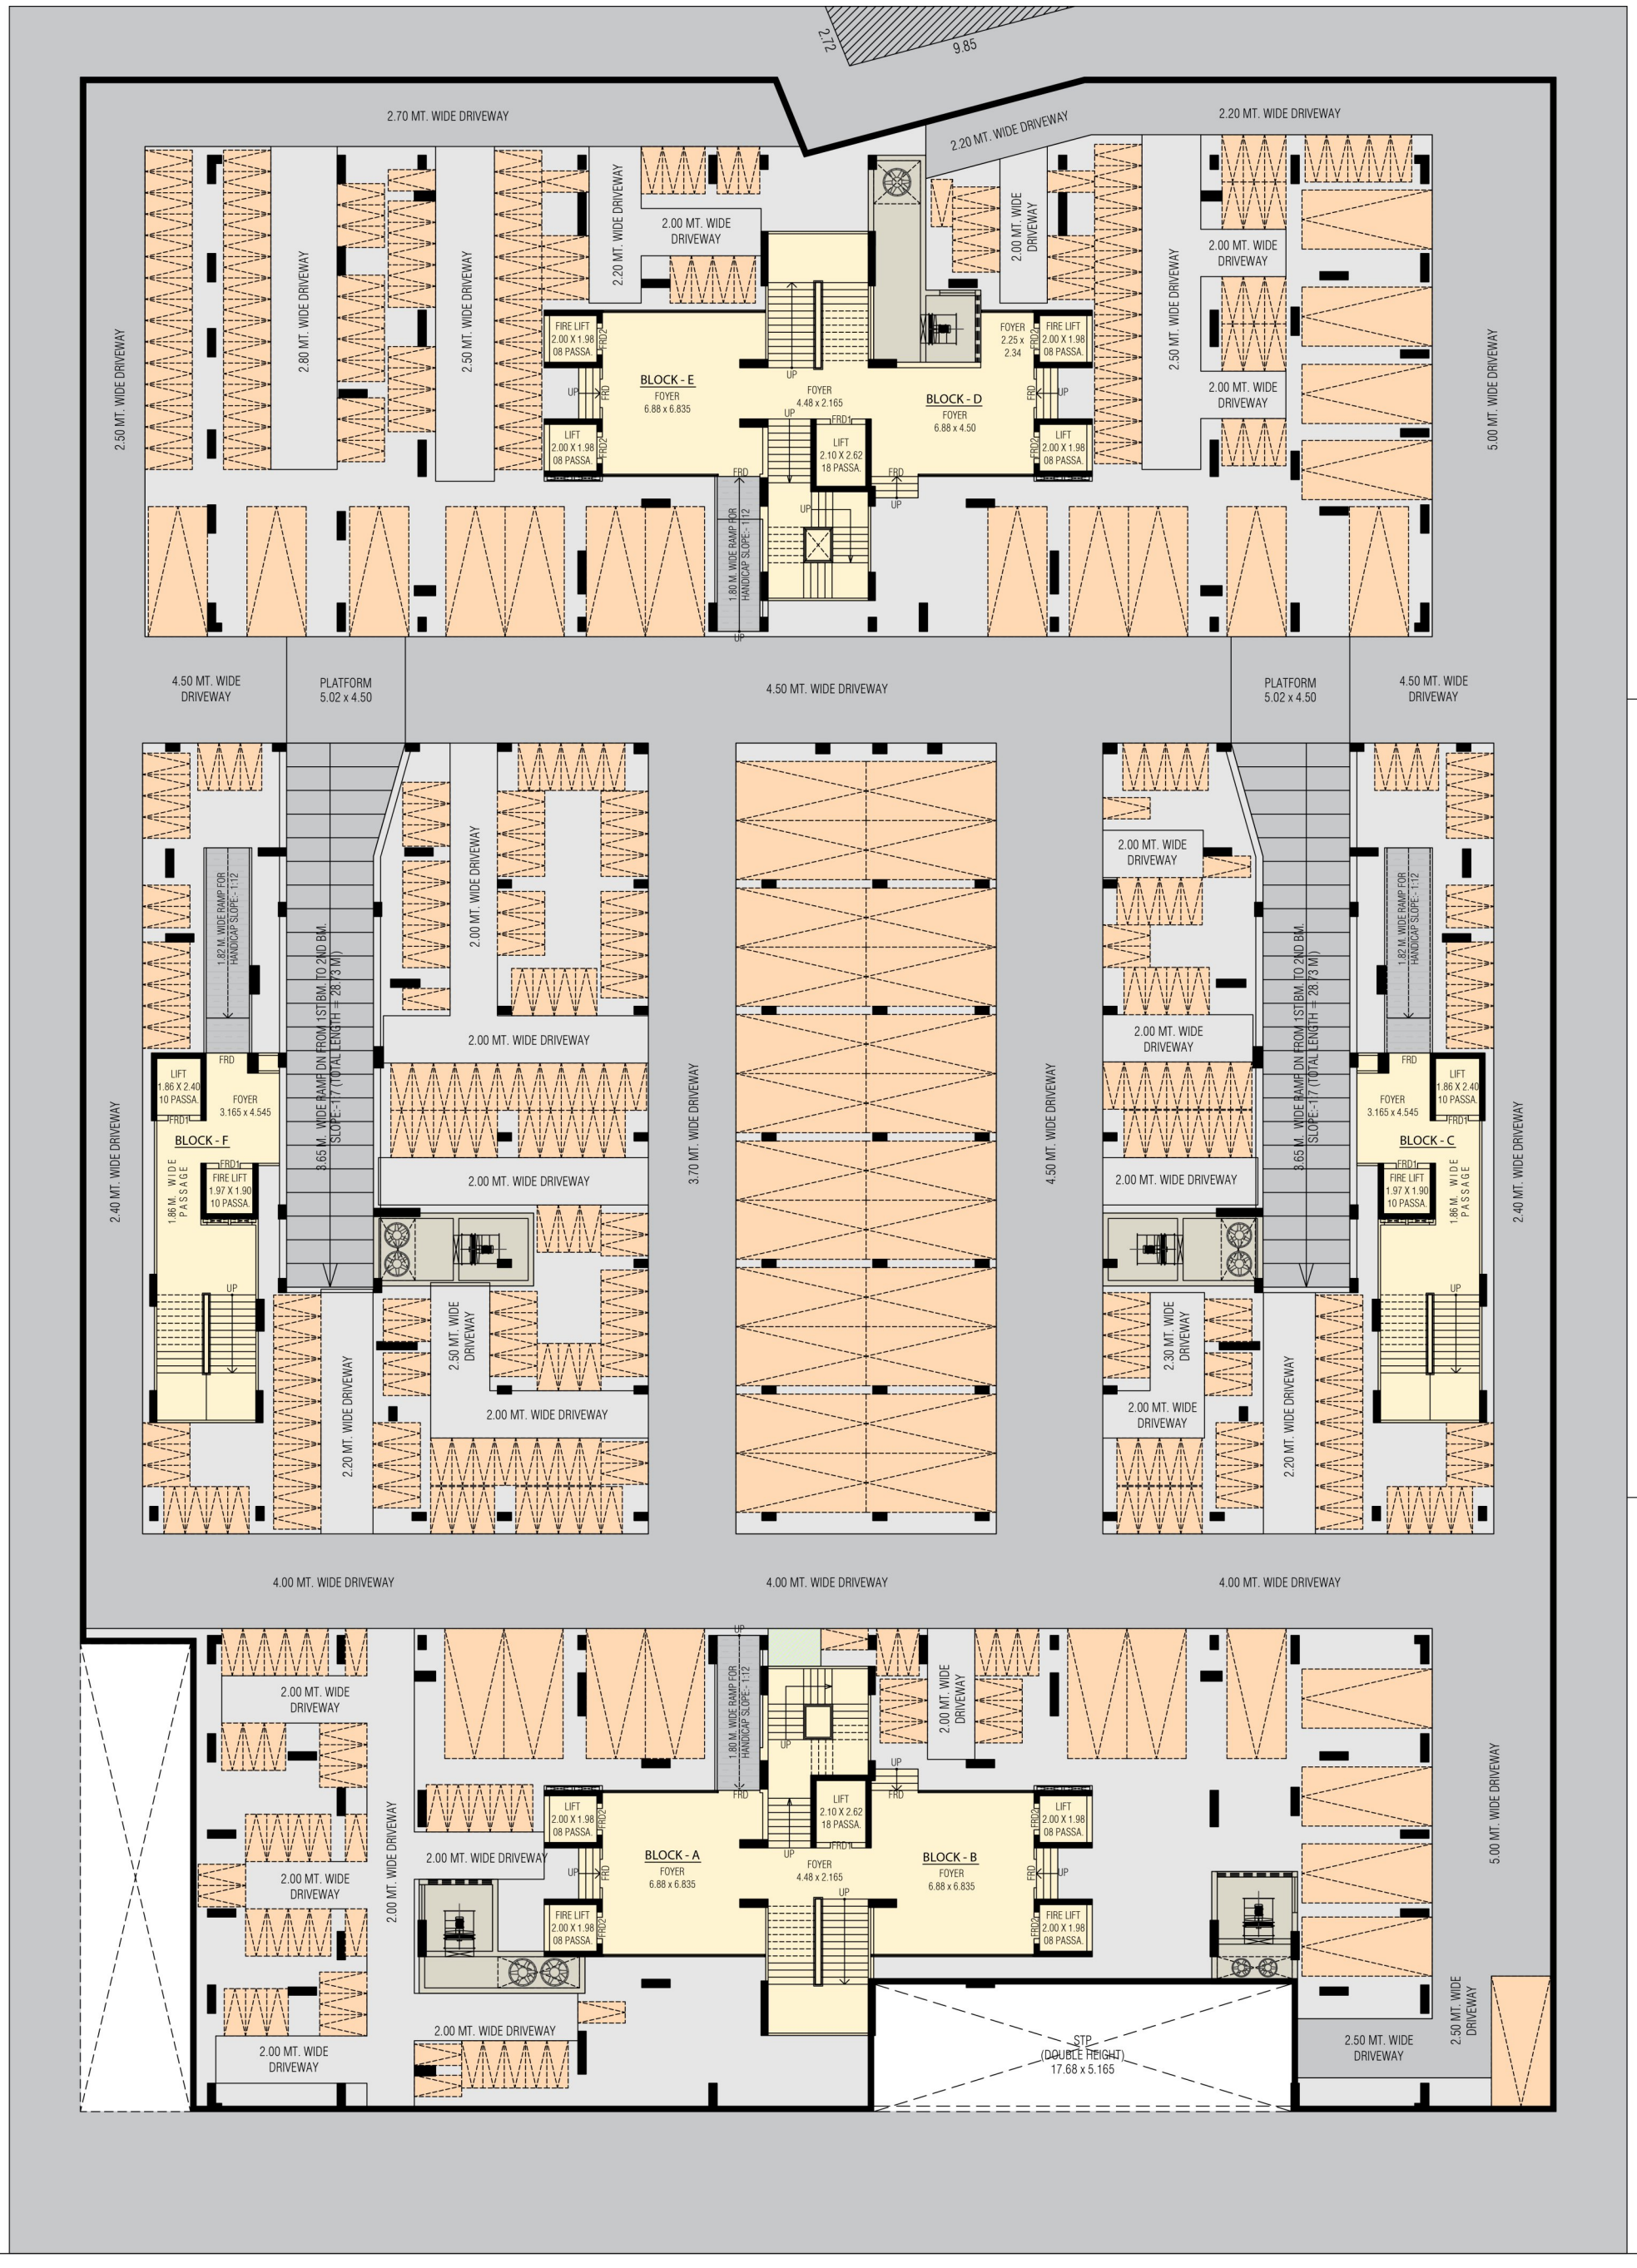

18.00 M. WIDE T.P.S. ROAD

aashray

GROUND FLOOR

N

ADJ. F.P. NO:- 121

AREA NOT IN POSSESSION = 13.29 SQMTS

10.55

2.73

9.85

6.00 MT. WIDE APPROACH ROAD

UP

METER ROOM

1.80 MT. WIDE PATH - WAY SLOPE = 1:12

FOR 2nd BASEMENT

FOR 1st BASEMENT

2.00 MT. WIDE DRIVE - WAY

FIRE LIFT 2.00 X 1.98 08 PASSA.

SWIMMING POOL SOCIETY MEMBER'S COMMON USE ONLY

SOCIETY MEMBER'S COMMON USE ONLY

BLOCK - E FOYER

UP FOYER DN 4.69 x 2.165

BLOCK - D FOYER

METER ROOM

2.00 M. WIDE PATH - WAY SLOPE = 1:12

UP

LIFT 2.00 X 1.98 08 PASSA.

LIFT 2.10 X 2.62 18 PASSA.

SOCIETY MEMBER'S COMMON USE ONLY

SOCIETY MEMBER'S COMMON USE ONLY

SOCIETY MEMBER'S COMMON USE ONLY

DN

UP

6.00 MT. WIDE APPROACH ROAD

2.00 MT. WIDE PATH - WAY SLOPE = 1:12

UP

UP

LIFT 1.86 X 2.40 10 PASSA.

FOYER

BLOCK - F

FIRE LIFT 1.97 X 1.90 10 PASSA.

FOYER

DN

UP

3.65 M. WIDE RAMP DN FROM GR. LVL. TO 1ST BM.

TOTAL RAMP LENGHT - 32.74 M. (SLOPE - 1:7)

METER ROOM

FOR 1st BASEMENT

FOR 2nd BASEMENT

GO TO BASEMENT

PLATFORM 4.11 x 4.555

COMMON PLOT

METER ROOM

3.65 M. WIDE RAMP DN FROM GR. LVL. TO 1ST BM.

TOTAL RAMP LENGHT - 32.74 M. (SLOPE - 1:7)

FOR 1st BASEMENT

FOR 2nd BASEMENT

GO TO BASEMENT

PLATFORM 4.11 x 4.555

2.00 MT. WIDE PATH - WAY SLOPE = 1:12

UP

UP

LIFT 1.86 X 2.40 10PASSA.

FOYER

BLOCK - C

FIRE LIFT 1.97 X 1.90 10 PASSA.

FOYER

DN

UP

6.00 MT. WIDE APPROACH ROAD

UP

DN

LIFT 2.10 X 2.62 18 PASSA.

METER ROOM

LIFT 2.00 X 1.98 08 PASSA.

FREE FROM F.S.I. AS PER C.G.D.C.R. CL. NO:- 6.3.2.4.c

FIRE LIFT 2.00 X 1.98 08 PASSA.

2.00 MT. WIDE DRIVE - WAY

2.00 MT. WIDE DRIVE - WAY

FOR 1st BASEMENT

FOR 2nd BASEMENT

BLOCK - A FOYER

FOYER DN UP

BLOCK - B FOYER

METER ROOM

LIFT 2.00 X 1.98 08 PASSA.

FREE FROM F.S.I. AS PER C.G.D.C.R. CL. NO:- 6.3.2.4.c

FIRE LIFT 2.00 X 1.98 08 PASSA.

FOR 1st BASEMENT

FOR 2nd BASEMENT

1.975 M. WIDE PATH - WAY SLOPE = 1:12

2.00 MT. WIDE DRIVE - WAY

2.00 MT. WIDE DRIVE - WAY

2.00 MT. WIDE DRIVE - WAY

UP

6.00 MT. WIDE APPROACH ROAD

18.00 M. WIDE T.P.S. ROAD


aashray

FIRST FLOOR

N

ADJ. F.P. NO:- 121

AREA NOT IN POSSESSION = 13.29 SQMTS.

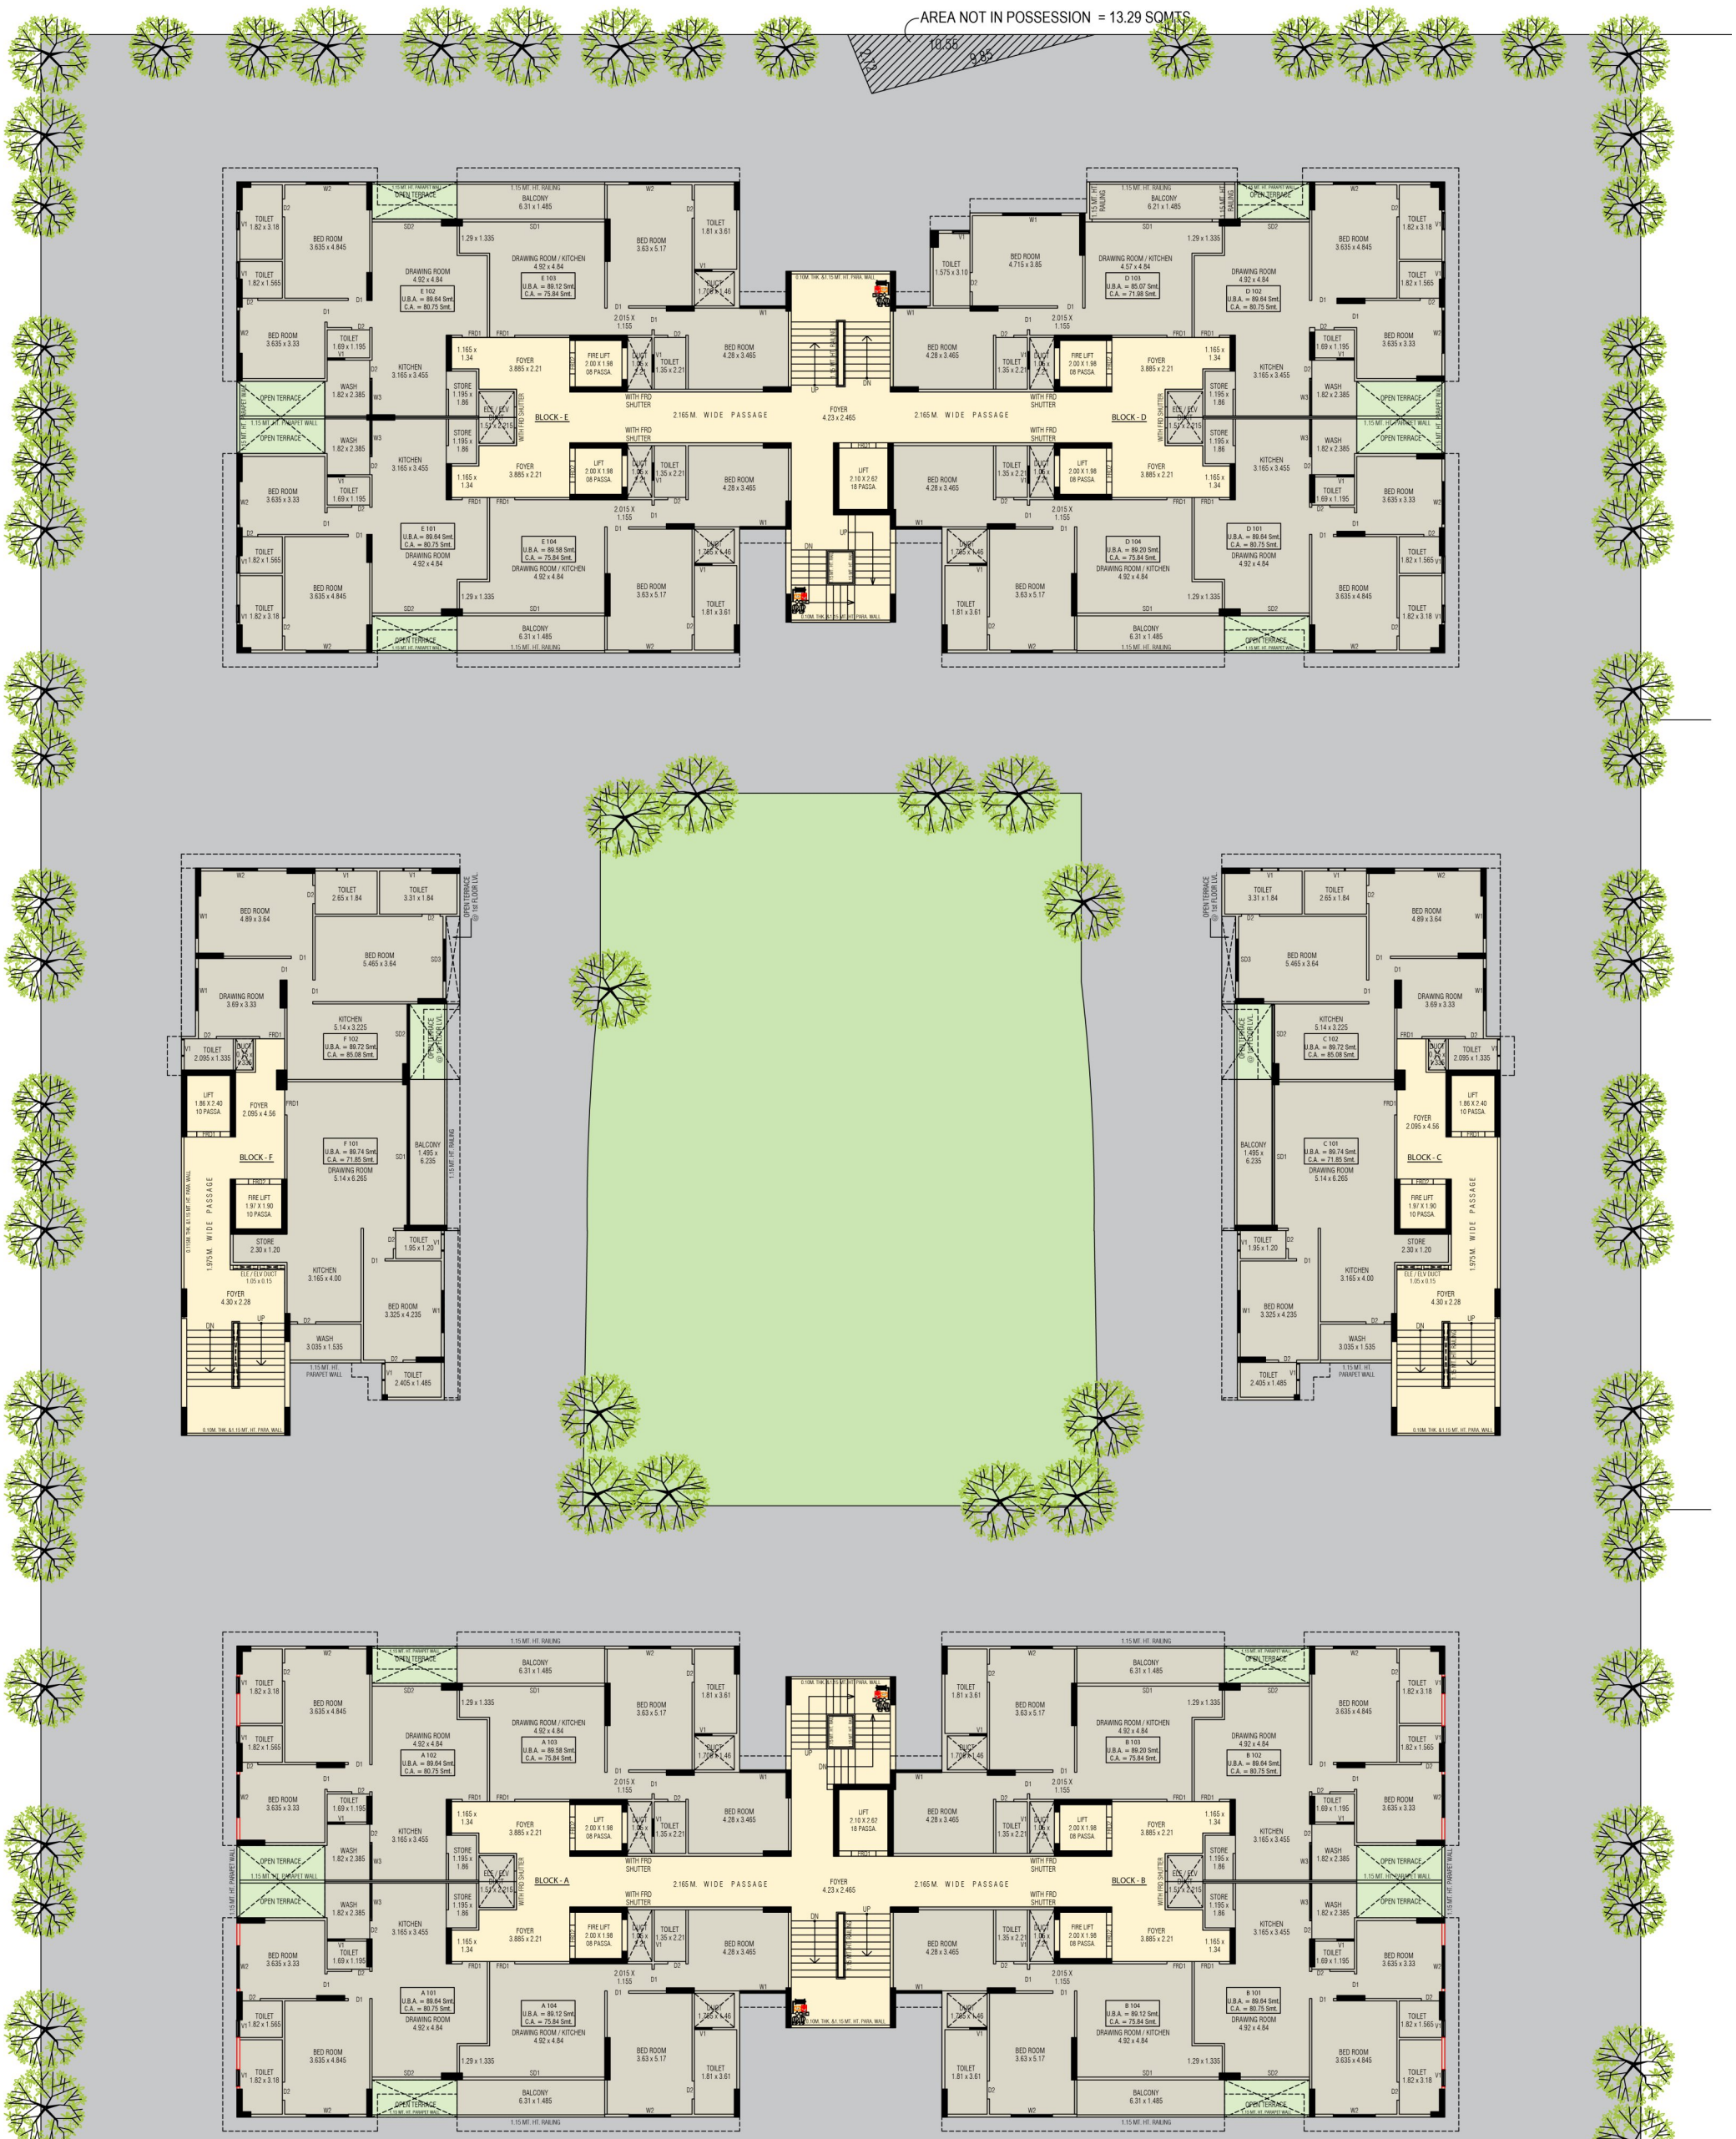


aashray

TYPICAL FLOOR

(2ND,3RD,4TH,6TH,7TH,9TH,10TH,11'TH & 12'TH FLOOR)

N

ADJ. F.P. NO:- 121

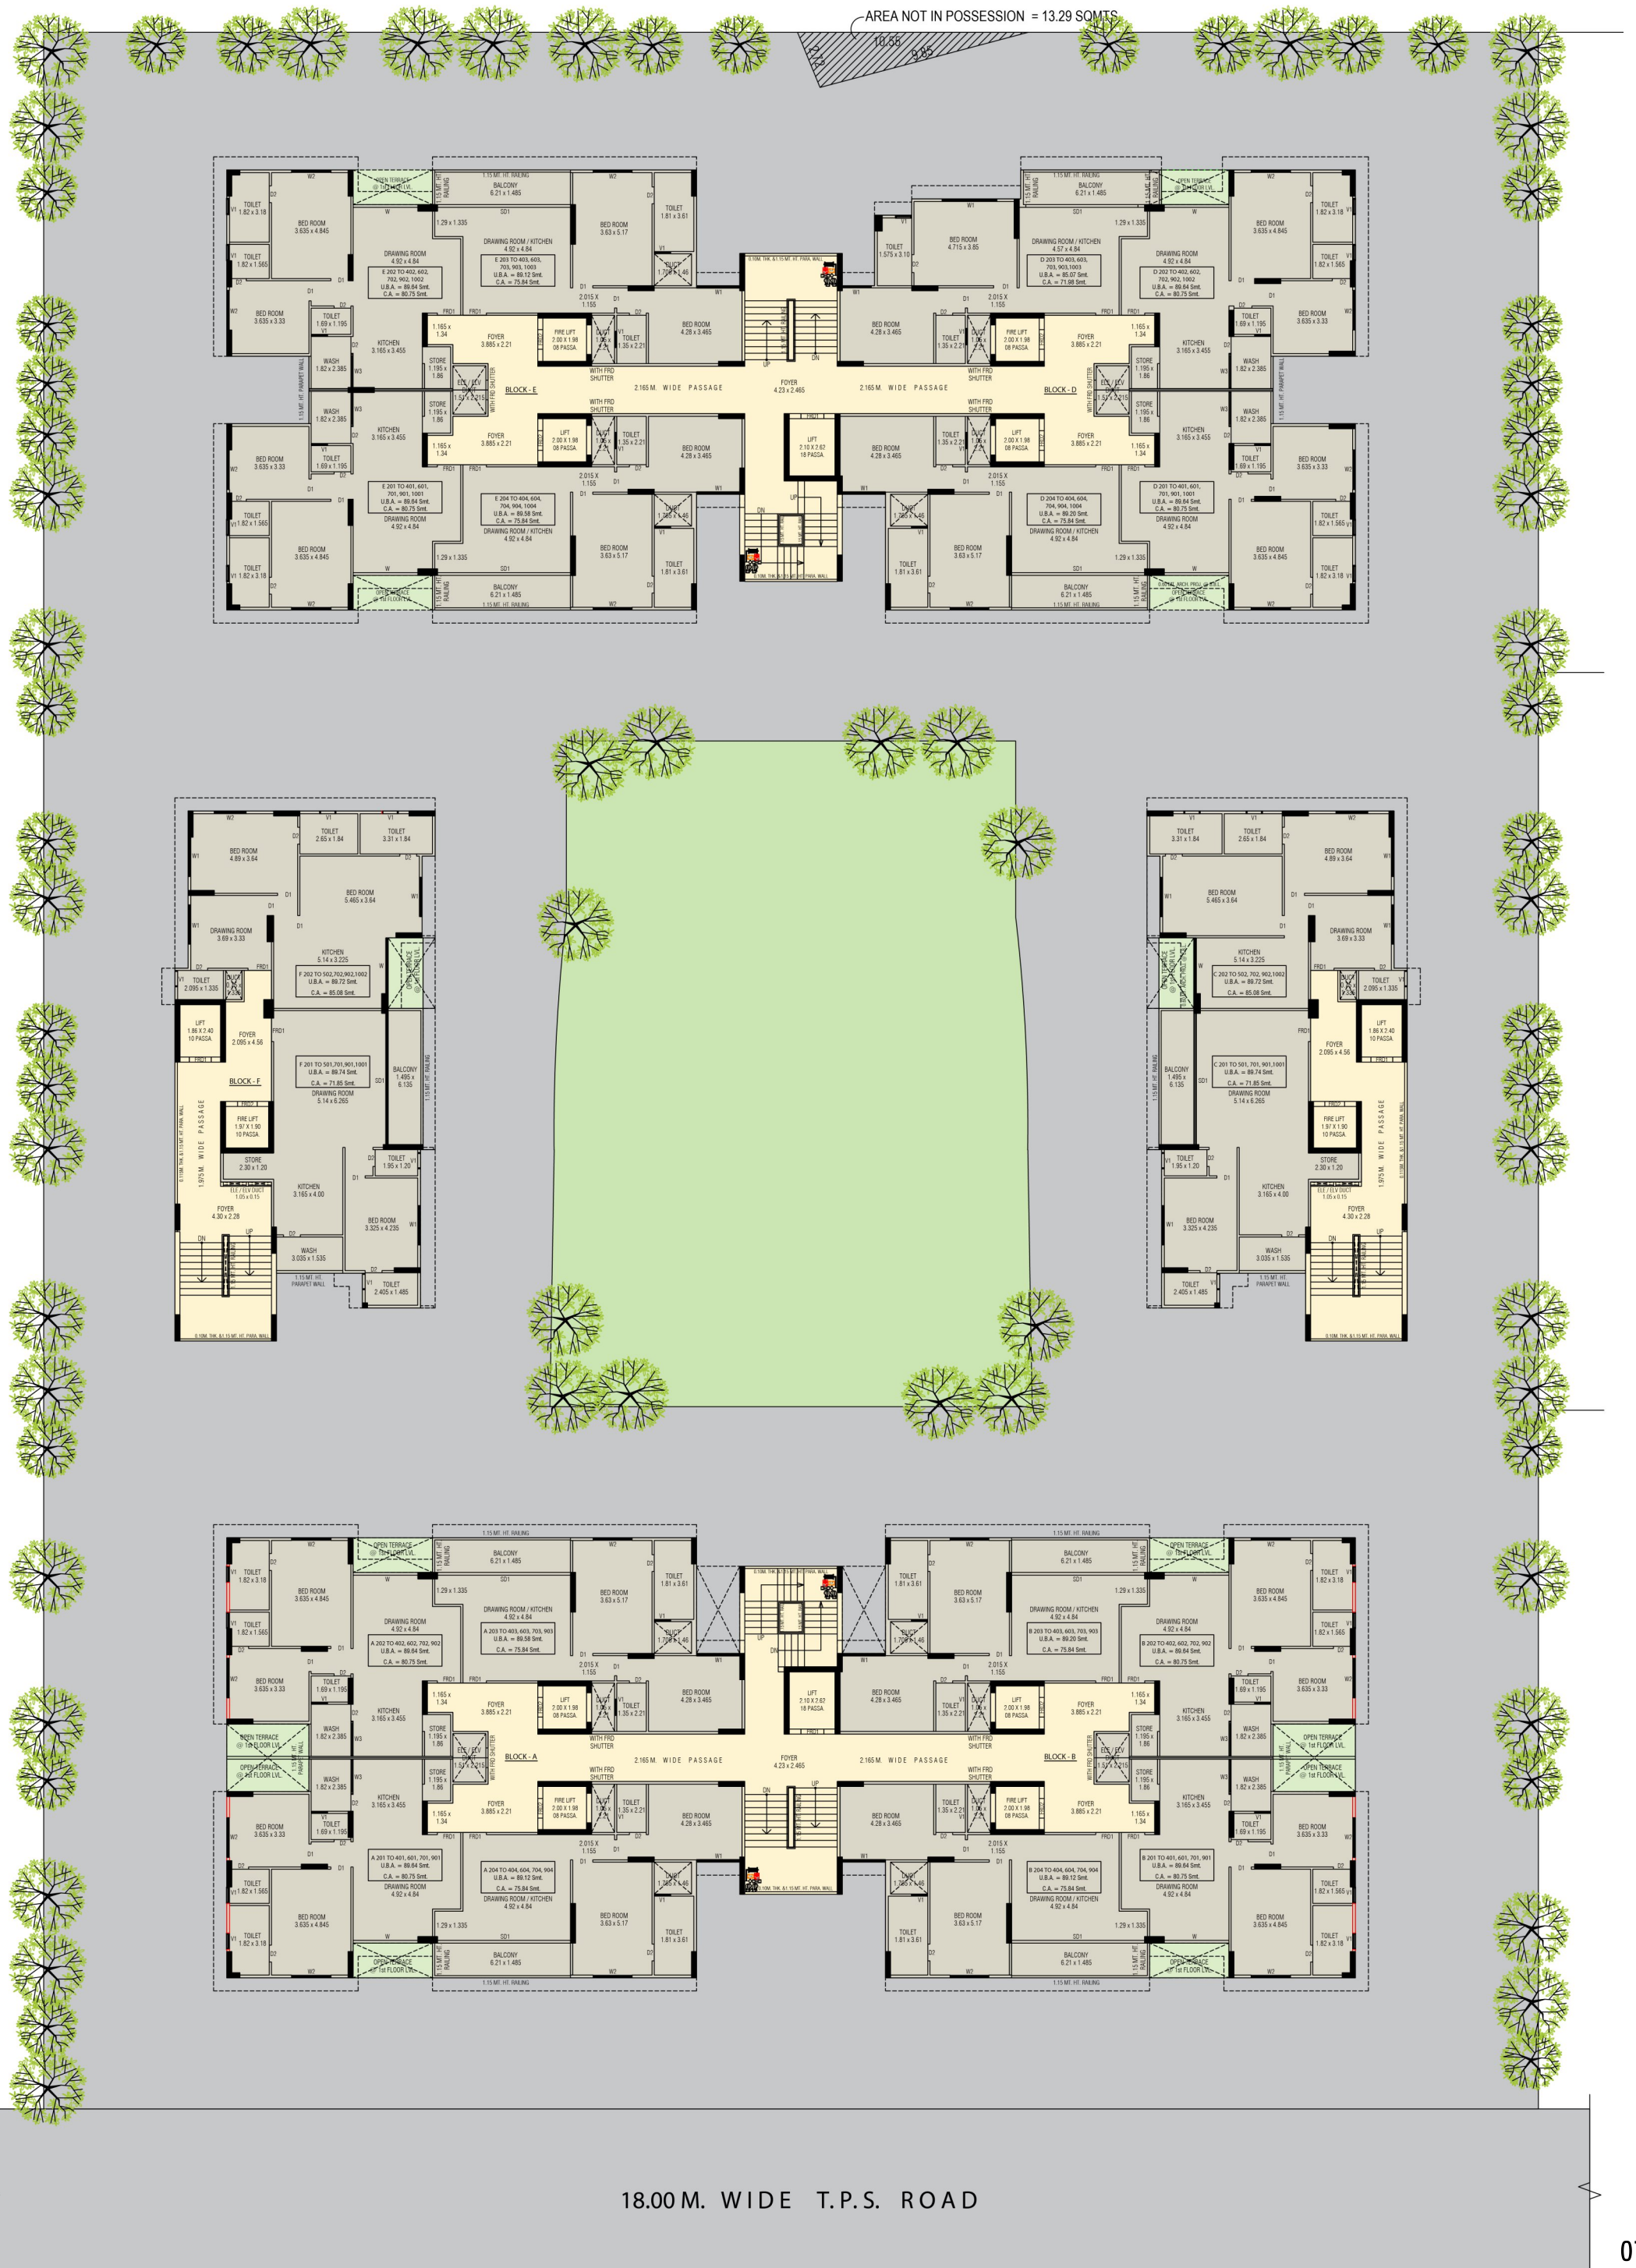

18.00 M. WIDE T.P.S. ROAD

aashray


REFUGE FLOOR

(5TH,8TH,13TH FLOOR PLAN)

N

ADJ. F.P. NO:- 121

AREA NOT IN POSSESSION = 13.29 SQMTS.

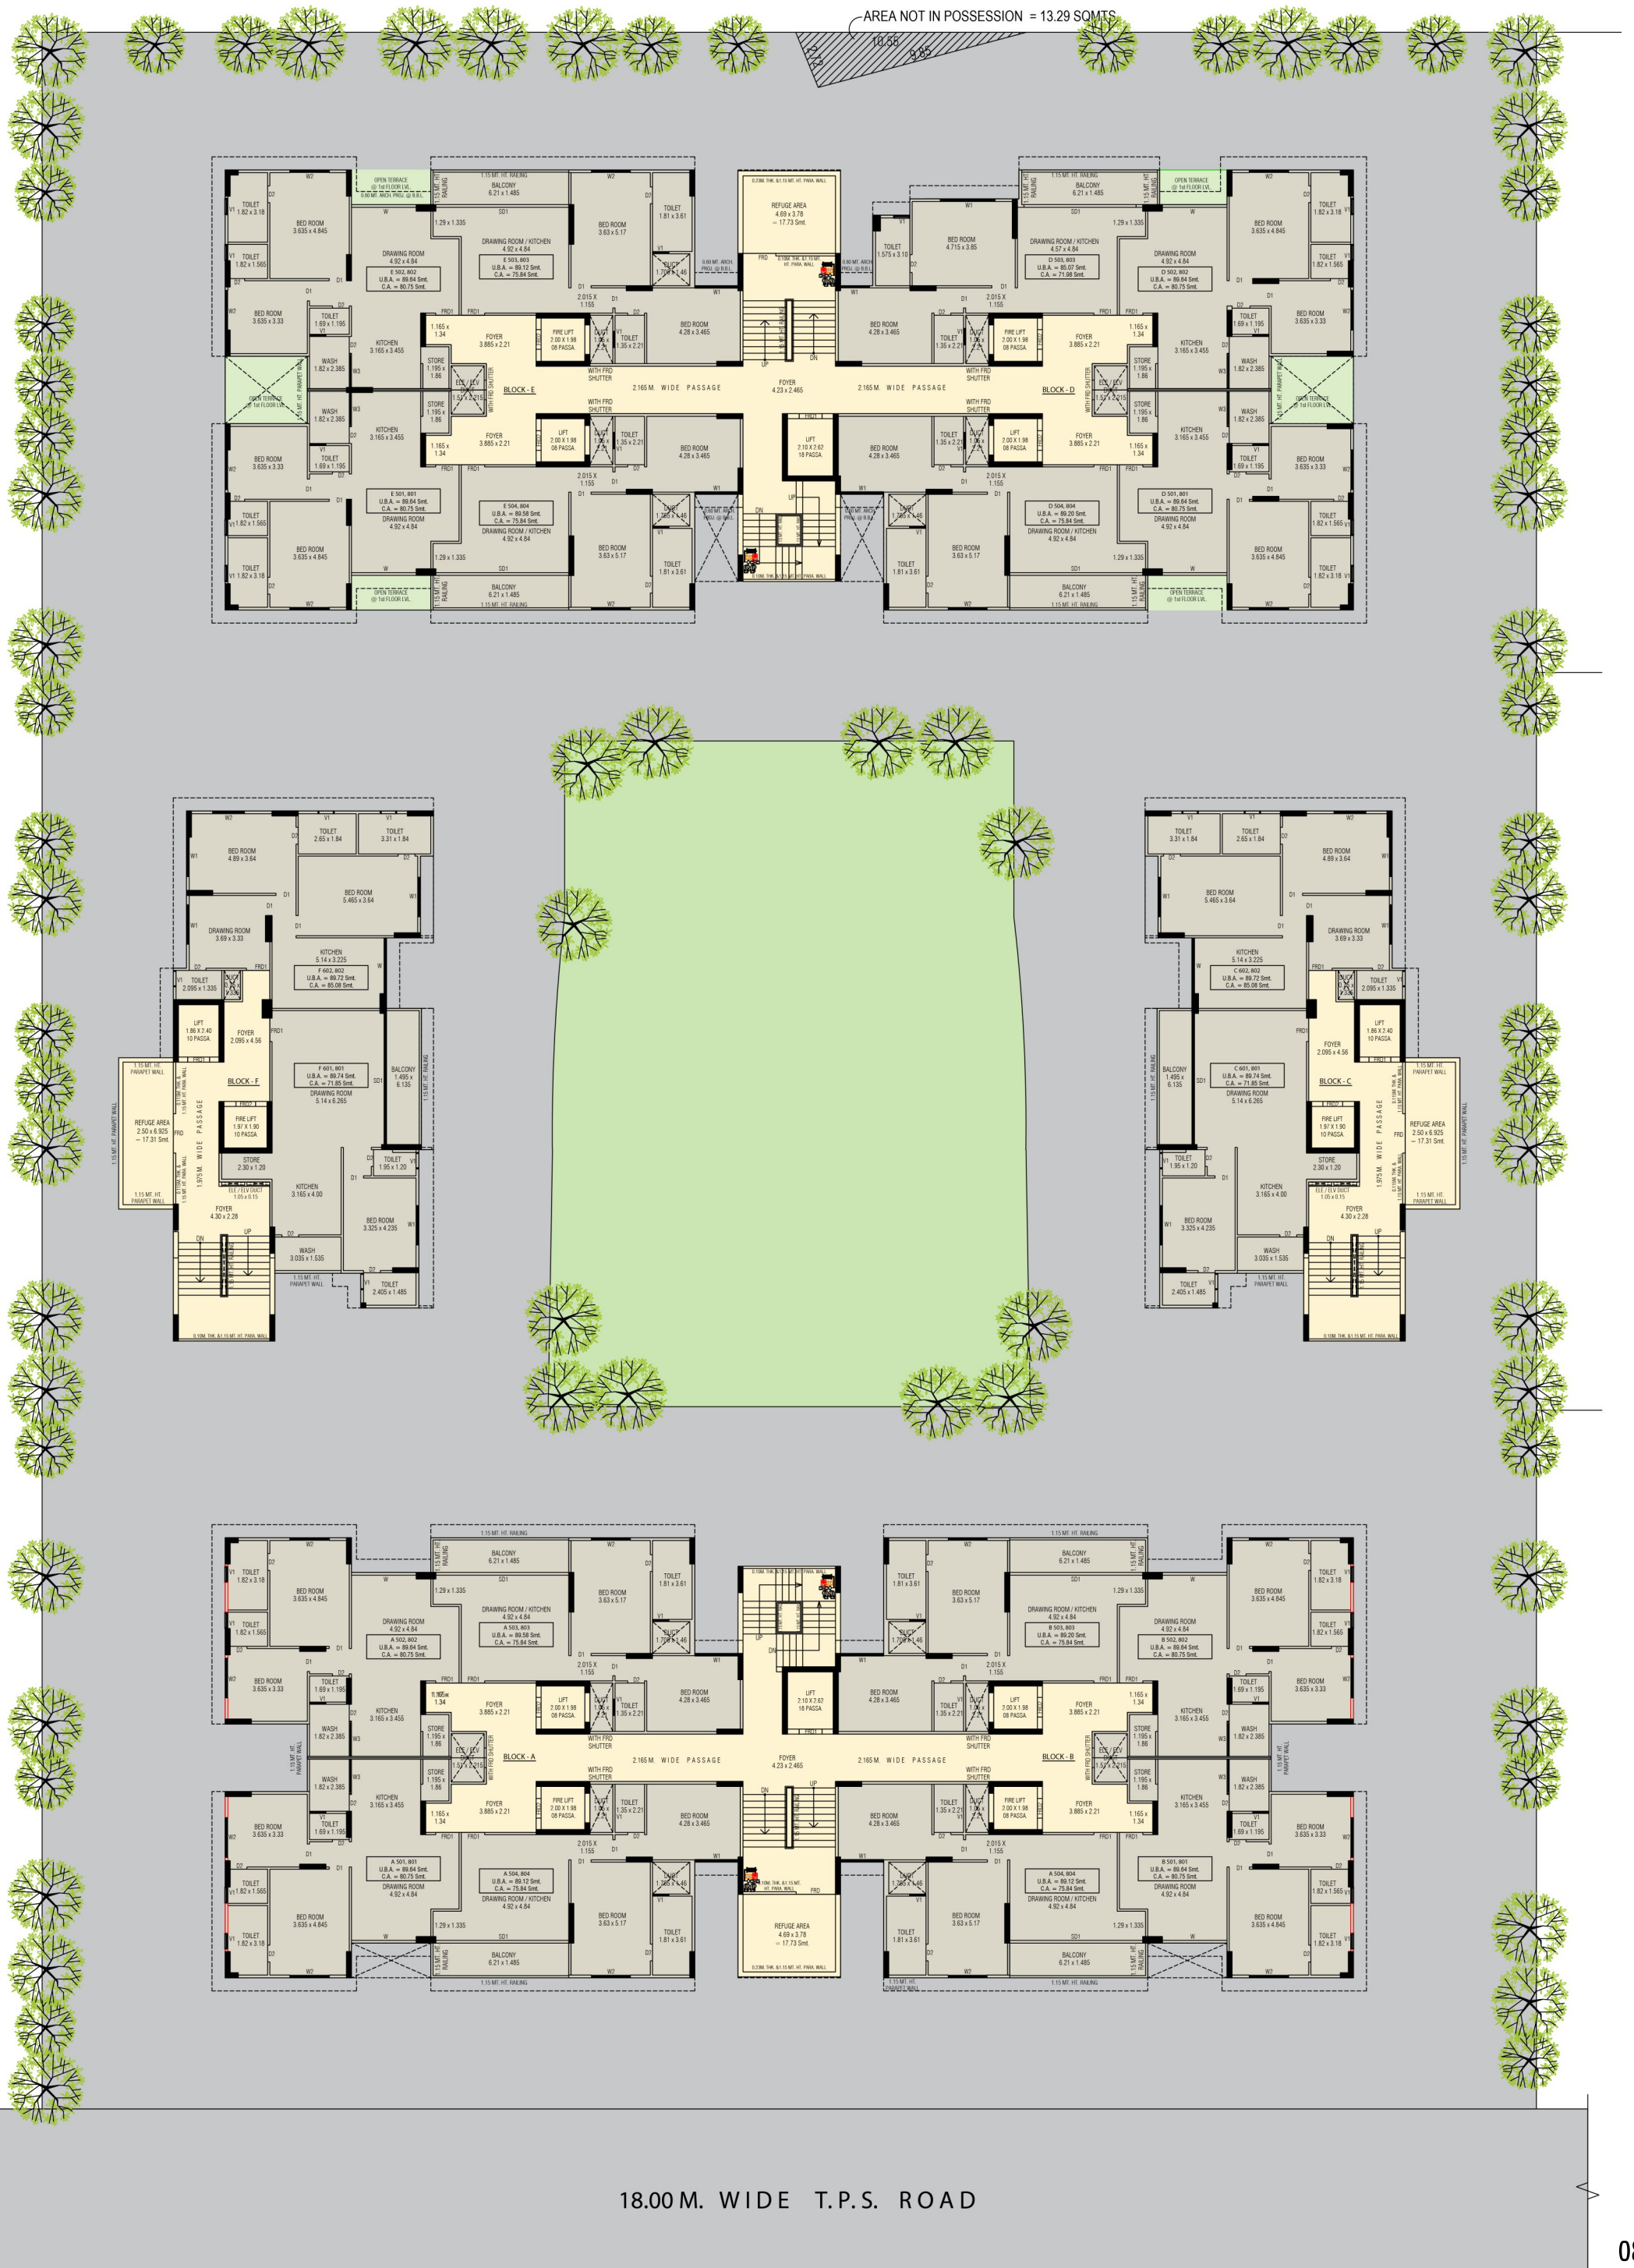

aashray

TERRACE FLOOR

N

ADJ. F.P. NO:- 121

AREA NOT IN POSSESSION = 13.29 SQMTS.

10.56

9.85

OPEN TERRACE

DUCT

FIRE LIFT WELL 2.00 X 1.98 08 PASSA.

LIFT WELL 2.00 X 1.98 08 PASSA.

LIFT WELL 2.10 X 2.62 18 PASSA.

FOYER 2.275 x 6.835 BLOCK - E

FOYER 4.23 x 2.39

FOYER 2.275 x 6.835 BLOCK - D

2.165 M. WIDE PASSAGE

M.S. LADDER

UP

DN

D

LIFT WELL 1.86 X 2.40 10 PASSA.

FOYER 4.30 x 1.80

1.97 M. WIDE PASSAGE

FIRE LIFT WELL 1.97 X 1.90 10 PASSA.

BLOCK - F

FOYER 4.30 x 3.525

BLOCK - C

LIFT WELL 2.00 X 1.98 08 PASSA.

FIRE LIFT WELL 2.00 X 1.98 08 PASSA.

BLOCK - A

FOYER 2.275 x 6.835


BLOCK - B

FOYER 2.275 x 6.835

18.00 M. WIDE T.P.S. ROAD


aashray

UNIT PLAN A

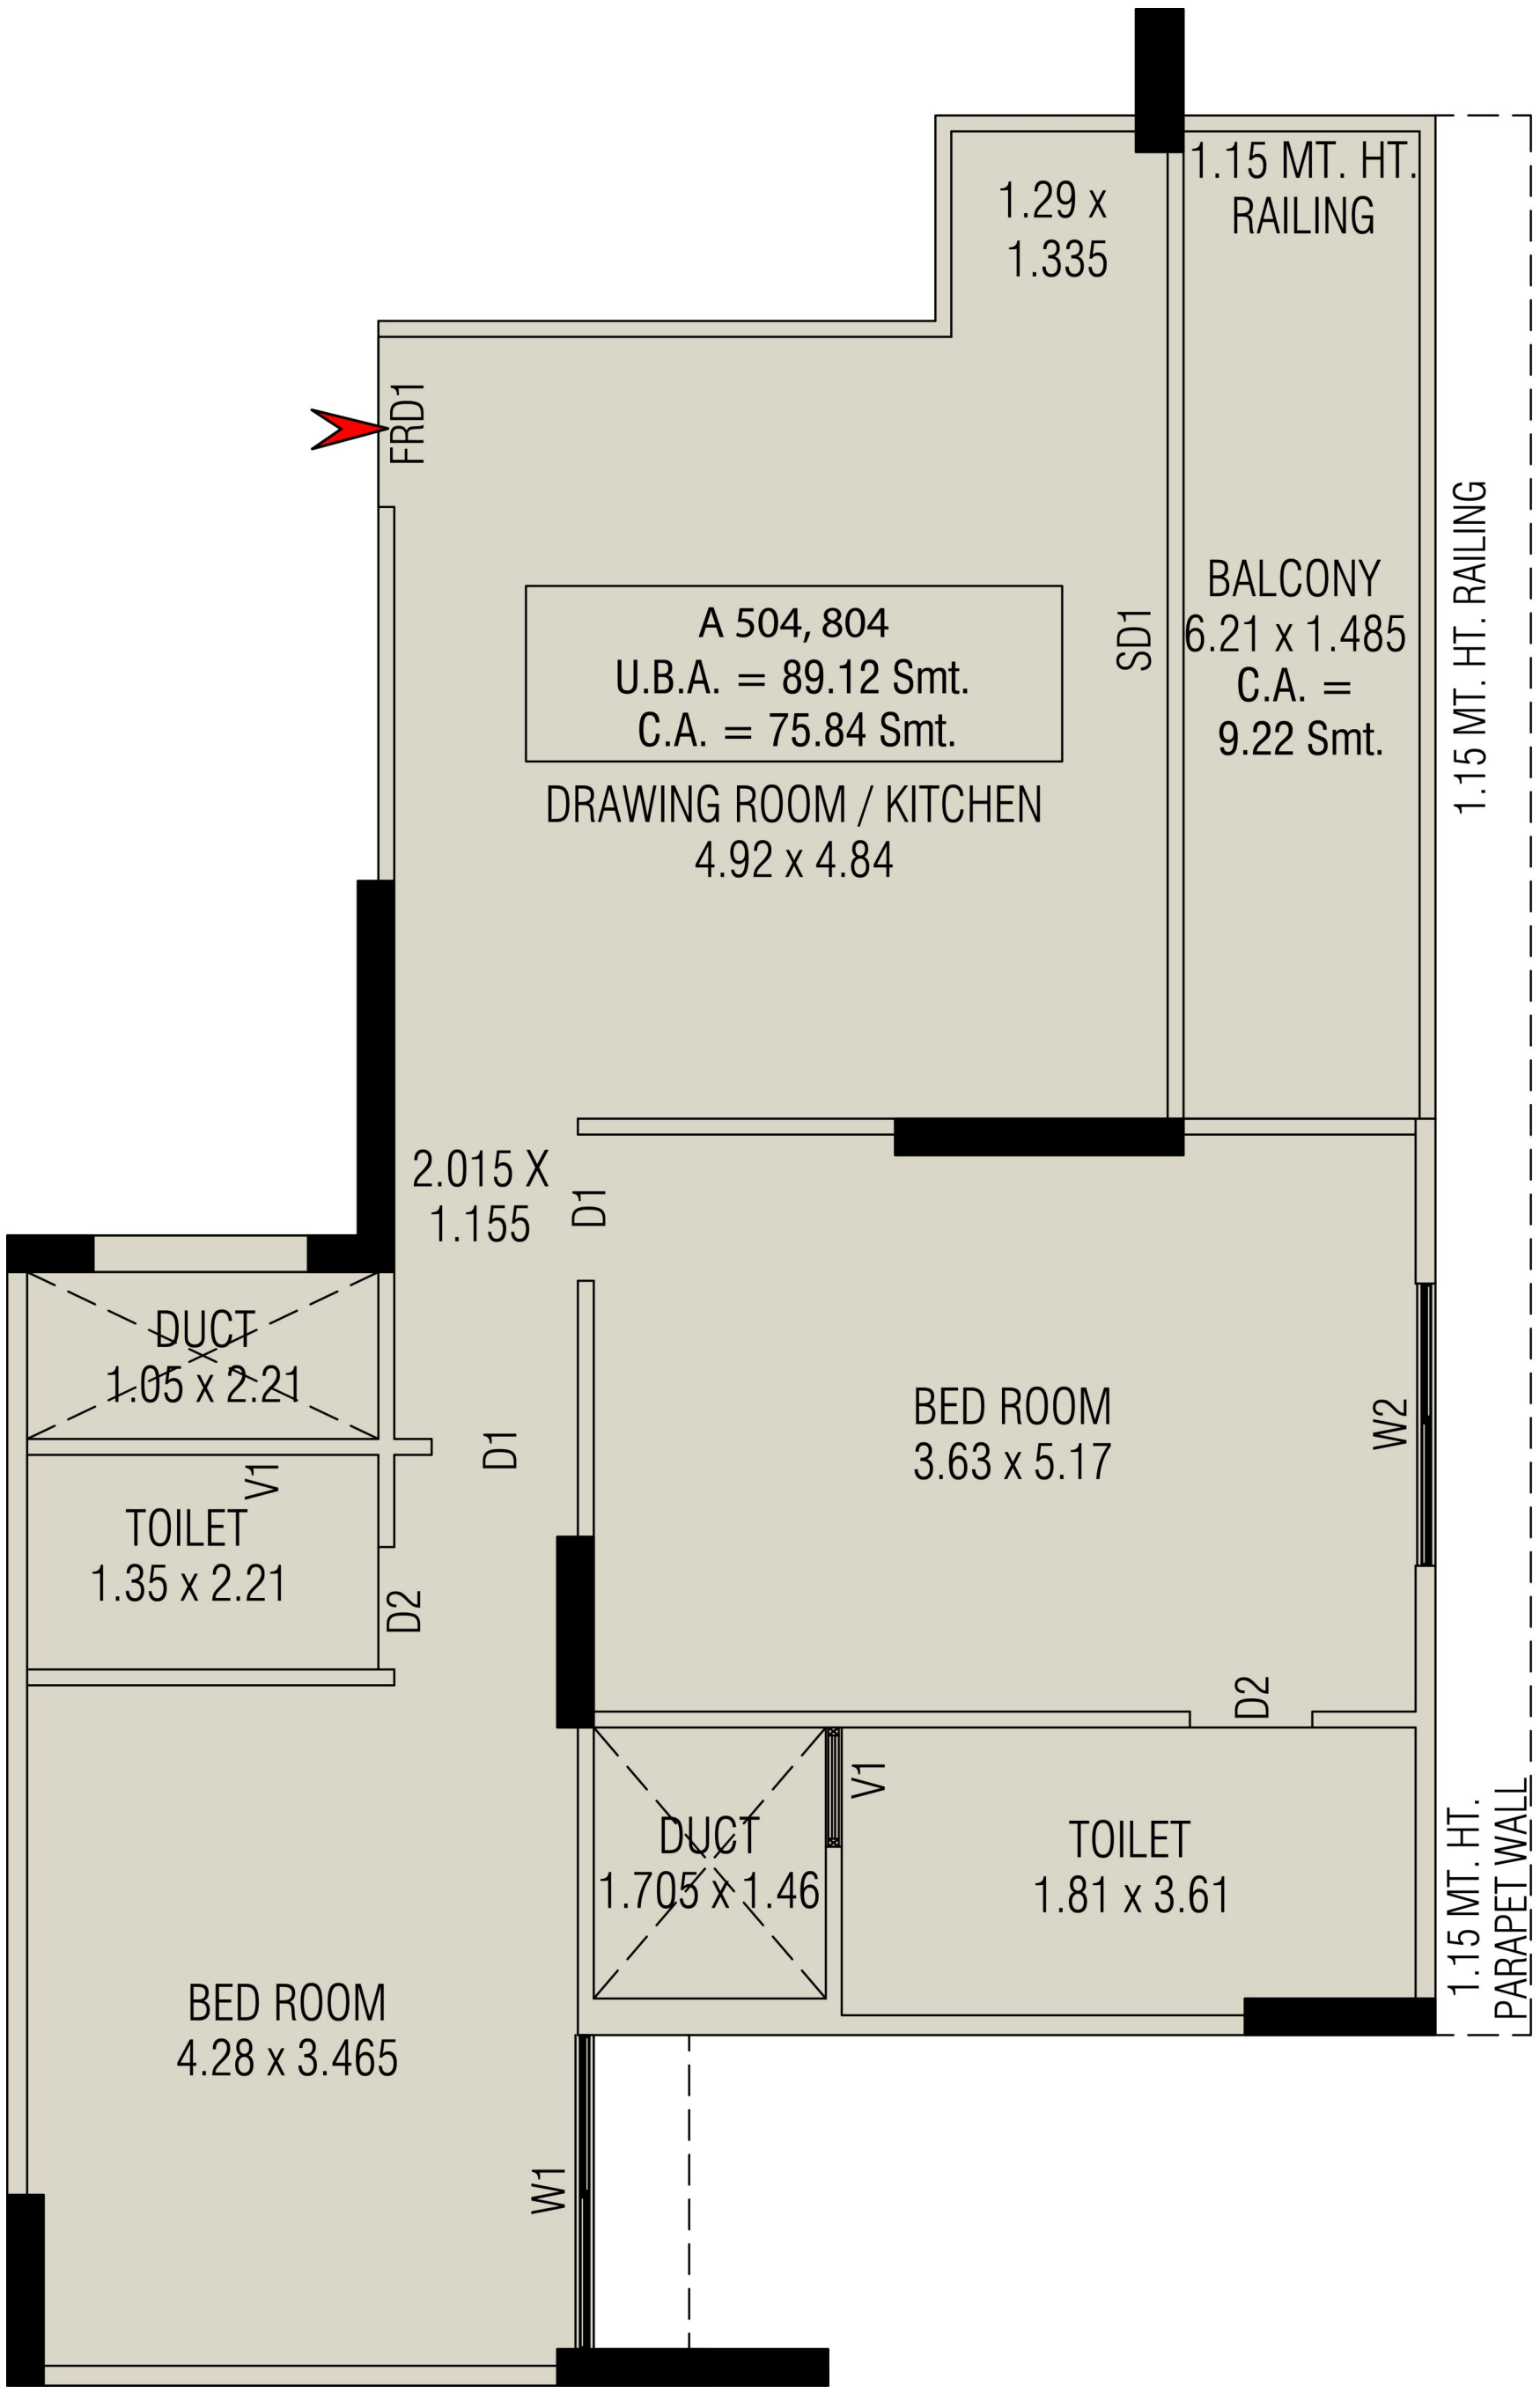


aashray

UNIT PLAN B

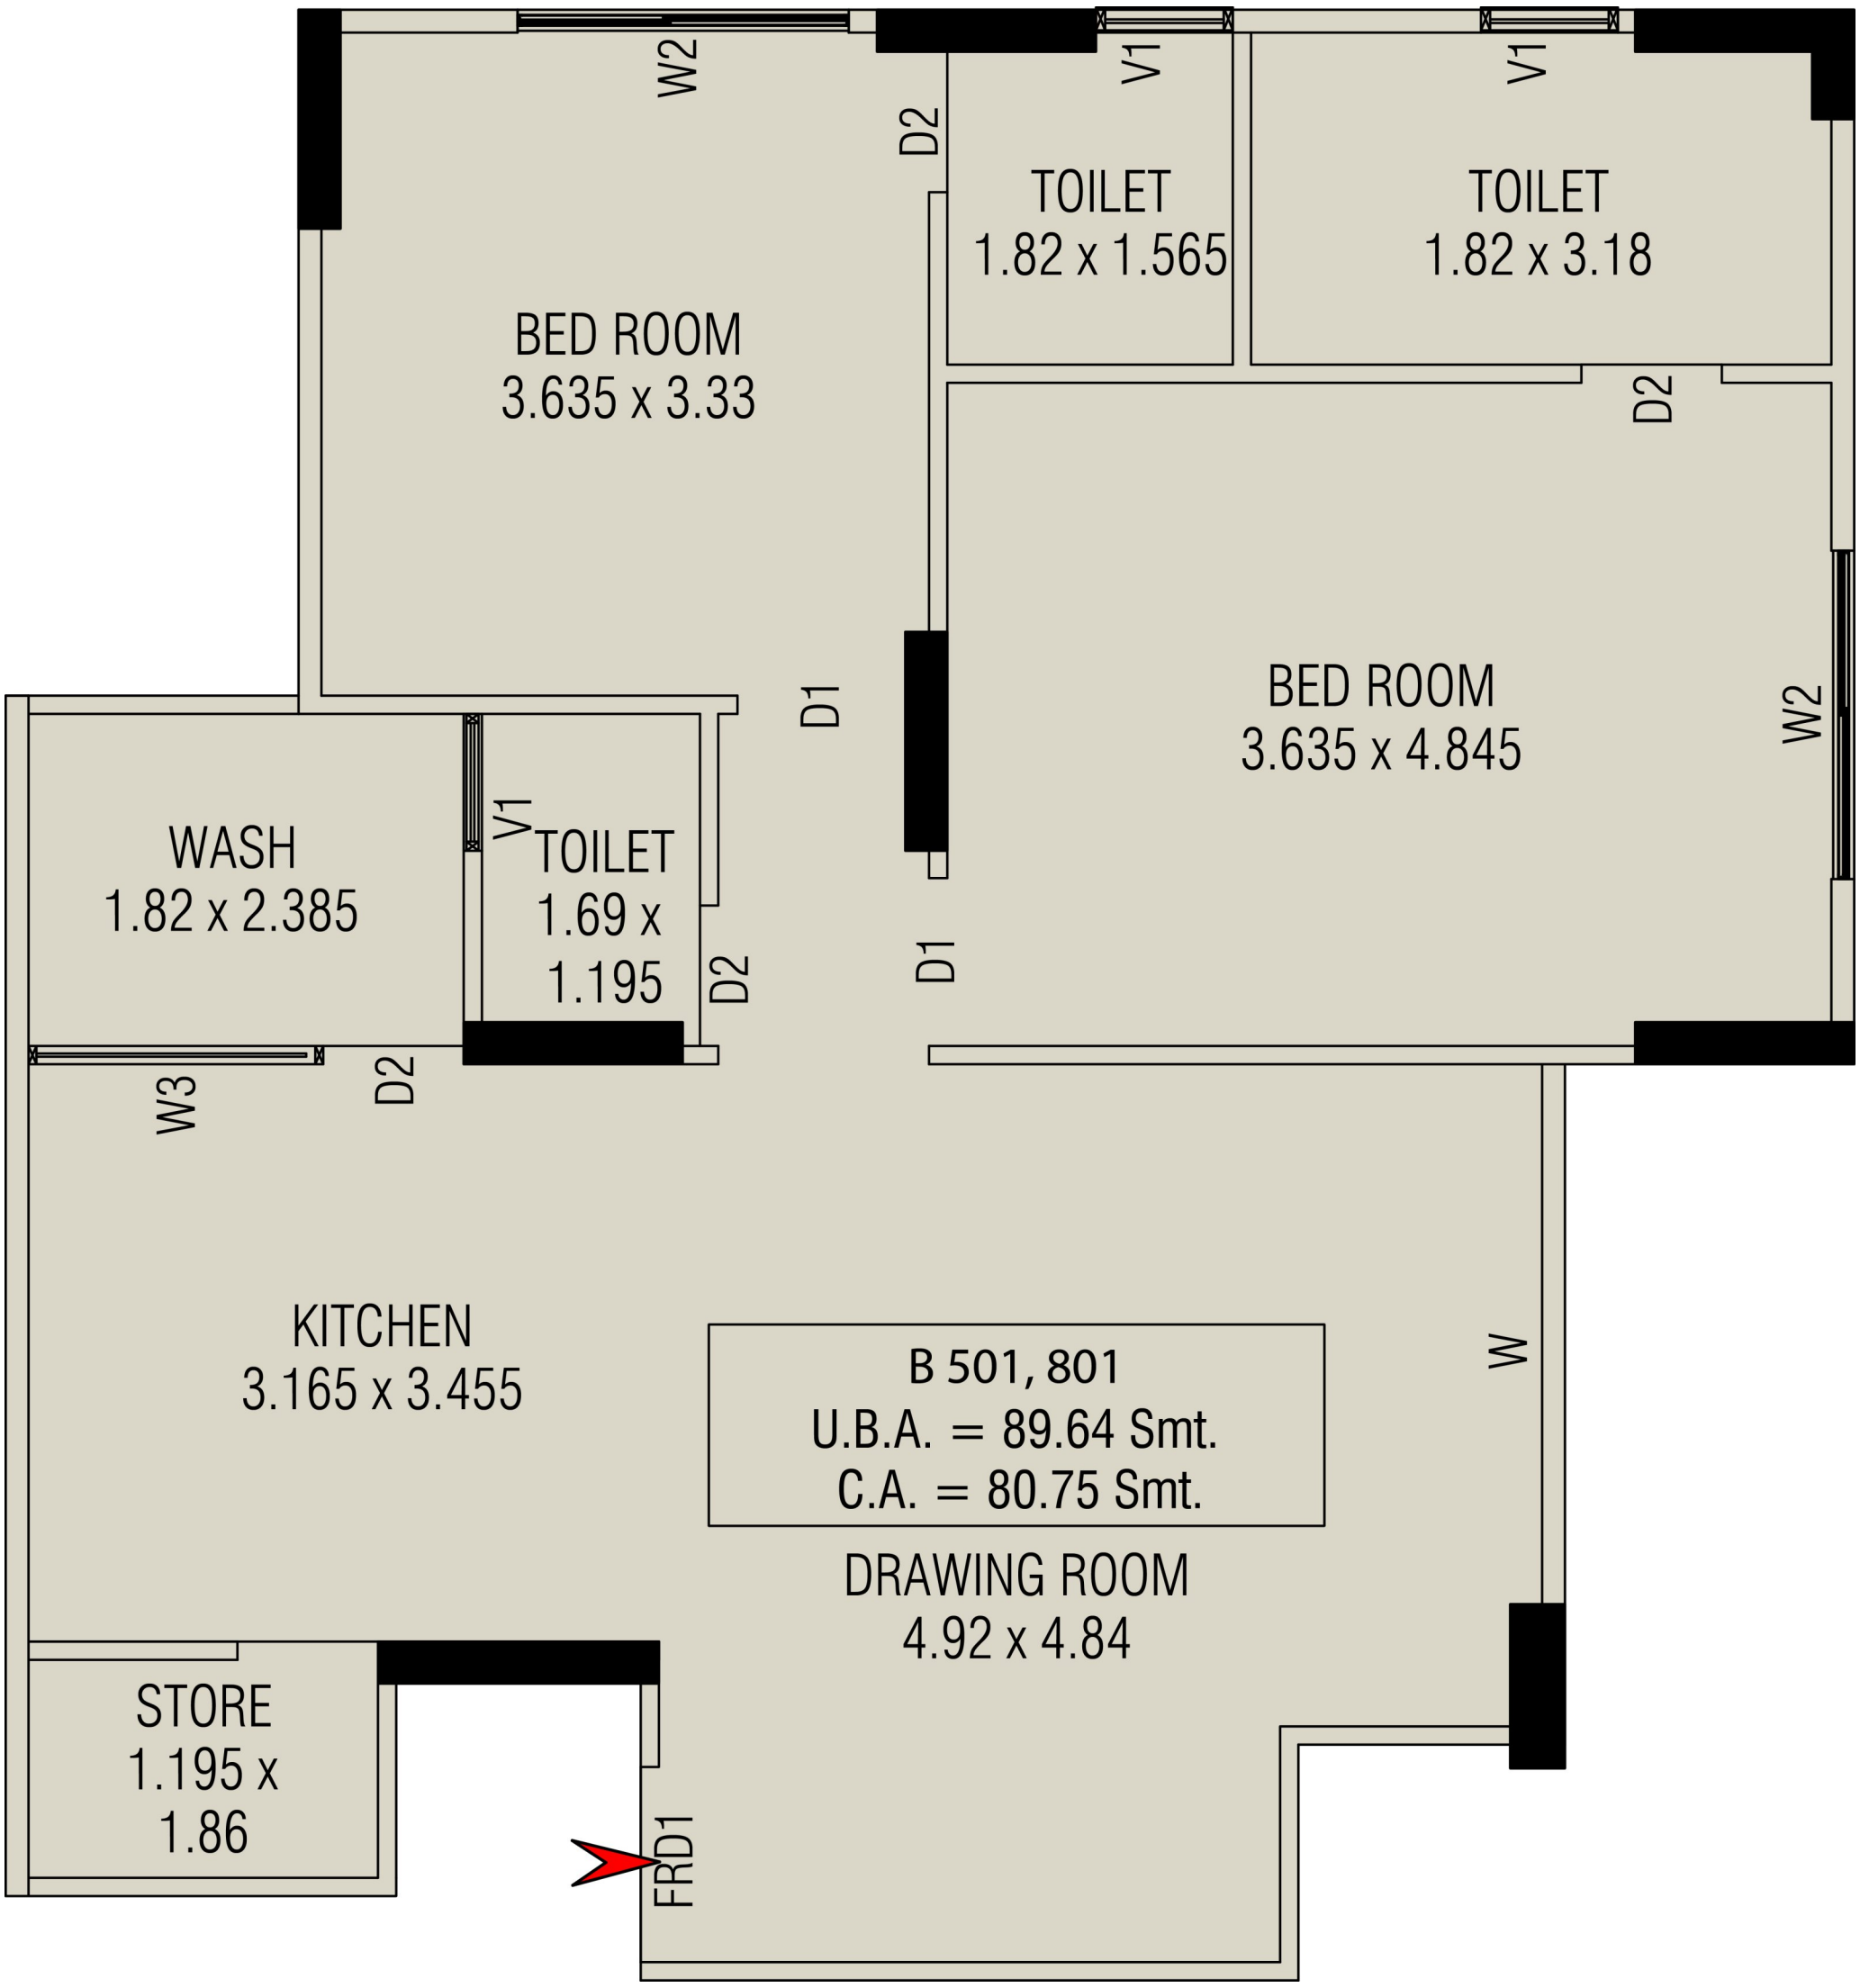


aashray

UNIT PLAN C

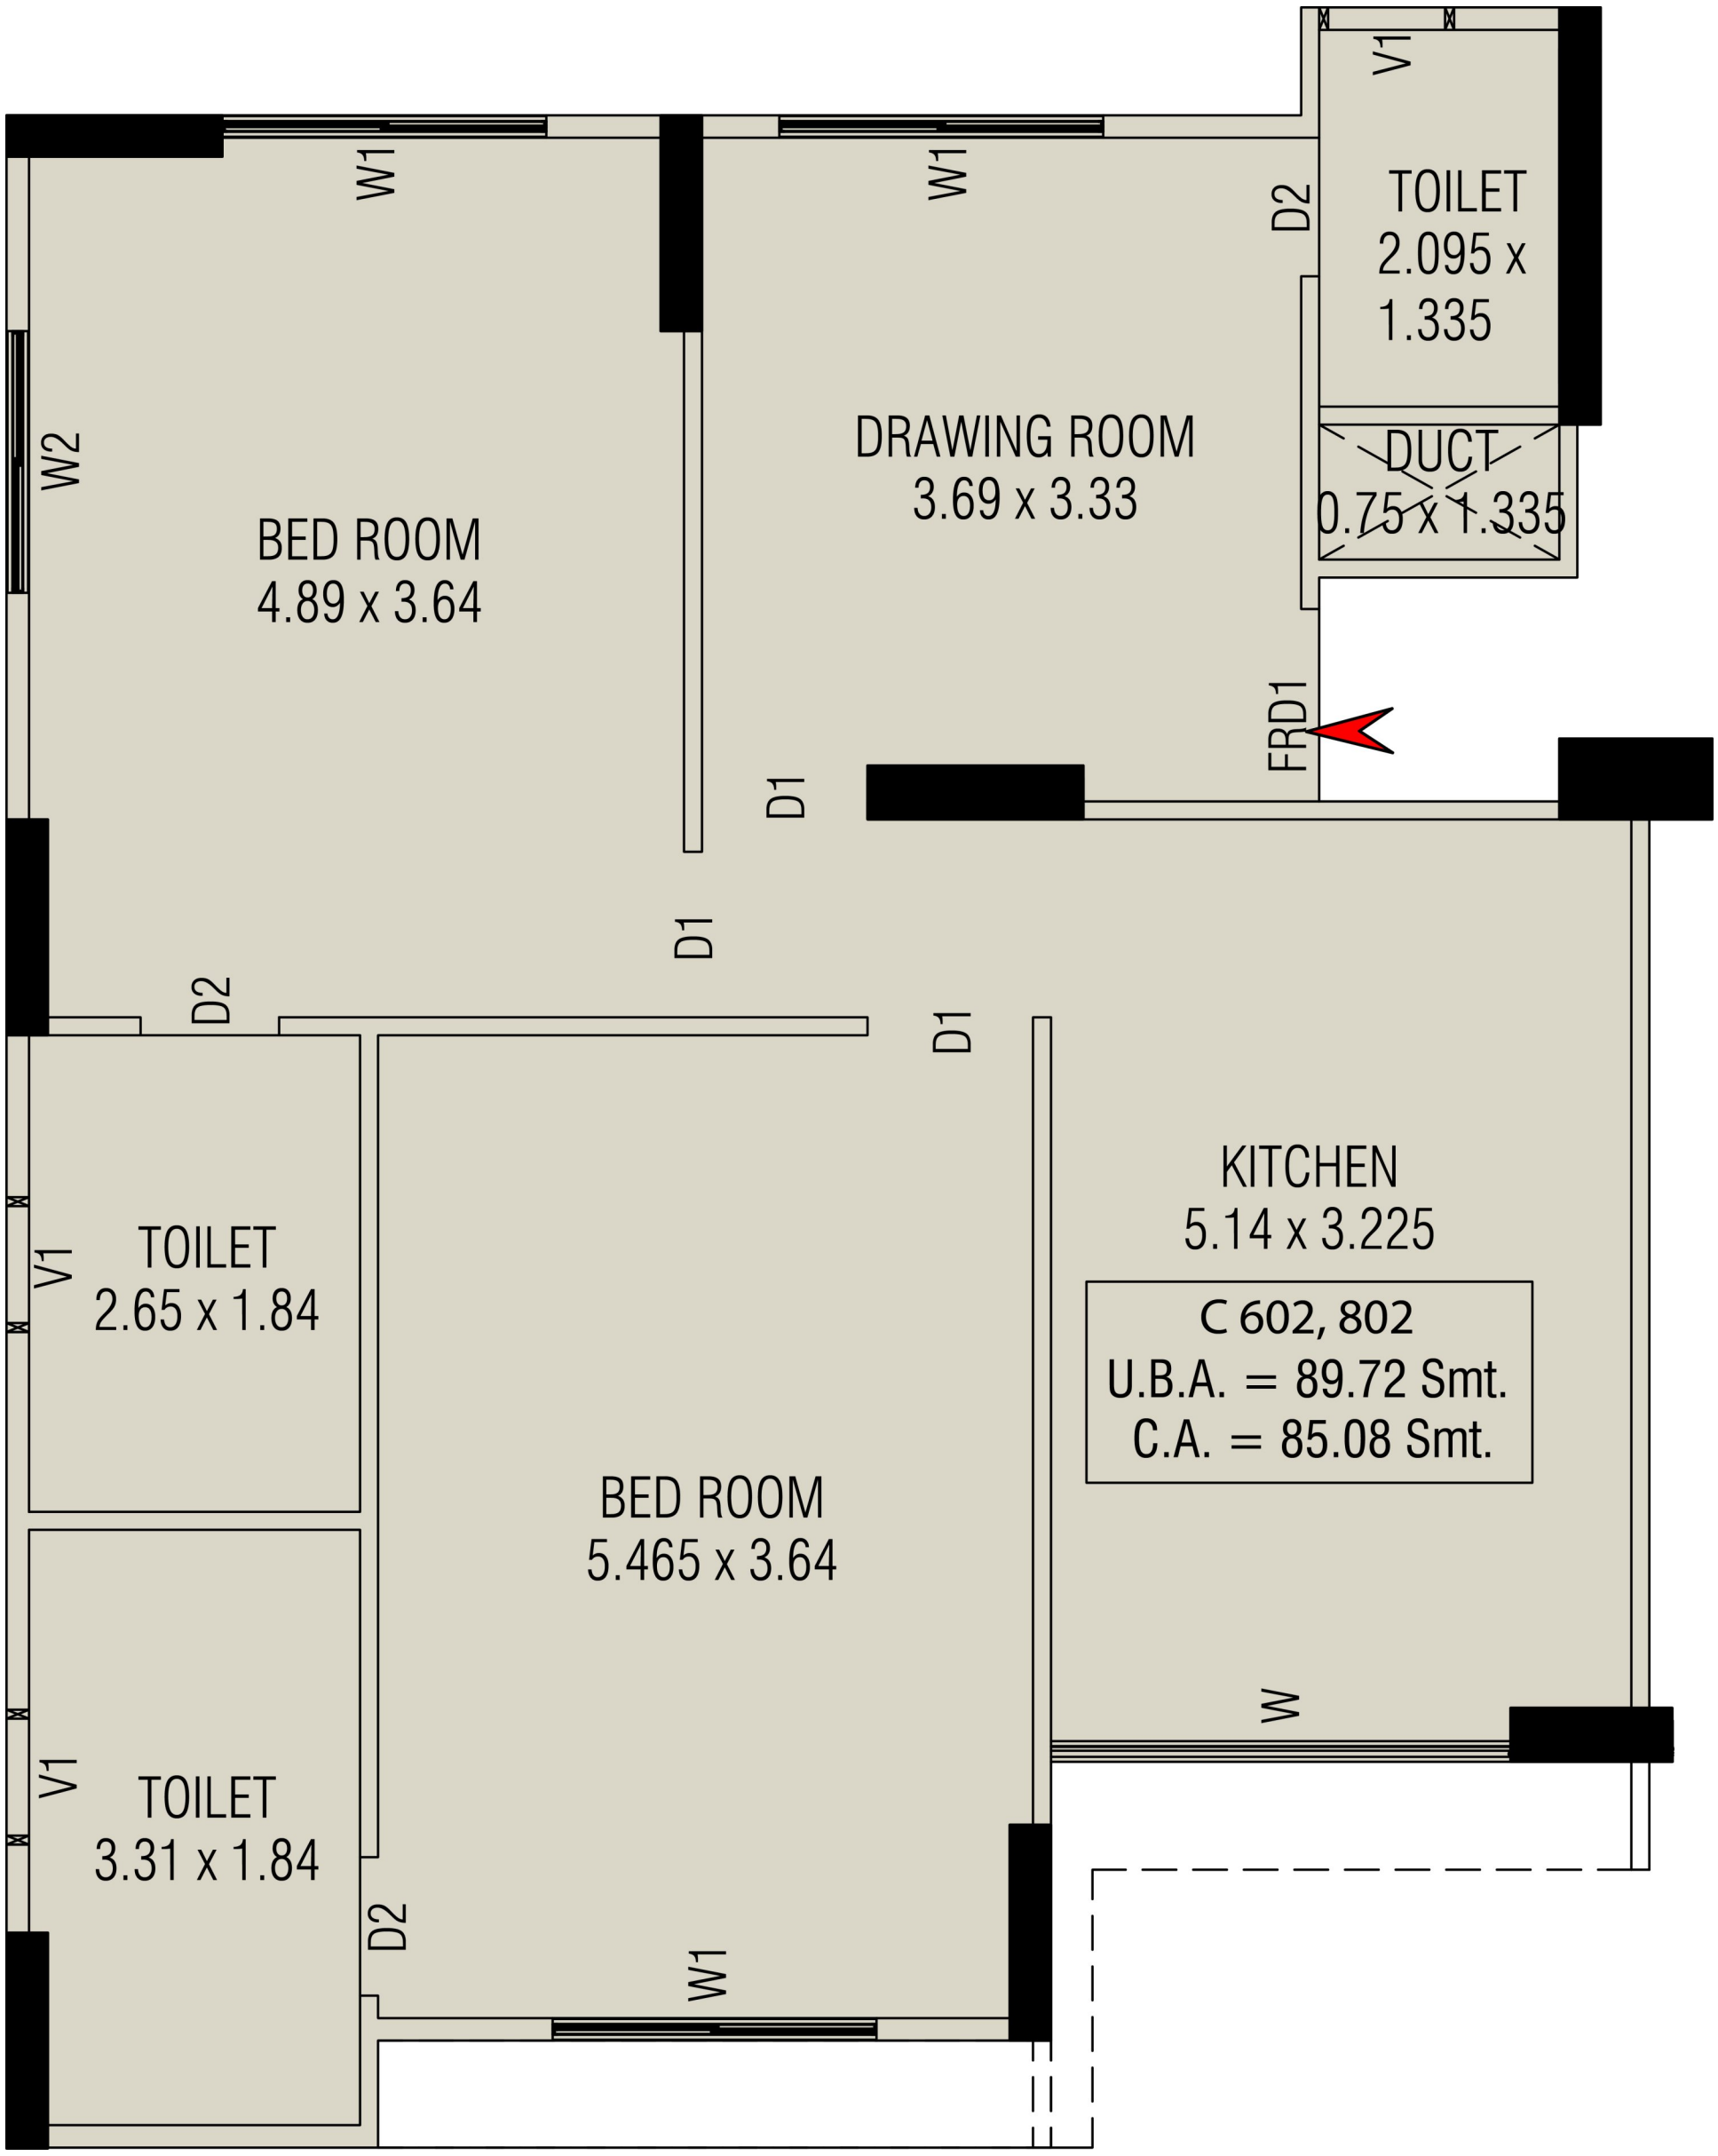

aashray

UNIT PLAN D

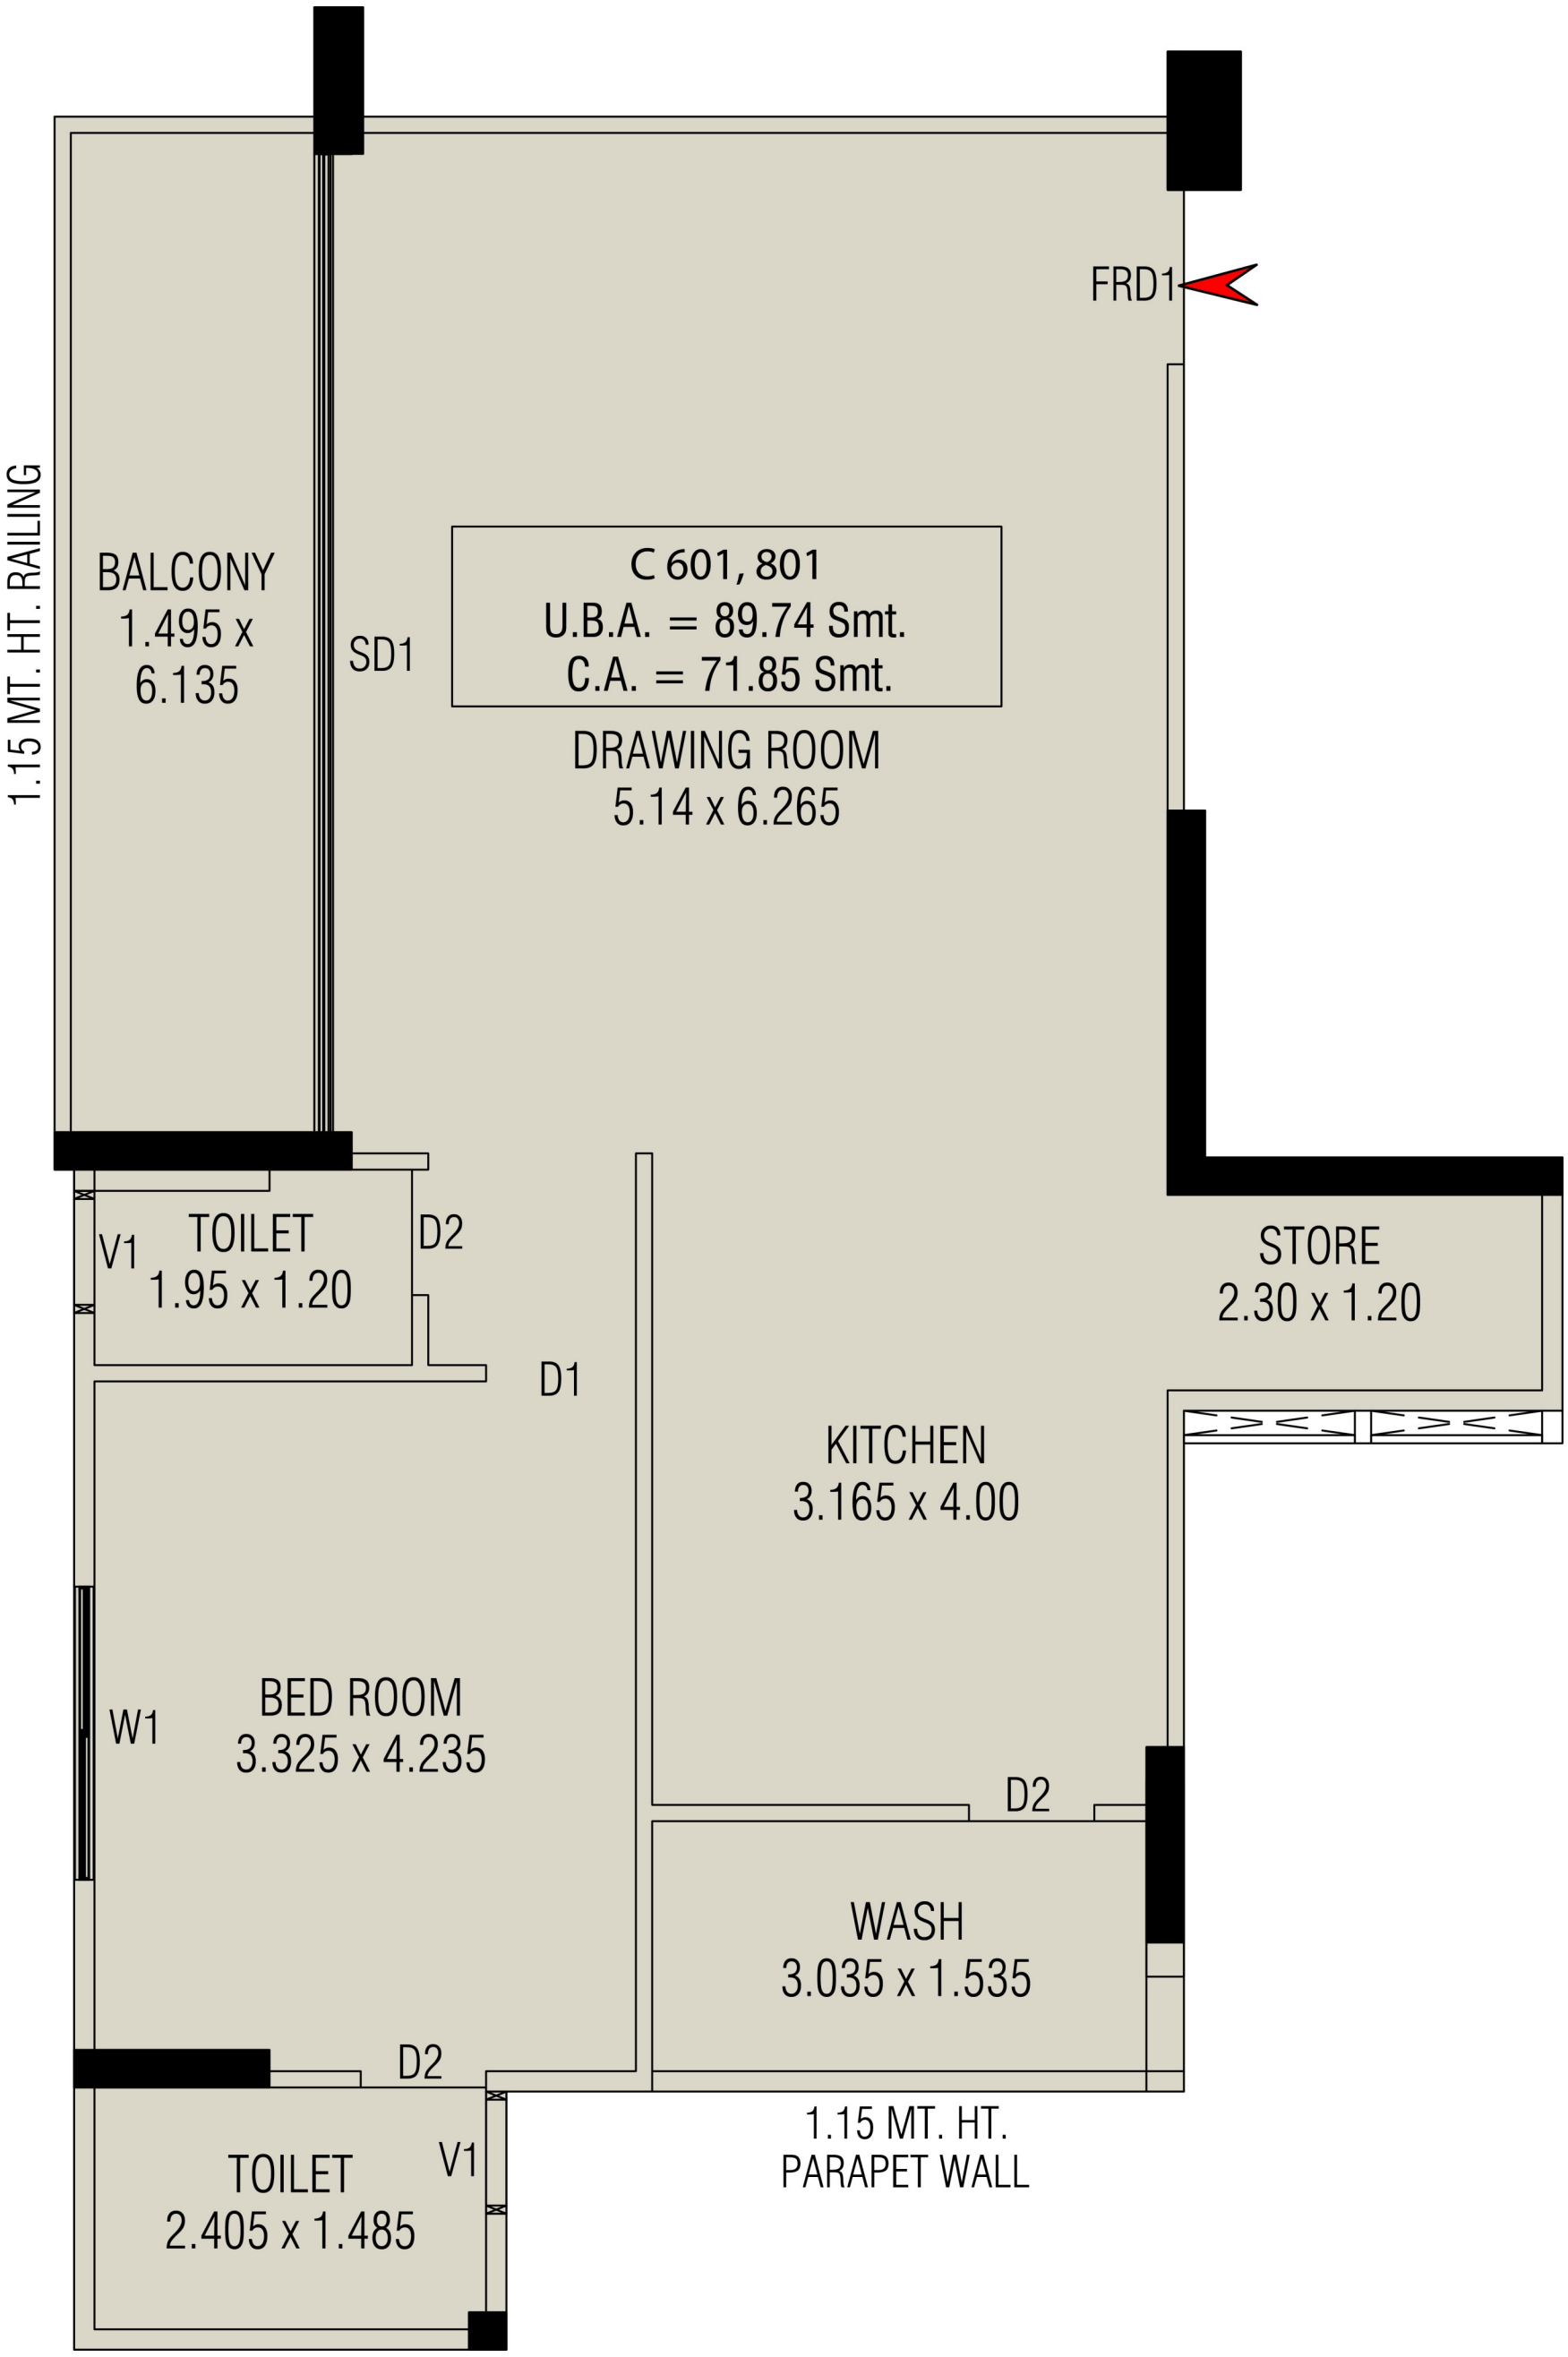

aashray

SPECIFICATION

WALL FINISH

- INTERNAL: SMOOTH FINISH MALA PLASTER WITH PUTTY.
- EXTERNAL: DOUBLE COAT SAND FACED PLASTER OR TEXTURE FINISH.

FLOORING

- VITRIFIED TILES FLOORING IN ALL ROOMS.

KITCHEN

- STANDING POLISHED NATURAL GRANITE KITCHEN PLATFORM WITH SINK & GLAZED TILES DADO ABOVE THE PLATFORM UP TO LINTEL LEVEL.

DOORS

- DECORATIVE MAIN DOOR HAVING LOCK OF REPUTED COMPANY.
- INTERNAL LAMINATED FLUSH DOORS

WINDOWS

- ALUMINIUM SECTION SLIDING WINDOWS WITH GLASS & STONE JAMS.

TOILET

- CERAMIC TILES FLOORING IN ALL TOILETS, GLAZED TILES DADO.

PLUMBING


- CONCEALED PLUMBING OF GOOD QUALITY UPVC & CPVC PIPES, C.P. FITTINGS & SANITARY WARE OF REPUTED BRAND.

ELECTRIFICATION

- METER + MCB & ELCB TRIPPER WITH CONCEALED WIRING AND ADEQUATE POINTS WITH QUALITY FITTINGS.

PAINT

- EXTERIOR ACRYLIC PAINT.
- INTERNAL WALLS PUTTY FINISH.

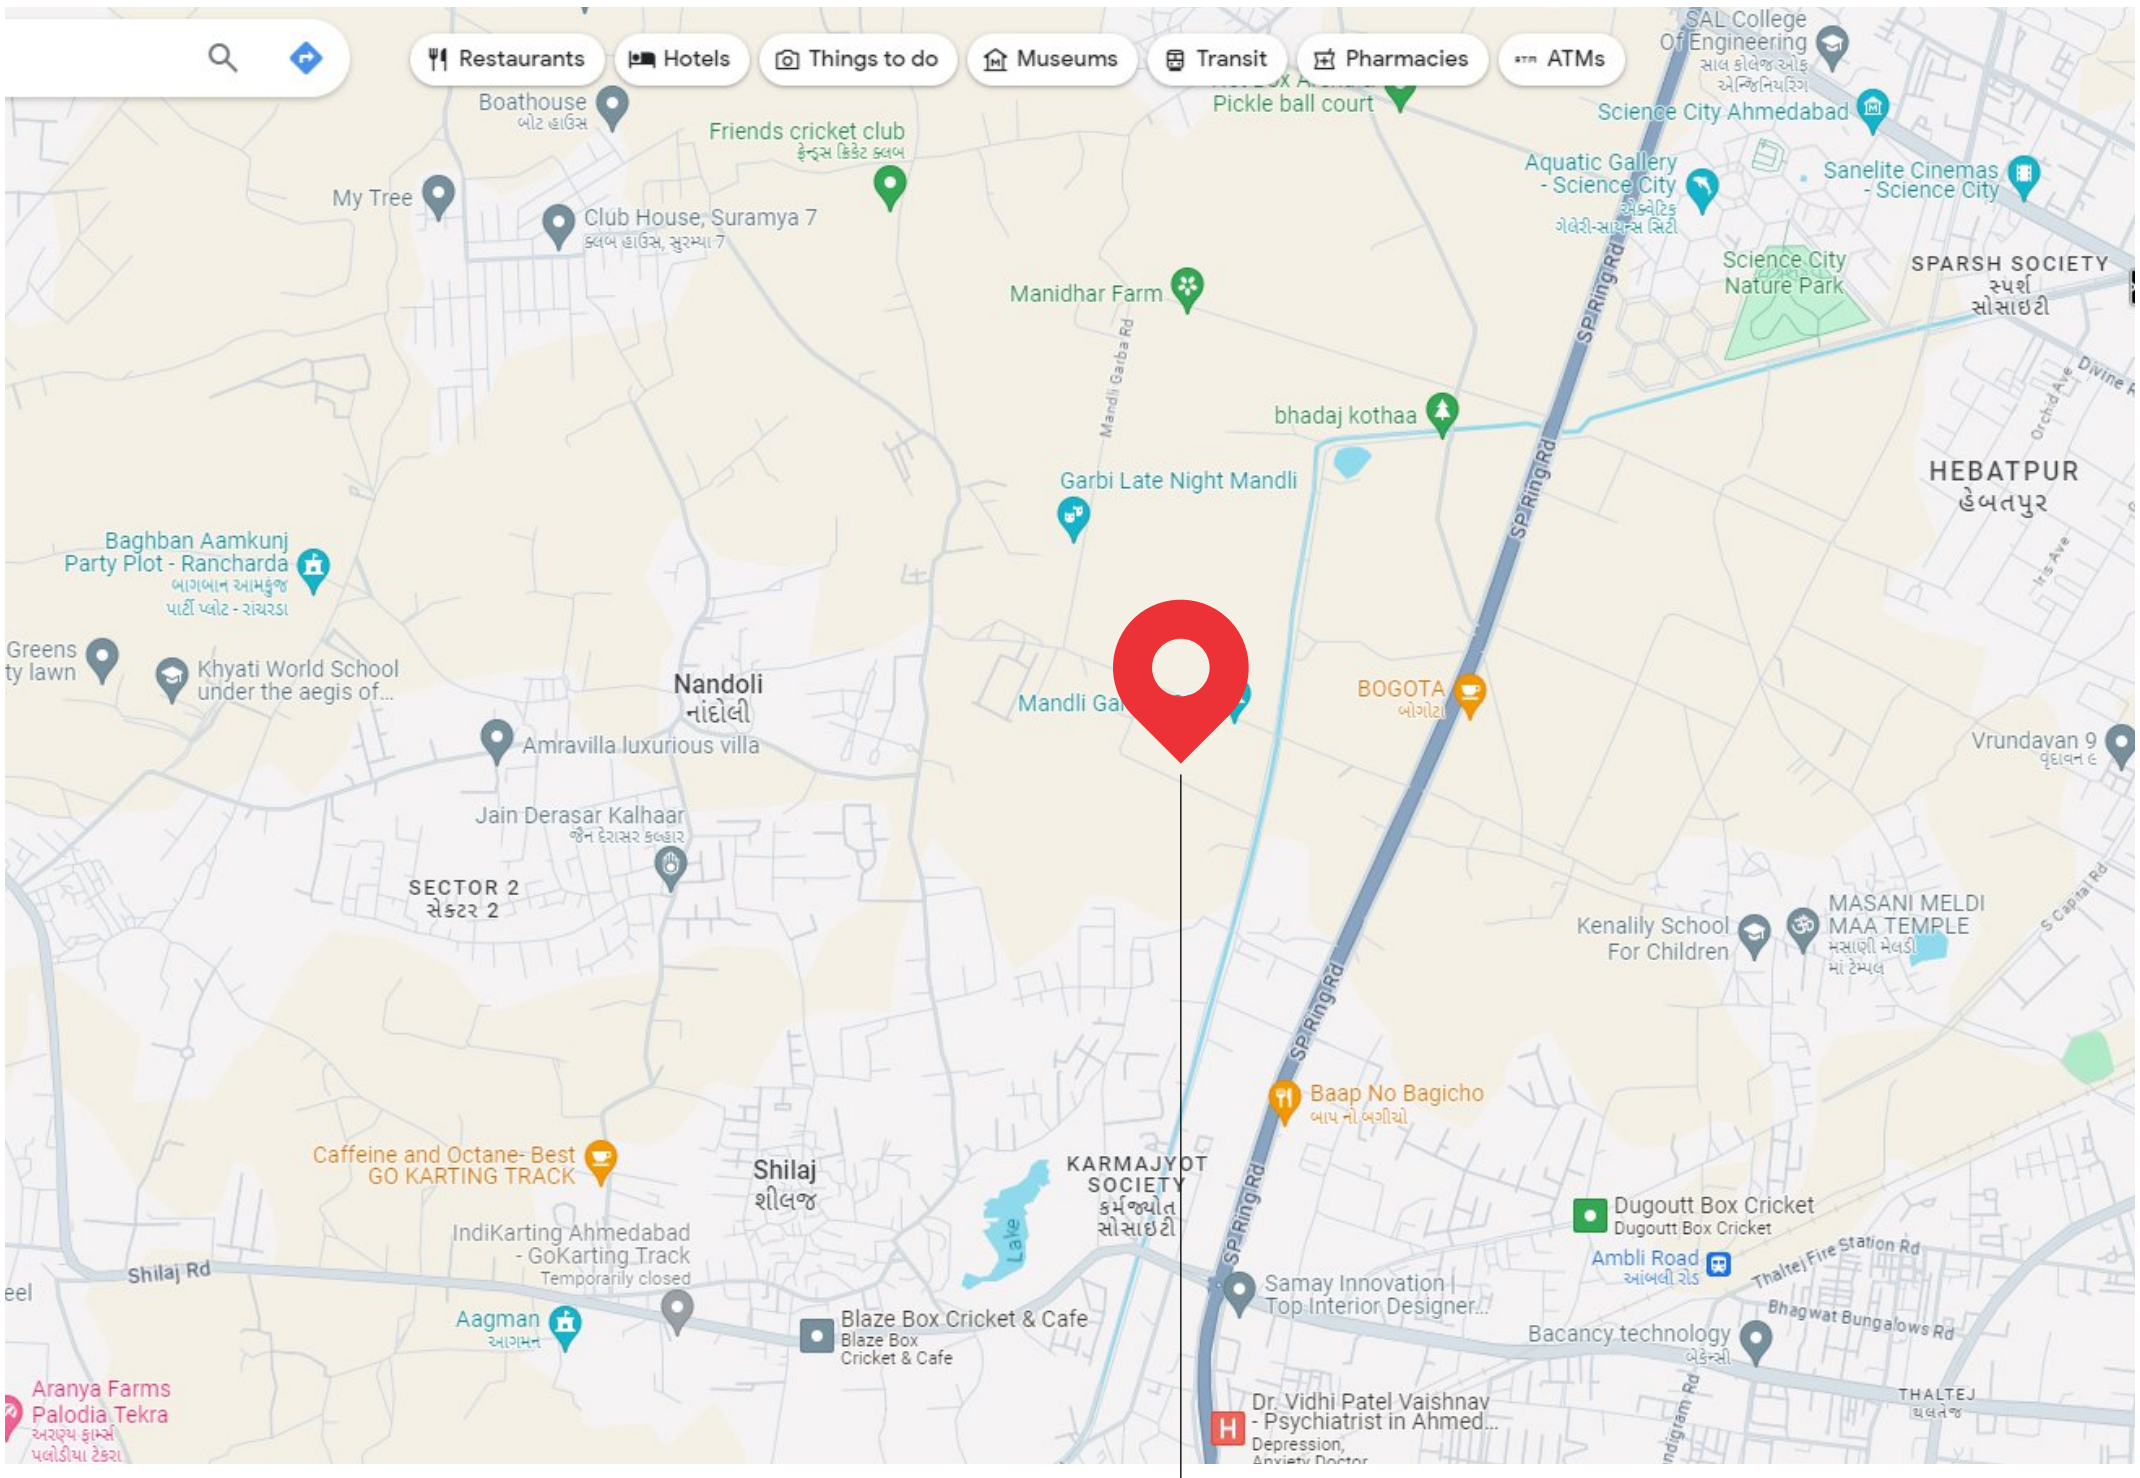

aashray
anantam
PREMIUM HOMES

AASHRAY ANANTAM
BEFORE GALA GOLD CREST BUNGLOWS ,
SHILAJ, AHMEDABAD-380058.

CALL : 96622 11070
E MAIL : sales@aashrayconstructions.in

PROJECT BY	ARCHITECT	STRUCTURE CONSULTANCY
AASHRAY DEVELOPERS	**99 STUDIO**	**NK SHAH CONSULTING ENGINEERS LLP**

RERA REGISTER NO.

RERA WEBSITE : WWW.GUJRERA.GUJARAT.GOV.IN