



Apple Green III

3 BHK SPECIOUS LIVING & PENTHOUSE

SITE ADDRESS

Nr. Apple Green Homes, B/H Kamlam BJP Office,
Koba-Gandhinagar Highway, Gandhinagar - 382421.

M. 70 16 12 13 12 | 90 16 66 50 55

RERA NO. : _____
WEBSITE : www.gujrera.gujarat.gov.in

Developer



Architect



Structure






2ND BASEMENT PLAN



1ST BASEMENT PLAN



LAYOUT PLAN

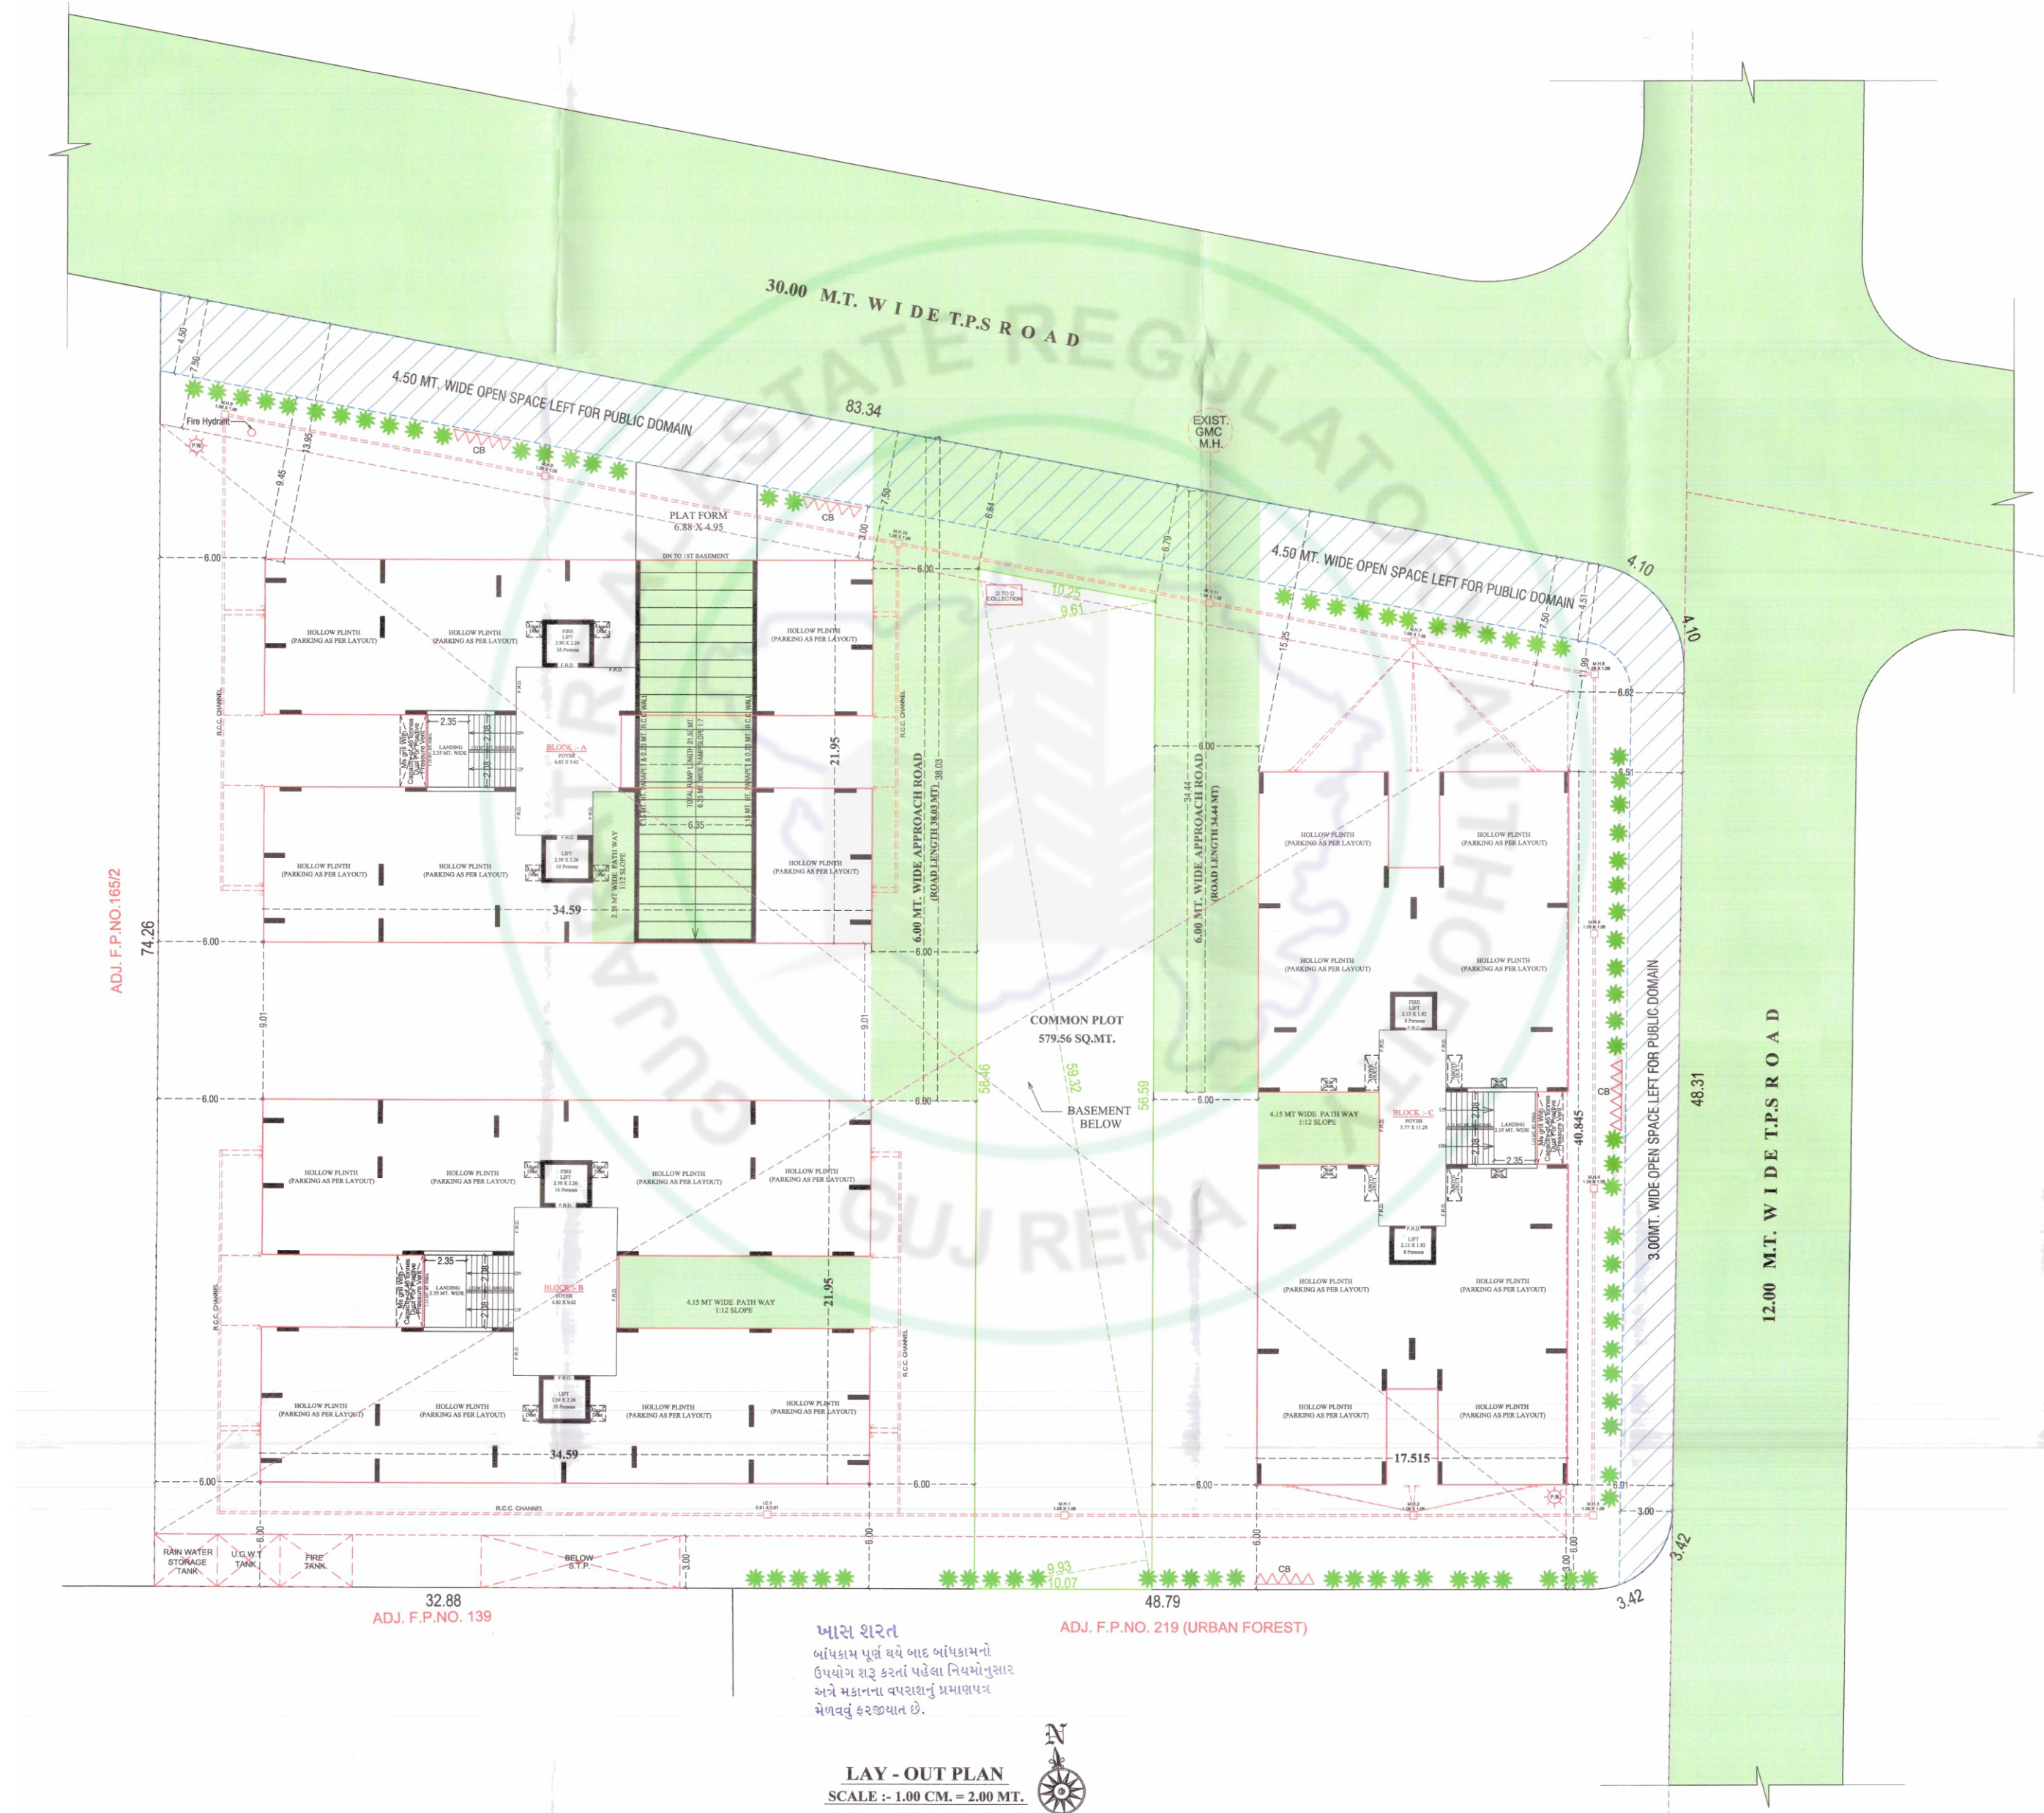


PARKING LAYOUT



GROUND FLOOR PLAN

BLOCK - A

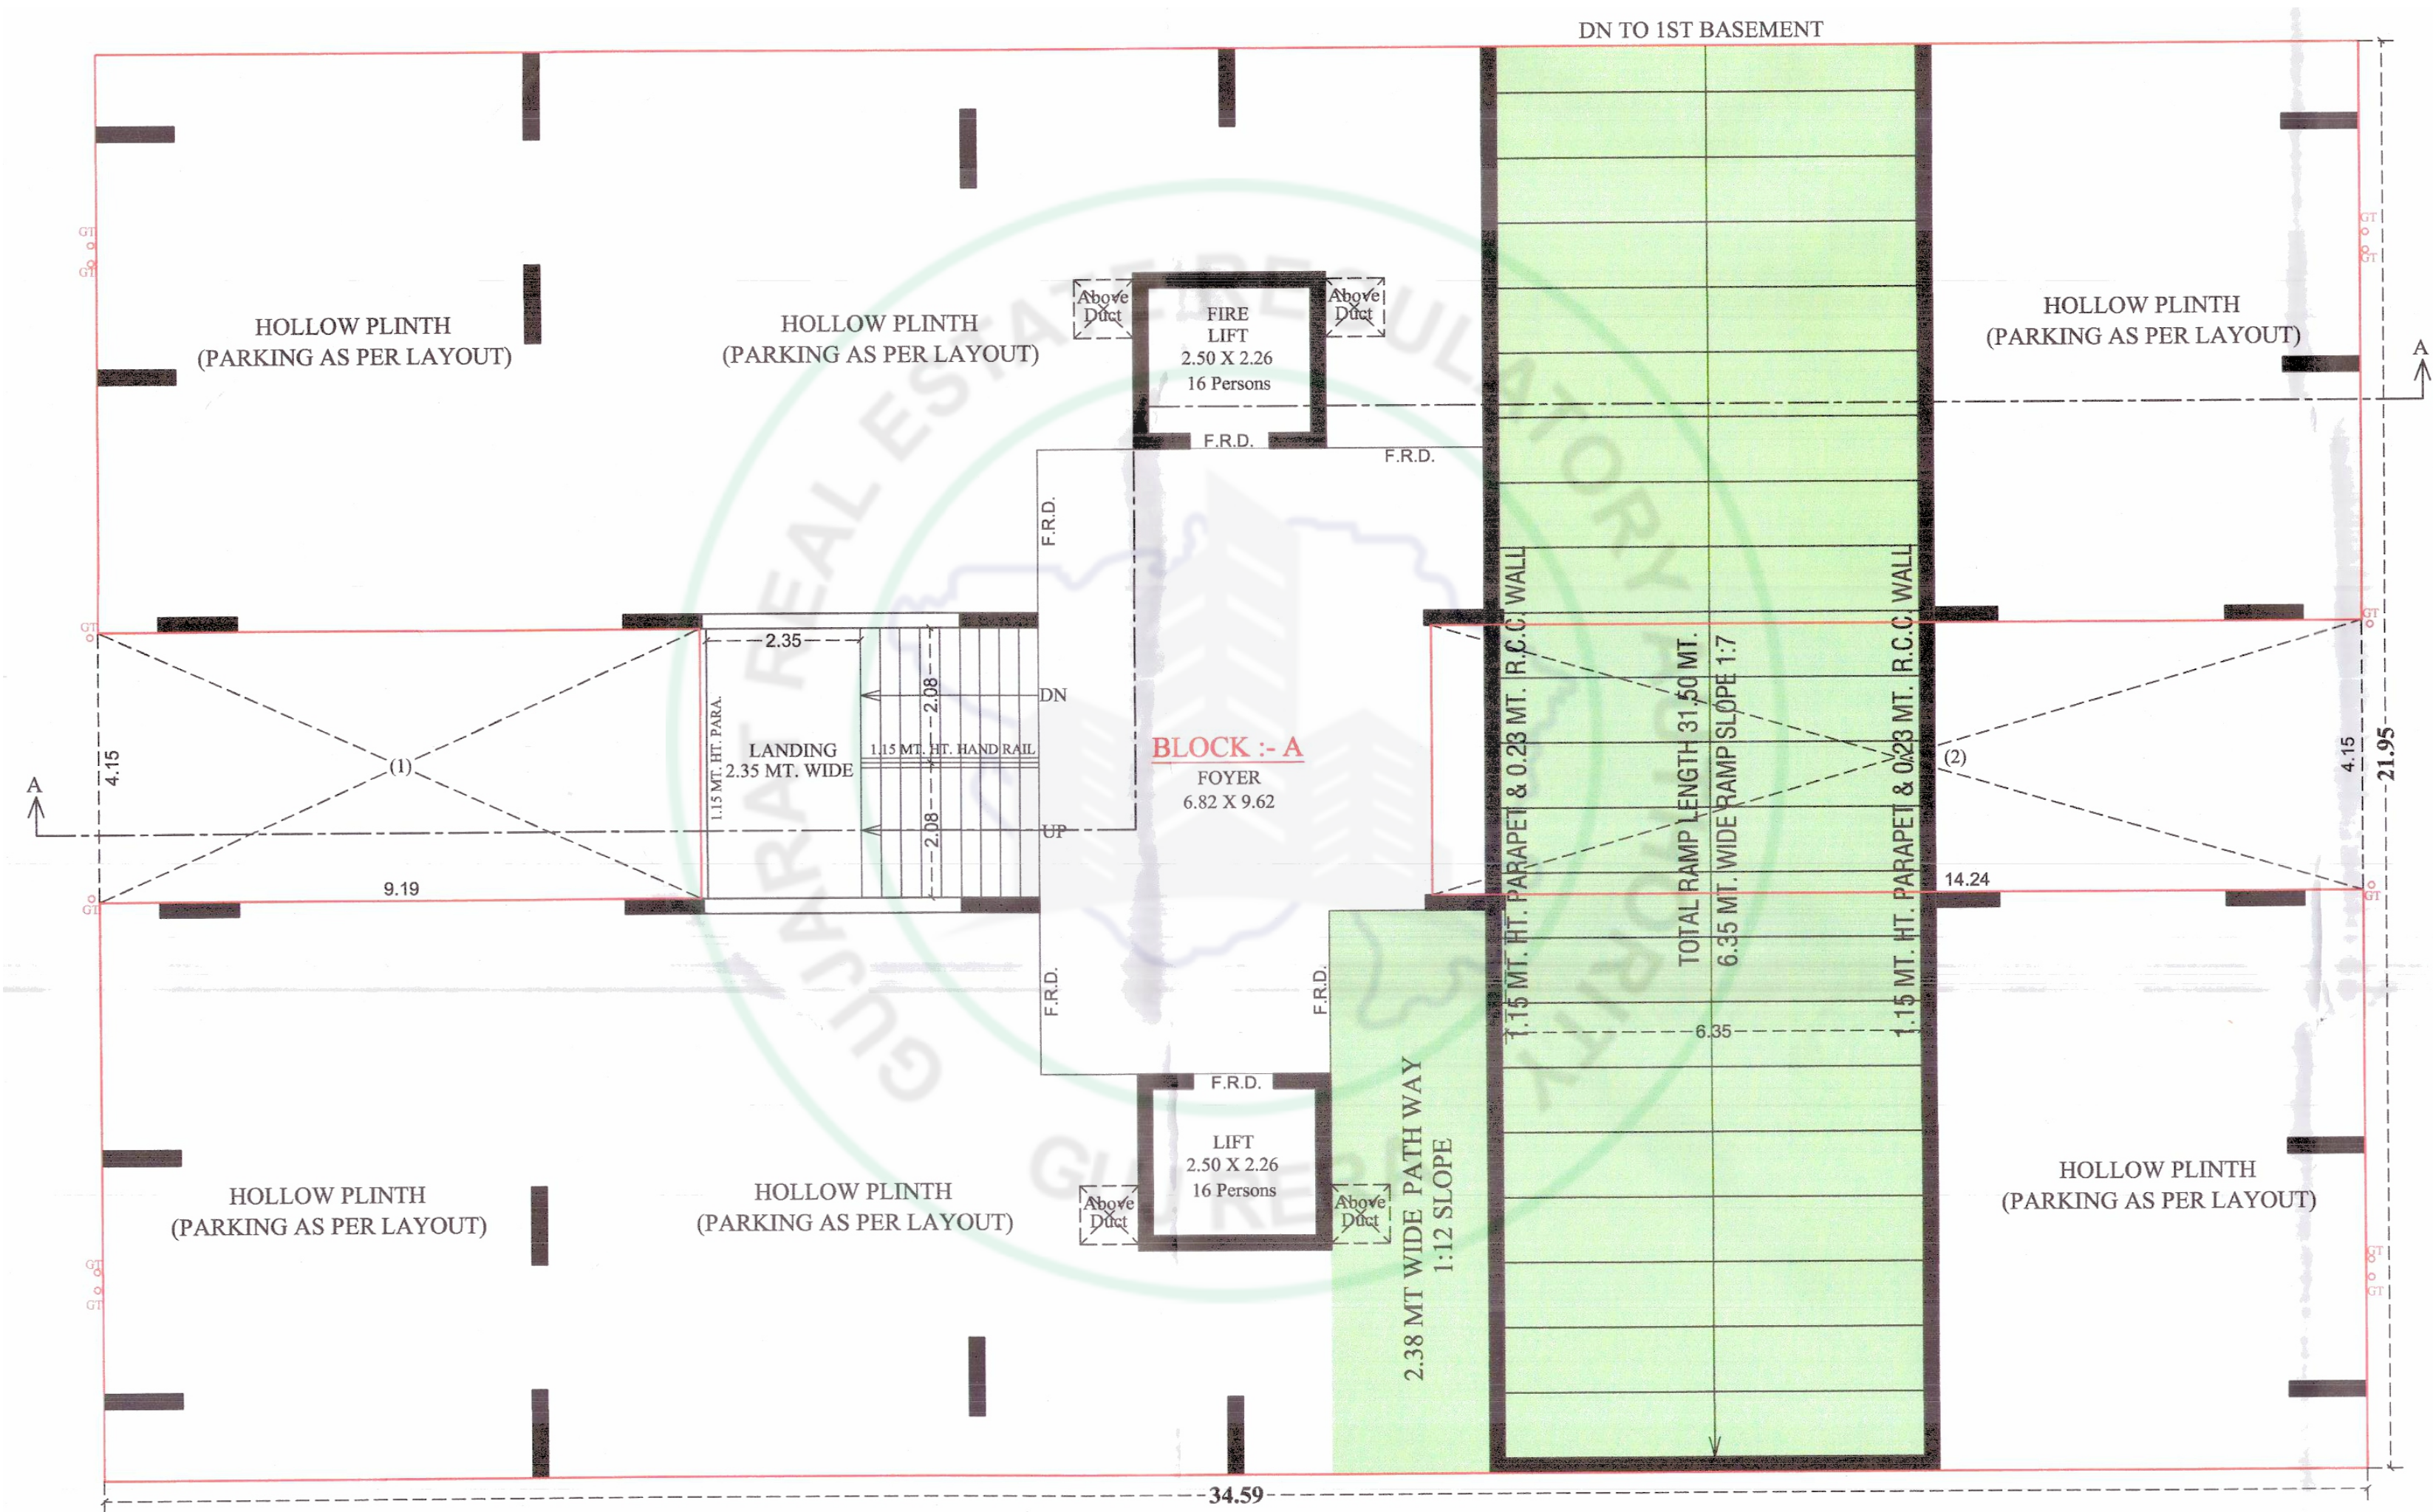


GROUND FLOOR PLAN

NOTE :- ALL OUTER & INTERNAL WALL ARE OF 0.10 MT. TH. B/K WALL

1ST TO 13TH FLOOR PLAN


BLOCK - A

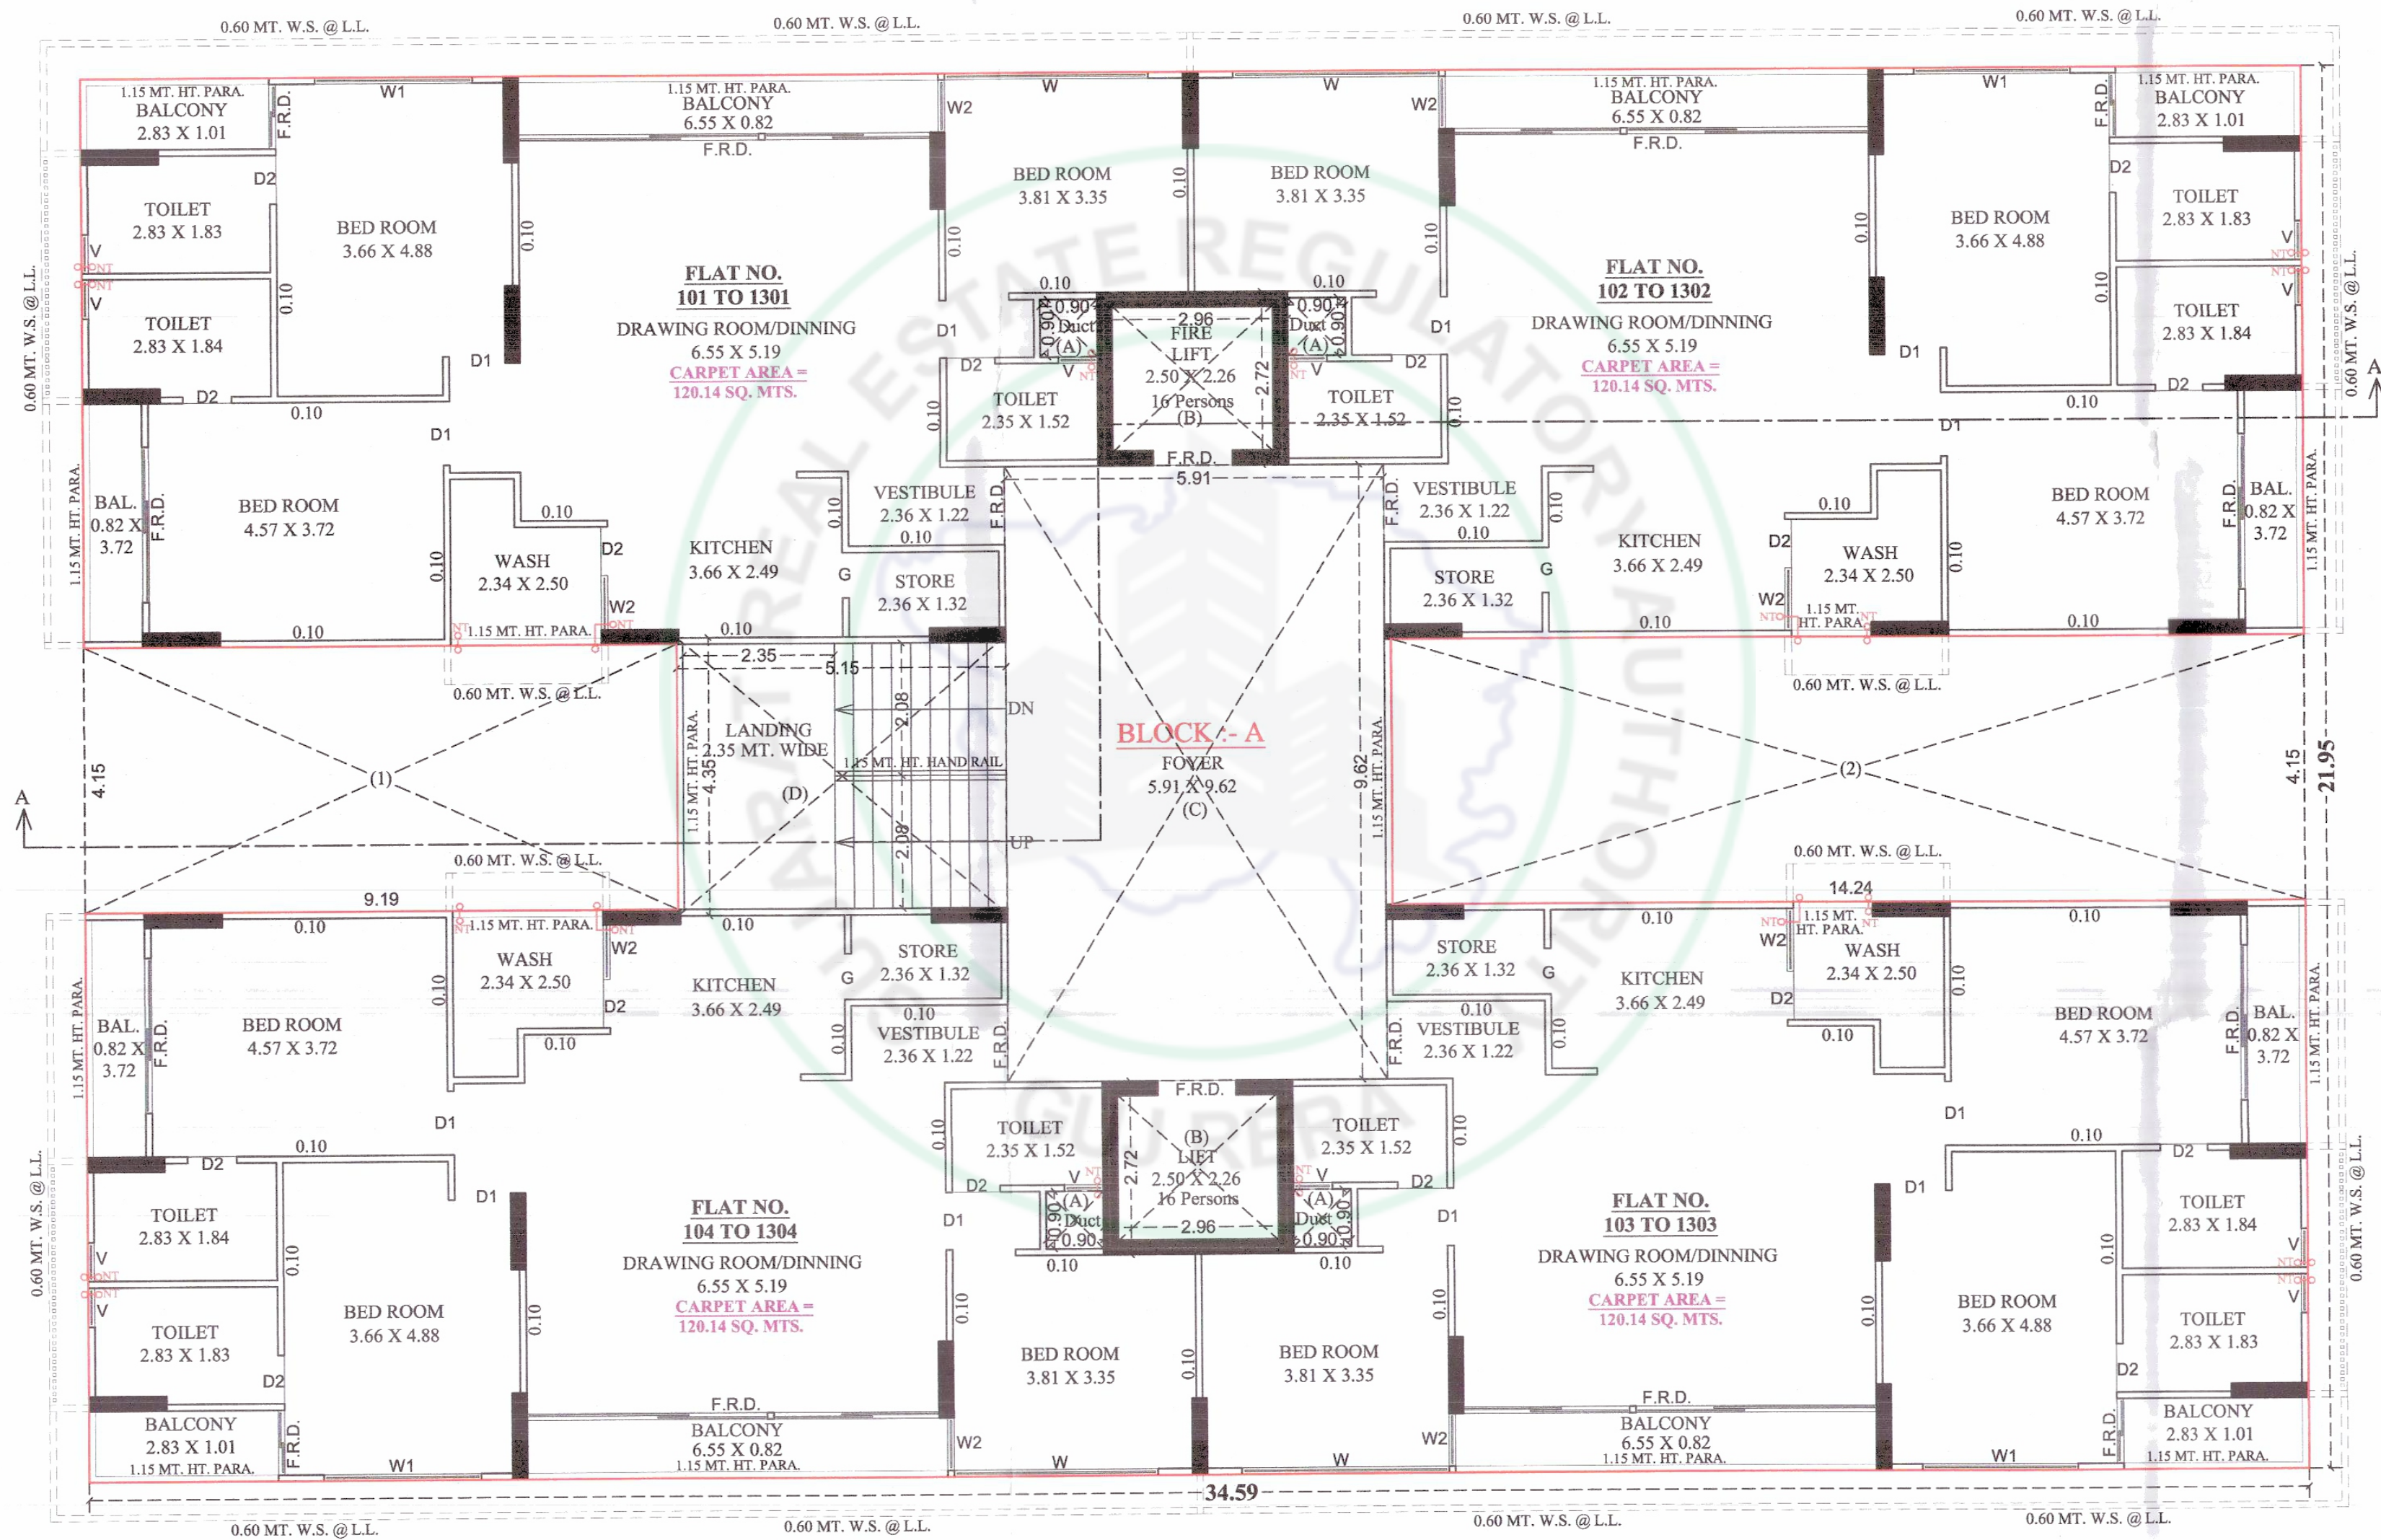

1ST TO 13TH FLOOR PLAN

NOTE :- ALL OUTER & INTERNAL WALL ARE OF 0.10 MT. TH. B/K WALL

14TH FLOOR BLOCK - A

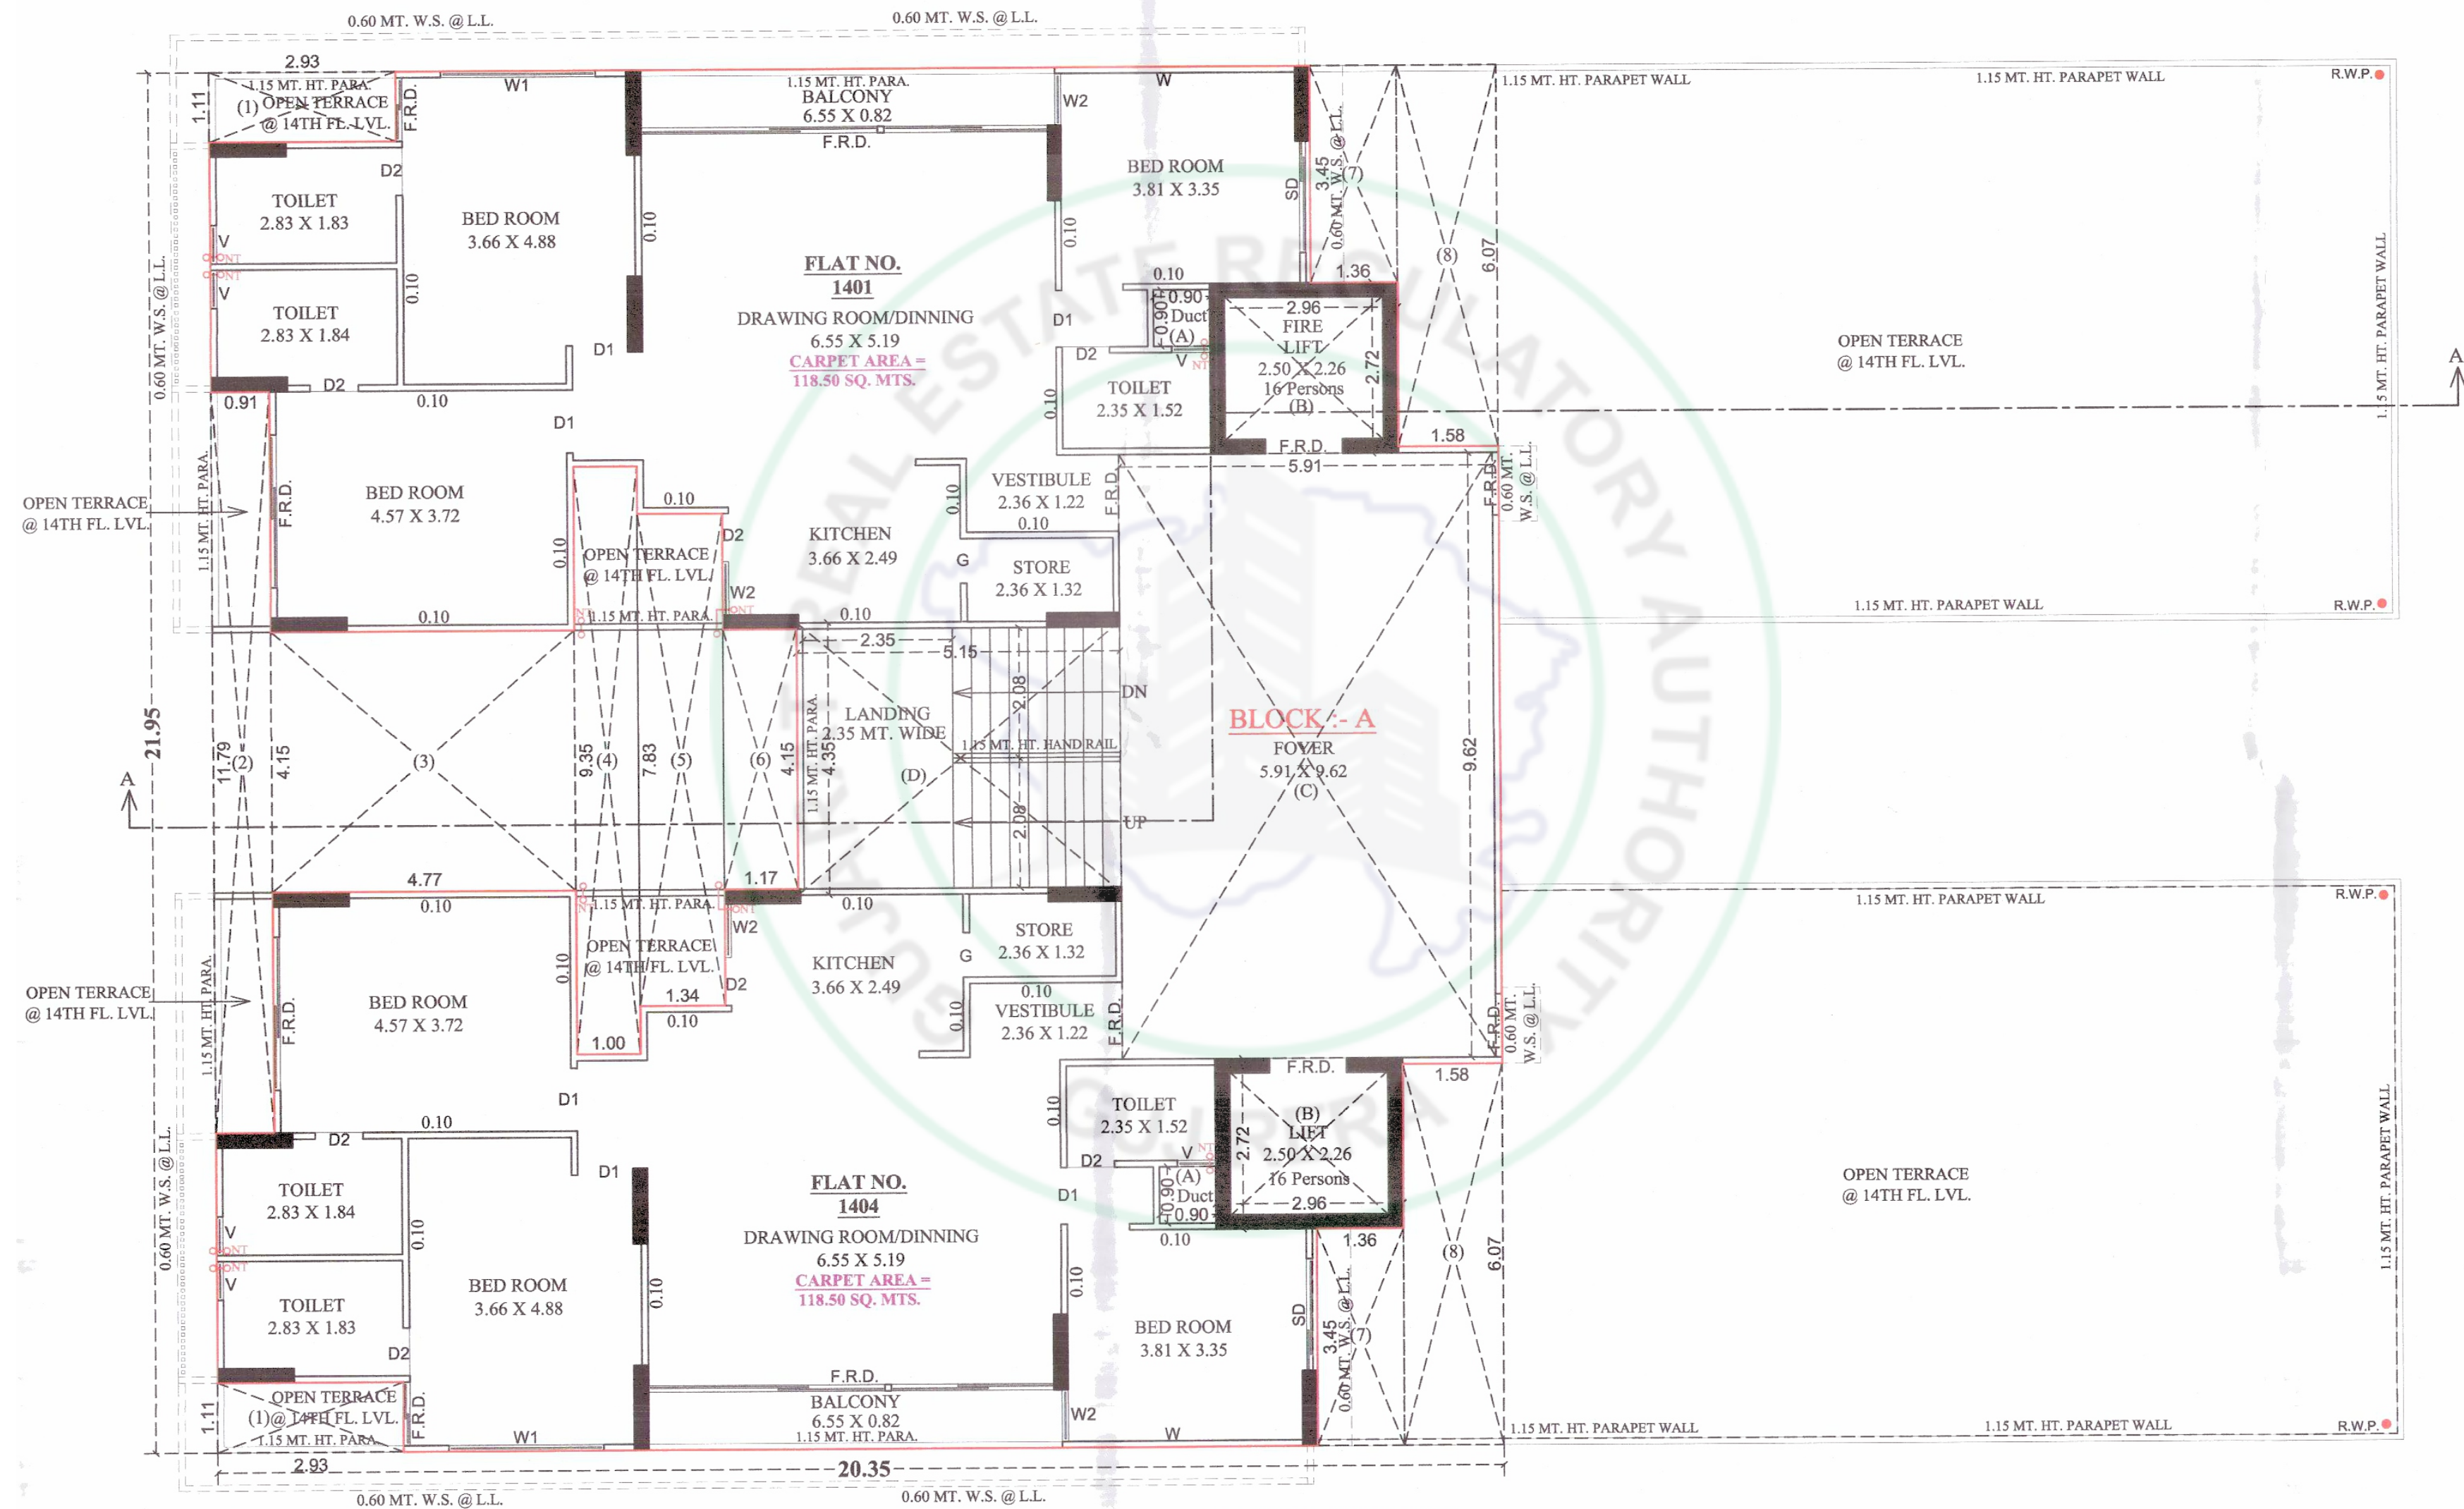


14TH FLOOR PLAN


NOTE :- ALL OUTER & INTERNAL WALL ARE OF 0.10 MT. TH. B/K WALL

TERRACE PLAN

BLOCK - A

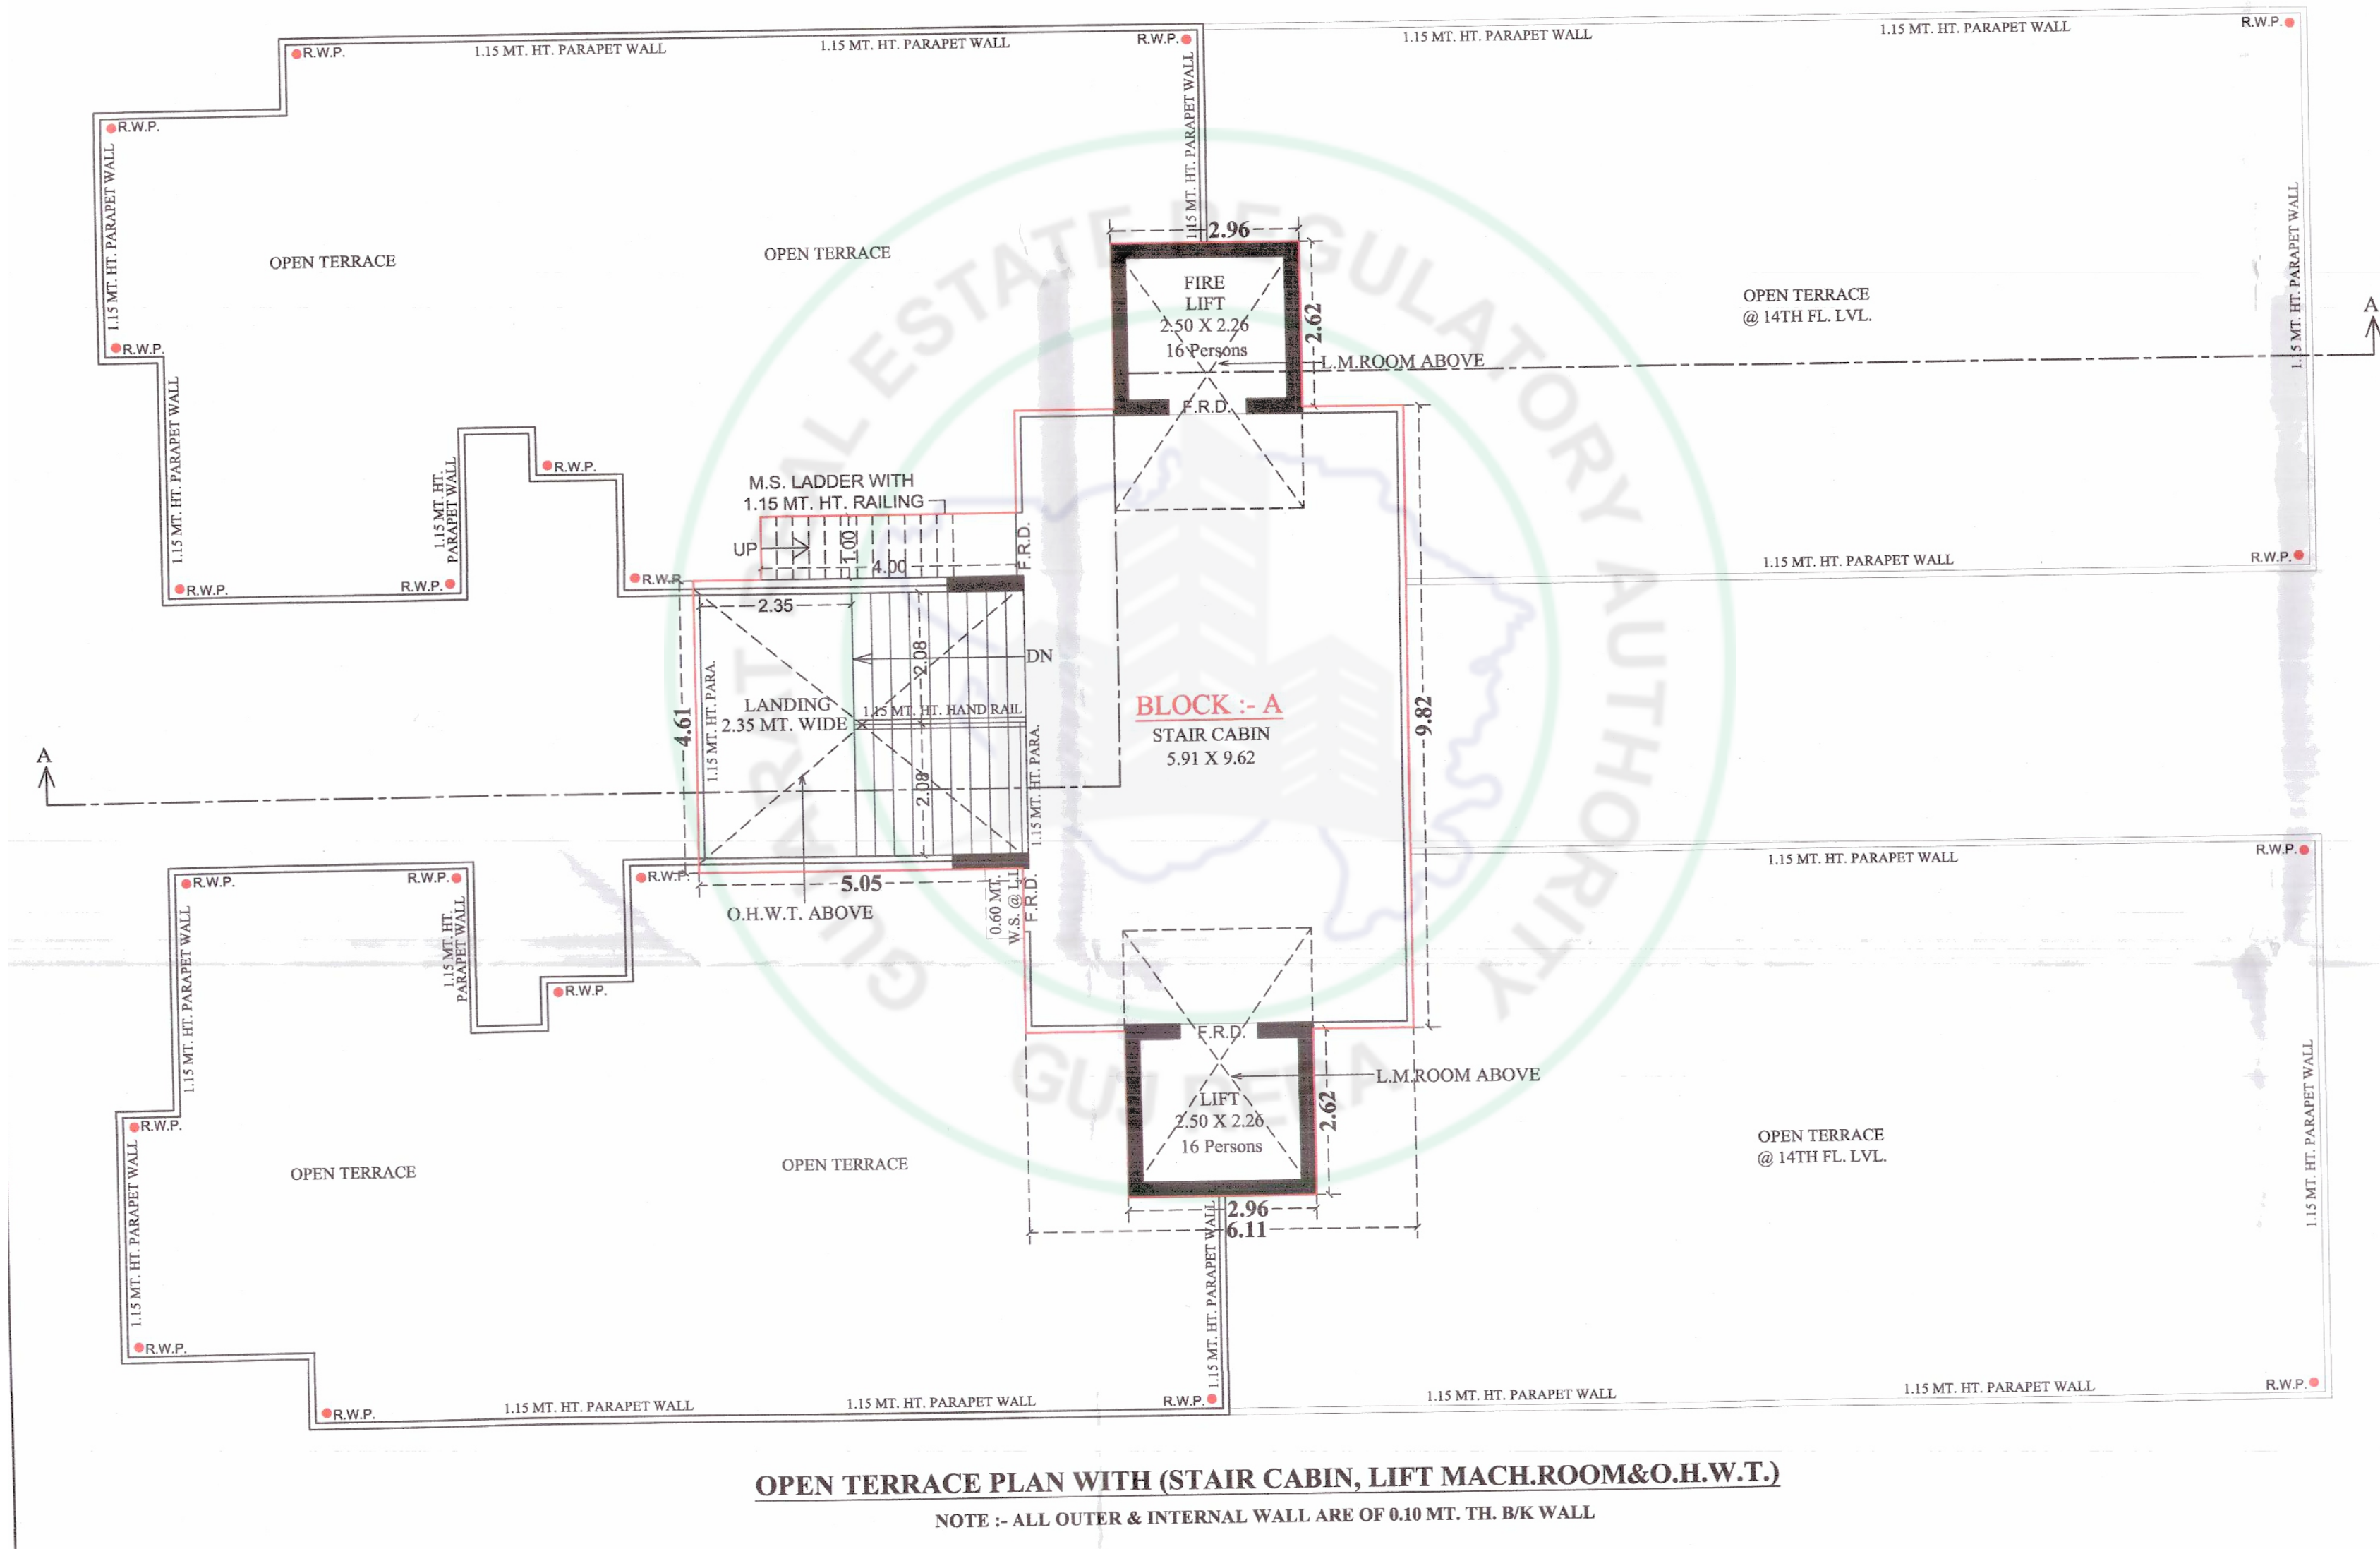


GROUND FLOOR
BLOCK - B

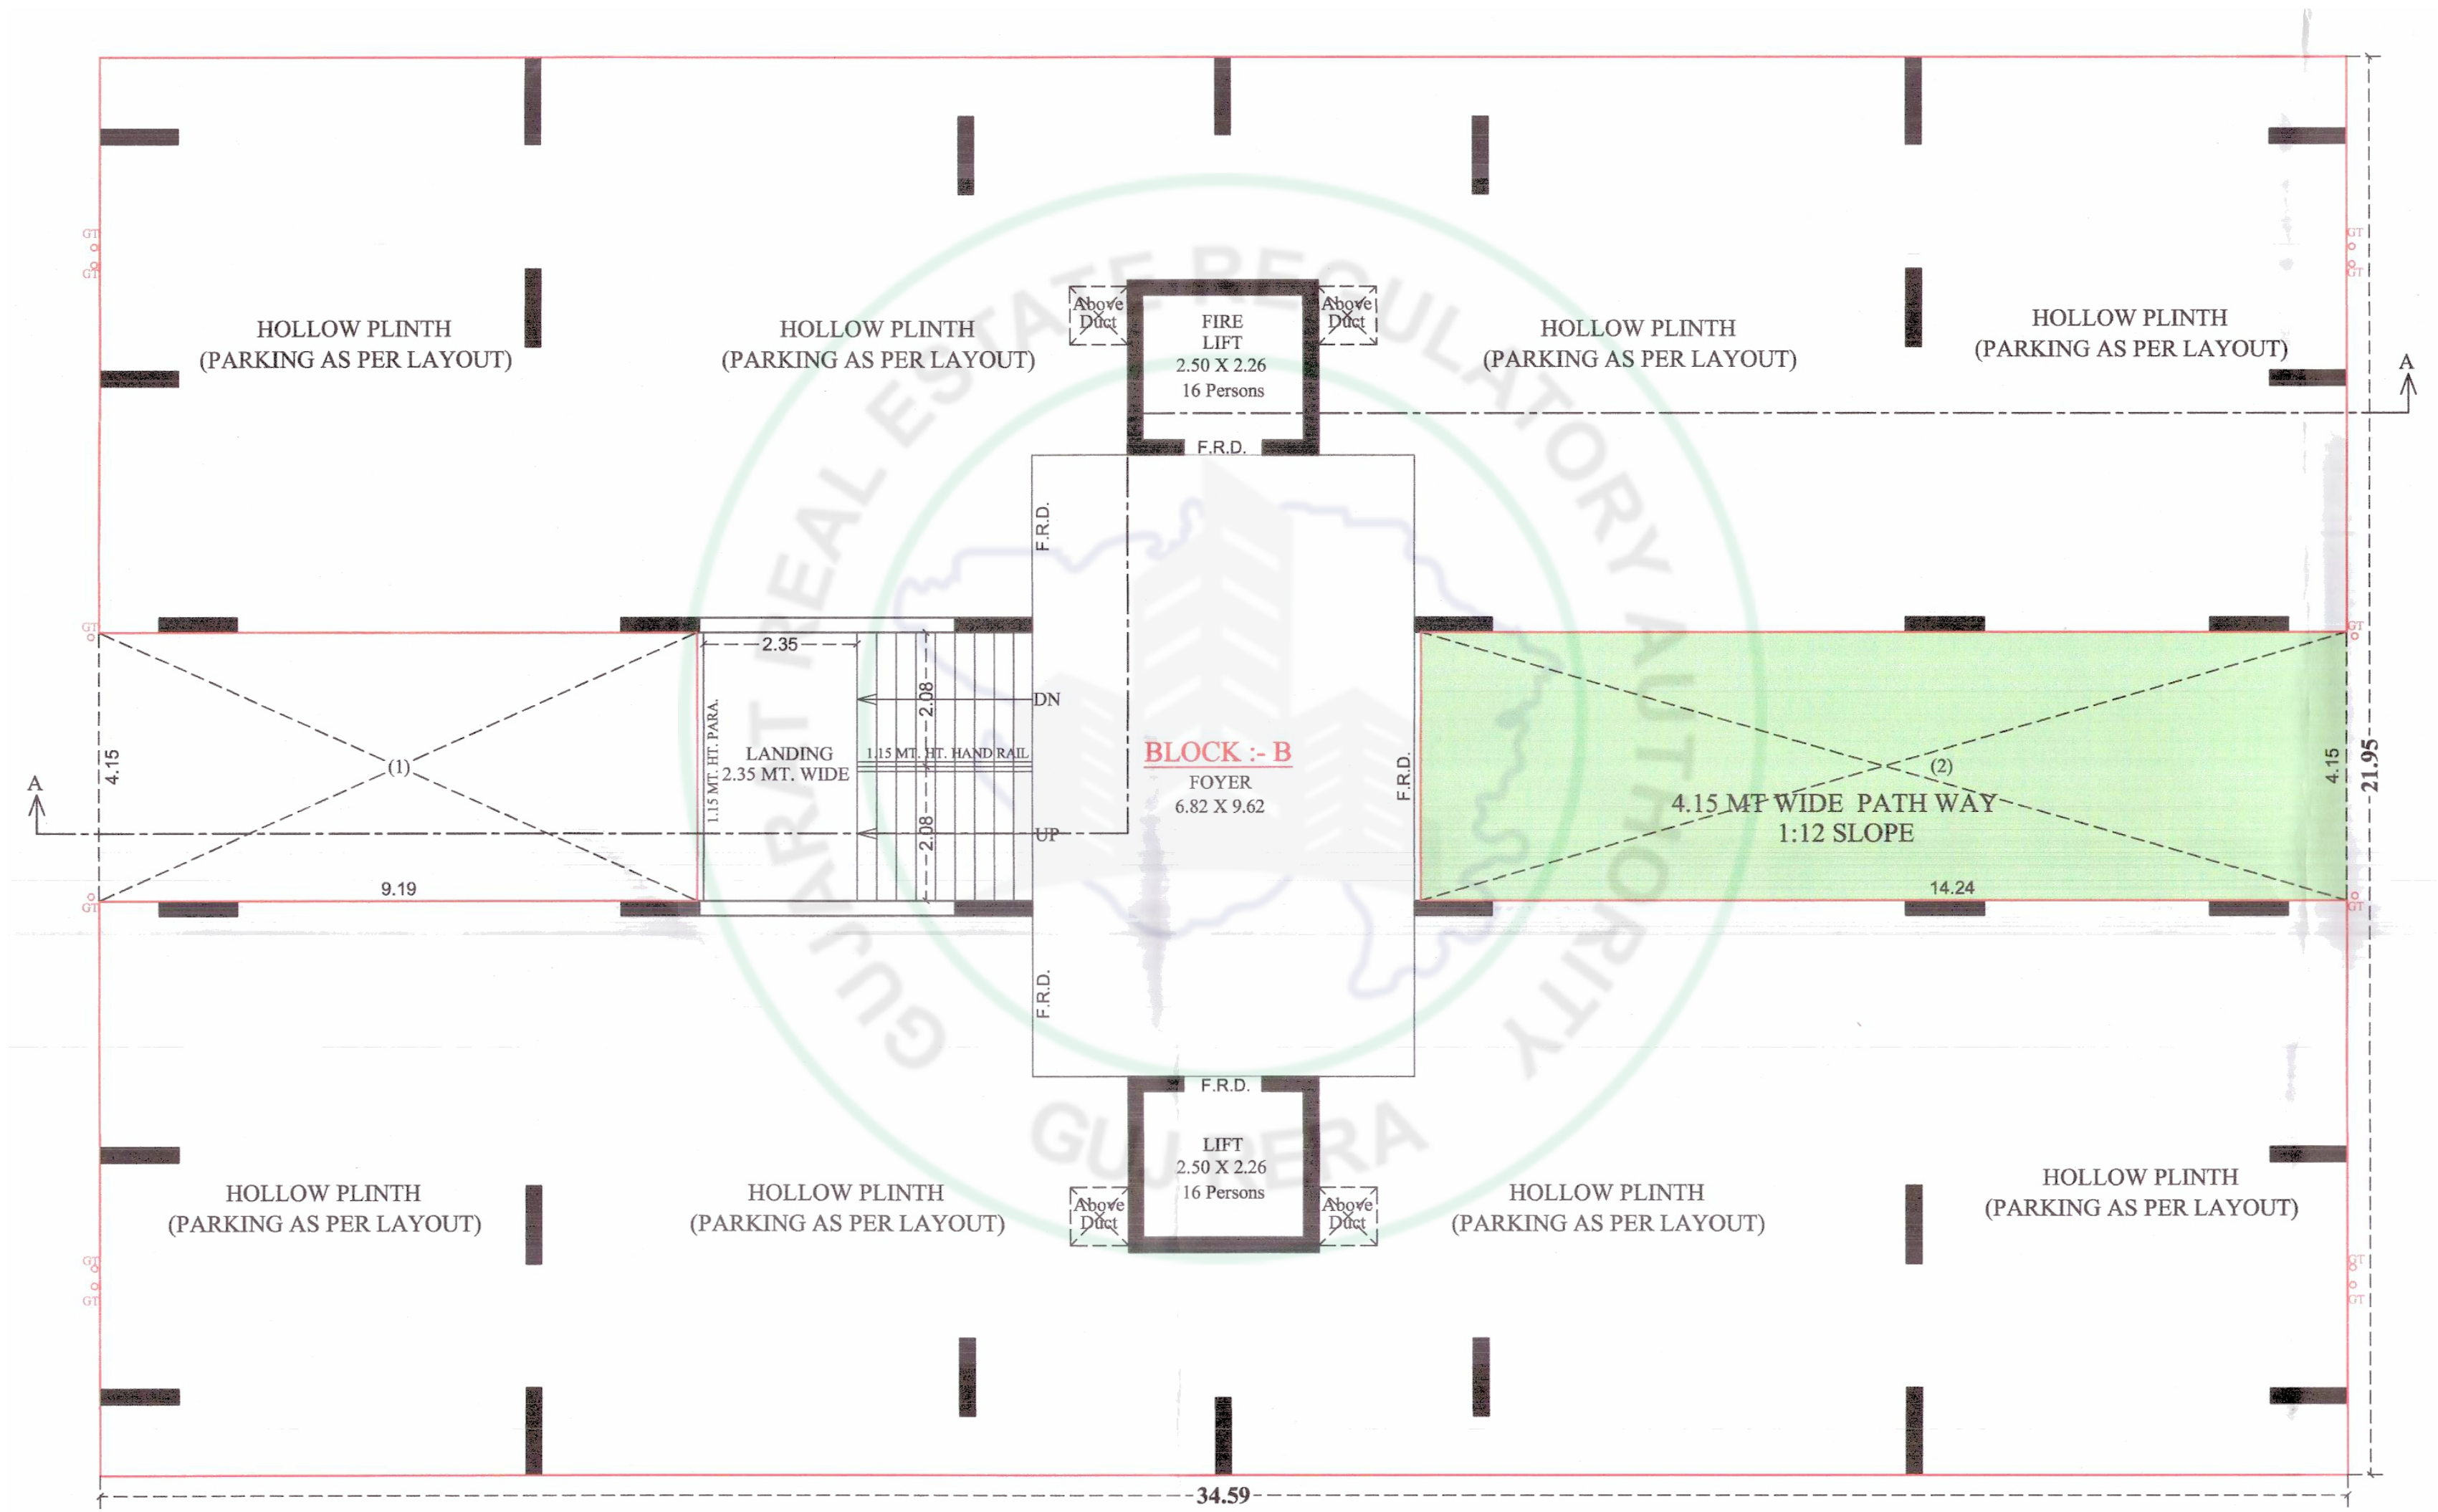

1ST TO 13TH FLOOR PLAN


BLOCK - B

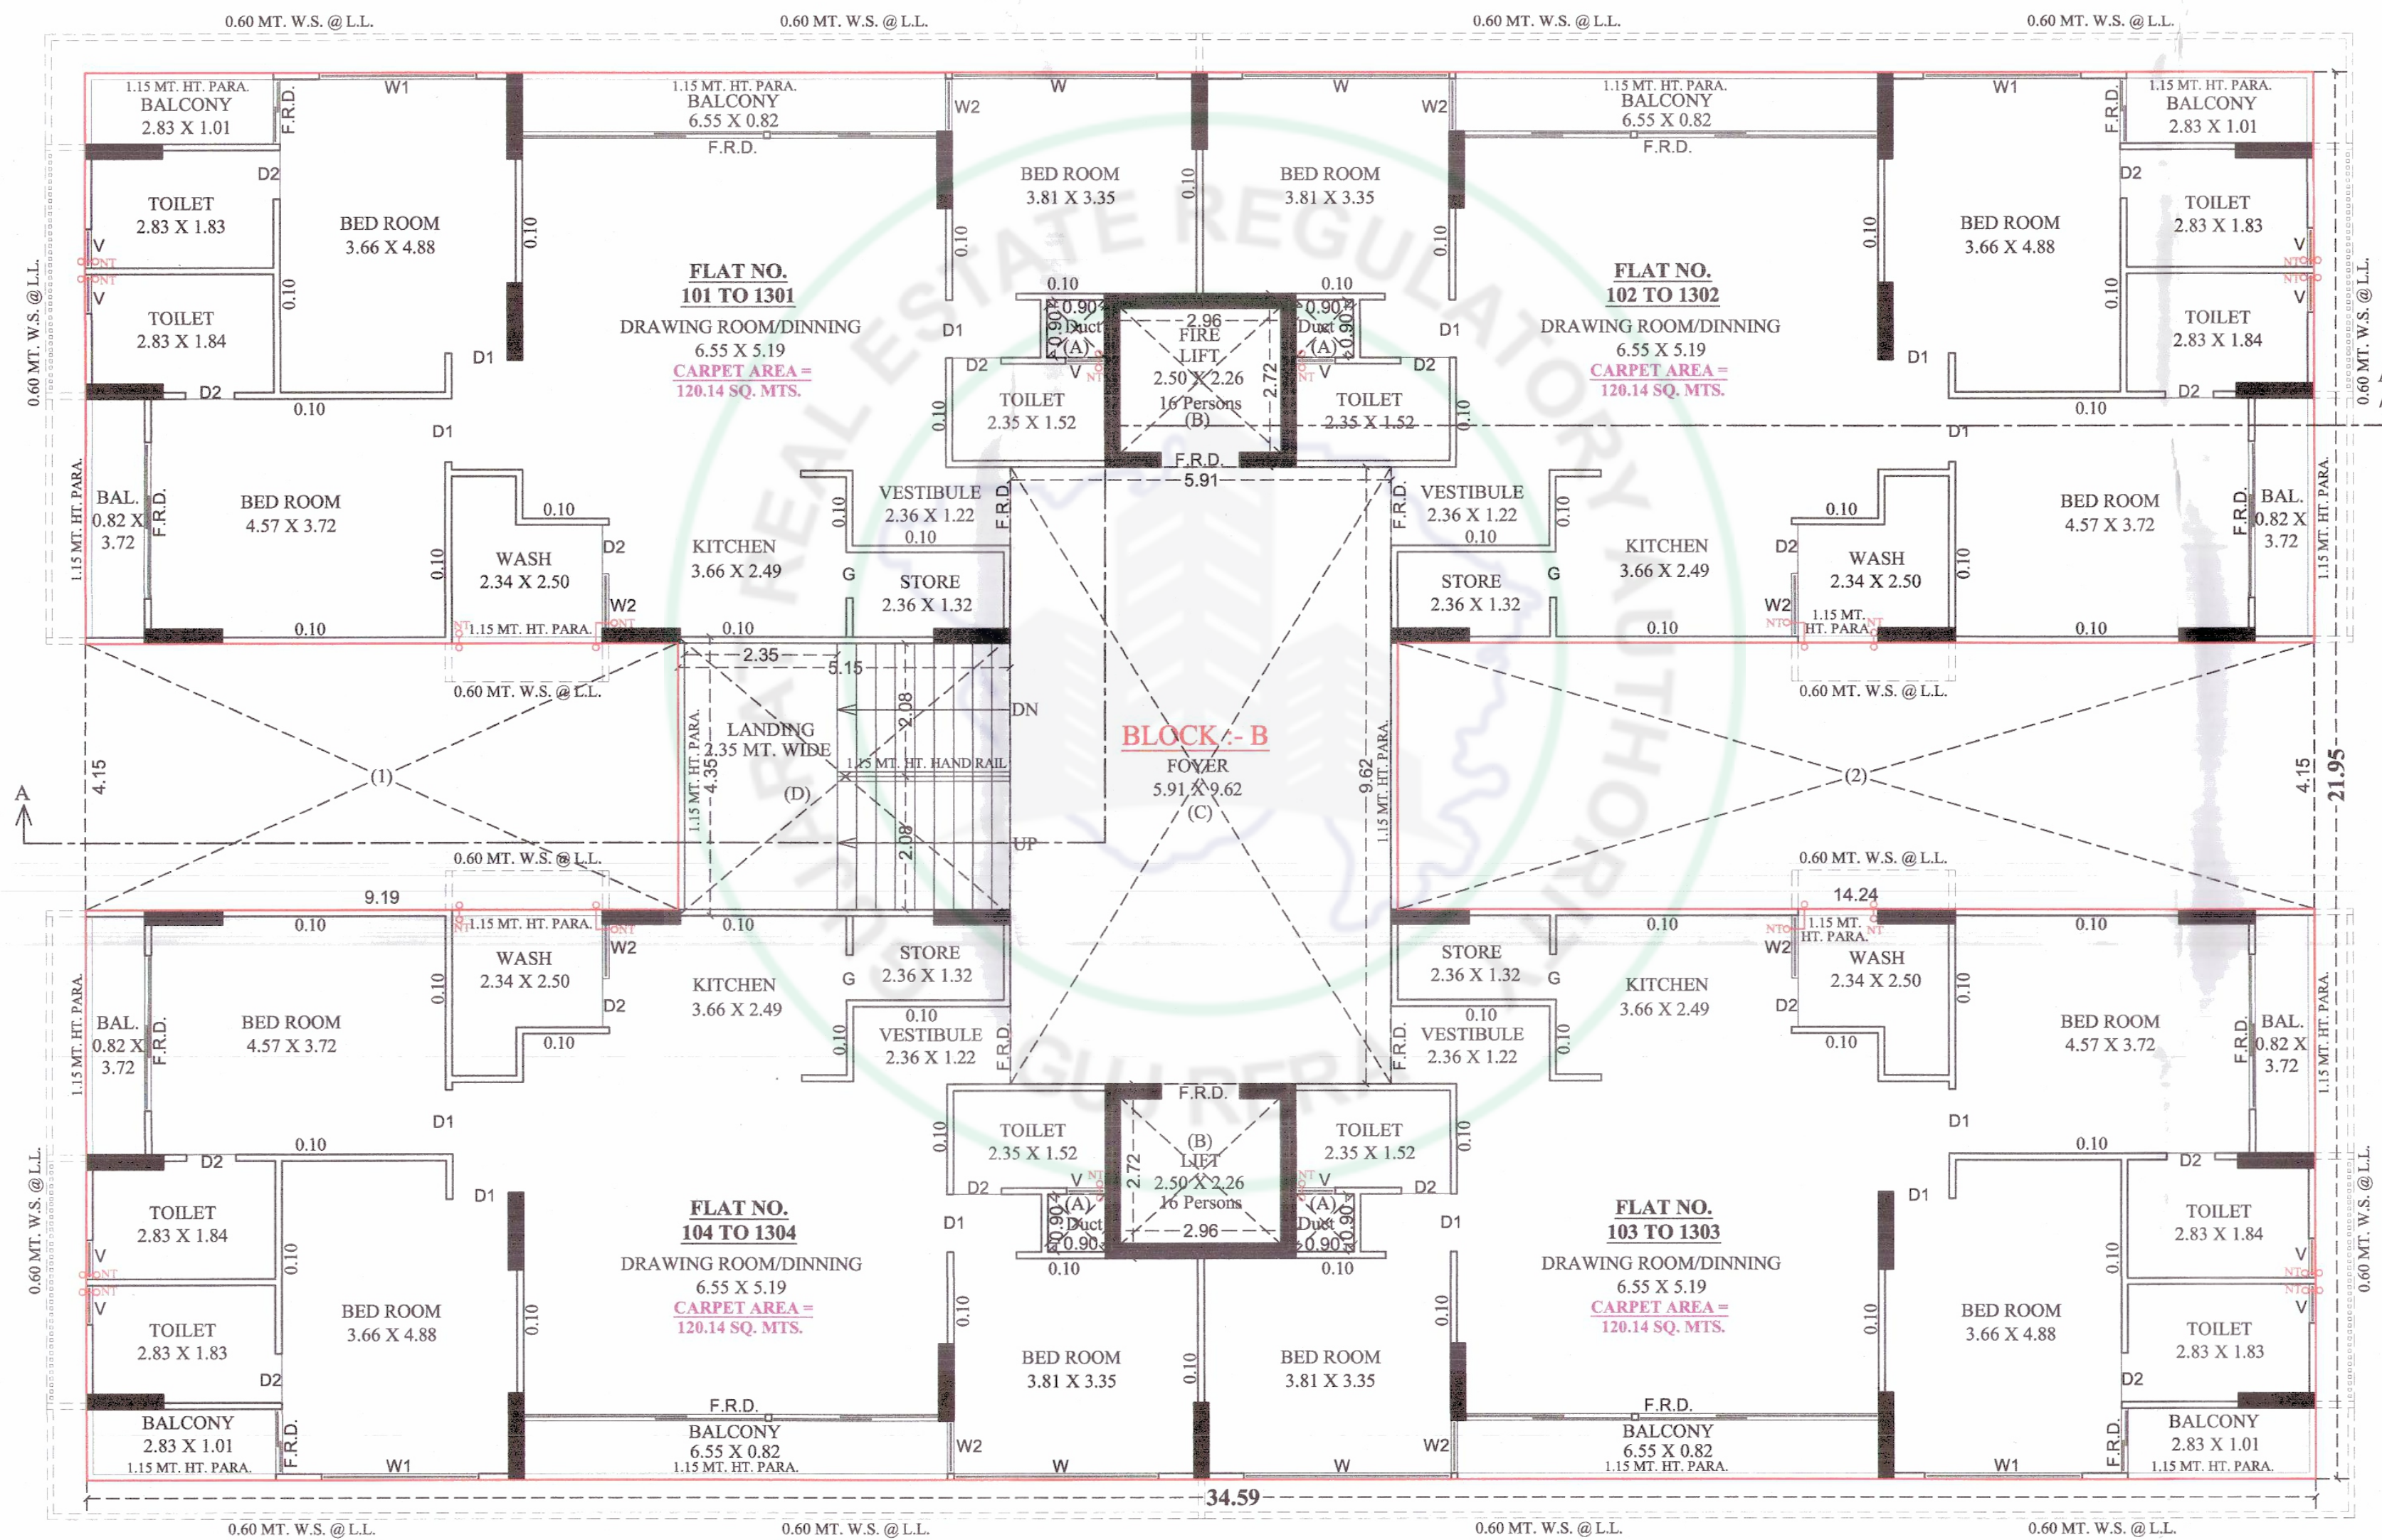


1ST TO 13TH FLOOR PLAN

NOTE :- ALL OUTER & INTERNAL WALL ARE OF 0.10 MT. TH. B/K WALL

14TH FLOOR PLAN
BLOCK - B

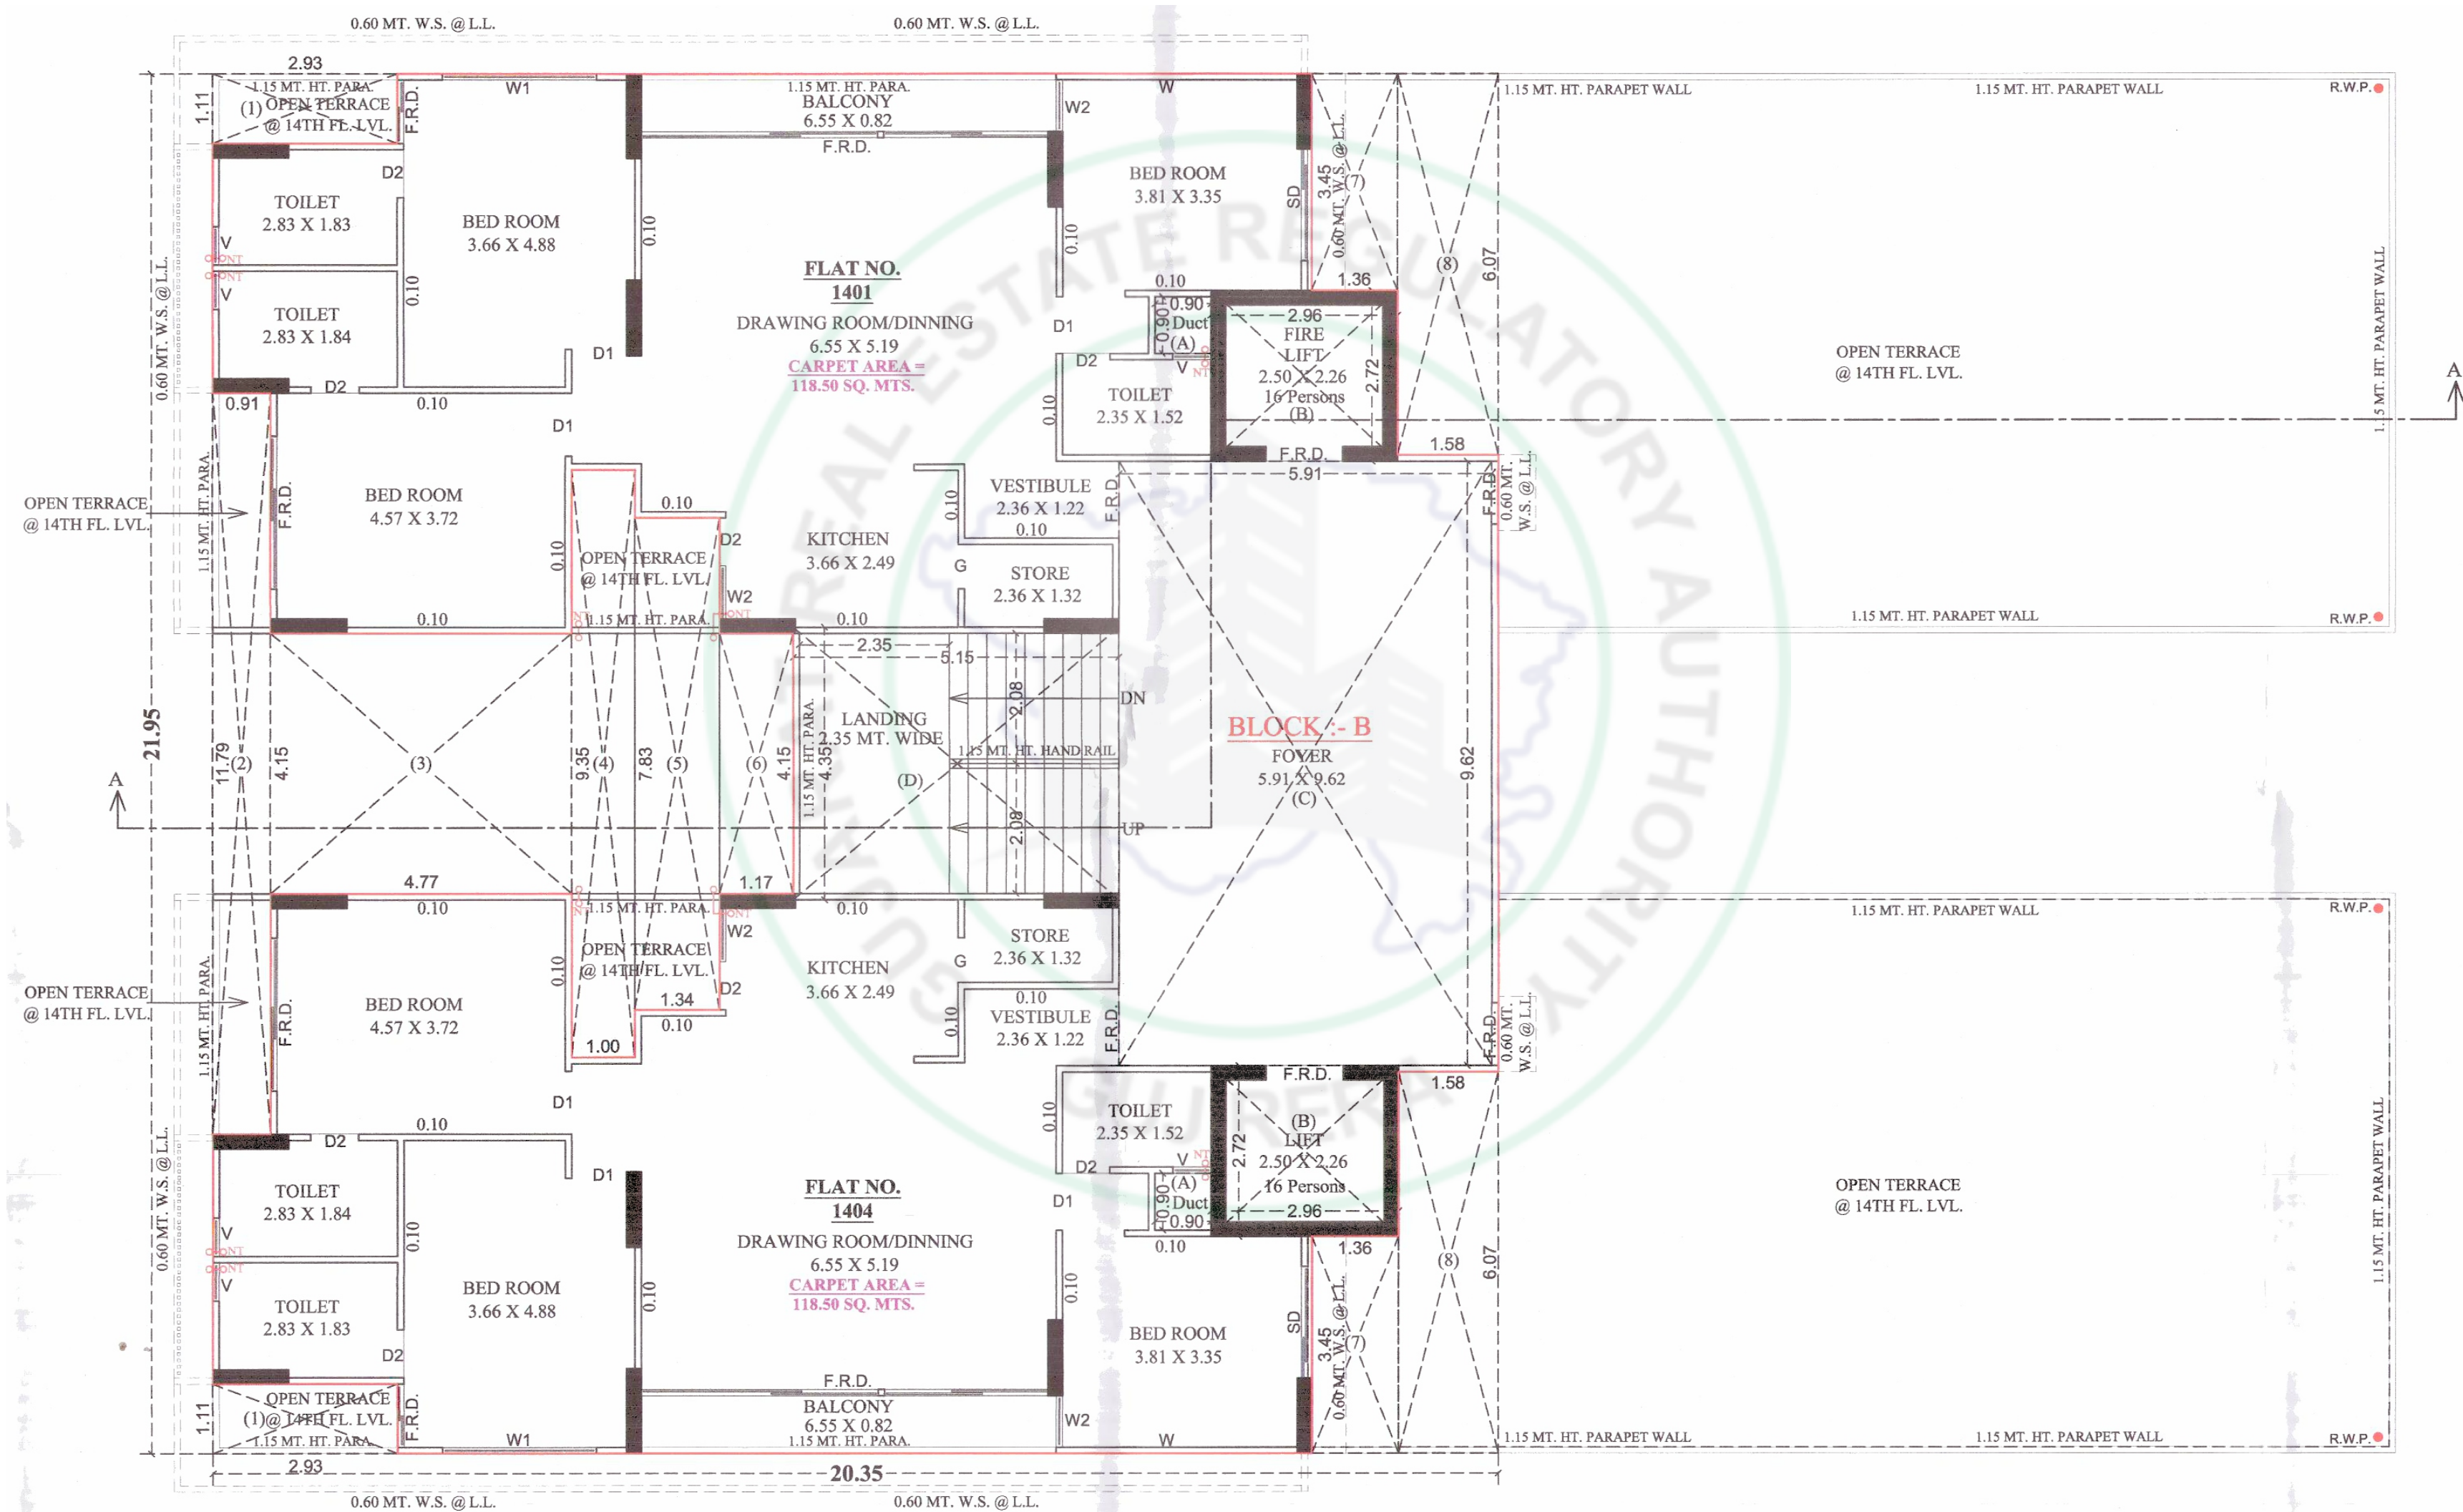


TERRACE PLAN
BLOCK - B

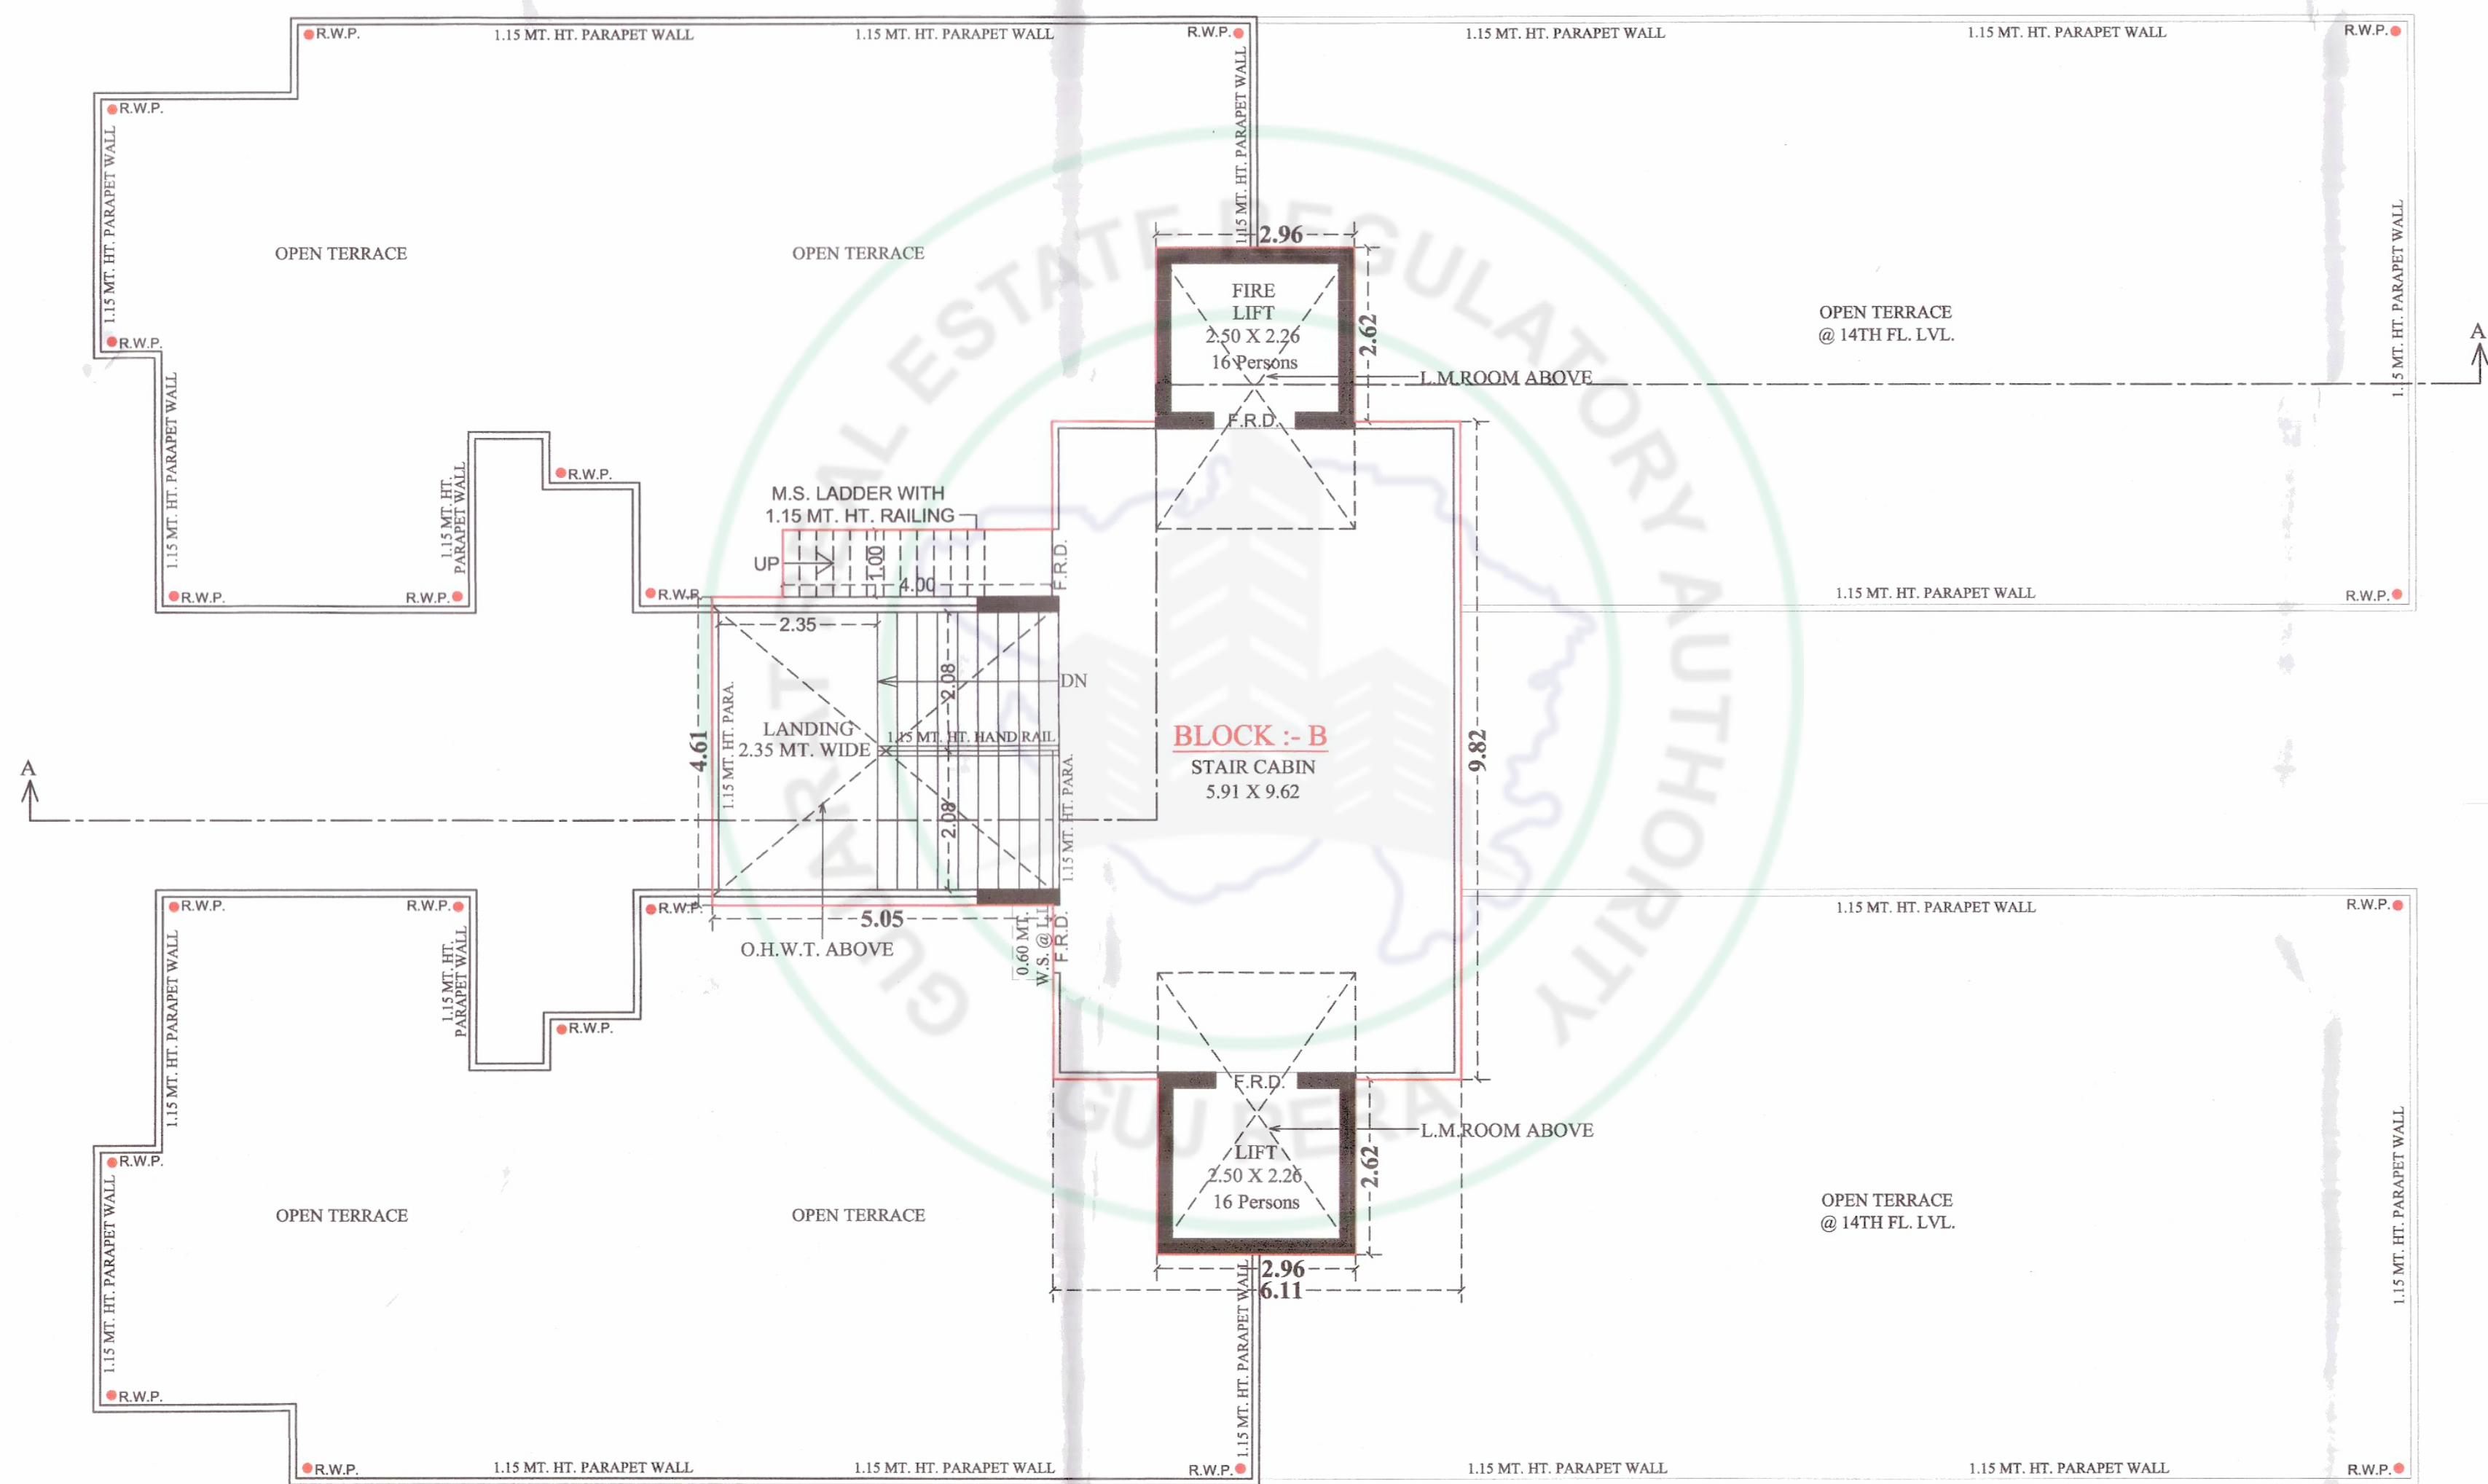


OPEN TERRACE PLAN WITH (STAIR CABIN, LIFT MACH.ROOM&O.H.W.T.)

NOTE :- ALL OUTER & INTERNAL WALL ARE OF 0.10 MT. TH. B/K WALL


GROUND FLOOR
BLOCK - C

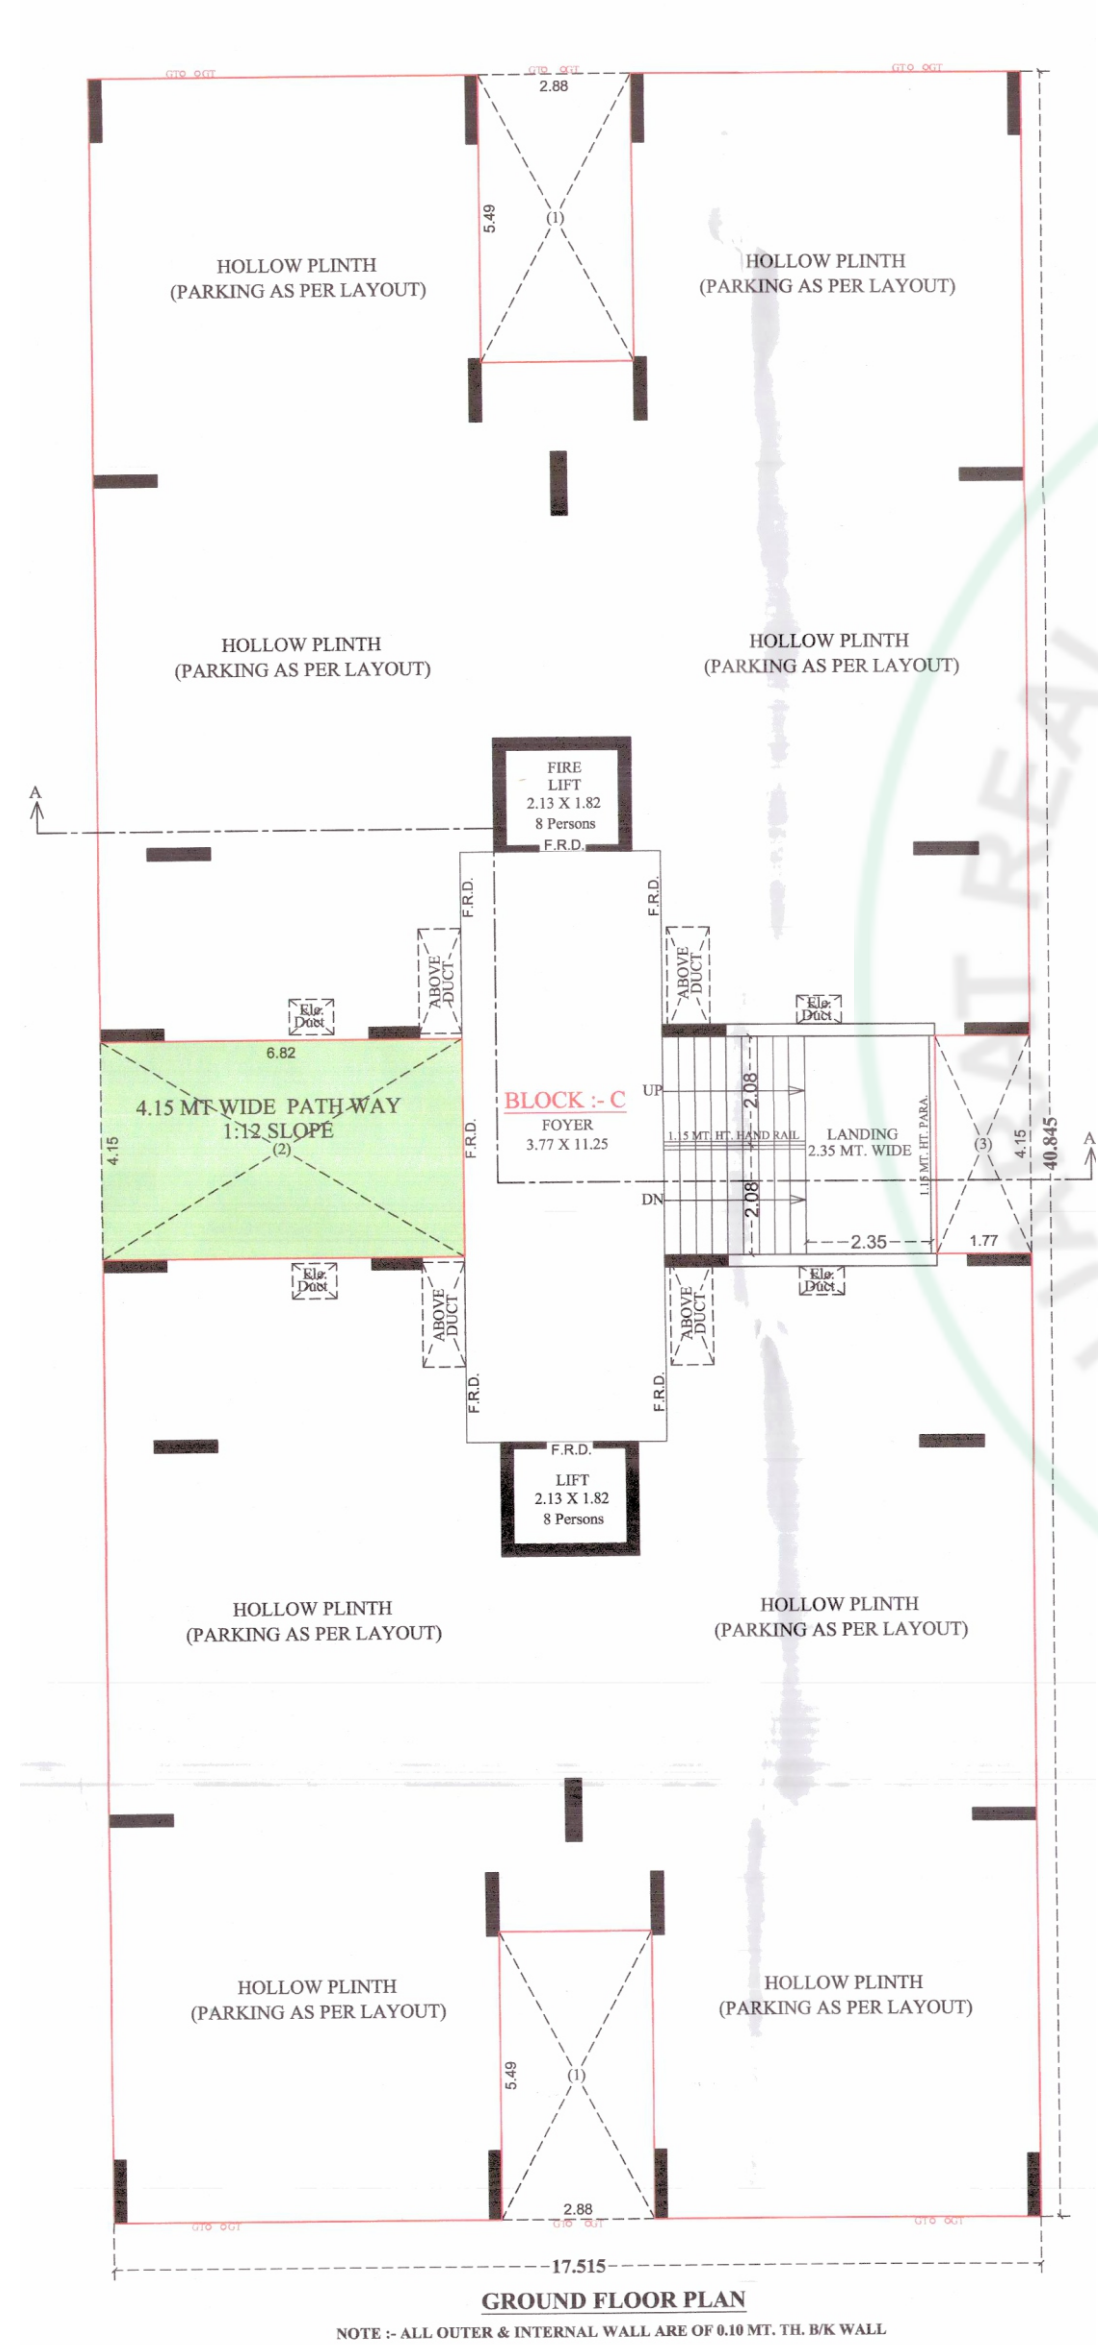


1ST TO 13 FLOOR
BLOCK - C

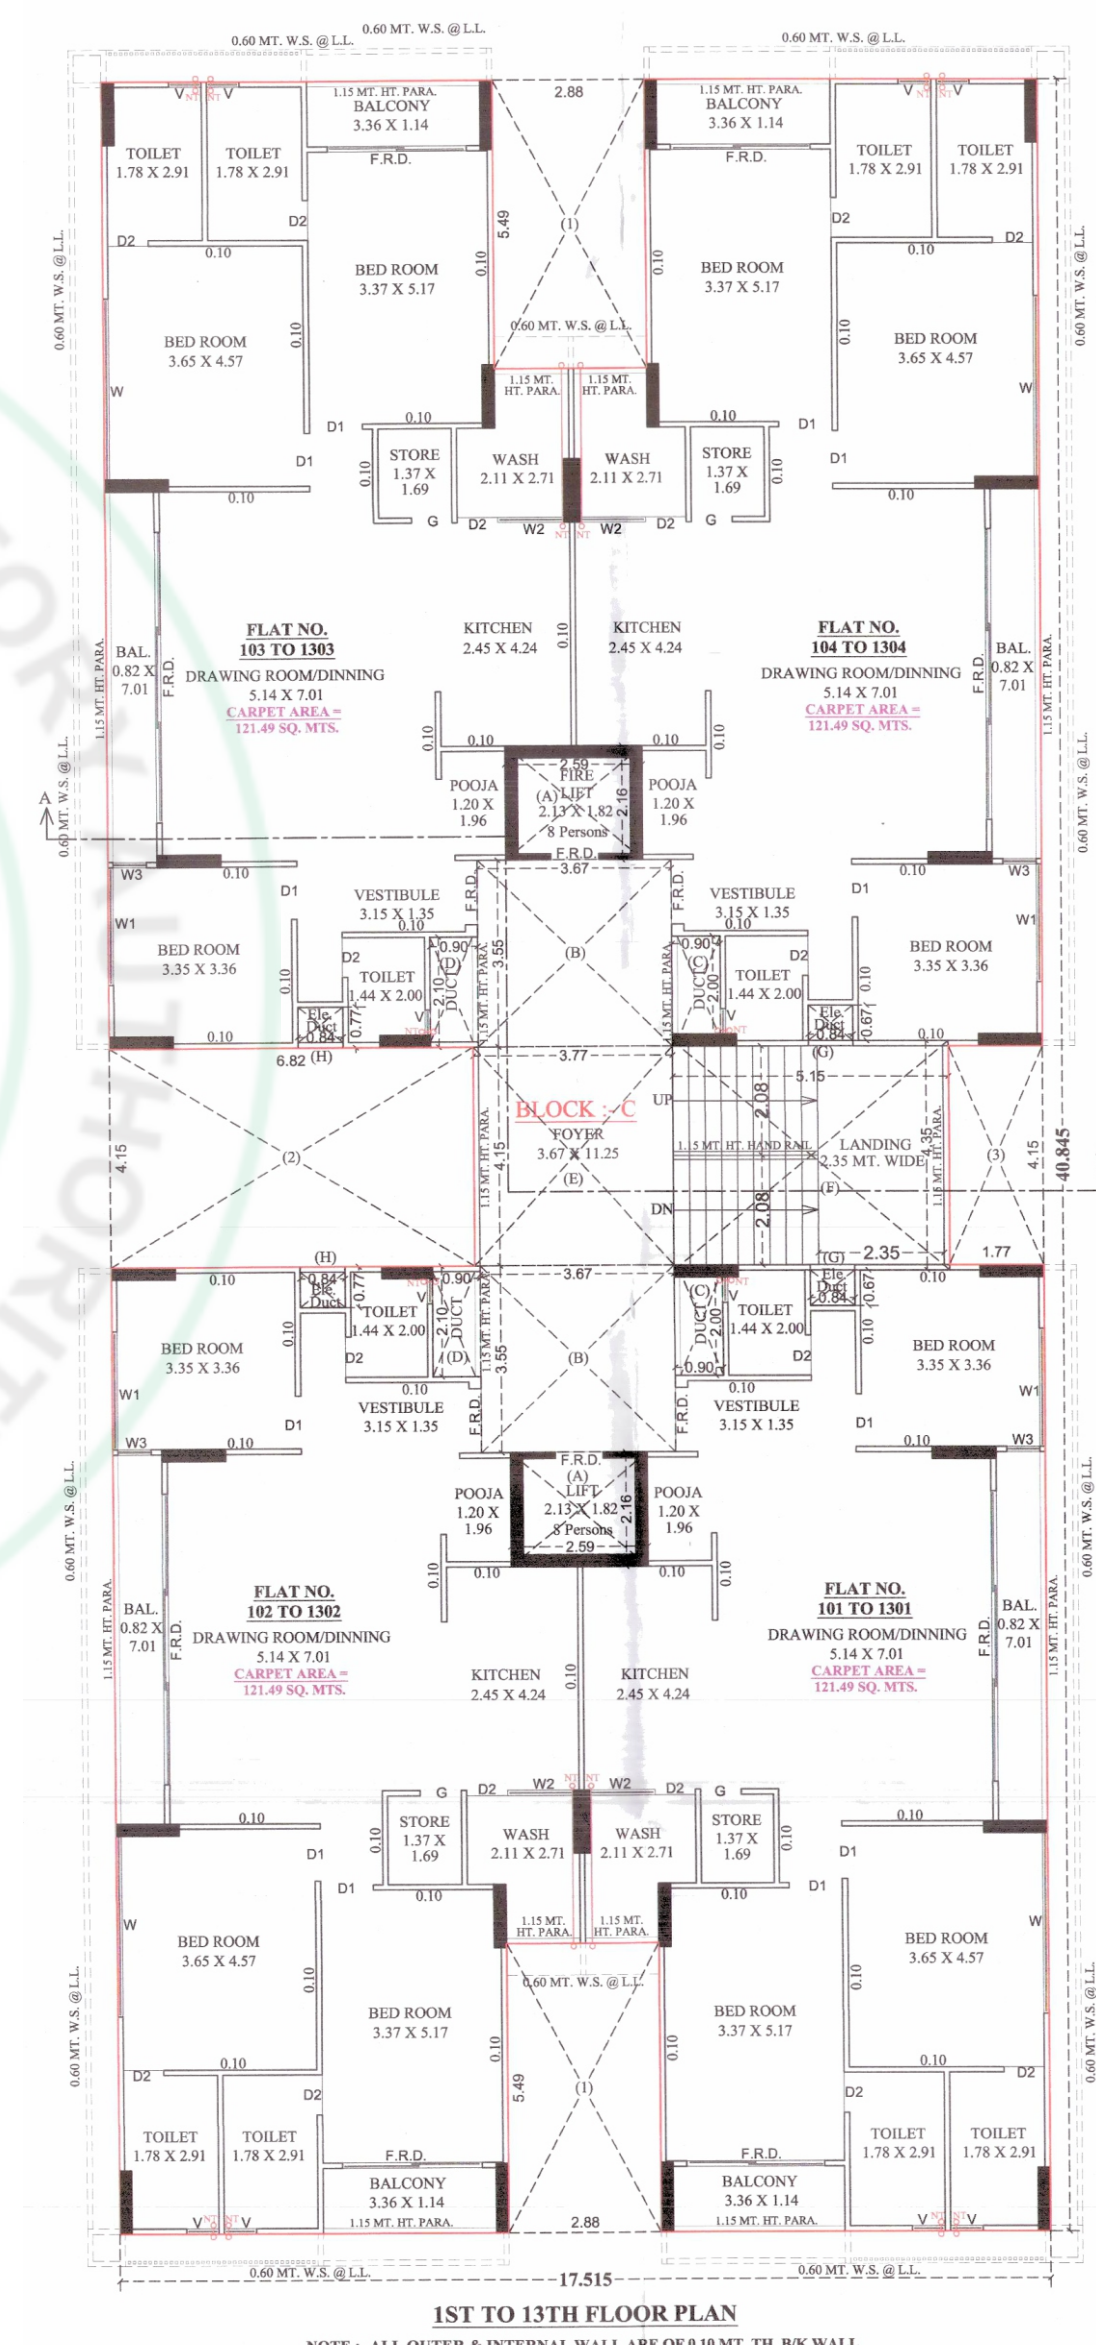

14TH FLOOR PLAN
BLOCK - C

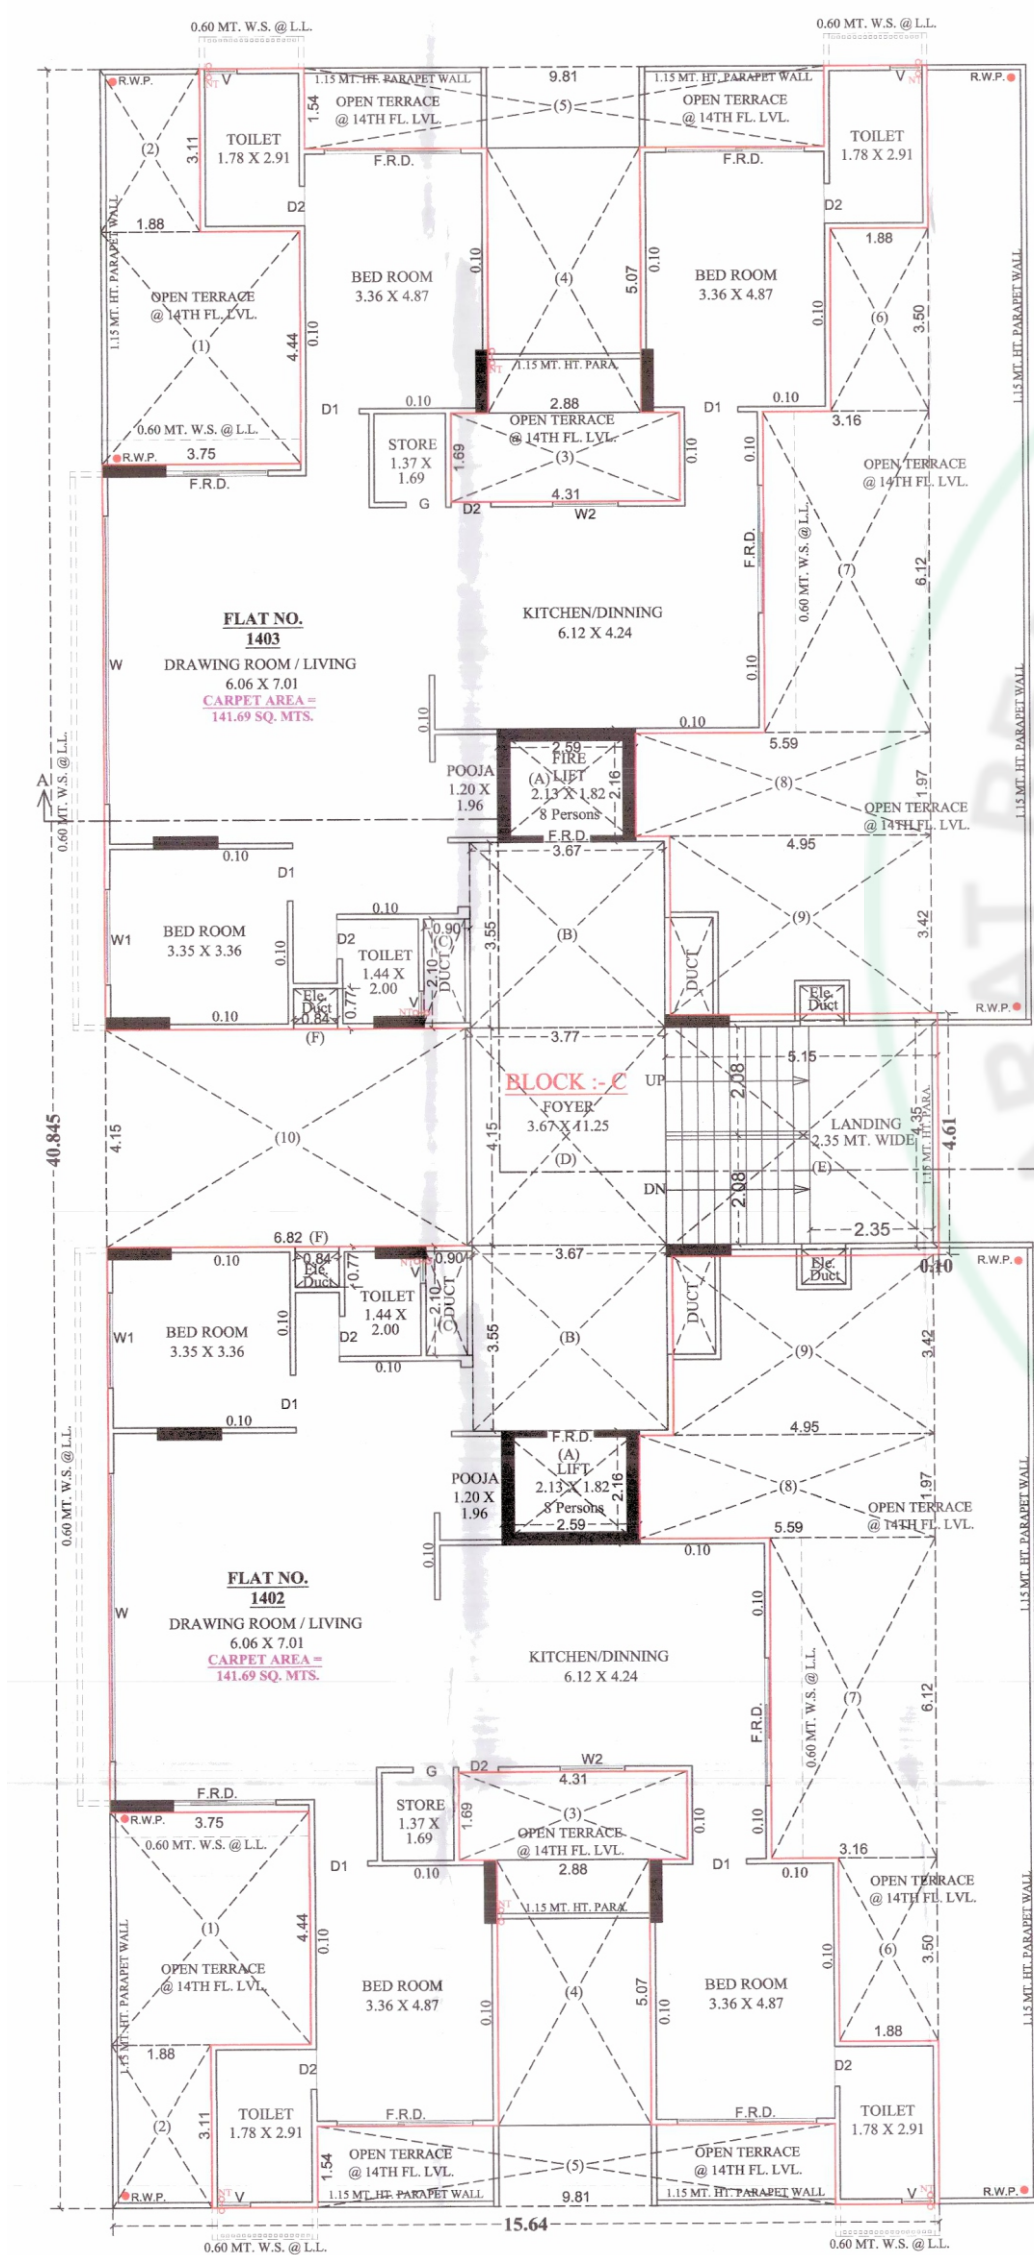

OPEN TERRACE PLAN
BLOCK - C

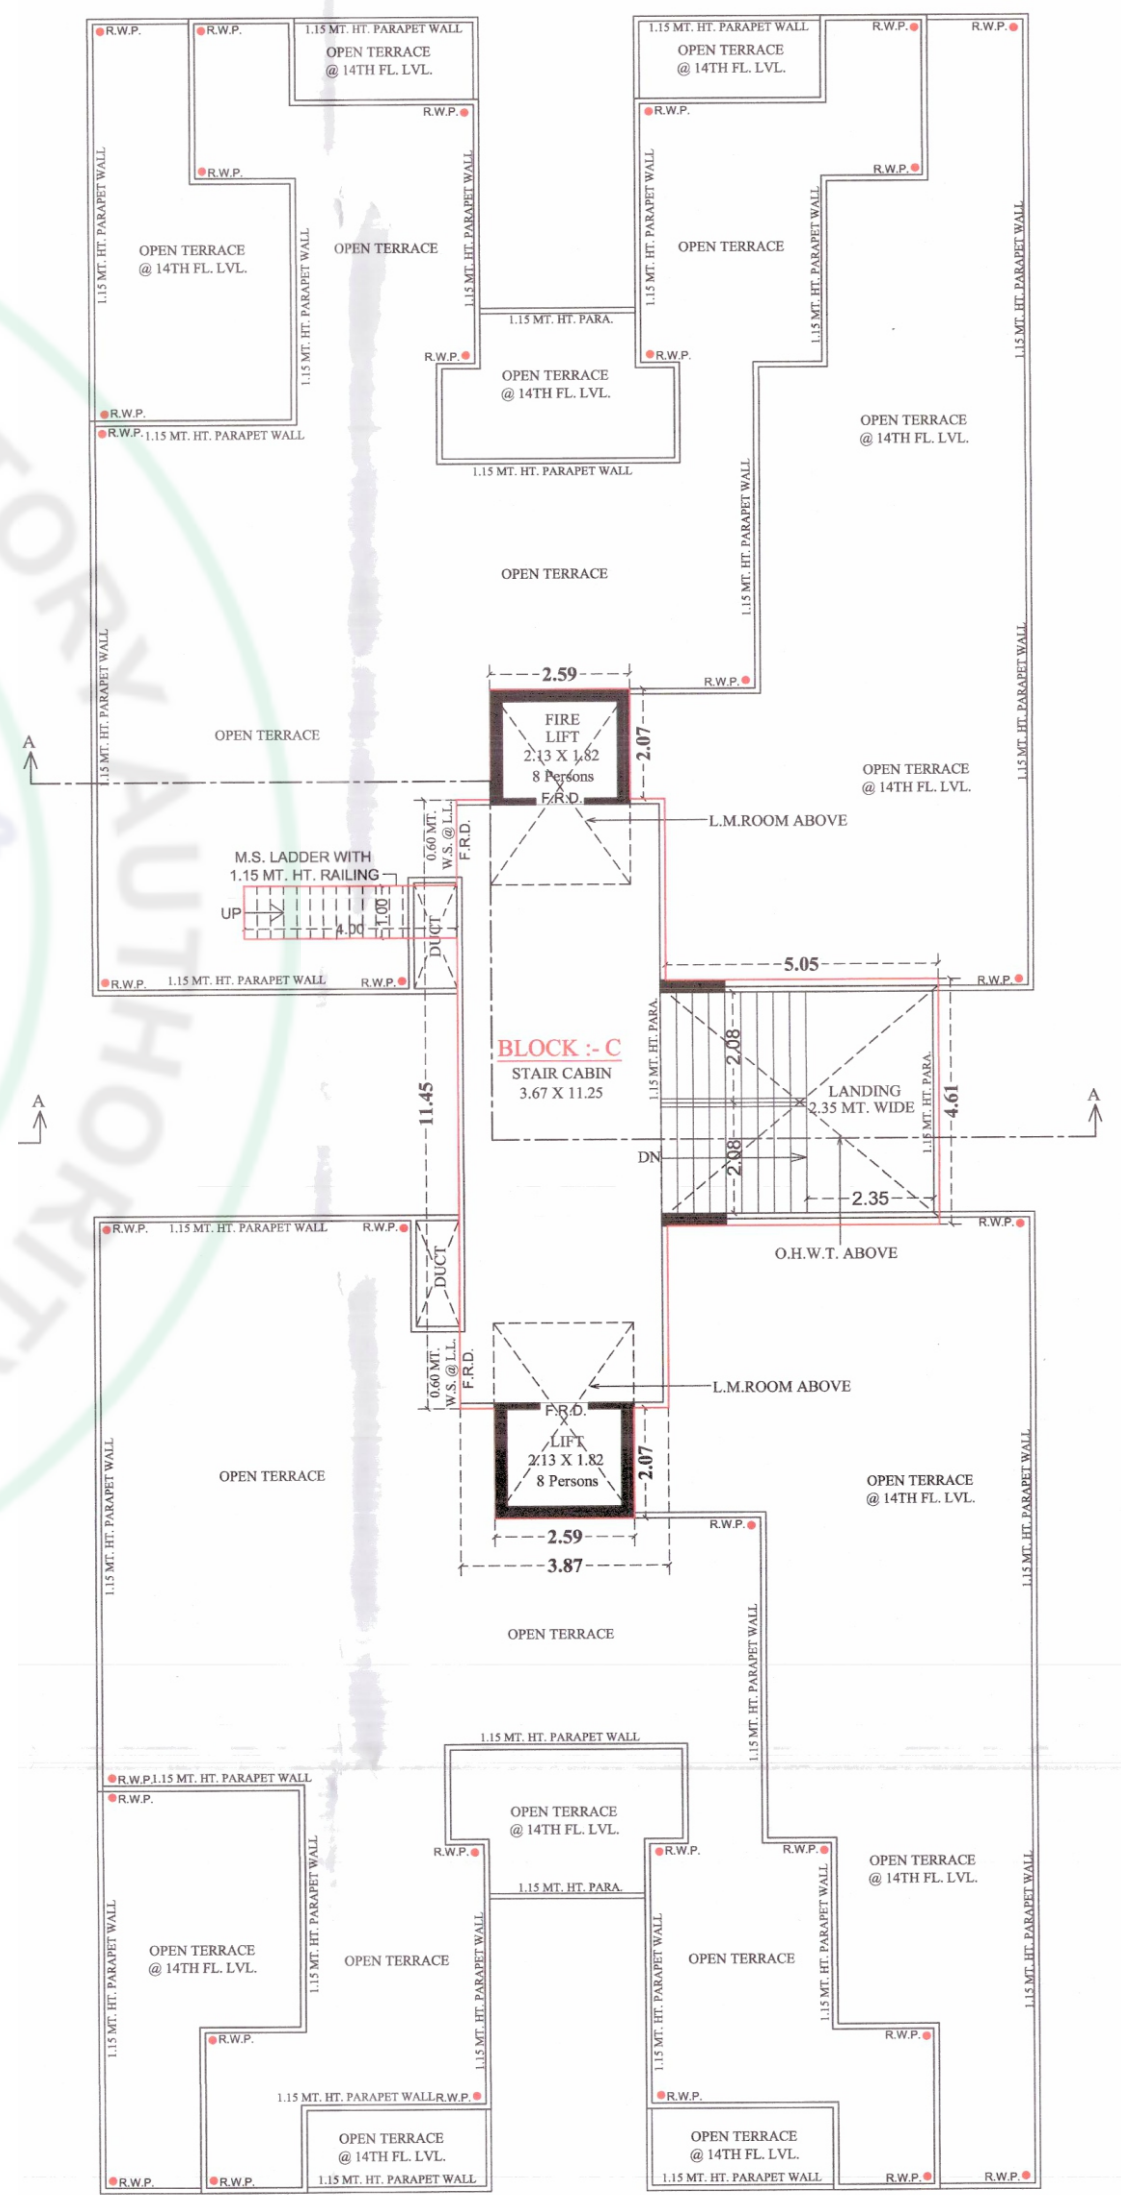



SPECIFICATION

- STRUCTURE**
Earthquake resistant R.C.C. frame structure as per new by laws.
- FLOORING**
Vitrified tiles for entire flooring in all apartments.
- WALL FINISH / ELEVATION**
Internal mala plaster with white finish putty.
Attractive external elevation with double coat sand face plaster.
- DOORS & WINDOWS**
Main door & other flush doors with frame.
All windows in aluminum section.
- KITCHEN**
Polished granite platform with S.S. sink,
glazed tiles up to lintel level.
- ELECTRIFICATION**
Branded ISI modular switches with concealed copper wiring and
adequate number of points. MCB distribution panel.
- PLUMBING**
ISI CPVC and UPVC pipes for water supply, PVC & SWR pipes for
solid waste and drainage systems.
- TOILET**
Designer tiles on floor and walls up to lintel level.
Branded sanitary & bath fittings.
- TERRACE**
Brick-bat concrete with china mosaic for
heat reflection and thermal insulation.
- FIRE SAFETY**
Fire Safety System Facilities

Apple Green III

3 BHK SPECIOUS LIVING
& PENTHOUSE

SCAN FOR
LOCATION




Nr. Apple Green Homes,
B/H Kamlam BJP Office,
Koba-Gandhinagar Highway,
Gandhinagar - 382421.

M. 70 16 12 13 12 | 90 16 66 50 55

Developer



Architect

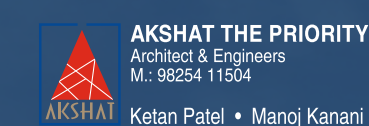

Structure

