
AIRPORT VIEW
RESIDENCY
2 BHK ELEGANT LIVING


AIRPORT VIEW
MOSCHINO
BABY NATION
BABY NATION
H&M
H&M
LEACHEL
LEACHEL SOCK





Wrangler
AIRPORT VIEW
ZARA
ZARA


GROUND FLOOR PLAN

Parking
Lift
Lift
J
UP
Foyer
15'0" x 10'4"
DN
Parking
Lift
Lift
I
UP
Foyer
15'5" x 10'4"
DN
Parking
UP DN
H
Foyer
10'4" x 16'2"
Lift Lift
Parking
Parking
Lift Lift
G
Foyer
10'4" x 16'2"
DN UP
Parking
7.50 Mt Wide Road
Parking
Parking
Parking
DN
UP
K
Foyer
51'0" x 10'4"
Lift
Lift
Lift
Lift
L
Foyer
30'6" x 10'4"
DN UP
Parking
Parking
Parking
Lift
Lift
M
UP
Foyer
16'2" x 10'4"
DN
SHOP - 24
28'2" x 10'7"
SHOP - 23
28'2" x 14'5"
7.50 Mt Wide Road
Common Plot - A
6.00 Mt Wide Road
Parking
Parking
Parking
Parking
DN
UP
S
Foyer
16'2" x 10'4"
Lift
Lift
Lift
Lift
R
Foyer
16'2" x 10'4"
DN UP
Lift
Lift
Q
UP
Foyer
16'2" x 10'4"
DN
Parking
Parking
Parking
Parking
7.50 Mt Wide Road
6.00 Mt Wide Road
Club House
47'8" x 14'11"
Common Plot - B
7.50 Mt Wide Road
Parking
Parking
Parking
Parking
UP DN
F
Foyer
10'4" x 15'0"
Lift Lift
UP DN
E
Foyer
10'4" x 15'0"
Lift Lift
UP DN
D
Foyer
10'4" x 15'0"
Lift Lift
Parking
Parking
Parking
Parking
UP DN
C
Foyer
10'4" x 15'0"
Lift Lift
UP DN
B
Foyer
10'4" x 15'0"
Lift Lift
UP DN
A
Foyer
10'4" x 15'0"
Lift Lift
SHOP - 04
27'2" x 10'0"
SHOP - 03
27'2" x 15'0"
SHOP - 02
27'2" x 15'0"
SHOP - 01
27'2" x 10'0"
7.50 Mt Wide Road
SHOP - 22
25'8" x 12'0"
SHOP - 21
25'8" x 10'0"
SHOP - 20
25'8" x 8'4"
SHOP - 19
25'8" x 10'0"
SHOP - 18
25'8" x 12'0"
SHOP - 17
25'8" x 12'0"
SHOP - 16
25'8" x 10'0"
SHOP - 15
25'8" x 9'4"
SHOP - 14
25'8" x 9'4"
SHOP - 13
25'8" x 10'0"
SHOP - 12
25'8" x 12'0"
SHOP - 11
25'8" x 12'0"
SHOP - 10
25'8" x 10'0"
SHOP - 09
25'8" x 8'4"
SHOP - 08
25'8" x 10'0"
SHOP - 07
25'8" x 12'0"
SHOP - 06
25'8" x 9'8"
SHOP - 05
11'4" x 9'6"
UP DN
N
Foyer
10'4" x 16'2"
Lift Lift
Parking
Lift Lift
O
DN
UP
Foyer
10'4" x 30'6"
Lift Lift
P
Foyer
10'4" x 16'2"
DN UP
6.00 Mt Wide Road
12 MT WIDE TP ROAD

TYPICAL
FLOOR PLAN

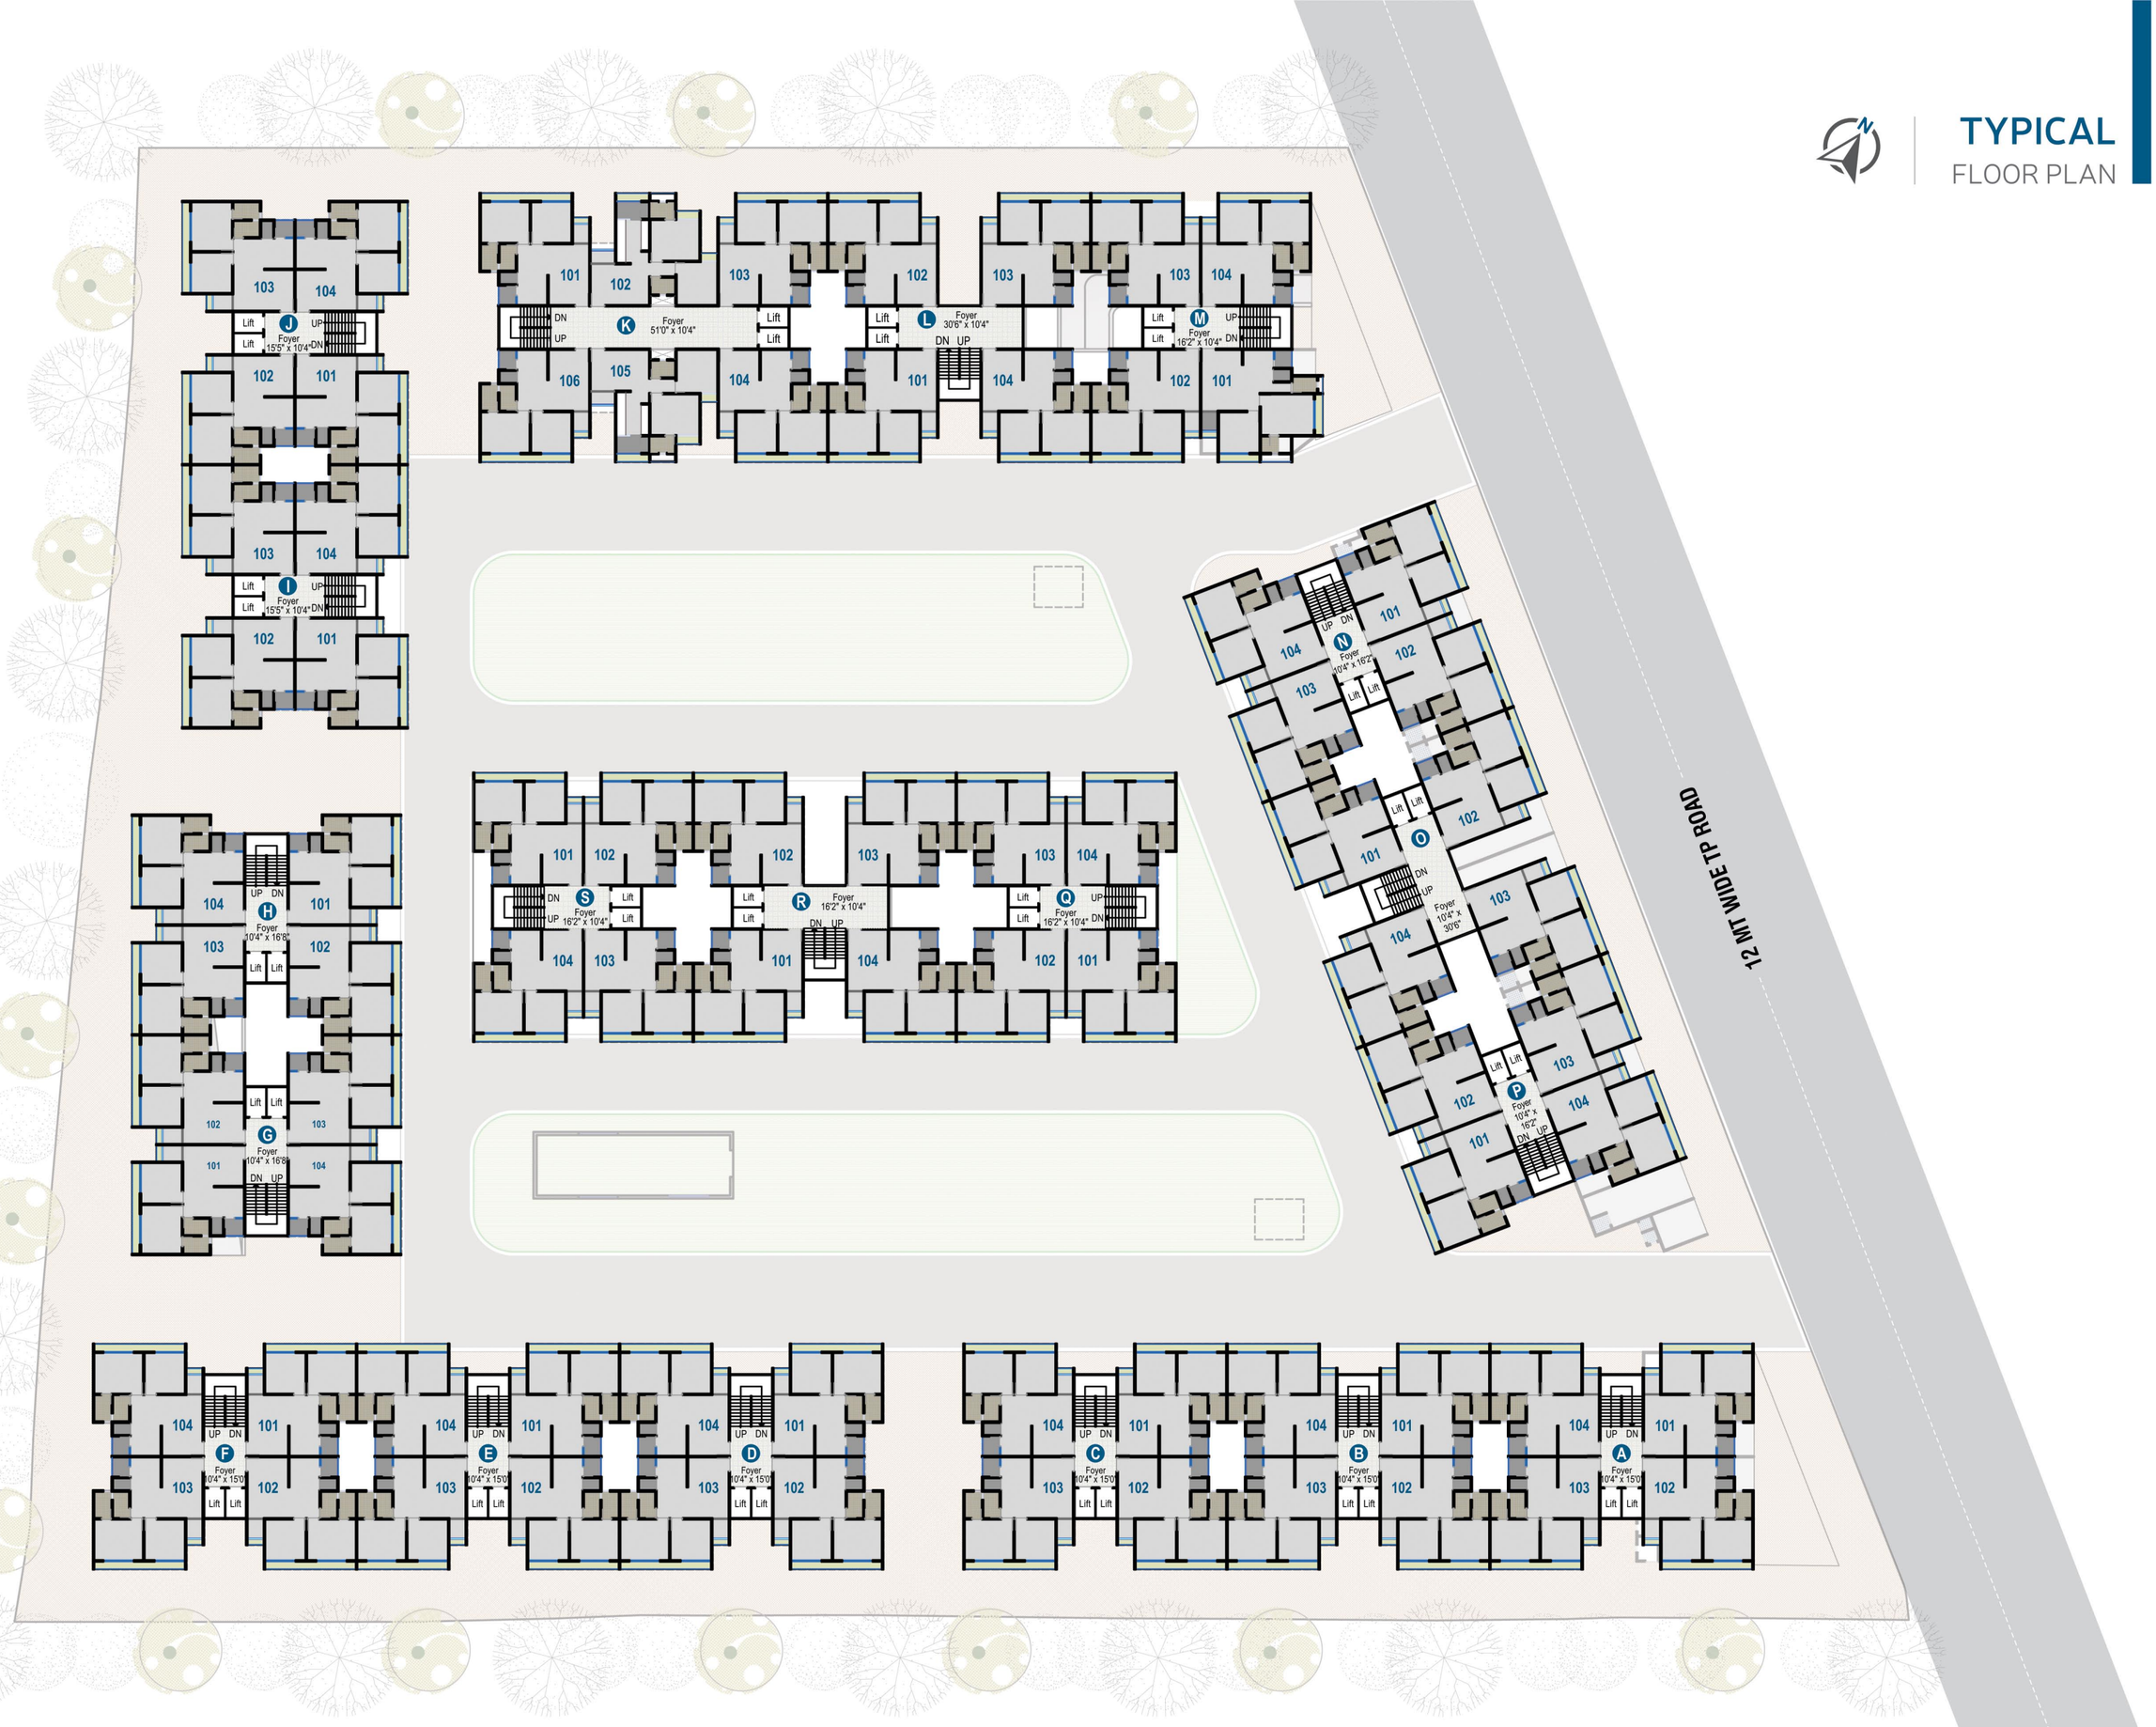


BASEMENT
PLAN

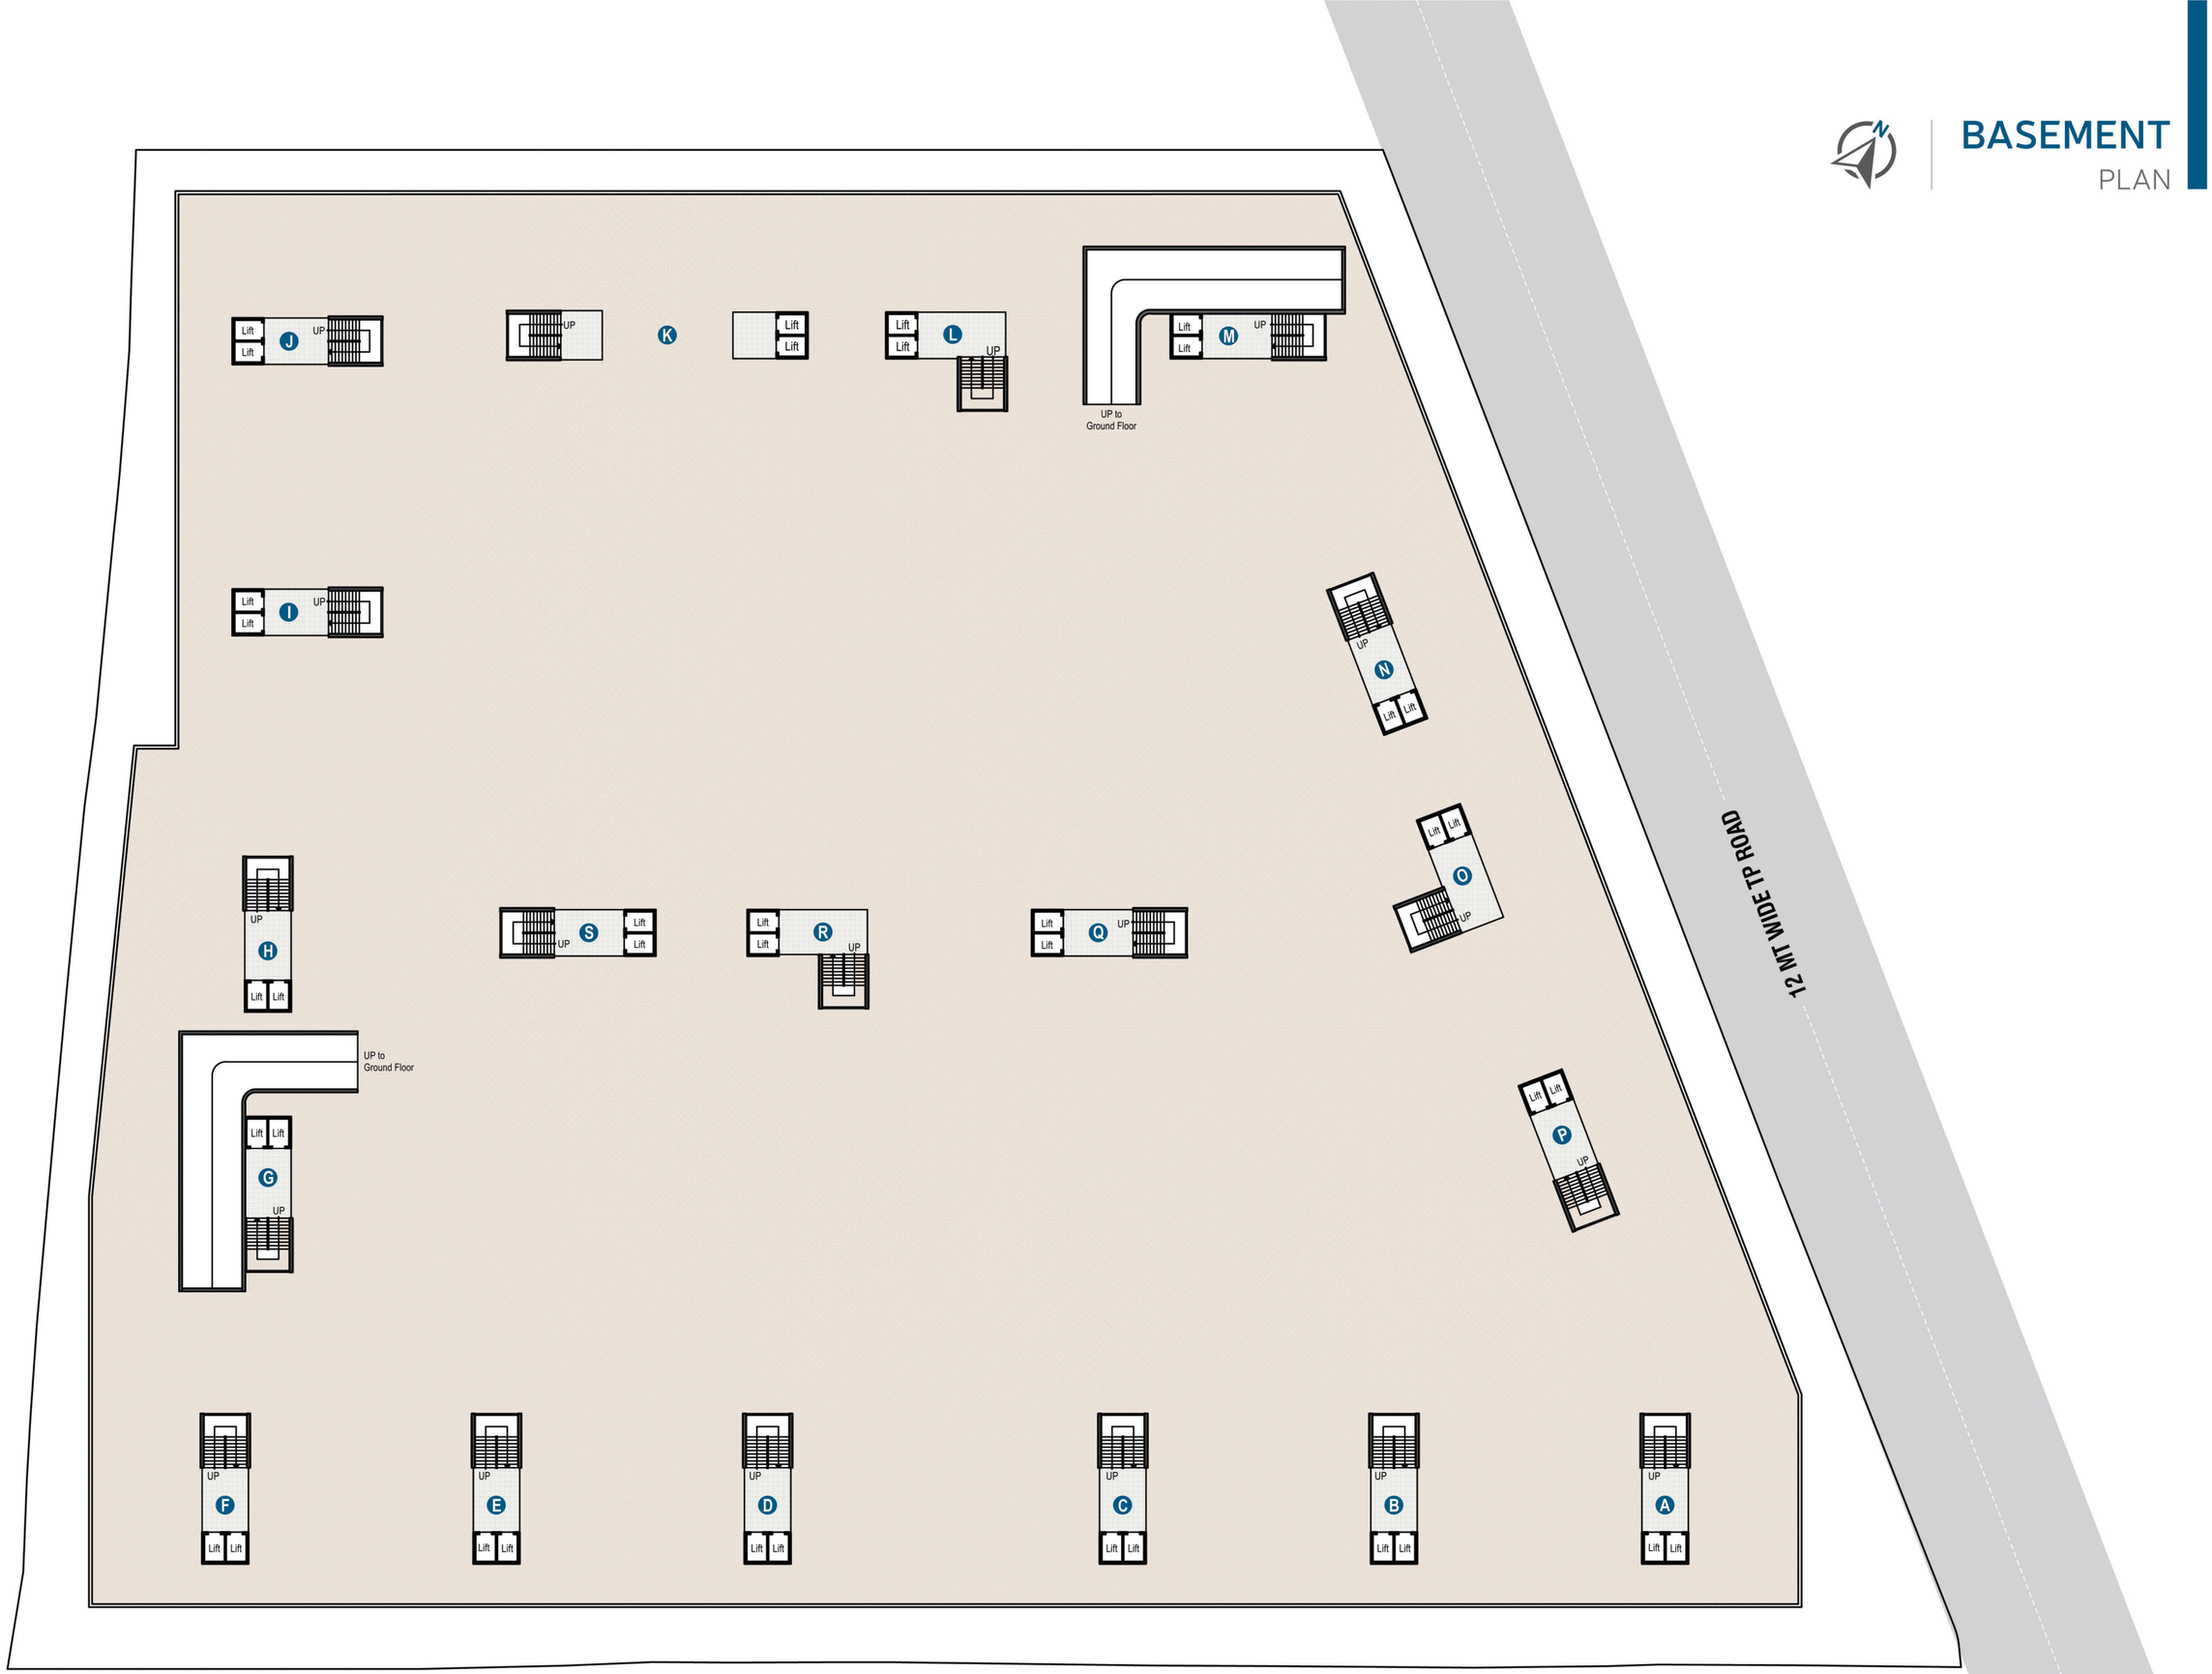

UNIT PLAN


TYPE - 1

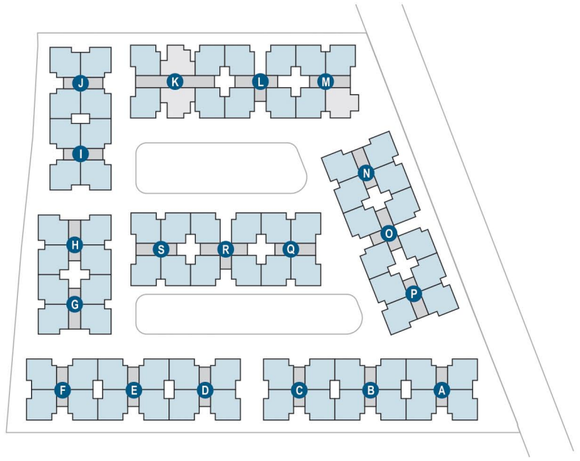



UNIT PLAN


TYPE - 2

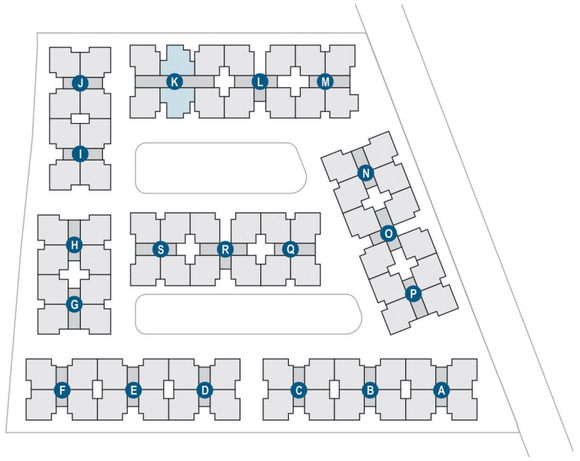



UNIT PLAN

TYPE - 3

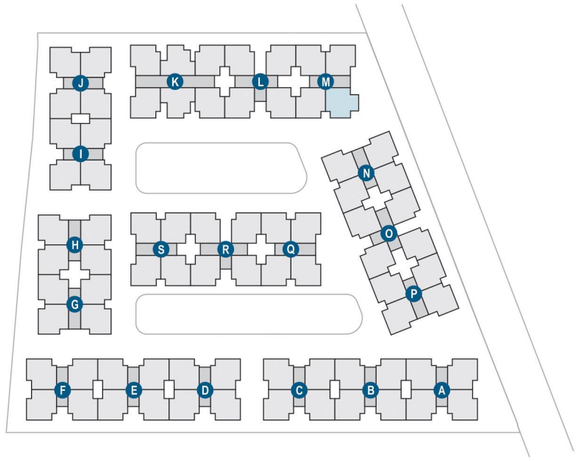



AMENITIES

CHILDREN PLAY AREA

SENIOR CITIZEN SITTING

LANDSCAPED GARDEN

CCTV CAMERA

SPECIFICATIONS

STRUCTURE

Earthquake resistant R.C.C frame structure.

PLASTER

Internal mala plaster with putty finish and external double coat sand face plaster.

KITCHEN

Standard quality polished granite in platform with sink of standard quality.

DOORS & WINDOWS

Decorative door for main entrance & other flush doors with granite frame along-with aluminum section windows.

FLOORING

Standard double charge vitrified tiles.

TOILET/ BATHROOMS

Designer tiles in all toilets up to lintel level with standard bath fitting & standard quality of sanitary ware.

ELECTRIFICATION

Concealed copper wiring & modular switches of standard quality.


PAINT

All exterior wall with acrylic water proof paint of standard quality and all interior walls with white putty.

Terms & Conditions:

- All the architectural and interior images in the brochure, are merely simulated interpretations using computer graphics to enhance the customer understanding and are not actual images.
- The colour and general appearance of the flooring and wall tiles, sanitary ware & fittings, walls, ceilings, windows, doors, internal roads, trees, shrubbery etc. shown in the simulated computer graphics images are taken from the object libraries for the purpose of presentation and the prospective buyers of the concerned property are advised to refer to the construction specifications mentioned in the brochure. Additional amenities and/ or utilities not mentioned or shown in the brochure but may be required as per the law, should be deemed to be forming part of the project by the purchaser.
- All Furniture including wardrobes, other sofa furnishings inter-alia curtains, mattresses, bed linen, upholstery etc., lights and other electrical fixtures and appliances like air conditioners, refrigerators, Tv's, telephones, laptops etc., any of the equipment, household accessories inter-alia crockery and cutlery, rugs, carpets, decorative pieces and wall hangings, wall papers, utensils etc., apparels and all other consumable and movable items shown in the simulated images do not form part of the sale of any property by the developer.
- All rights reserved with the developers to make any changes in the project and all the members shall abide by such changes.
- Stump duty, Registration, GST or any other charges and taxes as and when levied by government or any of its body shall be borne by purchaser/ buyer/ legal possession holder.
- This Brochure is for restricted private circulation only and is not to be considered as a legal document with obligations for specific performance. It is meant for the purpose of conceptual presentation only.
- Subject to Ahmedabad Jurisdiction only.

LOCATION (NOT TO SCALE)

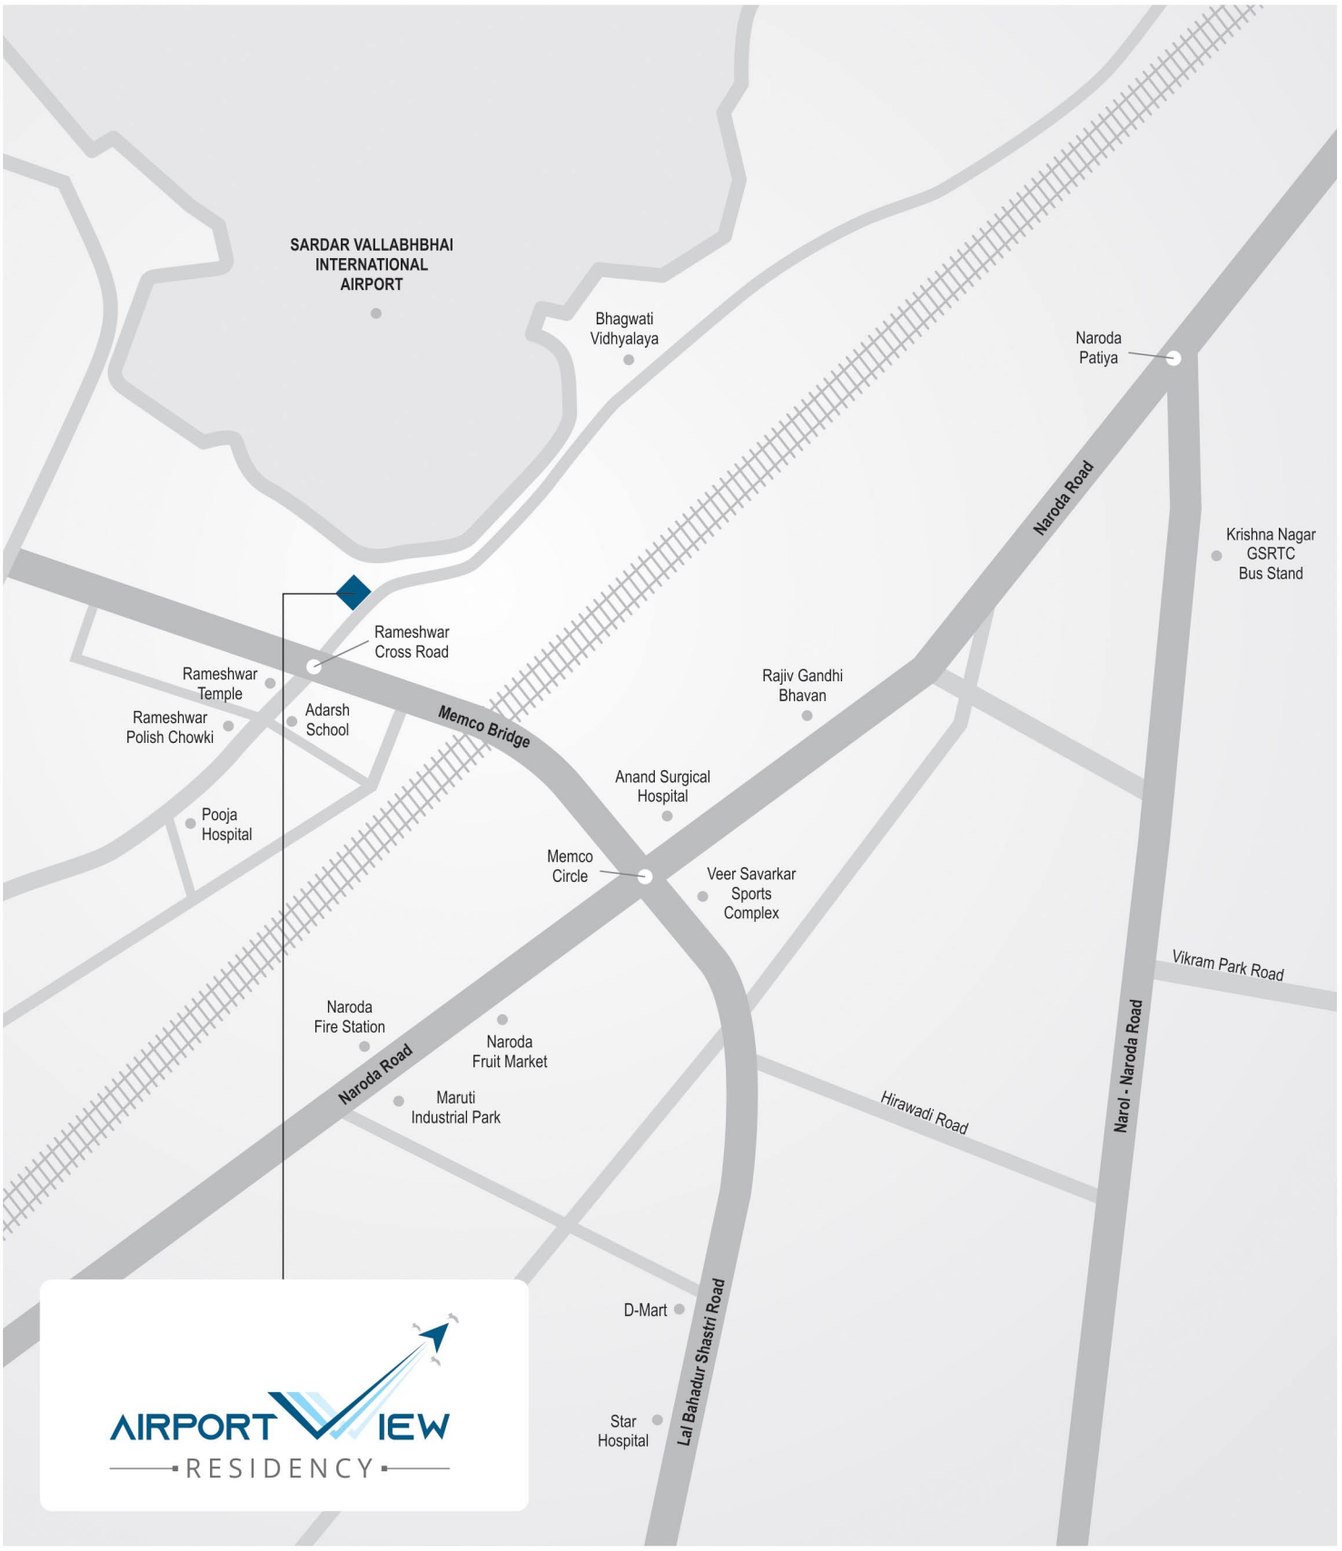

DEVELOPERS

RATNAMANI DEVELOPERS

SITE ADDRESS

AIRPORT VIEW RESIDENCY
Near Harinagar Society, Rameshwar Cross Road
Meghaninagar, Ahmedabad - 380016.

M: +919687 66 9900

ARCHITECT

SHAPERS360°
ARCHITECTS & CONSULTANTS