PURPLE PATCH


3 BHK LUXURIOUS APARTMENTS & SHOPS

ACTUAL SITE IMAGE



ELEVATION

BLOCK A & B

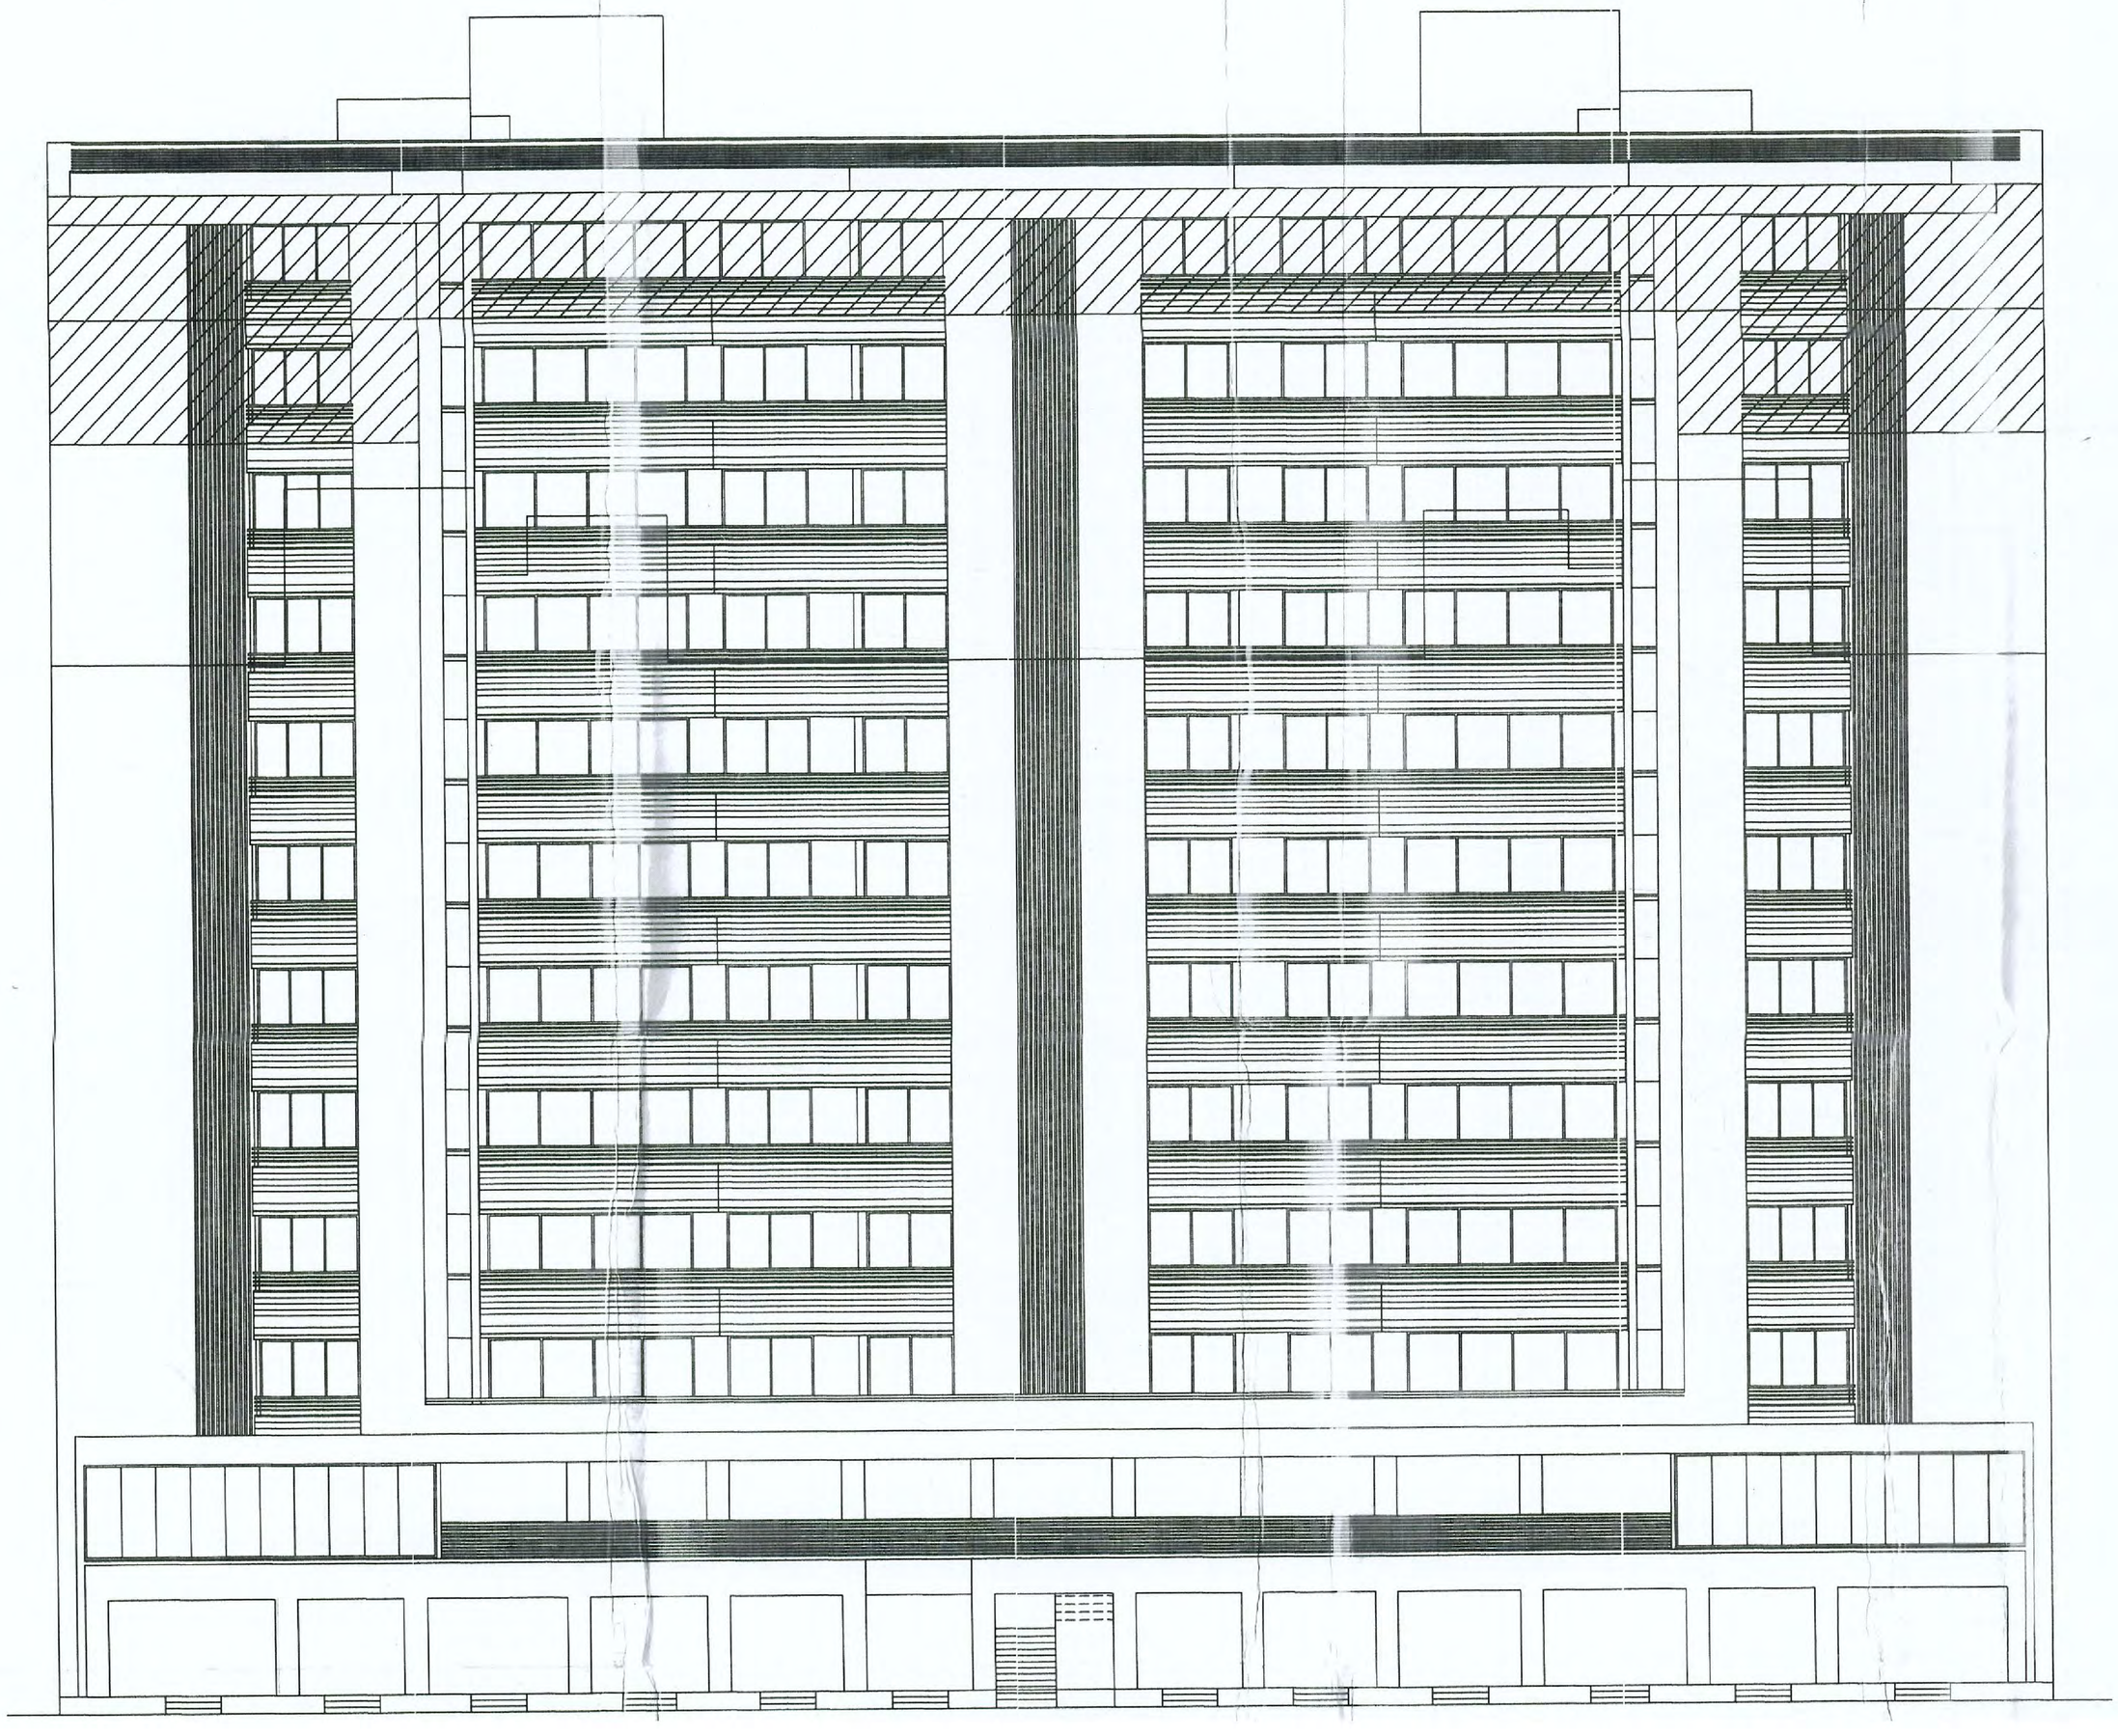

GROUND FLOOR PLAN

BLOCK A & B

ADJ F.P. NO 218

51.30

6.00 MT. WIDE ROAD

EXI MUNI MH.

M.H.-4 0.76 x 0.76

M.H.-3 0.76 x 0.76

M.H.-2 0.76 x 0.76

M.H.-1 0.76 x 0.76

FIRE tank

U.G.W.T.

RAIN WATER STORAGE TANK

6.89

26.47

6.11

3.17

6.04

6.00

6.56

3.00

3.05

0.60 MT. W.B. PROJ. @ LINTEL LVL.

0.60 MT. W.B. PROJ. @ LINTEL LVL.

9.33

CB

.11

HOLLOW PLINTH PARKING

BELOW BASEMENT LINE

1.80 MT. WIDE PATH WAY WITH SLOPE 1:12

18.63

RAMP 29.00 MT. LENGTH & 4.08 MT. WIDTH

RAMP SLOPE = 1:7 MT

4.08

PLATFORM 4.50 X 4.50

.15 DIA R.C.C. CHANEL

IC 1 0.76 x 0.76

SHOP-12 13.45 X 5.60

R.S.

D2 PANTRY 1.52 X1.41

D2 TOILET 1.90 X1.41 NT

9.21

PANTRY 1.52 X1.41

TOILET 1.90 X1.41

SHOP-11 11.43 X 3.35

LIFT 1.80 X 2.06 FPD

DUCT

BLOCK - B FOYER 6.90 X 6.97

FIRE LIFT 1.80 X 2.06 FPD

FULLY WINDOW WITH SAFETY GRILL

8.42

SHOP-10 11.43 X 4.27

TOILET 1.79 X 1.52 NT

UP

CUT OUT

DN

1.15 HT. RAILING

2.13

2.21

SHOP-09 13.33 X 3.66

D2 TOILET 1.79 X 1.52 NT

PANTRY 1.52 X1.41

TOILET 1.90 X1.41

SHOP-08 15.96 X 3.66

6.00

CB

6.11

BELOW BASEMENT LINE

COMMON PLOT 352.51 SMT.

SHOP-07 15.96 X 3.35

5.37 X 1.50

5.37 X 1.58

1.50

1.52

SHOP-06 15.96 X 3.35

7.82

53.76

58.58

69.75

ADJ F.P. NO 157

30.00 MT. WIDE T.P.S. ROAD

SHOP-05 15.96 X 3.66

6.10

6.15

3.12

SHOP-04 13.33 X 3.66

SHOP-03 11.43 X 4.27

1.80 MT. WIDE PATH WAY WITH SLOPE :1:12

6.09

26.07 LENGTH

SHOP-02 11.43 X 3.35

BLOCK - A FOYER 6.90 X 6.97

GYM 5.91 X 3.16

8.38

SHOP-01 13.45 X 5.71

RAMP 29.00 MT. LENGTH & 4.08 MT. WIDTH

RAMP SLOPE = 1:7 MT.

19.93

PLATFORM 4.50 X 4.50

S.T.P

TREATED TANK

P.WELL

8.21

PANTRY 1.52 X1.90

TOILET 1.90 X1.90

H.TOILET 1.2X1.9

L.TOI. 2.08 X 0.90

G.TOI. 2.08 X 0.90

W.C. 2.08 X 0.90

HOLLOW PLINTH PARKING

1.80 MT. WIDE RAMP WITH SLOPE :1:20

SPACE FOR D.G. SET

G.TOILET 1.71 X 1.22

7.90

R9.83

7.22

8.55

8.29

8.86

7.50

9.23


9.42

10.30

40.81

SPACE FOR DOOR TO DOOR DUST BIN

18.00 MT. WIDE T.P.S. ROAD

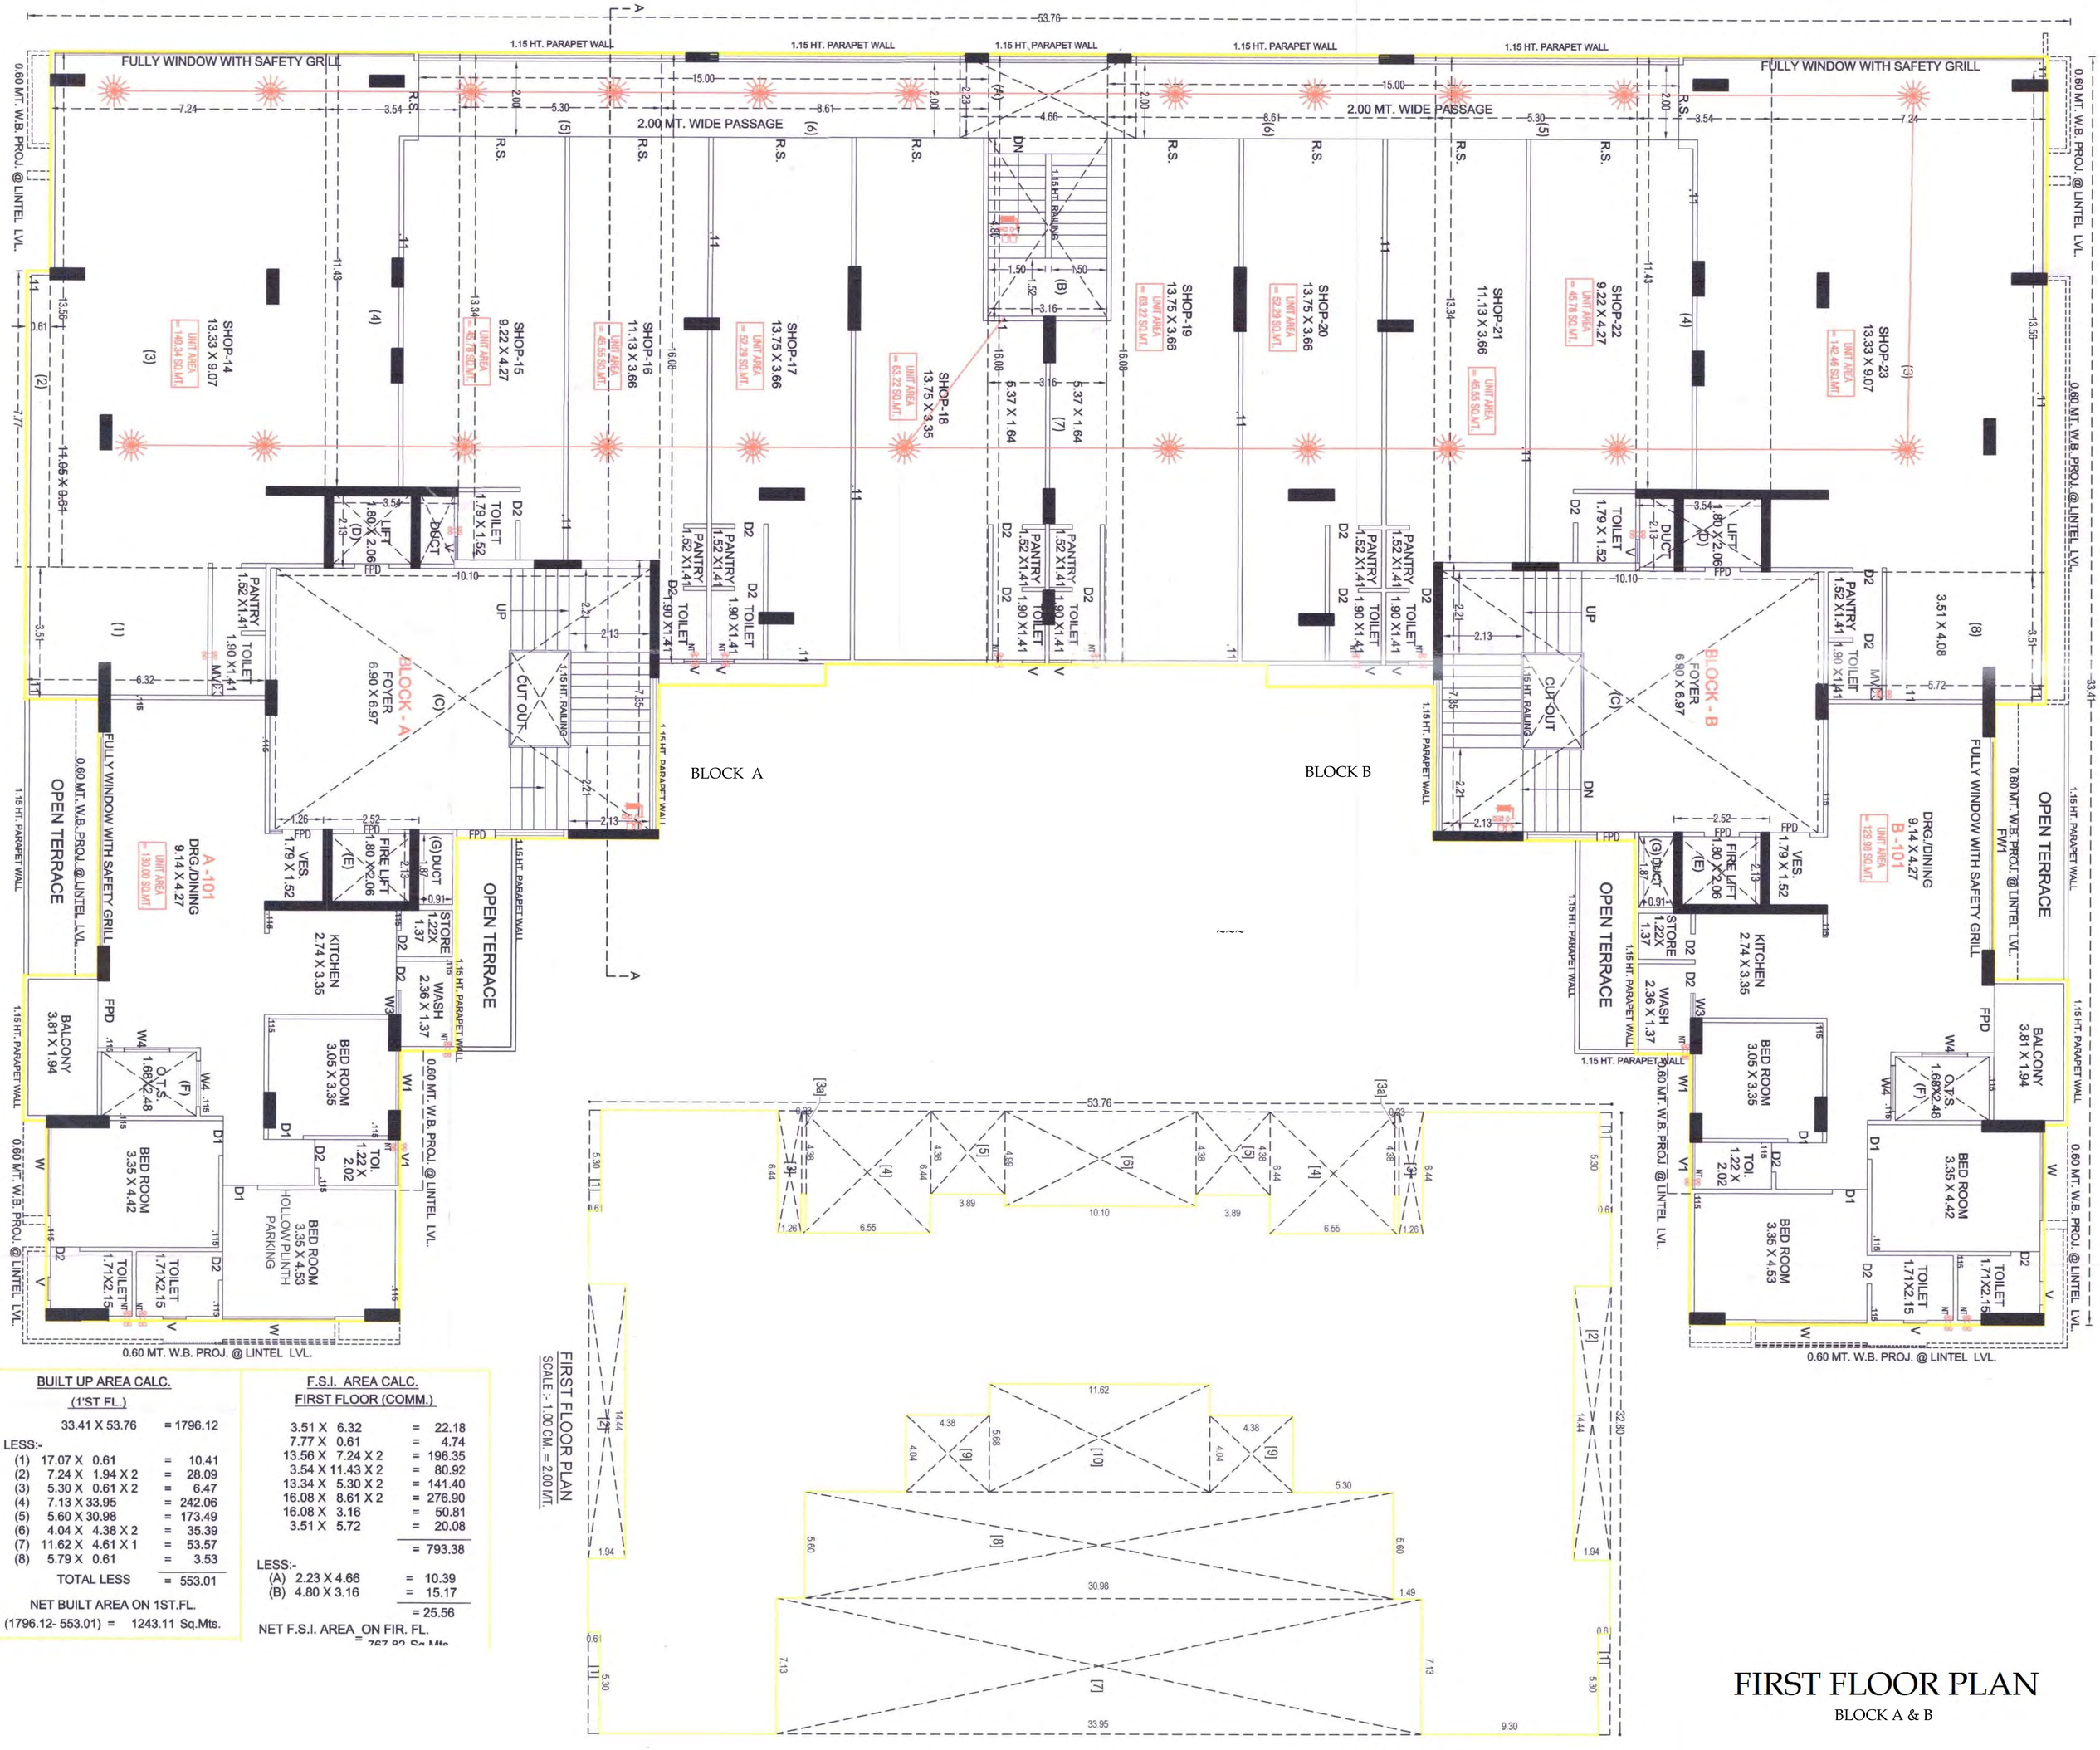

BUILT UP AREA CALC.

(1'ST FL.)

33.41 X 53.76	=	1796.12
LESS:-		
(1) 17.07 X 0.61	=	10.41
(2) 7.24 X 1.94 X 2	=	28.09
(3) 5.30 X 0.61 X 2	=	6.47
(4) 7.13 X 33.95	=	242.06
(5) 5.60 X 30.98	=	173.49
(6) 4.04 X 4.38 X 2	=	35.39
(7) 11.62 X 4.61 X 1	=	53.57
(8) 5.79 X 0.61	=	3.53
TOTAL LESS	=	553.01

NET BUILT AREA ON 1ST.FL.

(1796.12- 553.01) = 1243.11 Sq.Mts.

F.S.I. AREA CALC.

FIRST FLOOR (COMM.)


3.51 X 6.32	=	22.18
7.77 X 0.61	=	4.74
13.56 X 7.24 X 2	=	196.35
3.54 X 11.43 X 2	=	80.92
13.34 X 5.30 X 2	=	141.40
16.08 X 8.61 X 2	=	276.90
16.08 X 3.16	=	50.81
3.51 X 5.72	=	20.08
	=	793.38
LESS:-		
(A) 2.23 X 4.66	=	10.39
(B) 4.80 X 3.16	=	15.17
	=	25.56


NET F.S.I. AREA ON FIR. FL.

= 767.82 Sq.Mts.

FIRST FLOOR PLAN

BLOCK A & B

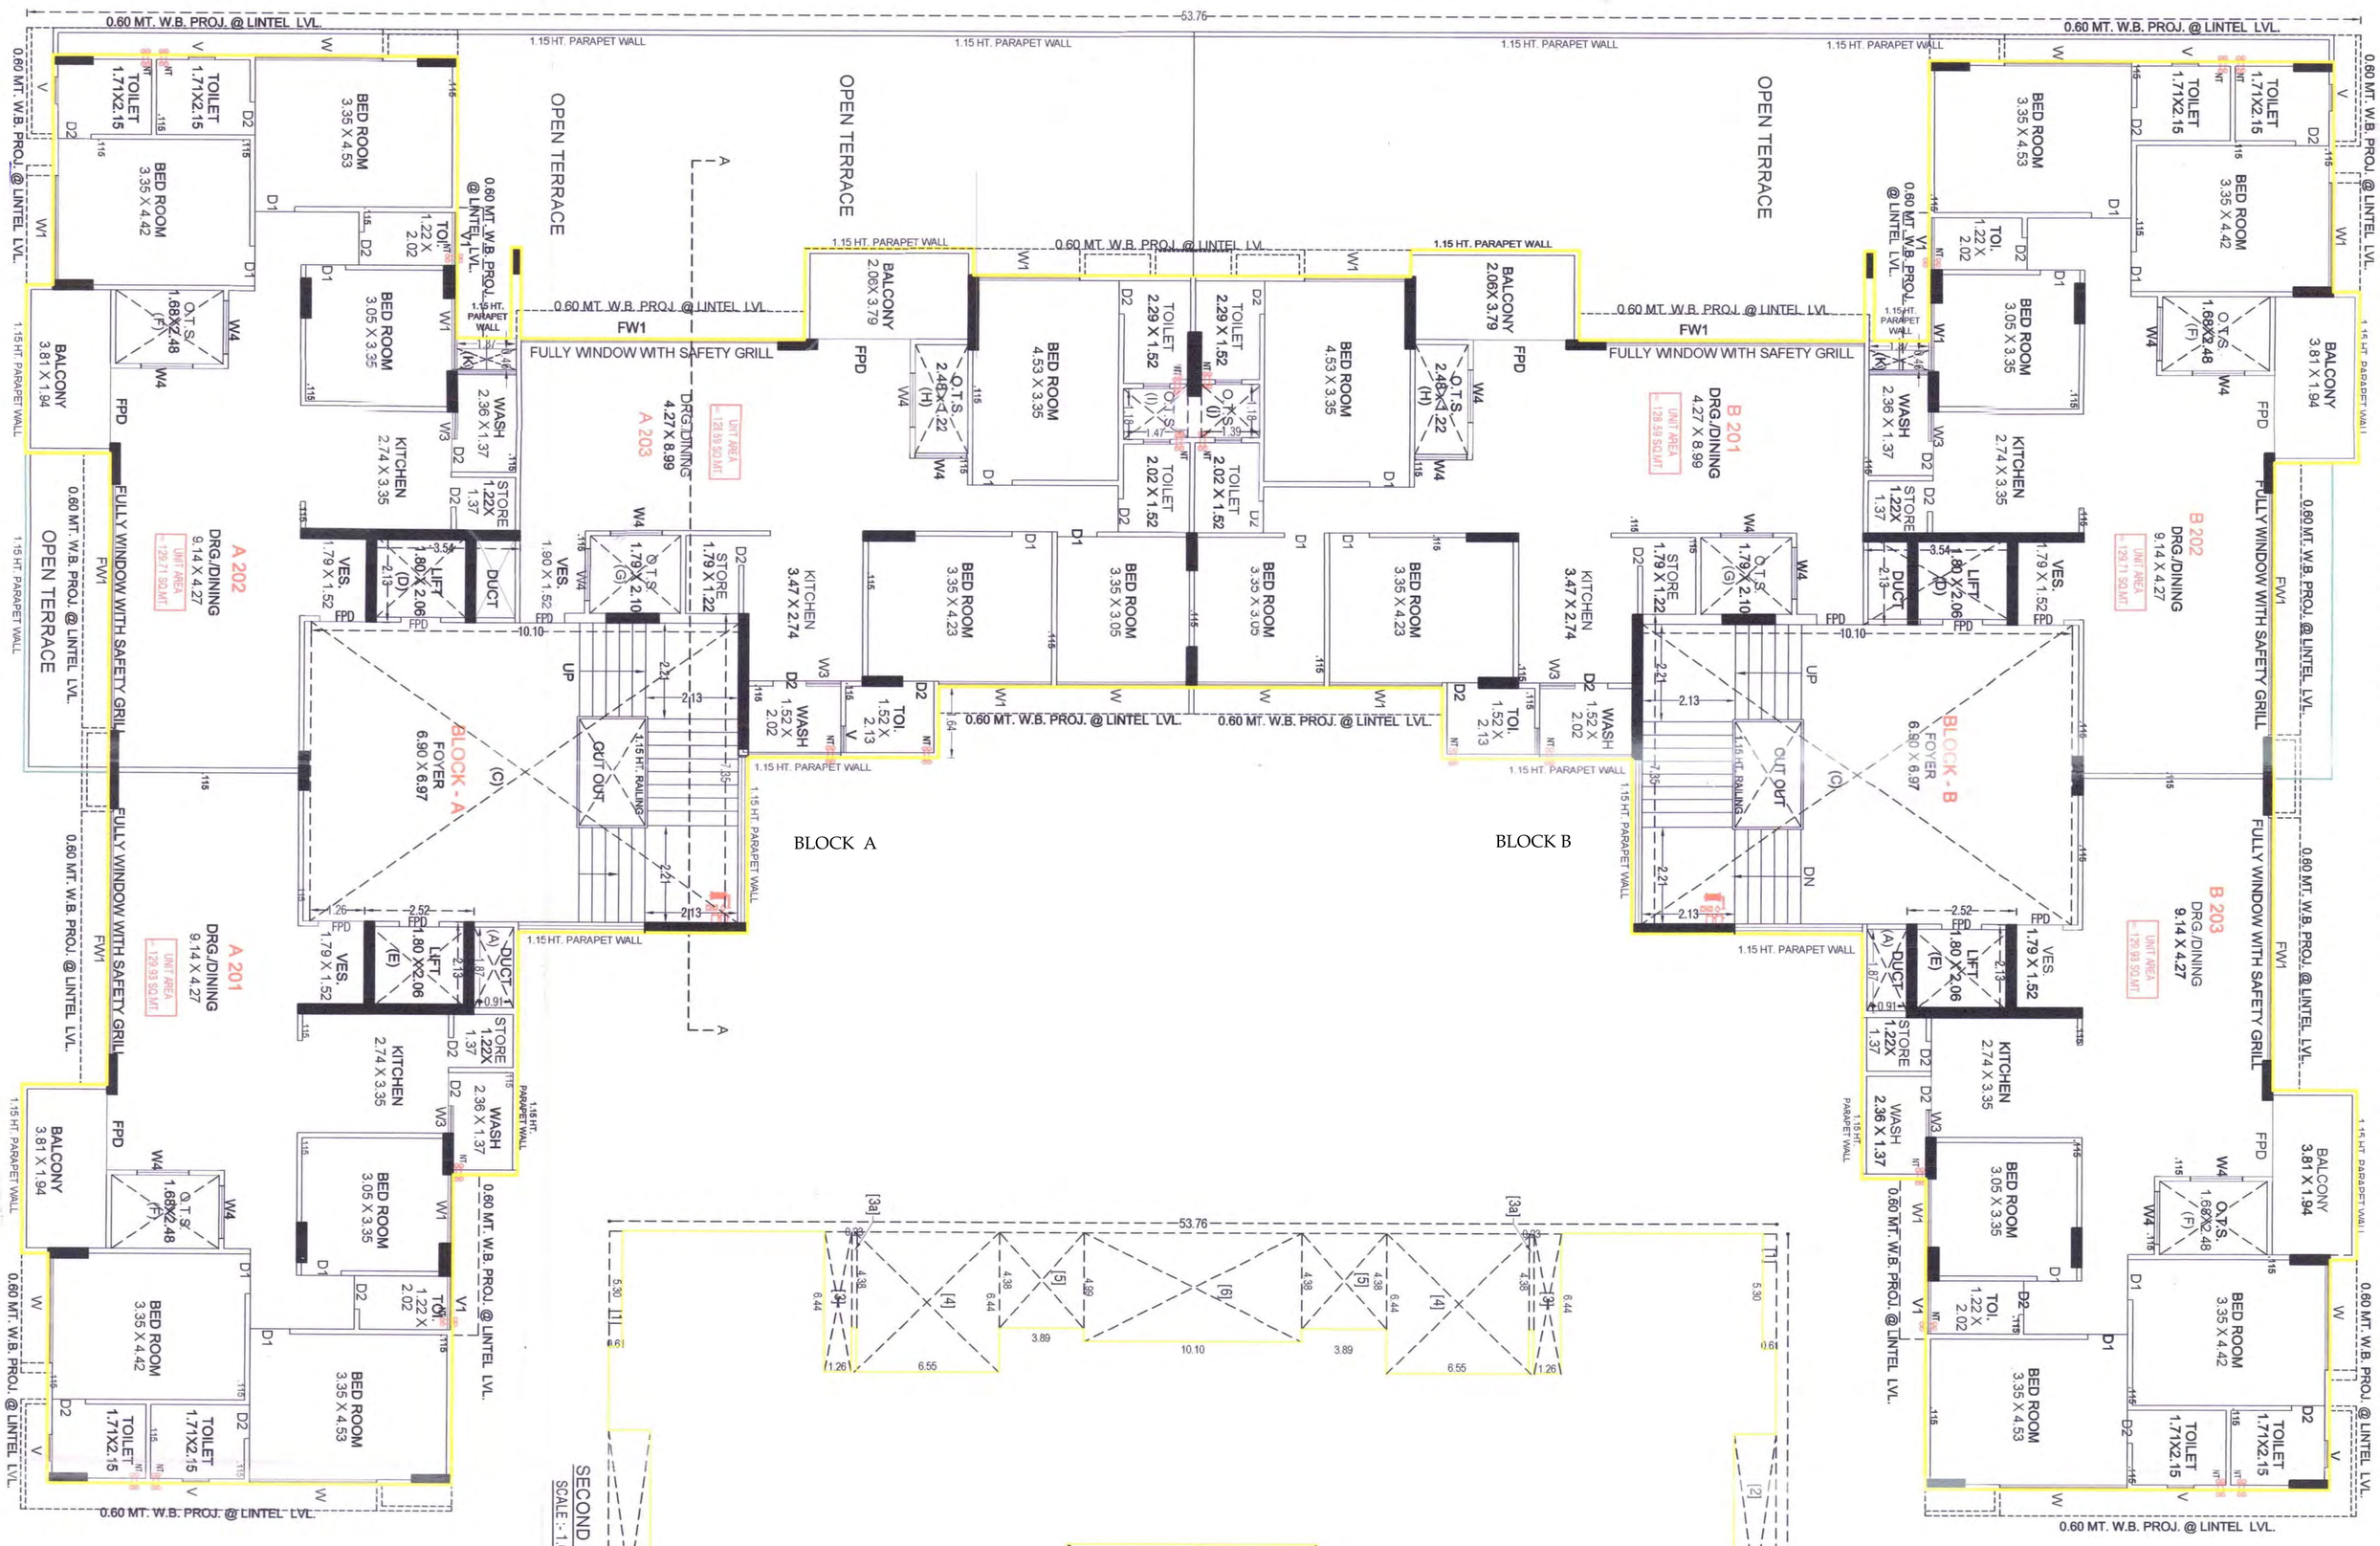

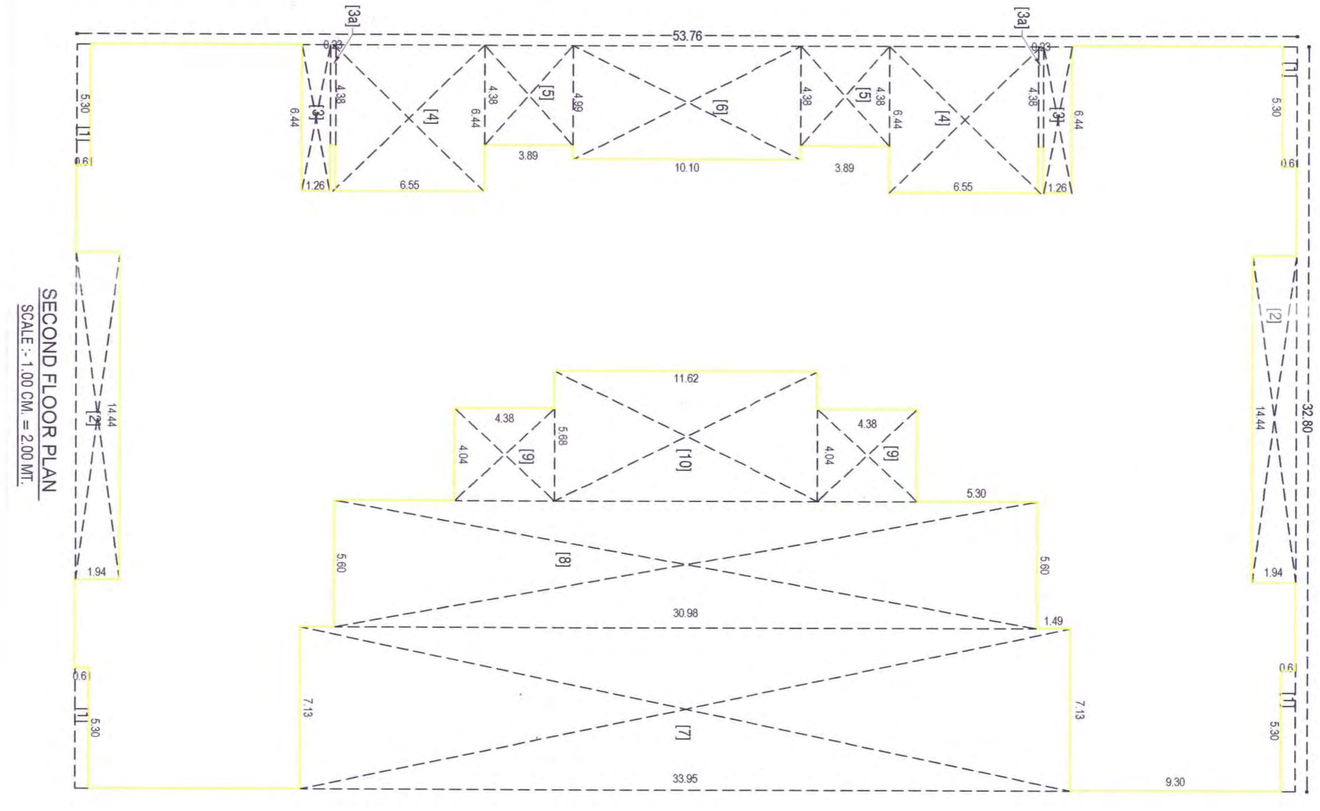

SECOND FLOOR PLAN
SCALE :- 1.00 CM. = 2.00 MT.


BUILT UP AREA CALC.
SECOND FLOOR

O/O	32.80 X 53.76	=	1763.33
LESS:-			
(1)	5.30 X 0.61 X 4	=	12.93
(2)	14.44 X 1.94 X 2	=	56.03
(3)	6.44 X 1.26 X 2	=	16.23
(3a)	4.38 X 0.23 X 2	=	2.01
(4)	6.44 X 6.55 X 2	=	84.36
(5)	4.38 X 3.89 X 2	=	34.08
(6)	4.99 X 10.10 X 1	=	50.40
(7)	7.13 X 33.95	=	242.06
(8)	5.60 X 30.98	=	173.49
(9)	4.04 X 4.38 X 2	=	35.39
(10)	5.68 X 11.62 X 1	=	66.00
	TOTAL LESS		= 772.98

NET BUILT AREA ON SC. FL.
(1763.33- 772.98) = 990.35 Sq.Mts.

SECOND FLOOR PLAN


BLOCK A & B

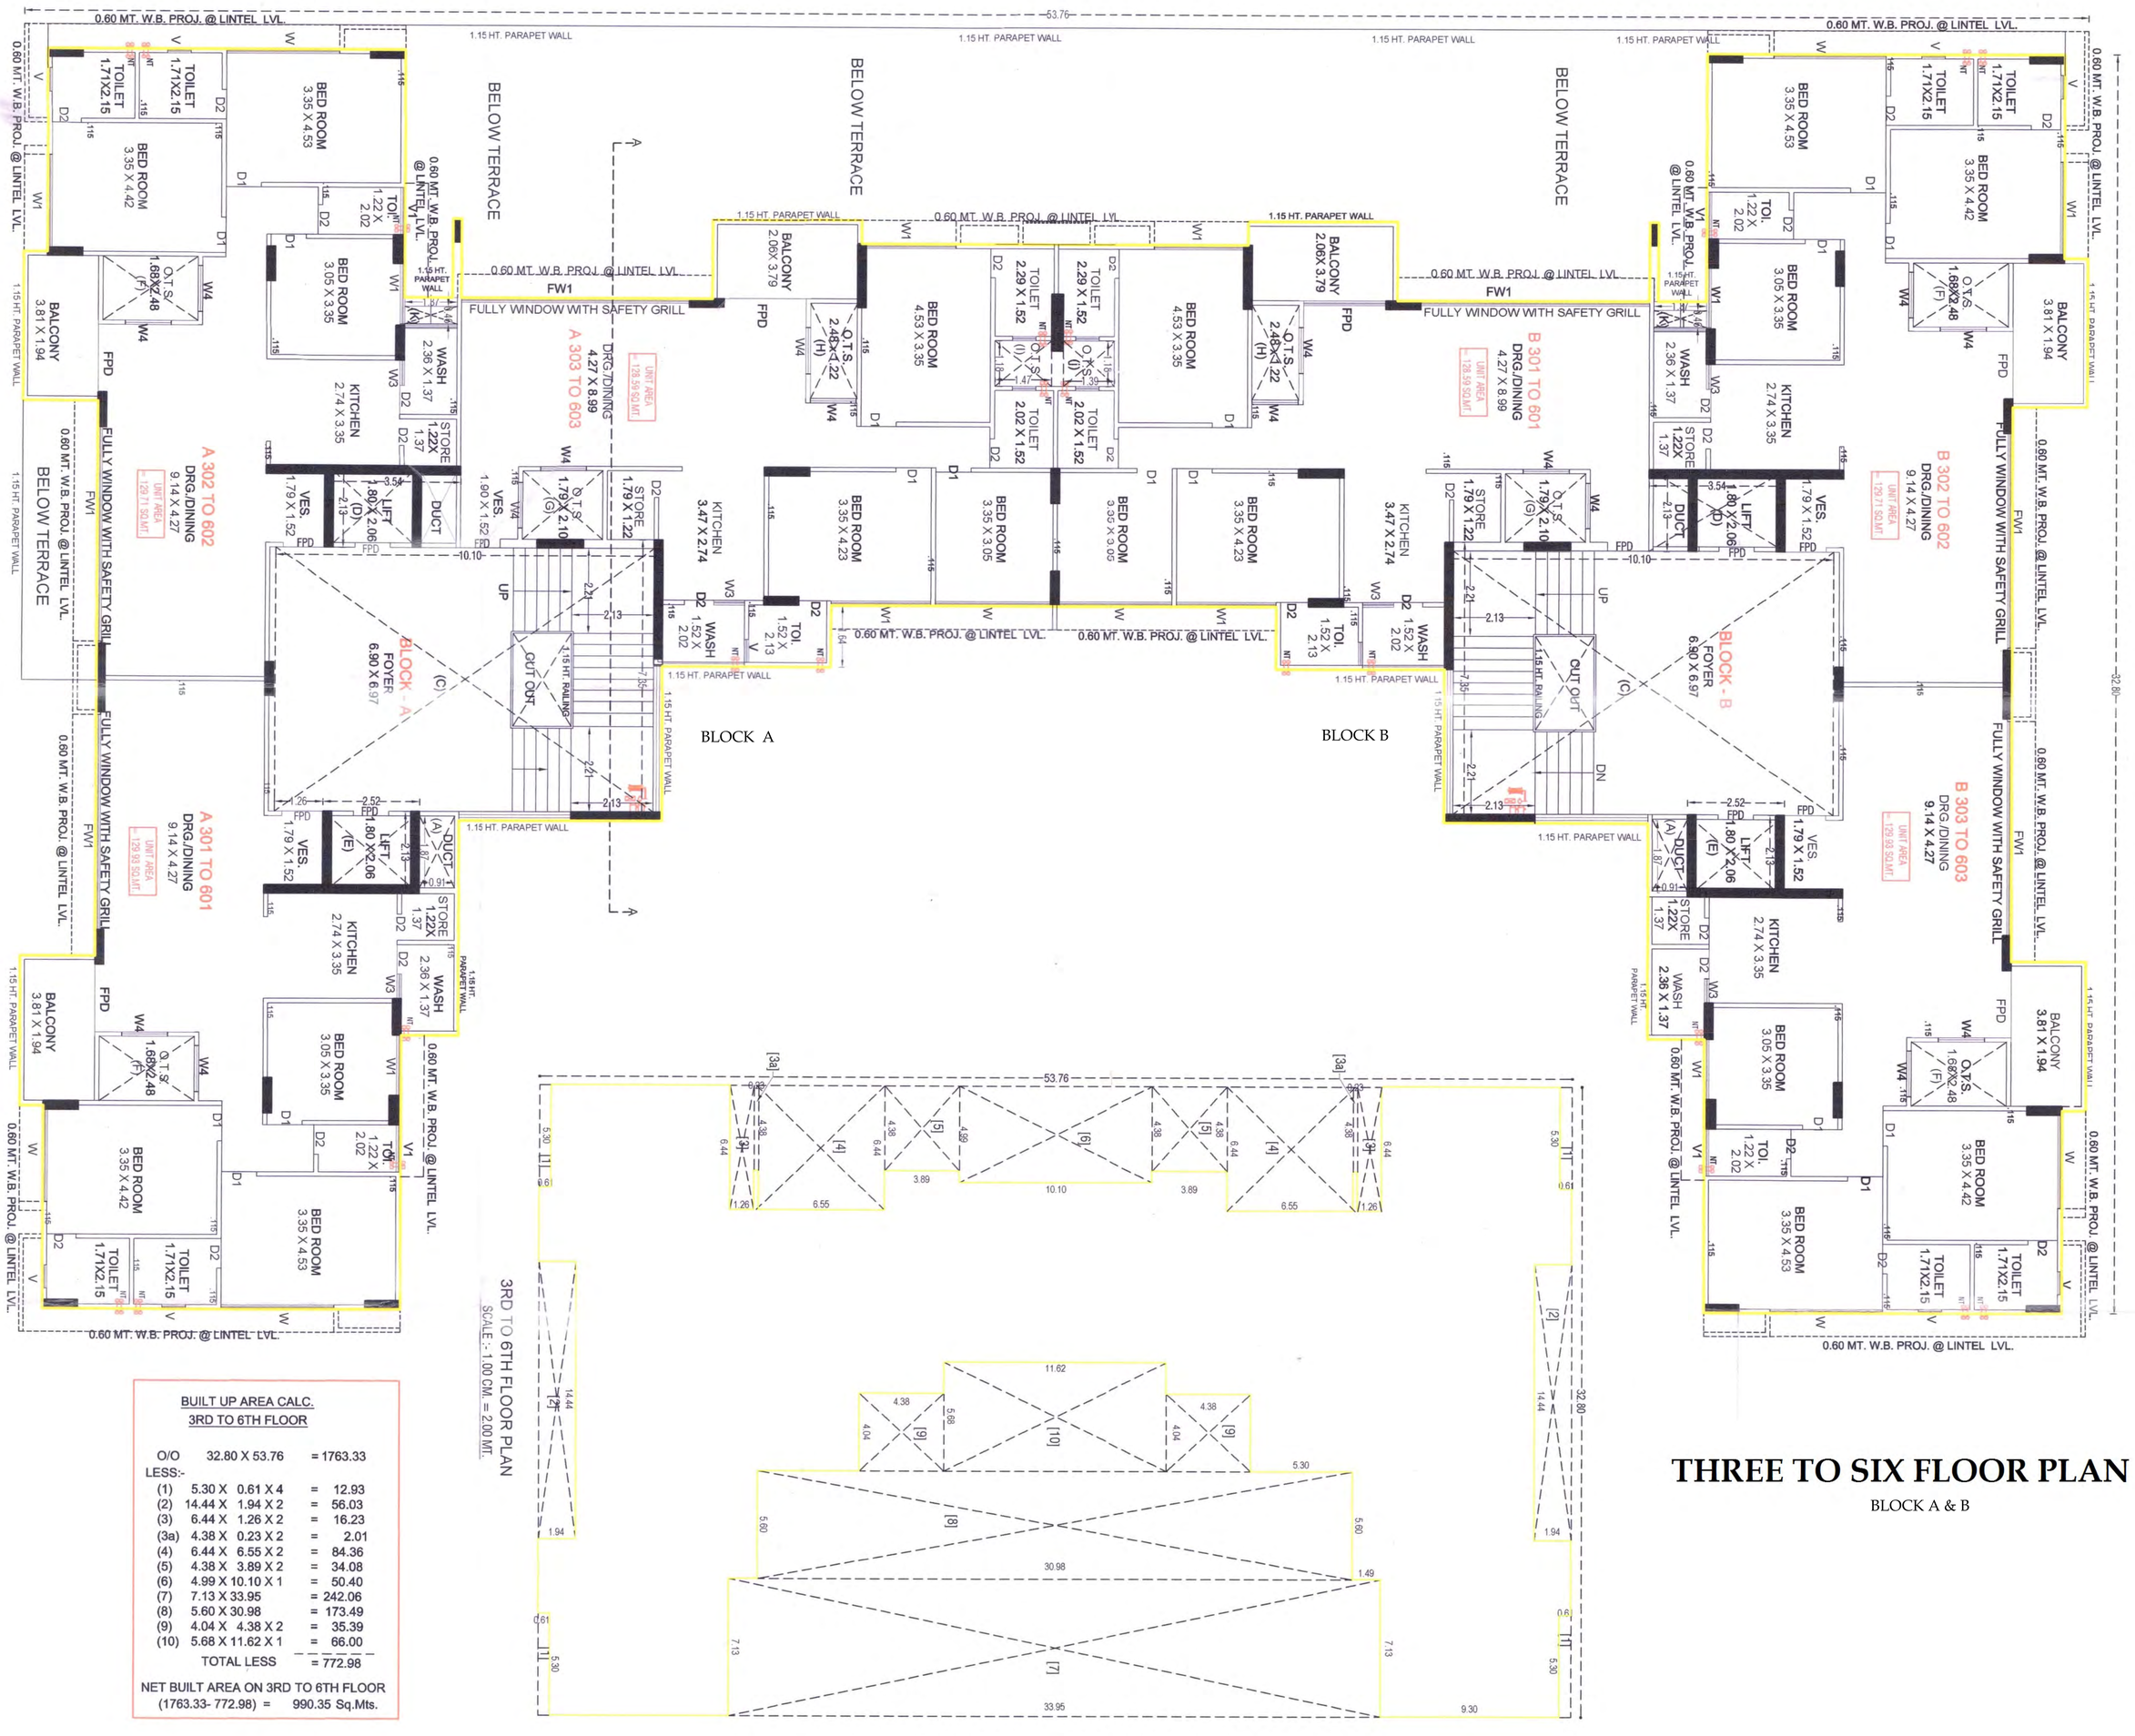

BUILT UP AREA CALC.
3RD TO 6TH FLOOR

O/O	32.80 X 53.76	=	1763.33
LESS:-			
(1)	5.30 X 0.61 X 4	=	12.93
(2)	14.44 X 1.94 X 2	=	56.03
(3)	6.44 X 1.26 X 2	=	16.23
(3a)	4.38 X 0.23 X 2	=	2.01
(4)	6.44 X 6.55 X 2	=	84.36
(5)	4.38 X 3.89 X 2	=	34.08
(6)	4.99 X 10.10 X 1	=	50.40
(7)	7.13 X 33.95	=	242.06
(8)	5.60 X 30.98	=	173.49
(9)	4.04 X 4.38 X 2	=	35.39
(10)	5.68 X 11.62 X 1	=	66.00
	TOTAL LESS	=	772.98

NET BUILT AREA ON 3RD TO 6TH FLOOR
(1763.33- 772.98) = 990.35 Sq.Mts.

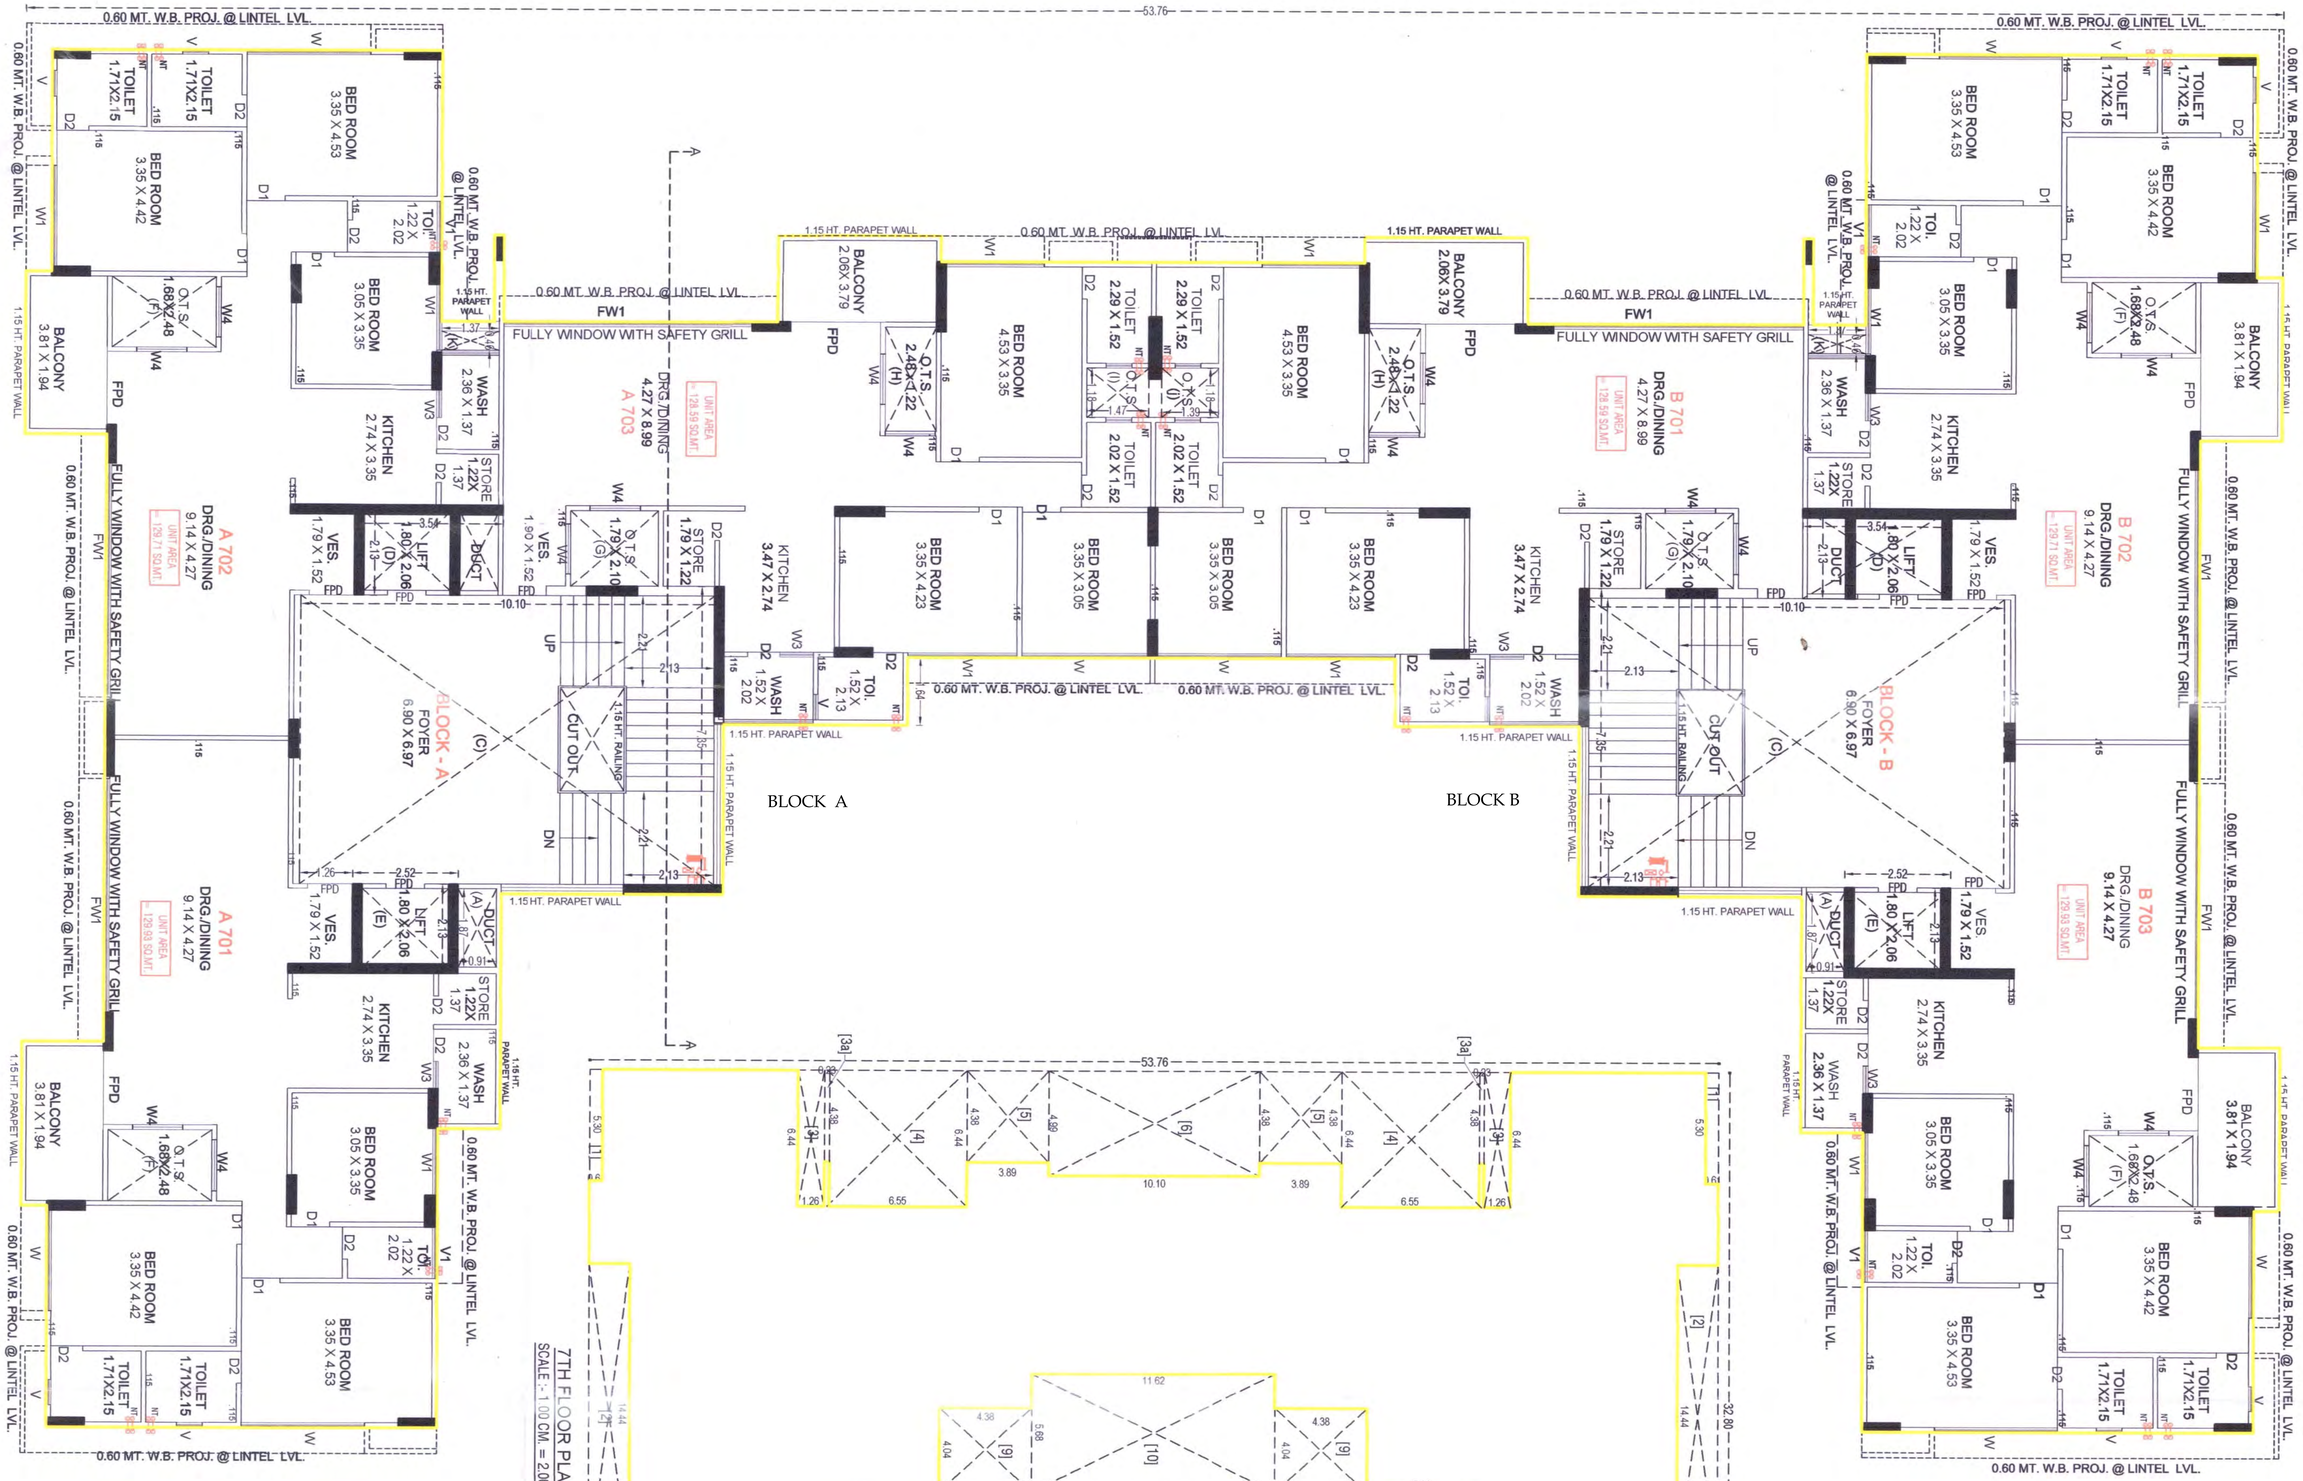

BUILT UP AREA CALC.


7TH FLOOR

O/O	32.80 X 53.76		=	1763.33
LESS:-				
(1)	5.30 X 0.61 X 4		=	12.93
(2)	14.44 X 1.94 X 2		=	56.03
(3)	6.44 X 1.26 X 2		=	16.23
(3a)	4.38 X 0.23 X 2		=	2.01
(4)	6.44 X 6.55 X 2		=	84.36
(5)	4.38 X 3.89 X 2		=	34.08
(6)	4.99 X 10.10 X 1		=	50.40
(7)	7.13 X 33.95		=	242.06
(8)	5.60 X 30.98		=	173.49
(9)	4.04 X 4.38 X 2		=	35.39
(10)	5.68 X 11.62 X 1		=	66.00
	TOTAL LESS		=	772.98

NET BUILT AREA ON 7TH FLOOR
(1763.33- 772.98) = 990.35 Sq.Mts.

SEVENTH FLOOR

BLOCK A & B

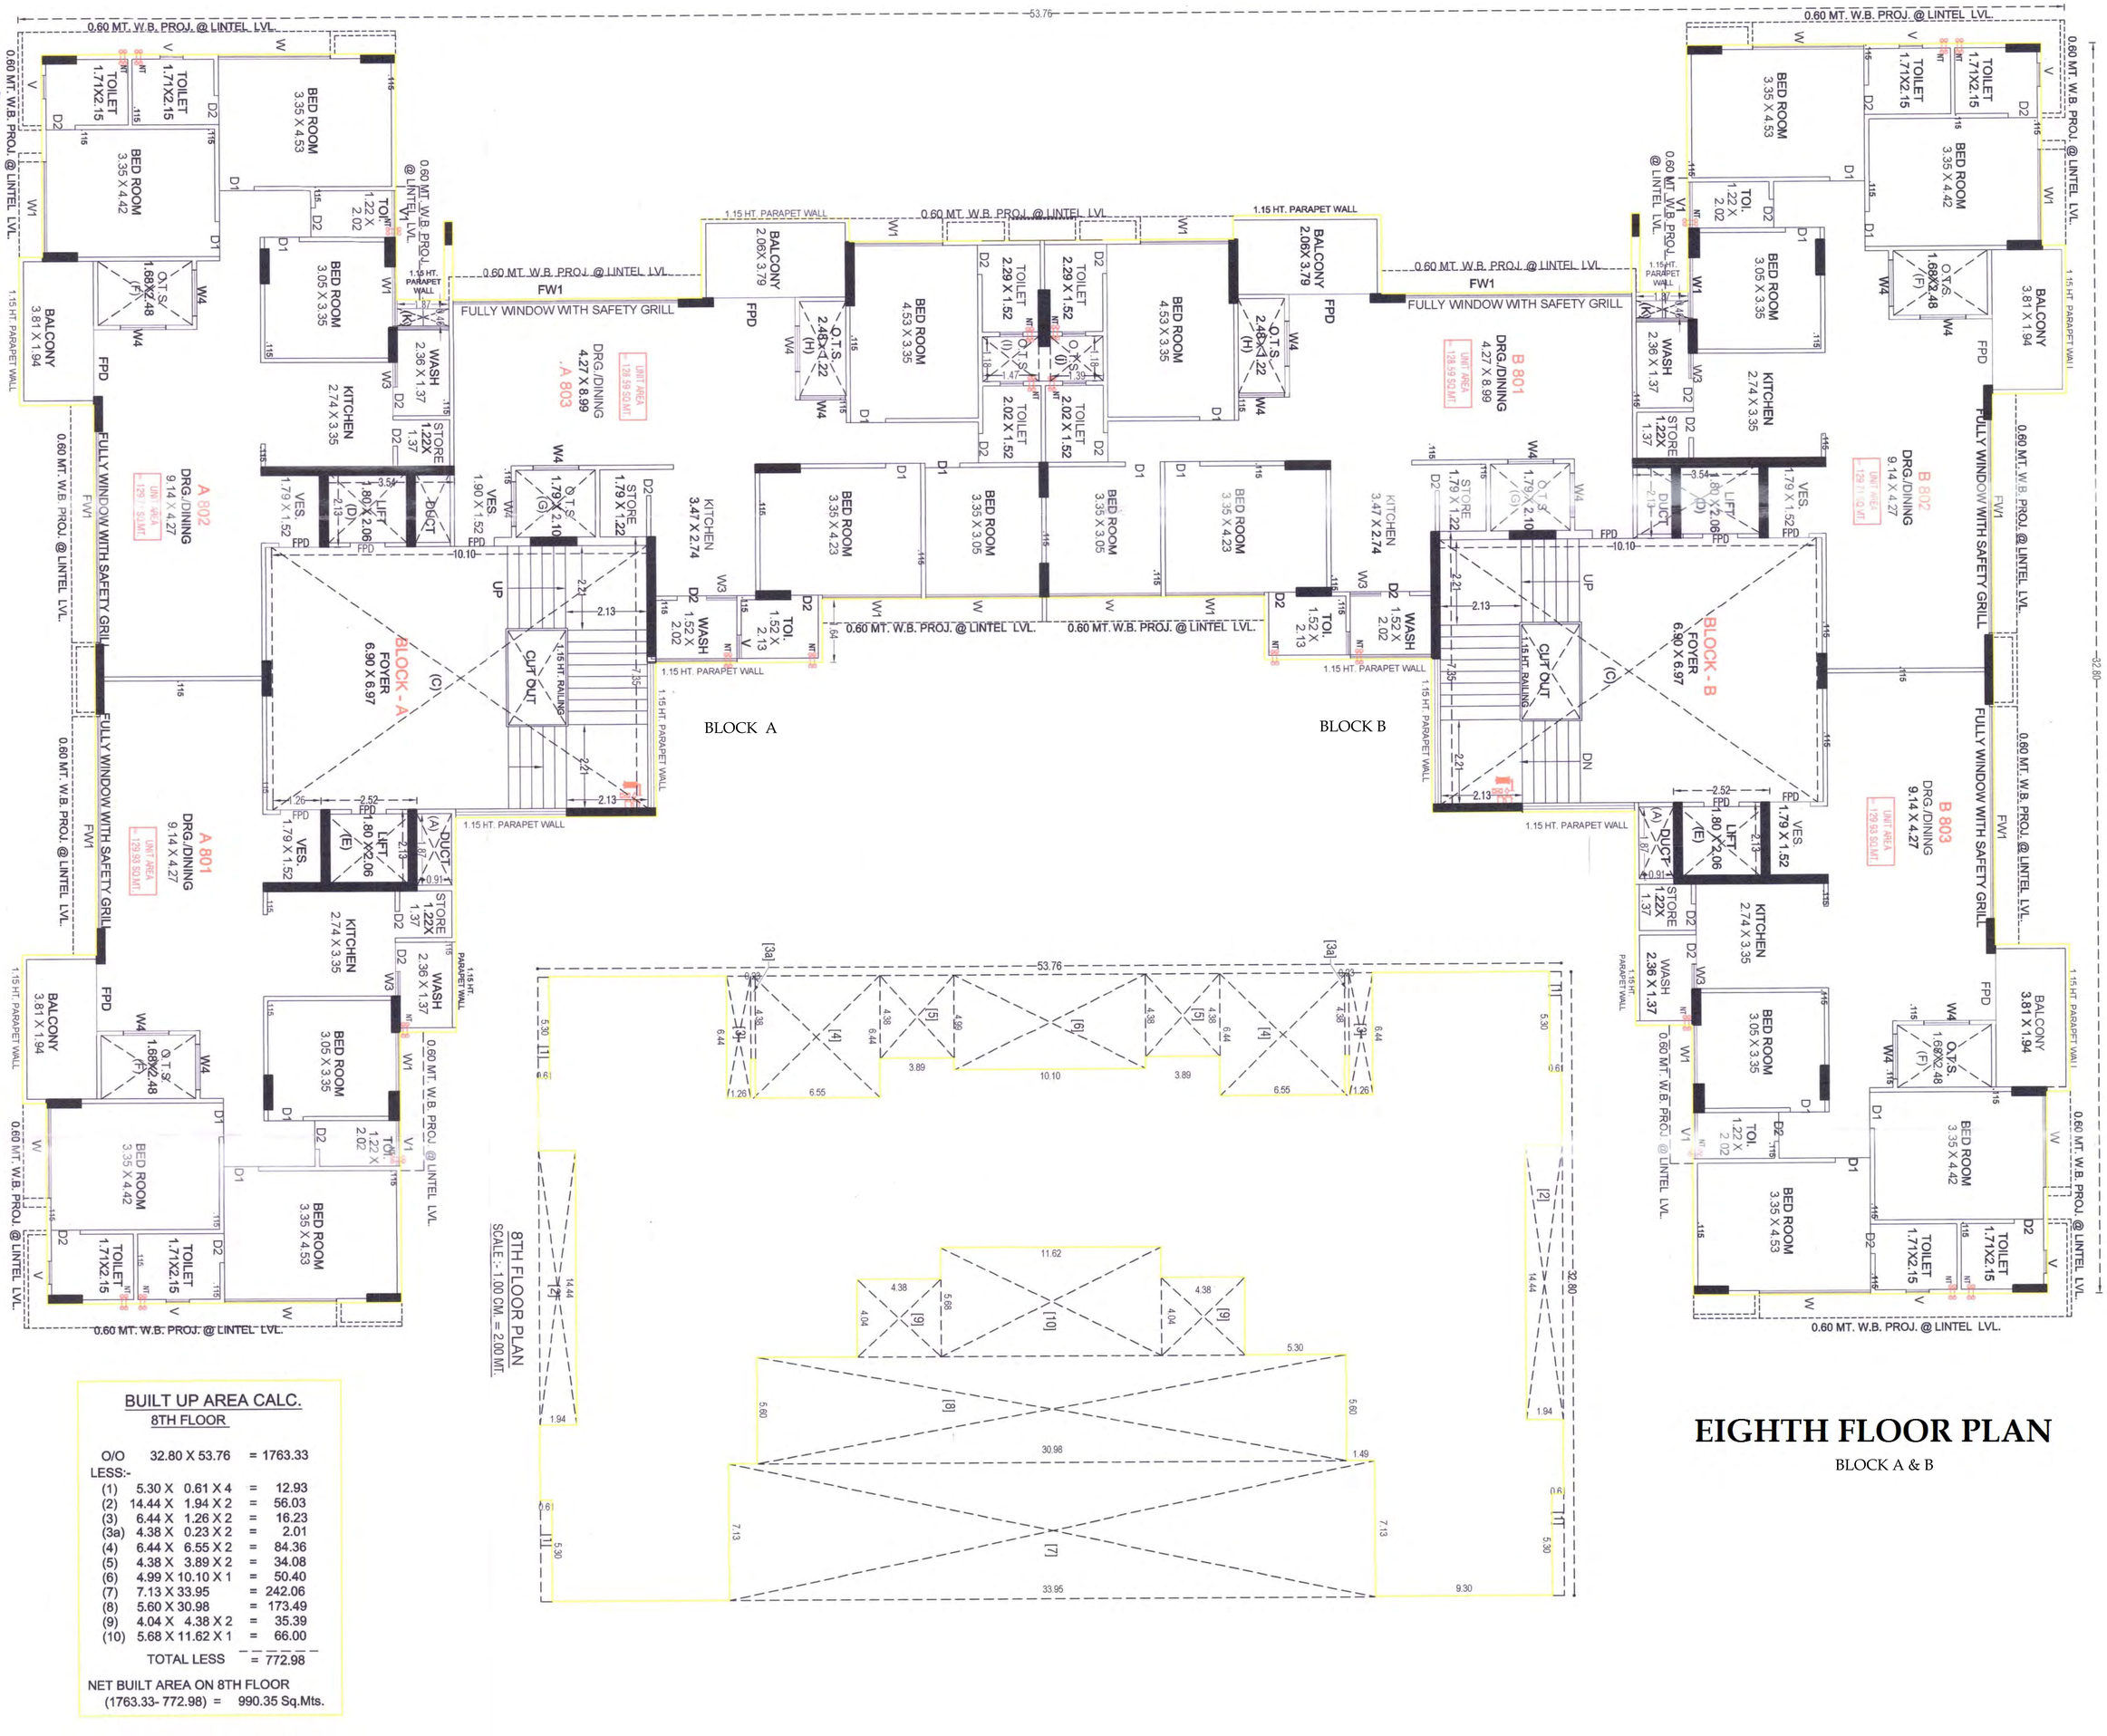


BUILT UP AREA CALC.

8TH FLOOR

O/O	32.80 X 53.76	=	1763.33
LESS:-			
(1)	5.30 X 0.61 X 4	=	12.93
(2)	14.44 X 1.94 X 2	=	56.03
(3)	6.44 X 1.26 X 2	=	16.23
(3a)	4.38 X 0.23 X 2	=	2.01
(4)	6.44 X 6.55 X 2	=	84.36
(5)	4.38 X 3.89 X 2	=	34.08
(6)	4.99 X 10.10 X 1	=	50.40
(7)	7.13 X 33.95	=	242.06
(8)	5.60 X 30.98	=	173.49
(9)	4.04 X 4.38 X 2	=	35.39
(10)	5.68 X 11.62 X 1	=	66.00
	TOTAL LESS	=	772.98

NET BUILT AREA ON 8TH FLOOR
(1763.33- 772.98) = 990.35 Sq.Mts.

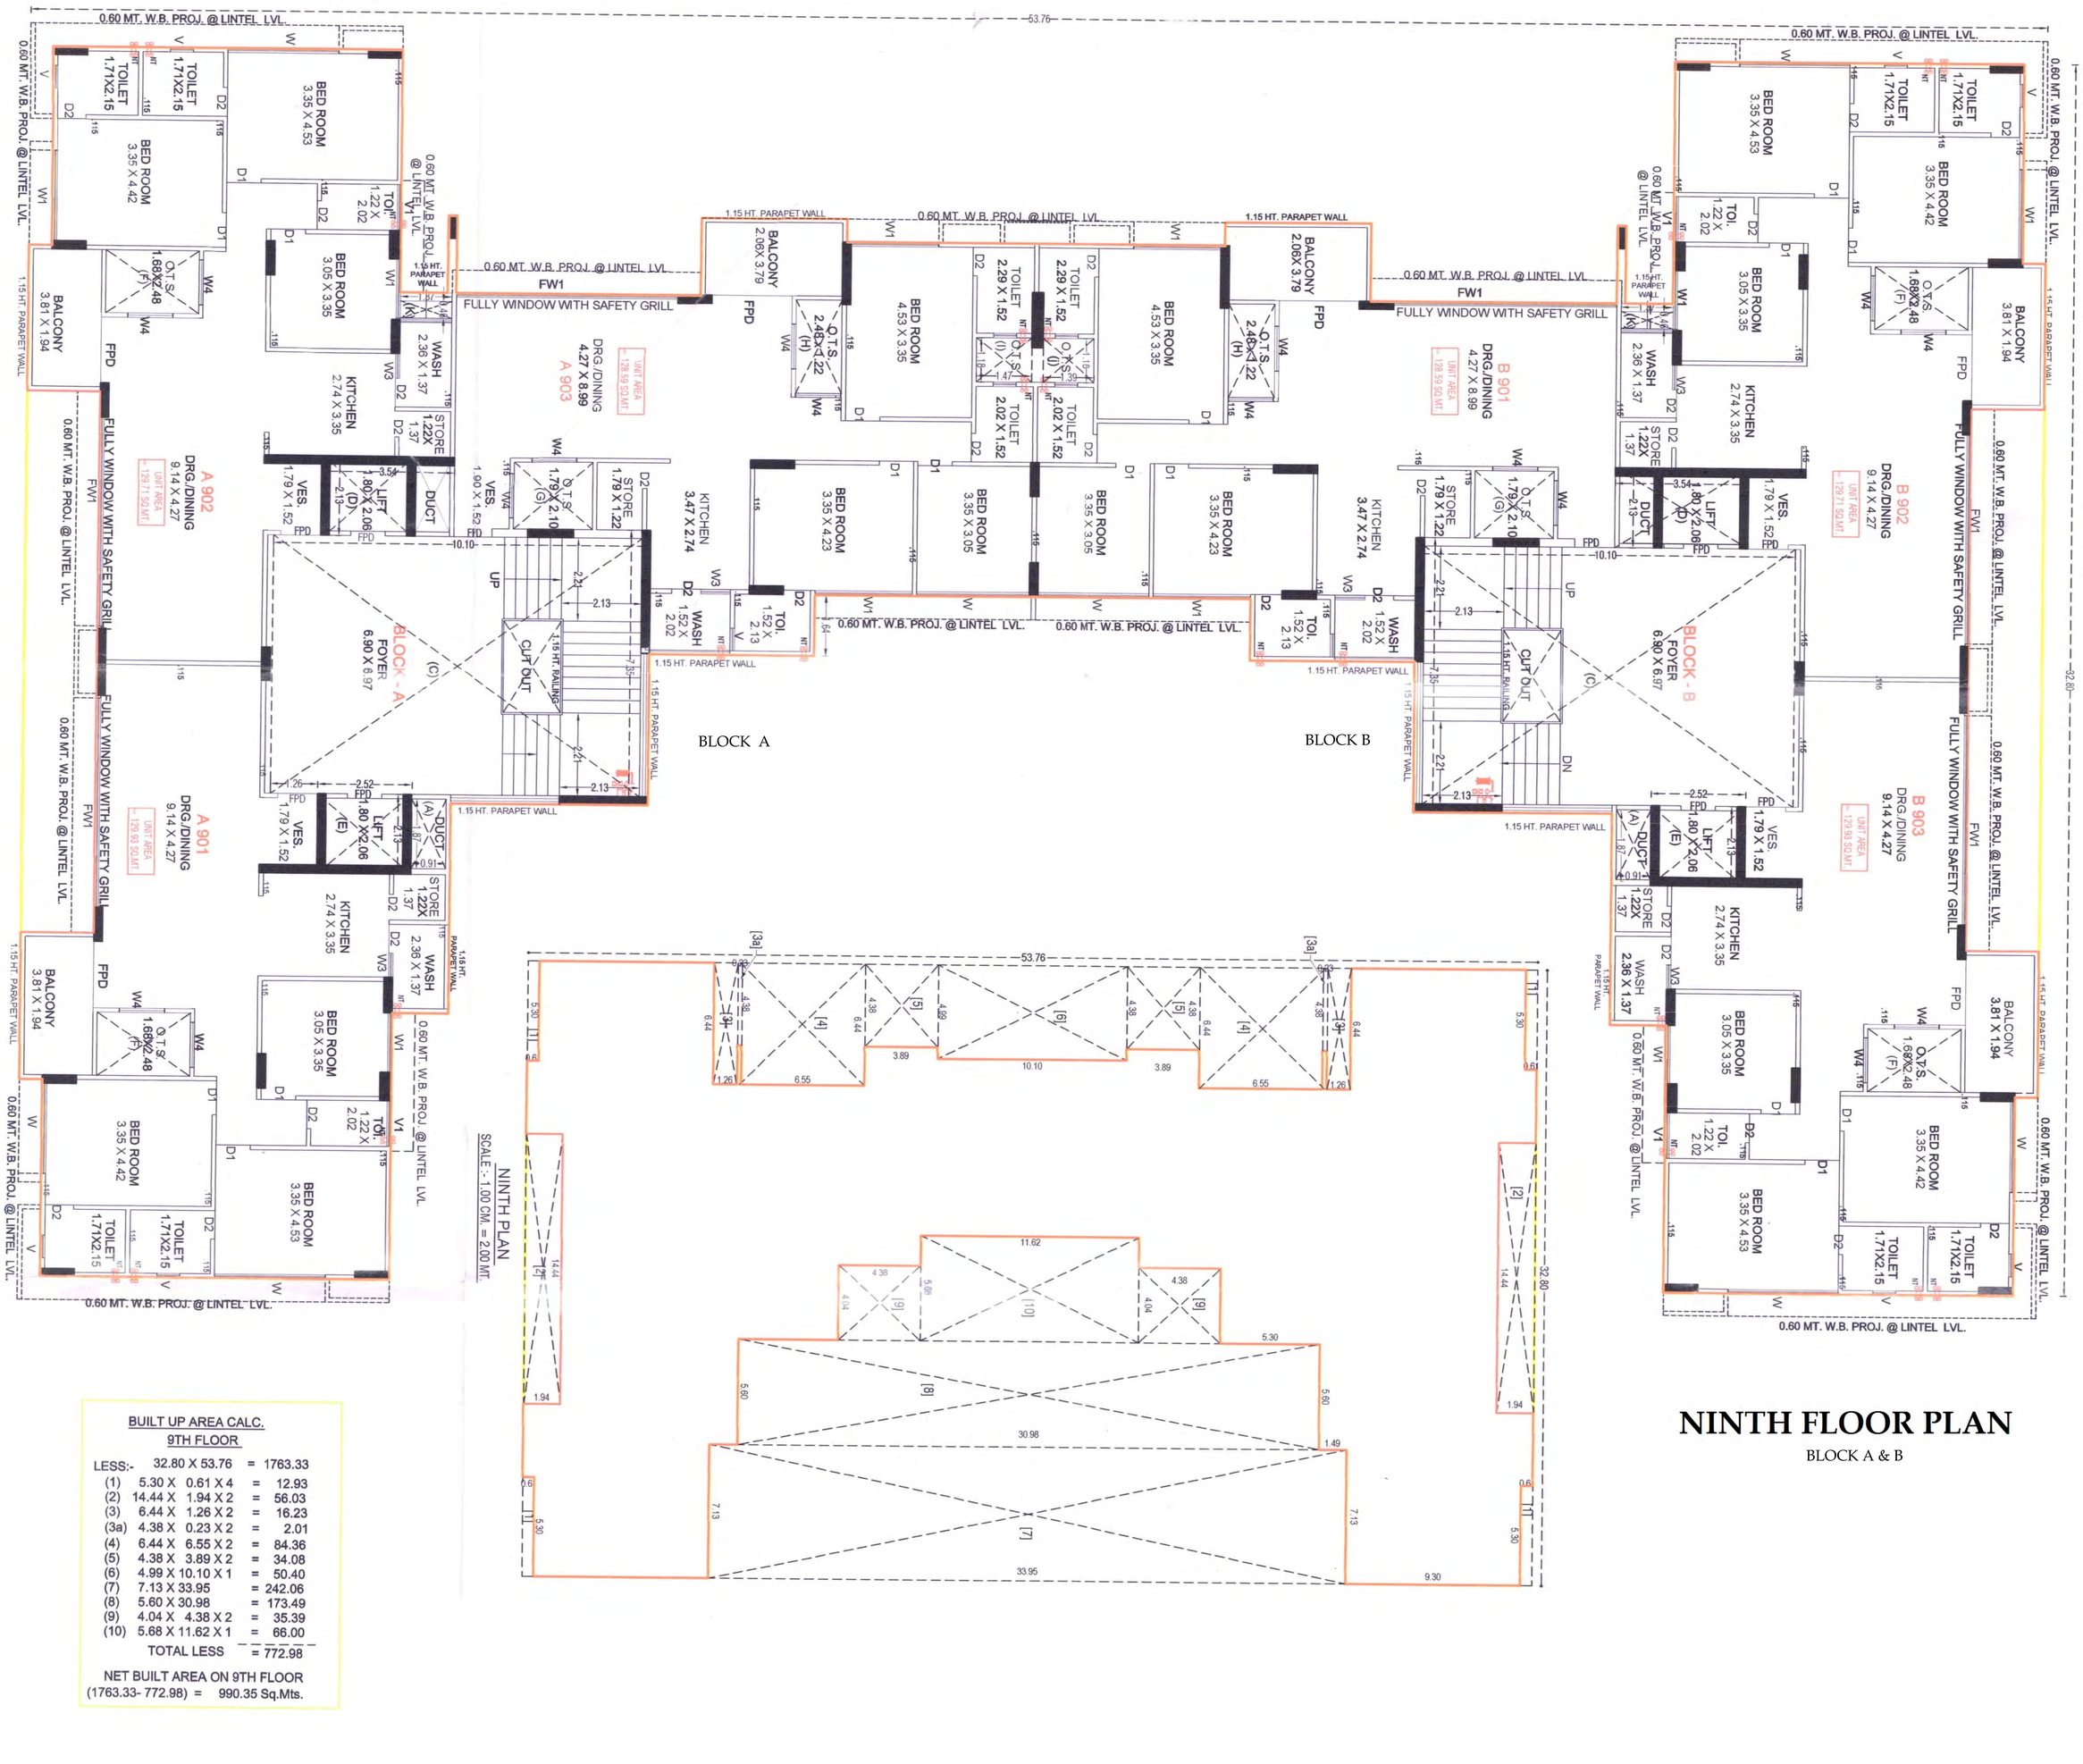


BUILT UP AREA CALC.
9TH FLOOR

LESS:-	32.80 X 53.76	=	1763.33
(1)	5.30 X 0.61 X 4	=	12.93
(2)	14.44 X 1.94 X 2	=	56.03
(3)	6.44 X 1.26 X 2	=	16.23
(3a)	4.38 X 0.23 X 2	=	2.01
(4)	6.44 X 6.55 X 2	=	84.36
(5)	4.38 X 3.89 X 2	=	34.08
(6)	4.99 X 10.10 X 1	=	50.40
(7)	7.13 X 33.95	=	242.06
(8)	5.60 X 30.98	=	173.49
(9)	4.04 X 4.38 X 2	=	35.39
(10)	5.68 X 11.62 X 1	=	66.00
	TOTAL LESS	=	772.98

NET BUILT AREA ON 9TH FLOOR
(1763.33- 772.98) = 990.35 Sq.Mts.

NINTH FLOOR PLAN
BLOCK A & B

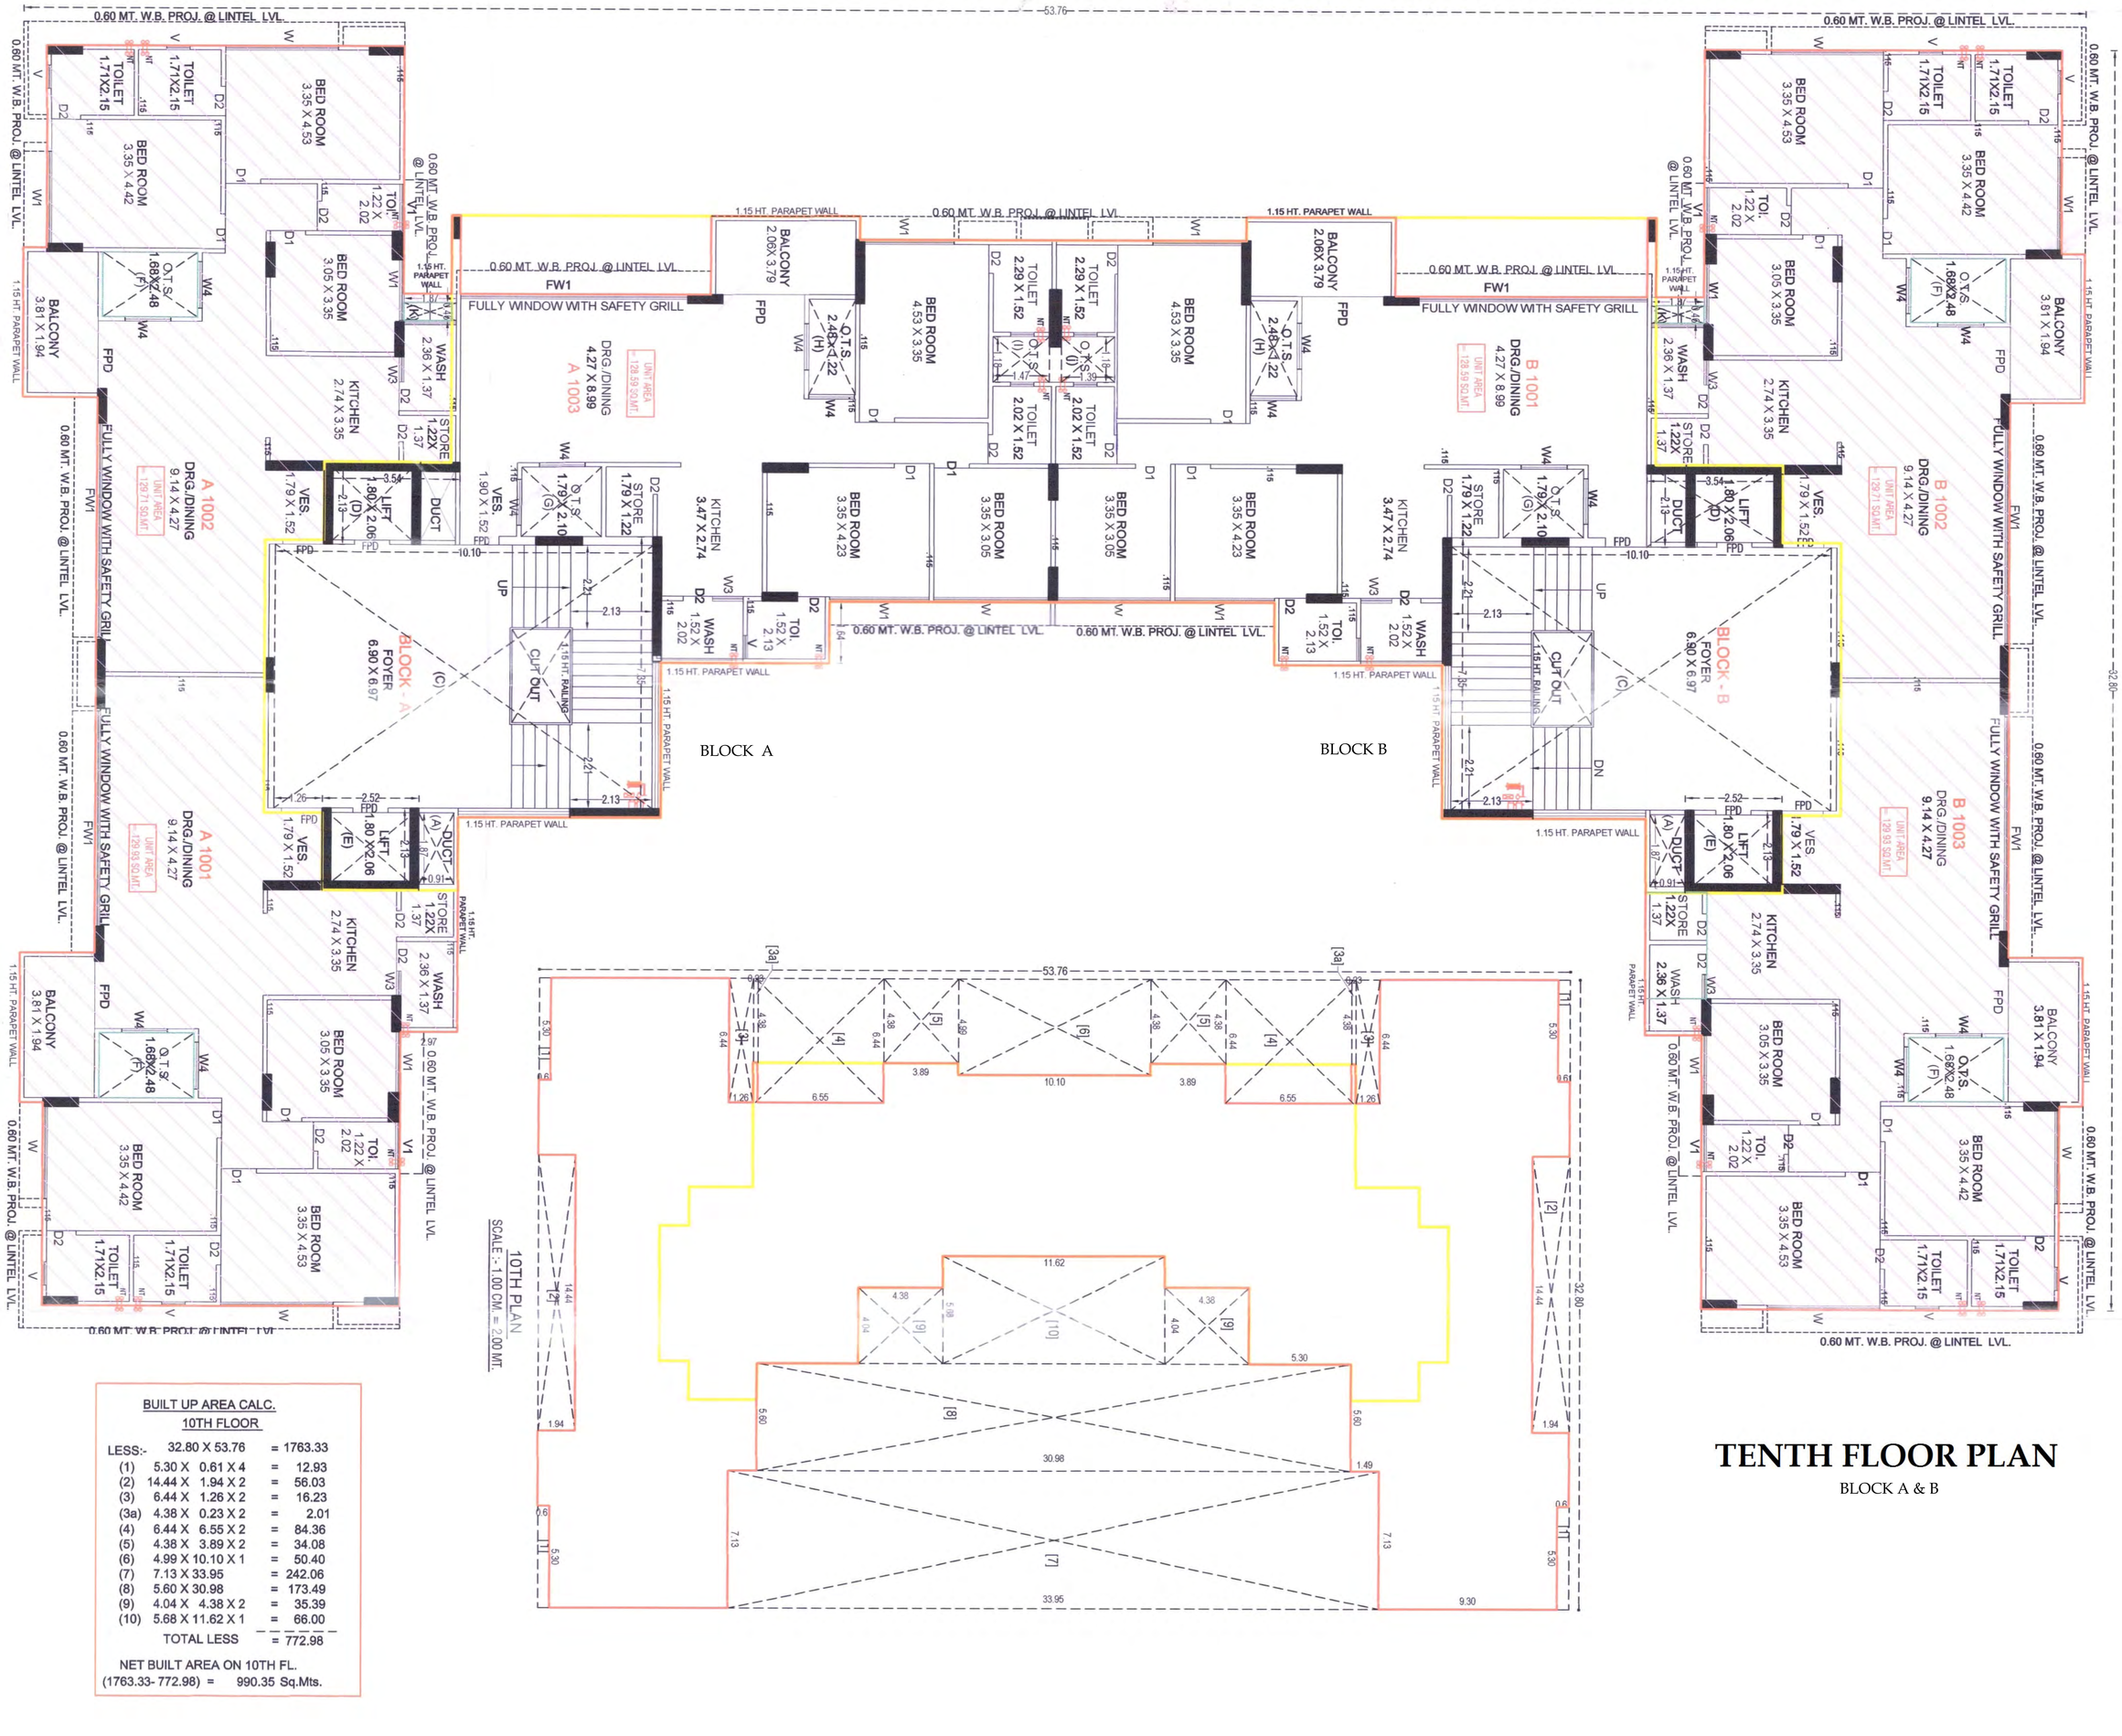


BUILT UP AREA CALC.
10TH FLOOR

LESS:-	32.80 X 53.76	=	1763.33
(1)	5.30 X 0.61 X 4	=	12.93
(2)	14.44 X 1.94 X 2	=	56.03
(3)	6.44 X 1.26 X 2	=	16.23
(3a)	4.38 X 0.23 X 2	=	2.01
(4)	6.44 X 6.55 X 2	=	84.36
(5)	4.38 X 3.89 X 2	=	34.08
(6)	4.99 X 10.10 X 1	=	50.40
(7)	7.13 X 33.95	=	242.06
(8)	5.60 X 30.98	=	173.49
(9)	4.04 X 4.38 X 2	=	35.39
(10)	5.68 X 11.62 X 1	=	66.00
	TOTAL LESS	=	772.98

NET BUILT AREA ON 10TH FL.
(1763.33- 772.98) = 990.35 Sq.Mts.

TENTH FLOOR PLAN

BLOCK A & B

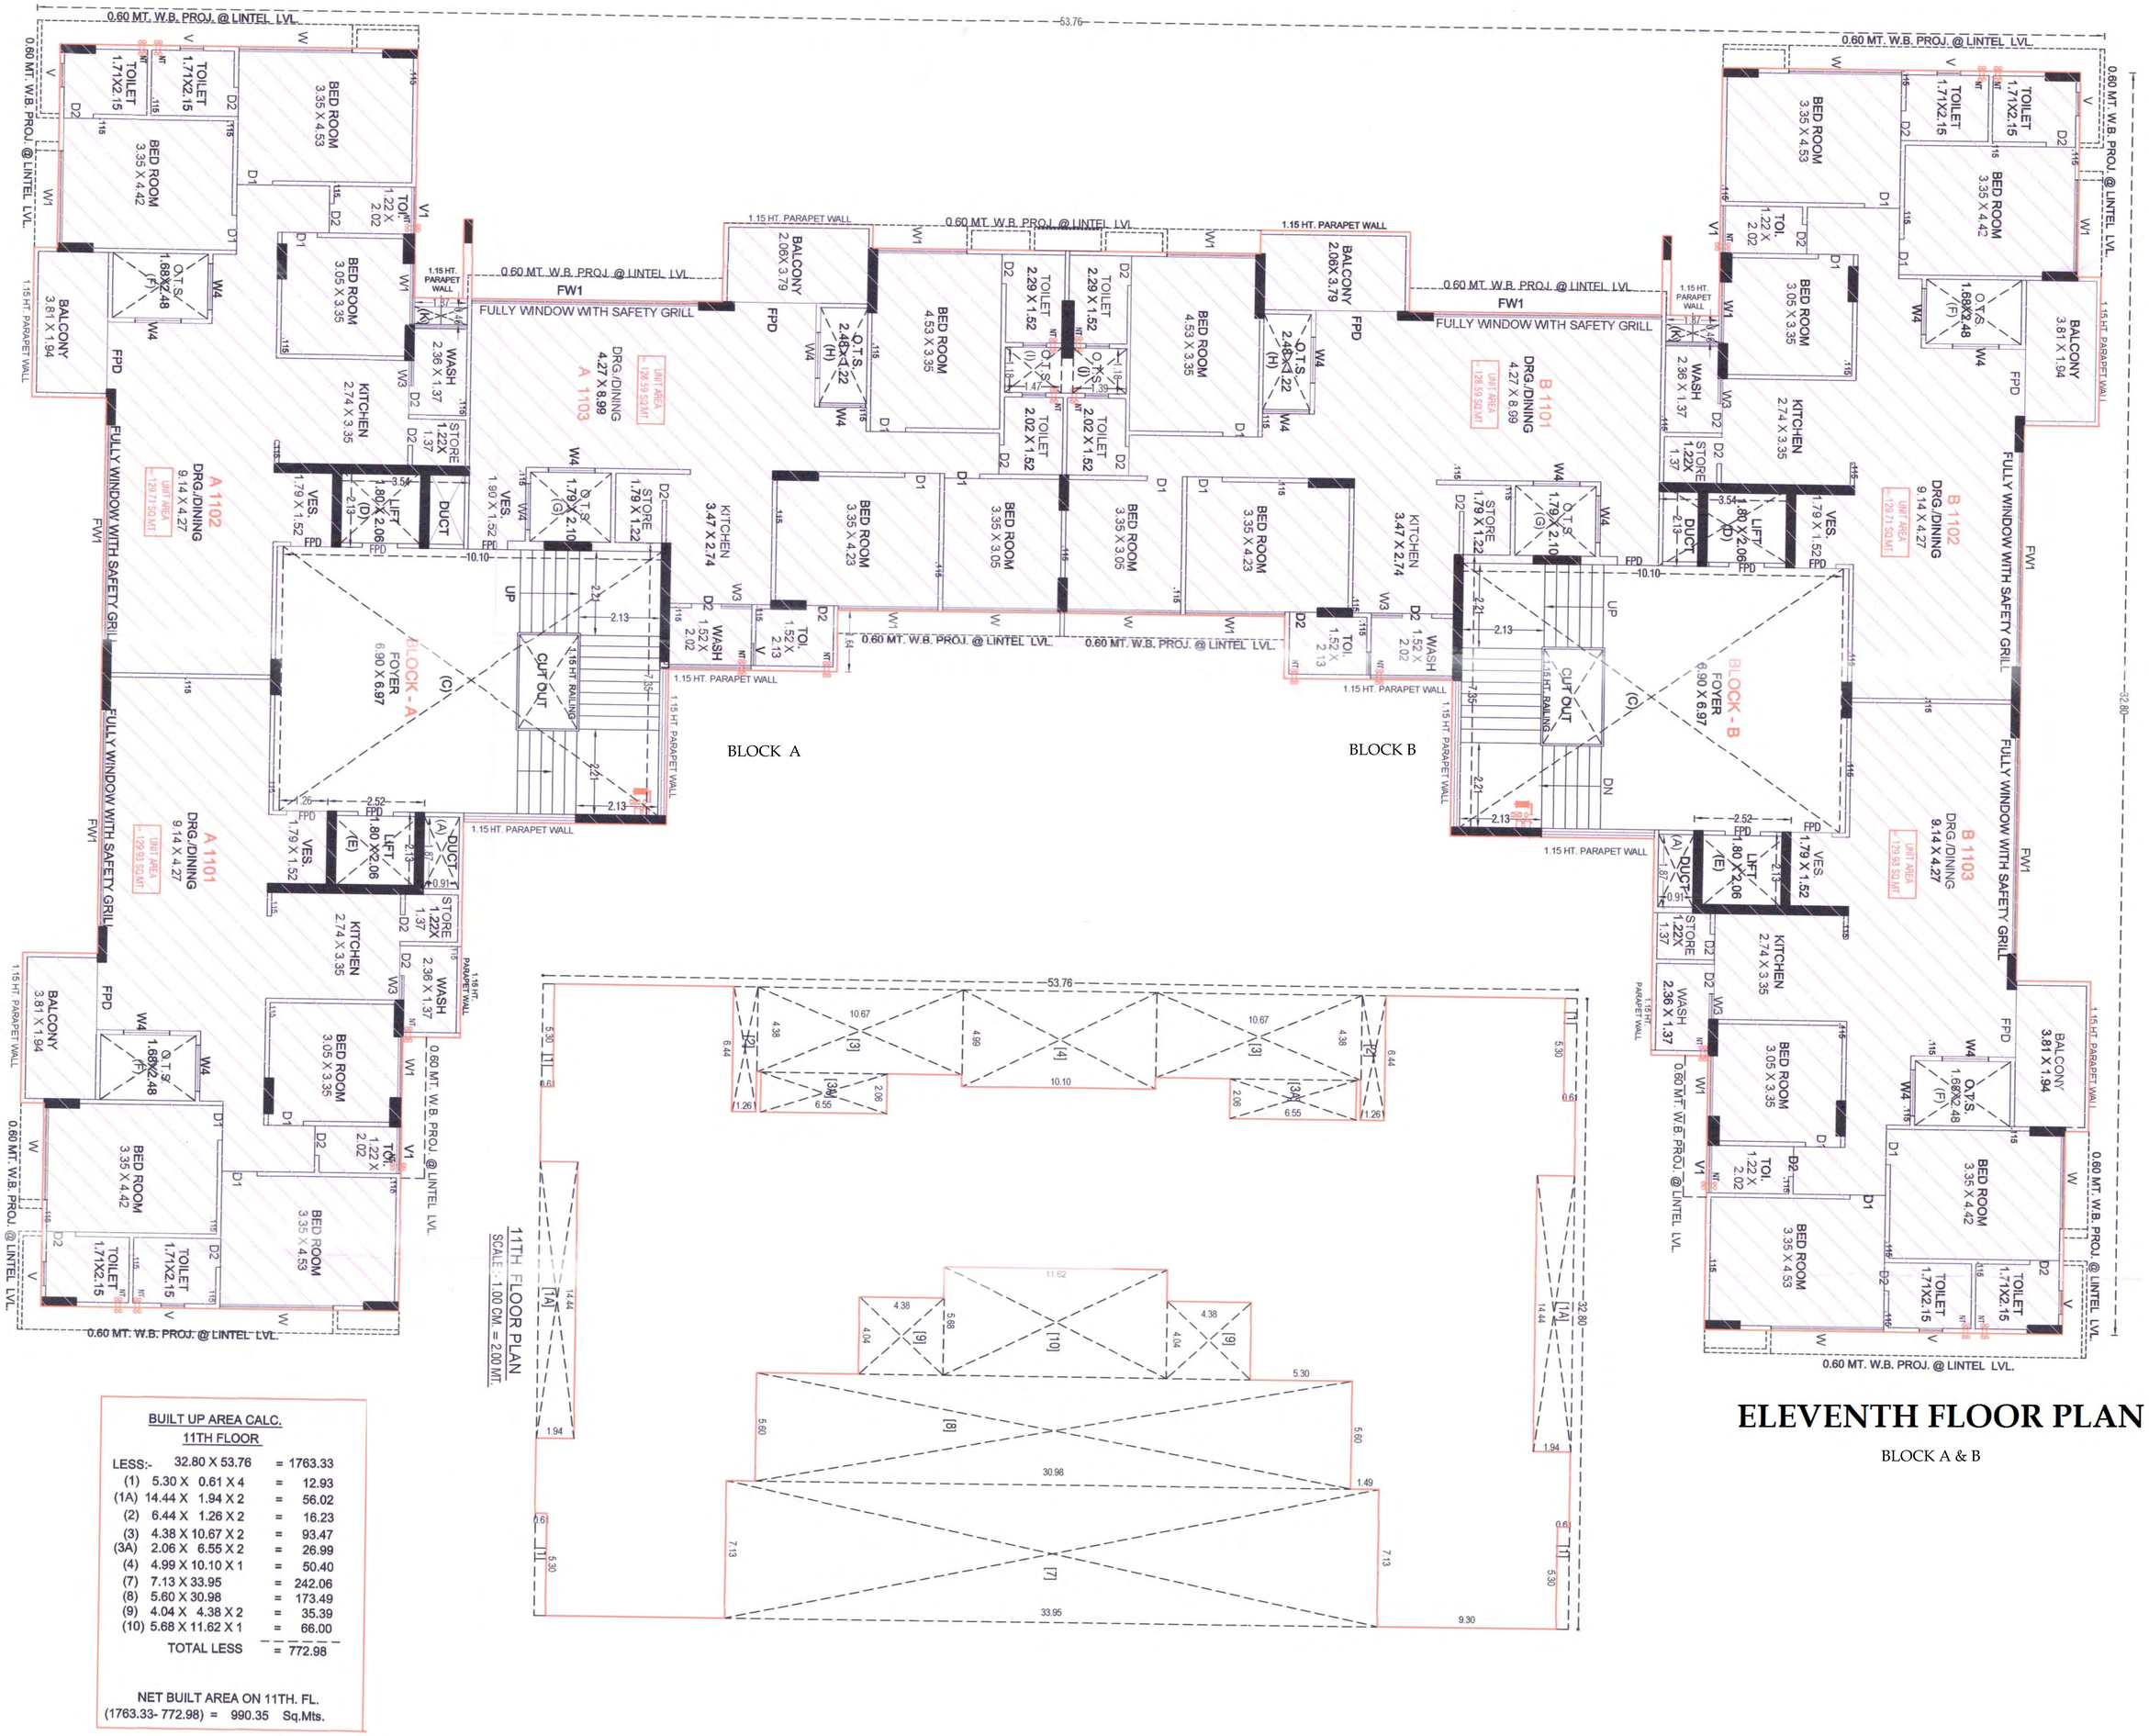

BUILT UP AREA CALC.
11TH FLOOR

LESS:-	32.80 X 53.76	=	1763.33
(1)	5.30 X 0.61 X 4	=	12.93
(1A)	14.44 X 1.94 X 2	=	56.02
(2)	6.44 X 1.26 X 2	=	16.23
(3)	4.38 X 10.67 X 2	=	93.47
(3A)	2.06 X 6.55 X 2	=	26.99
(4)	4.99 X 10.10 X 1	=	50.40
(7)	7.13 X 33.95	=	242.06
(8)	5.60 X 30.98	=	173.49
(9)	4.04 X 4.38 X 2	=	35.39
(10)	5.68 X 11.62 X 1	=	66.00
TOTAL LESS		=	772.98

NET BUILT AREA ON 11TH. FL.
(1763.33- 772.98) = 990.35 Sq.Mts.

ELEVENTH FLOOR PLAN

BLOCK A & B



AMENITIES

- MAIN GATE WITH SECURITY
- INTERCOM SYSTEM WITH CC TV CAMERA IN COMMON AREA
- PARKING AT GROUND FLOOR & BASEMENT
- PAVED ROADS WITH STREET LIGHTS
- FULLY AUTOMATIC LIFT
- FIRE SAFETY SYSTEMS
- GENERATOR FOR POWER BACK-UP FOR COMMON AREA
- GYMNASIUM
- CHILDREN PLAY AREA
- INDOOR GAMES
- SCHOOL BUS PICK-UP & DROP-OFF ZONE
- LANDSCAPE GARDEN WITH GAZEBO
- MUSIC SYSTEM IN COMMON AREA
- 24 X 7 WATER SUPPLY



PROJECT BY

AMIRAJ GROUP

DEVELOPER

AMIRAJ BUILDCON
Amiraj Farm & Party Plot, Near Gujarat High Court,
S.G. Highway, Sola, Ahmedabad.

SITE

Opp. Mangaldeep Party Plot, Shukan Mall Cross Road
Science City Road, Sola, Ahmedabad - 380060 | M: 9909008728

ARCHITECT

9TH STREET ARCHITECTS

RERA REG NO_____
www.gujrera.gujarat.gov.in