THE
WINSTON


The Winston, Nr. Ashok Vatika, Opp. Hira Rupa Hall, Ambli
Bopal Road, Ambli, Ahmedabad, Gujarat - 380058


ANJANEY INFRAPRO PRIVATE LIMITED

R.S. No. 130/3/3, Nr. Ashok Vatika, Opp. Hira Rupa Hall,
Ambli Bopal Road, Ambli, Ahmedabad, Gujarat - 380058
Contact No. - +91 98798 96397

RERA Registration No._____ **https://gujrera,.gujarat.gov.in/**

Image is Only for Representative Purpose

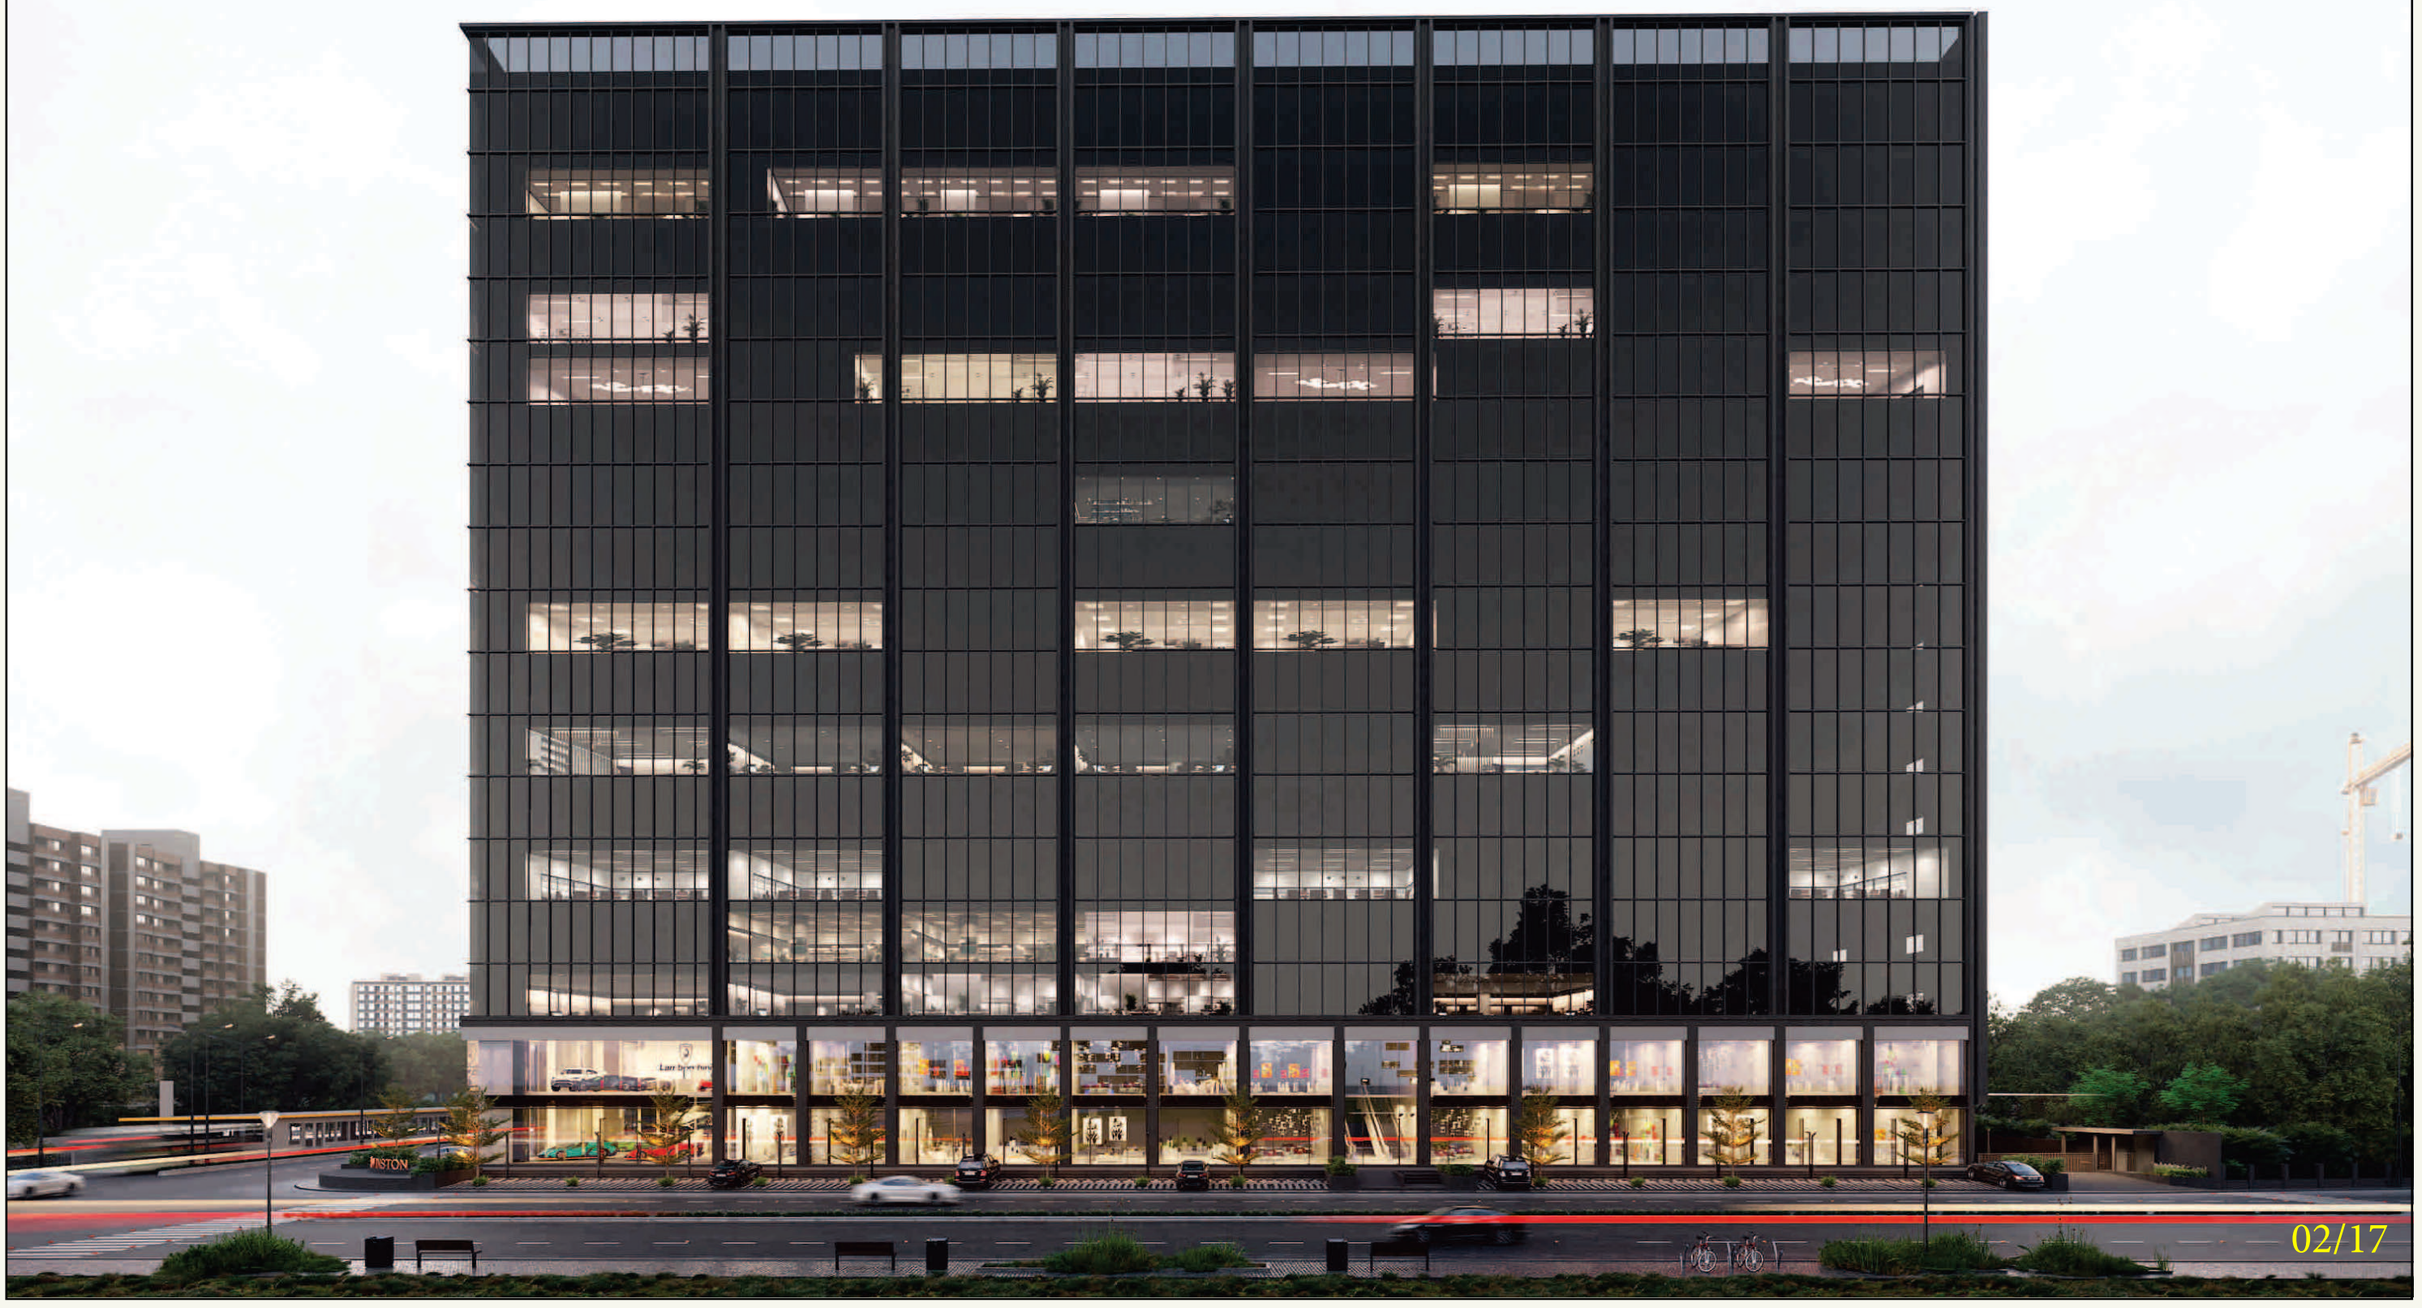


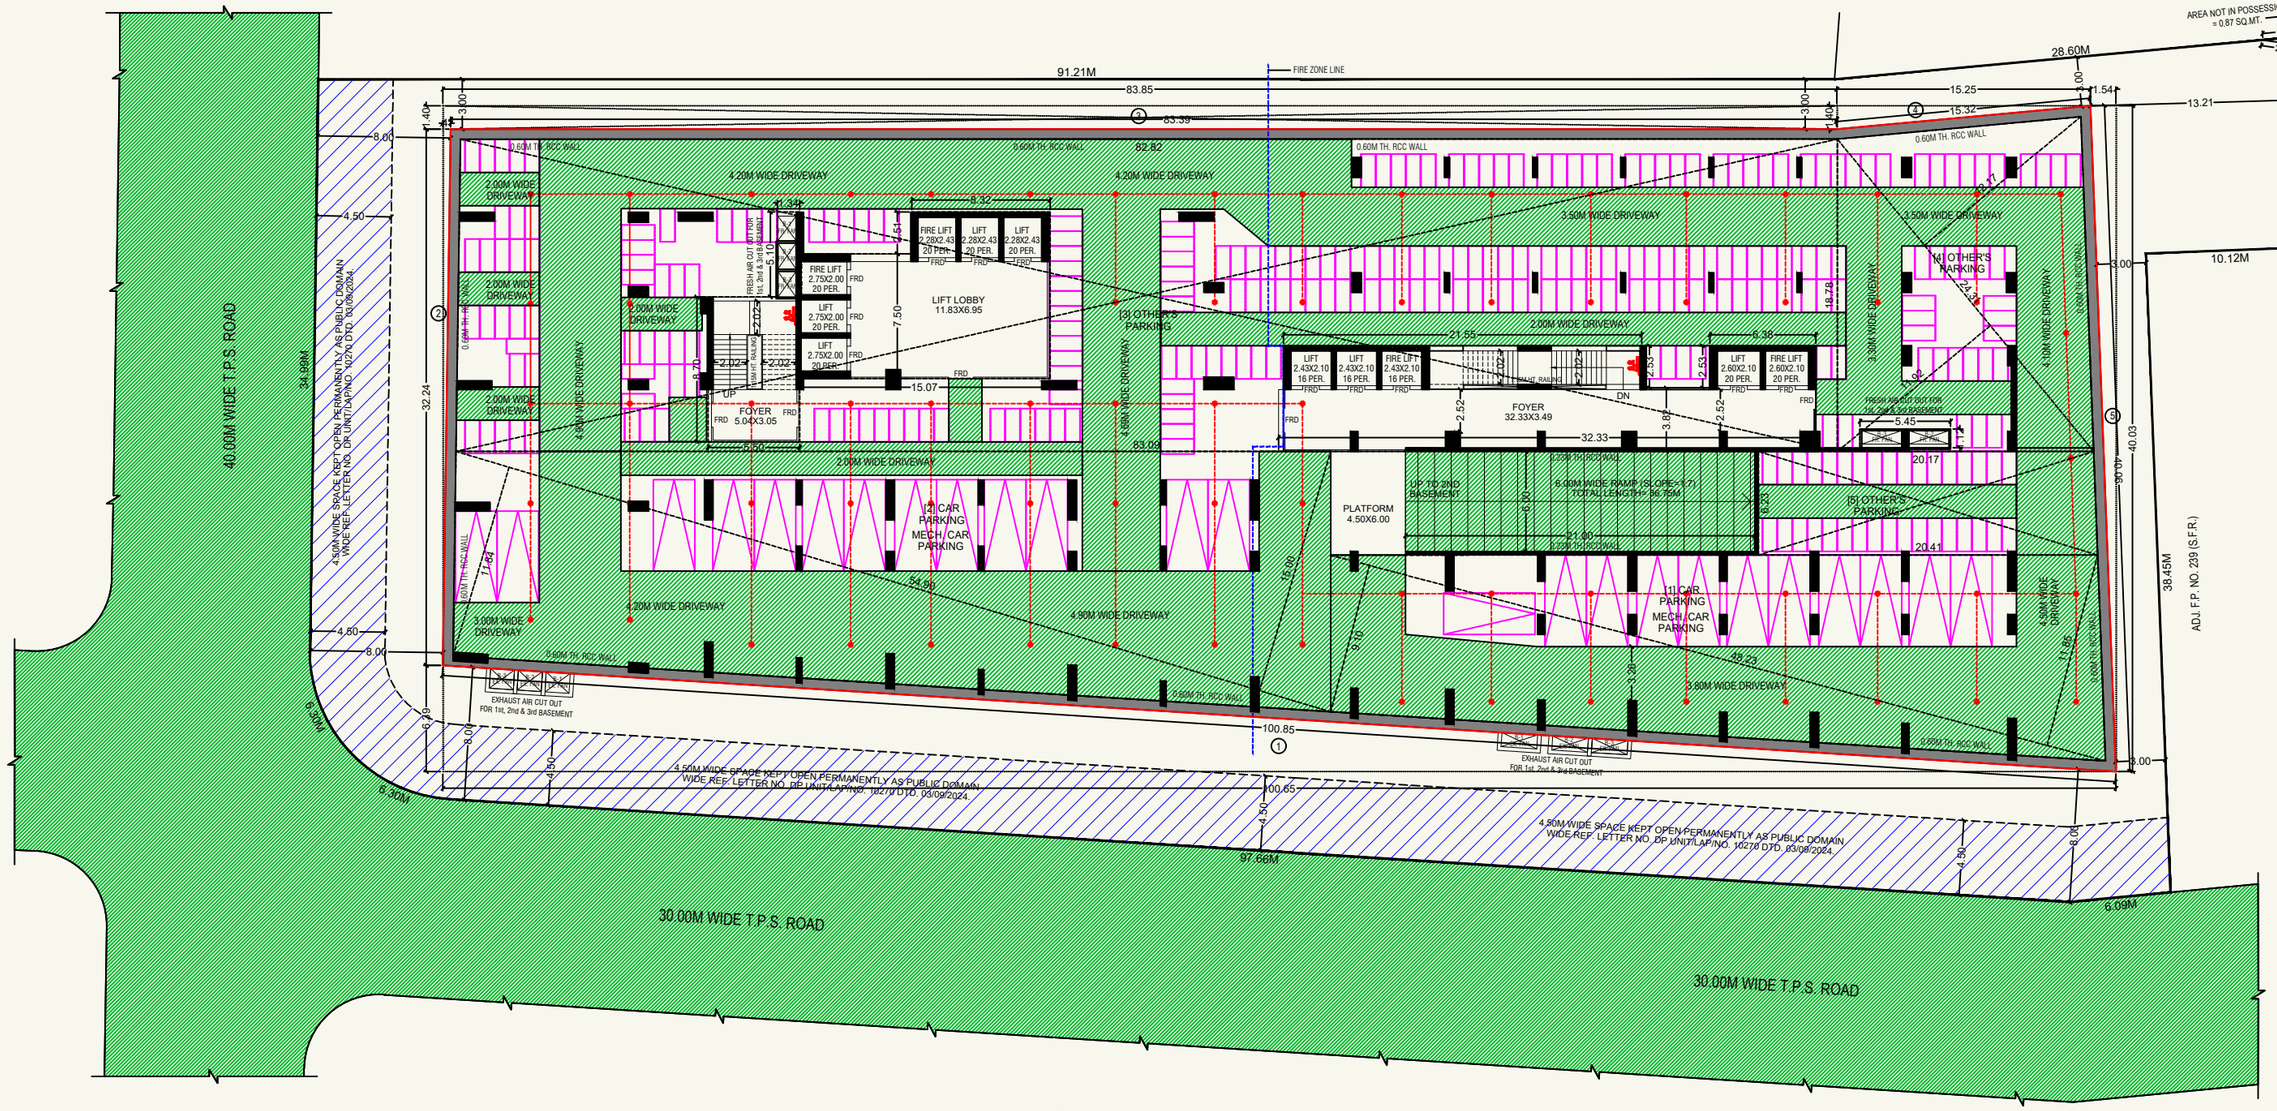


3RD BASEMENT PLAN



2ND BASEMENT PLAN

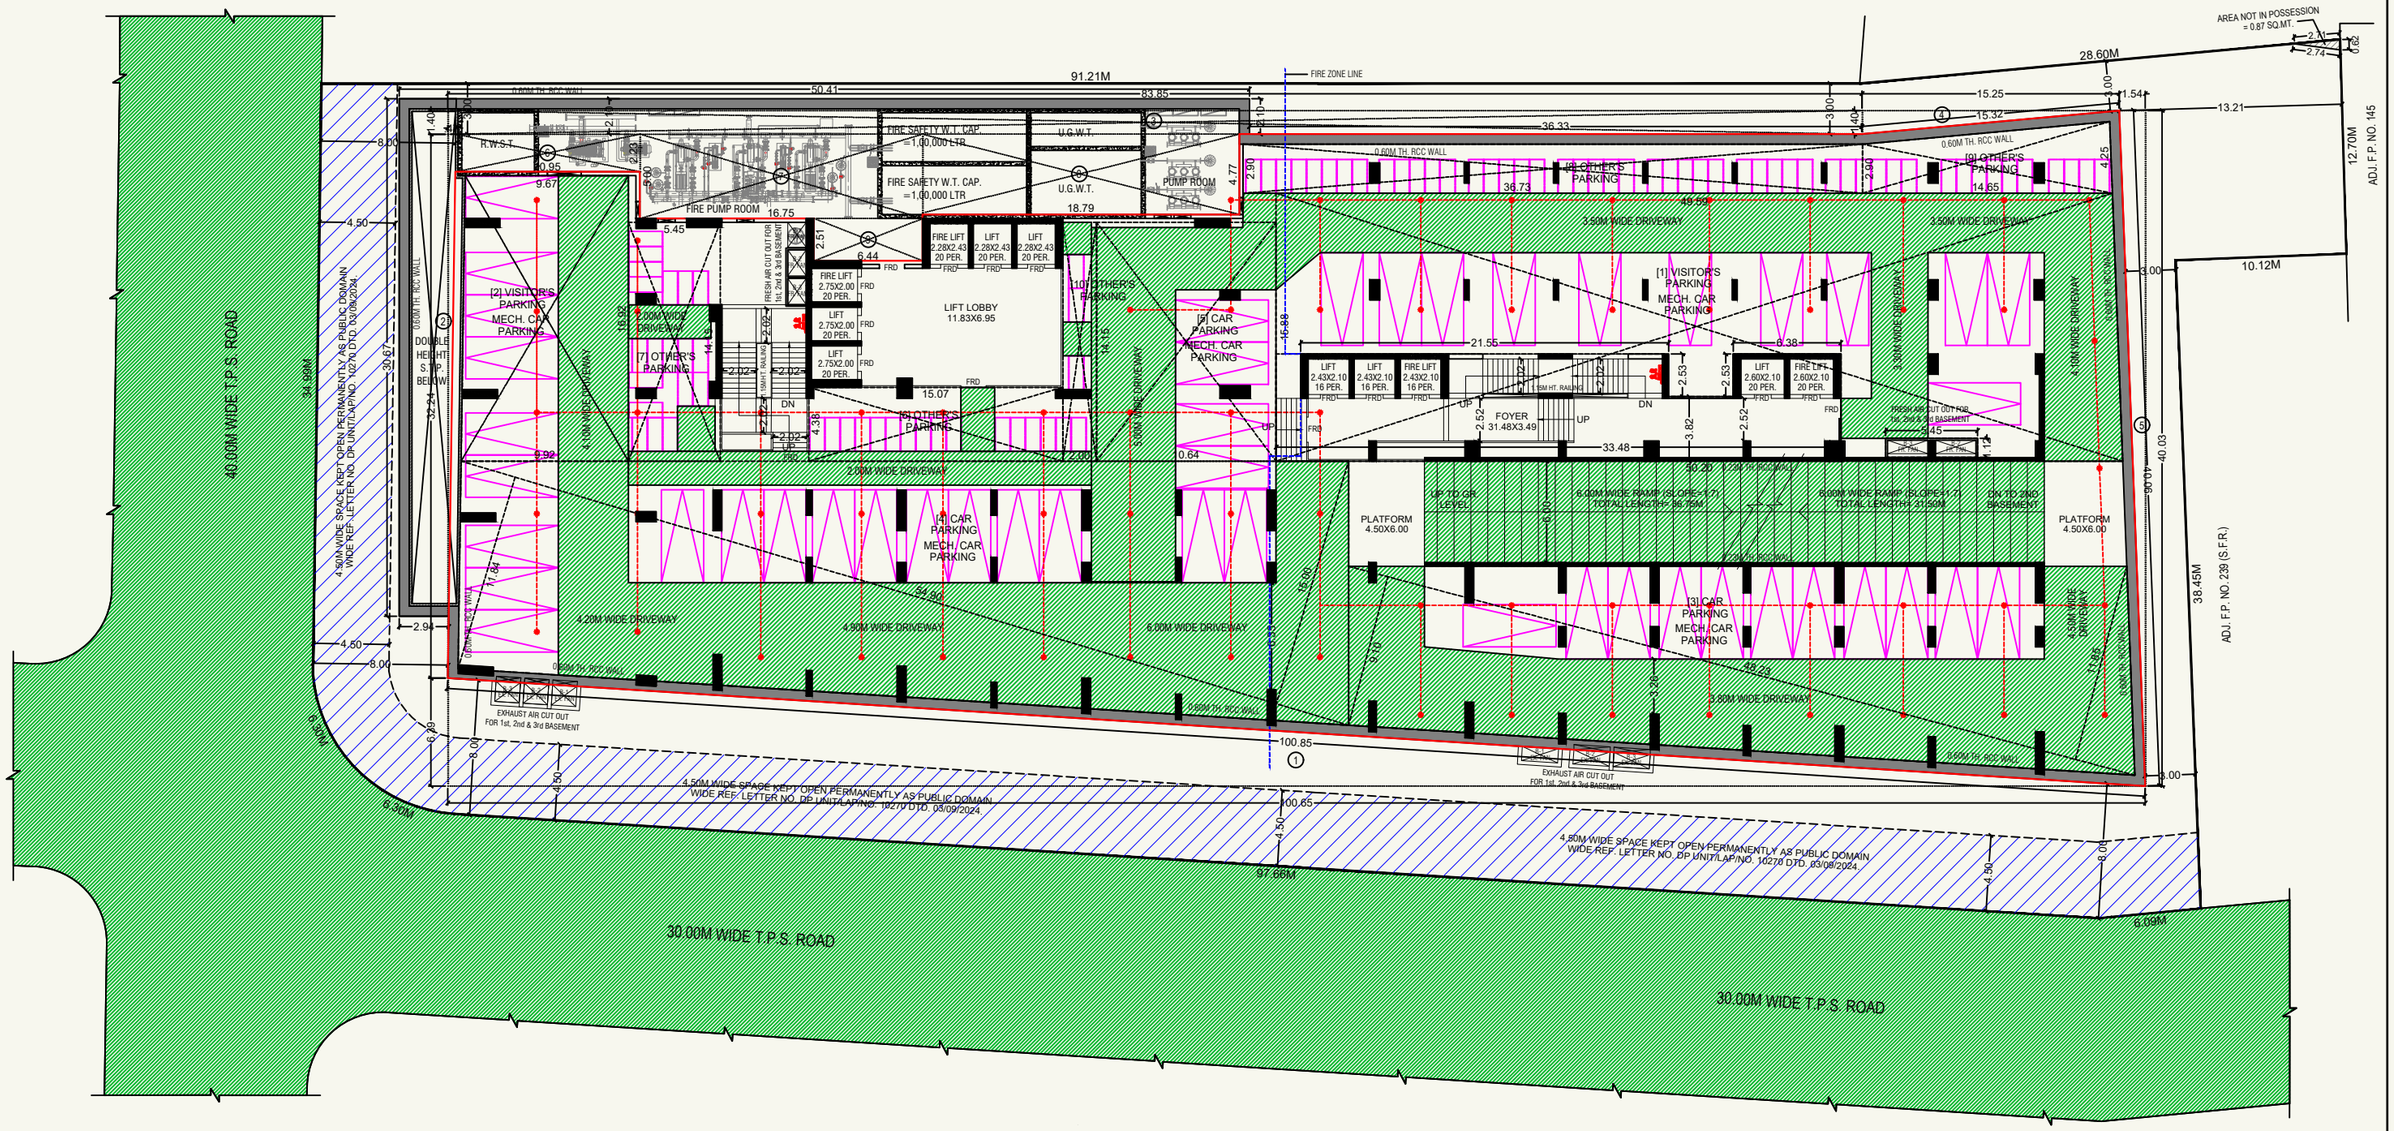


1ST BASEMENT PLAN

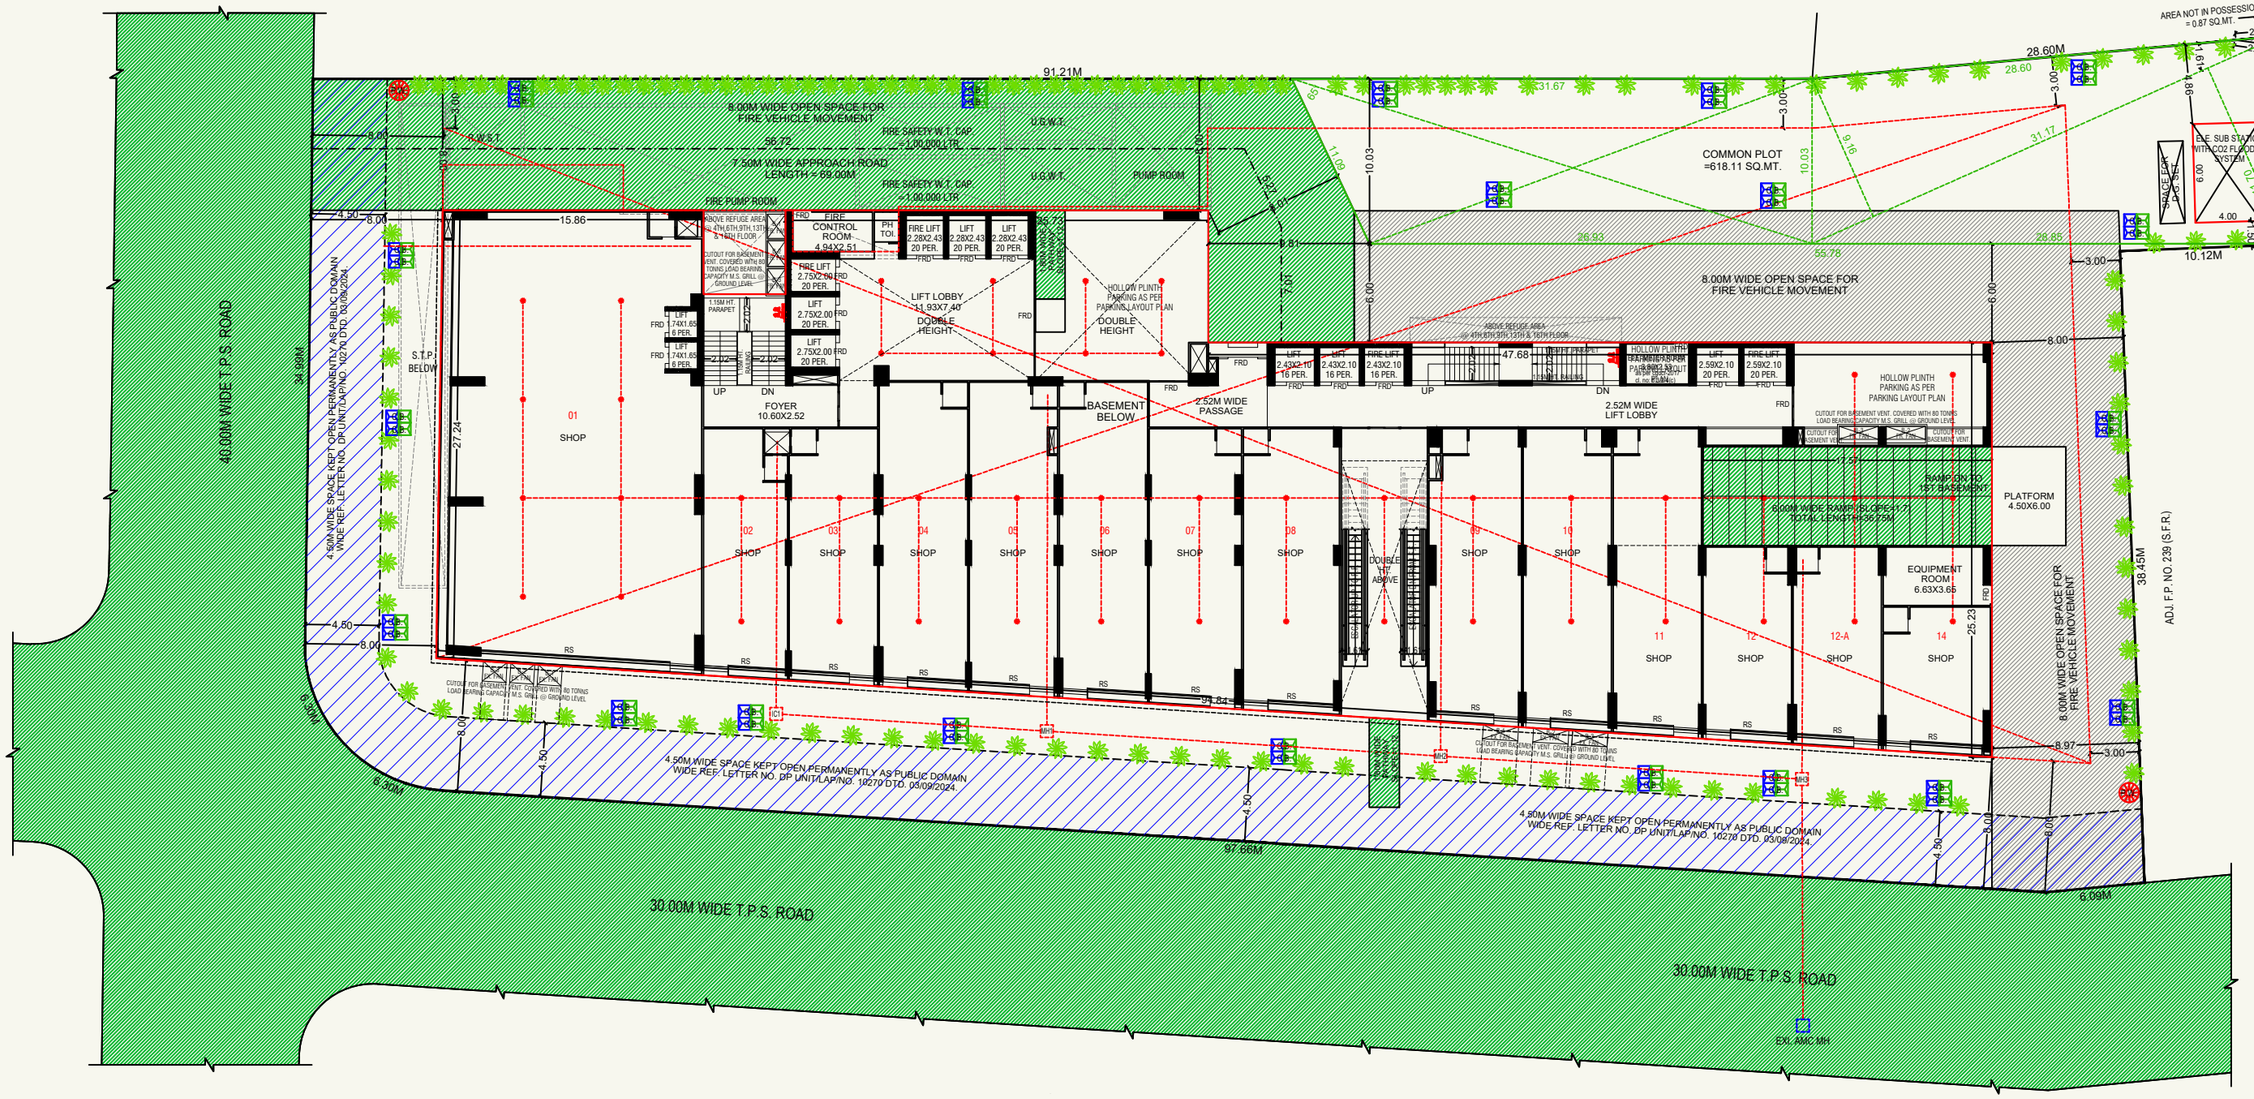


LAYOUT PLAN


06/17

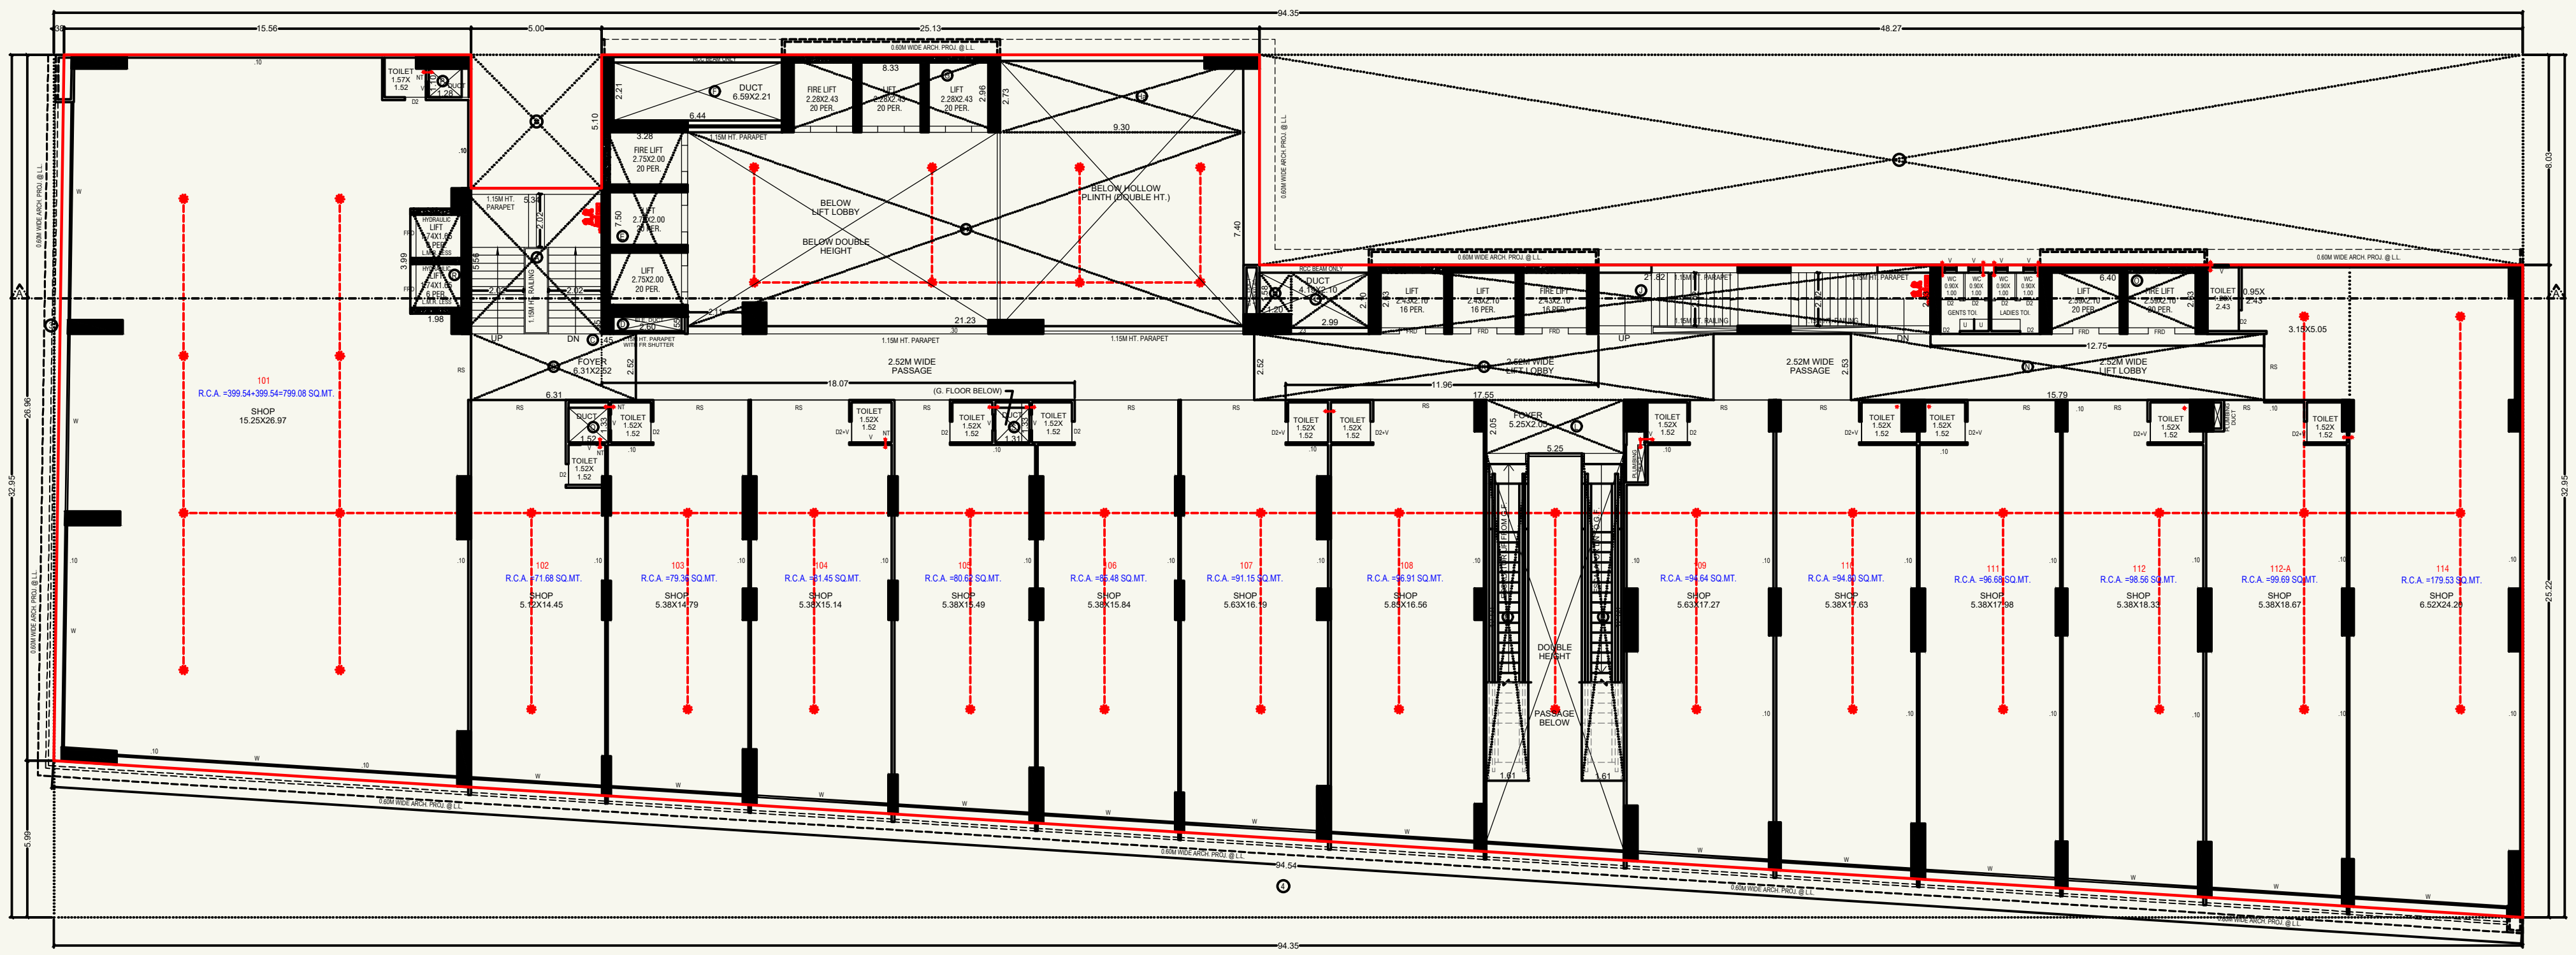


1ST FLOOR PLAN

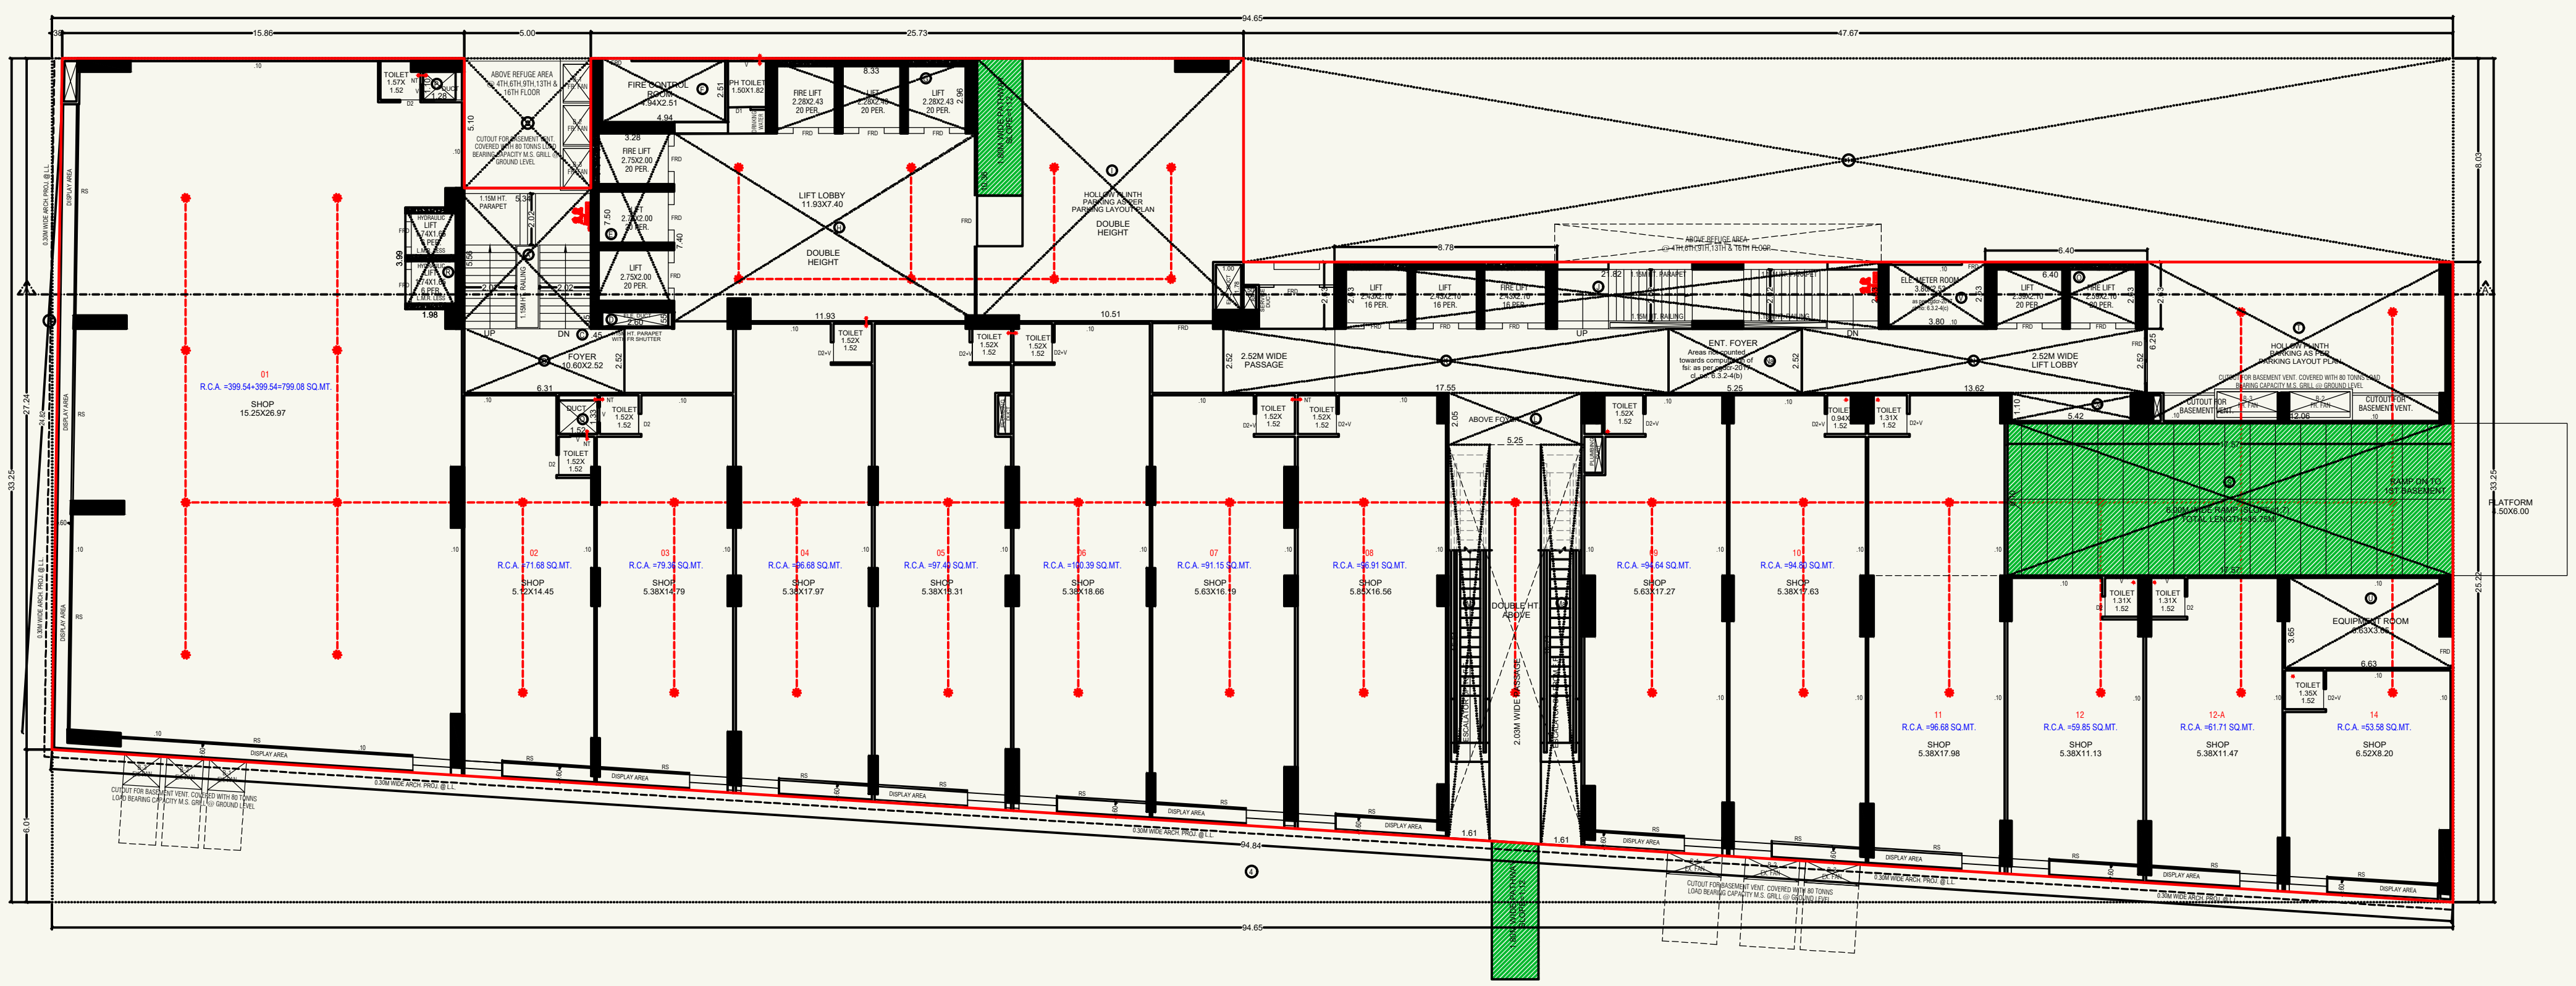

GROUND FLOOR PLAN

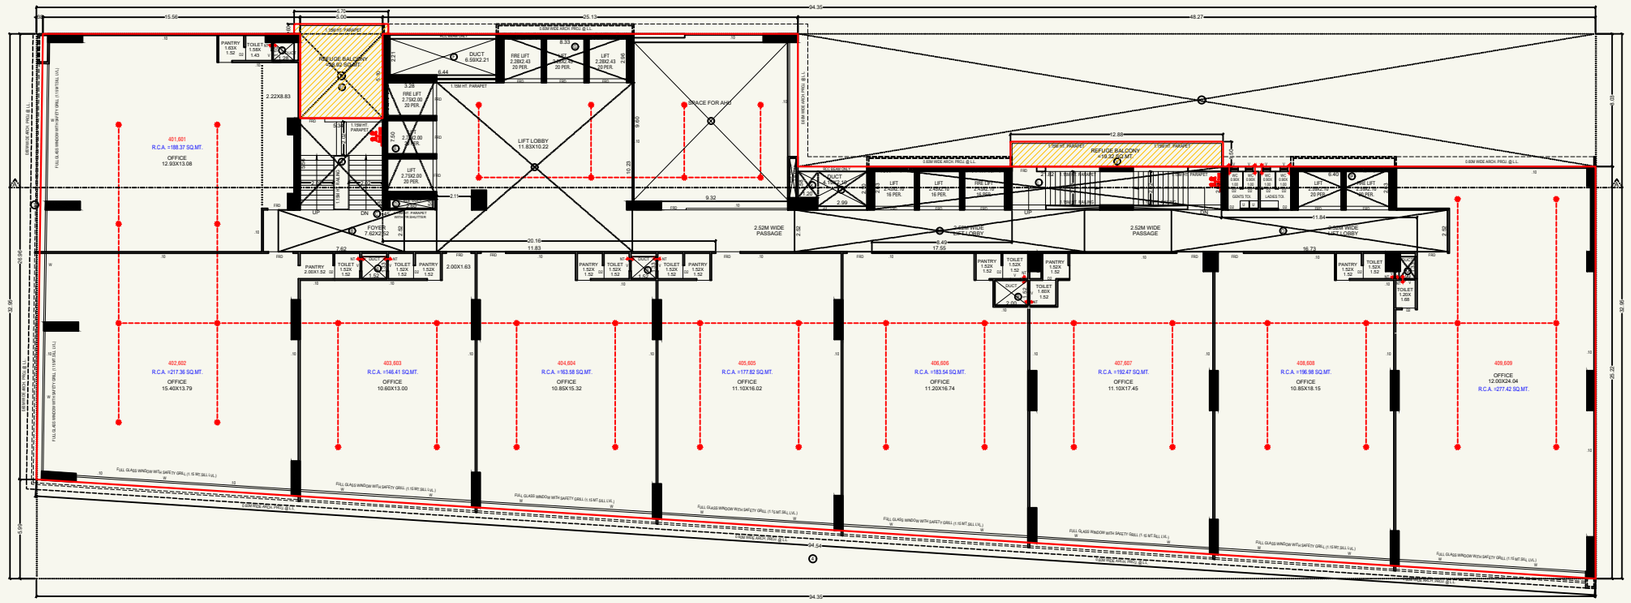


4TH & 6TH FLOOR PLAN

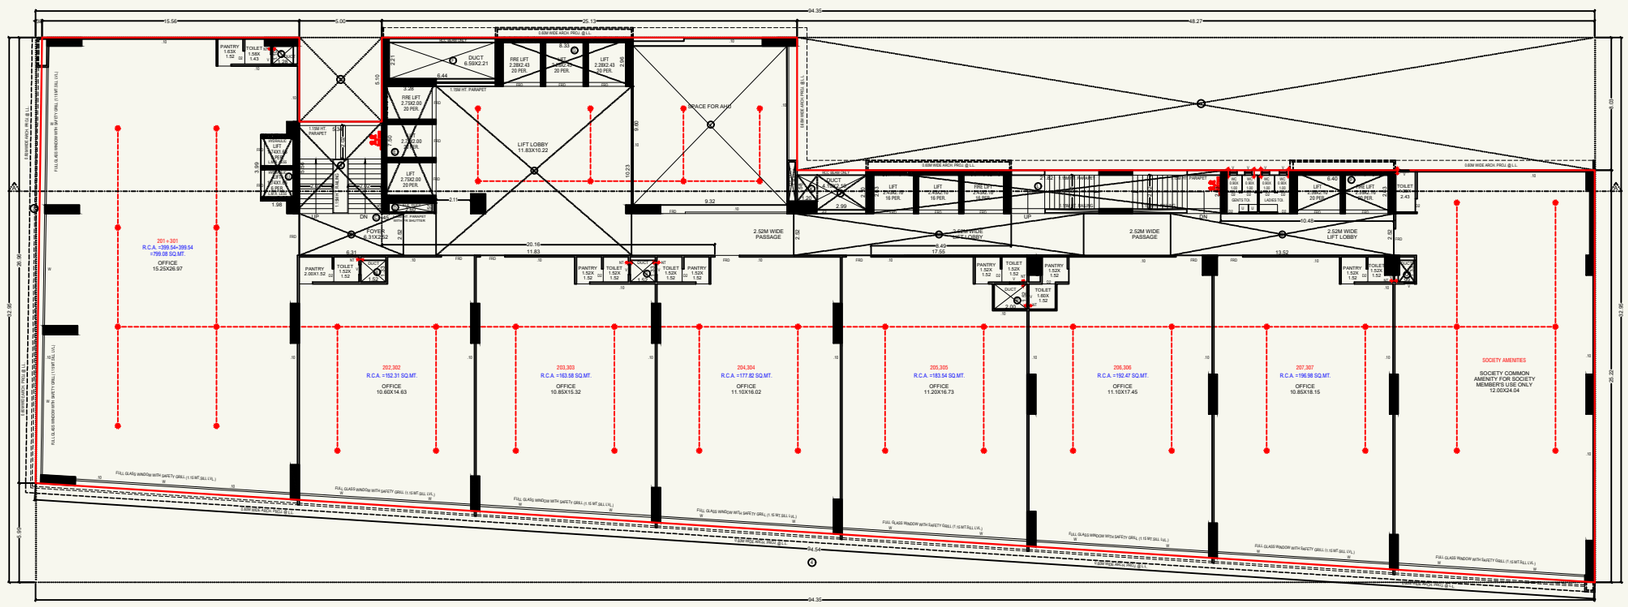


2ND & 3RD FLOOR PLAN


08/17

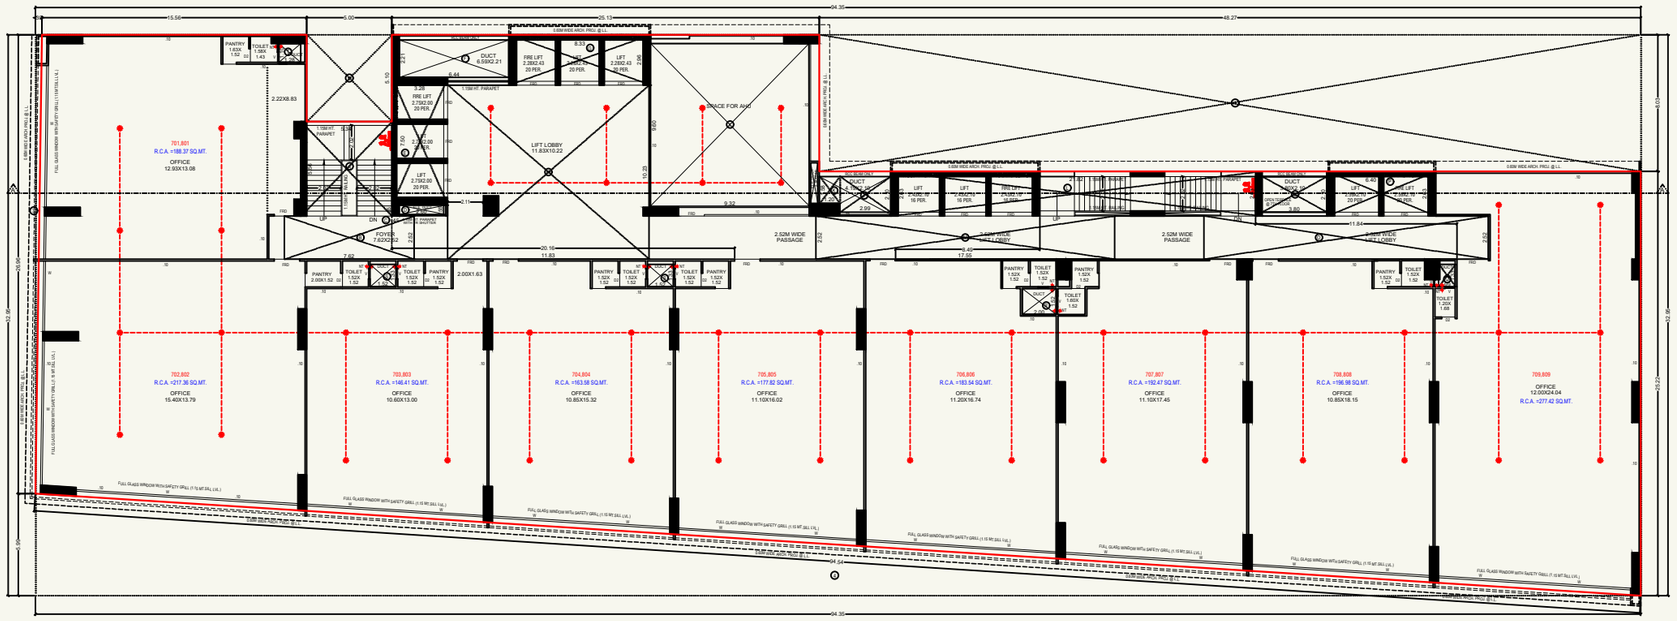


7TH & 8TH FLOOR PLAN

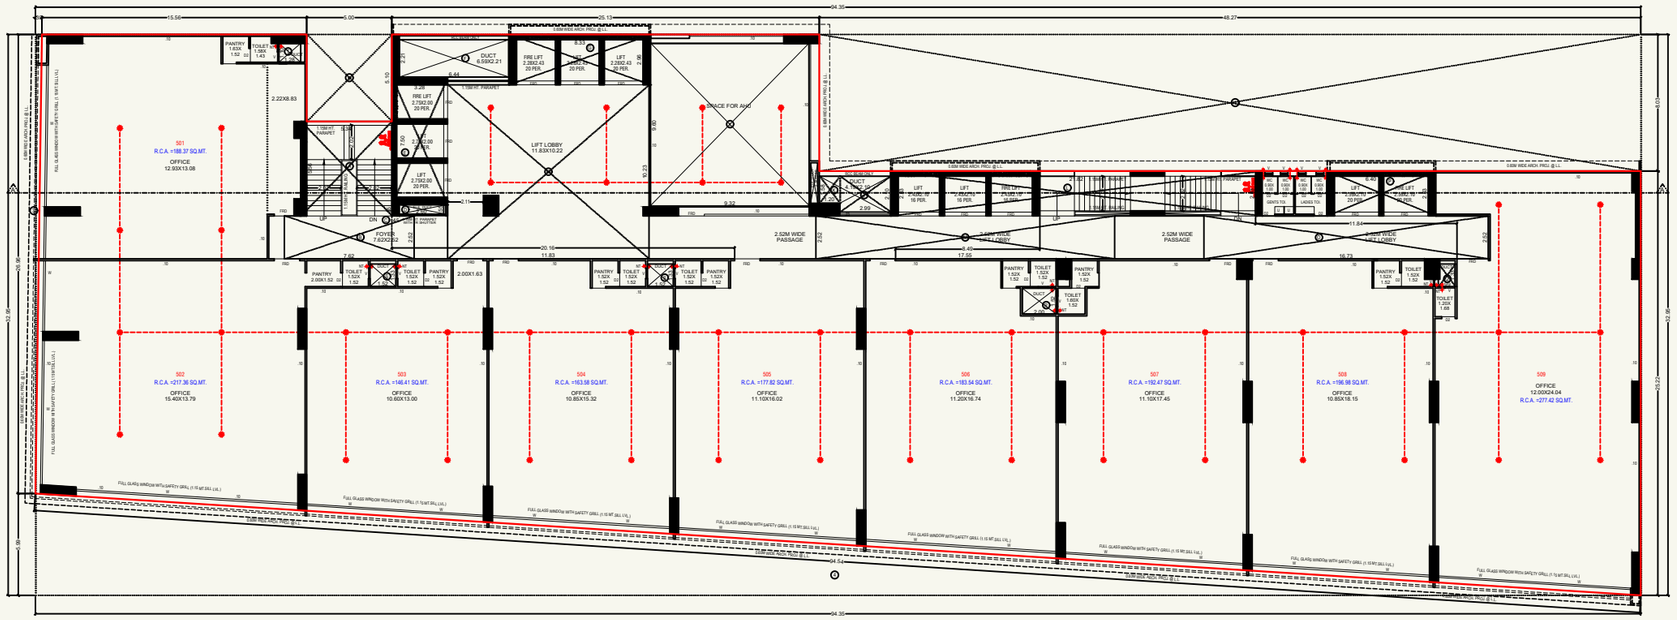


5TH FLOOR PLAN

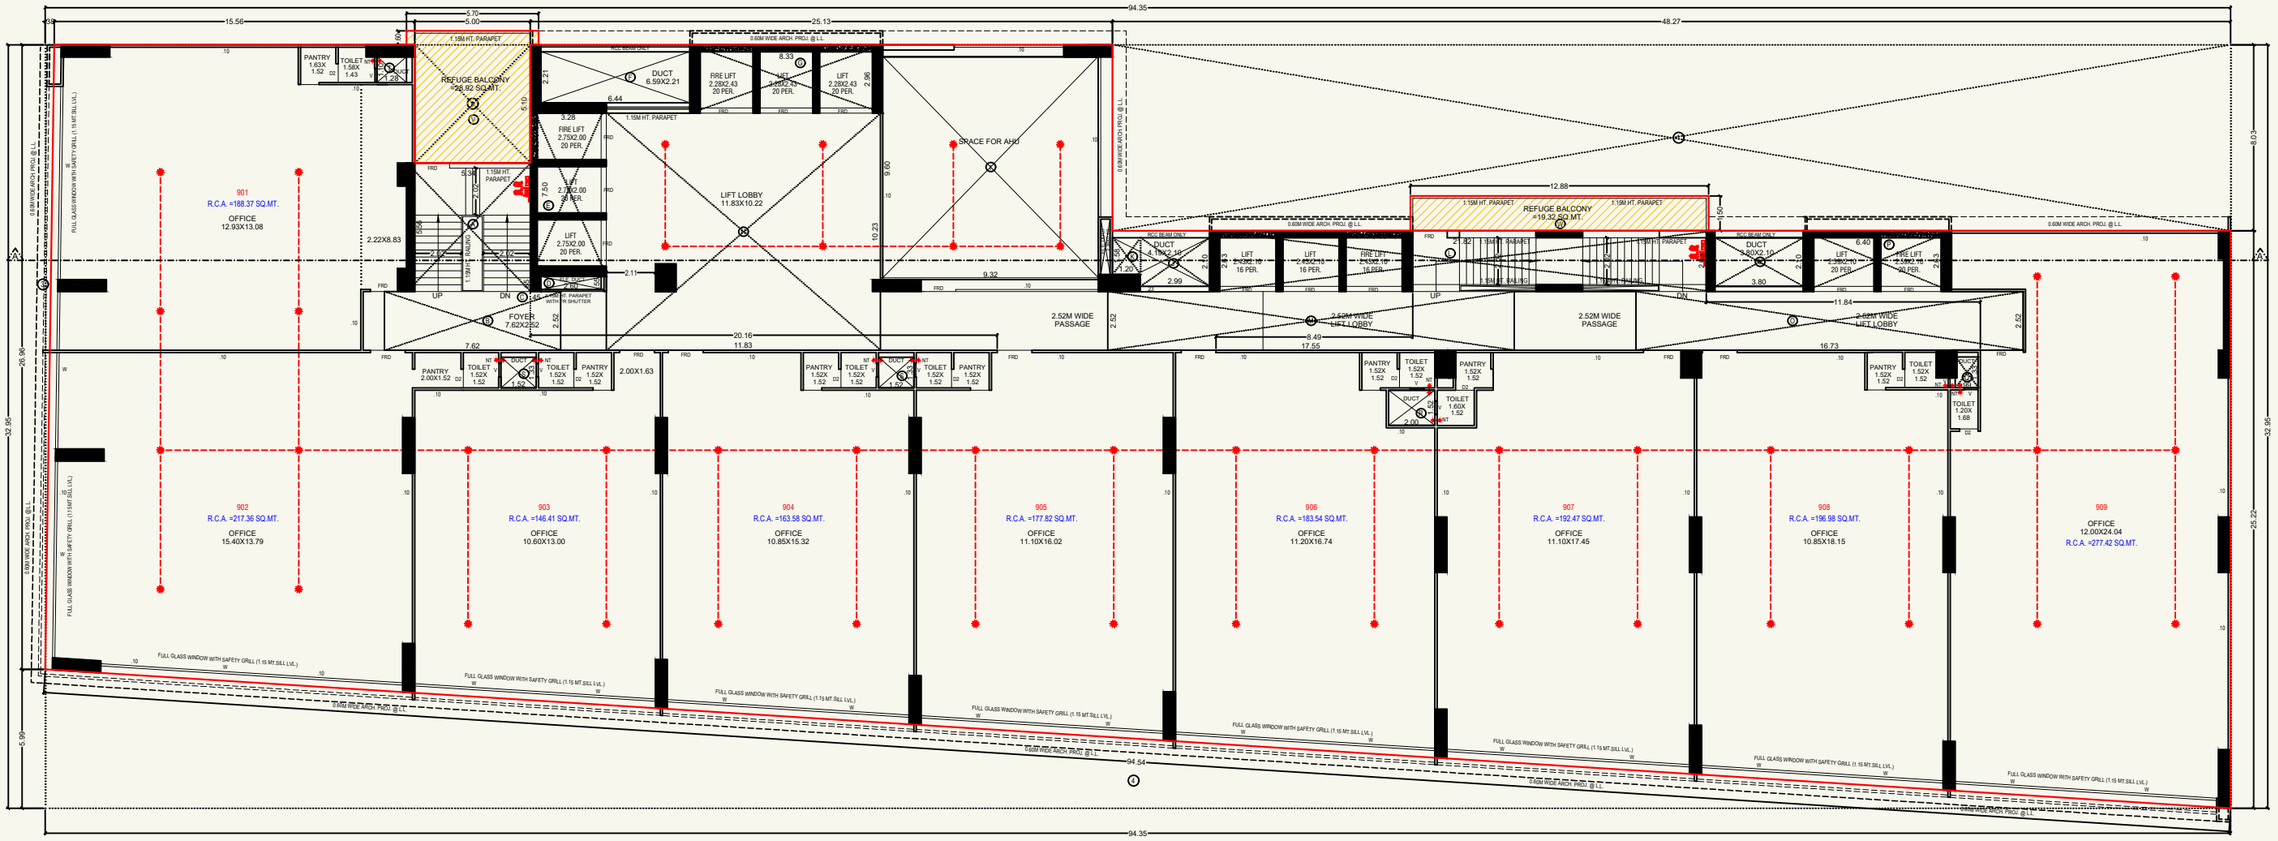


9TH FLOOR PLAN

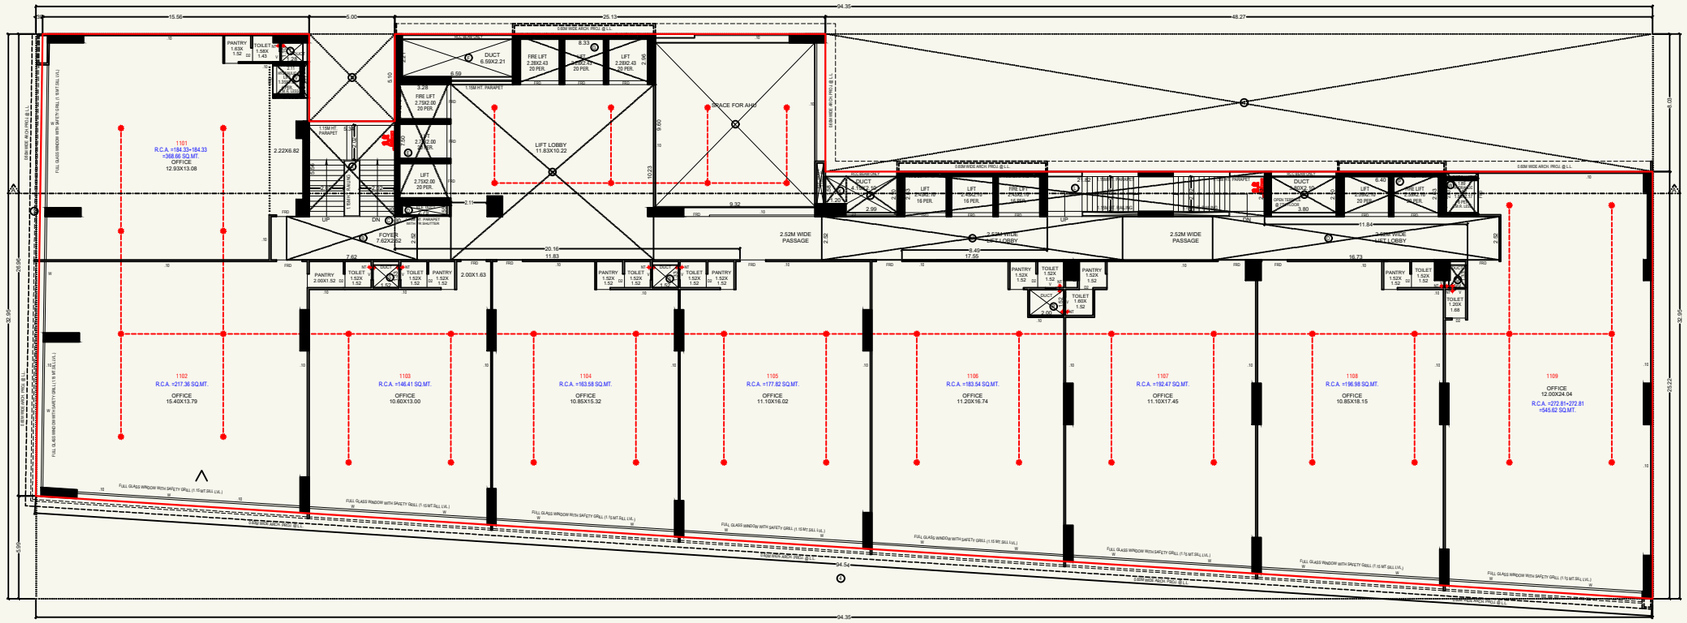


11TH FLOOR PLAN

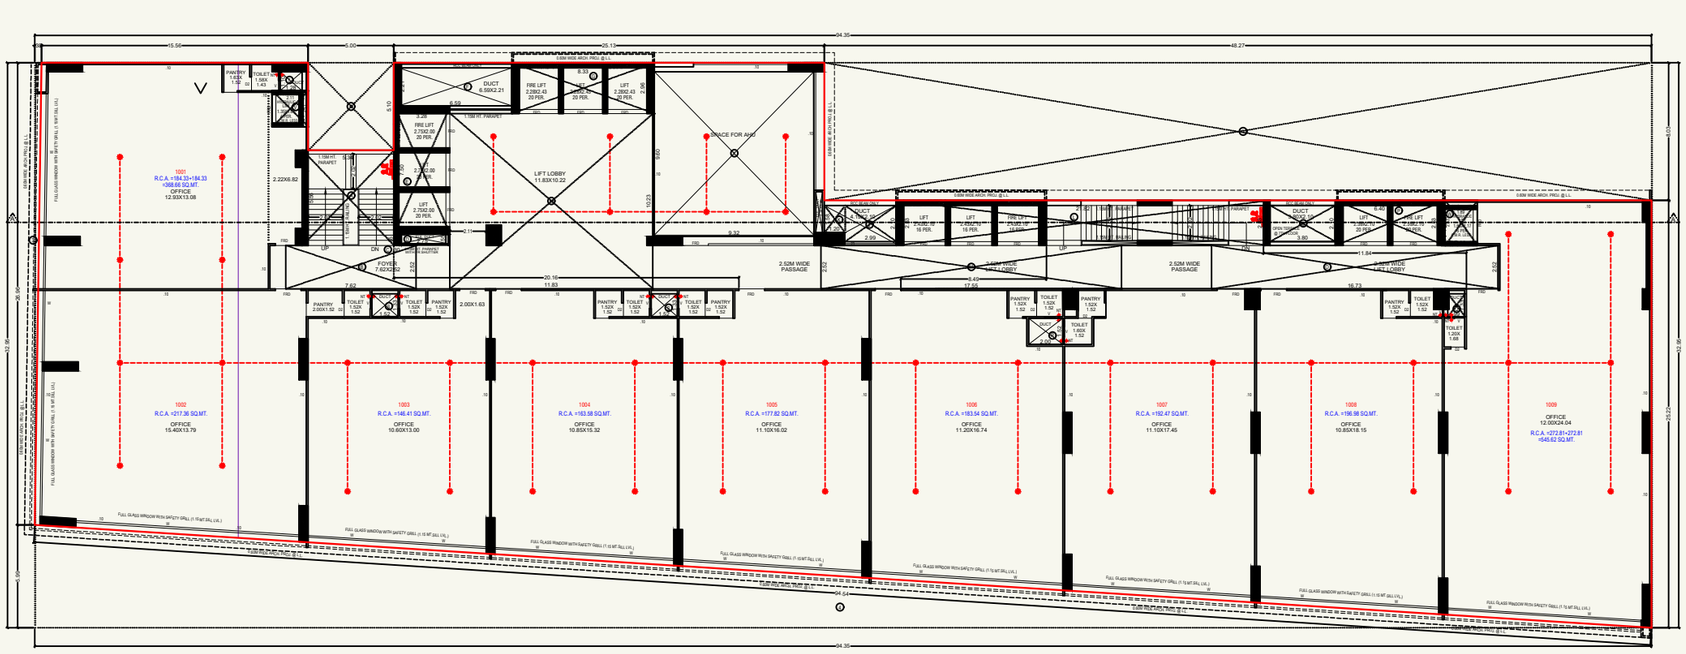


10TH FLOOR PLAN

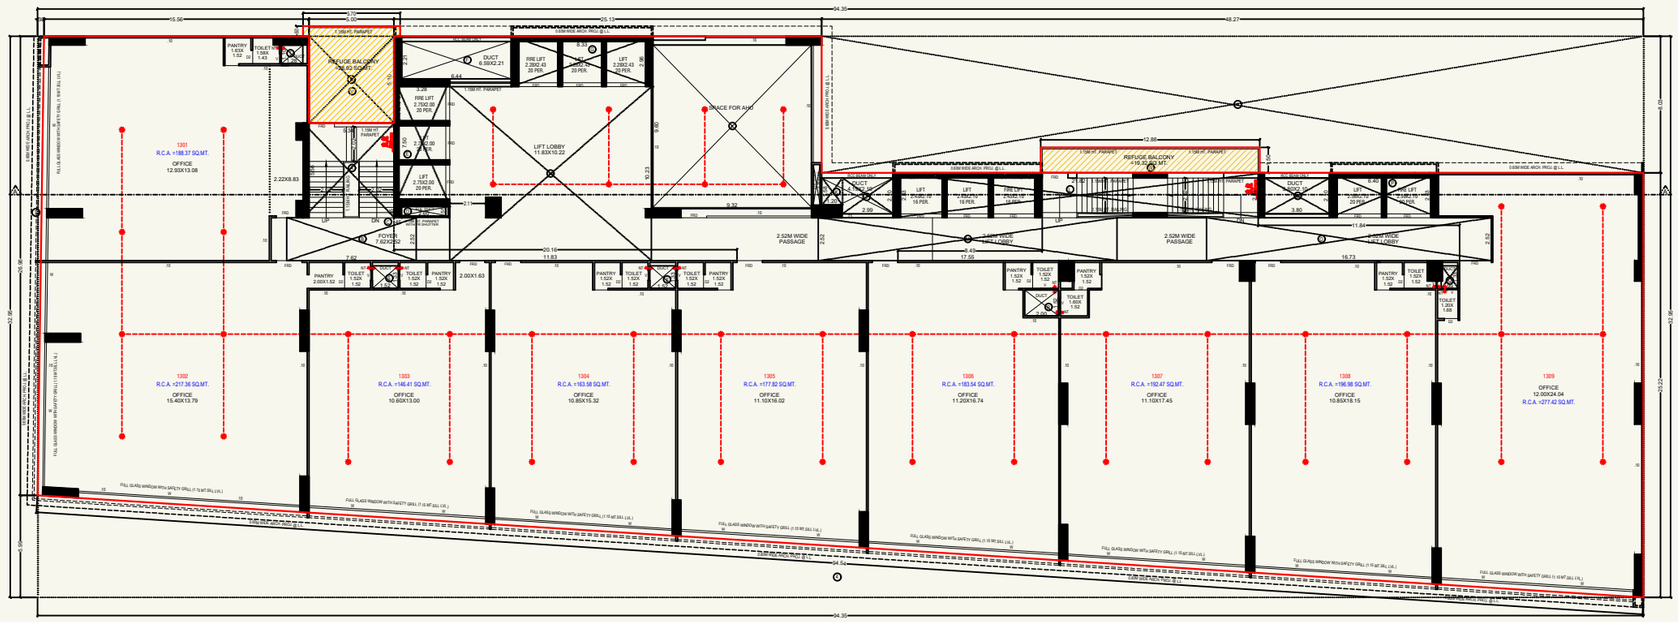


13TH FLOOR PLAN

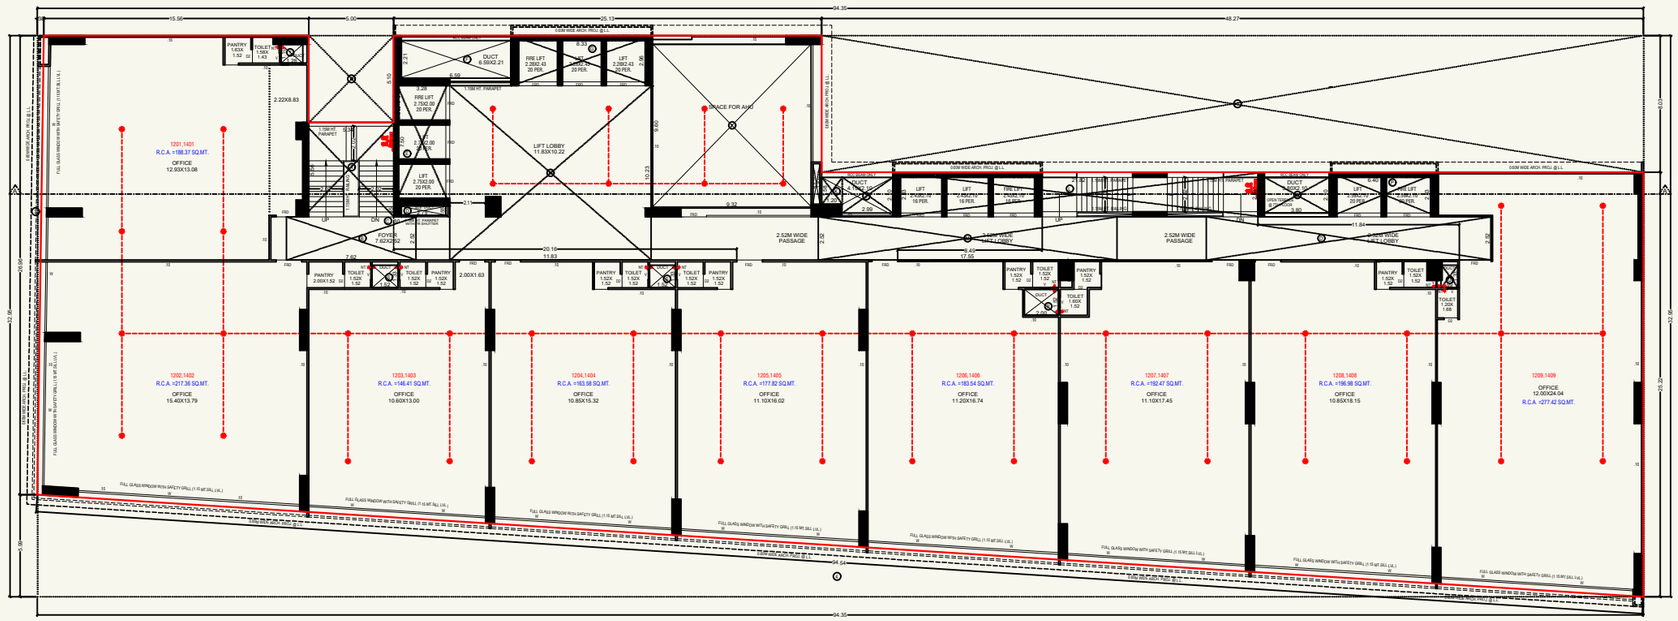


12TH & 14TH FLOOR PLAN

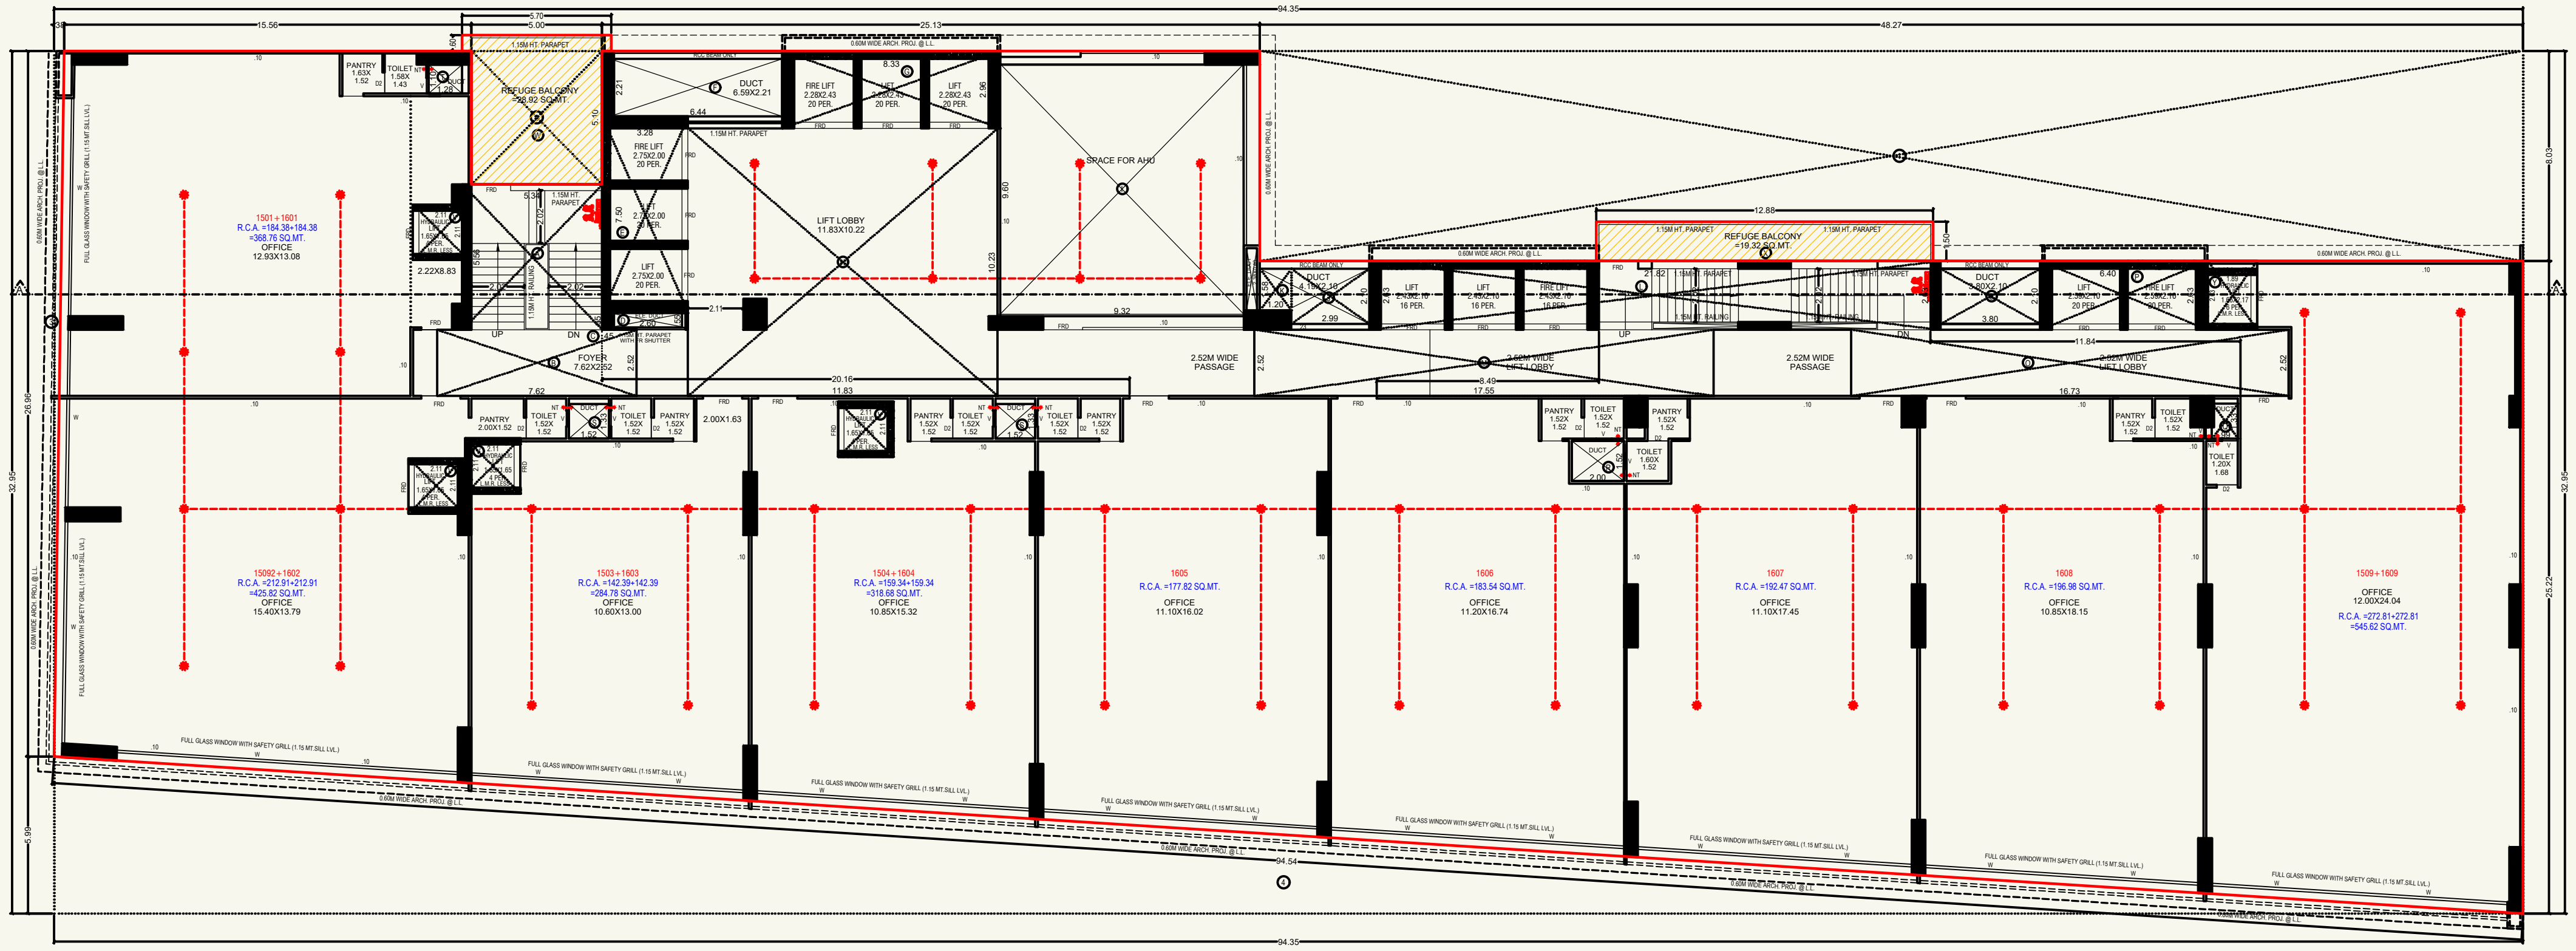


16TH FLOOR PLAN

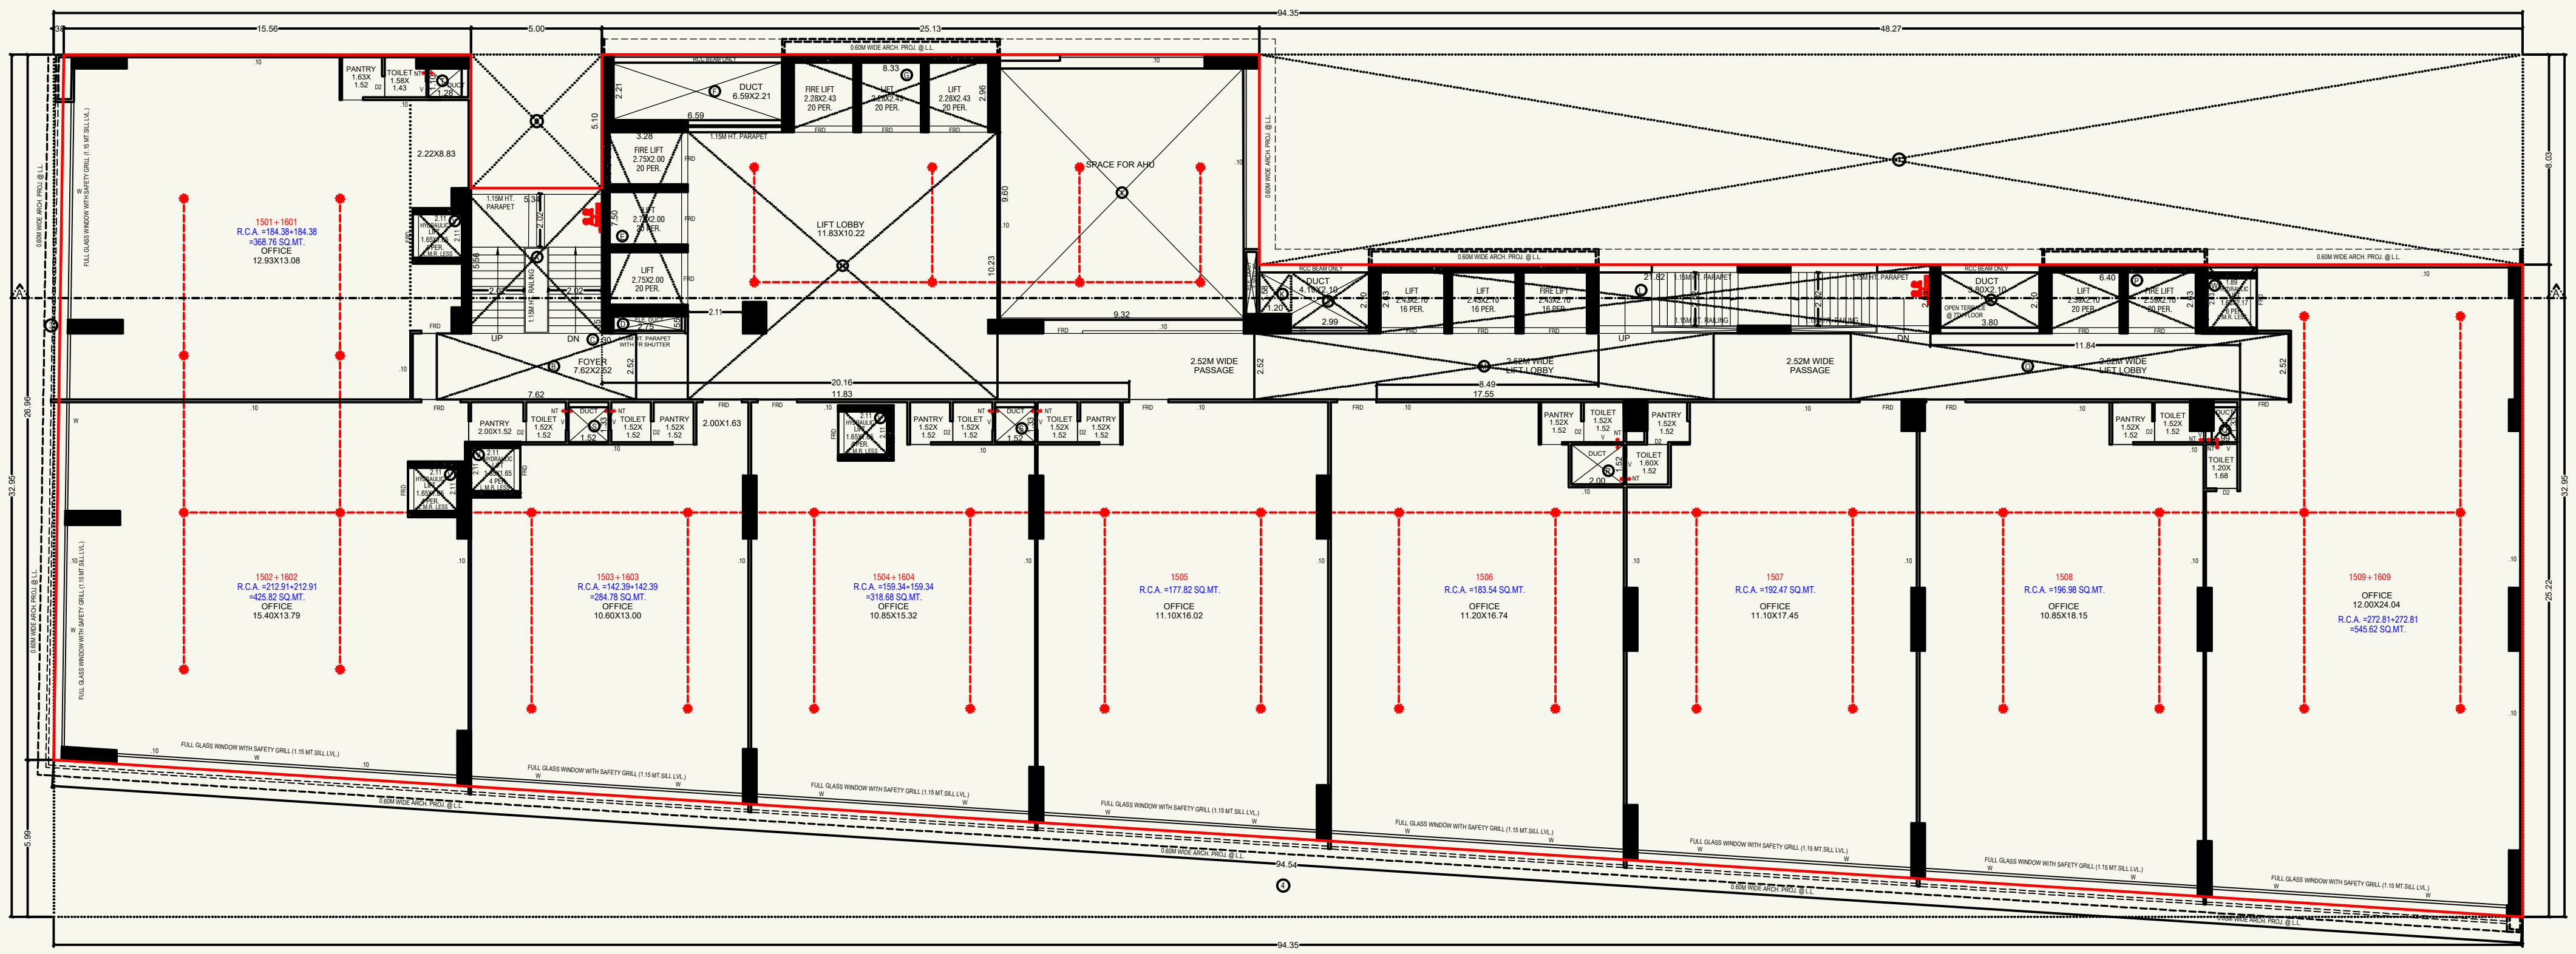

15TH FLOOR PLAN

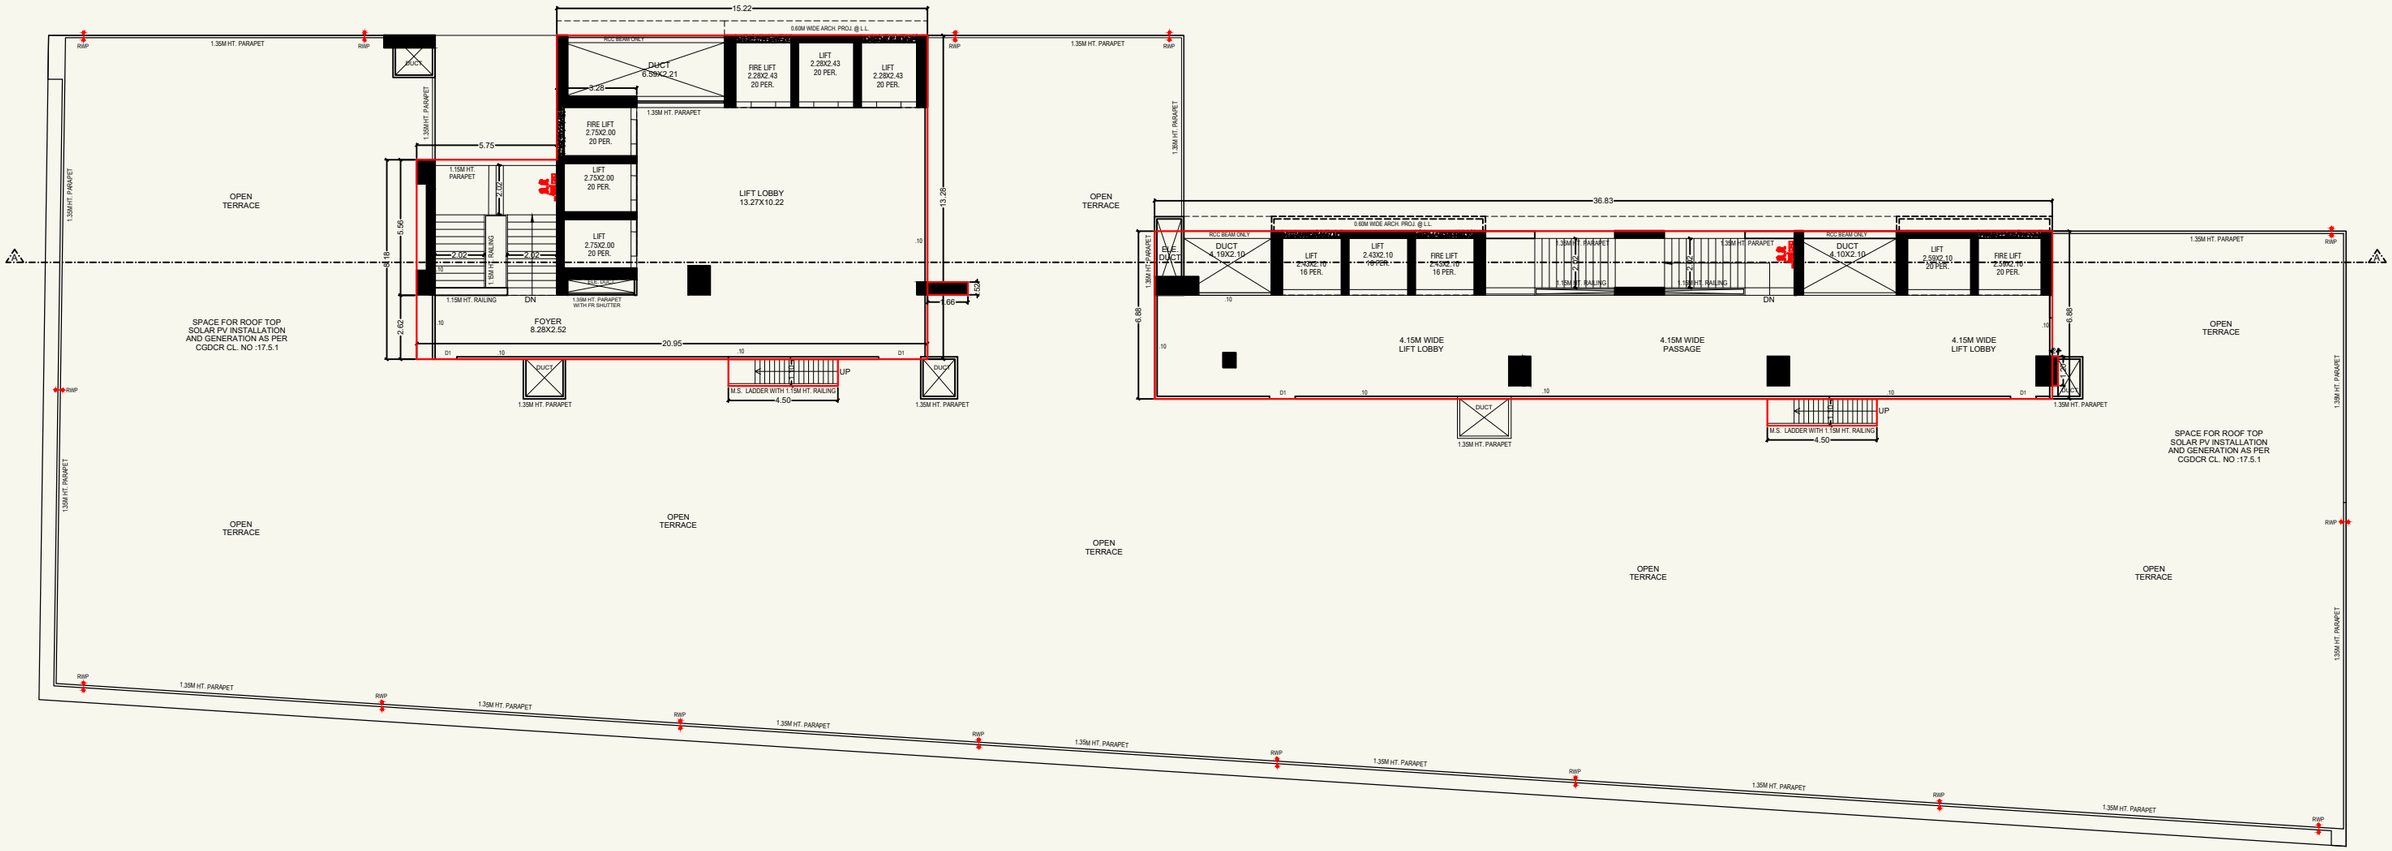

STAIR CABIN & TERRACE PLAN

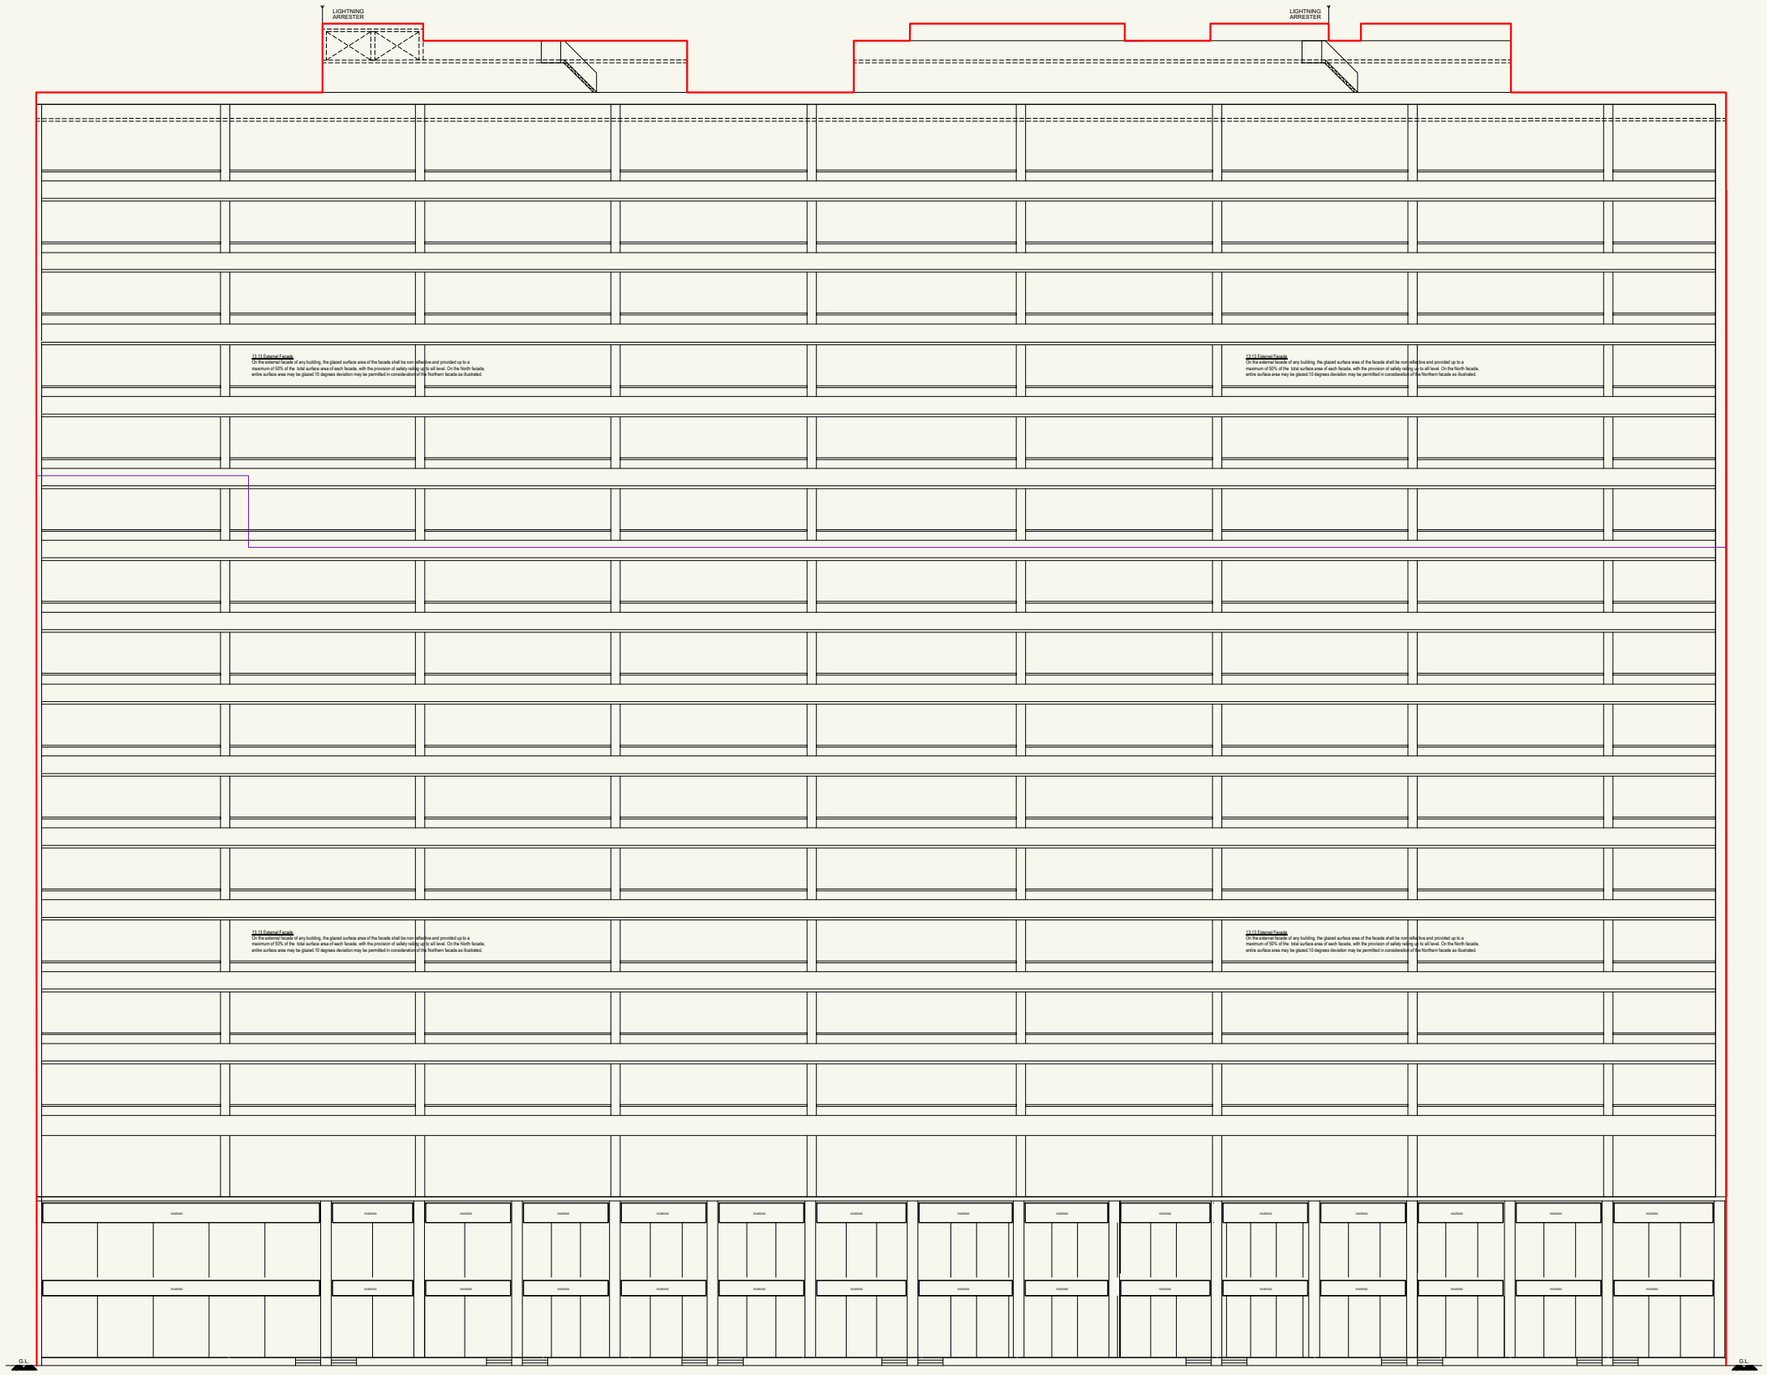
LIGHTNING ARRESTER
LIGHTNING ARRESTER
15.11 External Facade
On the external facade of any building, the glazed surface area of the facade shall be non reflective and provided up to a maximum of 50% of the total surface area of each facade, with the provision of safety railing up to all level. On the North facade, entire surface area may be glazed.10 degrees deviation may be permitted in consideration of the Northern facade as illustrated.
G.L
G.L

ELEVATION

SPECIFICATIONS

- **Structure** -

Earthquake Resistant R.C.C. frame structure

- **Flooring** -

Vitrified tiles in flooring
China mosaic with water proofing on terrace

- **Paints** -

External double coat plaster

- **Toilet/Plumbing** -

Vitrified tiles in flooring
Concealed plumbing sanitary ware

- **Electrical** -

Concealed copper wiring with modular switches

- **Fire Safety as per norms**

- **Tree & Plantation**



Structure Engineer
Siddharth Desai

Architect
HM Architects