



SANDALWOOD

3 & 4 BHK FAMILY HOMES

SITE ADDRESS
Dholeswar Mahadev Rd, Randesan,
Gandhinagar, Gujarat 382007

M.: 875 875 875 7

DEVELOPER



ARCHITECT




HM ARCHITECTS


RERA NO. : _____
WEBSITE : www.gujrera.gujarat.gov.in




BASEMENT - 2

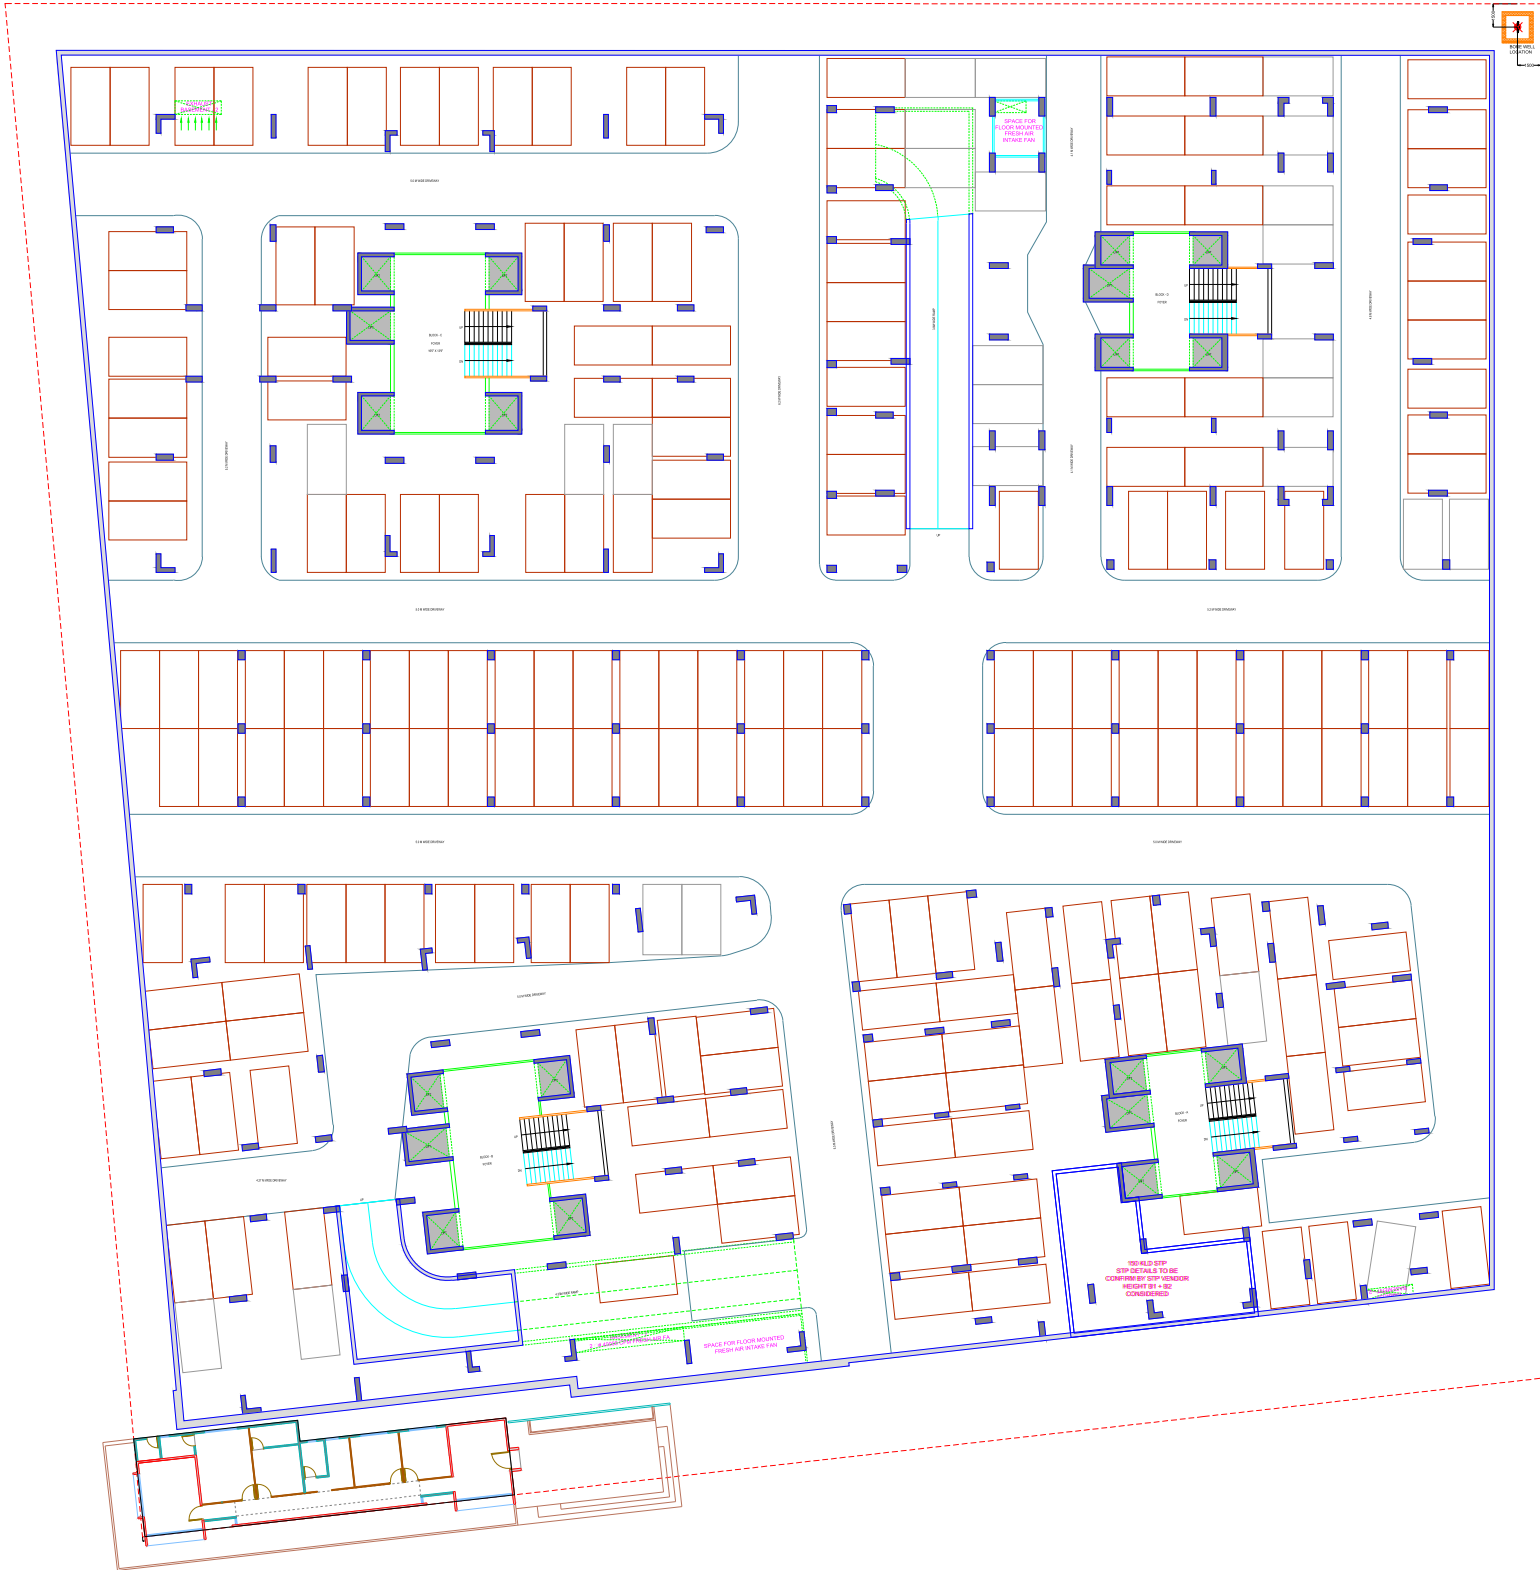

BASEMENT -1

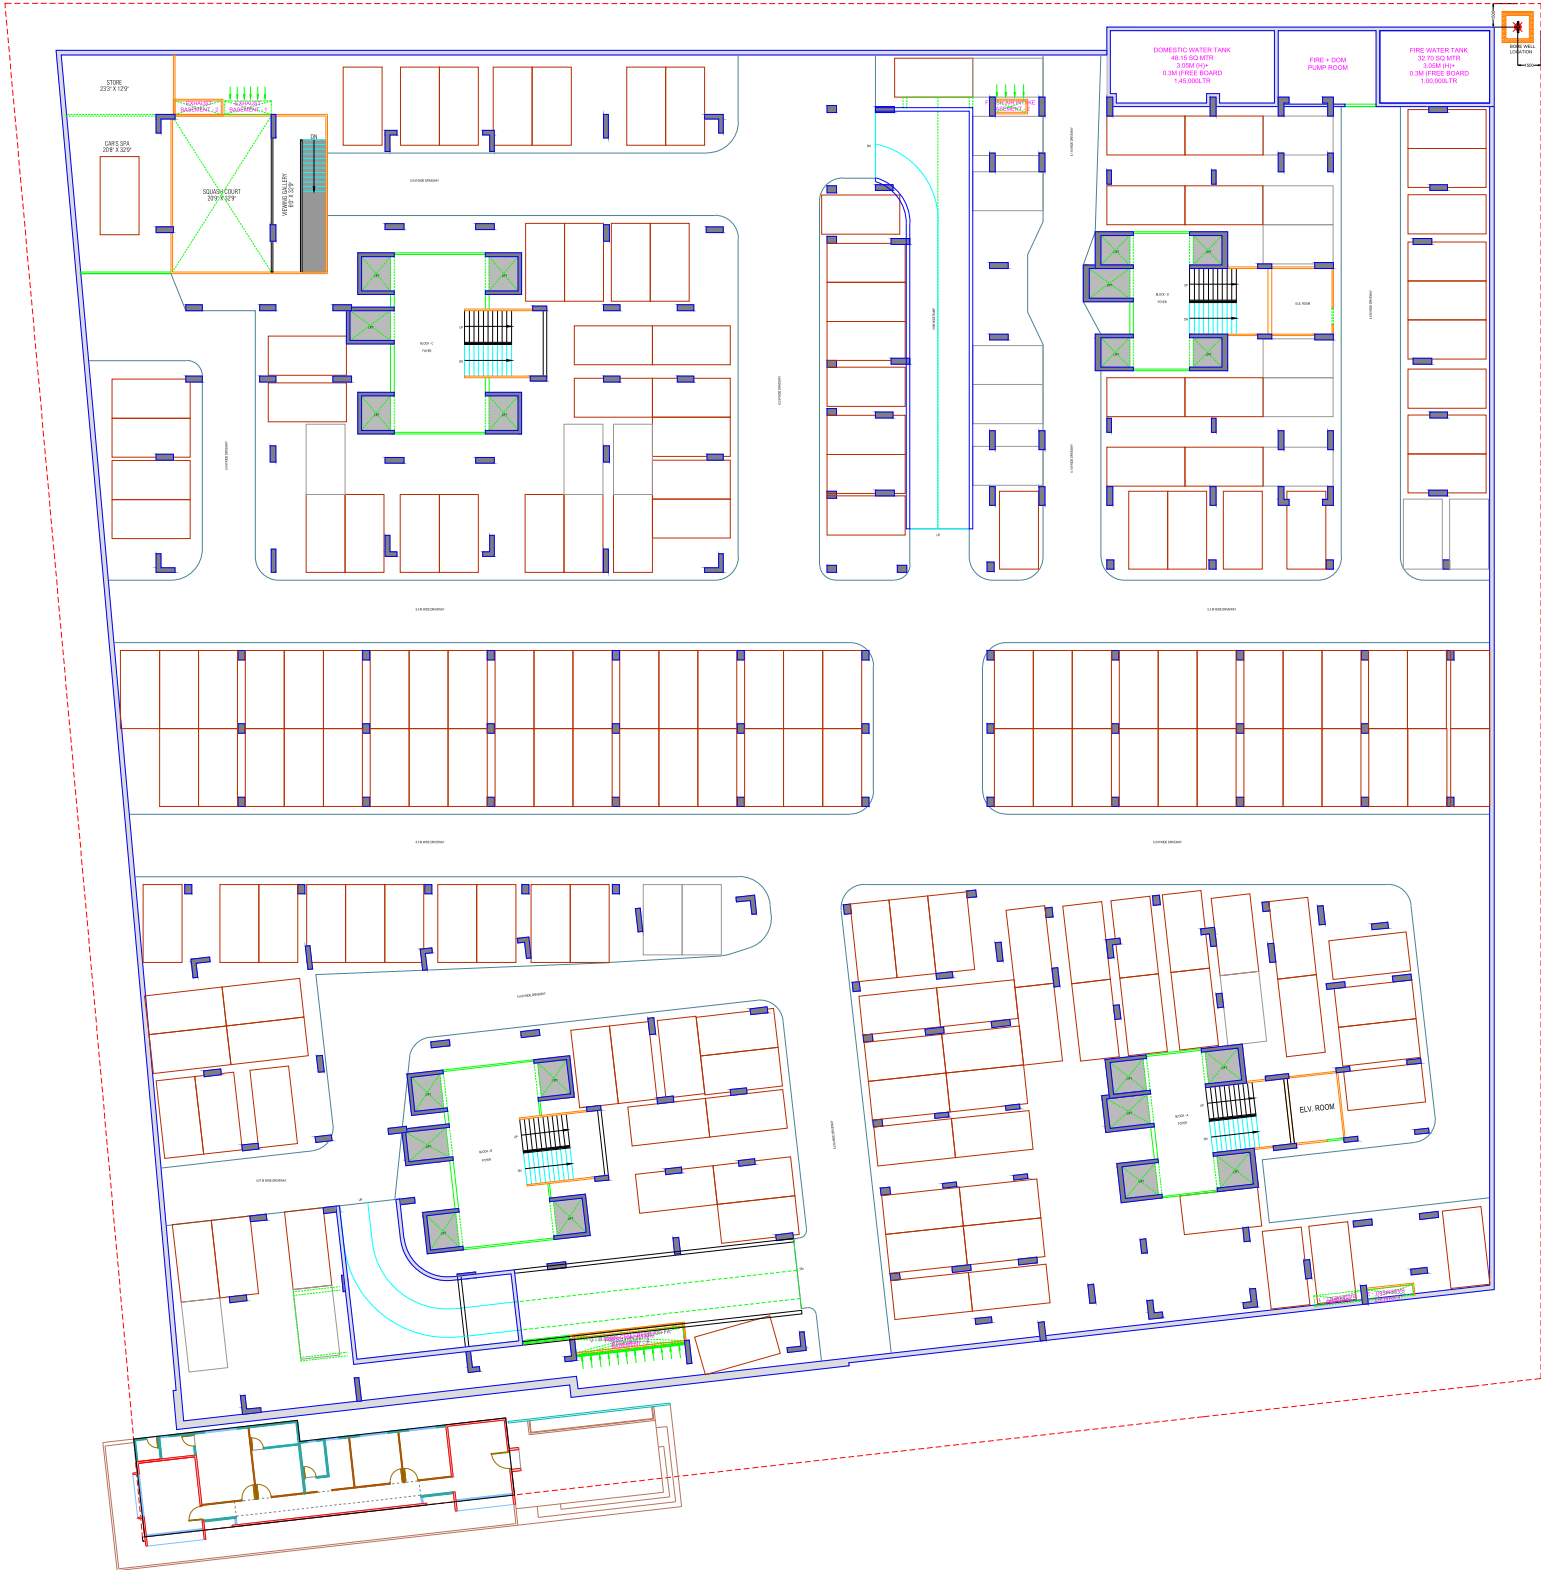


GROUND FLOOR

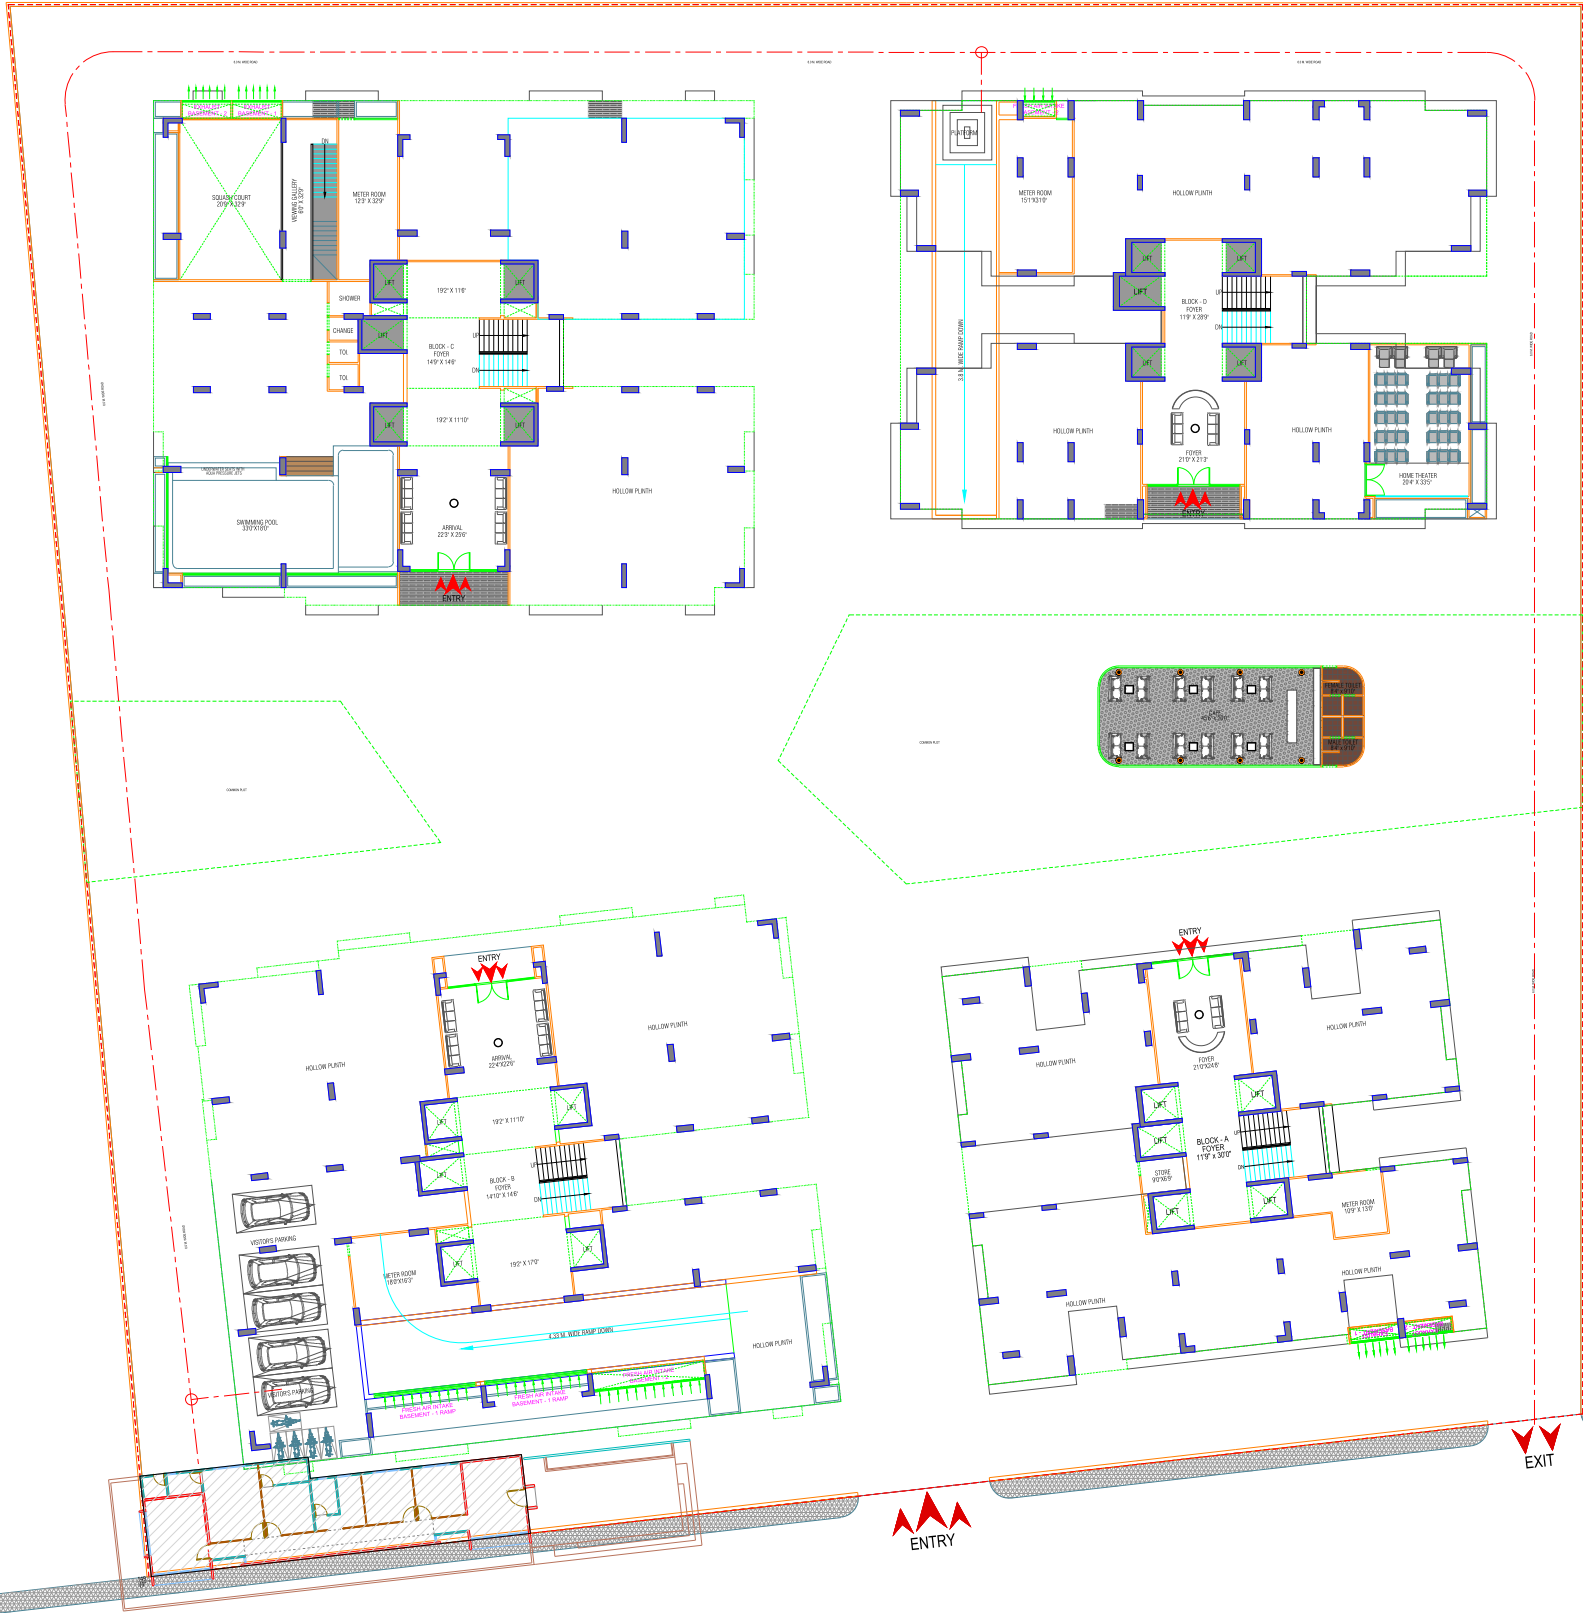


24.00 MT. WIDE ROAD


FIRST FLOOR

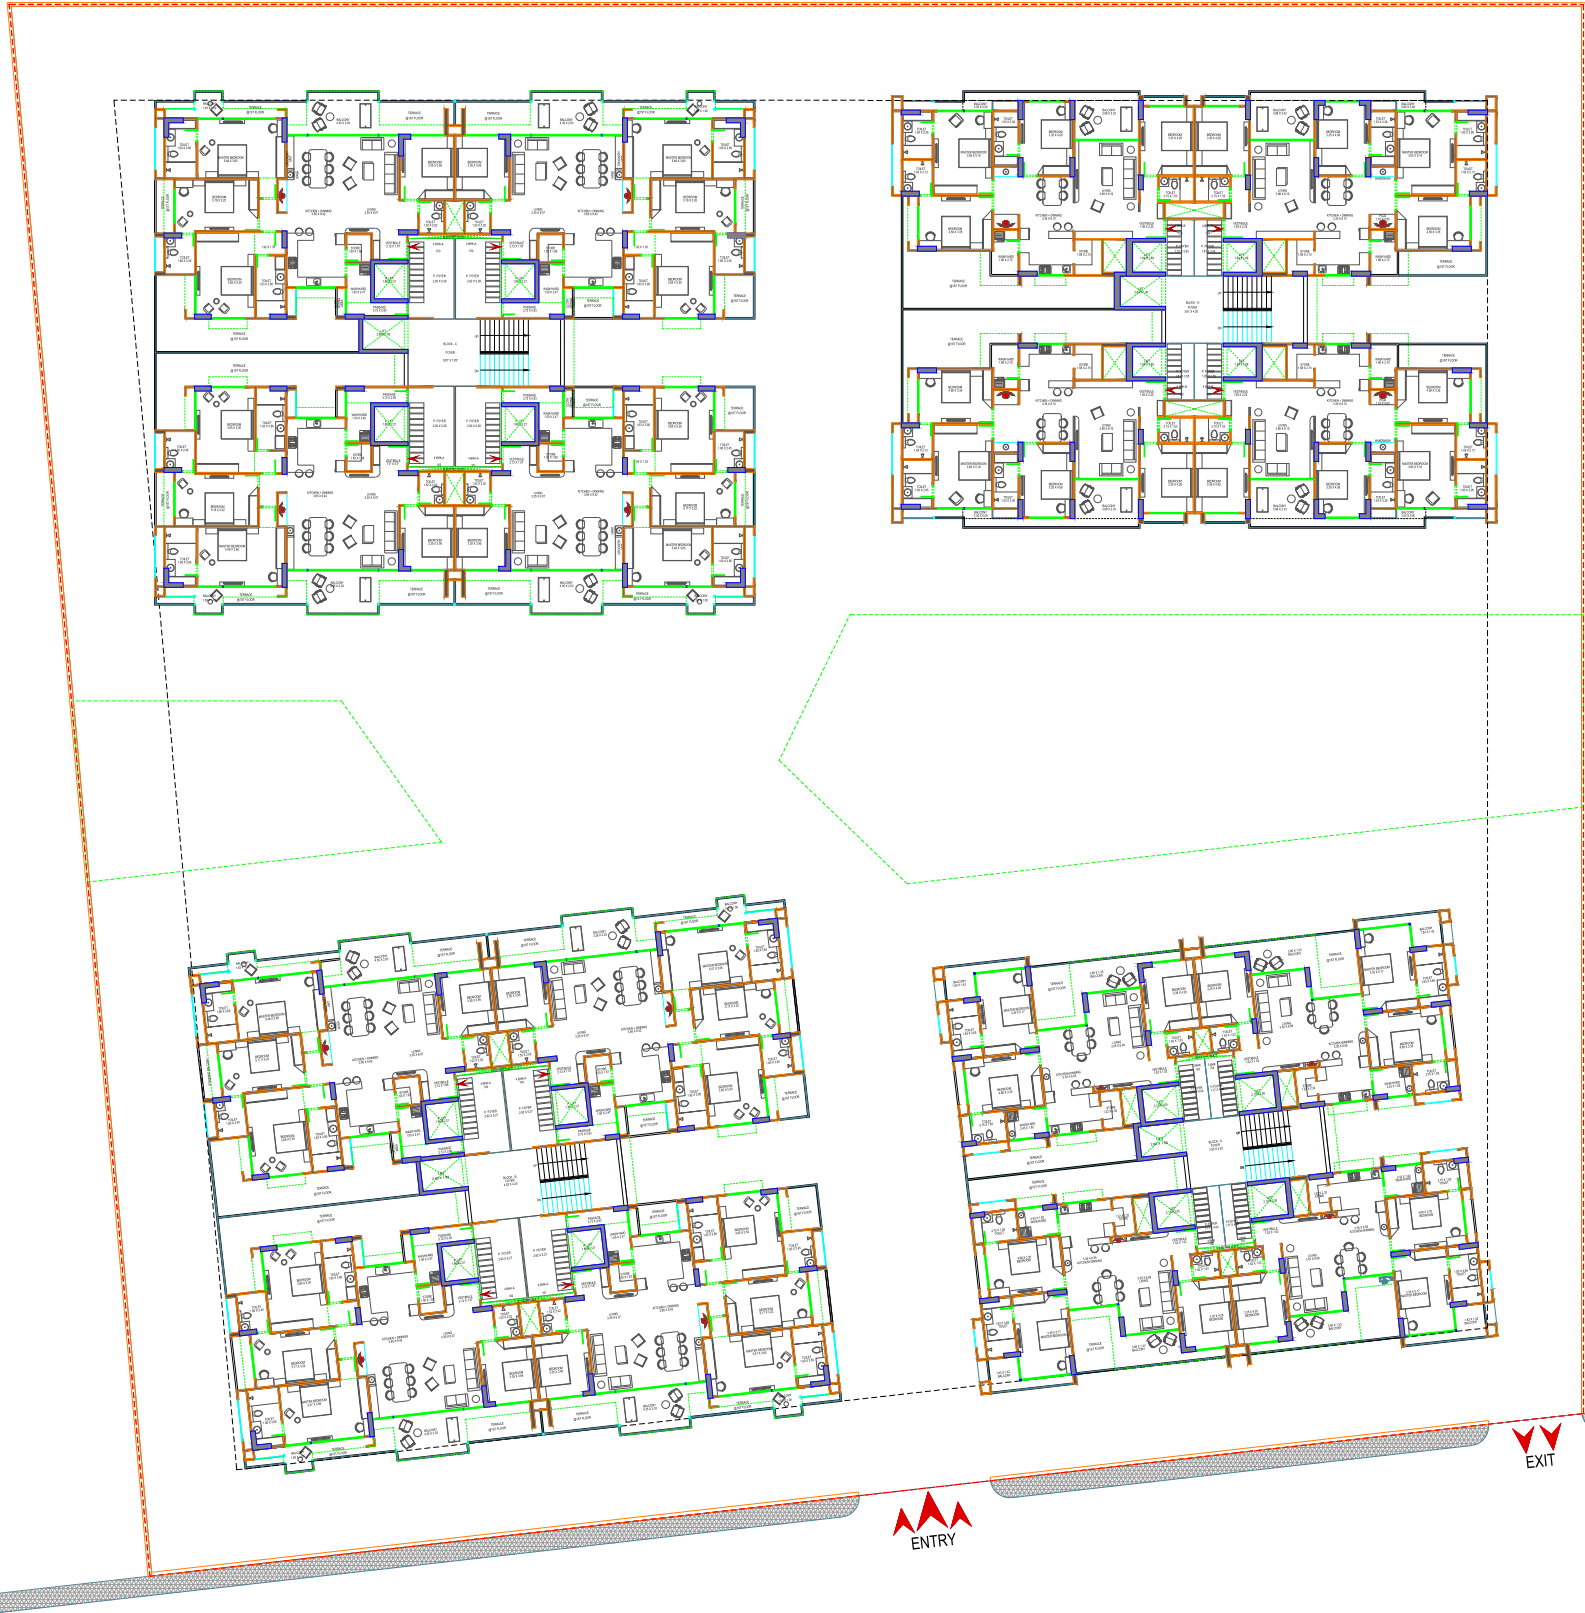


TYPICAL FLOOR PLAN

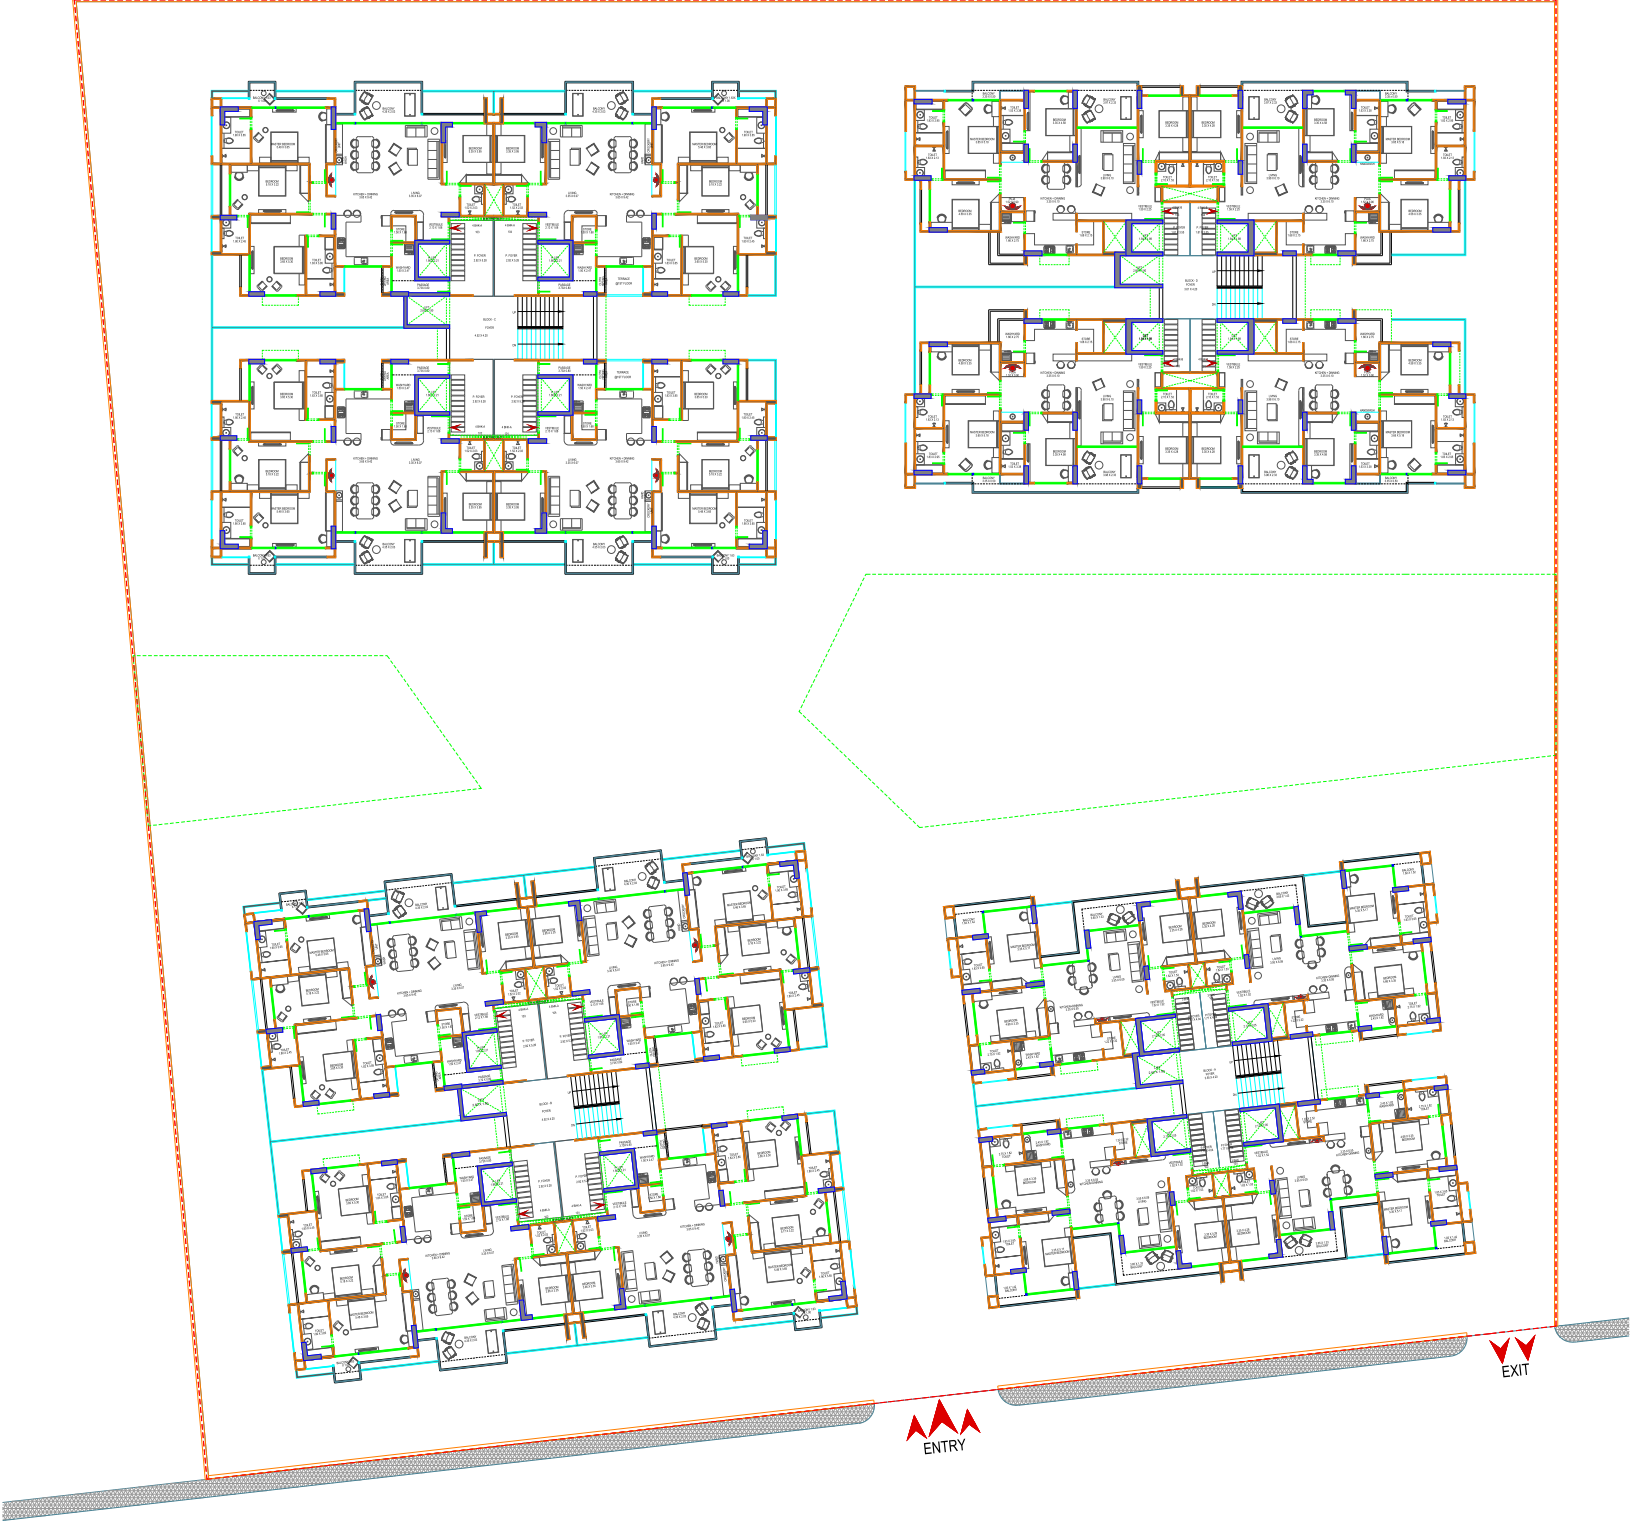


13TH FLOOR PLAN PENTHOUSE

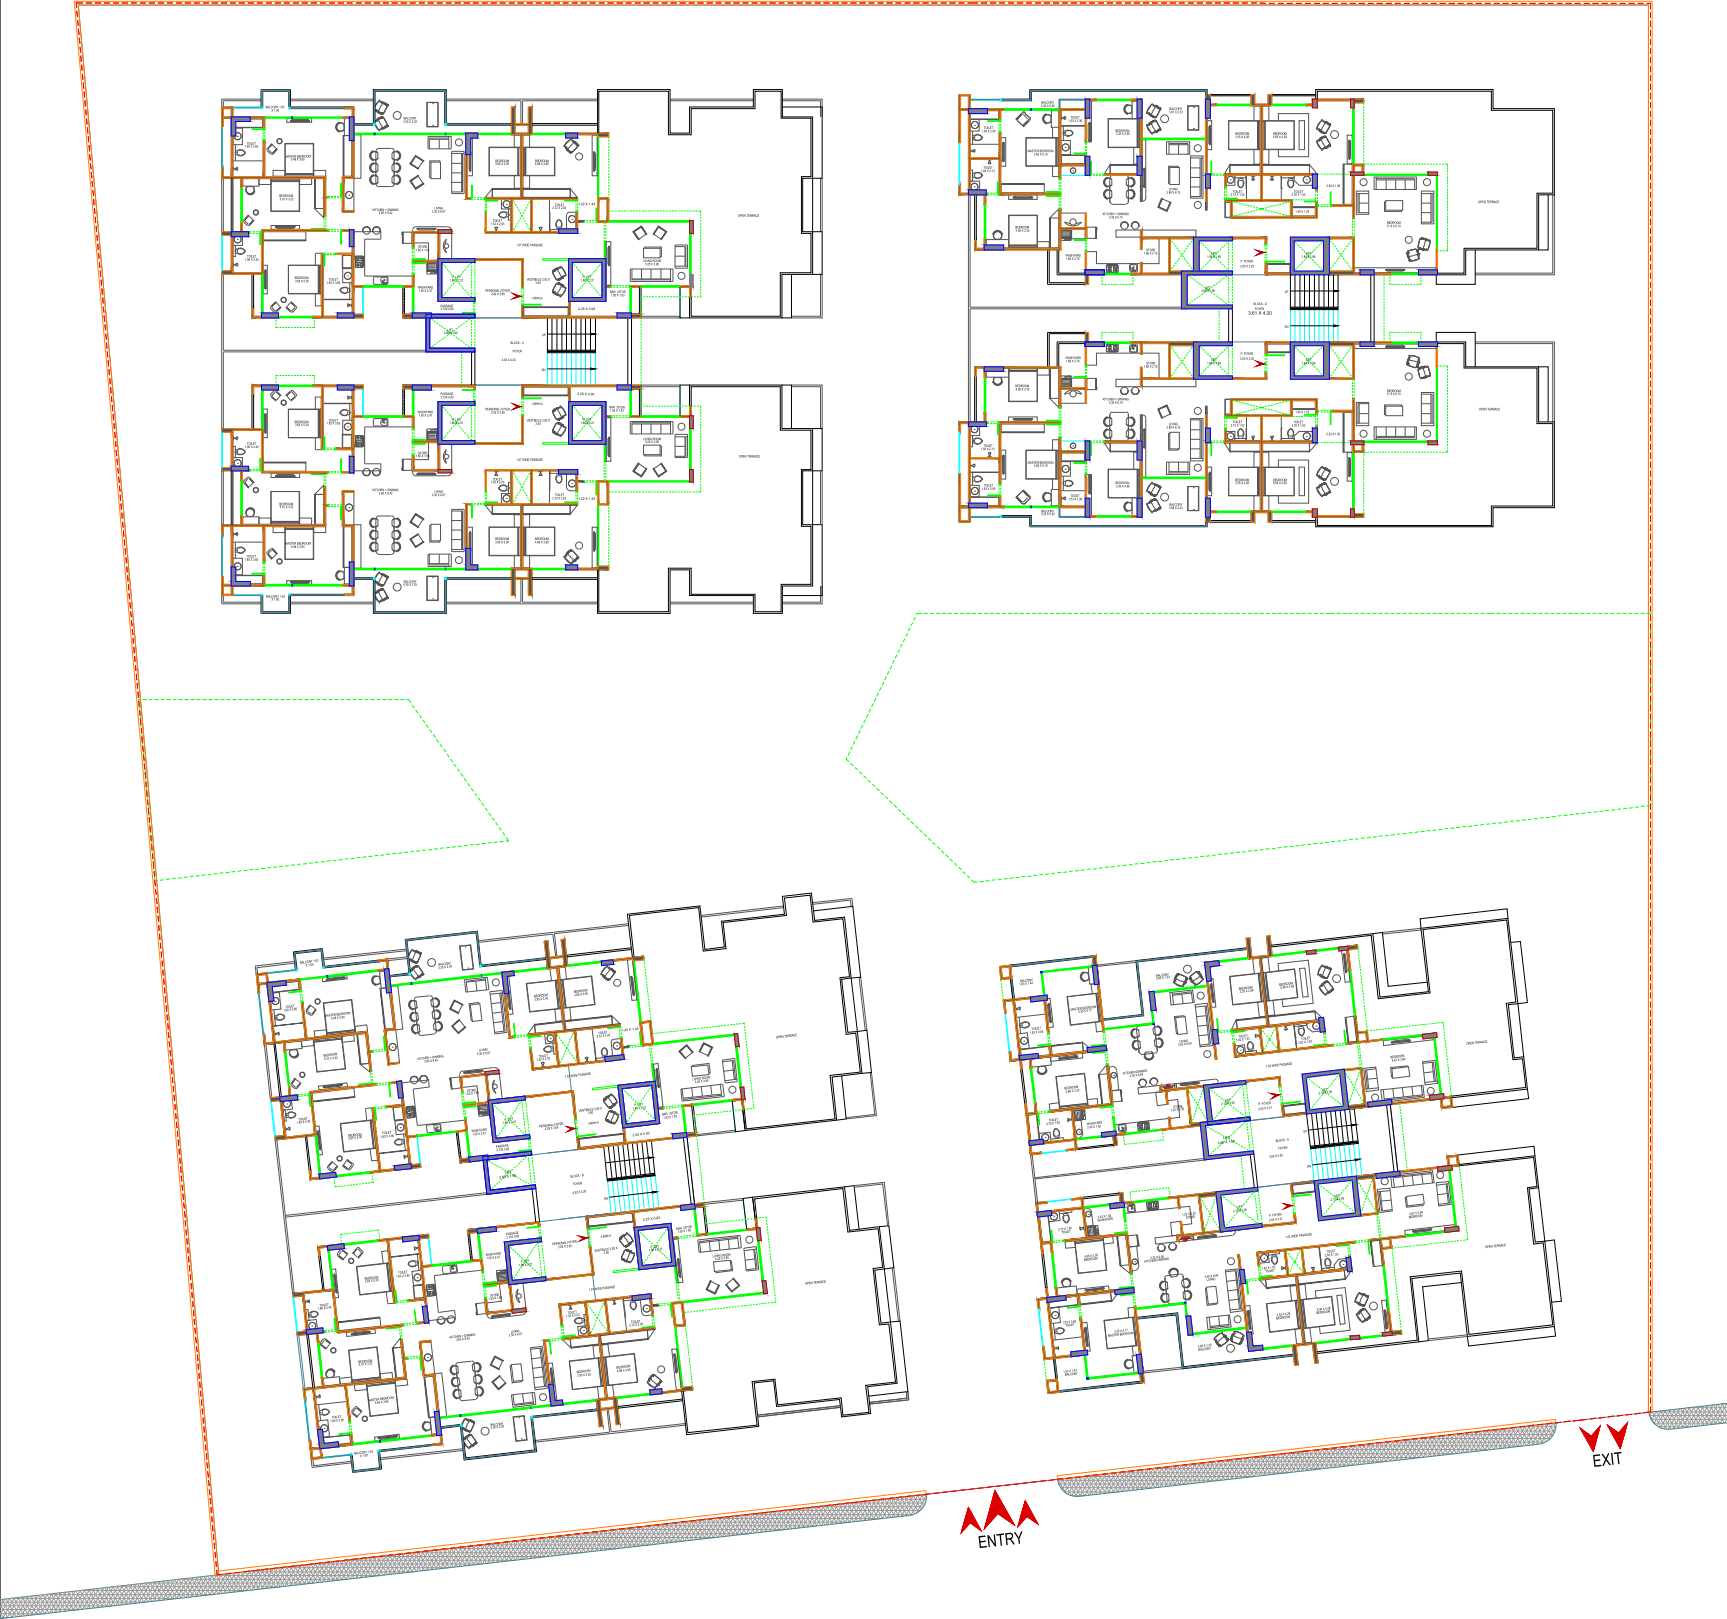


4 BHK-A CLUSTER PLAN

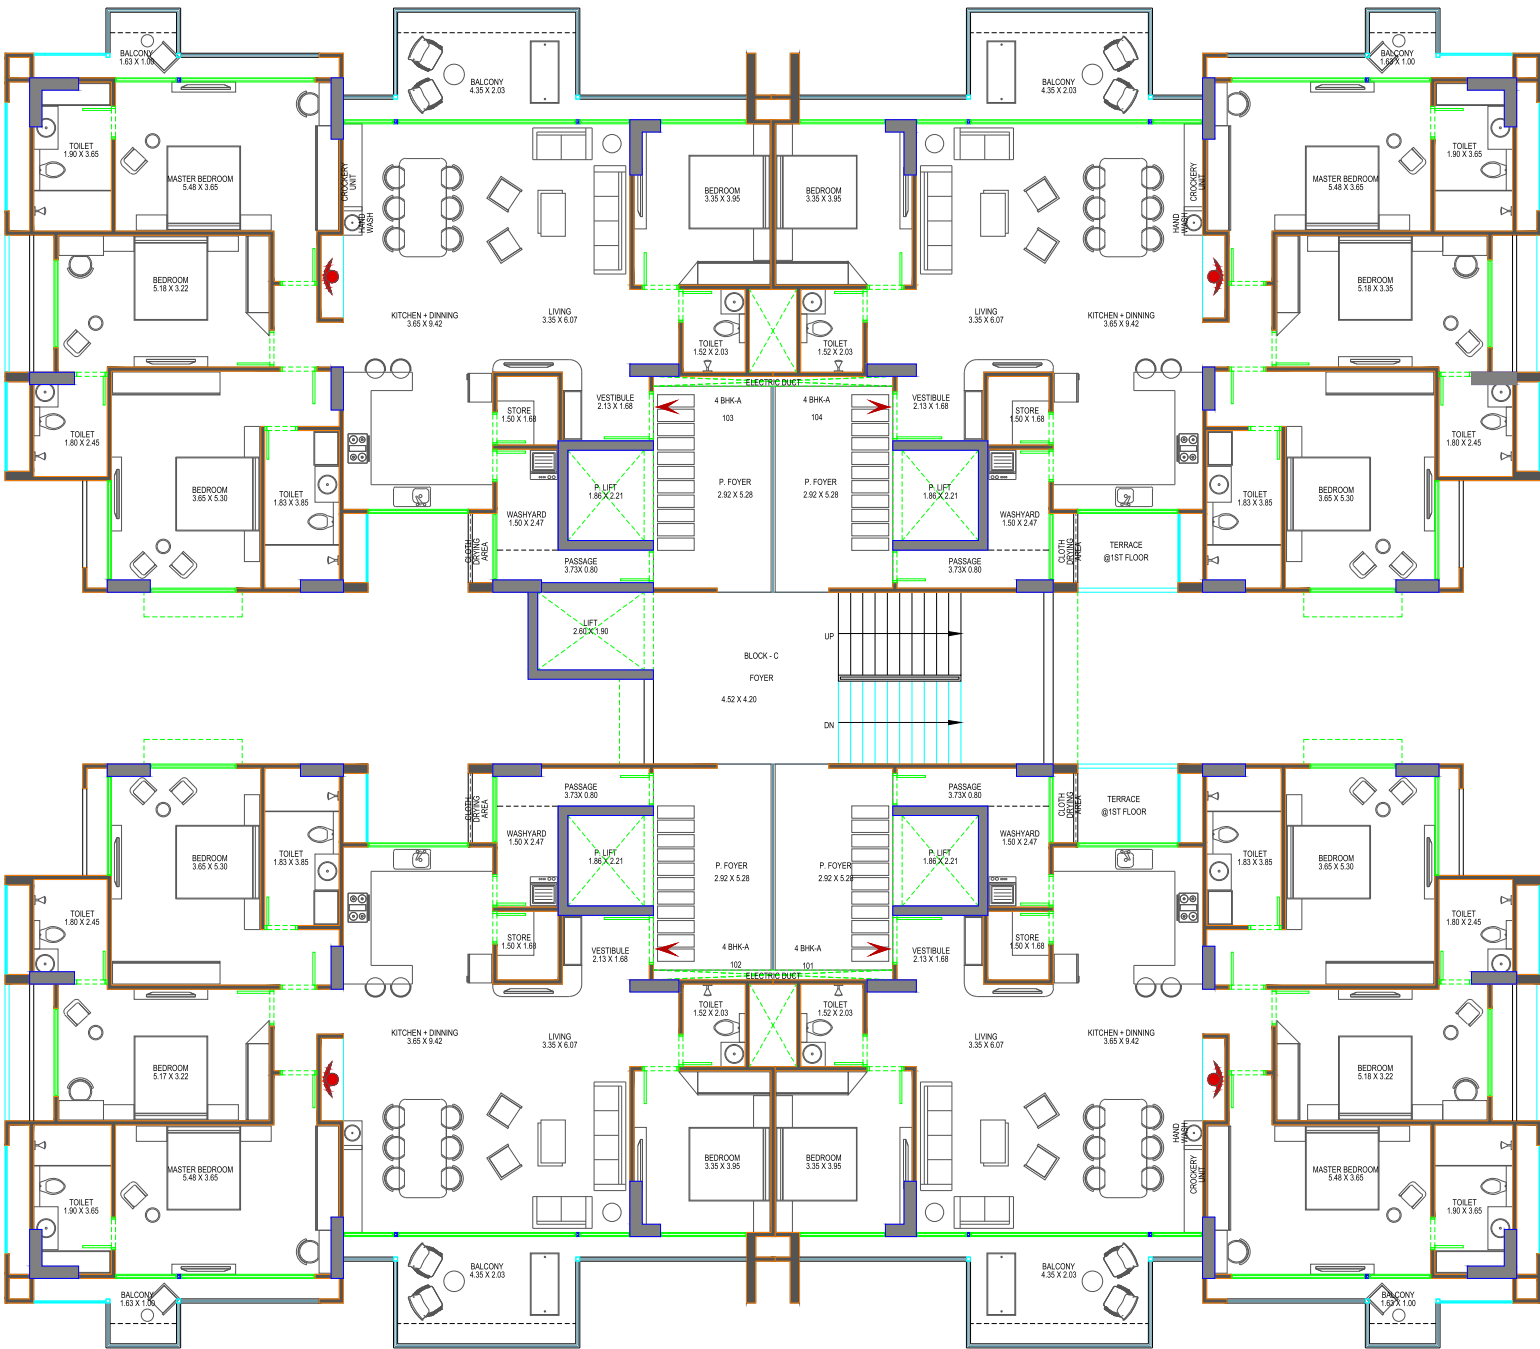


3 BHK CLUSTER PLAN

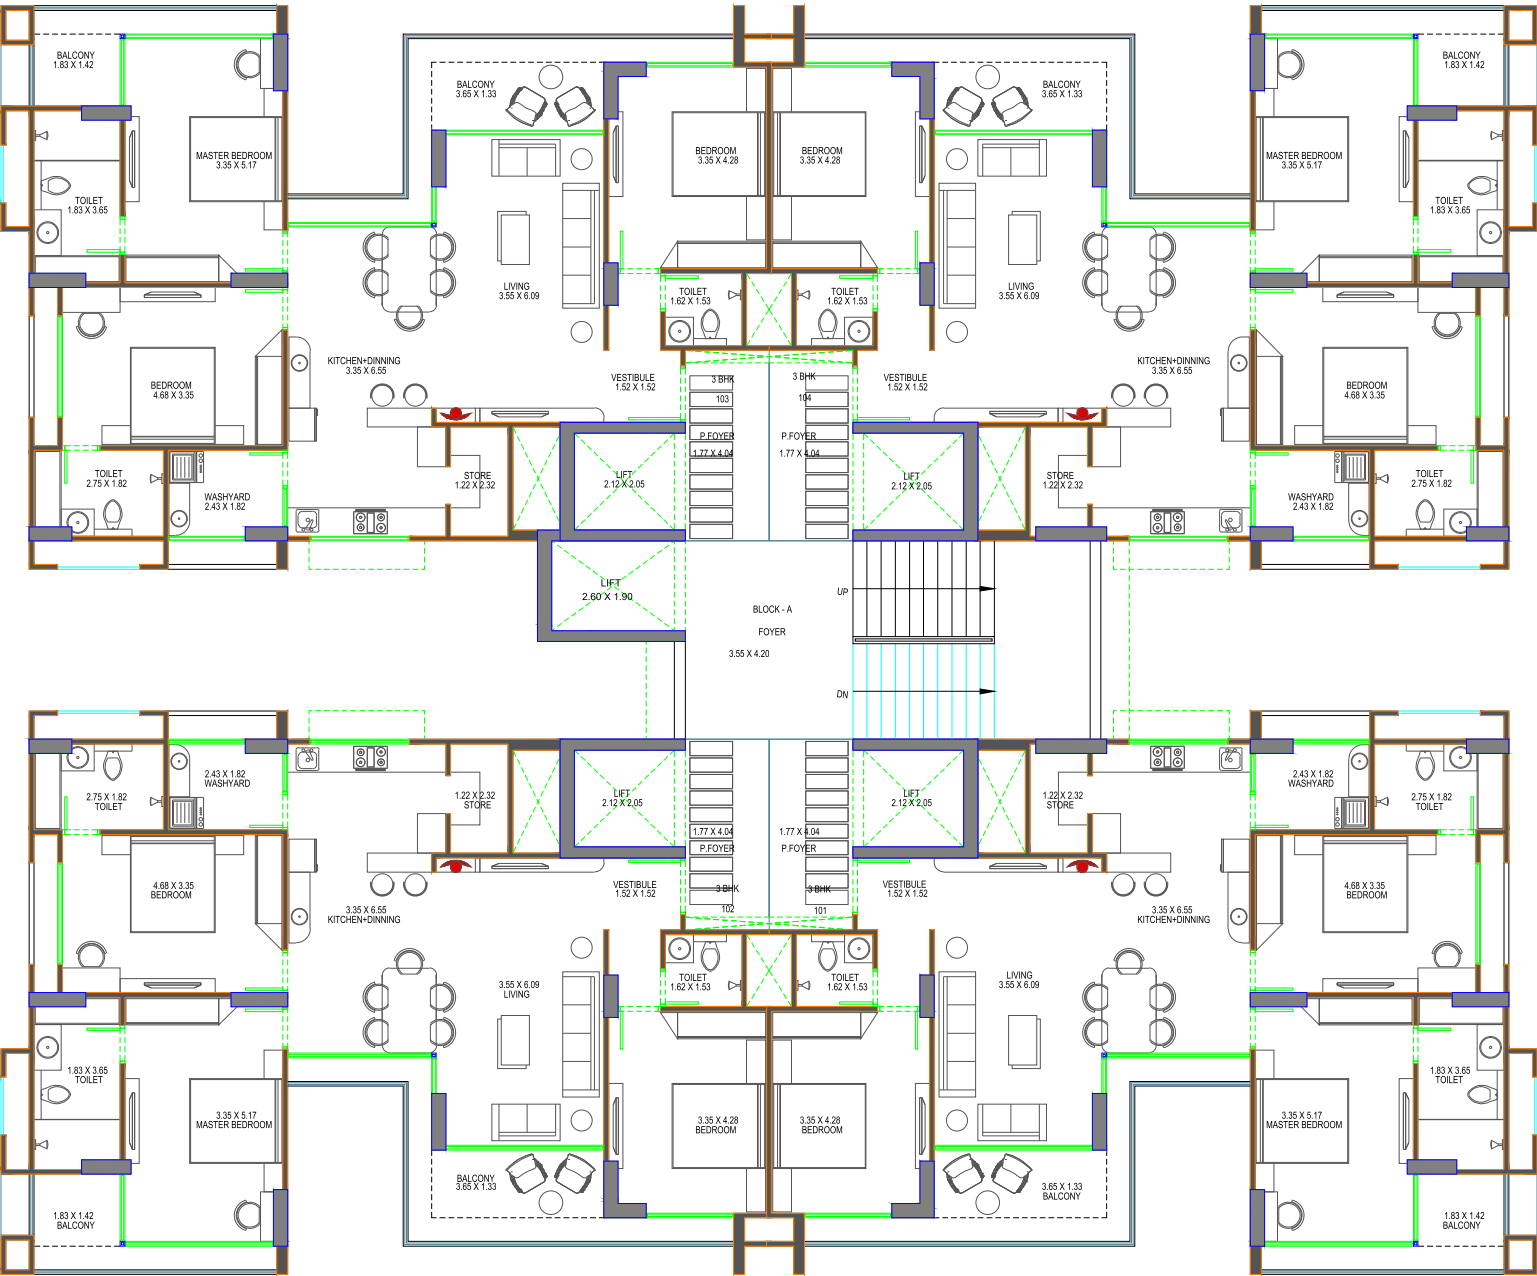


4 BHK-B CLUSTER PLAN

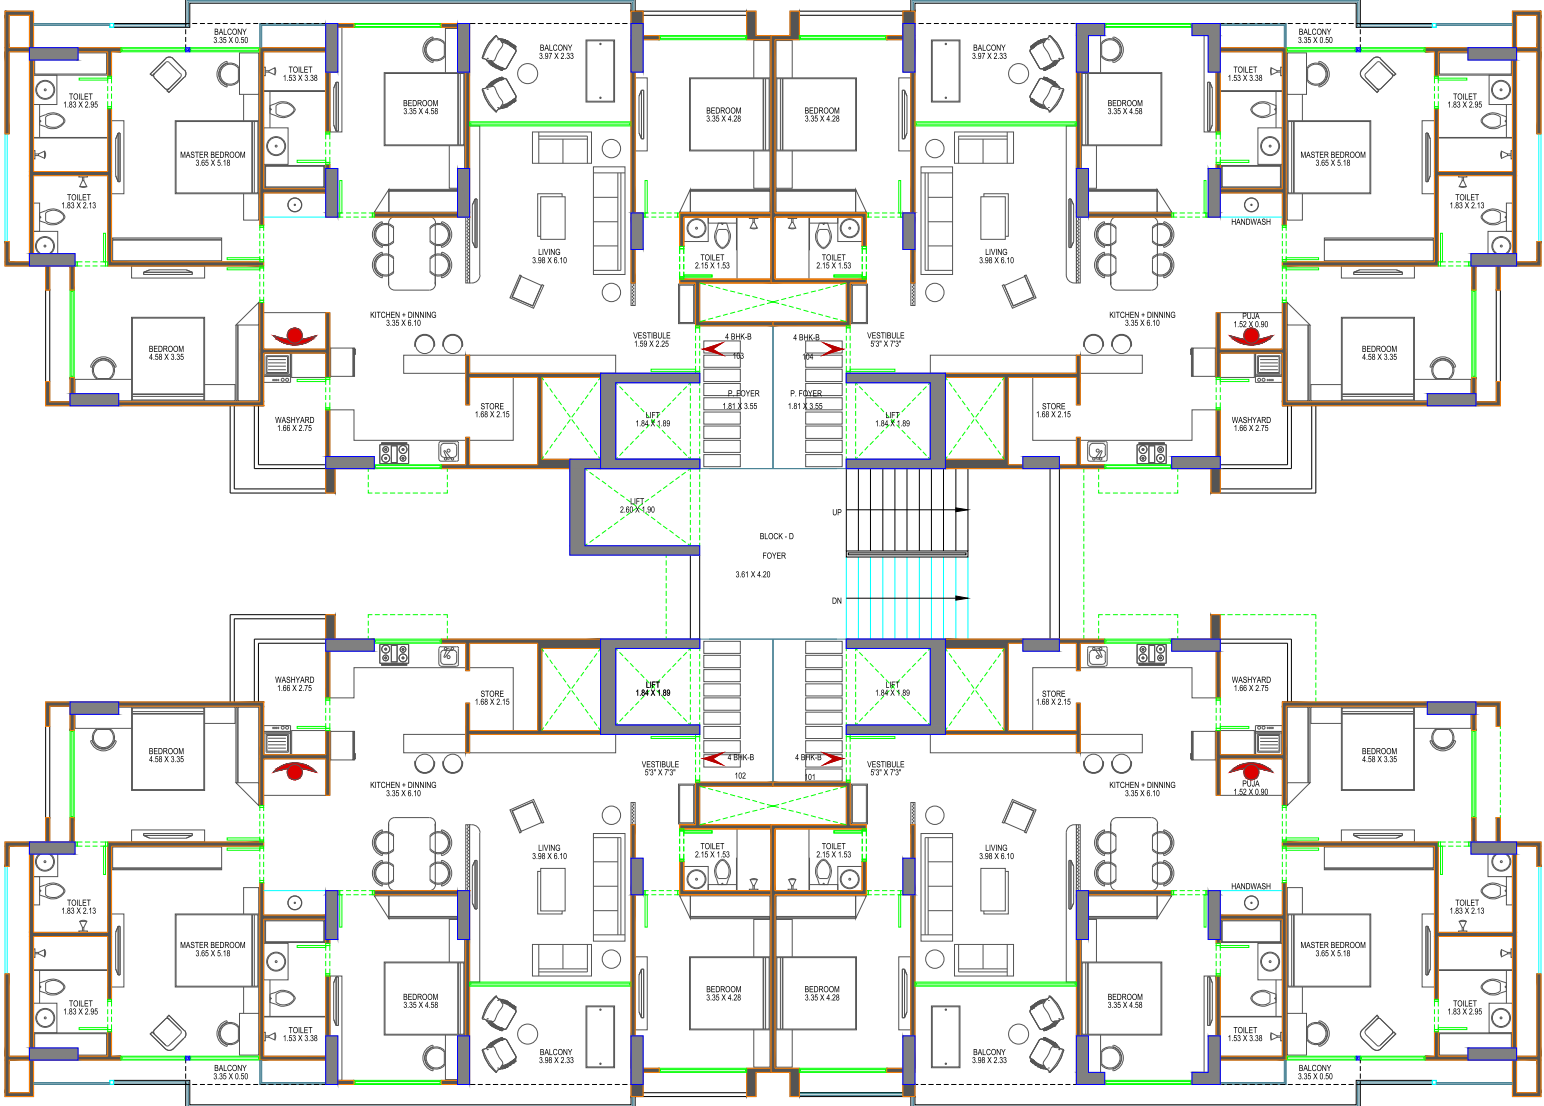


4 BHK-A PENTHOUSE CLUSTER PLAN

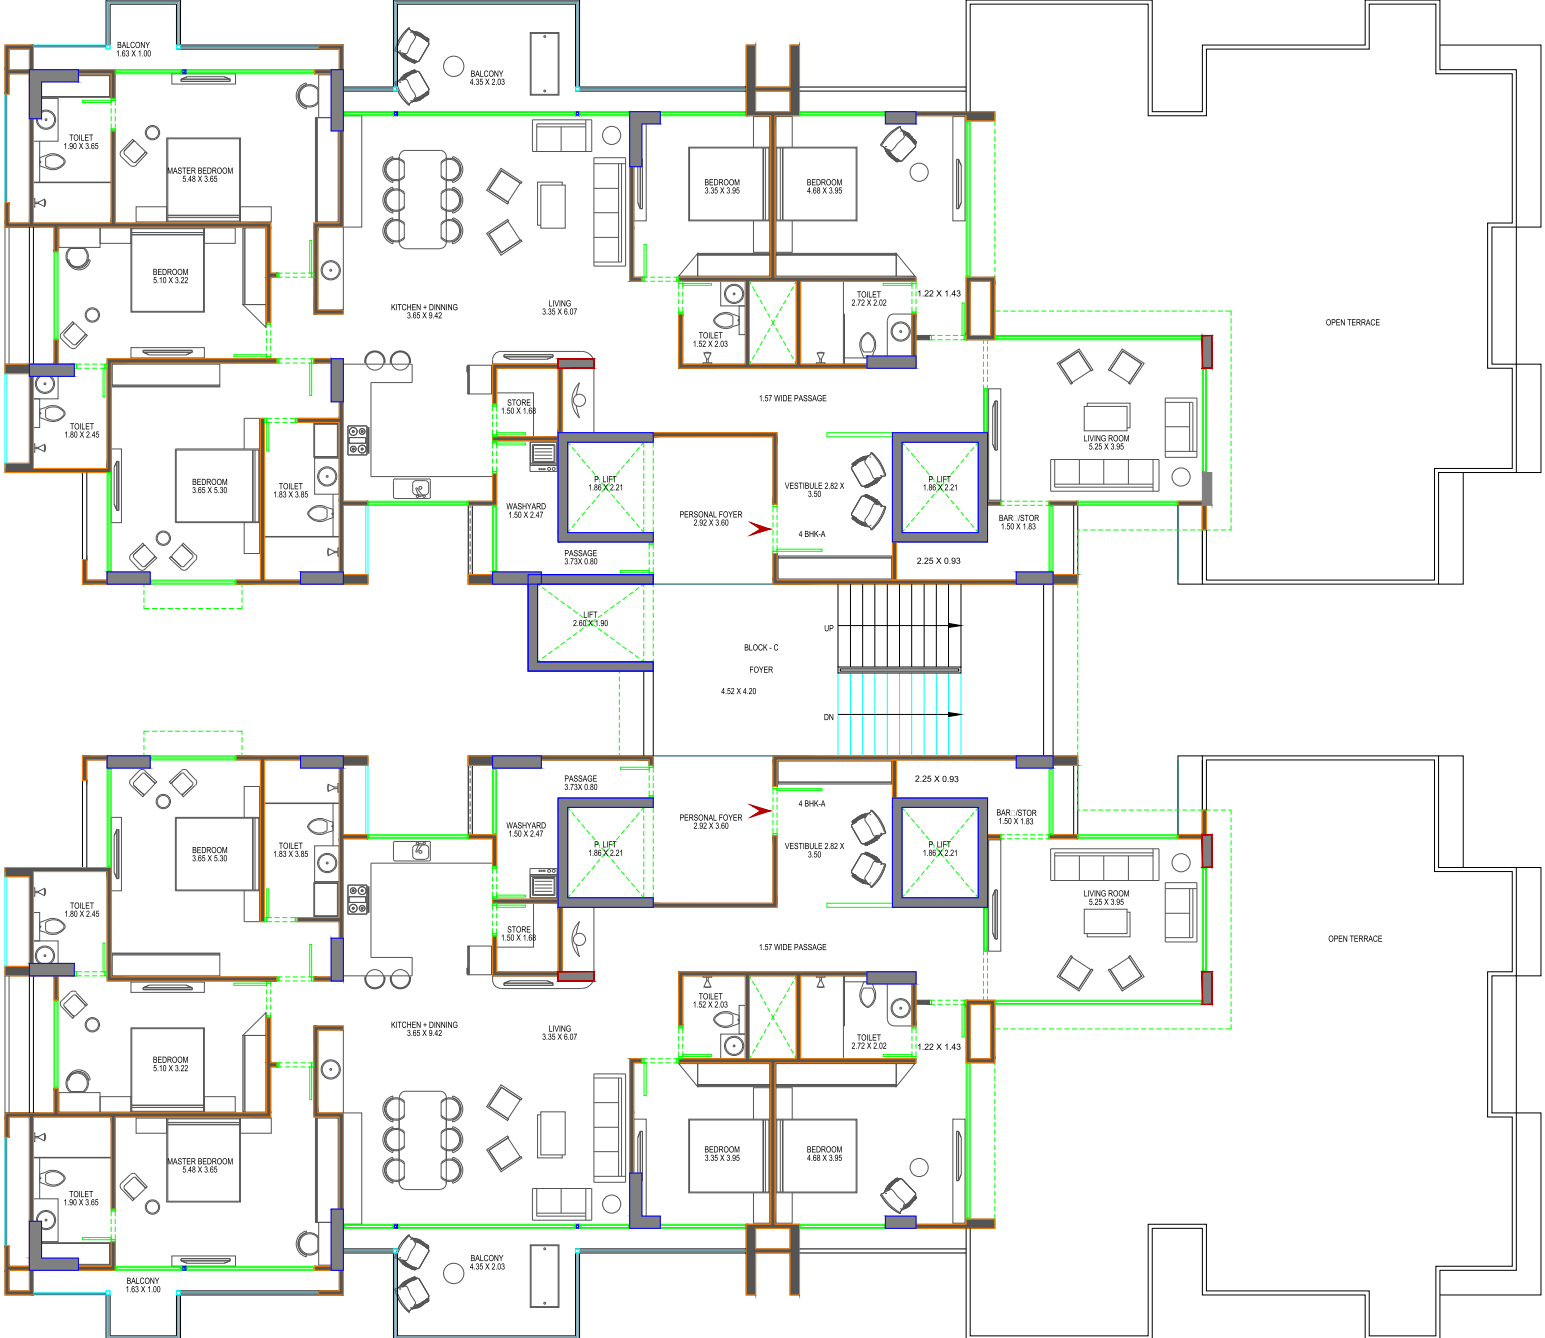


3 BHK PENTHOUSE CLUSTER PLAN

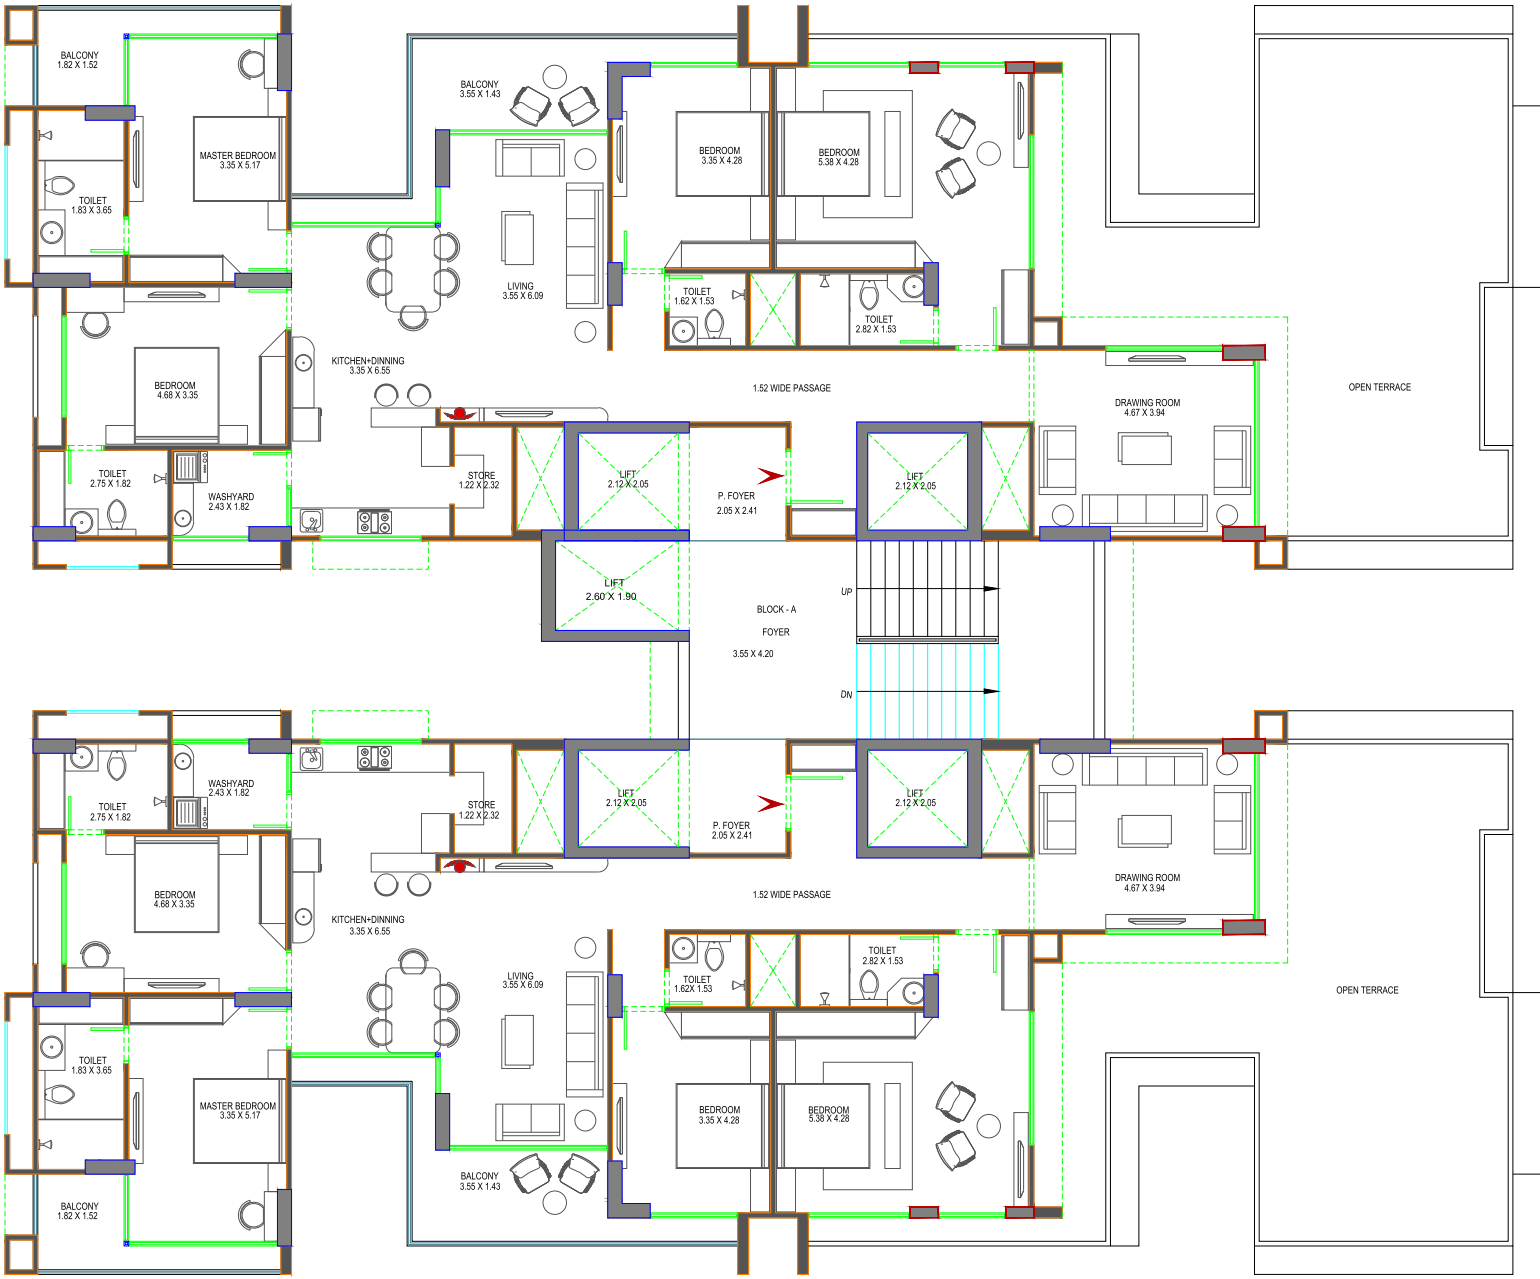


4 BHK-B PENTHOUSE CLUSTER PLAN

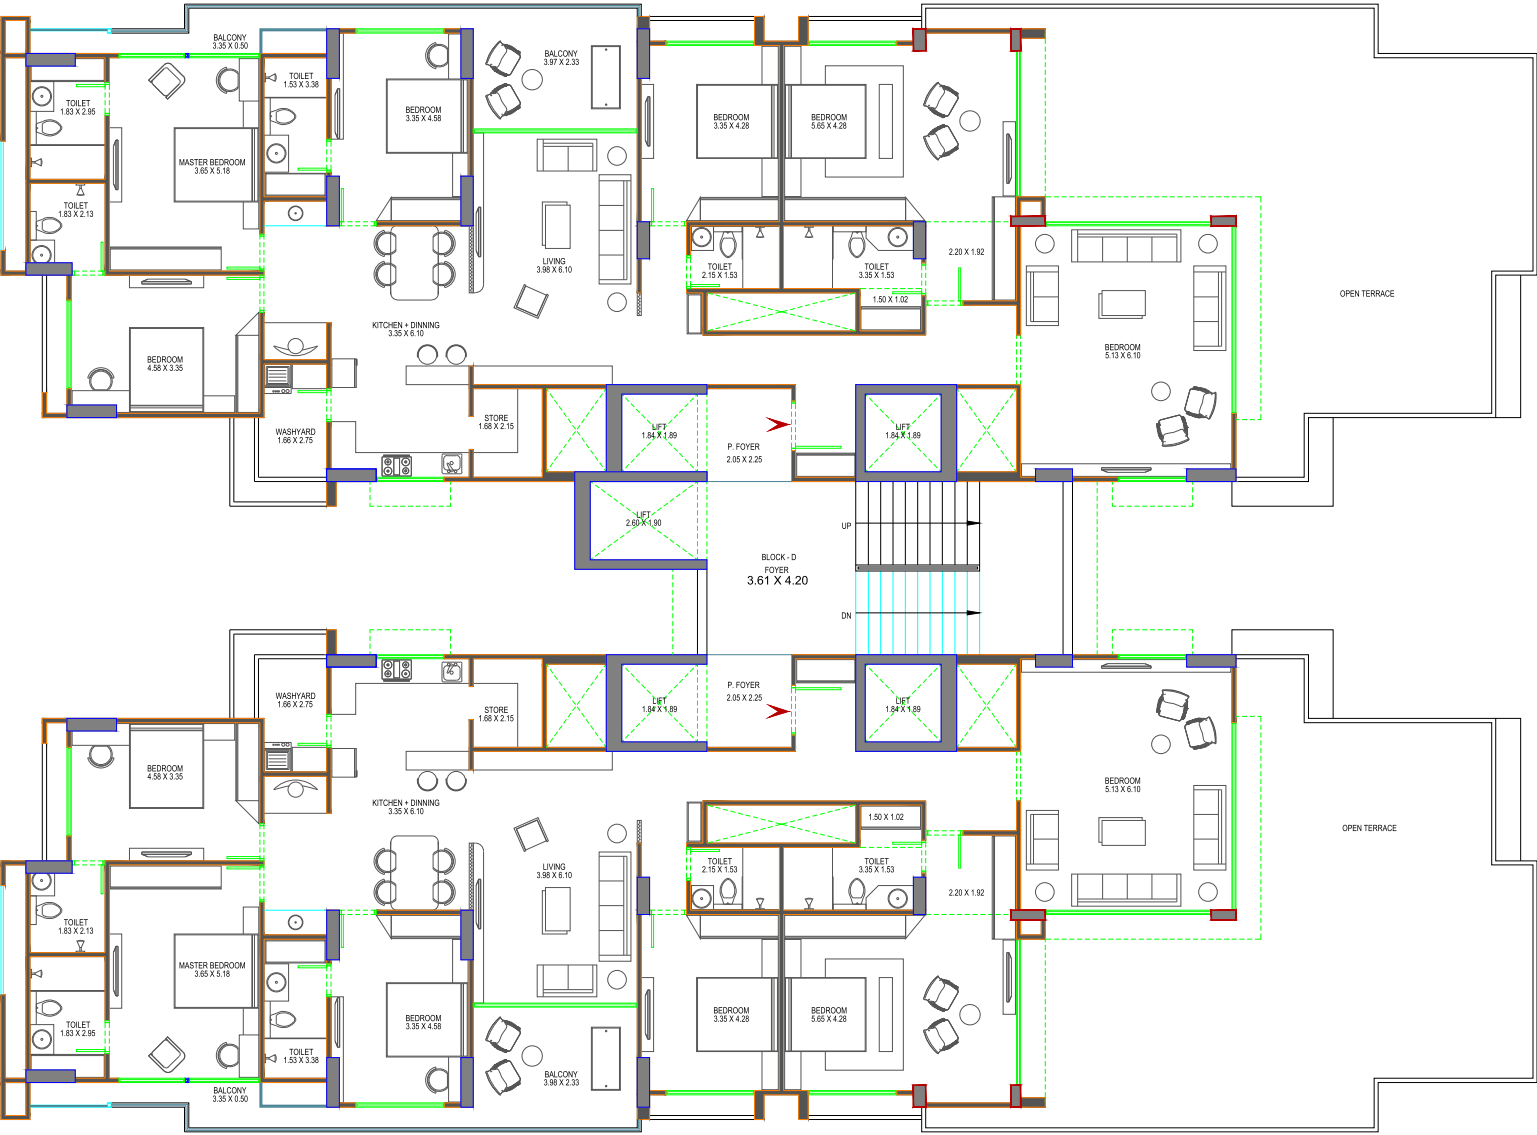


4 BHK-A PENTHOUSE CLUSTER PLAN

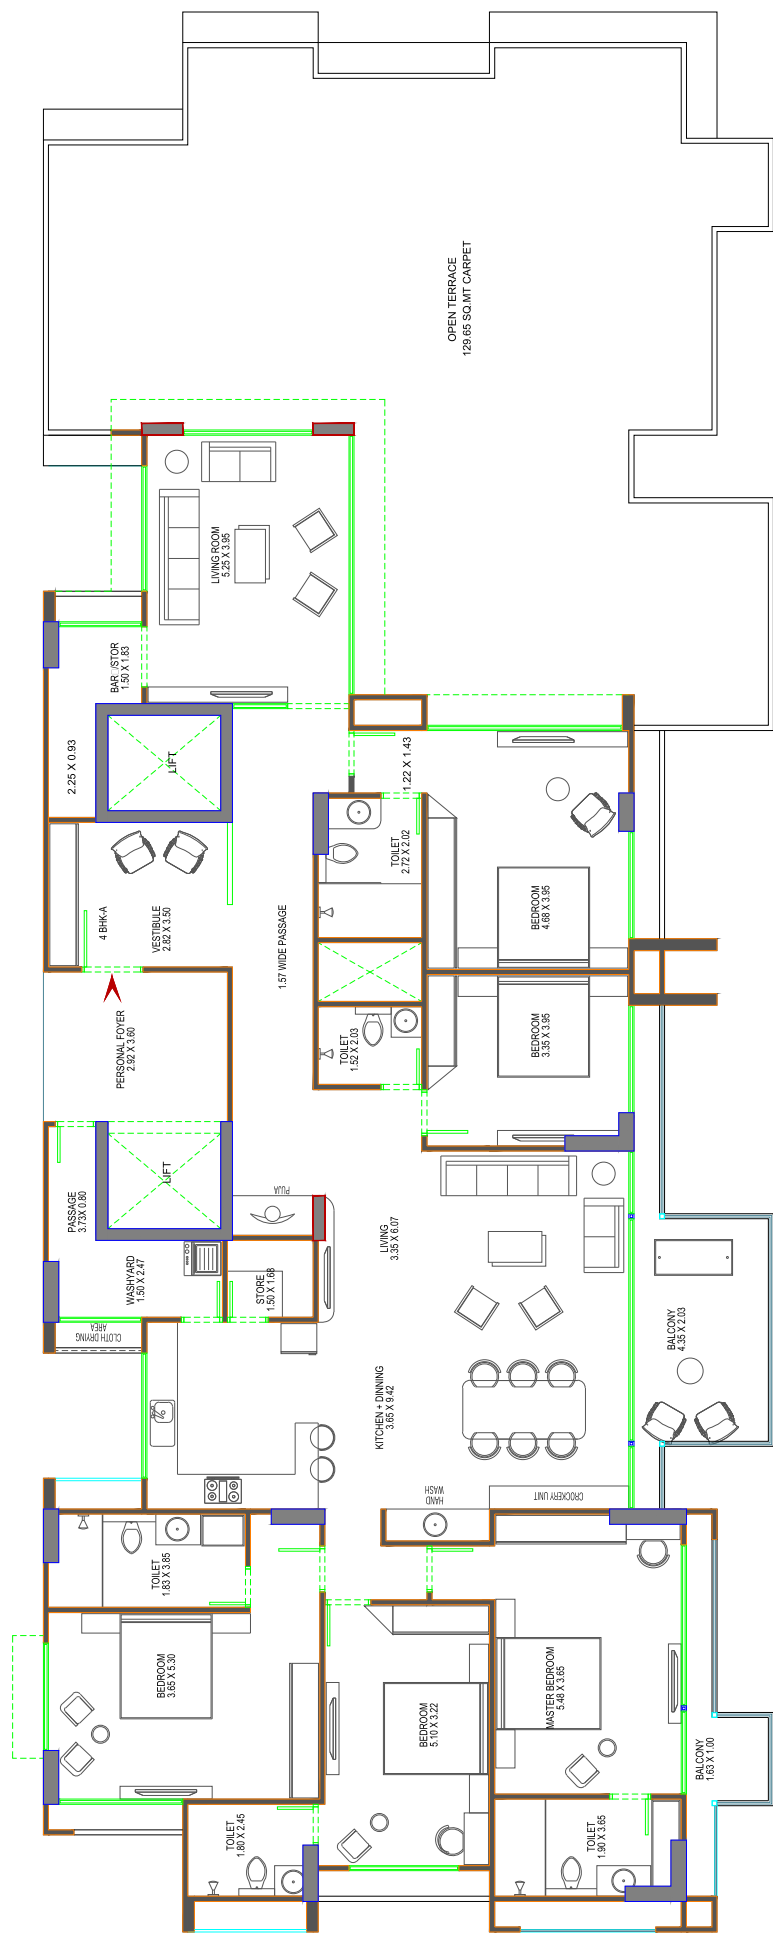


3 BHK PENTHOUSE CLUSTER PLAN

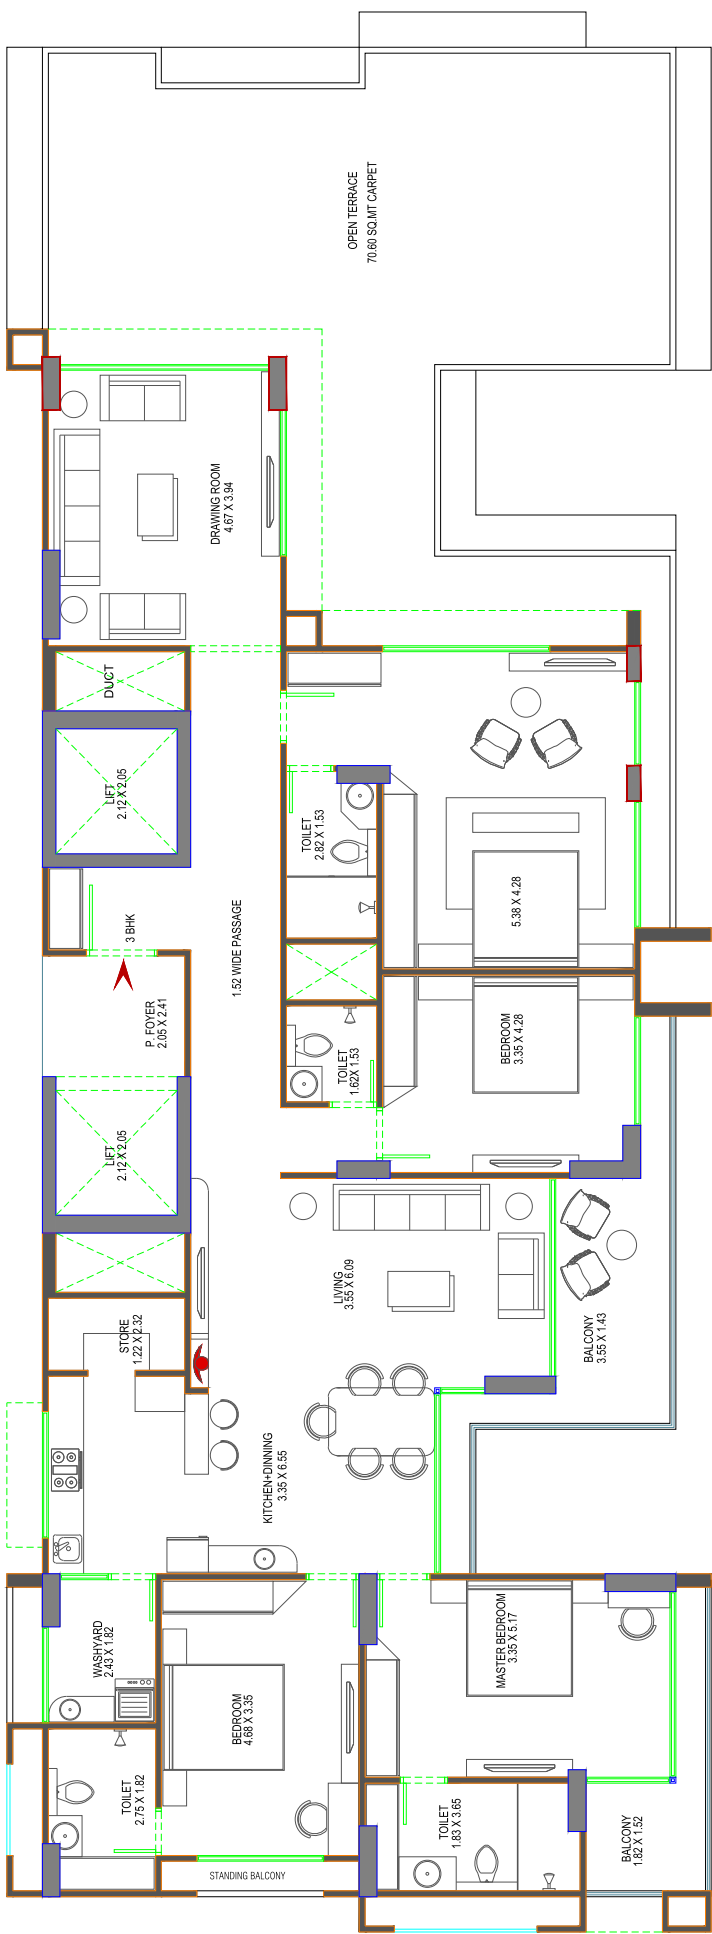

4 BHK-B PENTHOUSE CLUSTER PLAN

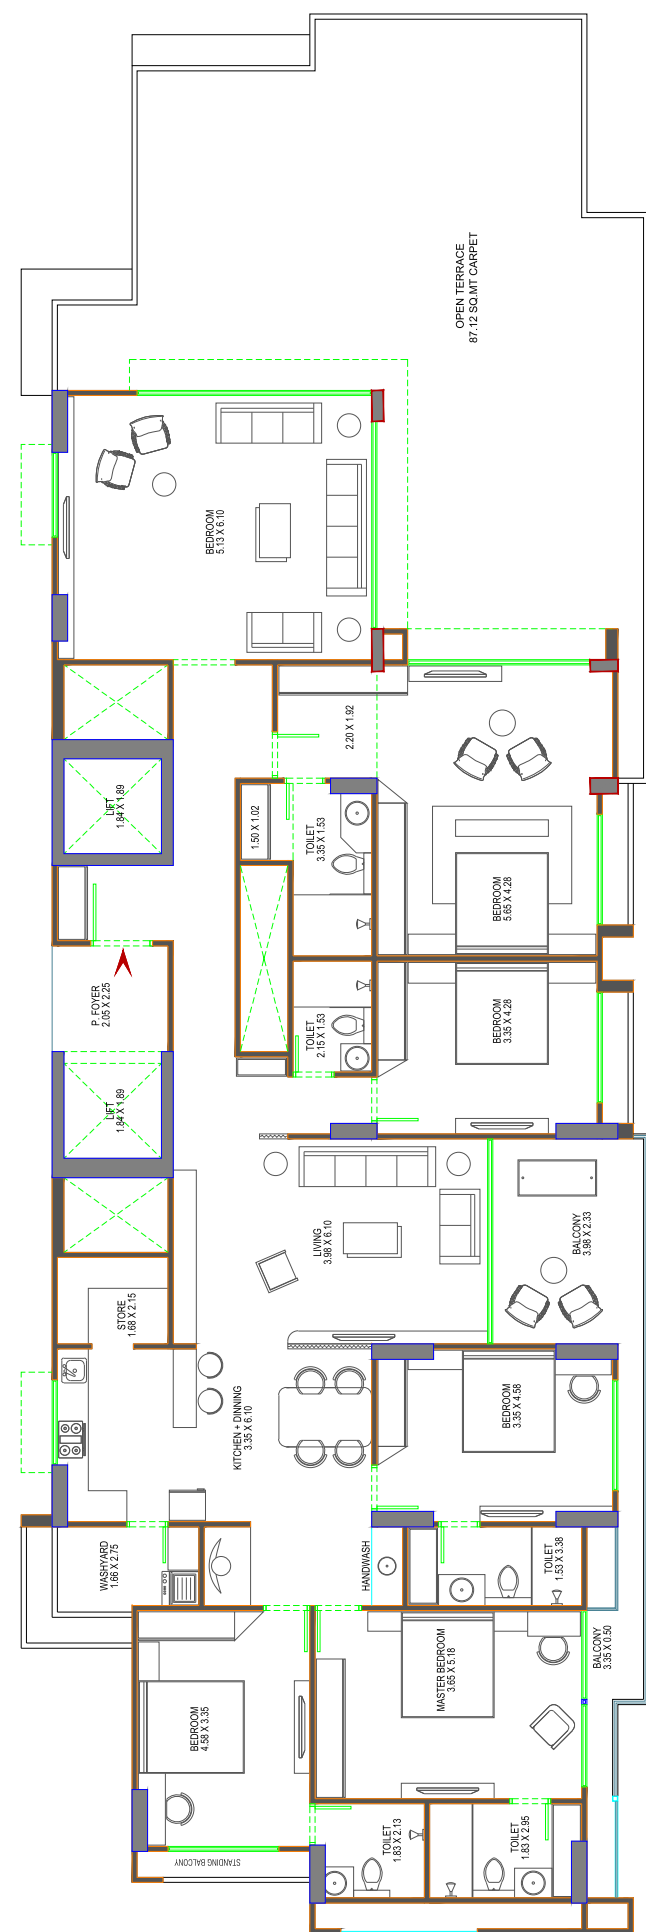


3 BHK UNIT PLAN

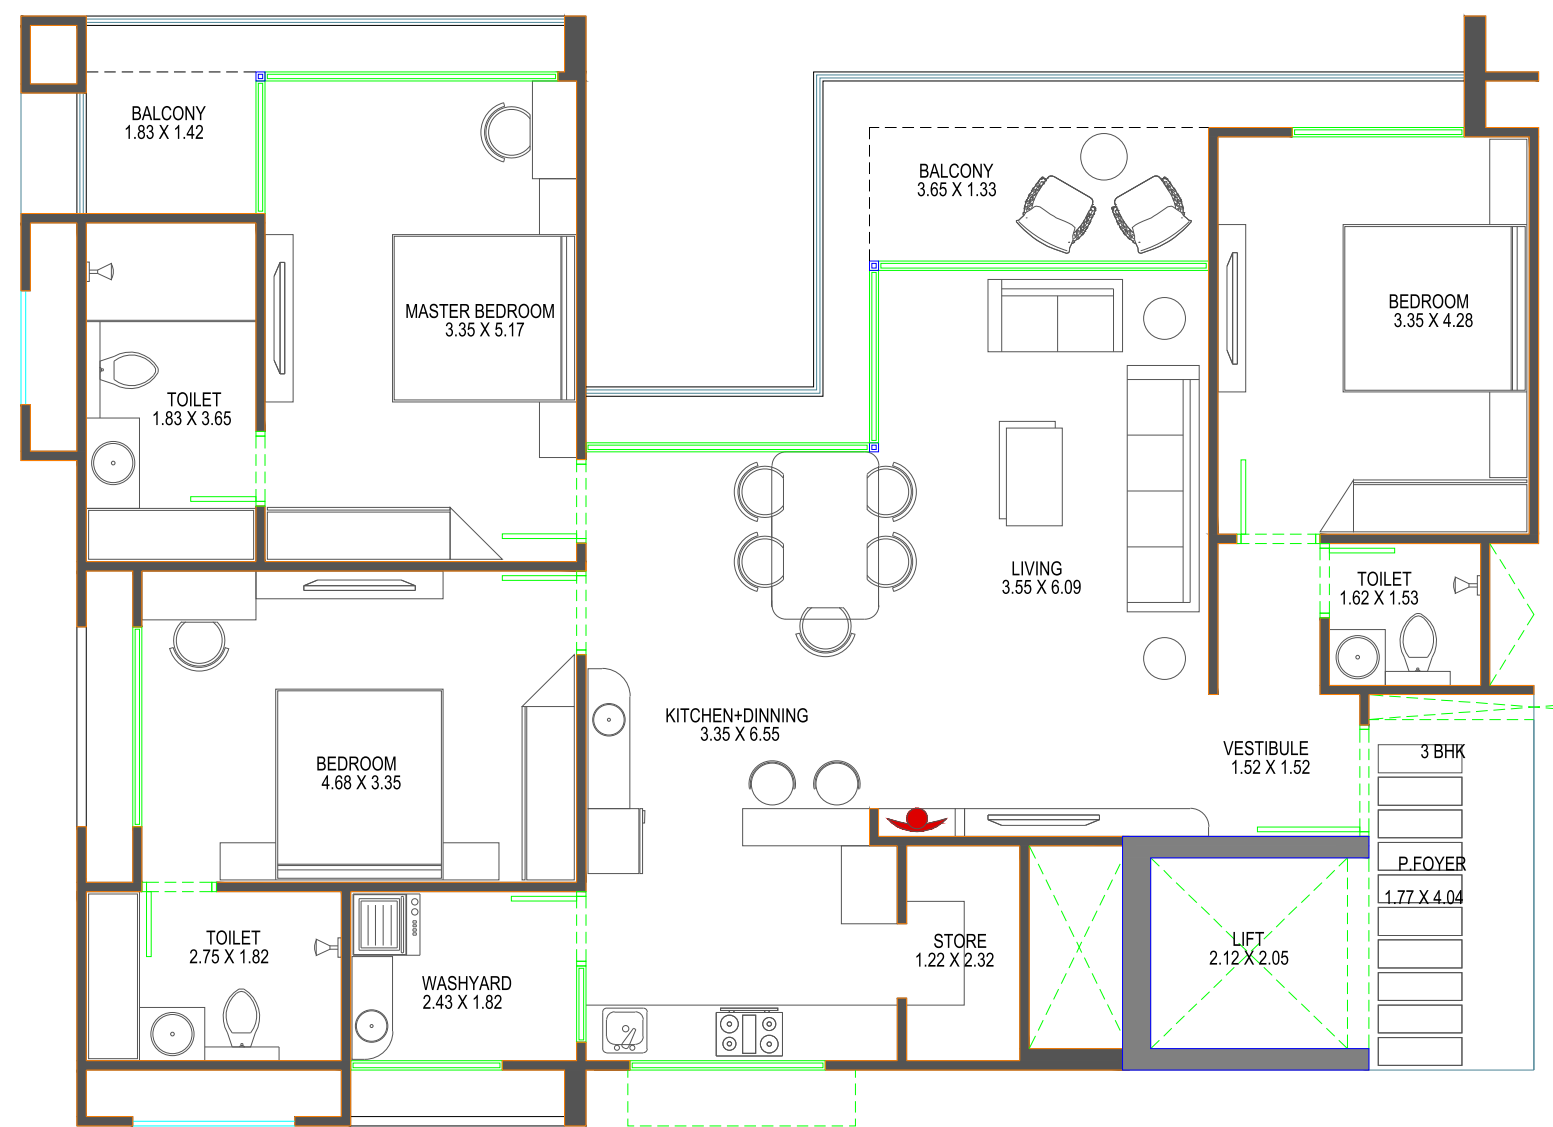

4 BHK TYPE-A UNIT PLAN



4 BHK TYPE-B UNIT PLAN

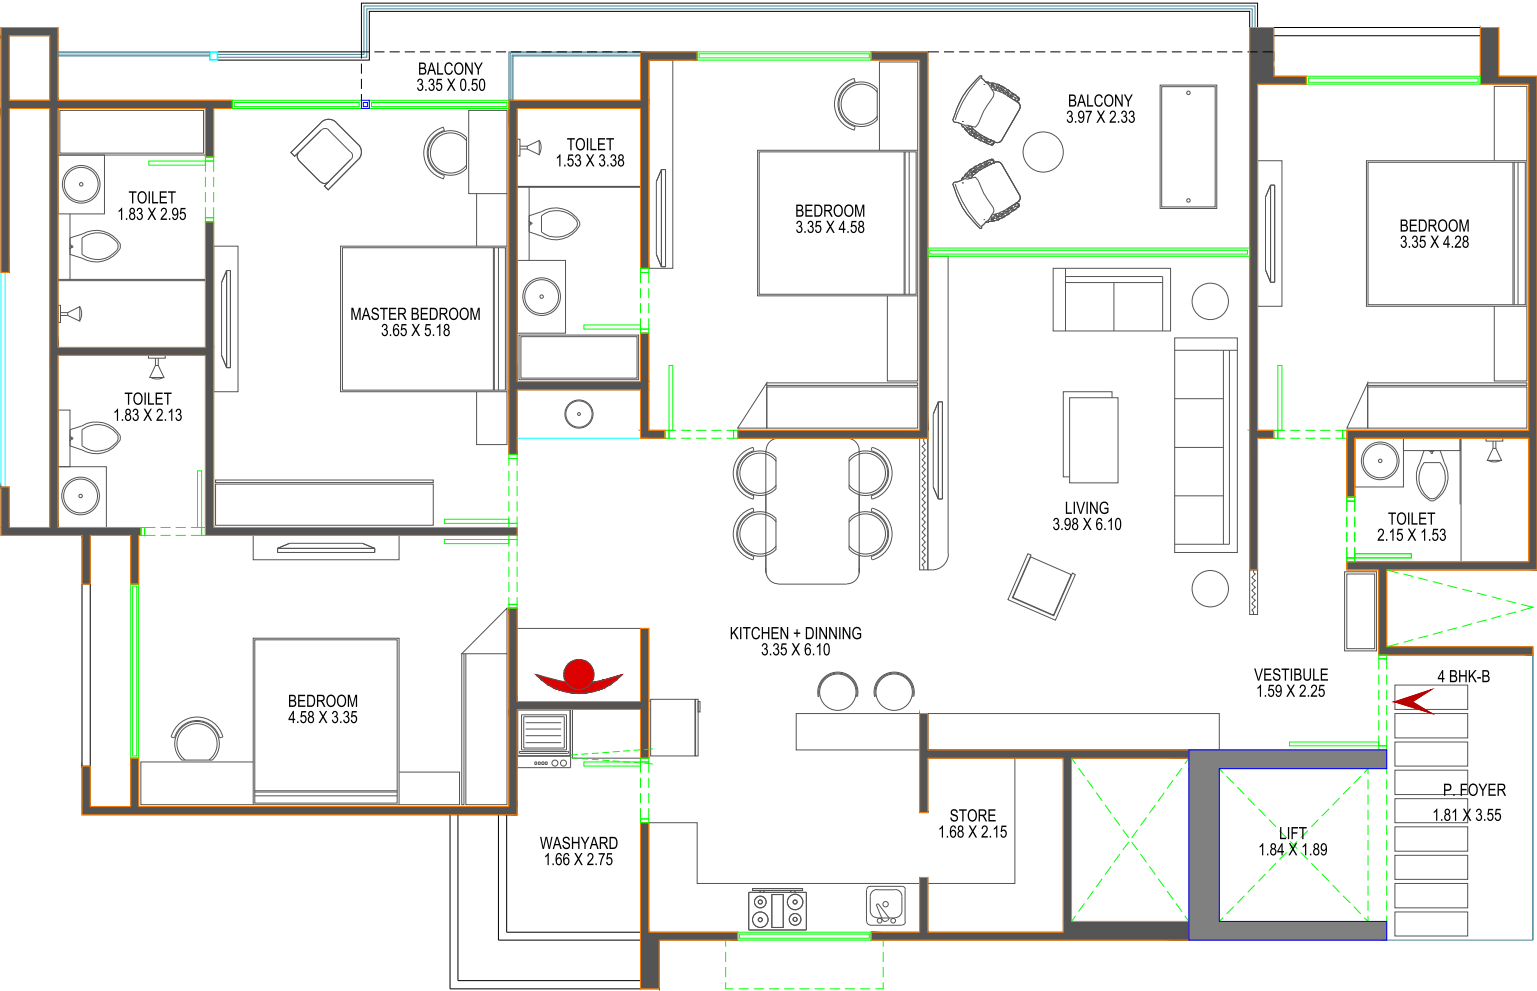

SPECIFICATION

STRUCTURE

Earthquake resistant RCC frame structure.

FLOORING

Standard Vitrified tiles for entire flooring in all apartments.

DOORS & WINDOWS

Decorative Main Door And Other Flush Door & Anodized / Powder Coated Single Glazed Aluminium Windows

ELECTRIFICATION

Concealed ISI Copper Wiring With Modular Switch.

KITCHEN

Granite Platform with S.S. sink & ceramic / glazed tiles up to lintel level

WALL FINISH / ELEVATION

External - Double coat plaster with sand face finish Internal - Single coat mala plaster

PLUMBING

ISI CPVC or UPVC pipes for water supply, PVC & SWR pipes for solid waste and drainage systems. Percolation recharge wells as per the norms. Standard CP fittings.

COLOUR


Acrylic Paint.

TOILET

Glazed / Ceramic tiles upto lintel level, Standard C.P. Brass fittings.

TERRACE

Brick-bat concrete with china mosaic for heat reflection and thermal insulation.

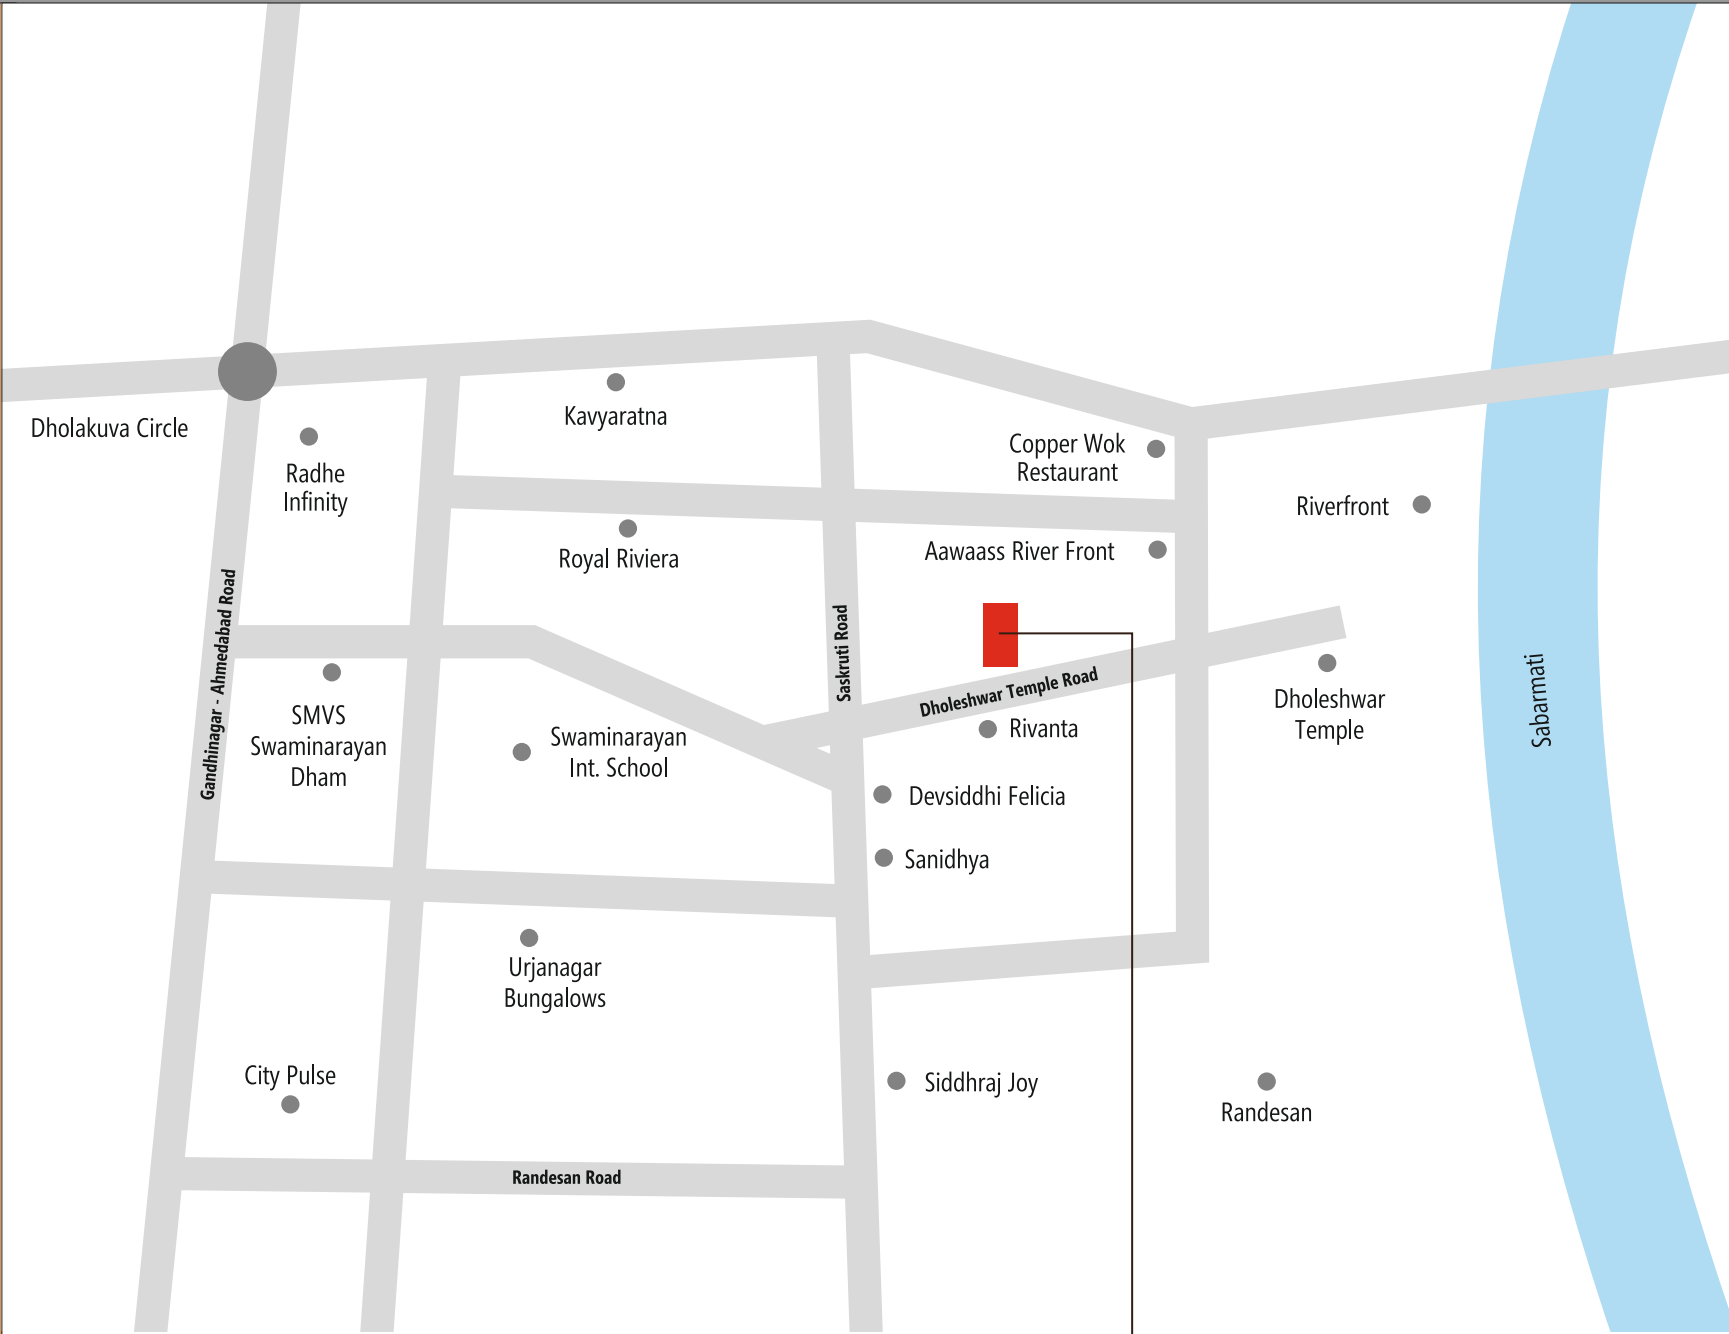

SANDALWOOD
3 & 4 BHK FAMILY HOMES

SITE ADDRESS
Dholashwar Mahadev Rd, Randesan,
Gandhinagar, Gujarat 382007

M.: 875 875 875 7

DEVELOPER



ARCHITECT



SCAN FOR LOCATION

