AURACLE




PROMOTER :

CONTACT :

Rera No :


UE LIVING LLP , 604 SIGNATURE ONE ,S.G.HIGHWAY, AHMEDABAD.

+91-9726936565 / +91-7600004799

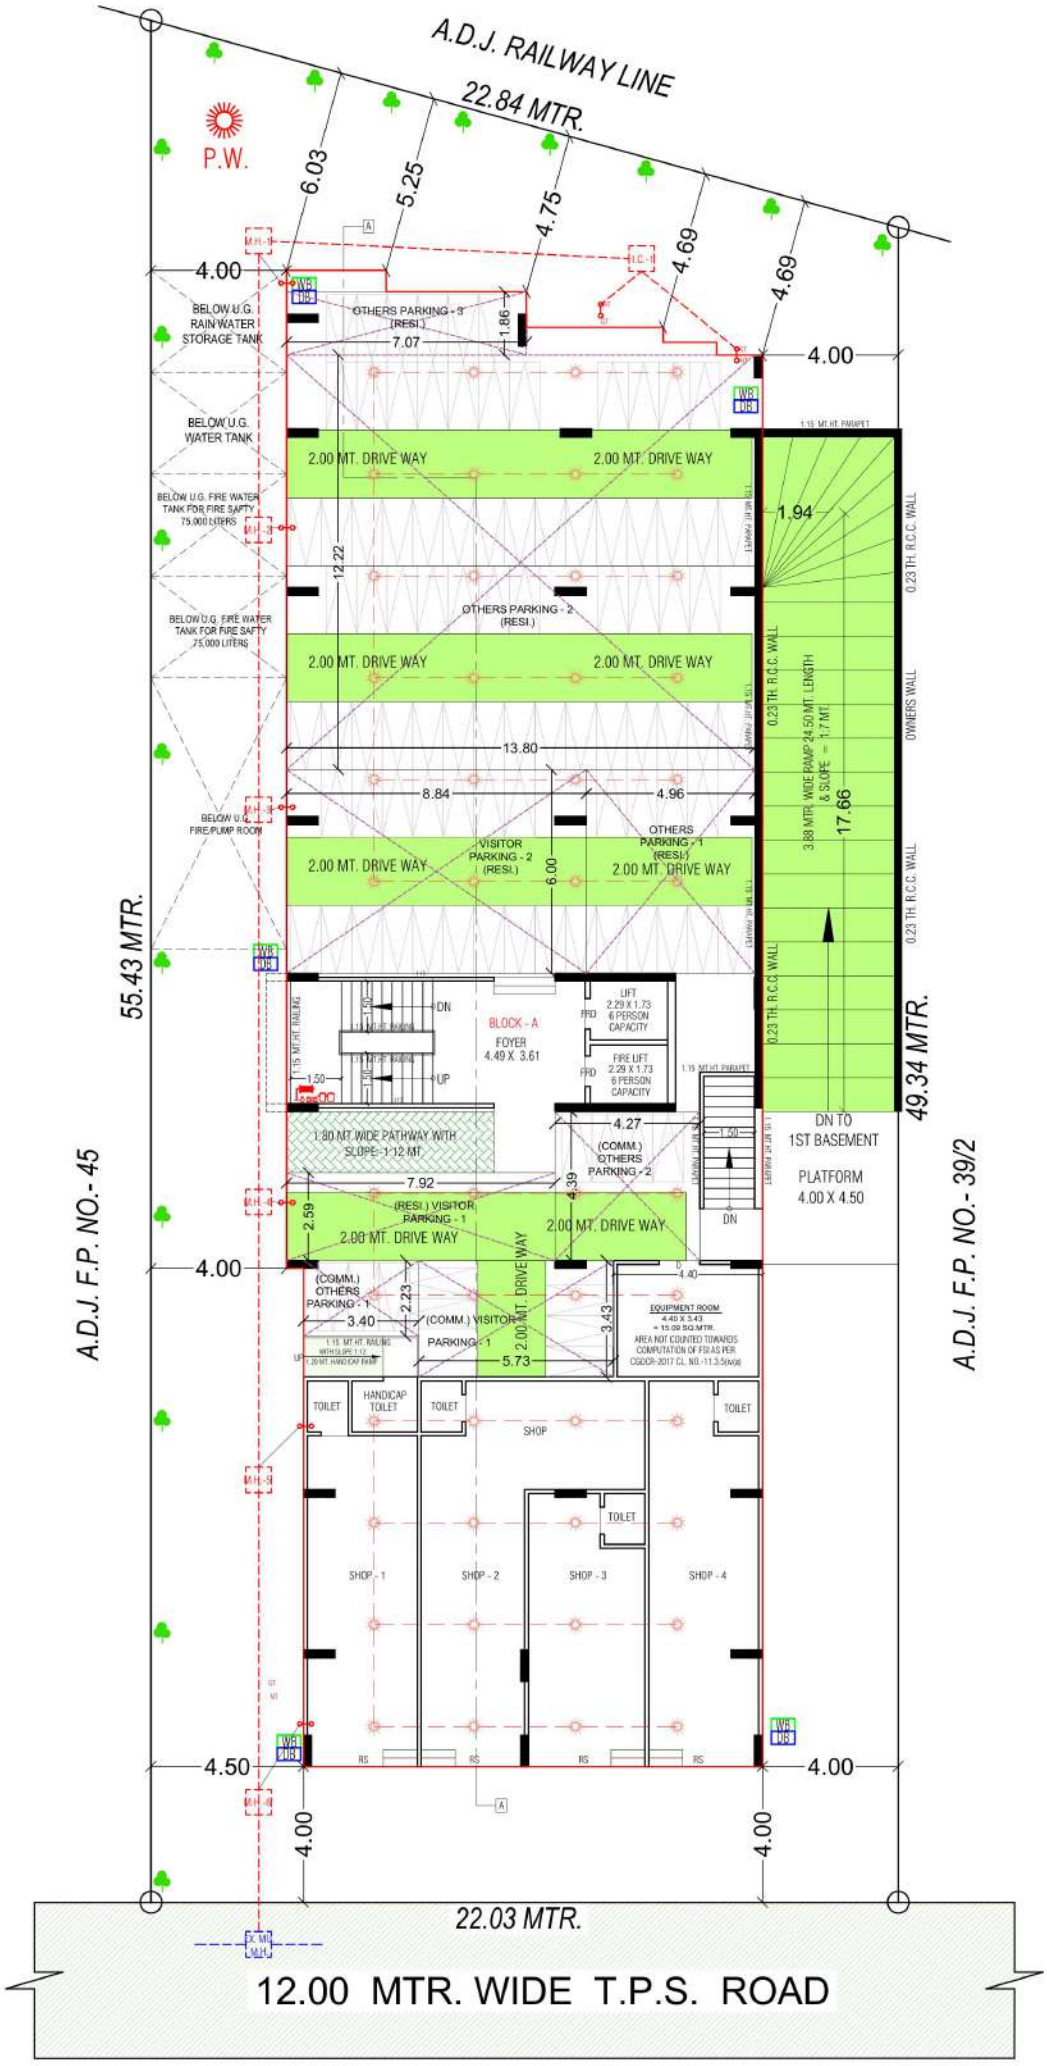


GROUND LEVEL PARKING LAYOUT PLAN


SCALE :- 1.00 CM. = 1.00 MT.

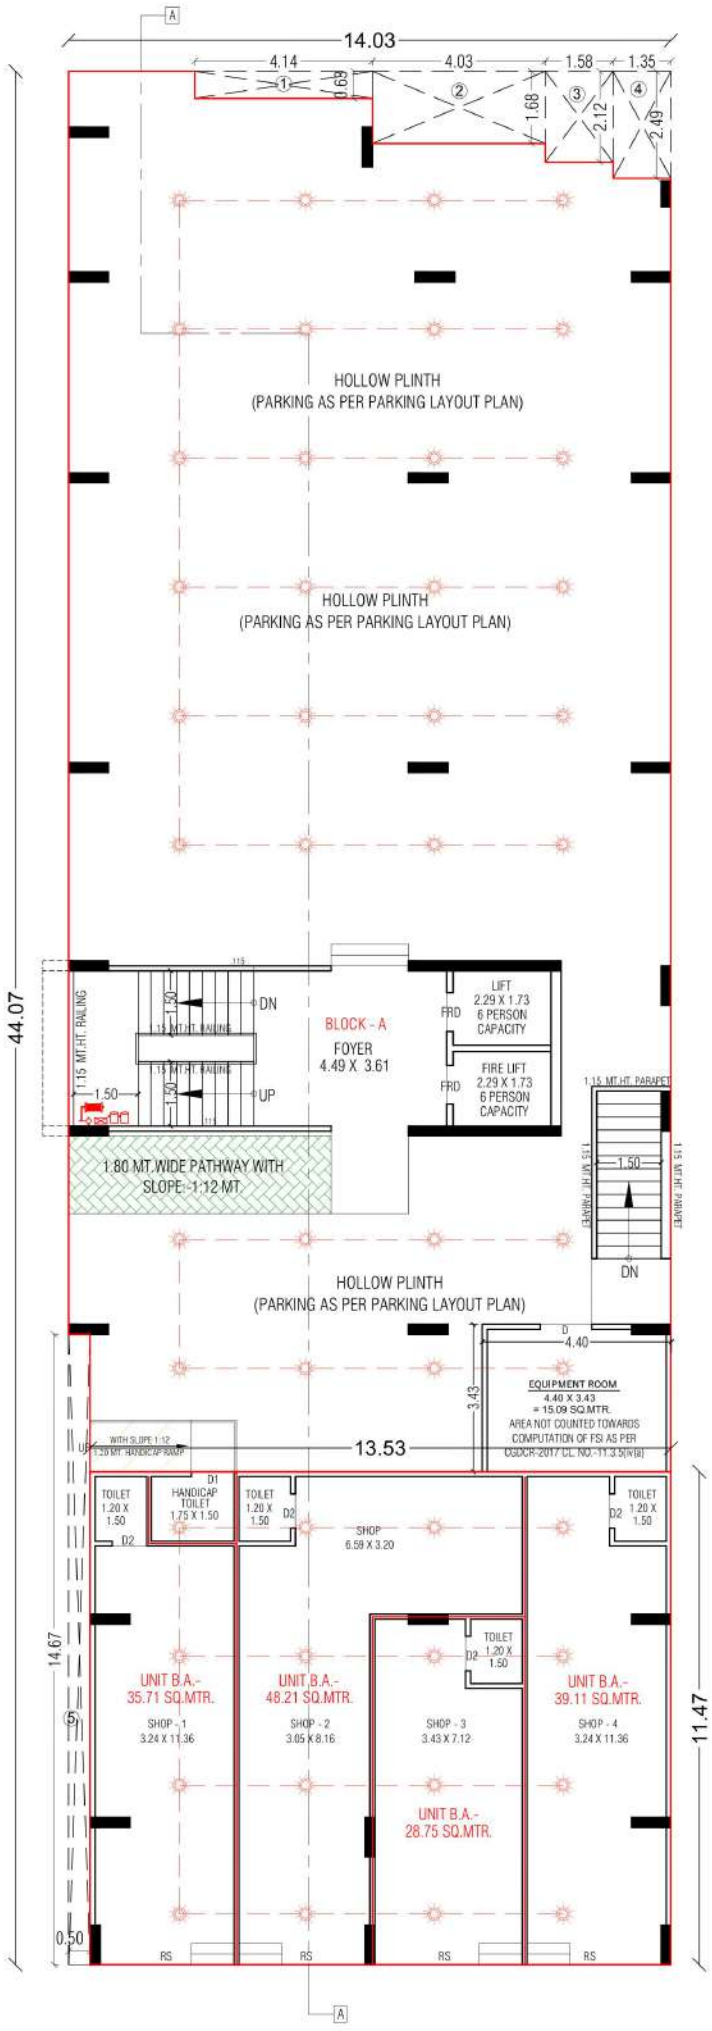


GROUND FLOOR PLAN (H.P.)

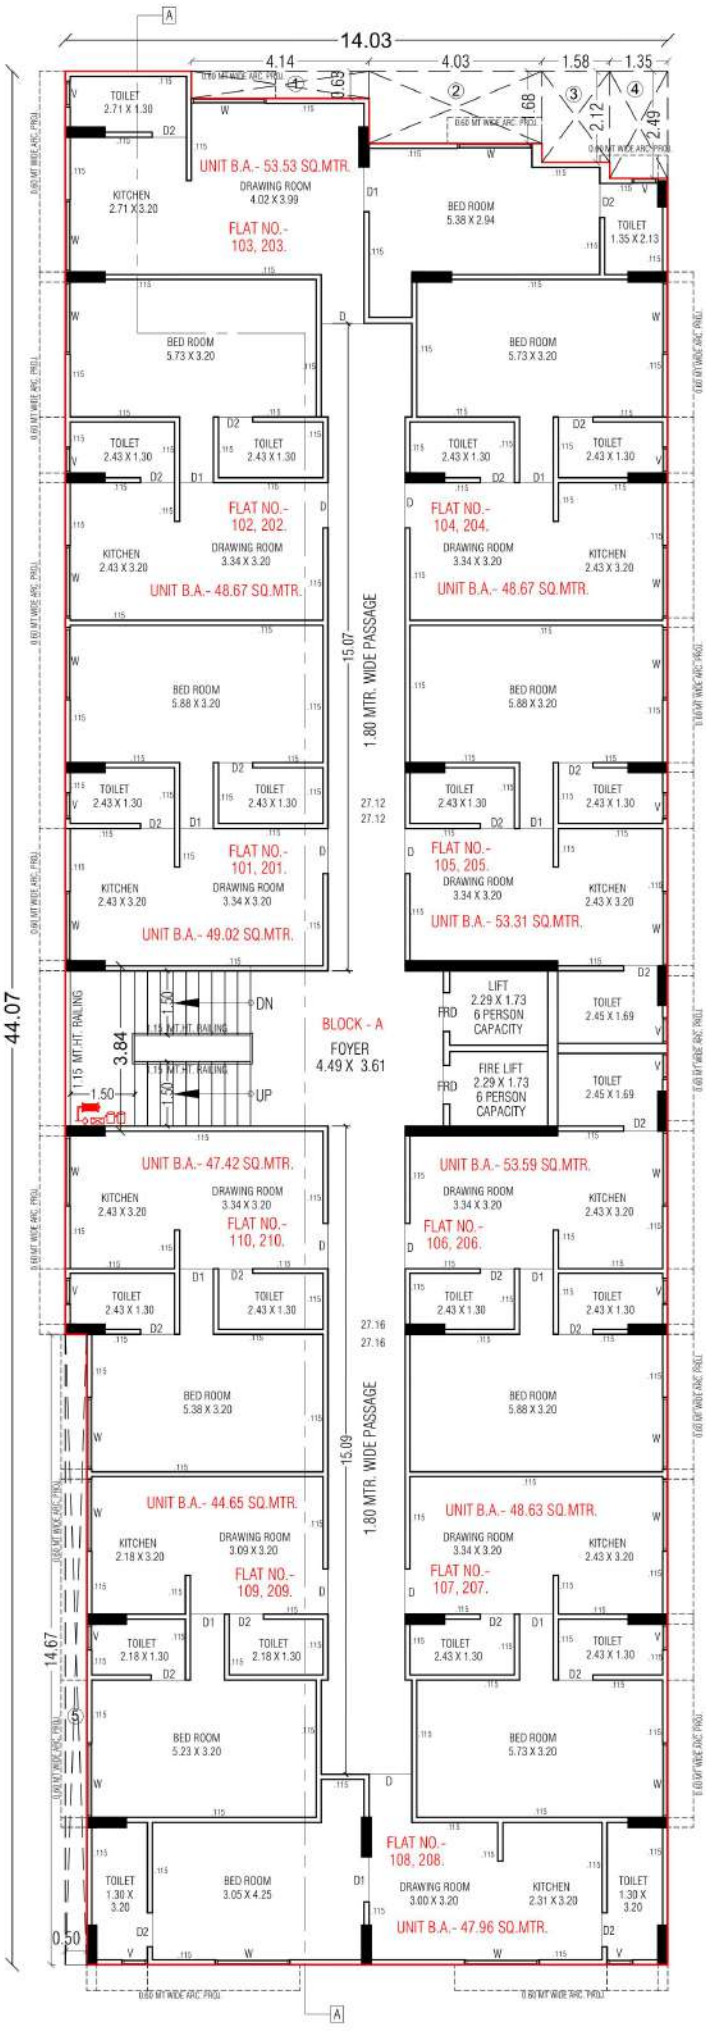


FIRST FLOOR, SECOND FLOOR PLAN

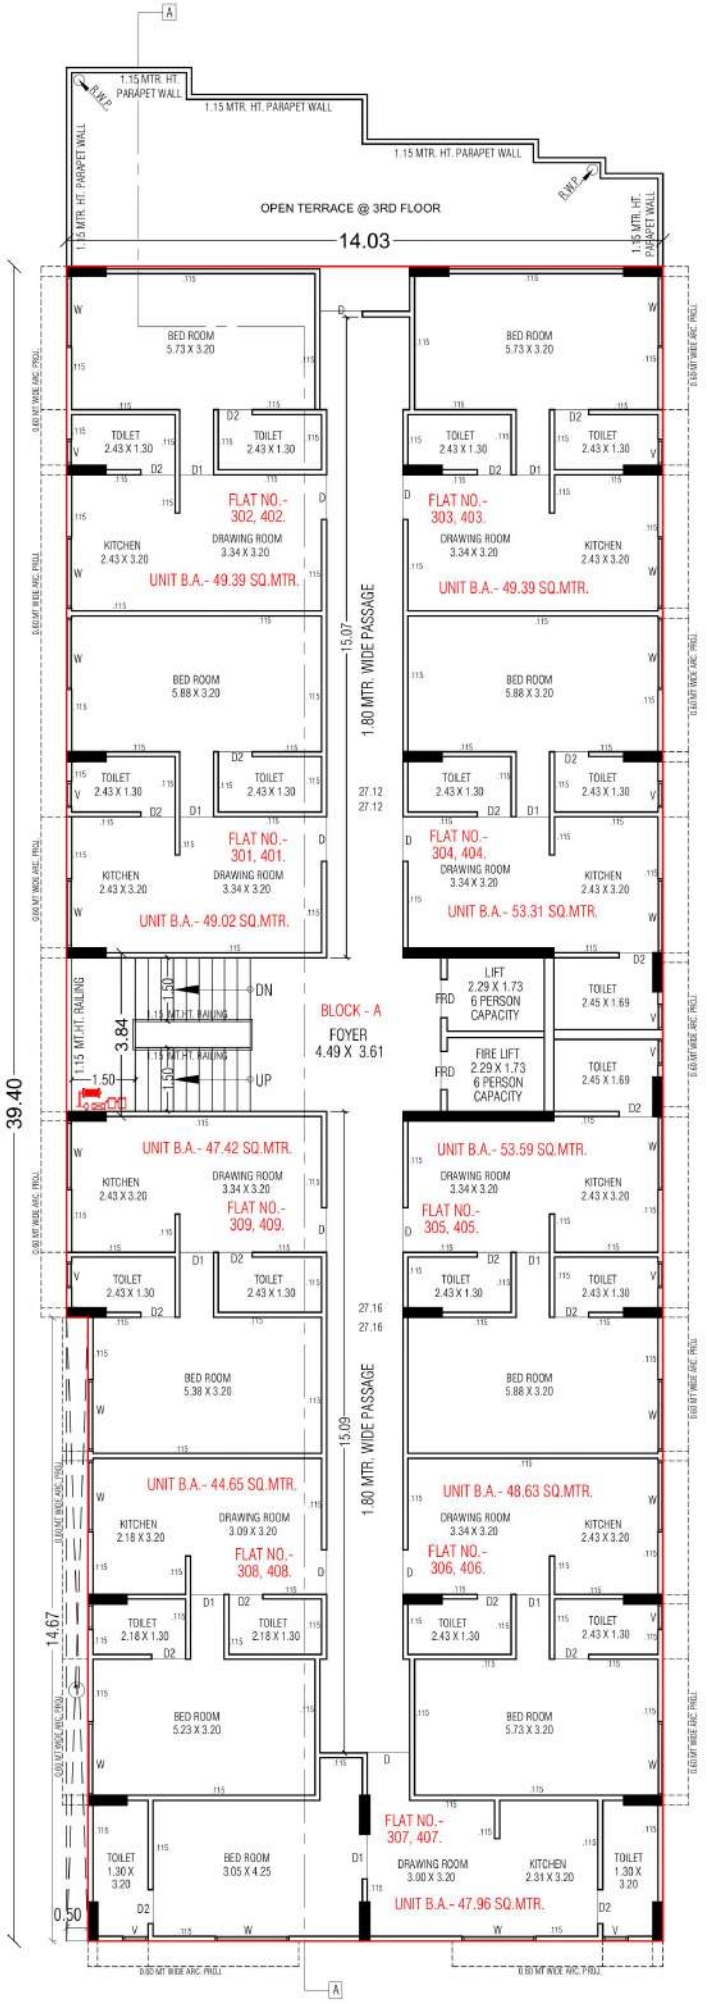


3RD FLOOR, 4TH FLOOR PLAN

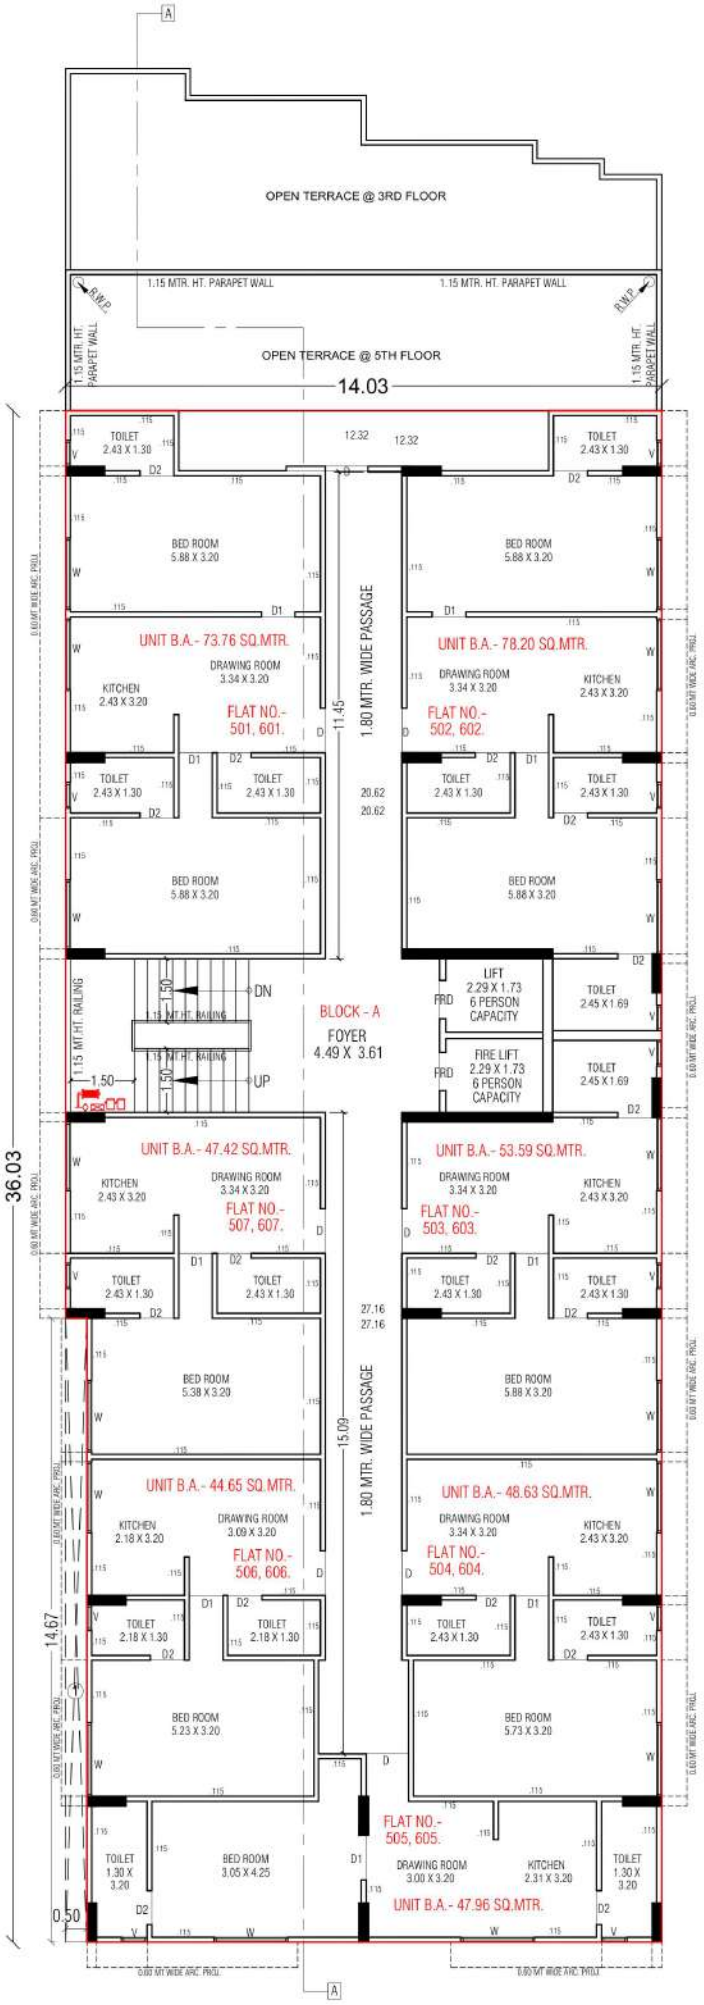


5TH FLOOR, 6TH FLOOR PLAN

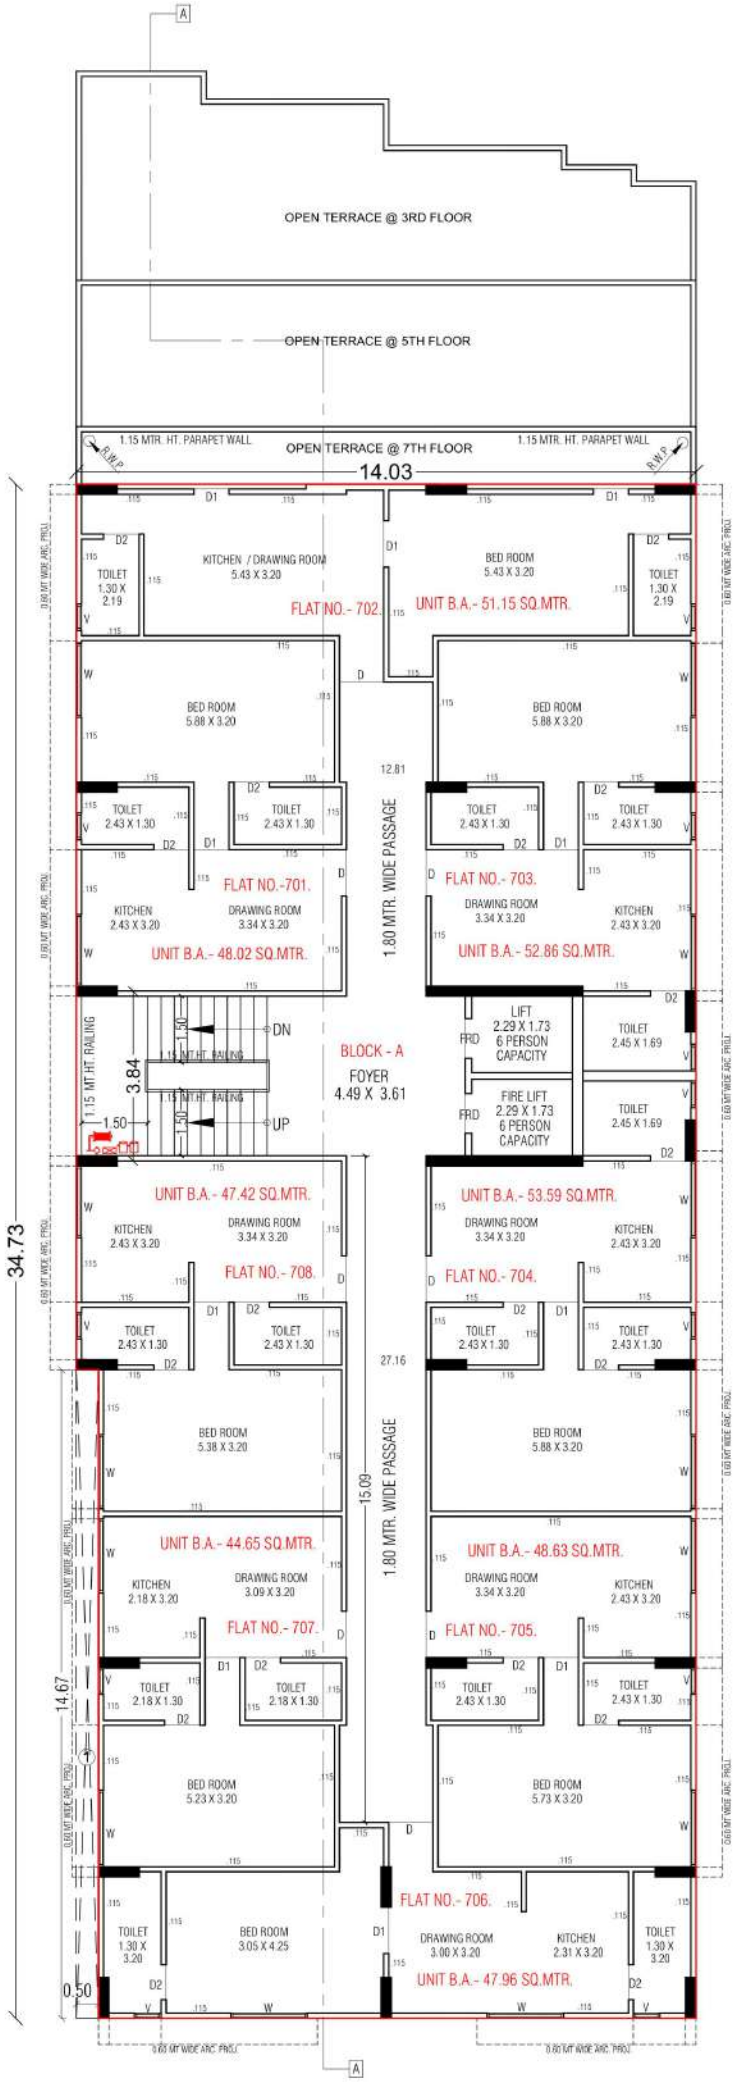

7TH FLOOR PLAN

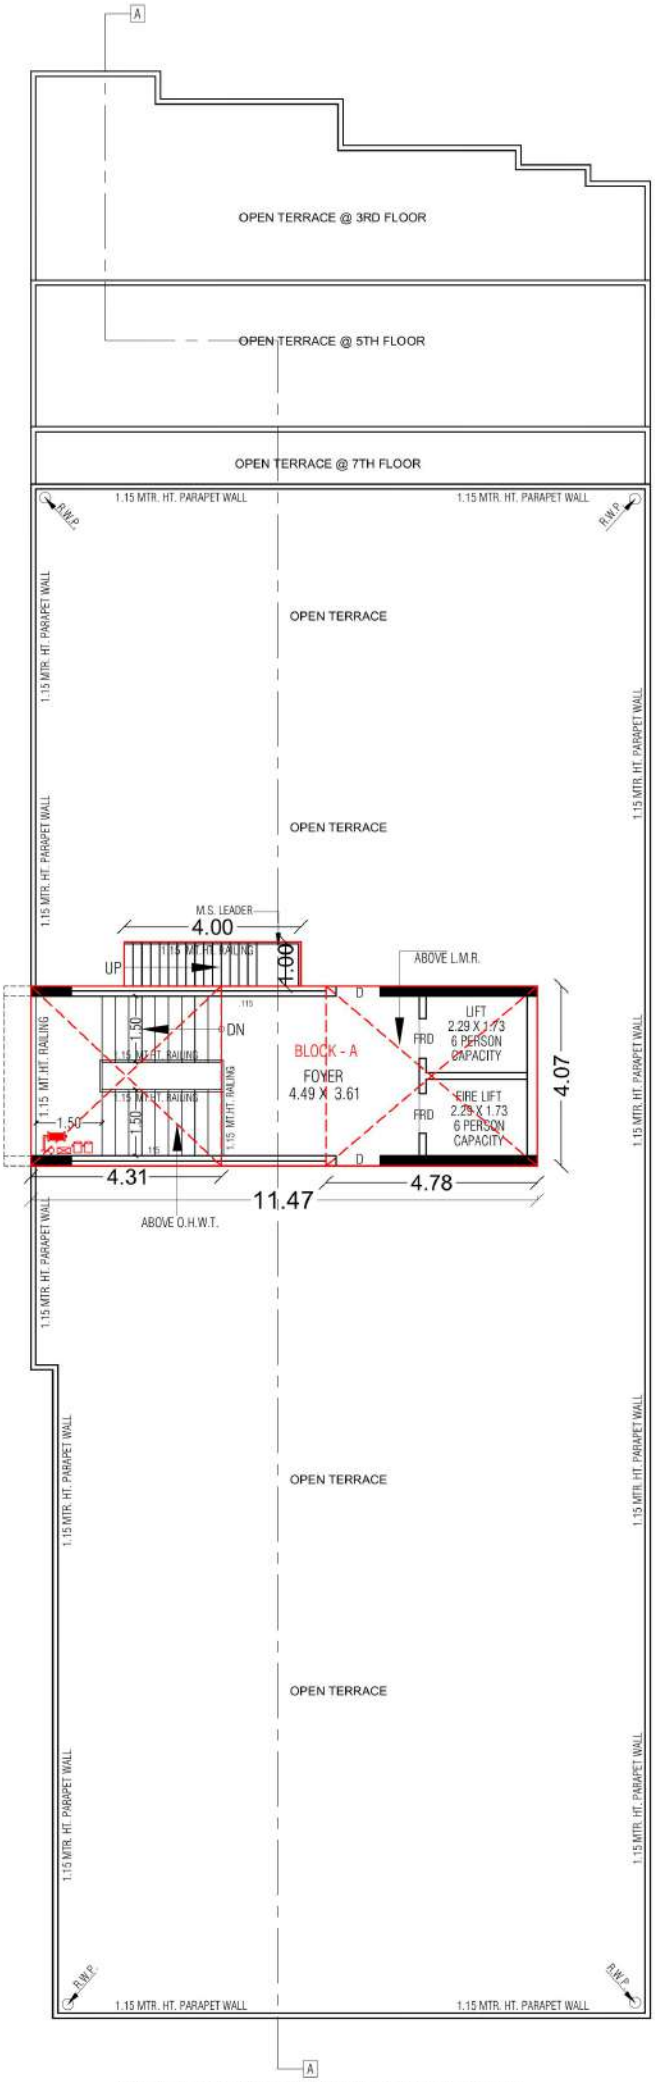

OPEN TERRACE PLAN WITH STAIR CABIN, L.M.R. & O.H.W.T.

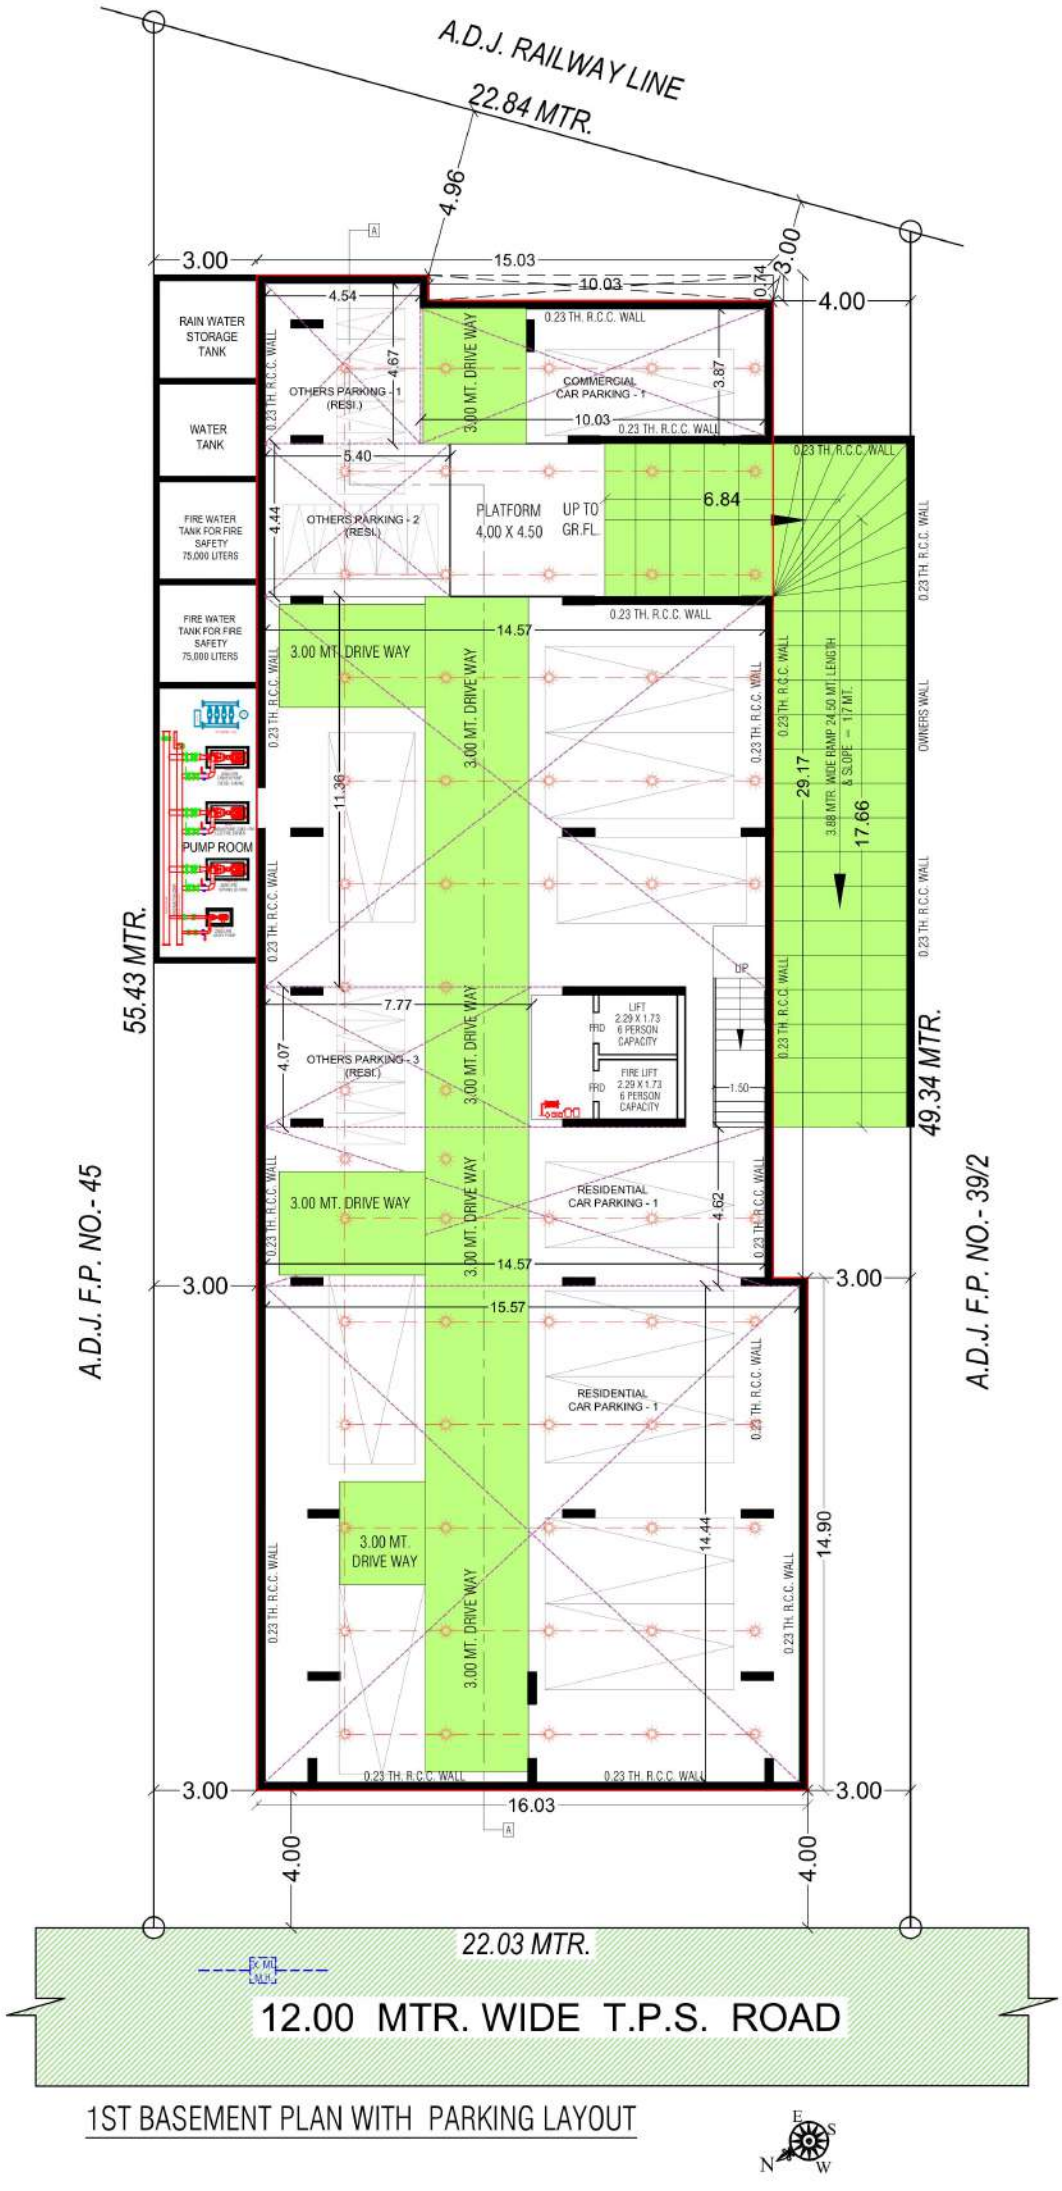

1ST BASEMENT PLAN WITH PARKING LAYOUT

PROJECT SPECIFICATIONS

FLOORING

Premium quality vitrified tiles flooring in all rooms. China mosaic for heat reflection in terrace area.

TOILET & PLUMBING

Designer glazed tiles Dado up to lintel level with premium quality bath fitting. Pipe fittings and sanitary wares. Water proofing in all toilets.

WALL & PLASTER

Brick masonry wall, internal mala plaster with putty finished. External double coat sand face plaster with 100% acrylic water proof paint.

DOORS & WINDOWS


Attractive Main entrance door with wooden frame. All other internal door flush type with wooden frame with good quality fittings and both side laminate. Fully glazed powder coated aluminum section sliding windows with natural stone revile.

ELECTRIFICATION

Single phase concealed copper wiring with adequate number of points in all rooms. MCB provision in main distribution board. Modular switches as per architects details.

STRUCTURE

R.C.C Earthquake resistance frame structure.

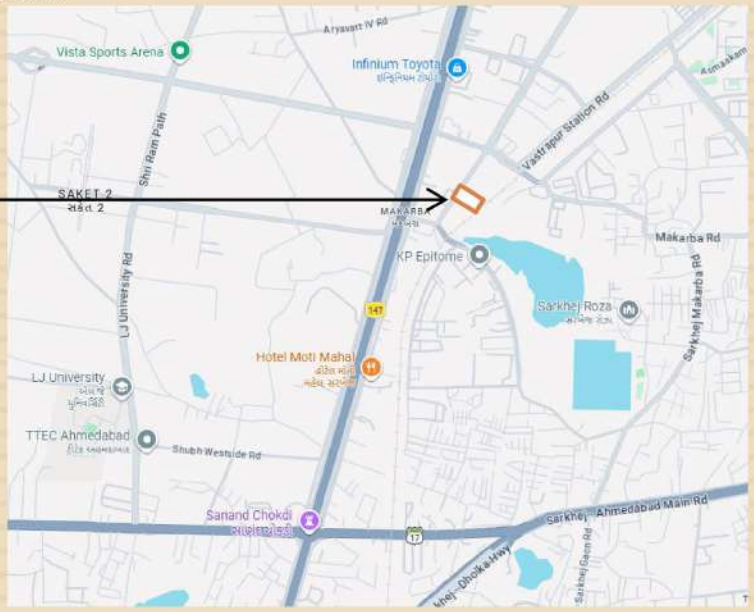

AURACLE

AVESTIA STAY, BH. WESTGATE BUSINESS BAY,
Makarba, Ahmadabad, Gujarat 380051

NOTES: stamp duty, Registration charges, legal documentation charges, GST tax, maintenance deposits and Narmada water charges, gas pipeline charges shall be brome by the member separately. Any Additional charges or deities levied by the Govt. / local authorities during or after the completion of the scheme will be borne by the member. the project consultant / developer reserve all the rights to make changes to design or specifications of the project. This brochure is not to be treated as a part of legal documents. it is meant for easy display and general information. Any modification effecting elevation won't be allowed to be done by member of the society.