
WESTERN GREENS

Avis Developers
S.F. 201, Aleeza Business Centre,
Next to Kadri Party Plot, TP 85,
Sarkhej-Juhanpura Road,
Ahmedabad, Gujarat - 380055.
Contact No. :- +91 90990 50449


Project :- Western Greens
Site Address :- Western Greens,
Nr. Aashiyana Society, Opp.
Ambar Tower, Sarkhej Road,
Sarkhej, Ahmedabad, Gujarat -
380055.

RERA Registration No. _____ **https://gujrera.gujarat.gov.in**



Image for representative purposes only
WESTERN
02/16

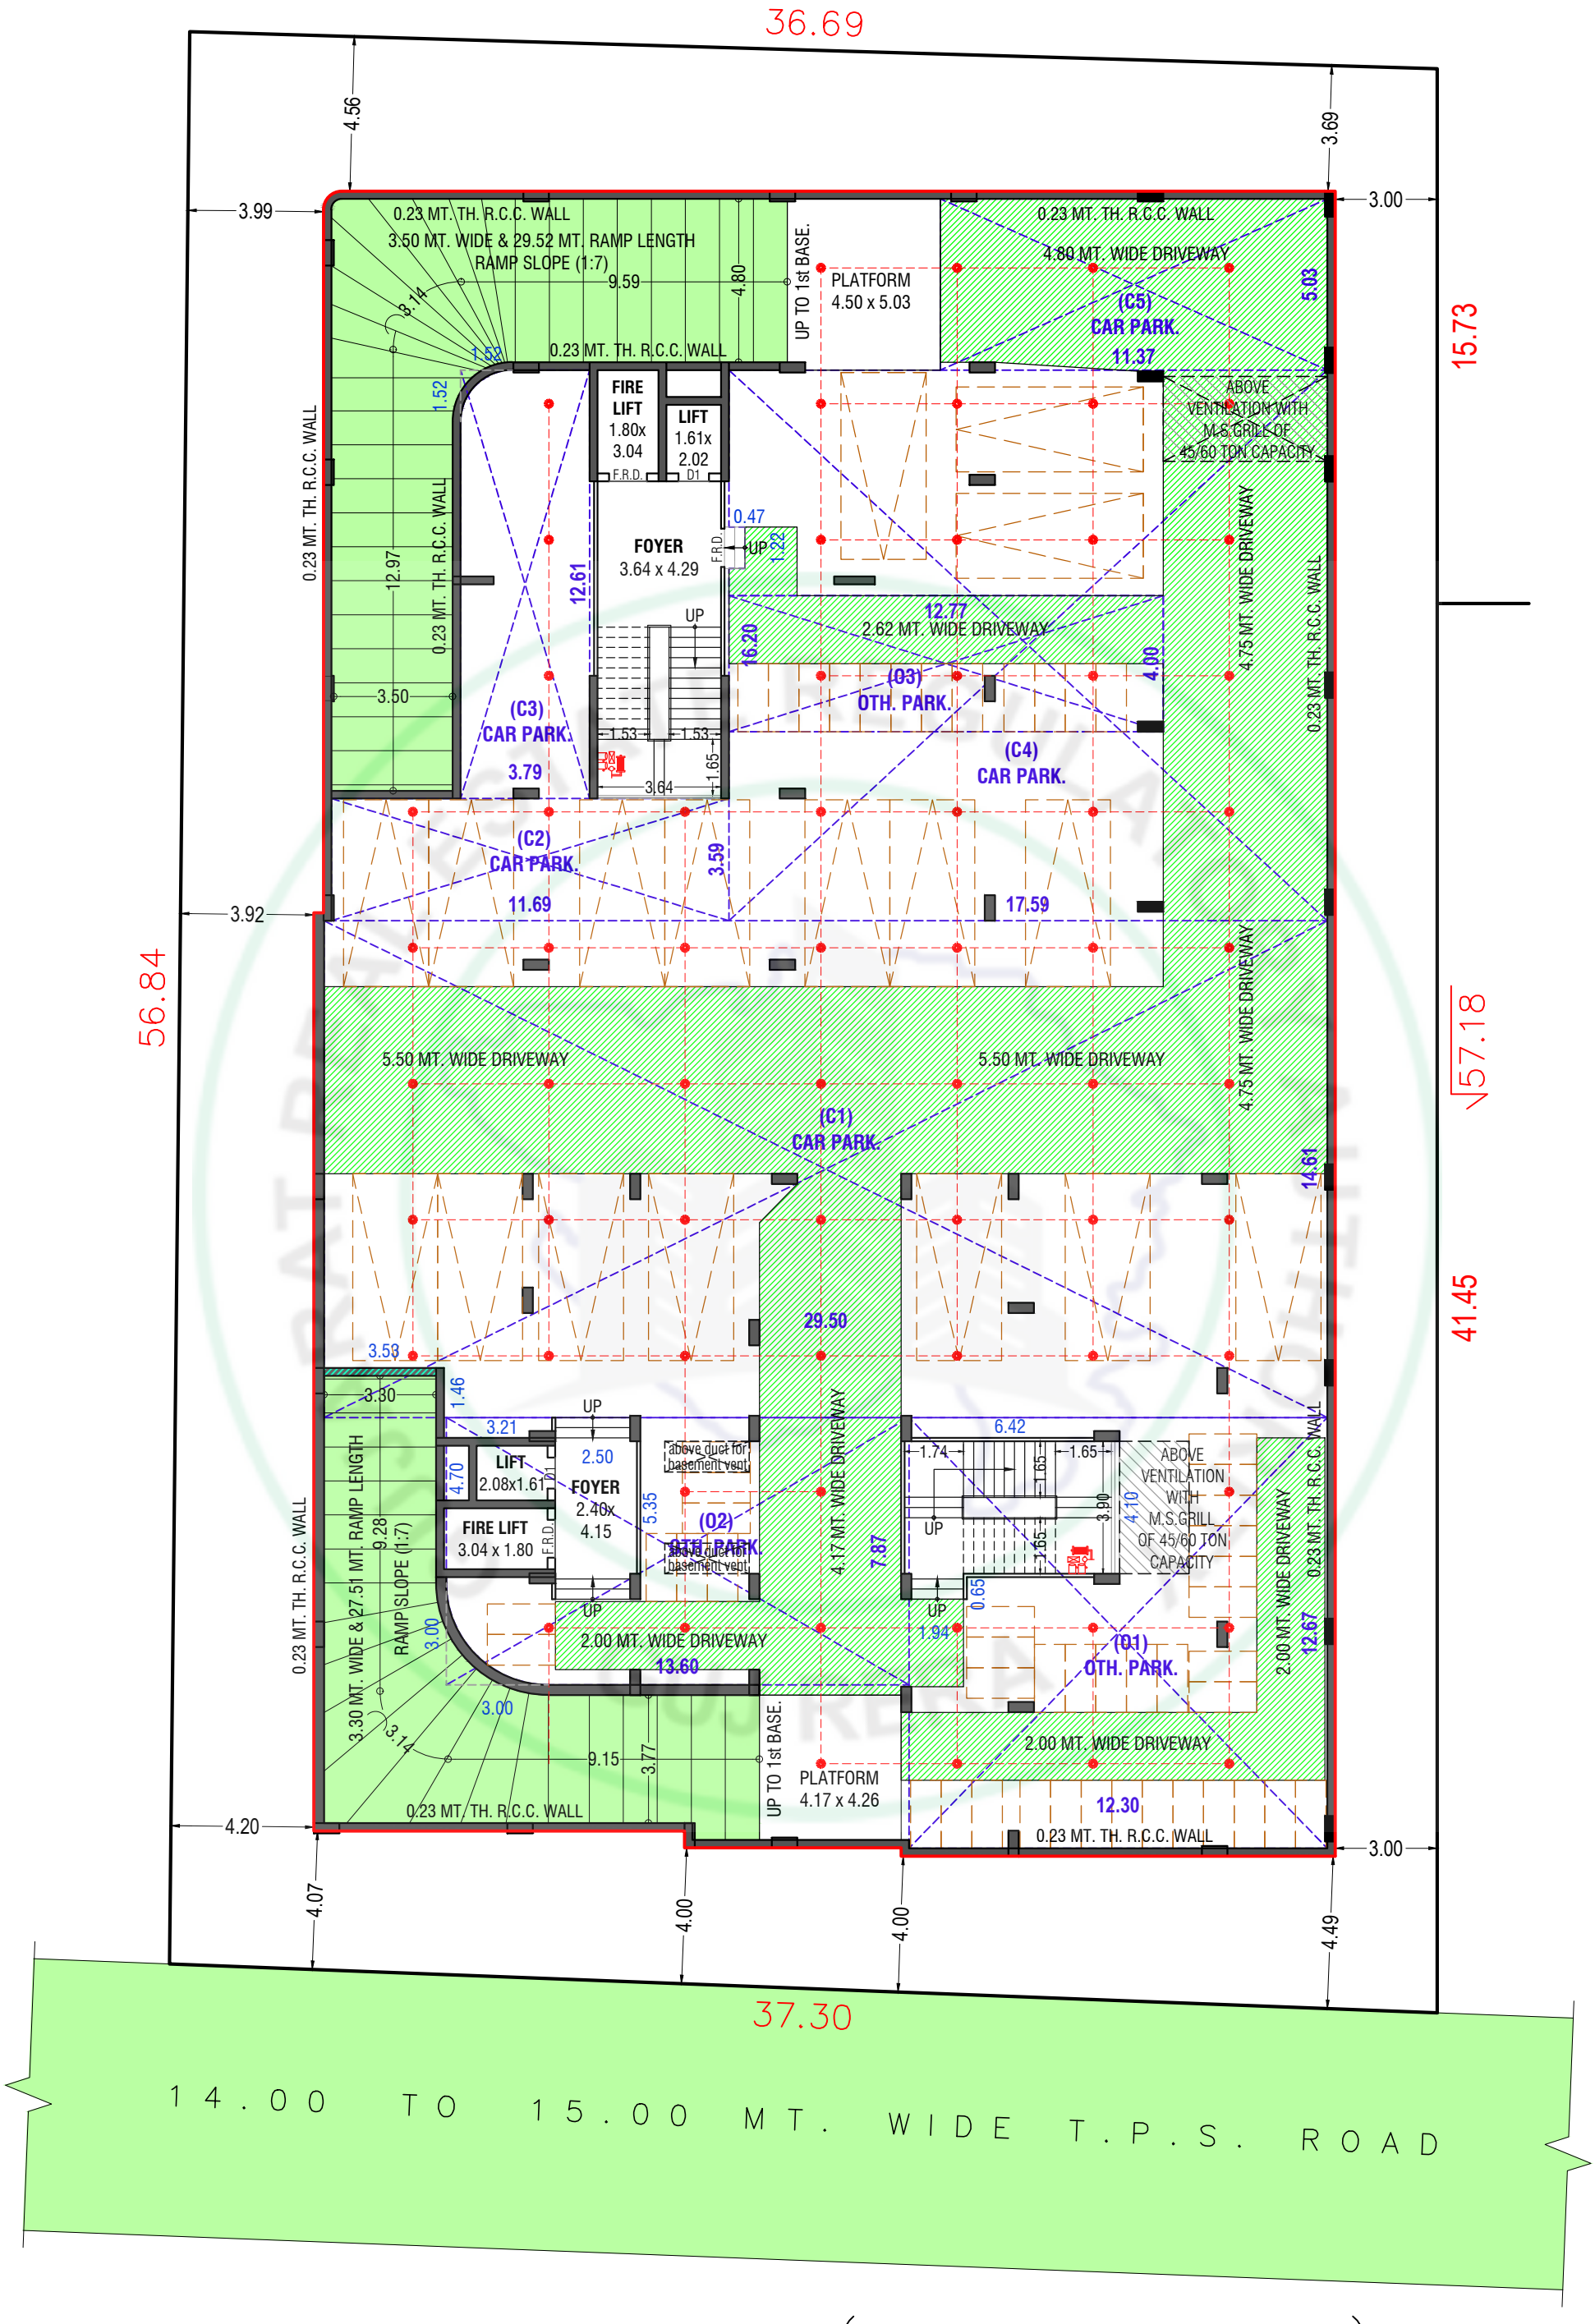


2nd BASEMENT (WITH PARKING)

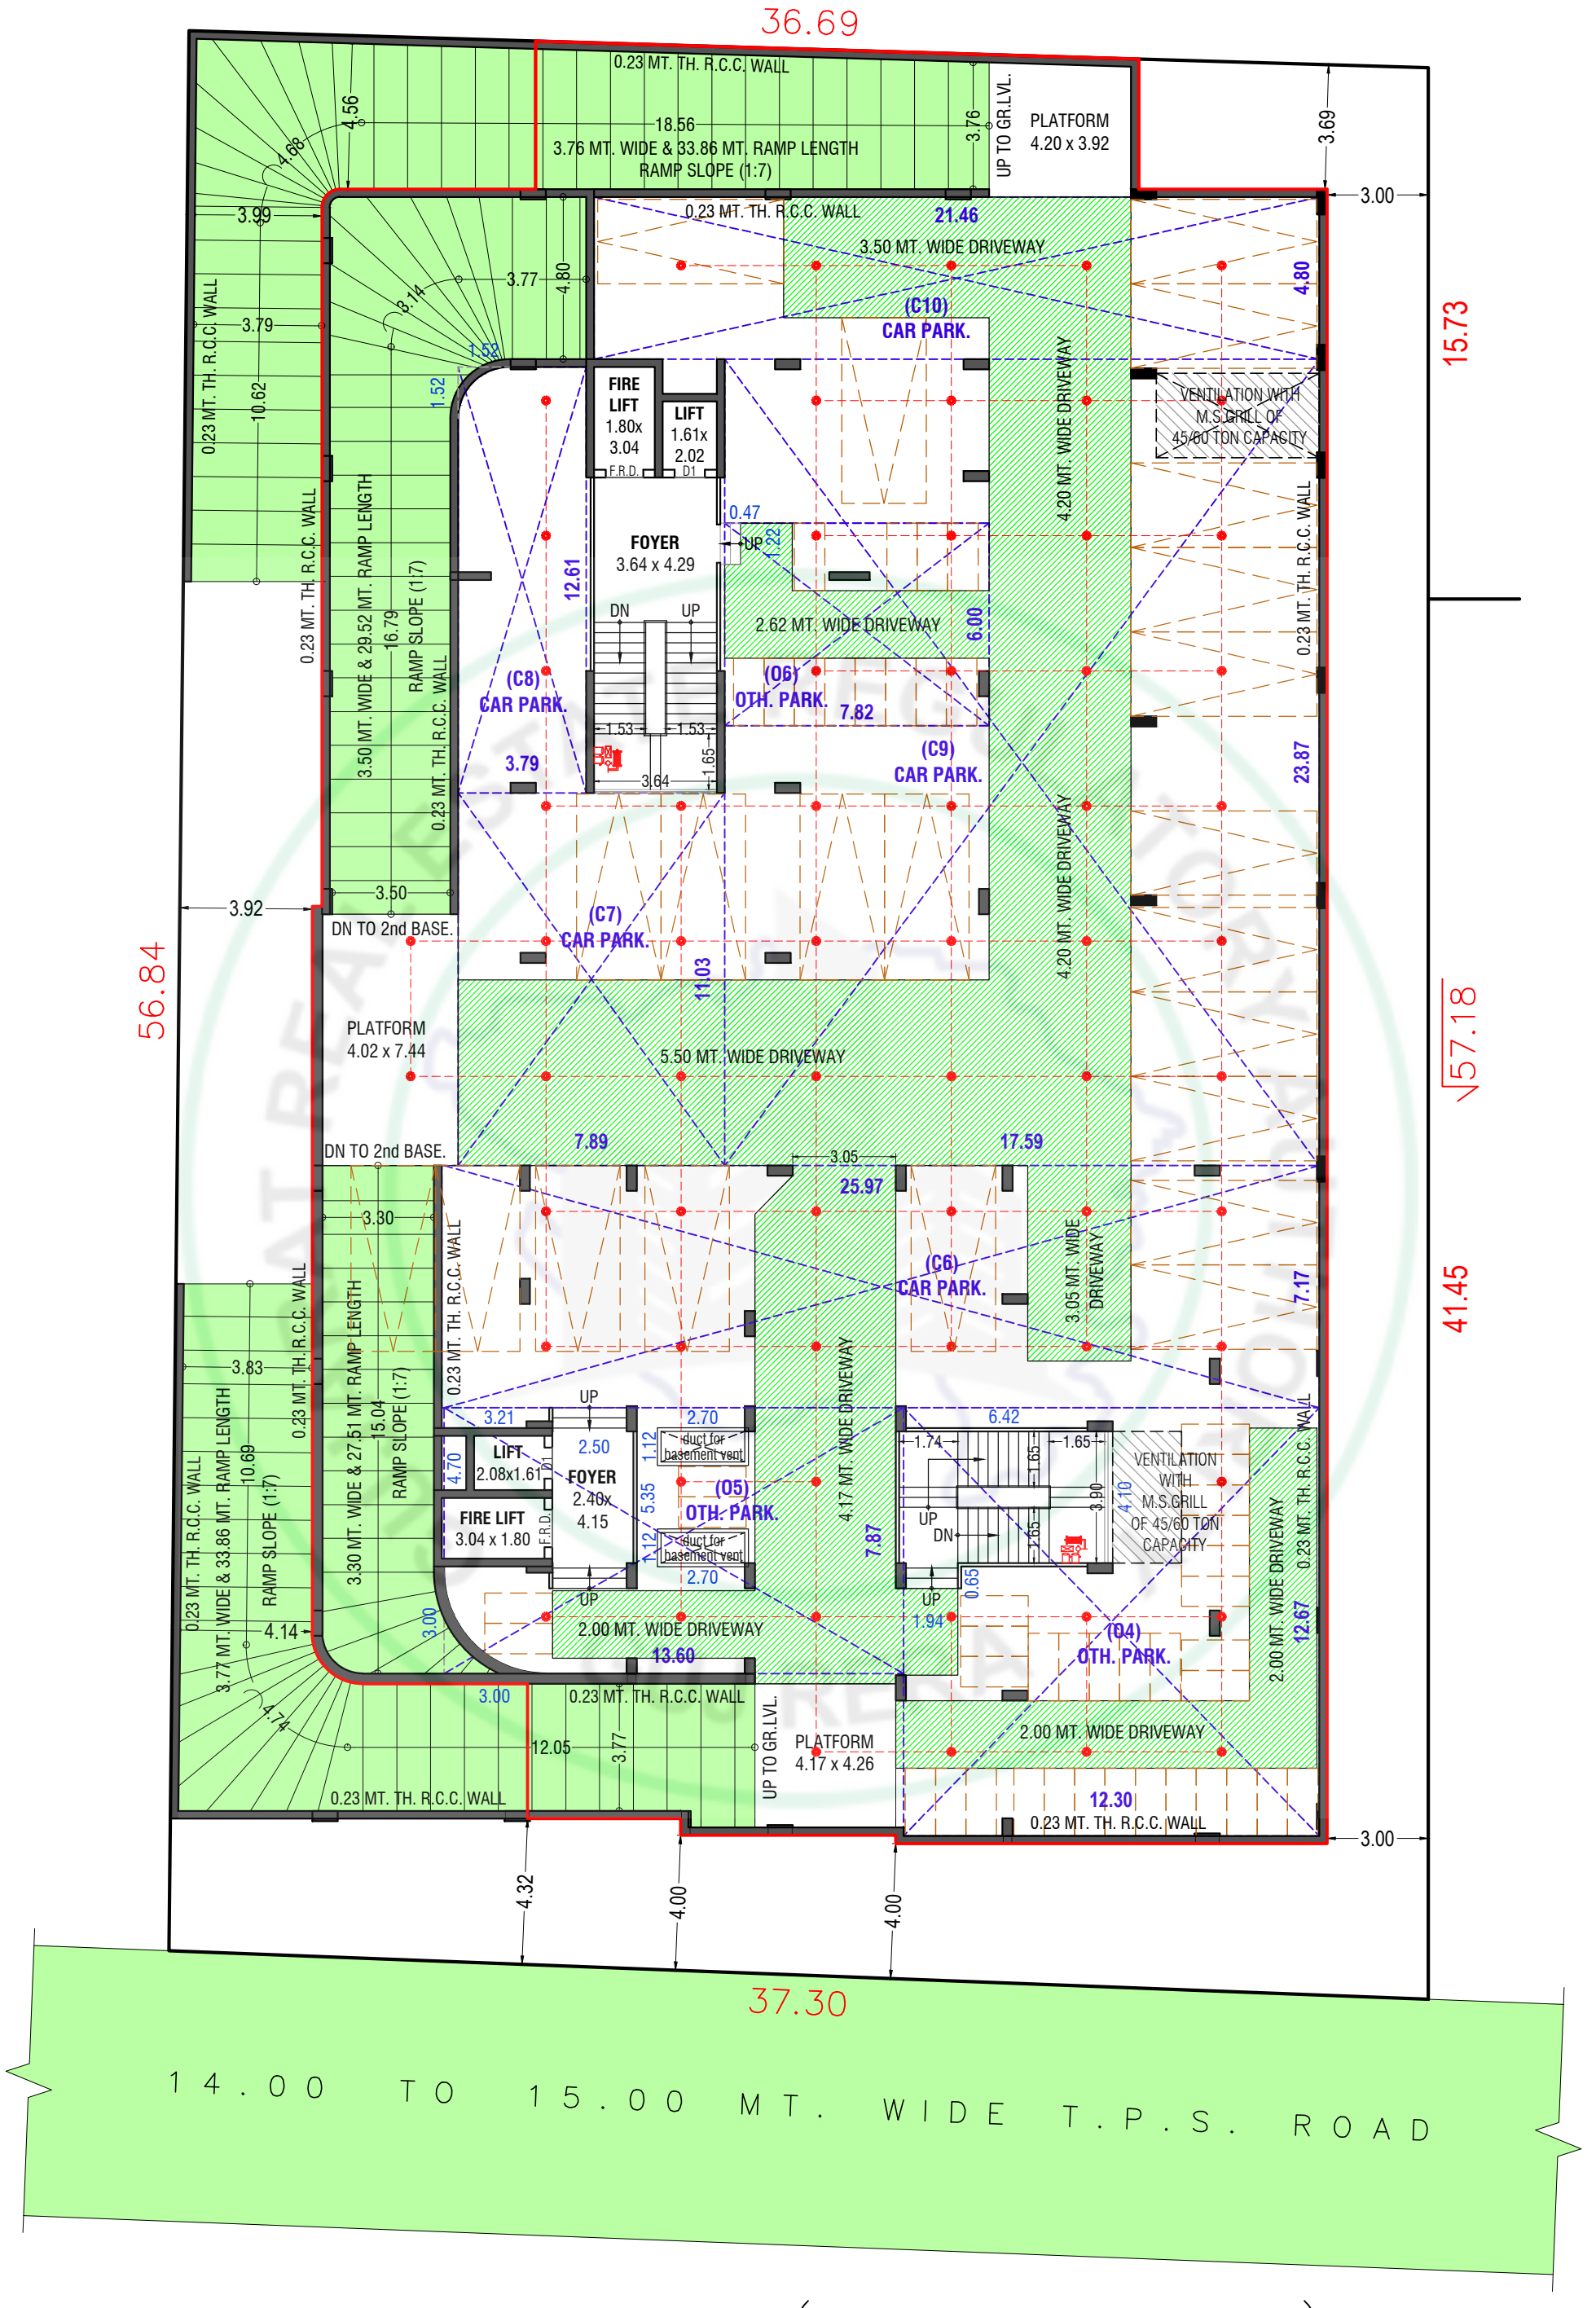


1st BASEMENT (WITH PARKING)

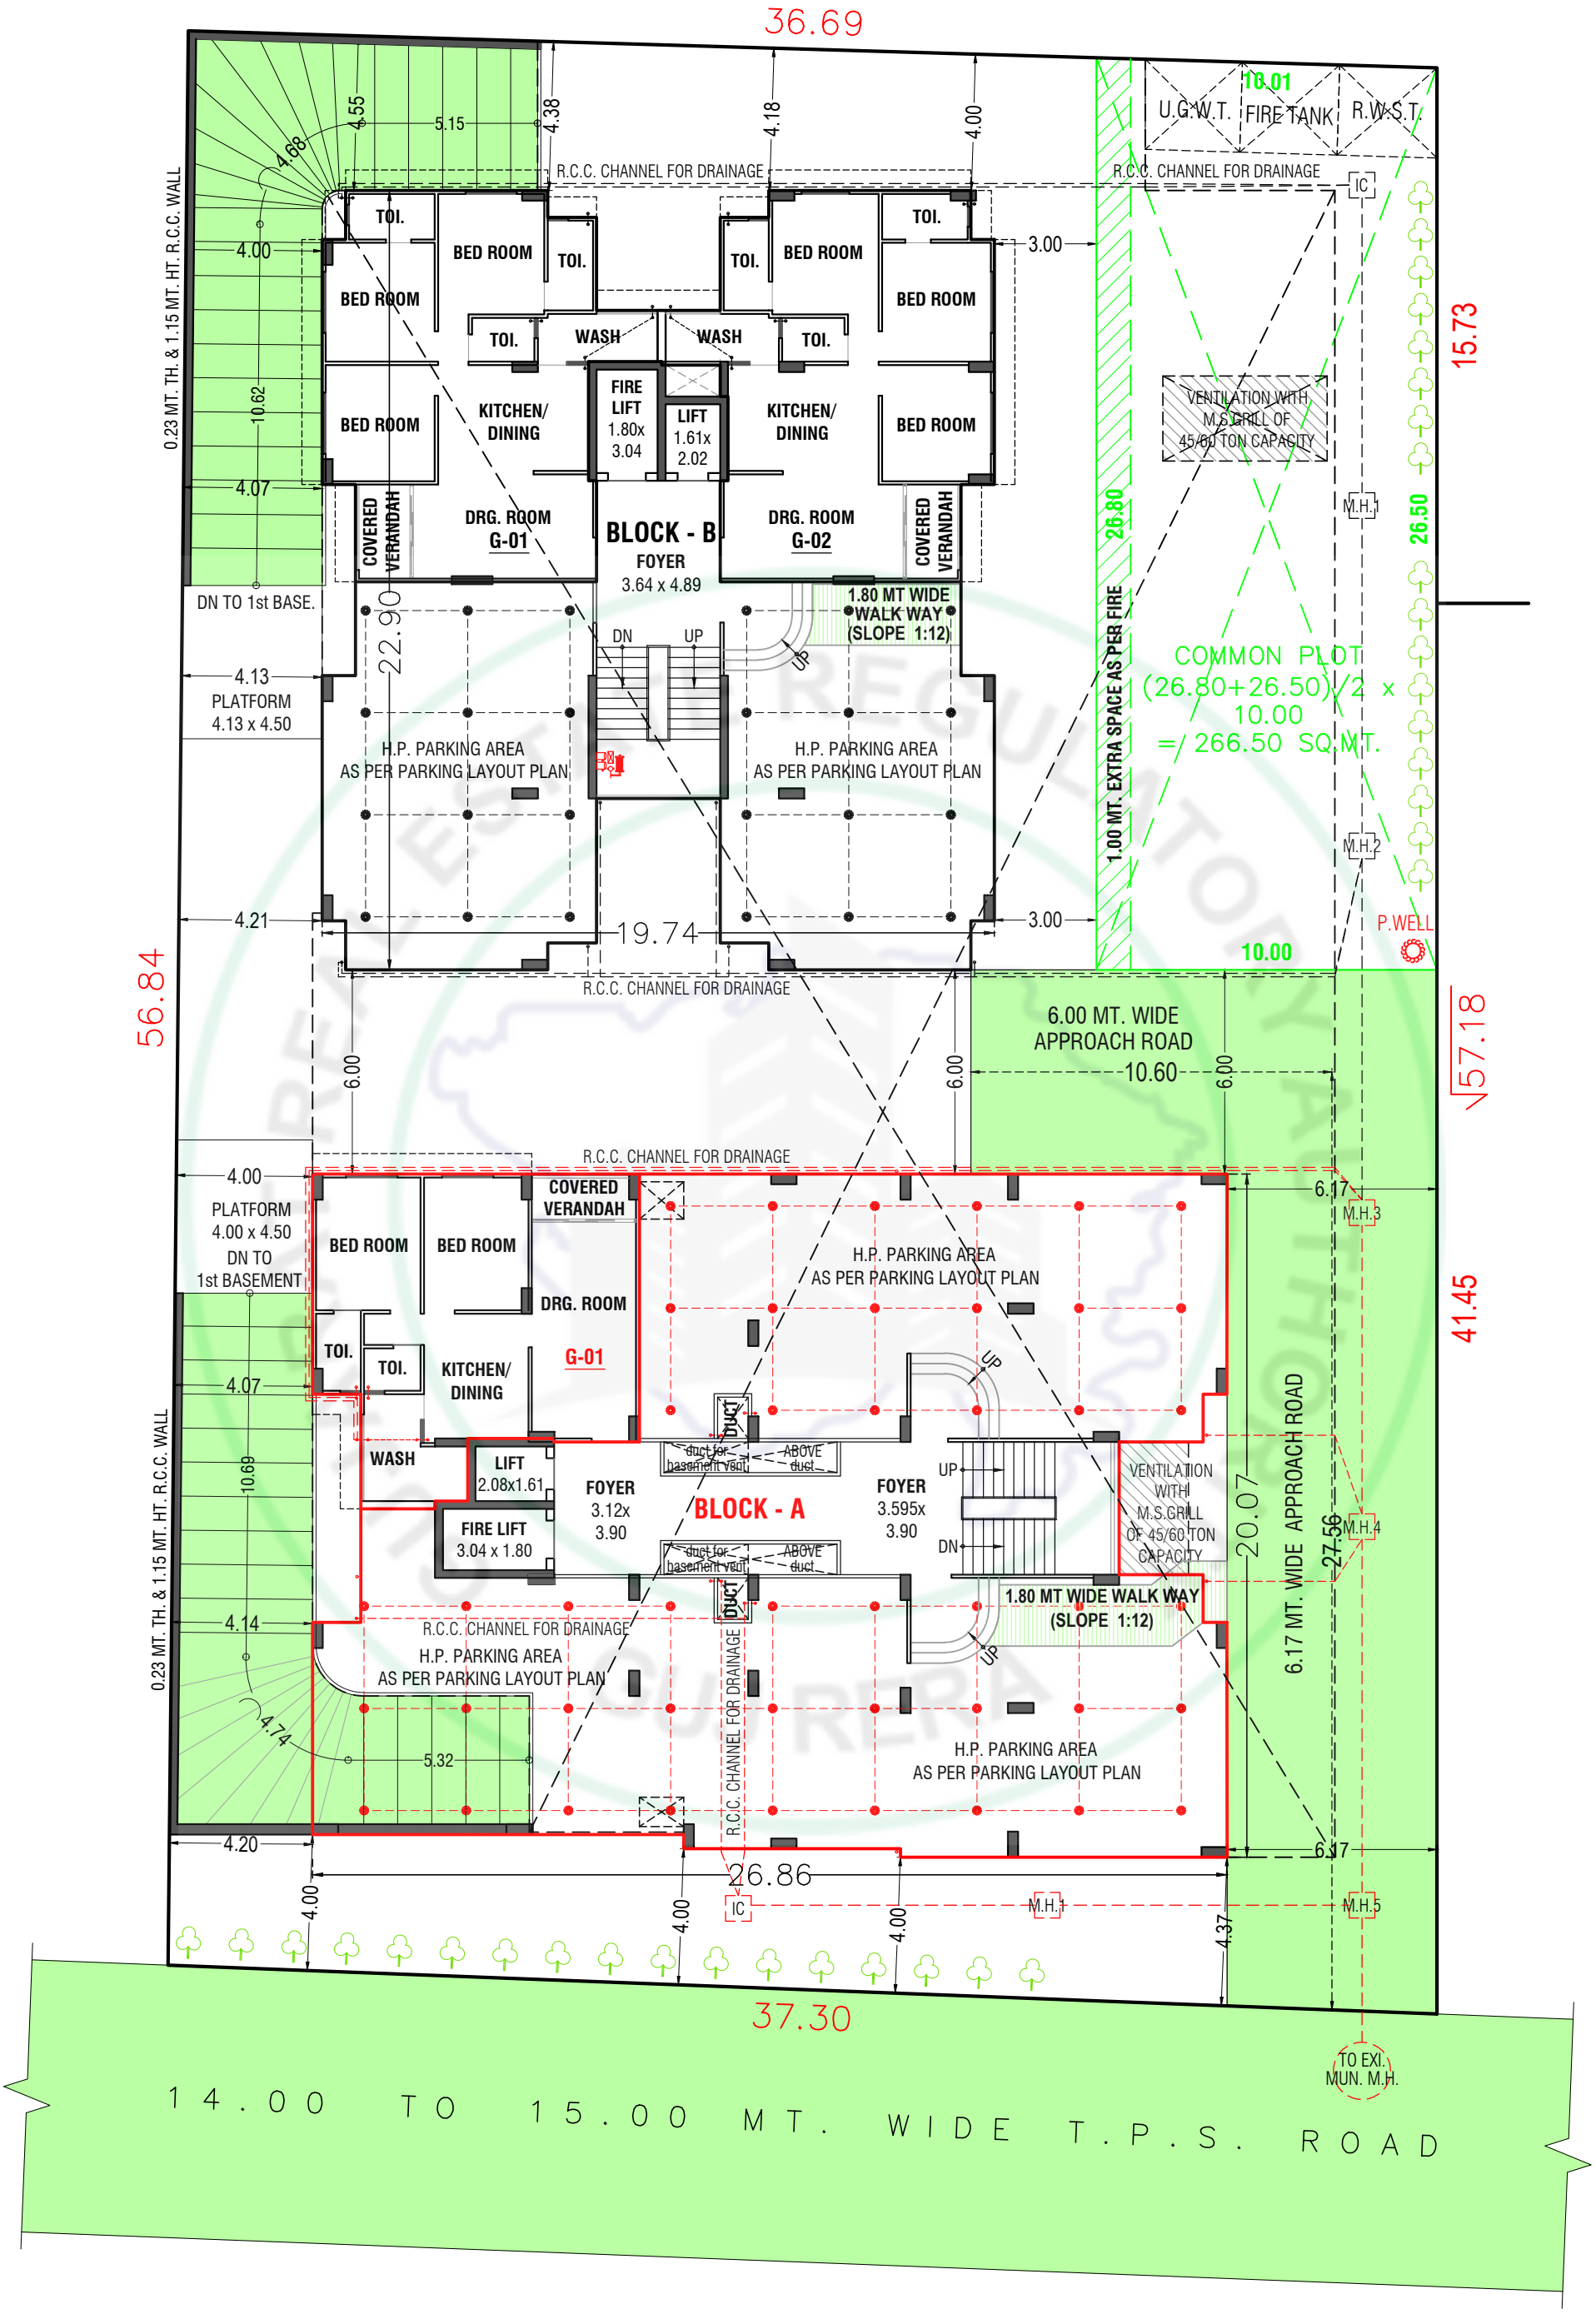


LAYOUT PLAN (BLOCK – A)

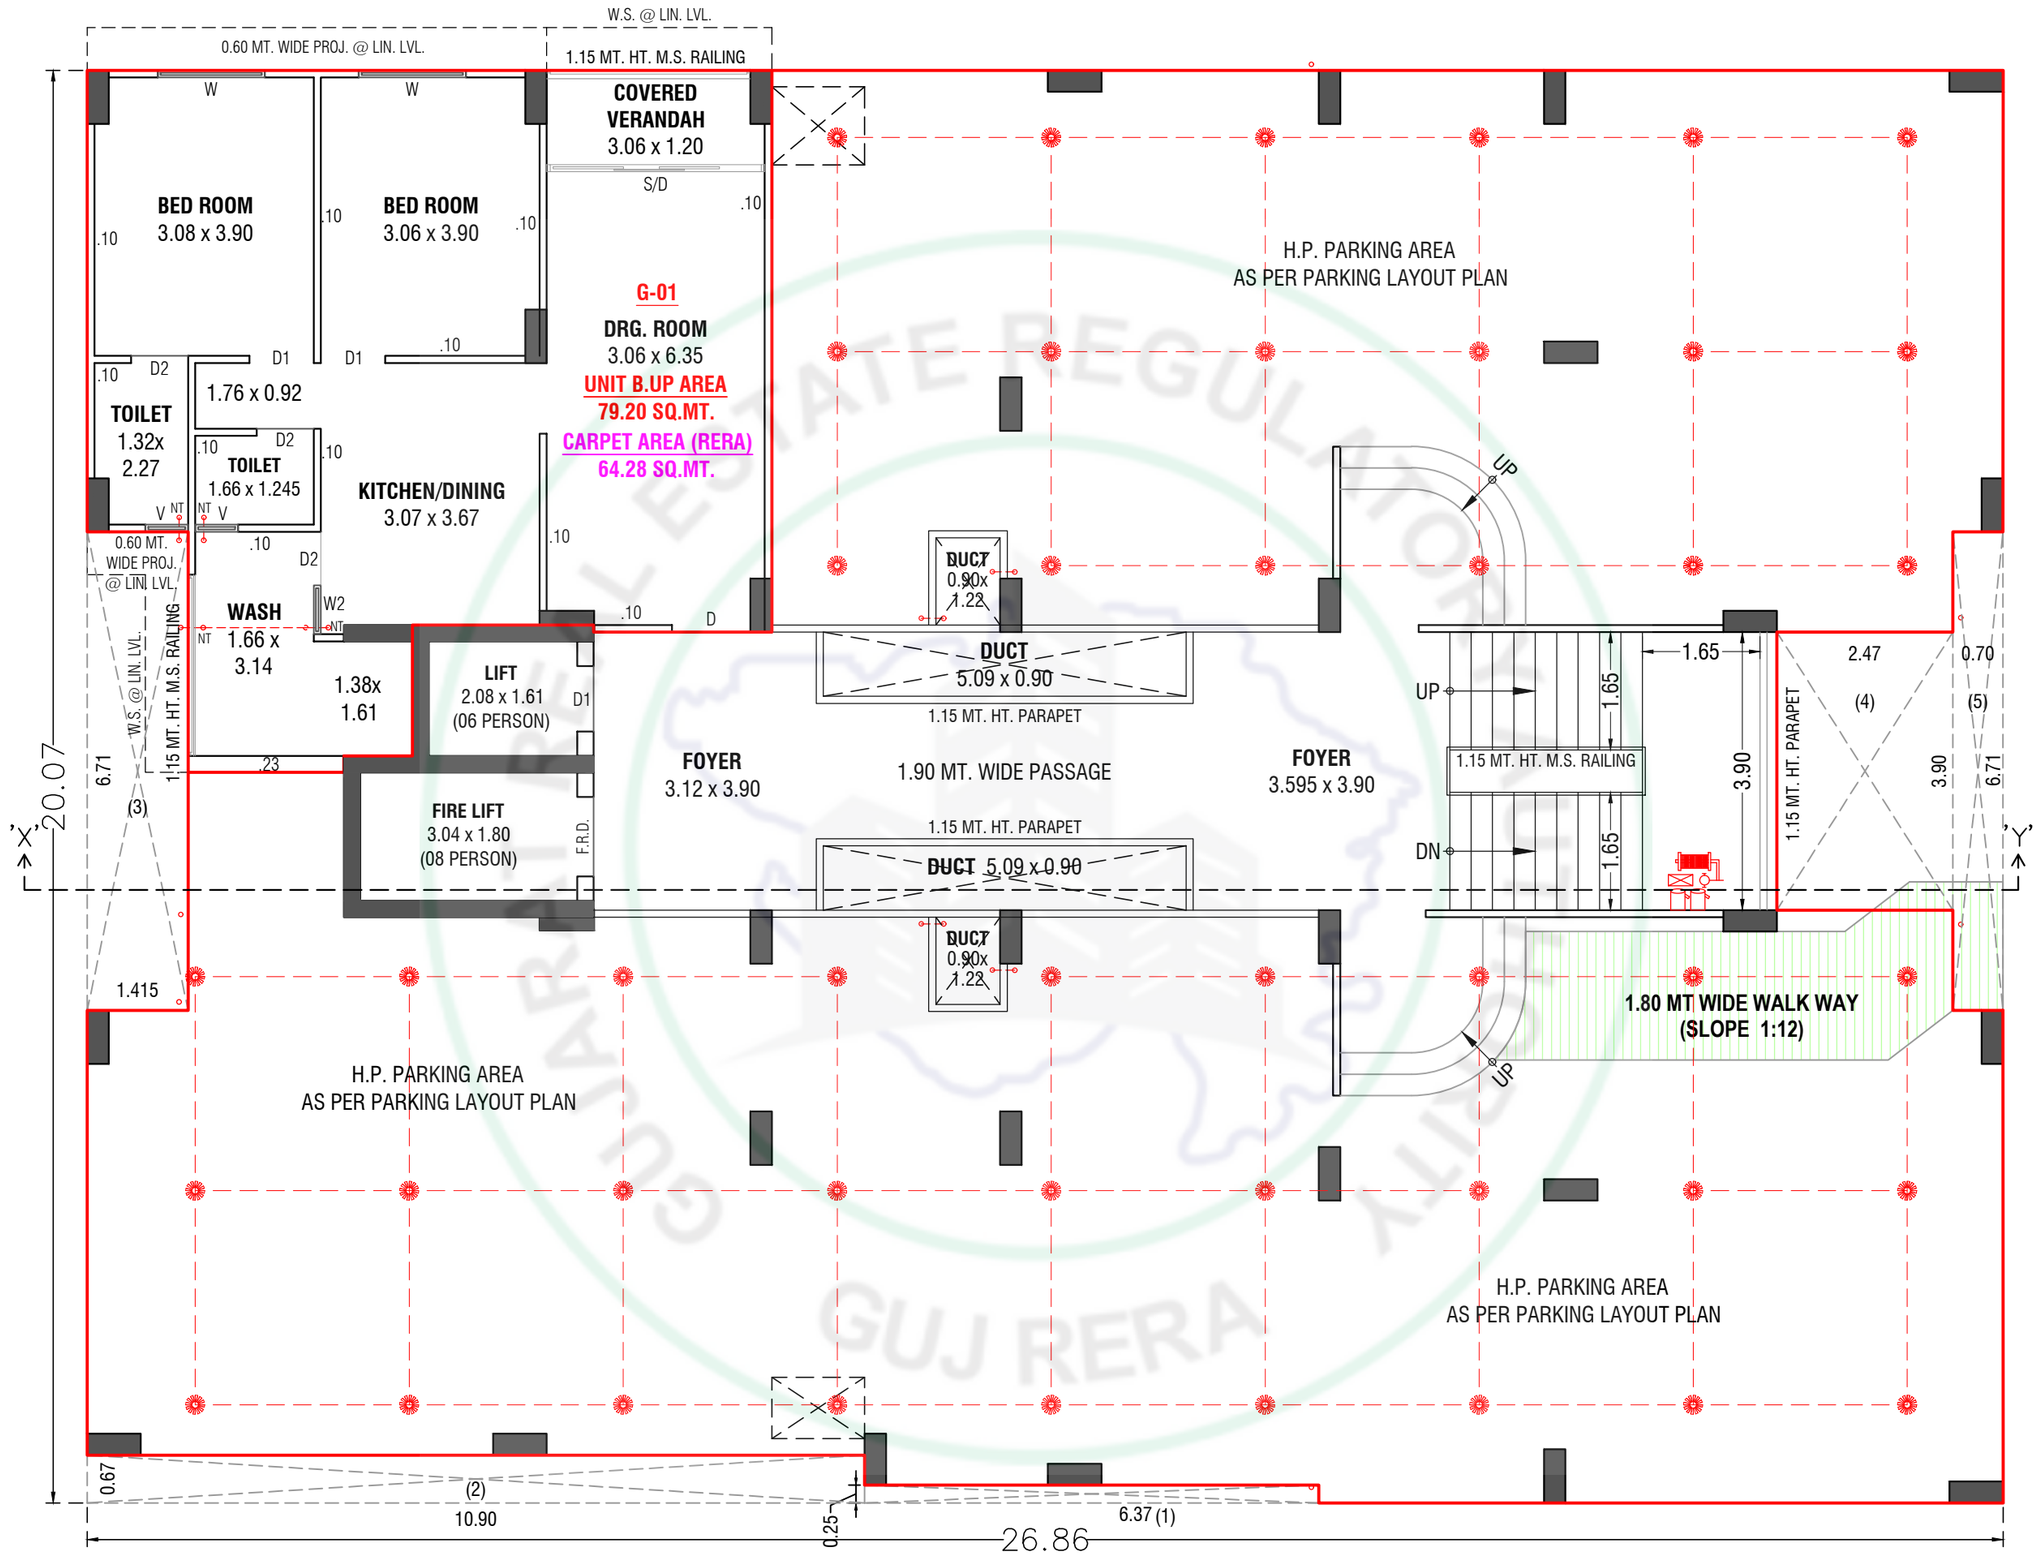

GROUND FLOOR PLAN (H.P. PARKING) (BLOCLK – A)

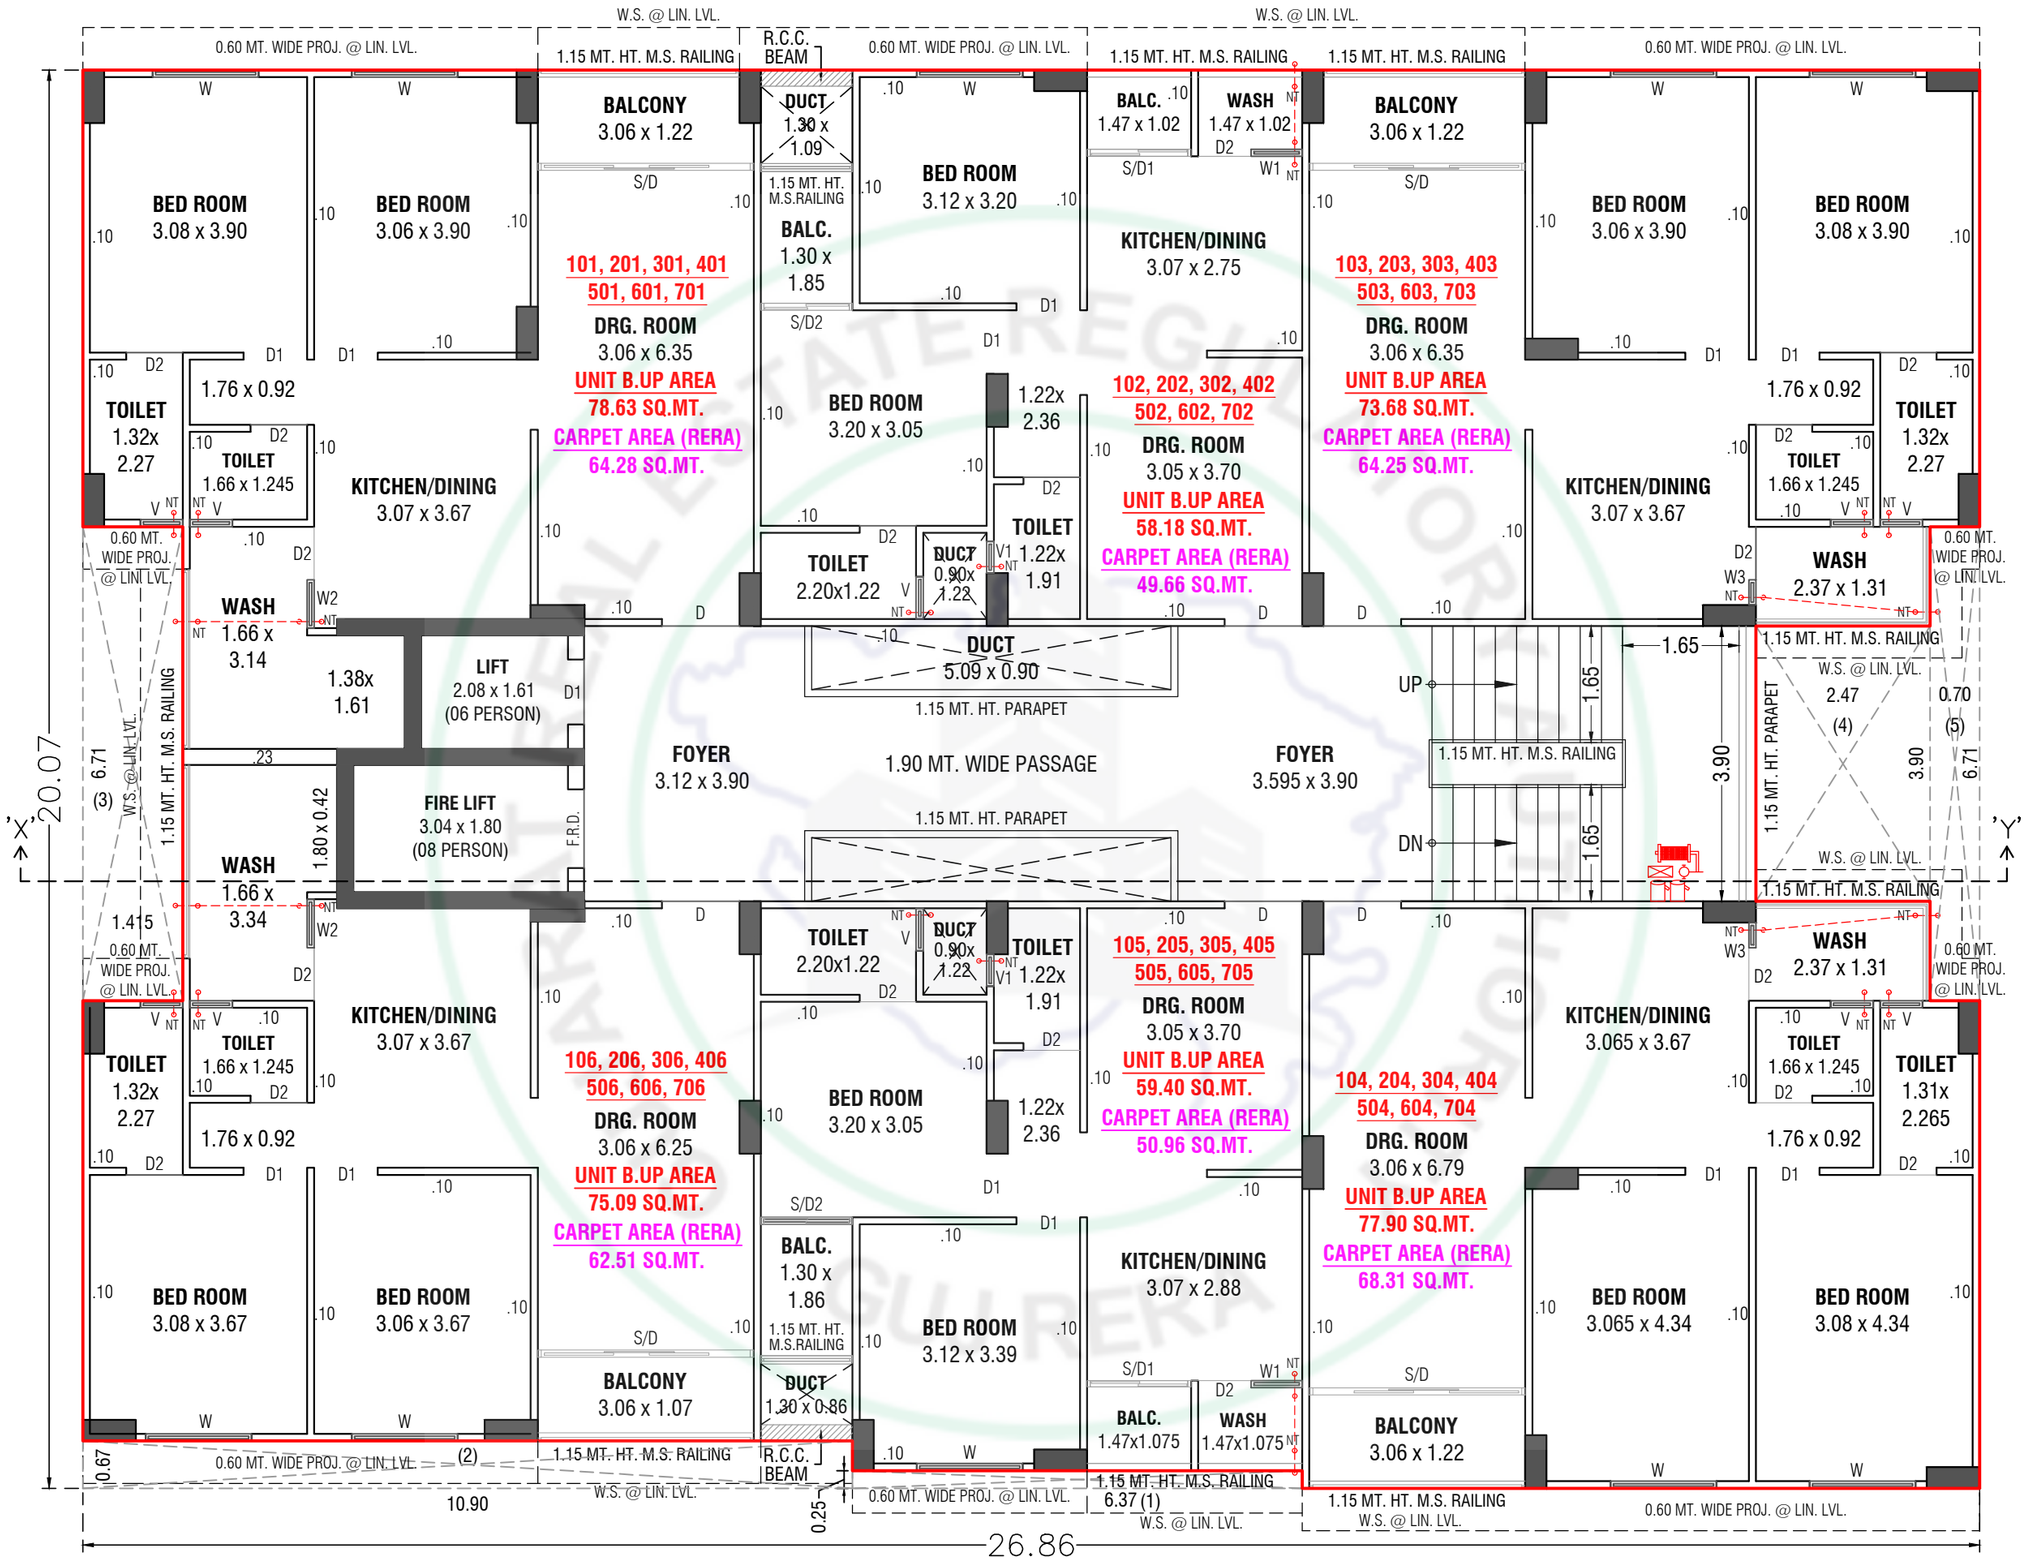


TYPICAL FLOOR PLAN (1st. TO 7th. FL.) (BLOCK – A)

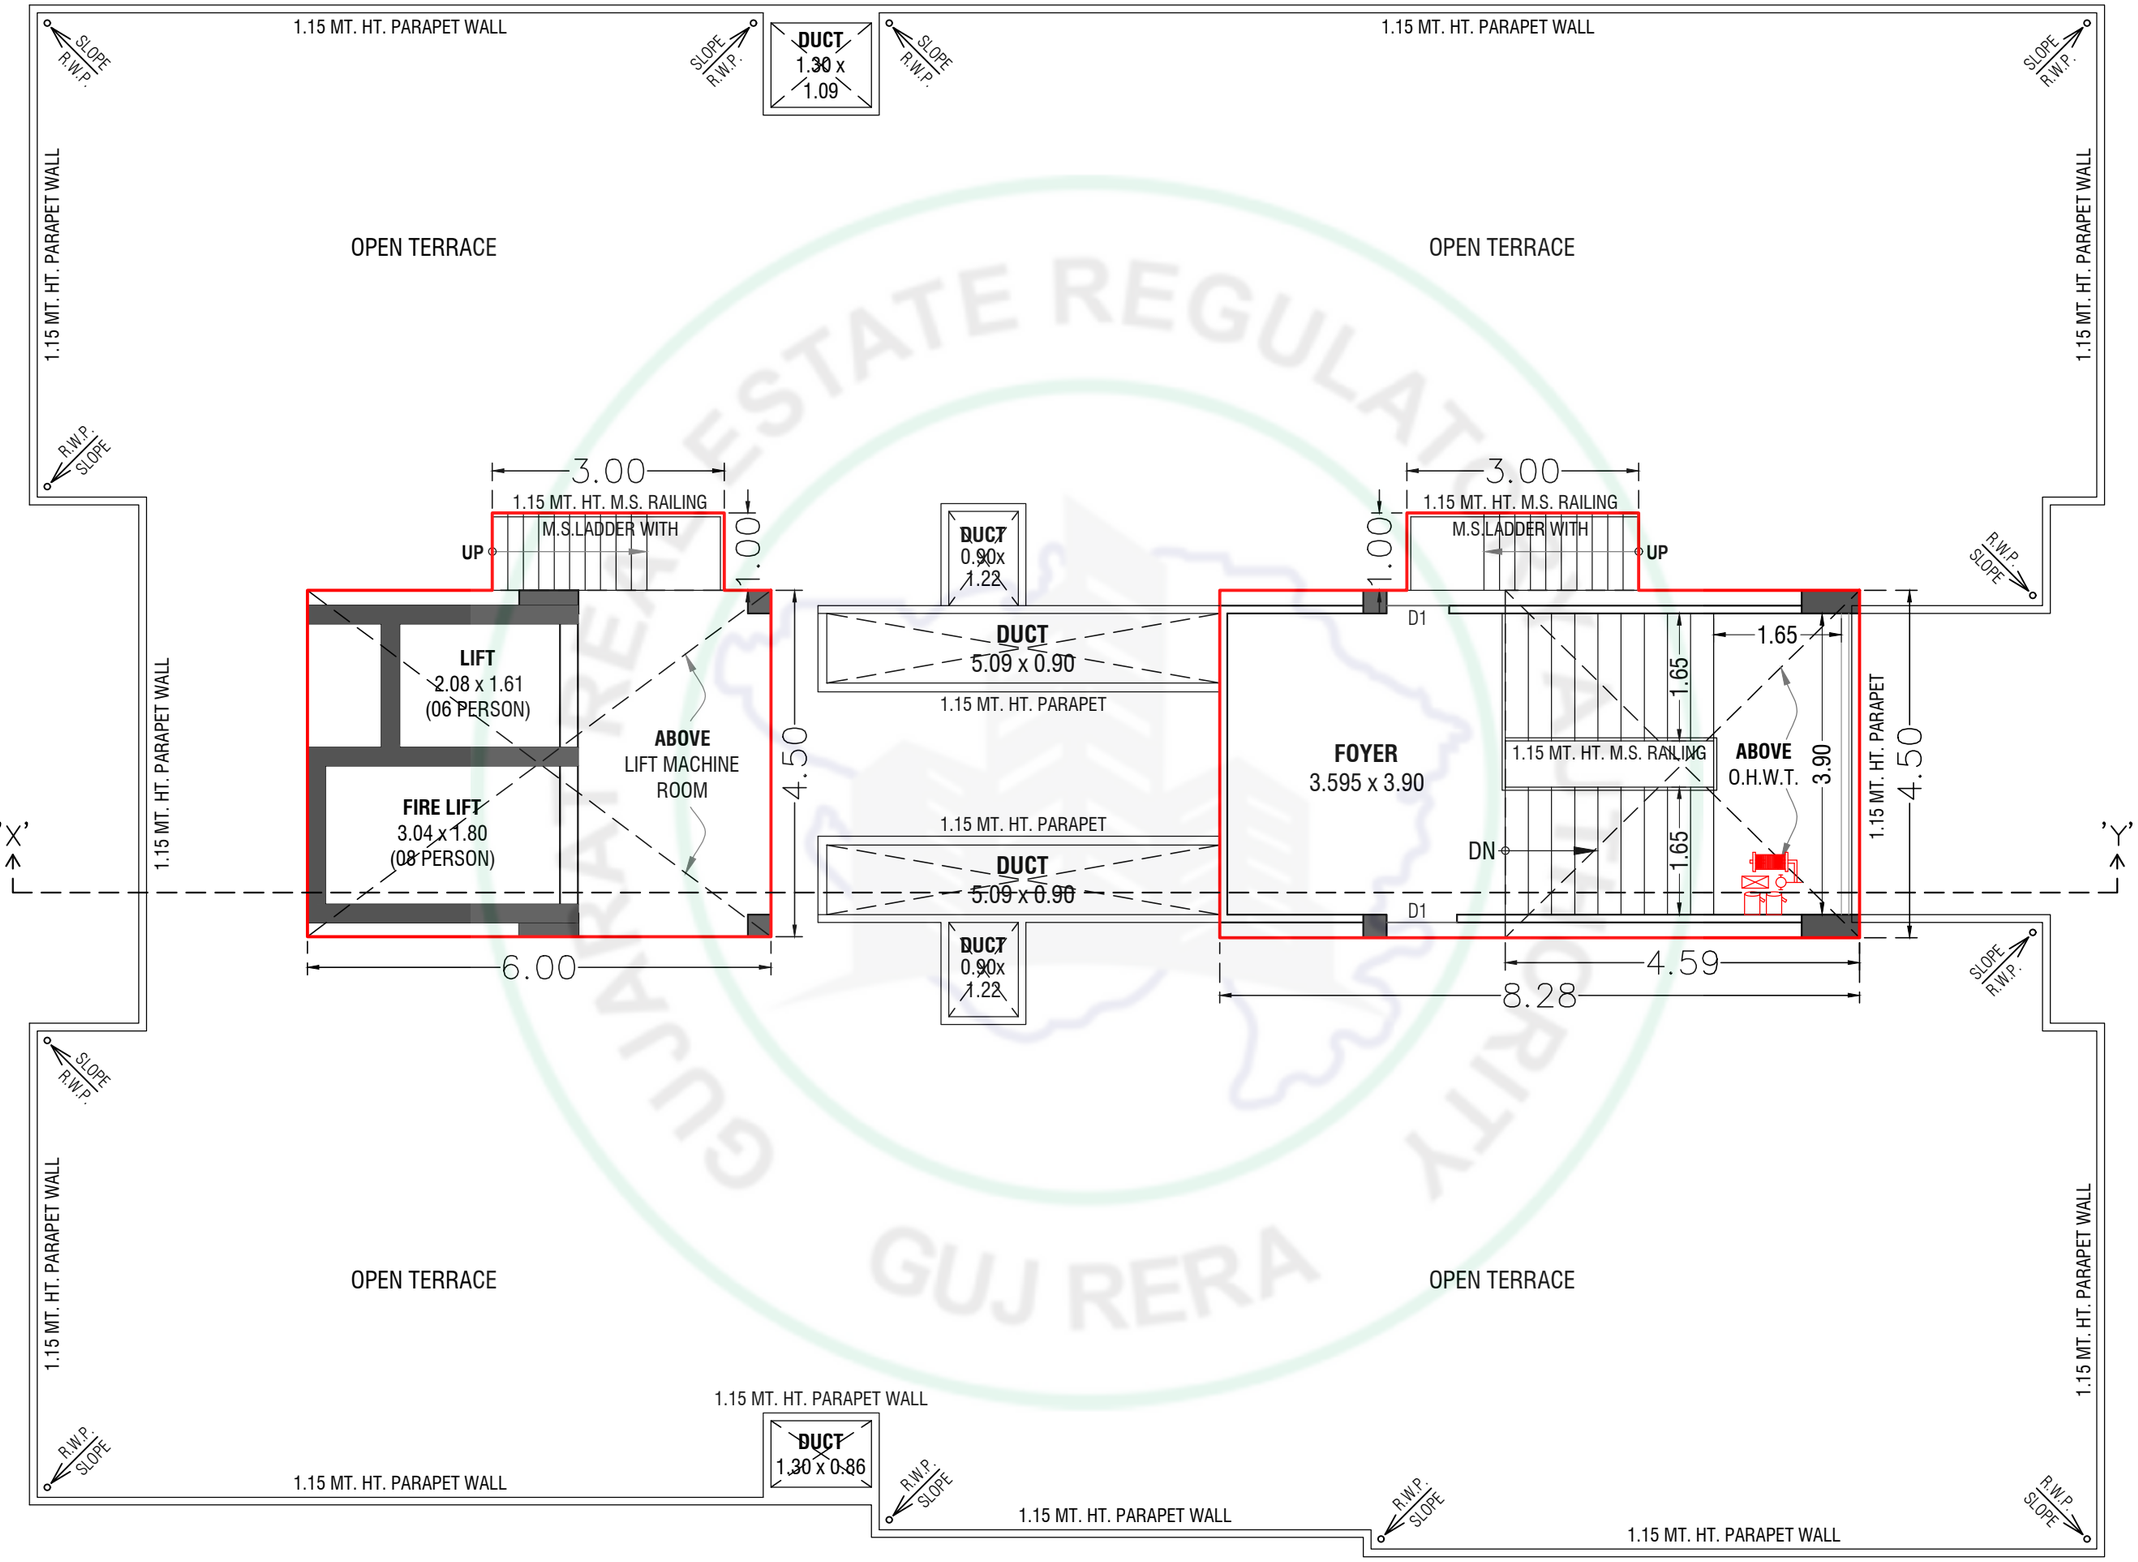


OPEN TERRACE PLAN WITH STAIR CABIN, LIFT MACHINE ROOM, O.H.W.T. (BLOCK – A)




ELEVATION (BLOCK – A)

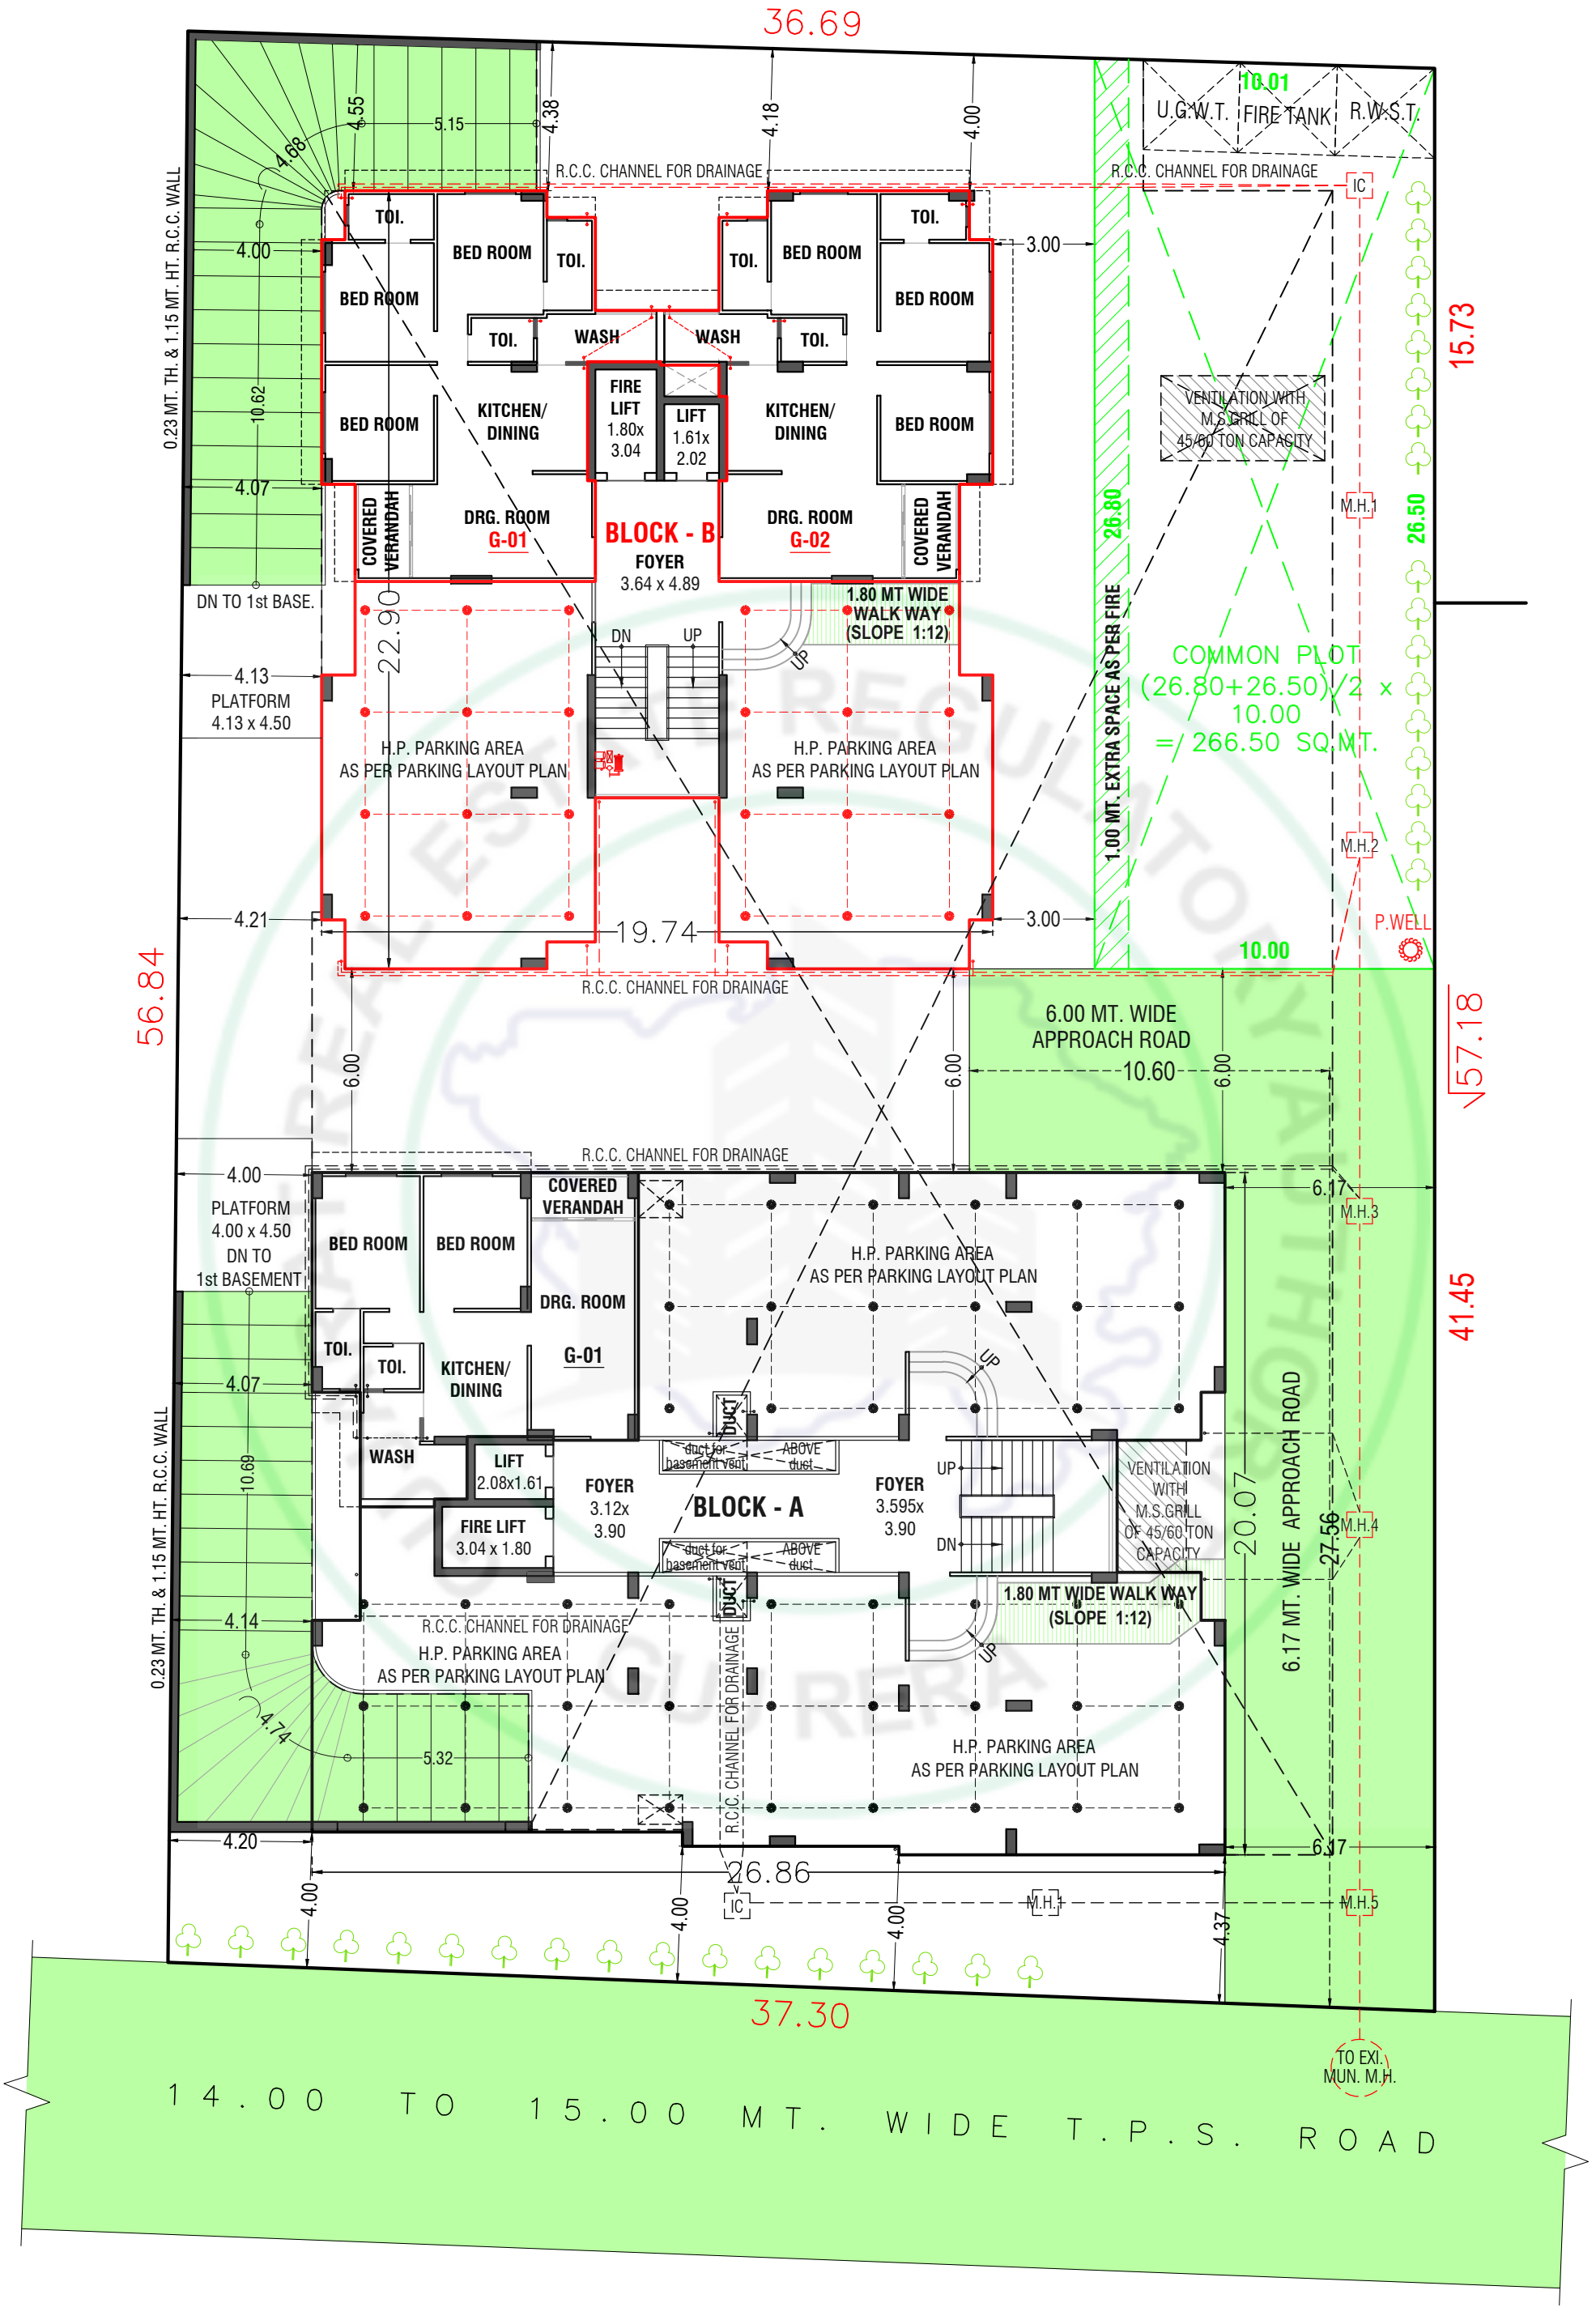


LAYOUT PLAN (BLOCK – B)

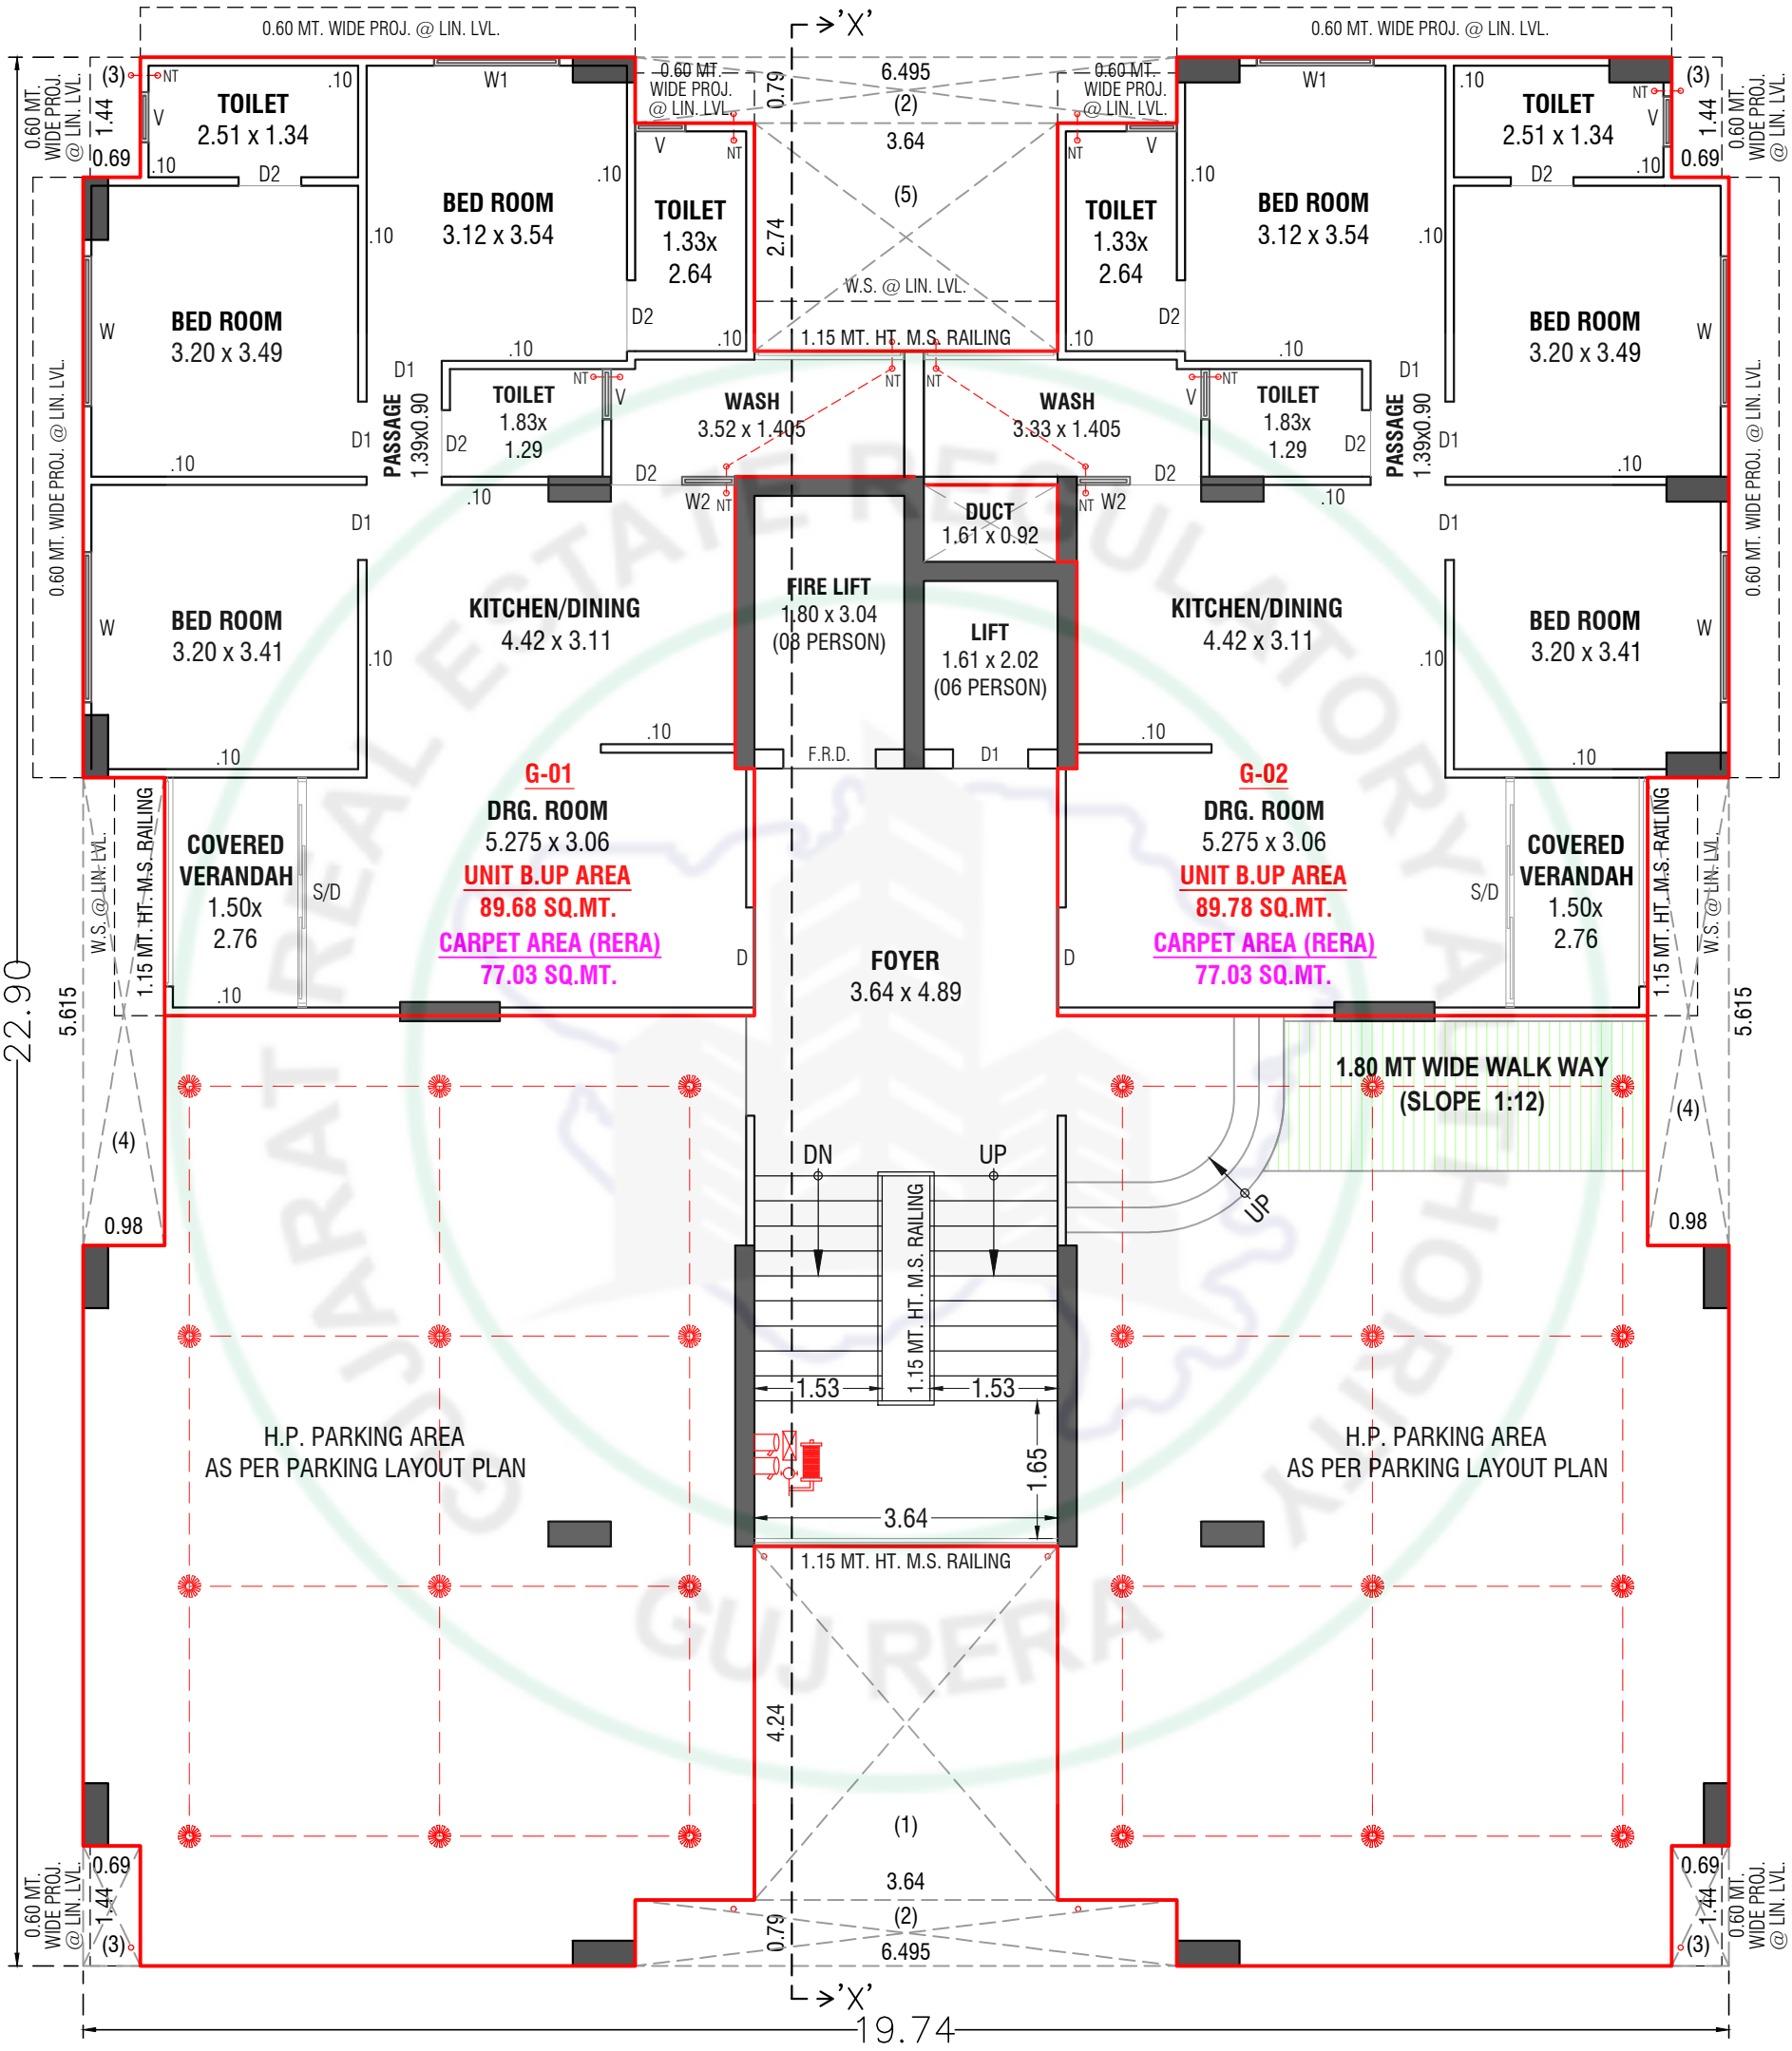


GROUND FLOOR PLAN (H.P. PARKING) (BLOCK – B)

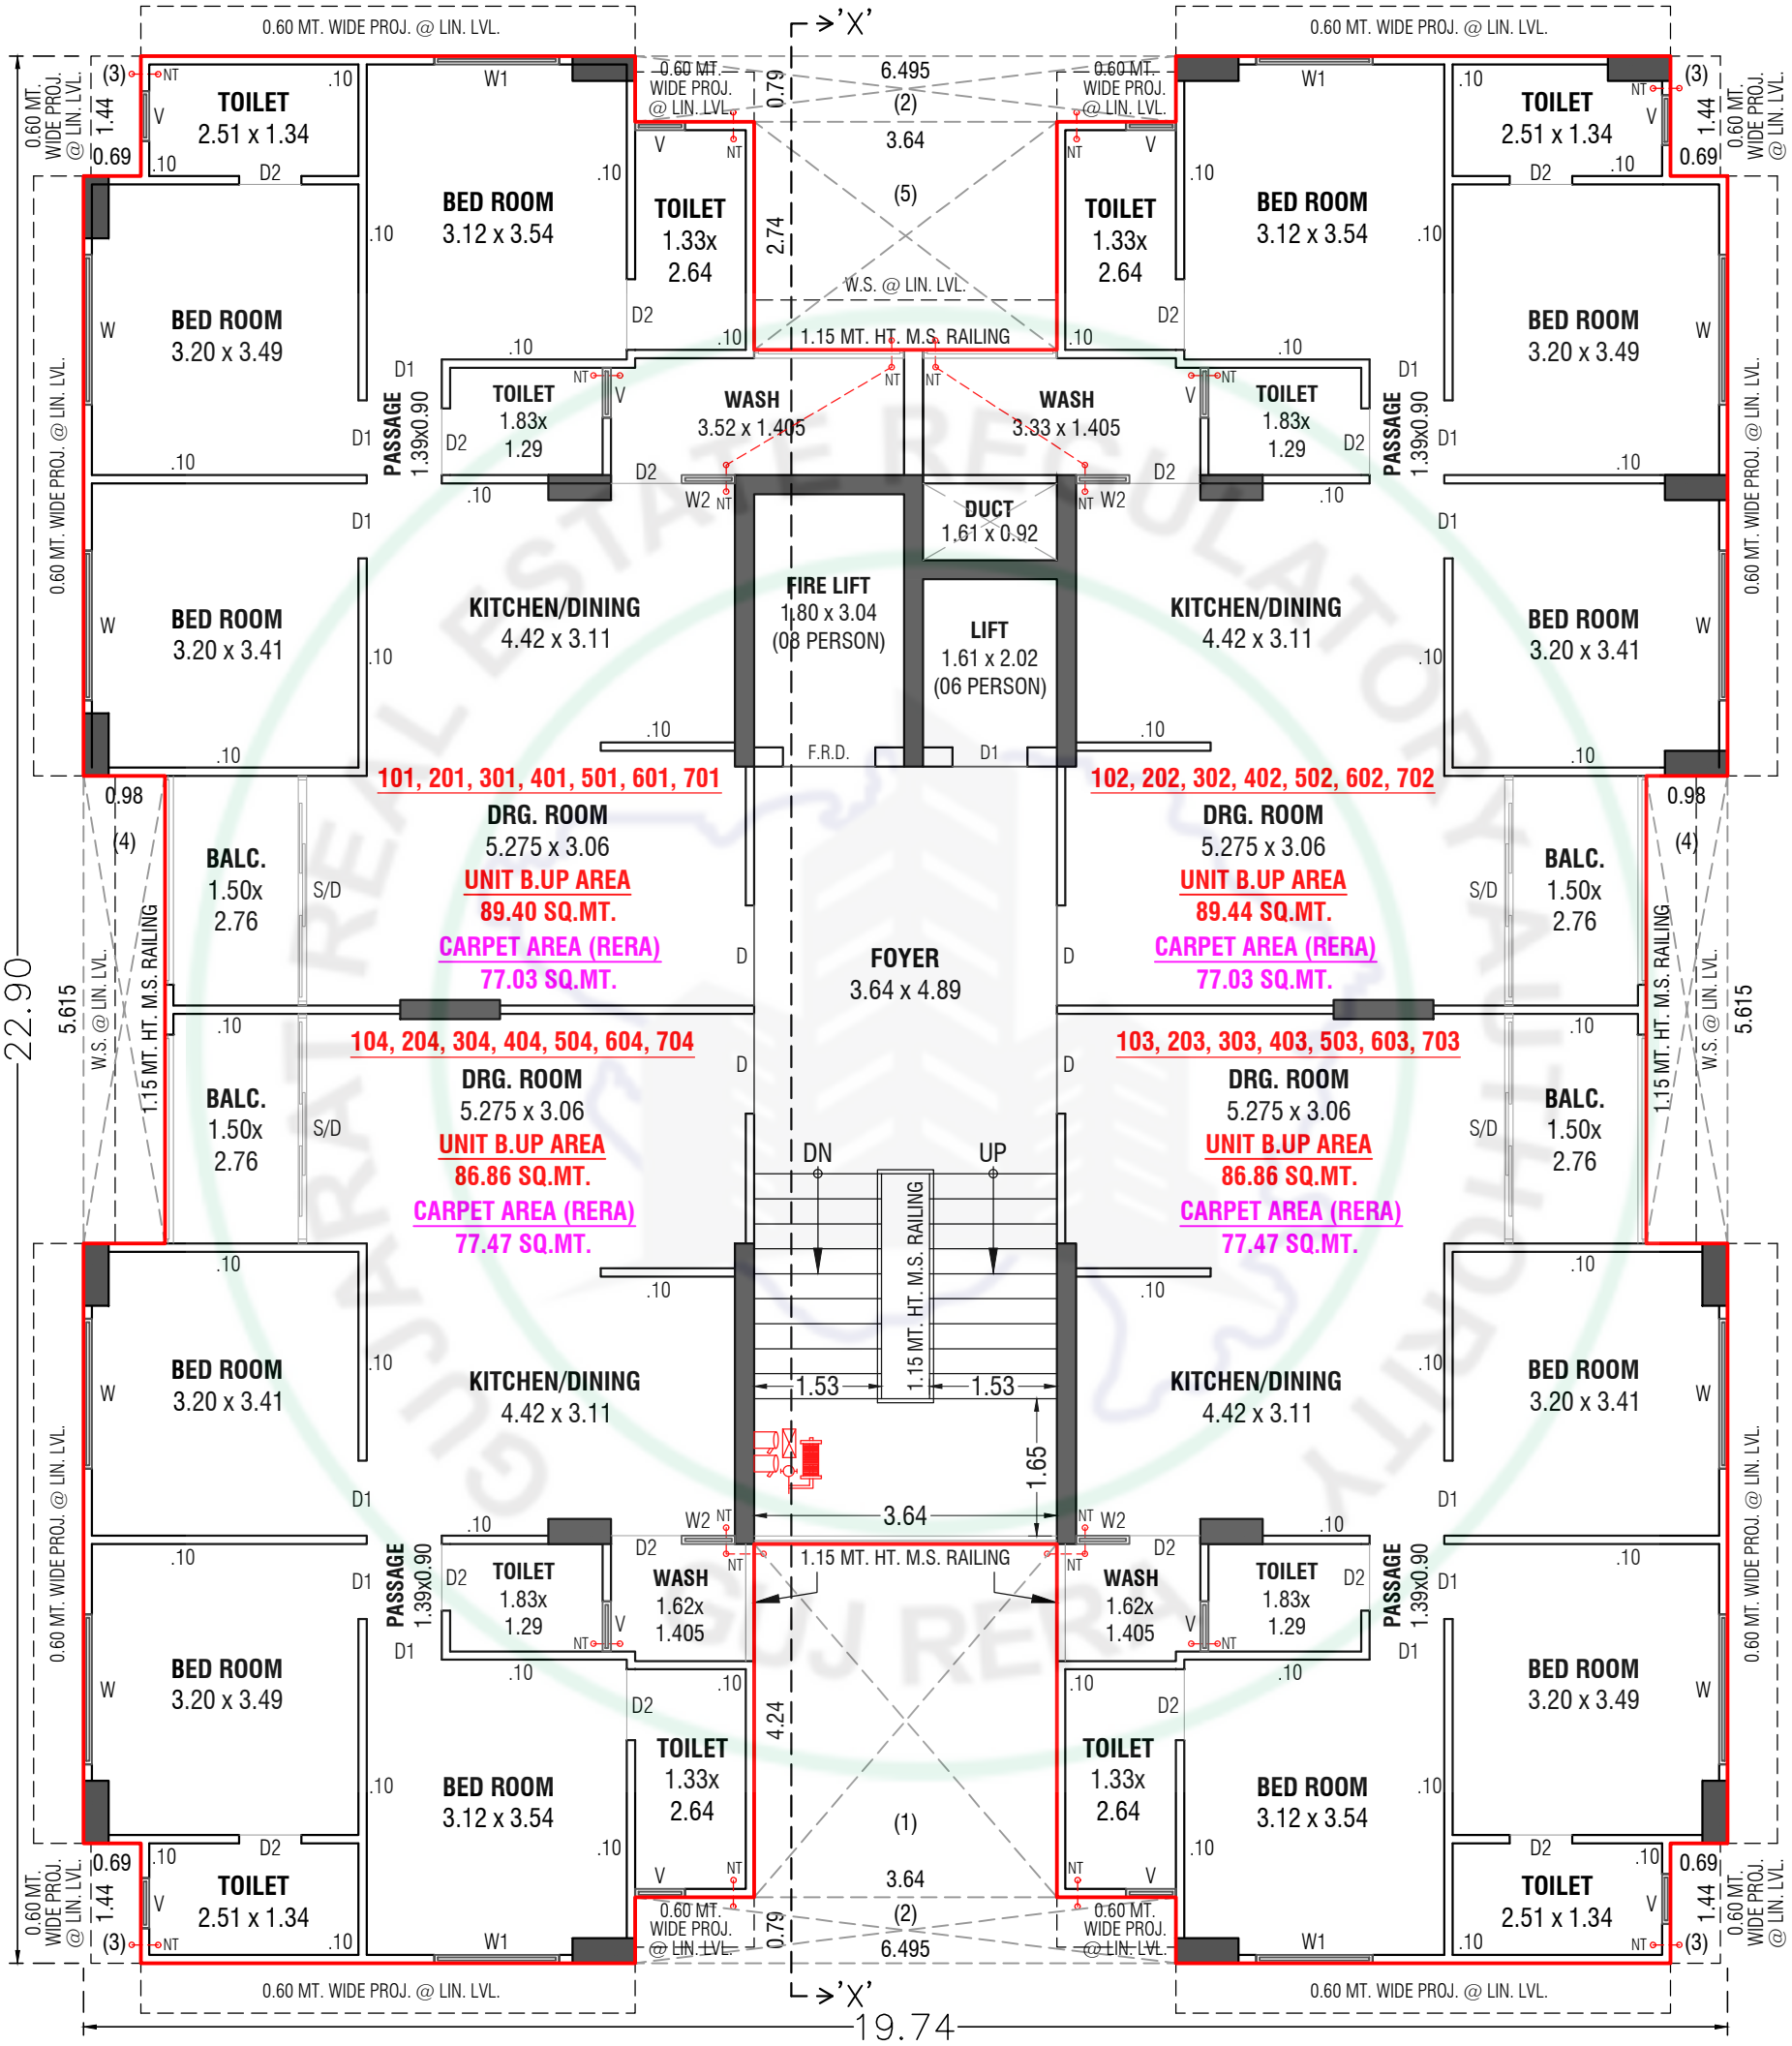

TYPICAL FLOOR PLAN (1st. TO 7th. FL.) (BLOCK – B)

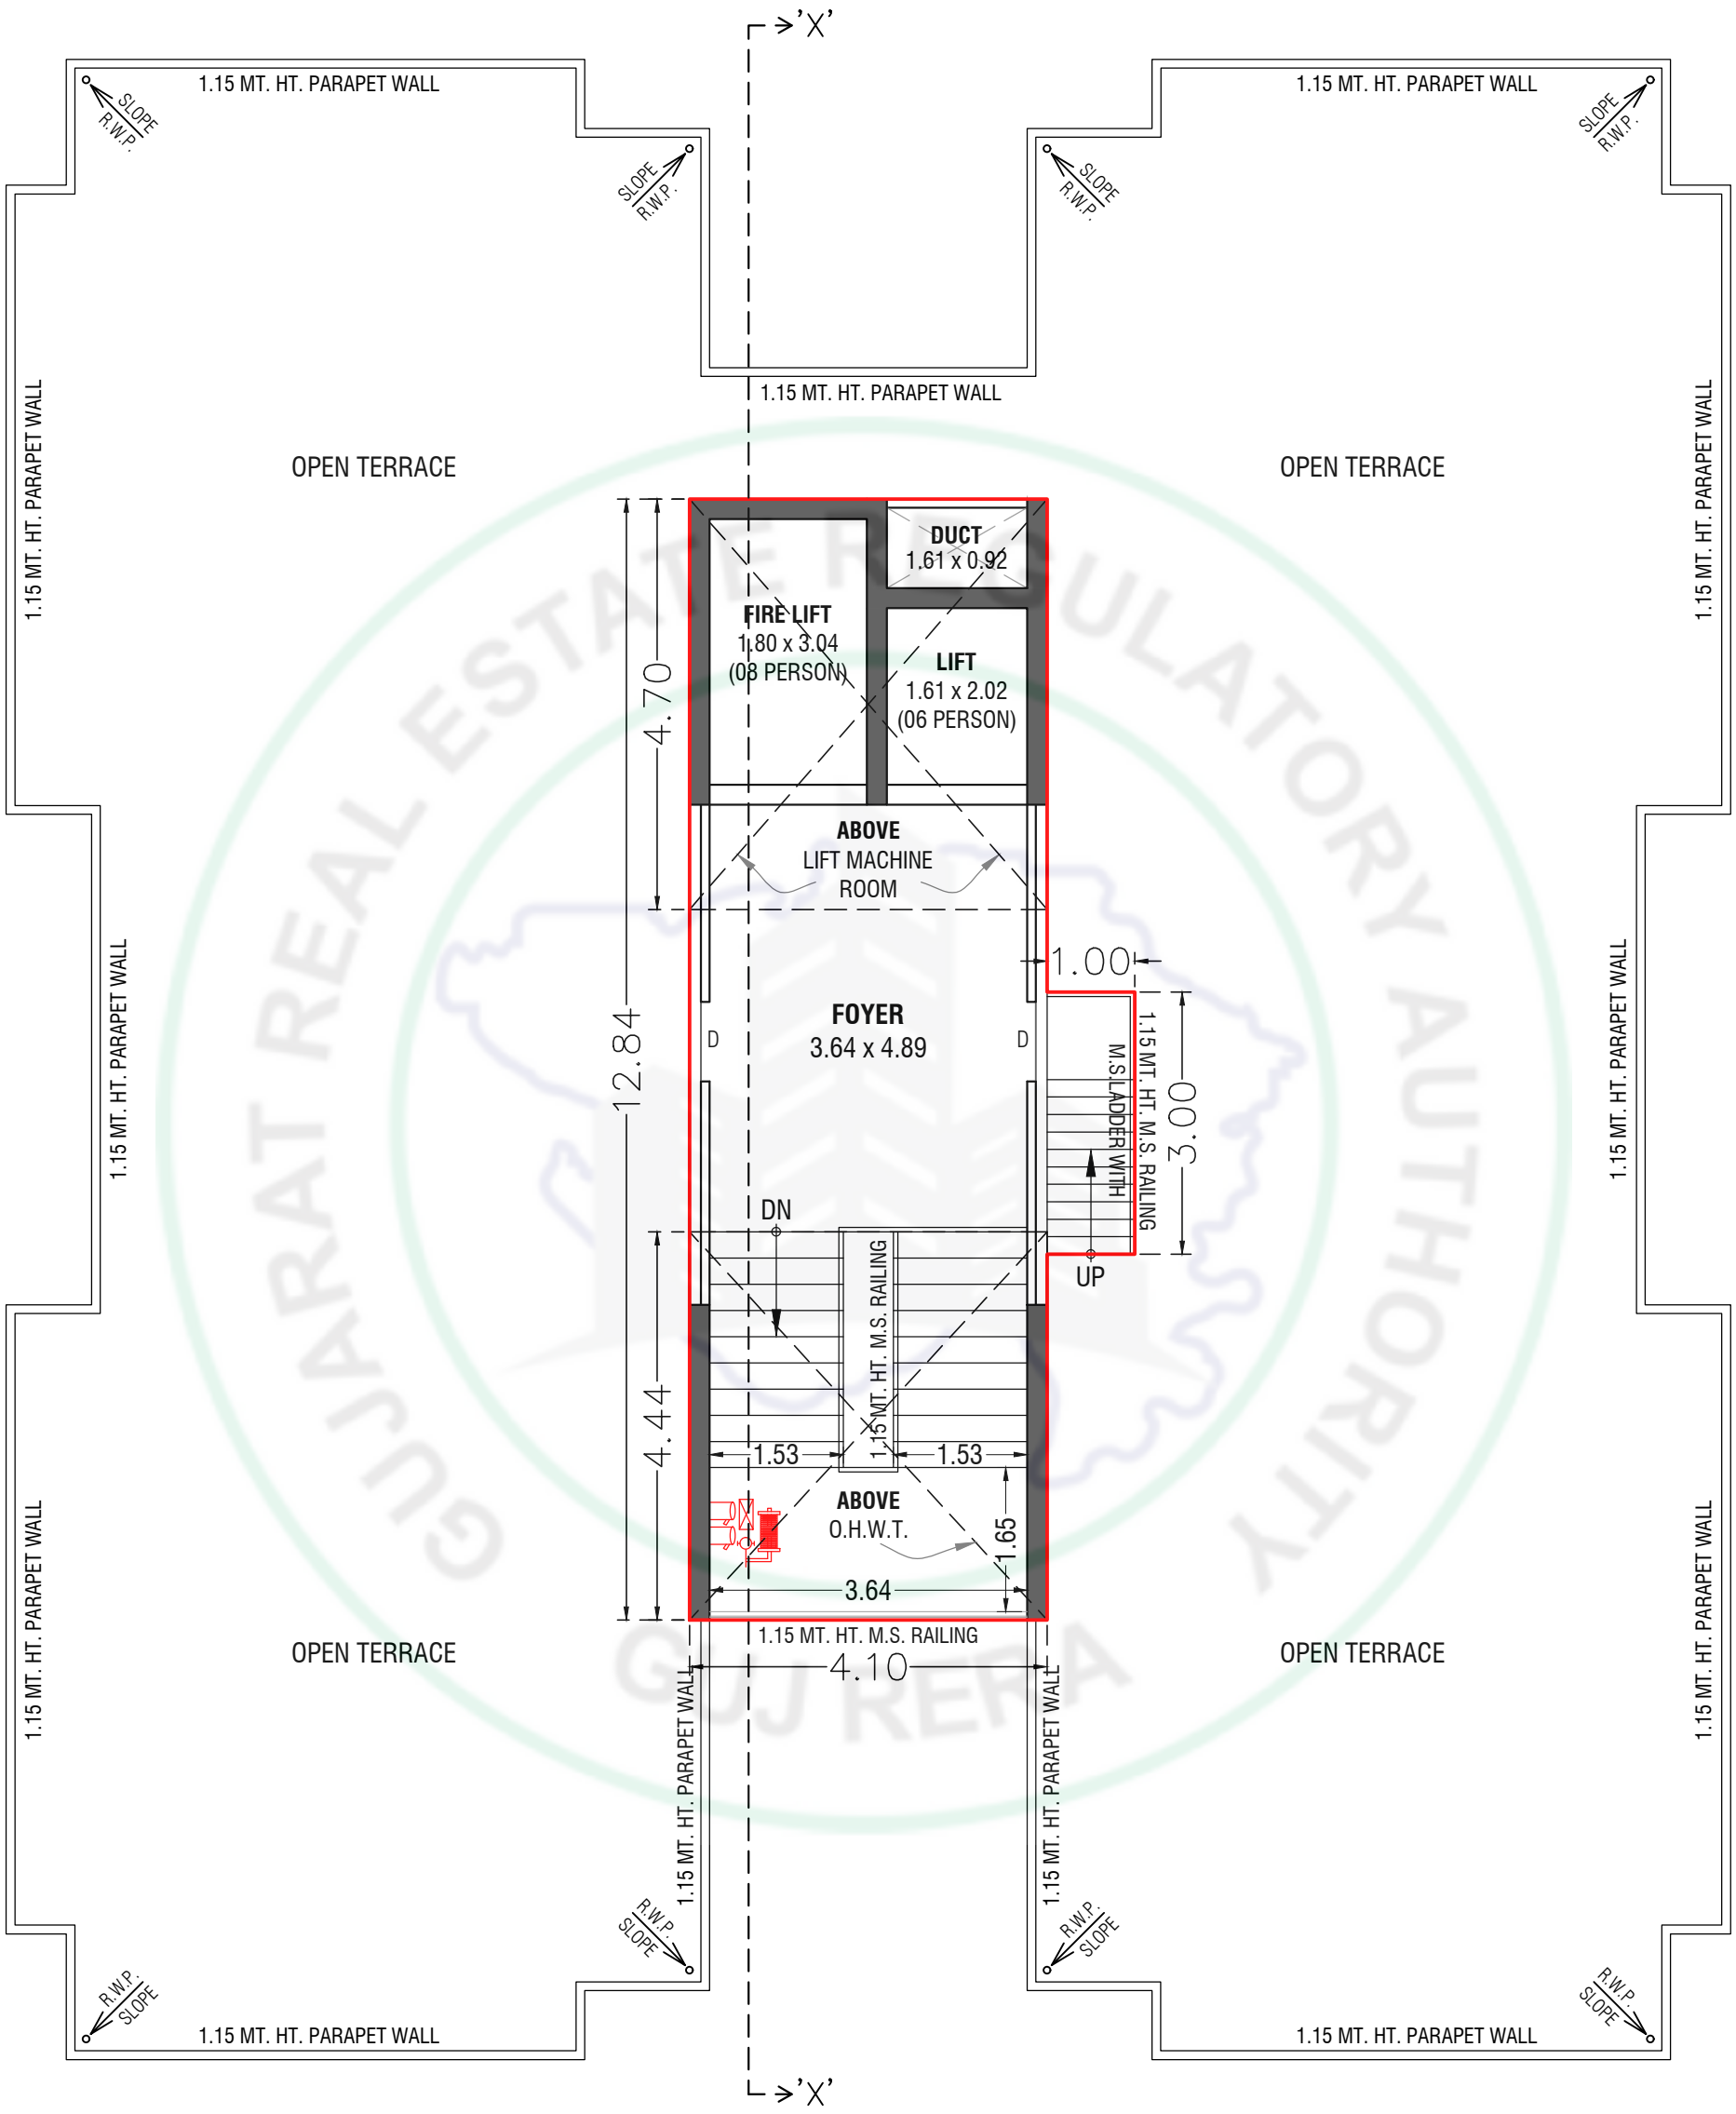

OPEN TERRACE PLAN WITH
STAIR CABIN, LIFT MACHINE ROOM, O.H.W.T. (BLOCK – B)

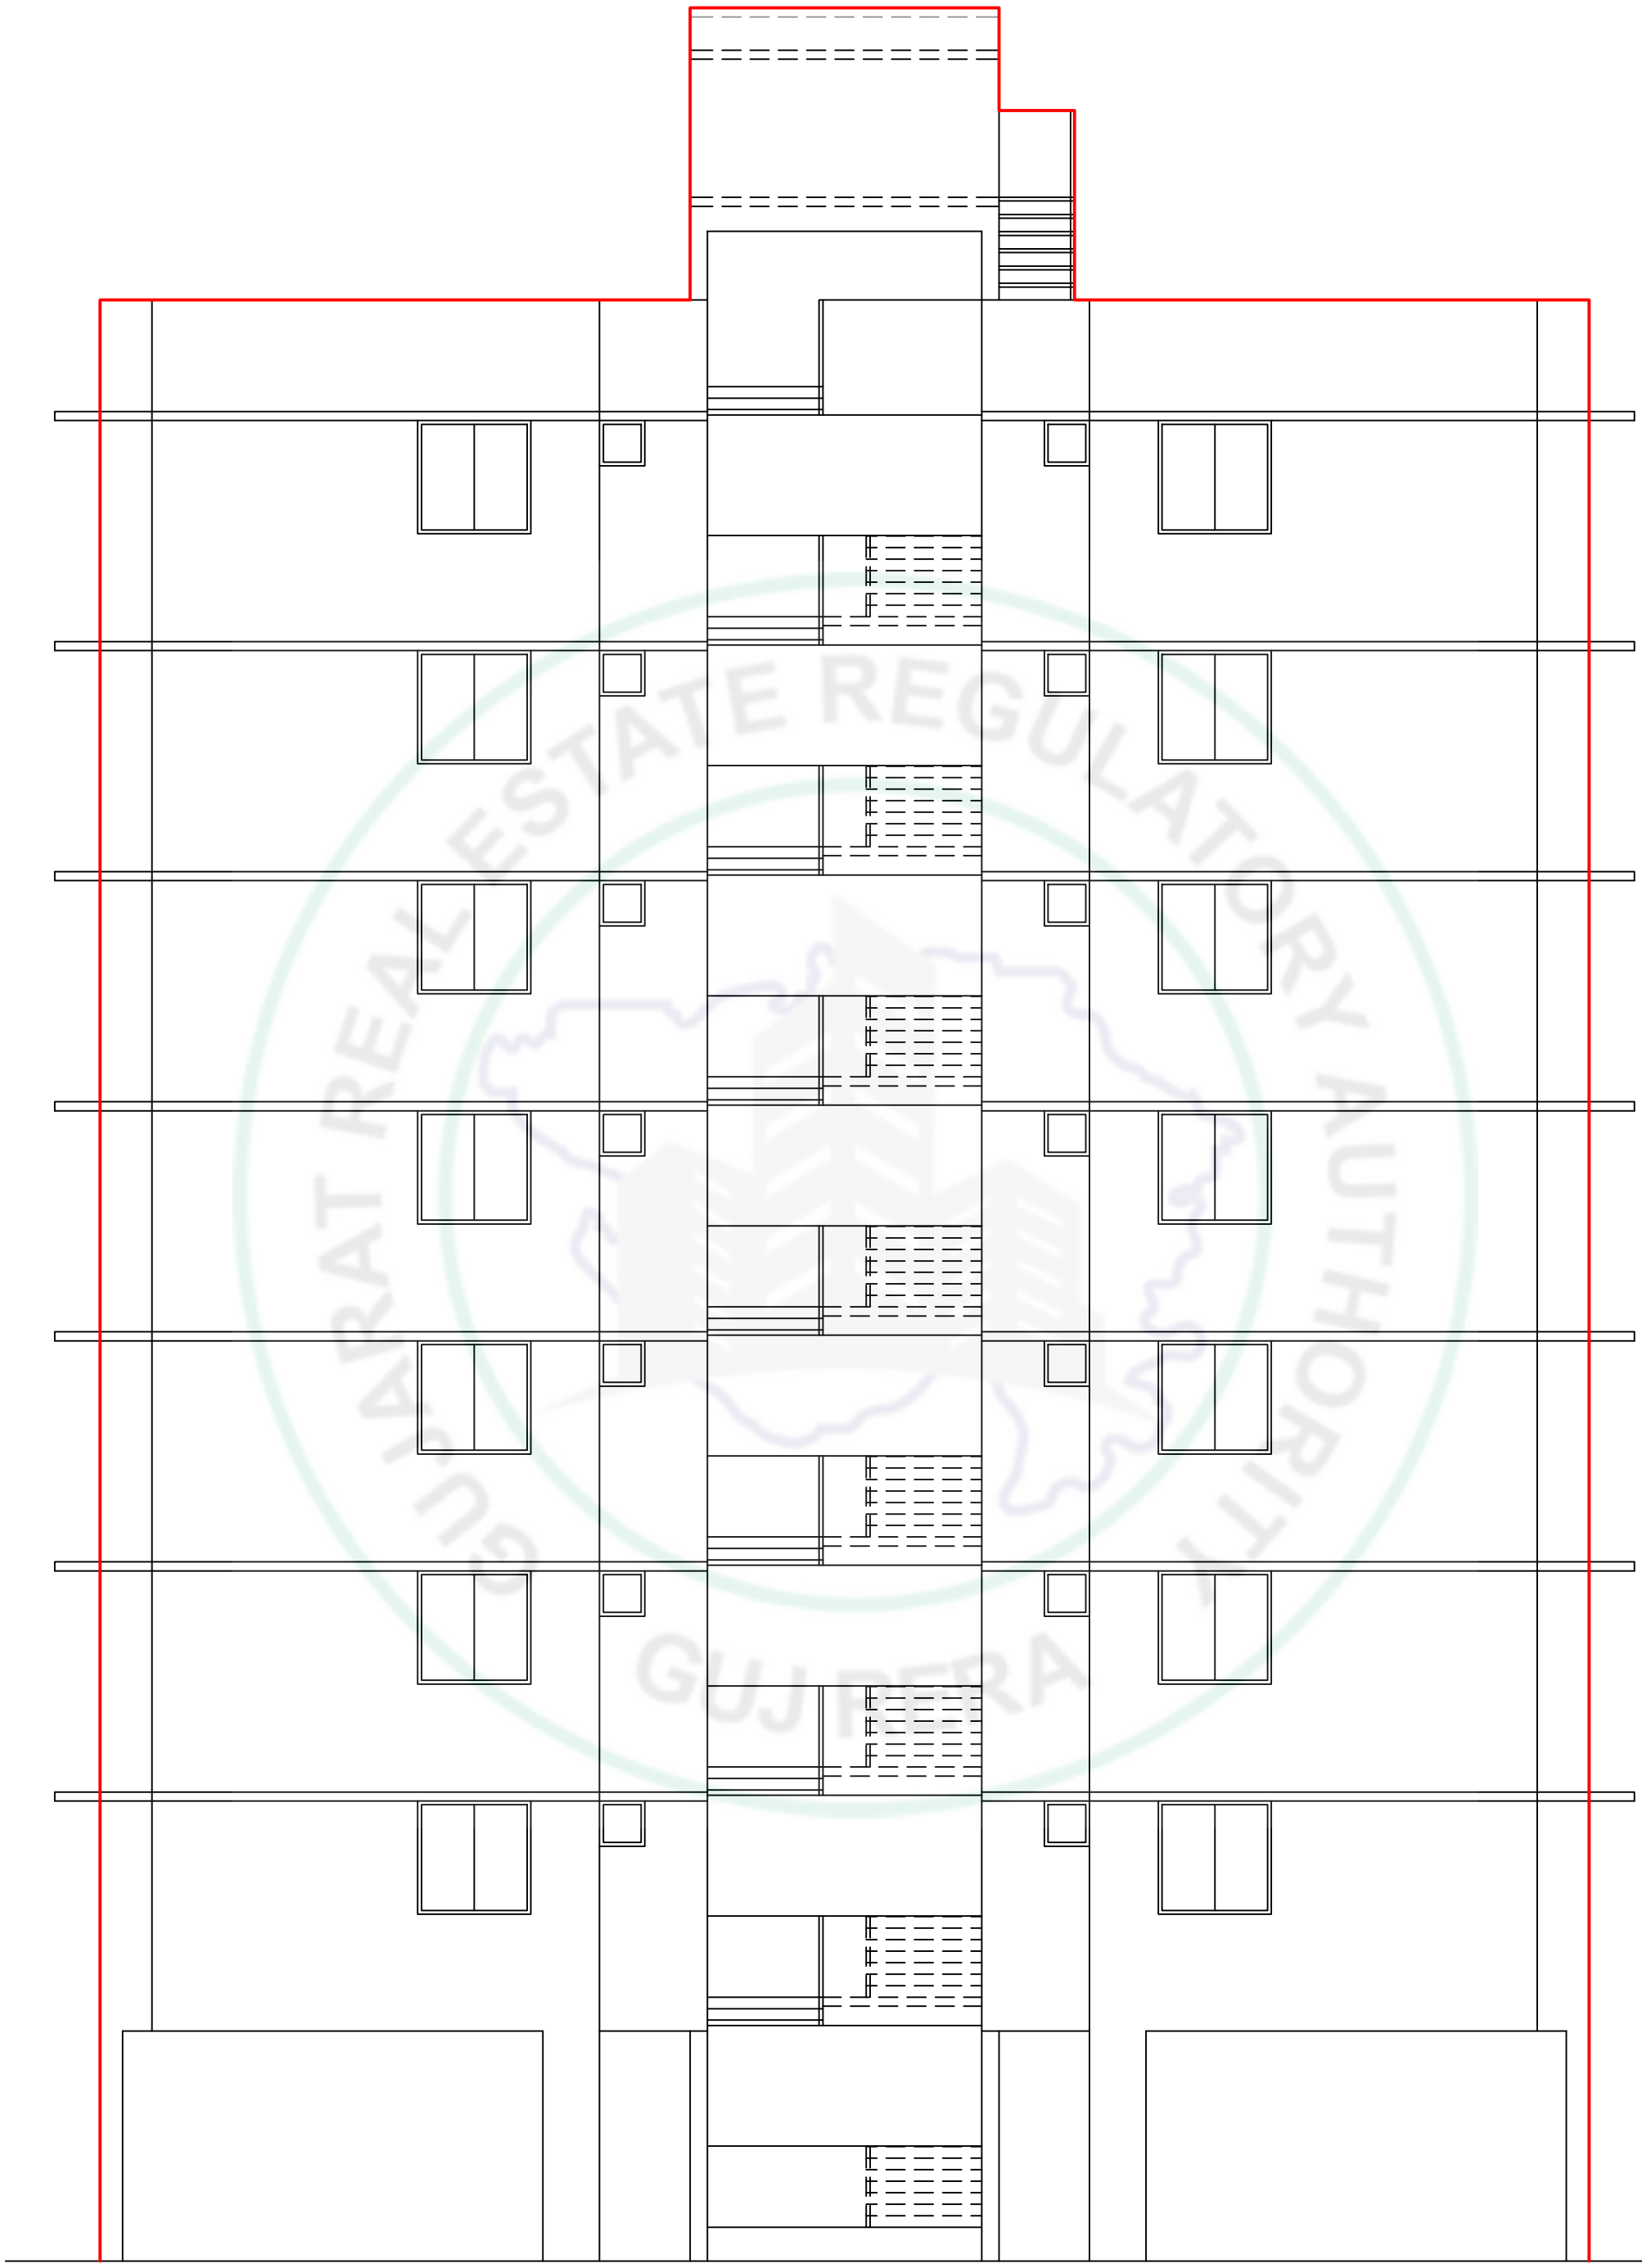

ELEVATION (BLOCK – B)

Specifications

- **STRUCTURE**

Earthquake resistant RCC frame structure

- **PLASTER**

Internal wall plaster with putty finish
External mala plaster with texture finish

- **FLOORING**

Wooden or Natural Stone Vitrified tiles (600mm*600mm)

- **KITCHEN**

Full body vitrified platform with S.S. sink.
Glazed tiles dado upto lintel level

- **DOORS**

Main door with wooden / granite frame. Other
Doors with wooden / granite frame.

- **WINDOWS**

Aluminum sliding windows with stone sill.

- **BATHROOM**

Lintel height Designer glazed tiles toilet.
Cera / Varmora or equivalent sanitary ware.
Cera / Jaquar or equivalent C.P. fittings.
Geyser & shower point in bathroom

- **ELECTRIFICATION**

Concealed copper ISI wiring with one ELCB & electrical points
TV point in drawing room & A.C point

Key Plan

REF:- TP Scheme No-85



Structural Engineer:
Jayesh D. Desai

Architect:
Sachin Gandhi

Engineer:
Mohammadsufyan Nizamuddin Shaikh