

B.R GREENS
NEAR ,SCIENCE CITY

Designer :
DEVENDRA SHAH
Date :17-10-18

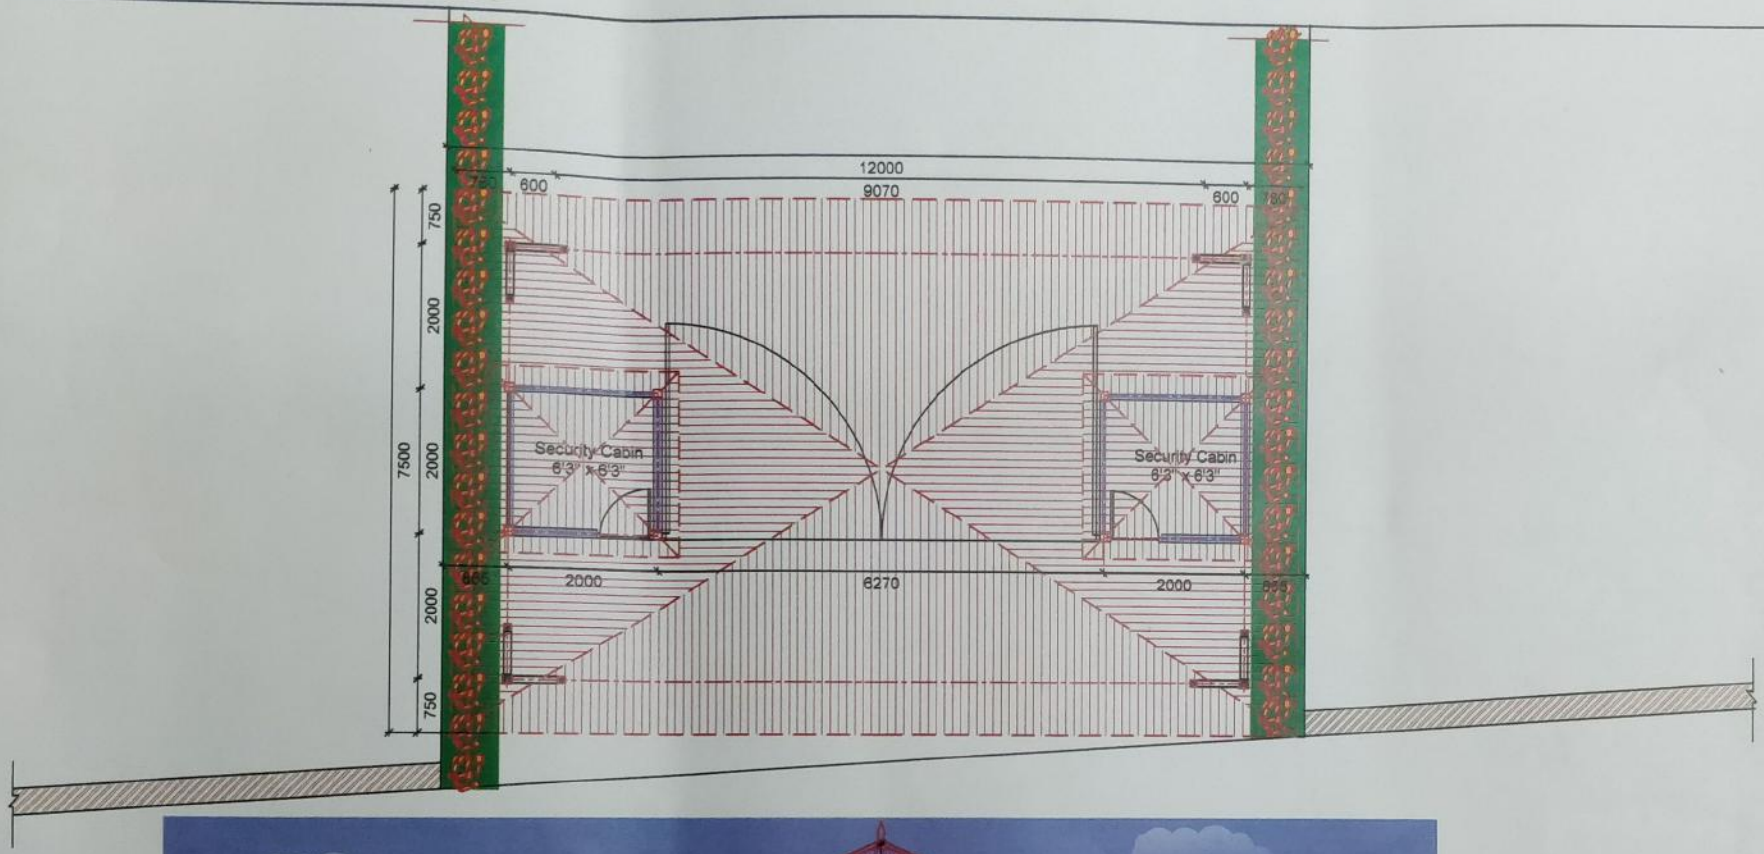

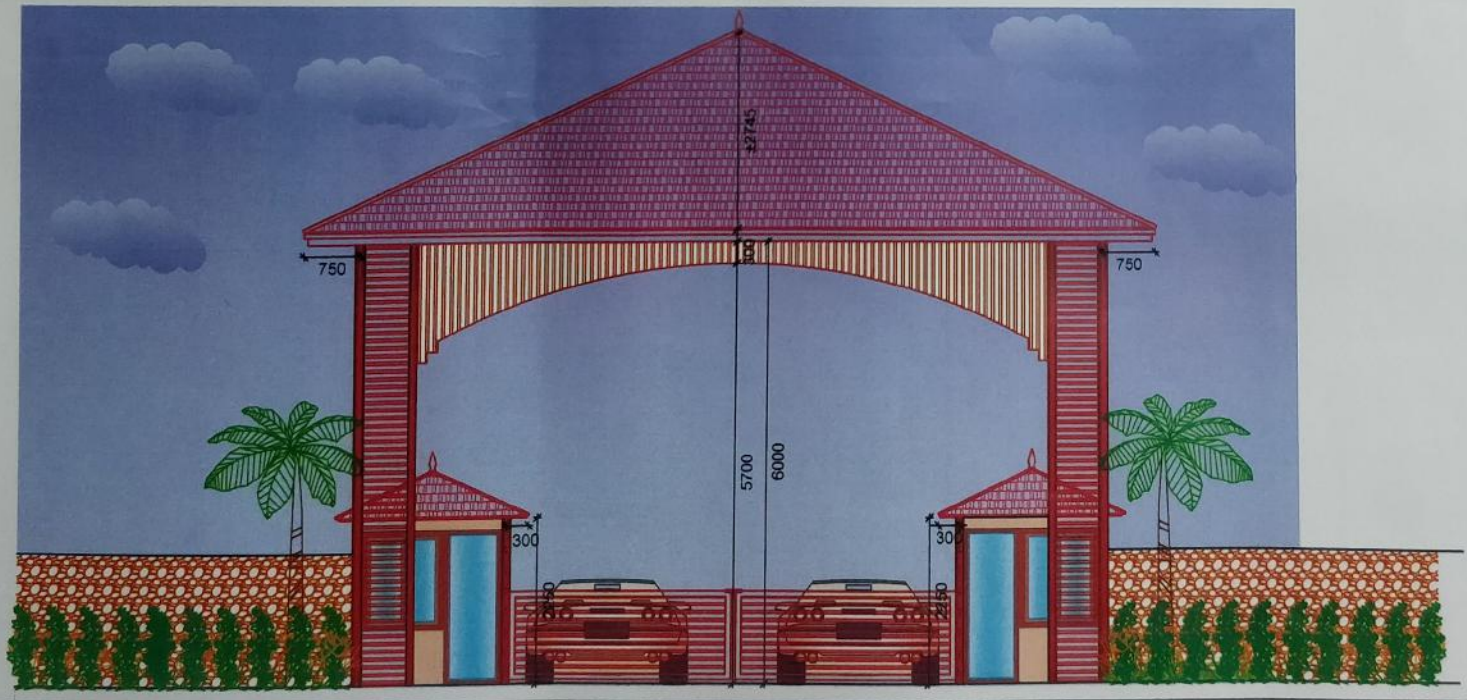

MAIN ENTRANCE GATE


B.R GREENS

NEAR SCIENCE CITY

D4

Scale:1:75 Date:17.10.18 Drawn: *Reshma*

Designers : Devendra Shah

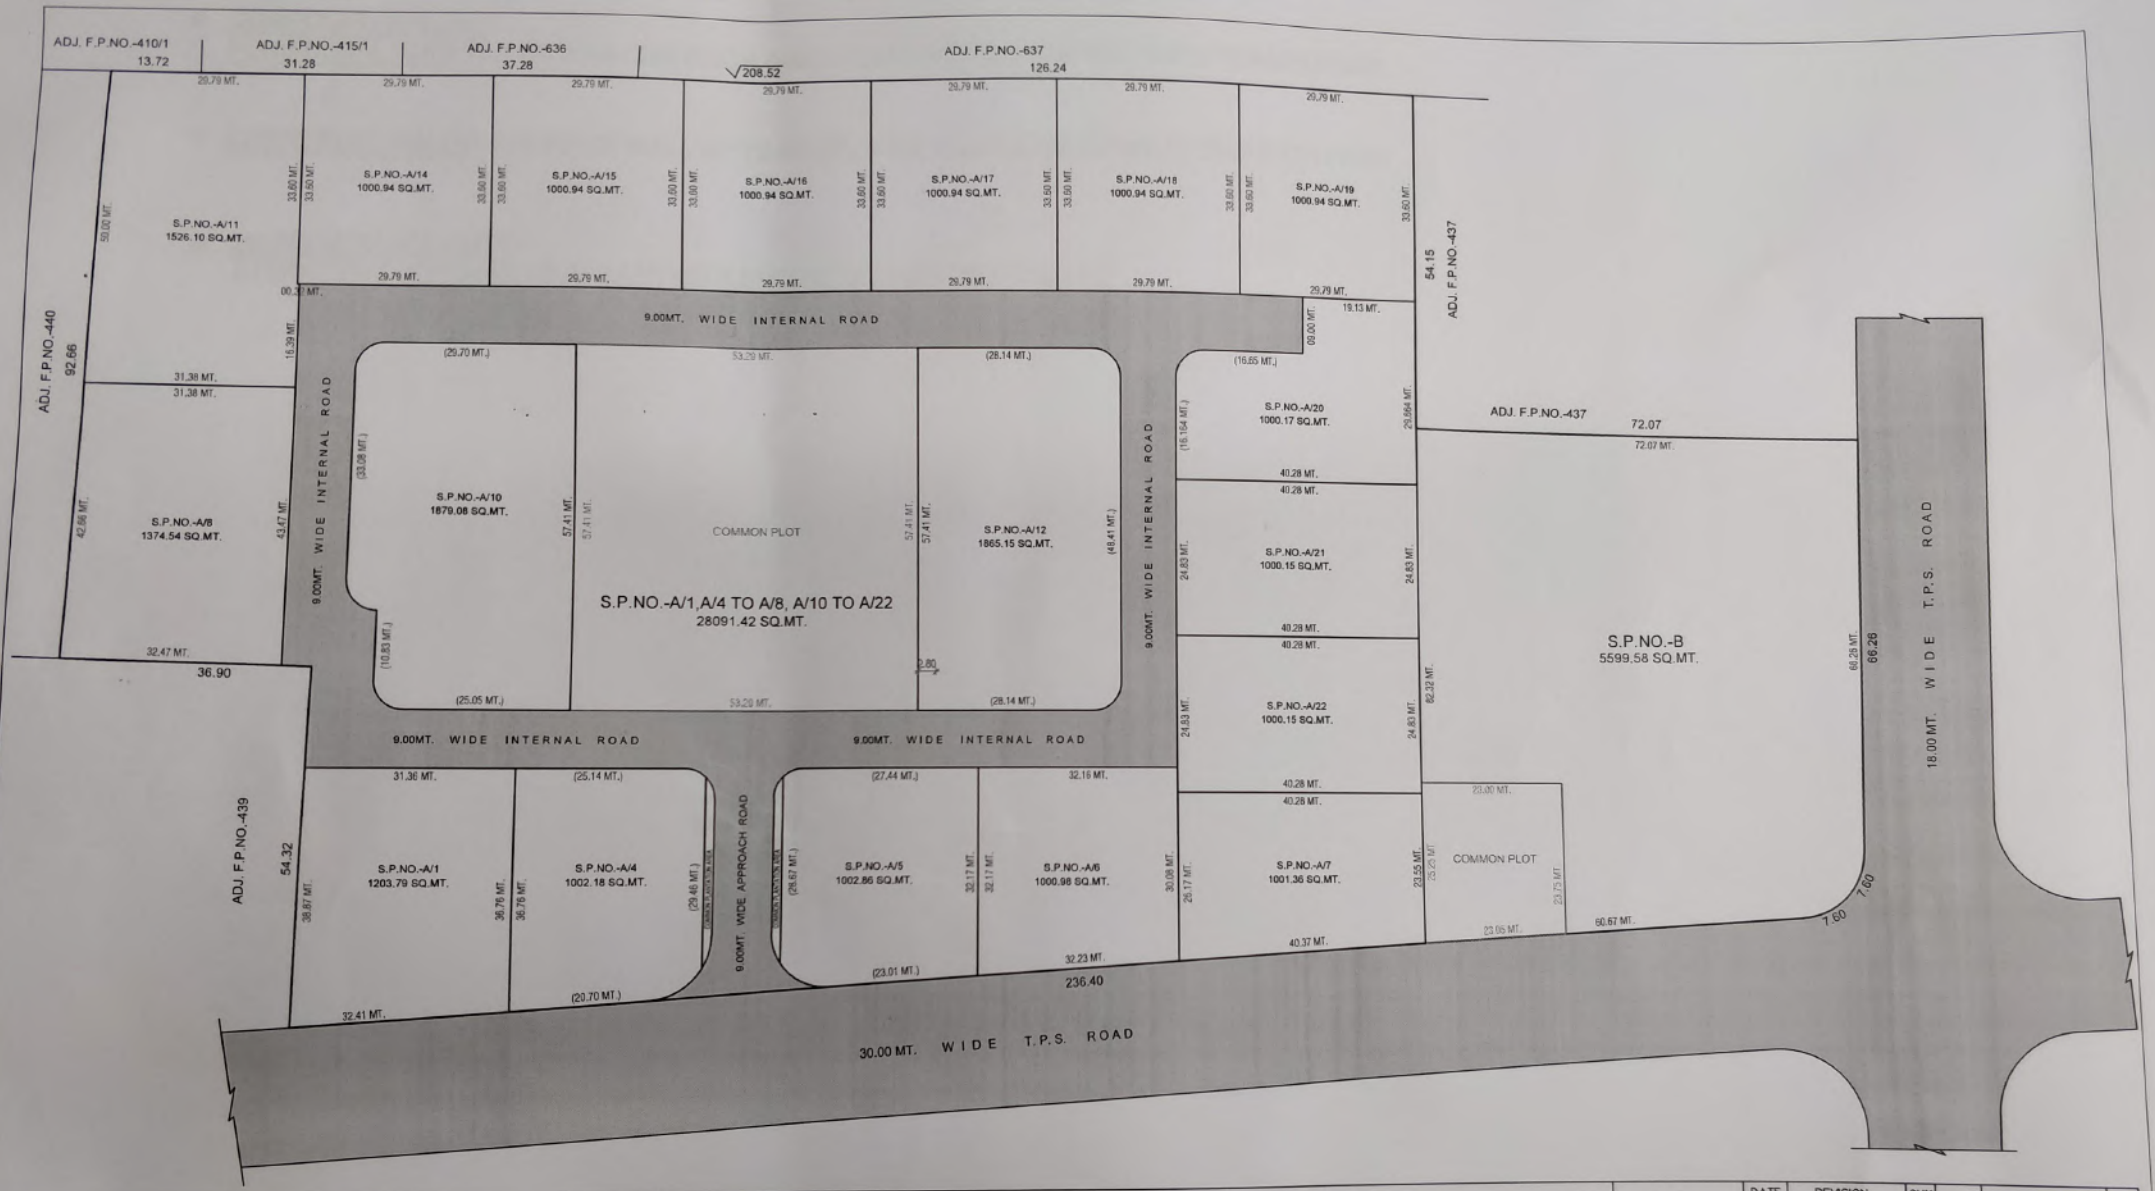

		DATE	REVISION	CHK	
				DATE 08/01/2018	SHEET NO.
				PROJ. NO.	DRG. BY.

(RONAK B PATEL)
TEL: 9712981185, 079-26425779,
EMAIL: info@samriddhiconteh.com

LAY OUT PLAN

PROJECT TITLE:
BR GREEN

SCALE - N.T.S.

THIS DRAWING IS THE PROPERTY OF SAMRIDDHI CONTECH PVT.LTD. AND SHOULD NOT BE PRODUCED IN PART OR WHOLE WITHOUT PRIOR PERMISSION FROM THE ARCHITECT.

SPECIFICATION:

- COMPOUND WALLS :-
  PERIPHERAL WALL:-1.8 MT. HIGH 230 BRICK WALL PLASTERED ON OUT SIDE WITH TEXURE PAINT

- INSIDE PLOT WALLS:- 230 BRICK WALL UP TO PLOT LEVEL PLASTERED ON ROAD SIDE WITH PAINT

- MAIN ENTRANCE GATE:-
  ATTRACTIVE COVERED MAIN GATE WITH SECURITY CABIN AT ENTRANCE