



Site Address : Kite View
B/S Shree Nand Residency, Nr. Neelkanth Residency,
Gangotri Circle, Nikol, Ahmedabd.

Contact : 94279 60870 | 97377 37099

Developer




Architect




RERA NO. : _____
WEBSITE : www.gujrera.gujarat.gov.in



BASEMENT PLAN

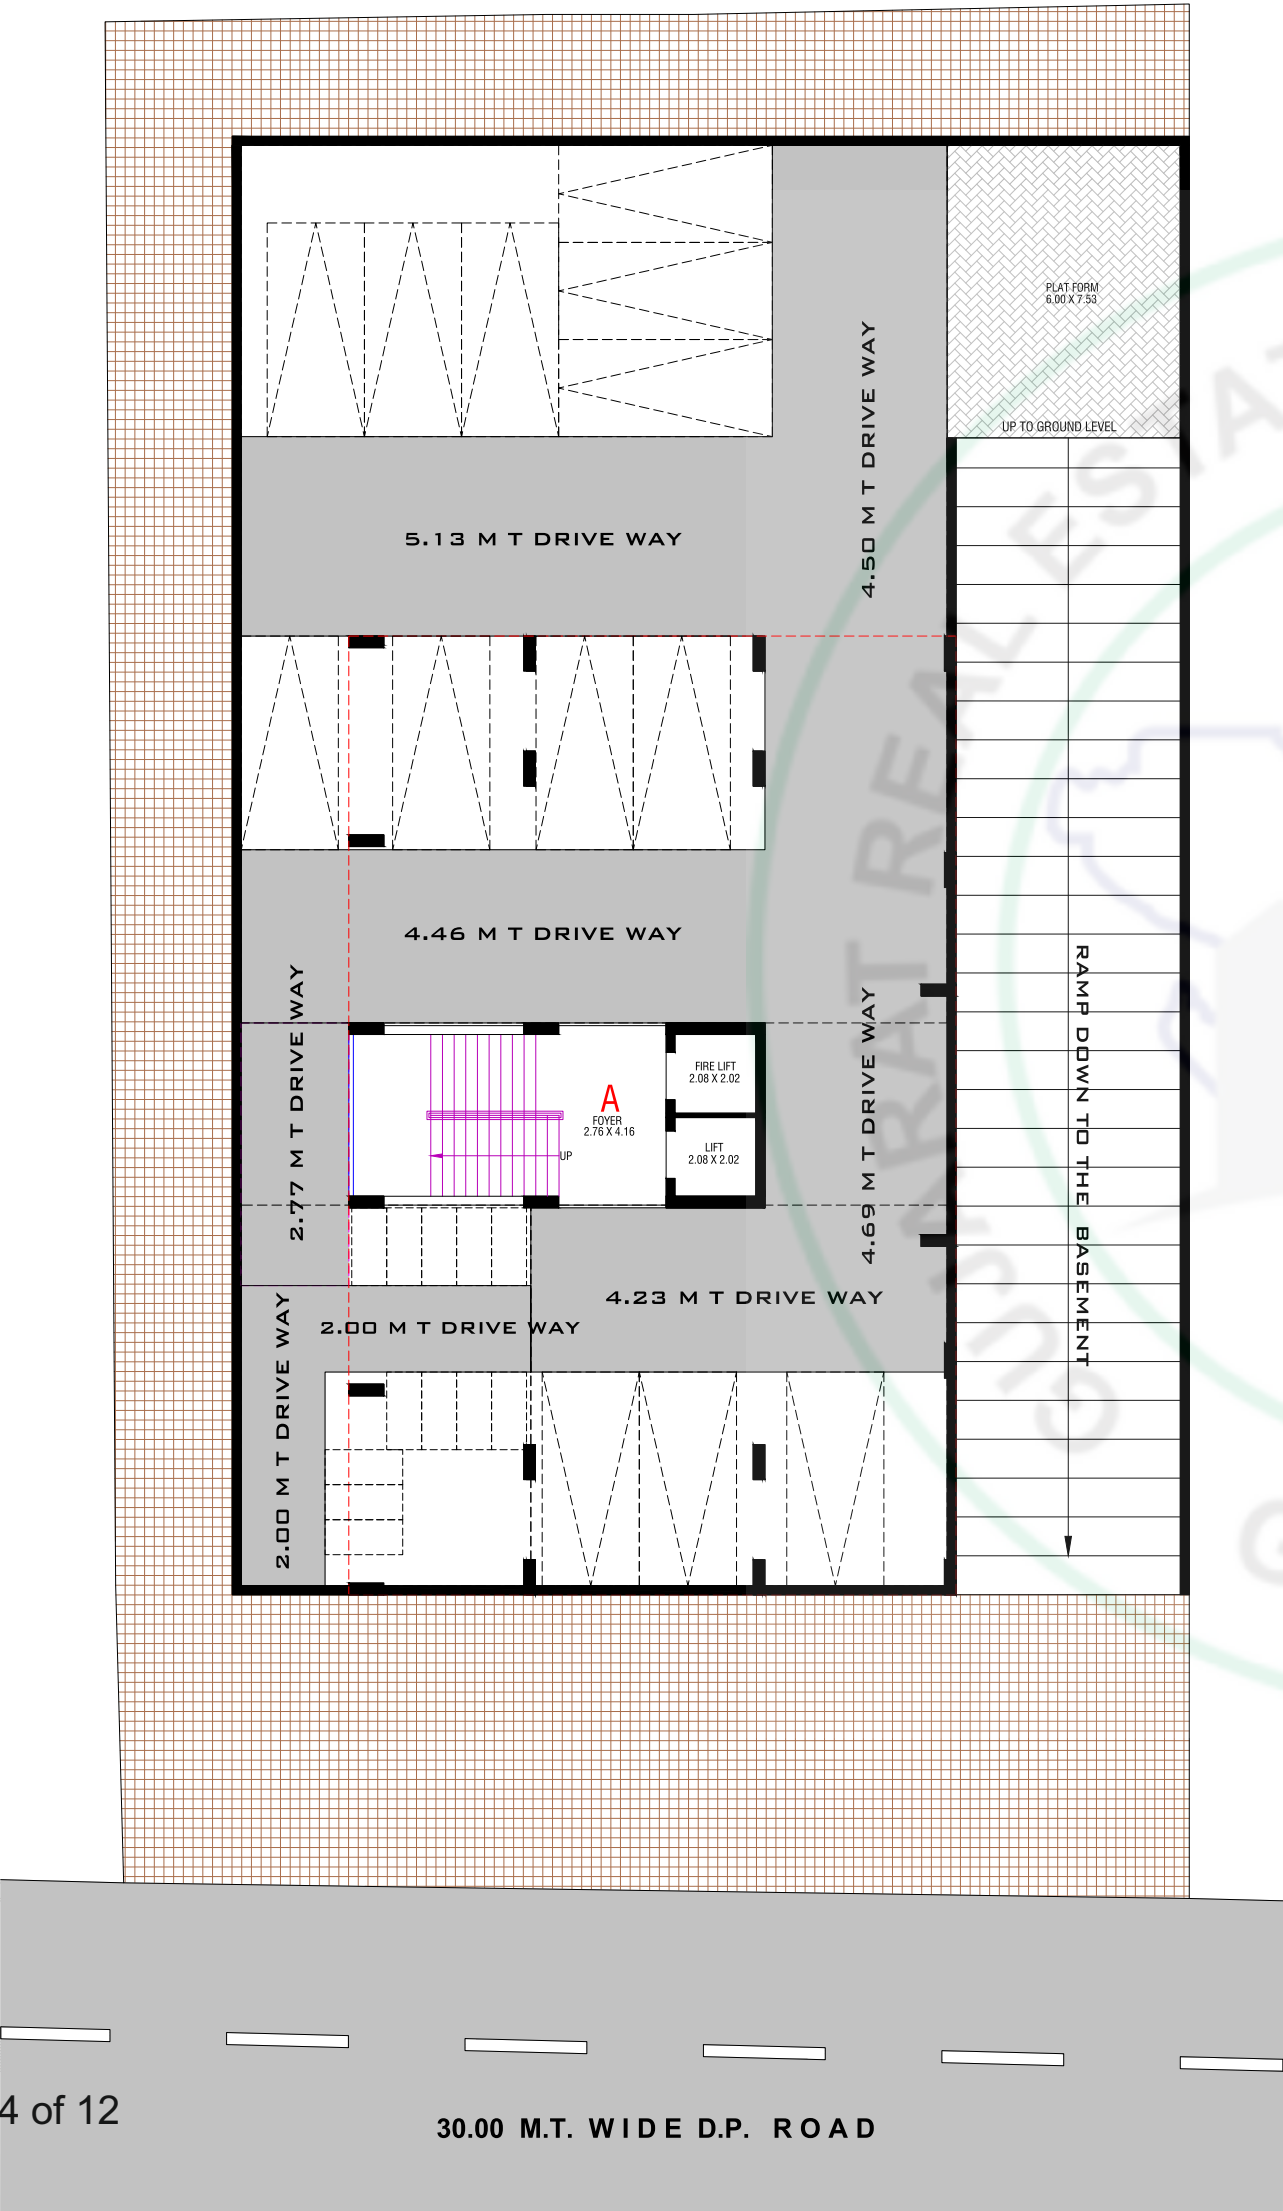

GROUND FLOOR PLAN

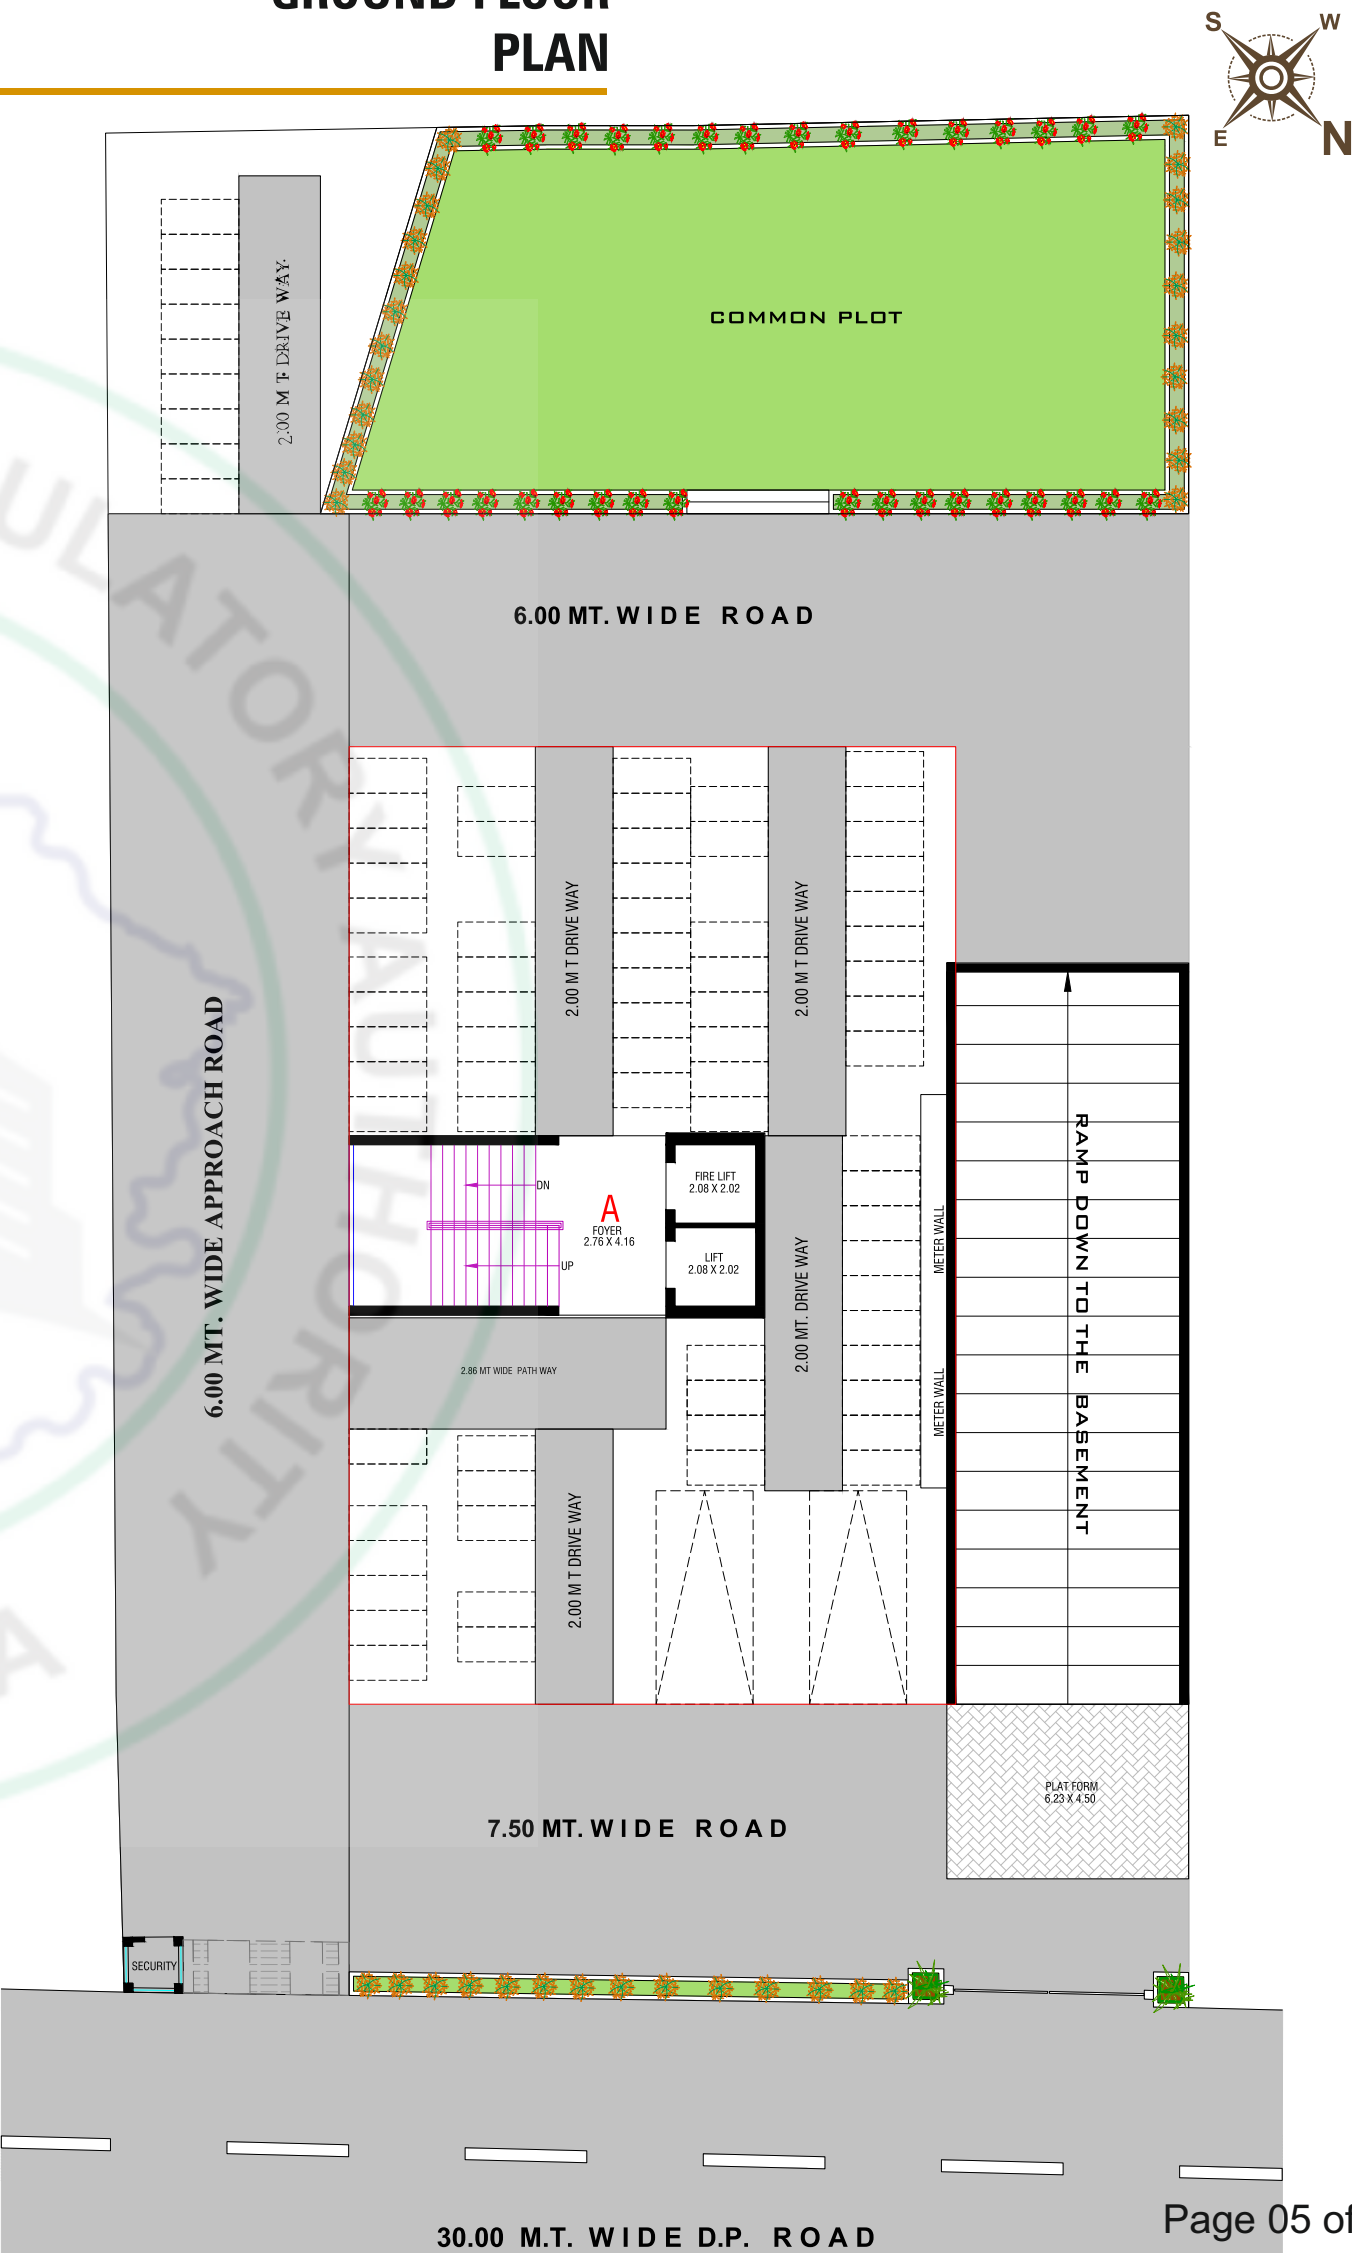


LAYOUT PLAN



TYPICAL FLOOR PLAN



11TH FLOOR LAYOUT PLAN

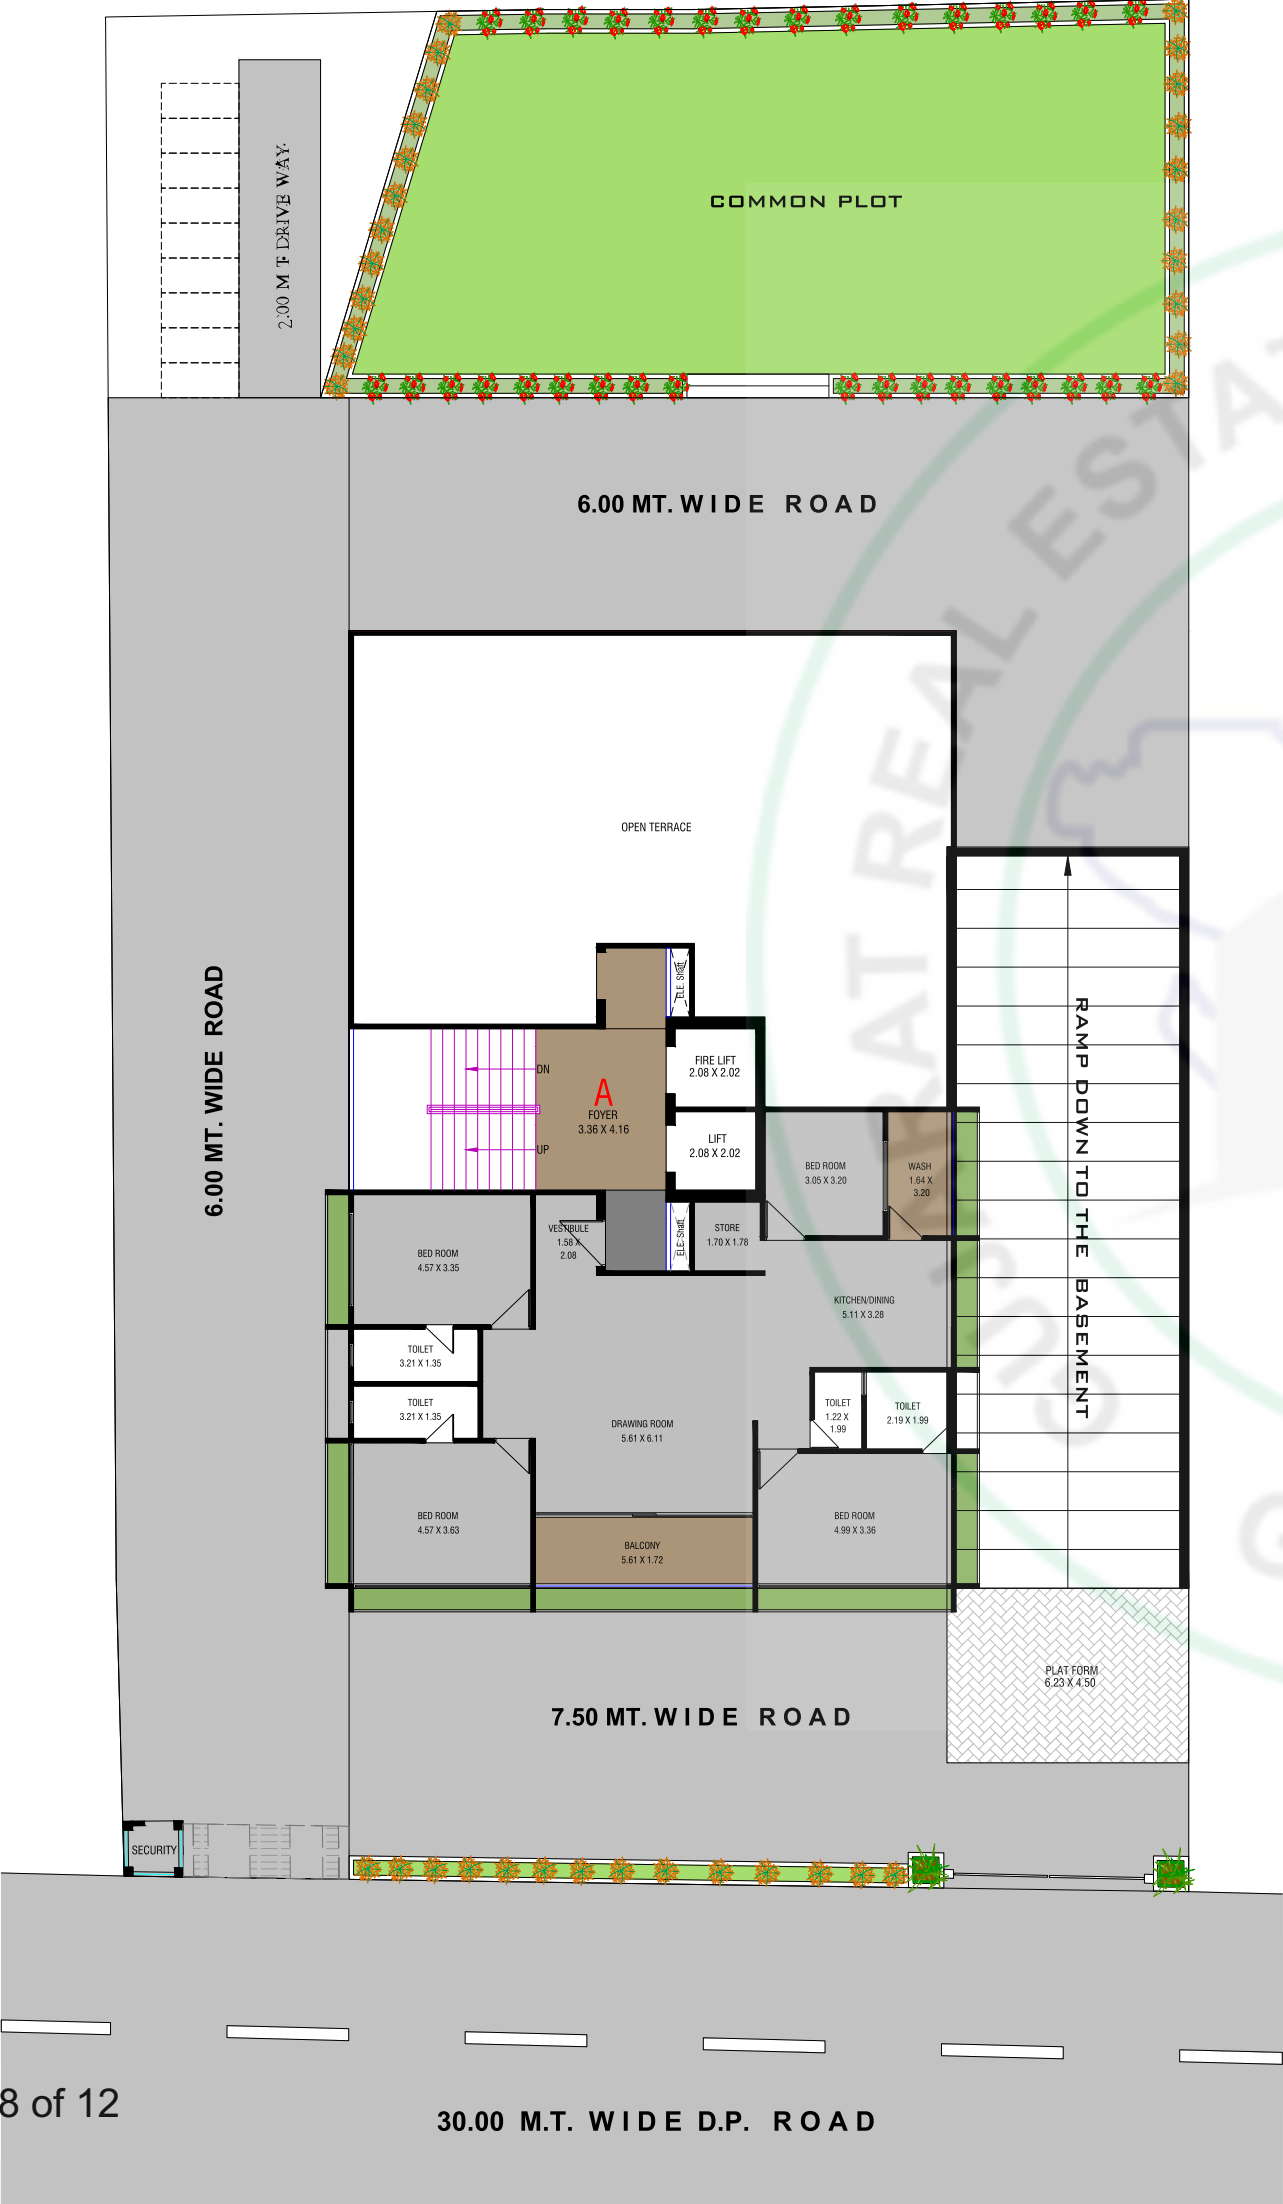

SPECIFICATION



STRUCTURE

Earthquake resistant R.C.C. frame structure as per new by laws.



FLOORING

Vitrified tiles for entire flooring in all apartments.



WALL FINISH / ELEVATION

Internal mala plaster with white finish putty.
Attractive external elevation with double coat sand face plaster.



DOORS & WINDOWS

Main door & other flush doors with frame.
All windows in aluminum section with granite frame.



KITCHEN

Polished granite platform with S.S. sink,
glazed tiles up to lintel level.



ELECTRIFICATION

Branded ISI modular switches with concealed copper wiring and
adequate number of points. MCB distribution panel.



PLUMBING

ISI CPVC and UPVC pipes for water supply, PVC & SWR pipes for
solid waste and drainage systems.



TOILET

Designer tiles on floor and walls up to lintel level.
Branded sanitary & bath fittings.



TERRACE


Brick-bat concrete with china mosaic for
heat reflection and thermal insulation.



FIRE SAFETY

Fire Safety System Facilities

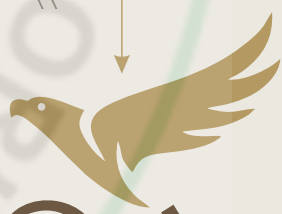


Kiteview

4 BHK ULTRA LUXURIOUS LIVING

SCAN FOR LOCATION



Site Address : KITE VIEW
B/S Shree Nand Residency,
Nr. Neelkanth Residency, Gangotri Circle,
Nikol, Ahmedabd.

Contact : 94279 60870 | 97377 37099

Developer

CHANDRASHILA
REALITY

Architect

AKSHAT THE PRIORITY
Architect & Engineers
M.: 98254 11504
Ketan Patel • Manoj Kanani