

CORNER POINT

SHOWROOMS
RETAIL OUTLETS
BANQUET HALL
HOTEL


CORNER POINT

Site Address:


ADJ.F.P.NO. 181/2
73.36
26.00
3.00
3.12
3.00
3.00
COM.BIN.
47.35
BASEMENT BELOW
1.73
6.53
1.50
1.55
14.39
COMMON PLOT
26.00 X 14.39 =374.14
11.92 X 6.88 X ½ =41.00
= 415.14 SQ.MTS.
21.27
FUTURE EXPANSION
11.92
14.08
11.00
6.88
41.97
UNDER GROUND WATER TANK
6.00
6.00 M. WIDE RAMP (TOTAL LENGTH 26.91+7.08+4.93=42.92 MT.)
FIRE WATER STORAGE TANK
6.00
ADJ.F.P.NO. 181/2
7.24
BASEMENT BELOW
COM.BIN
19.83
BASEMENT BELOW
SHOP-1
SHOP-2
SHOP-3
SHOP-4
SHOP-5
SHOP-6
SHOP-7
SHOP-8
SHOP-9
SHOP-10
SHOP-11
FOYER
LIFT
LIFT
FOYER
M.TOILET
LADIES TOILET
GENTS TOILET
PHED OFFICE
6.07
MH
7.00
SPACE FOR GEB OTTA
2.50
19.83
COM.BIN
42.62
18.00 MT. WIDE T.P.S. ROAD
EXC.ROAD M.H
0.23 MTH.R.C.C. WALL WITH 1.175 HT. PARAPET
6.30
6.00M WIDE RAMP (LENGTH 20.90 M. TOTAL LENGTH=31.50 M.) SLOPE-1:7)
20.90
31.17
ADJ.F.P.NO. 107/1/1/2
6.30
RAMP D/N TO BASEMENT
PLAT FORM 6.00X4.50
MH
9.00
3.83
13.65
46.25
2.00M PATHWAY (SLOPE-1:10)
60.00 MT. STATE HIGHWAY-41
60.00 MT. STATE HIGHWAY-41
LAY OUT PLAN
SCALE : 1.00 CM = 2.00 MT
N

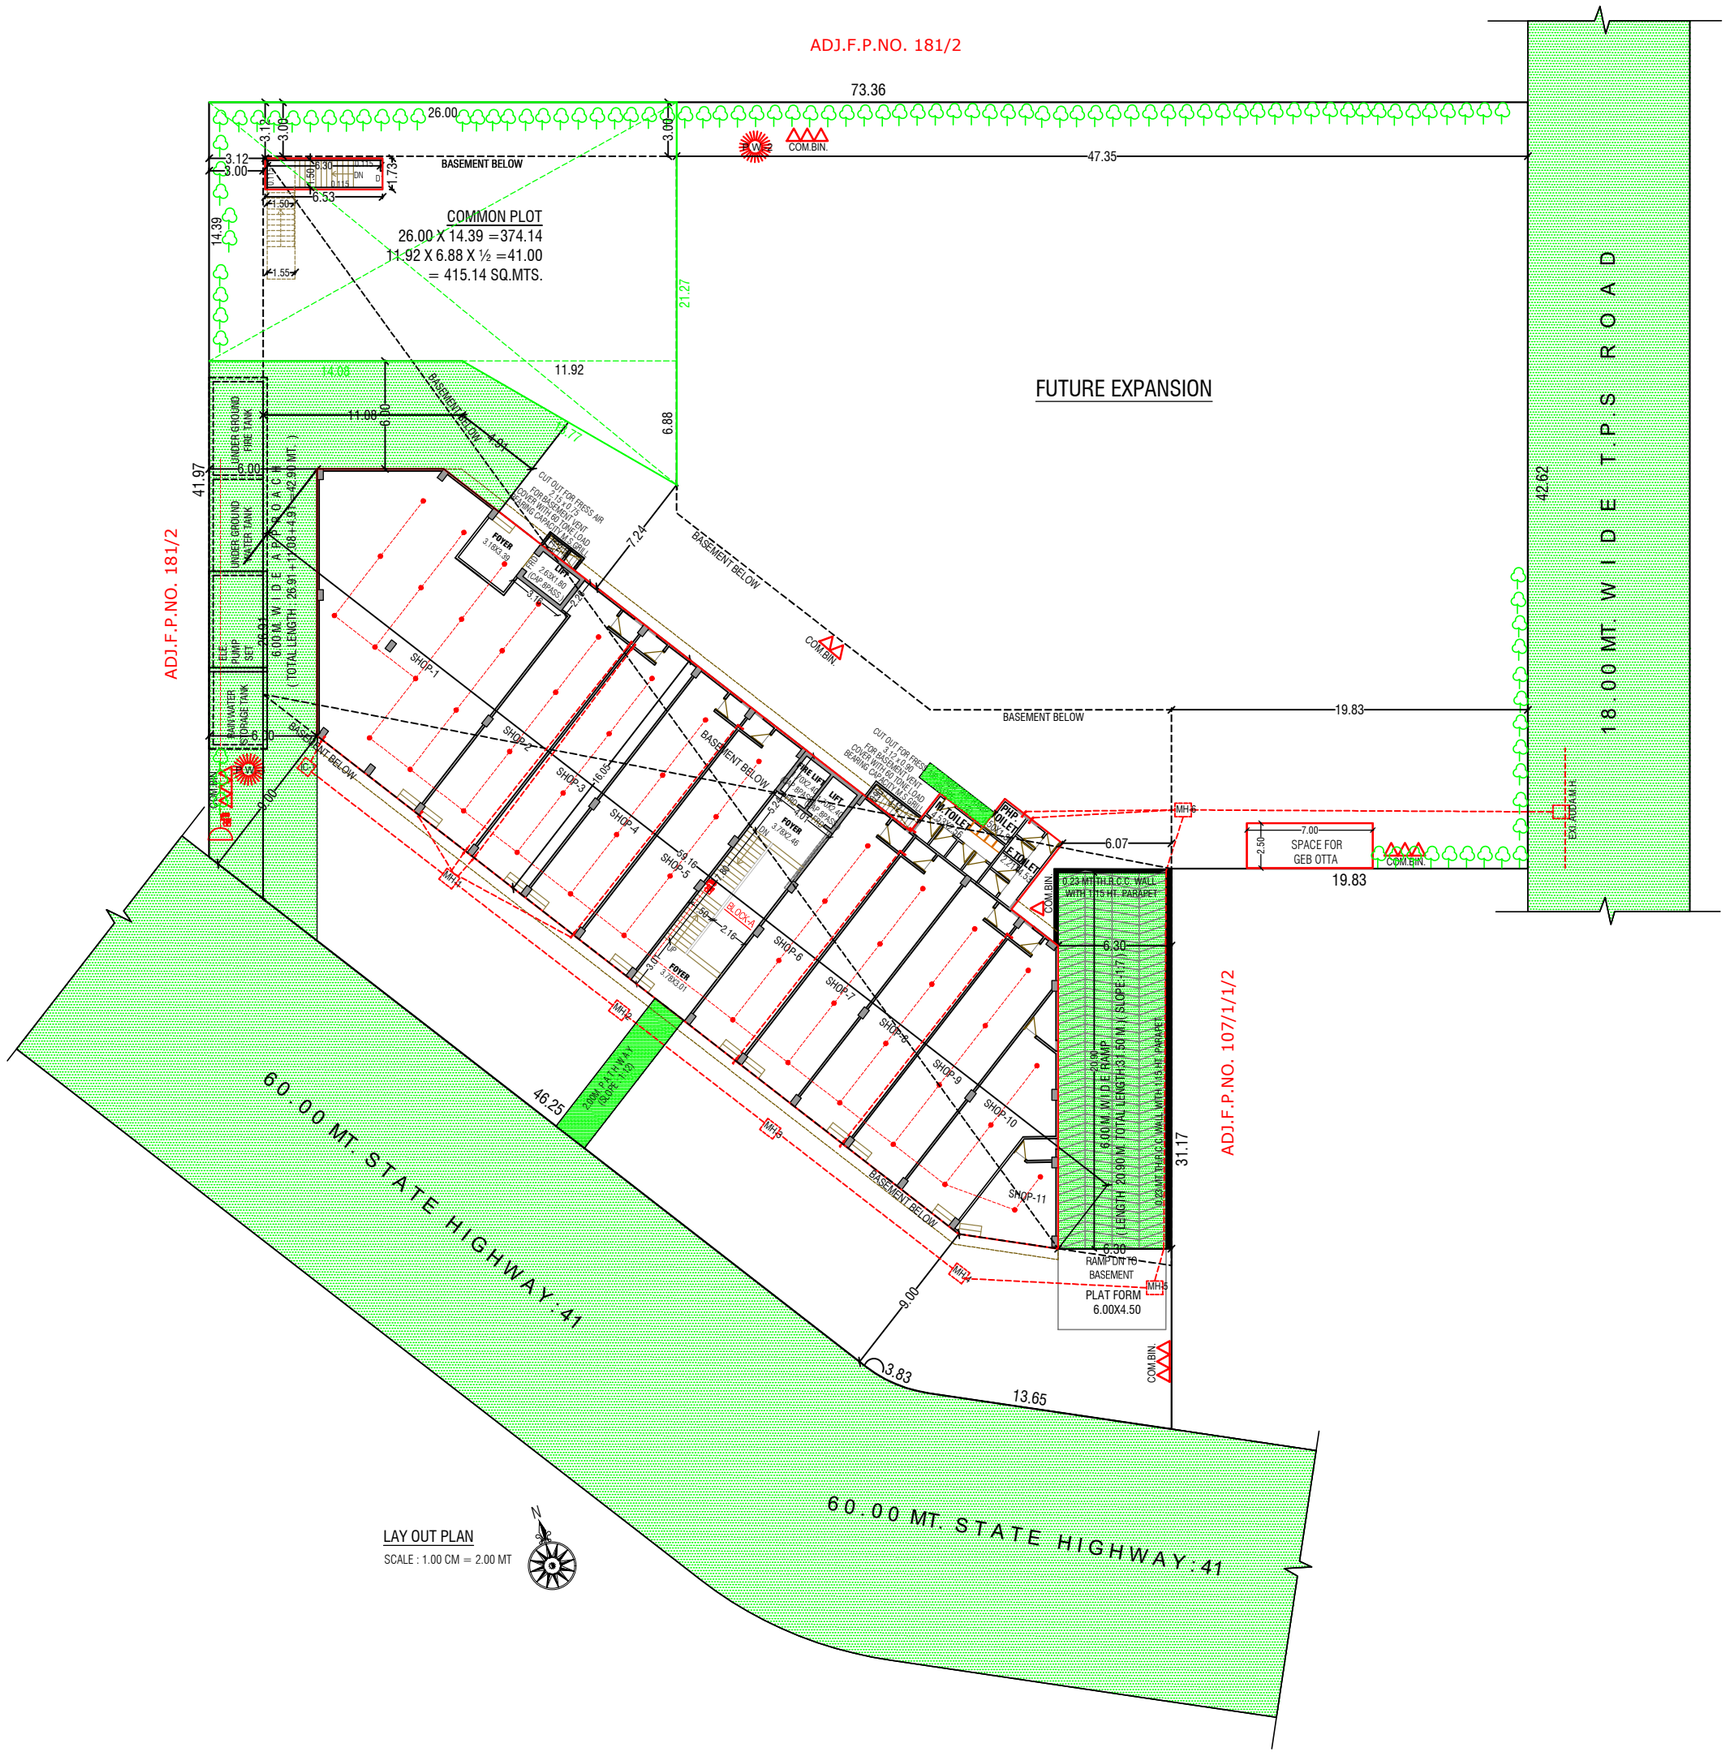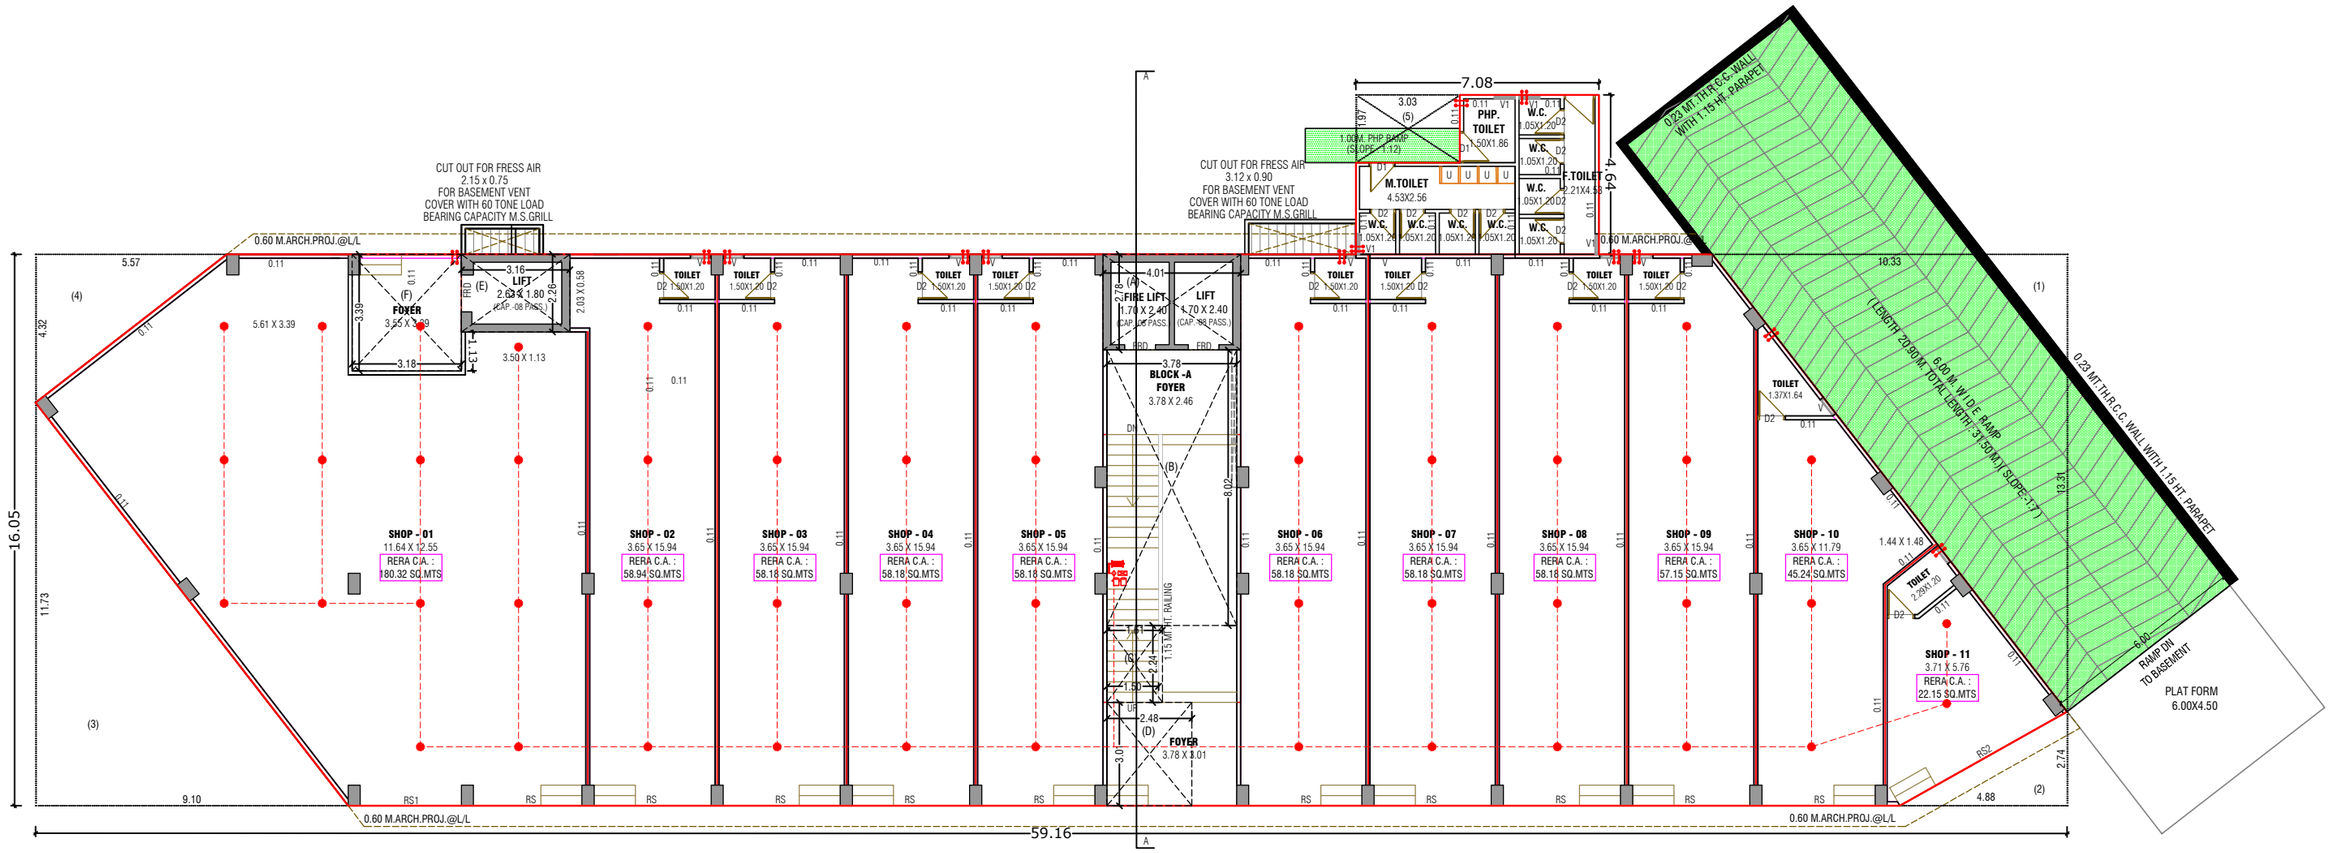


GROUND FLOOR PLAN (S.P.)

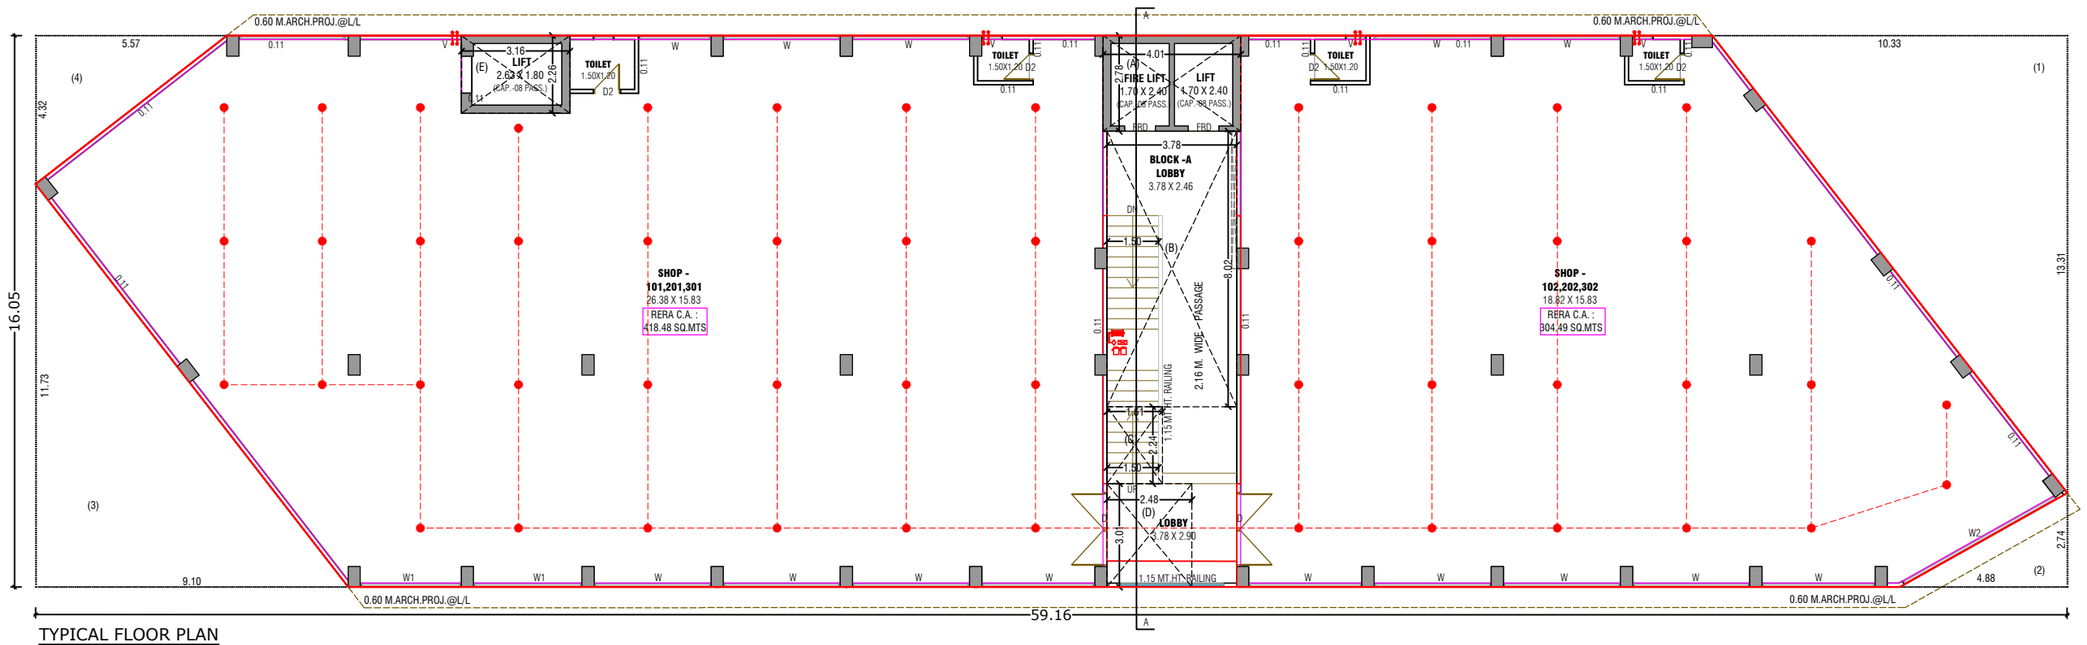


TYPICAL FLOOR PLAN


TYPICAL FLOOR PLAN (1ST , 2ND , 3RD FLOOR)

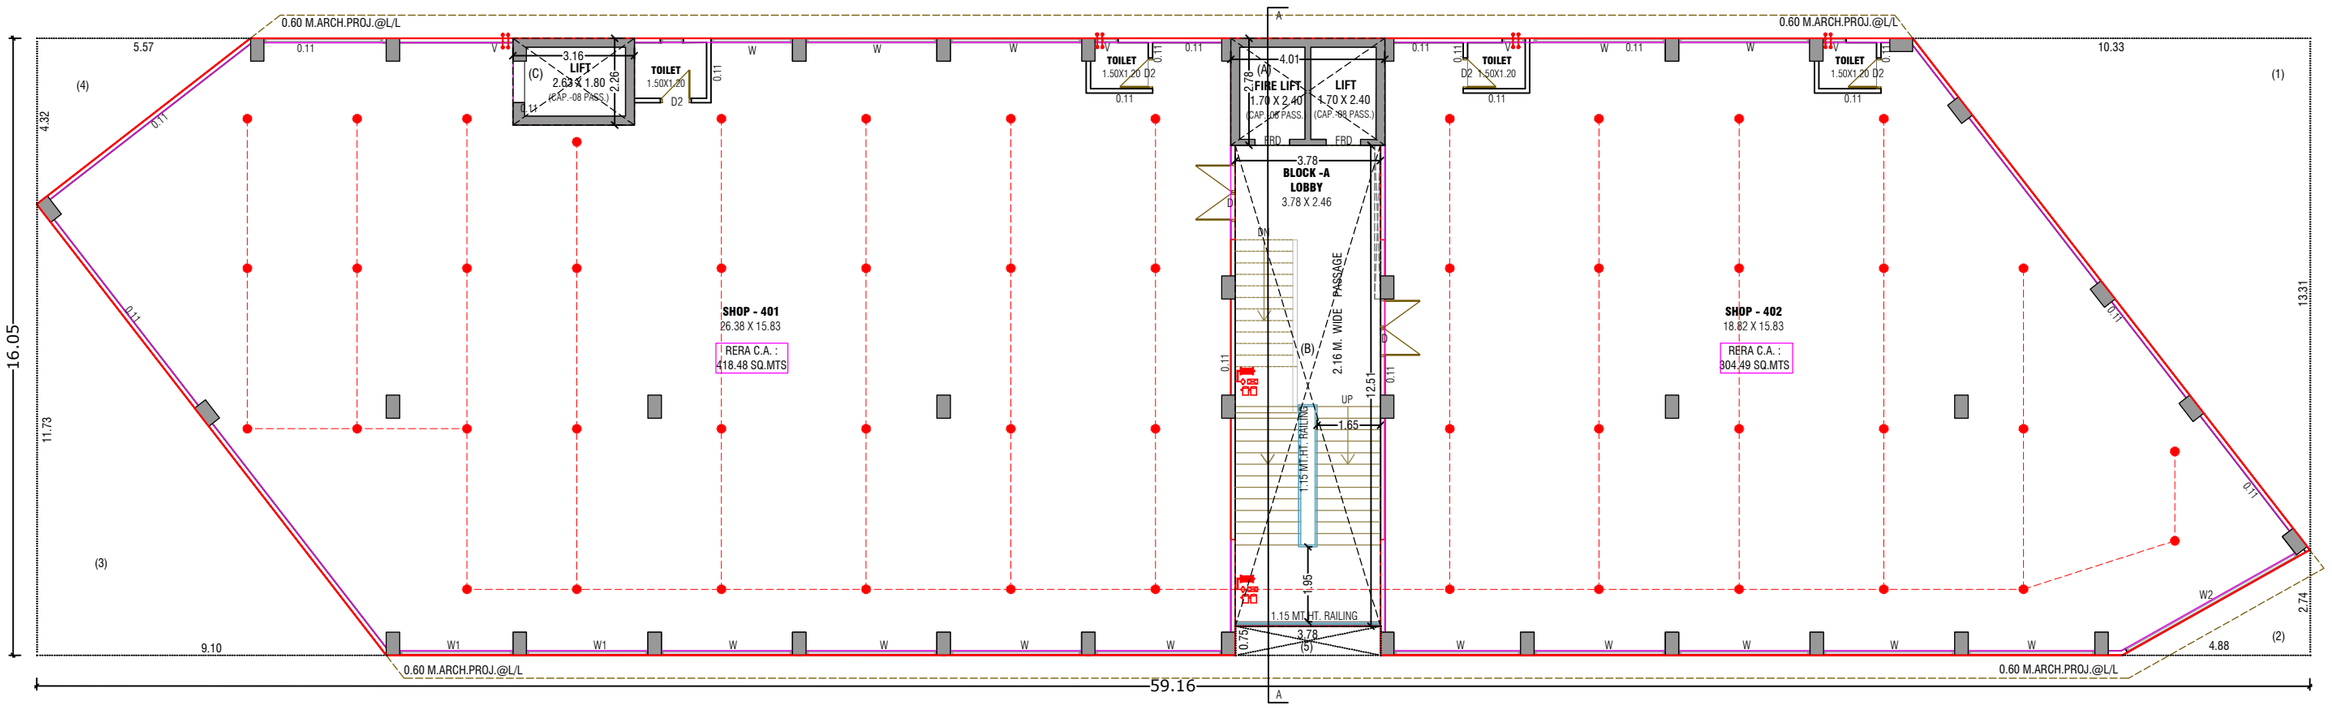


FOURTH FLOOR PLAN

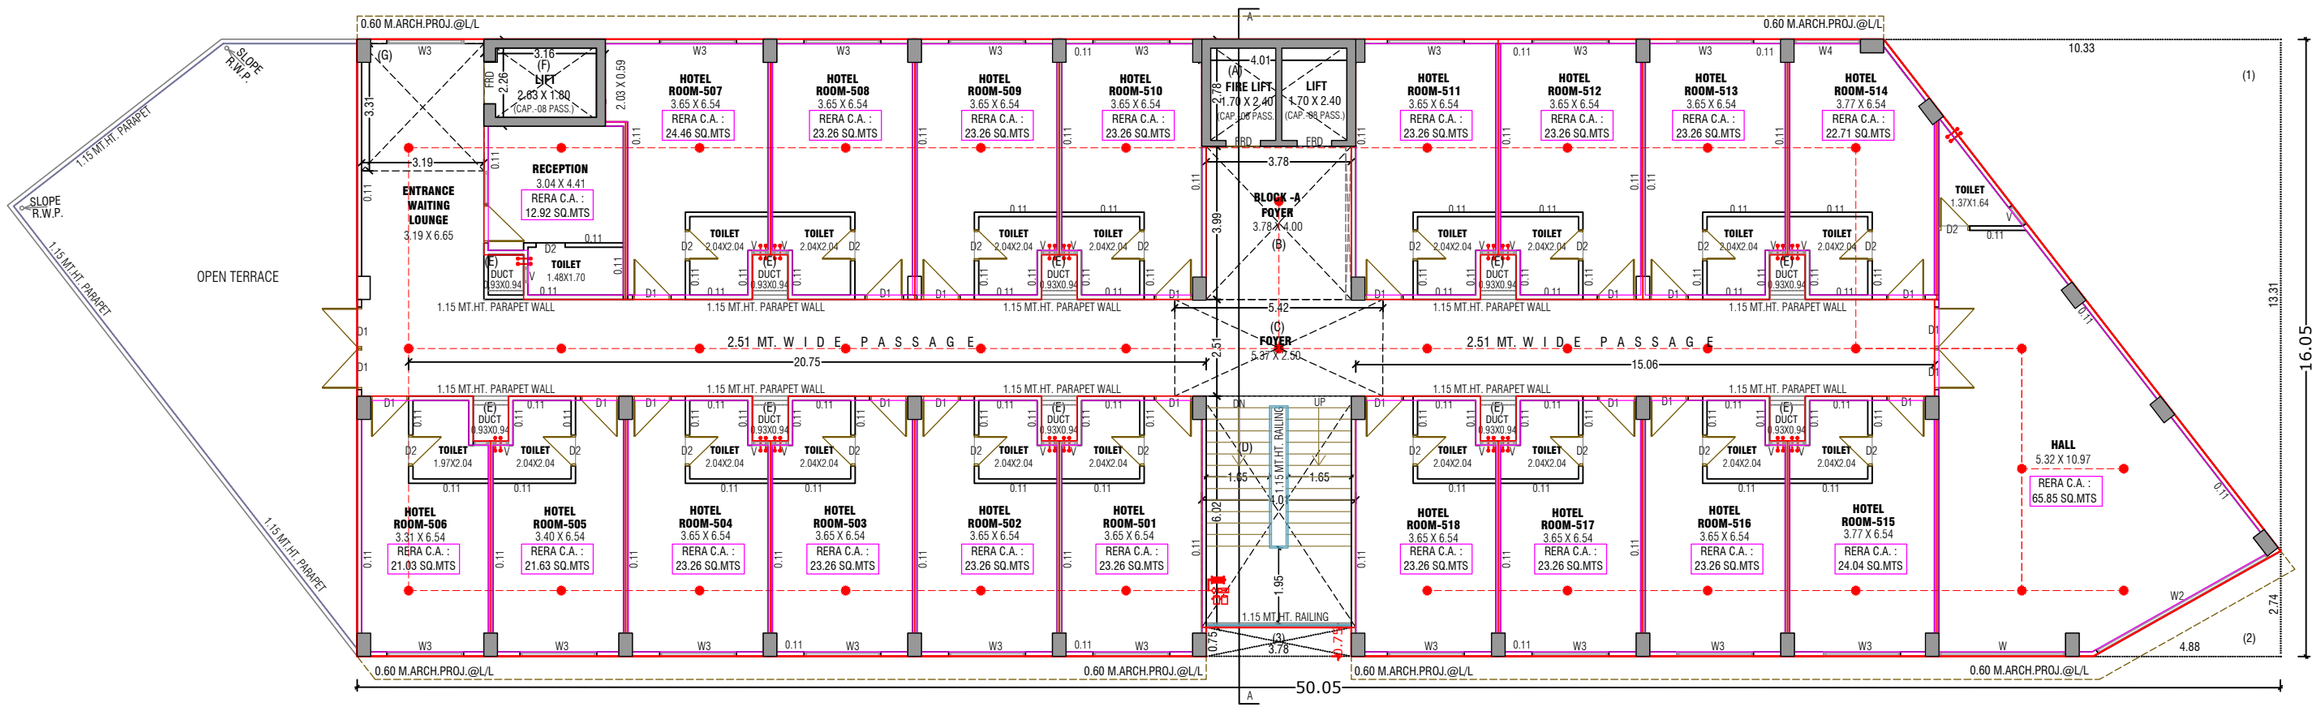


FIFTH FLOOR PLAN

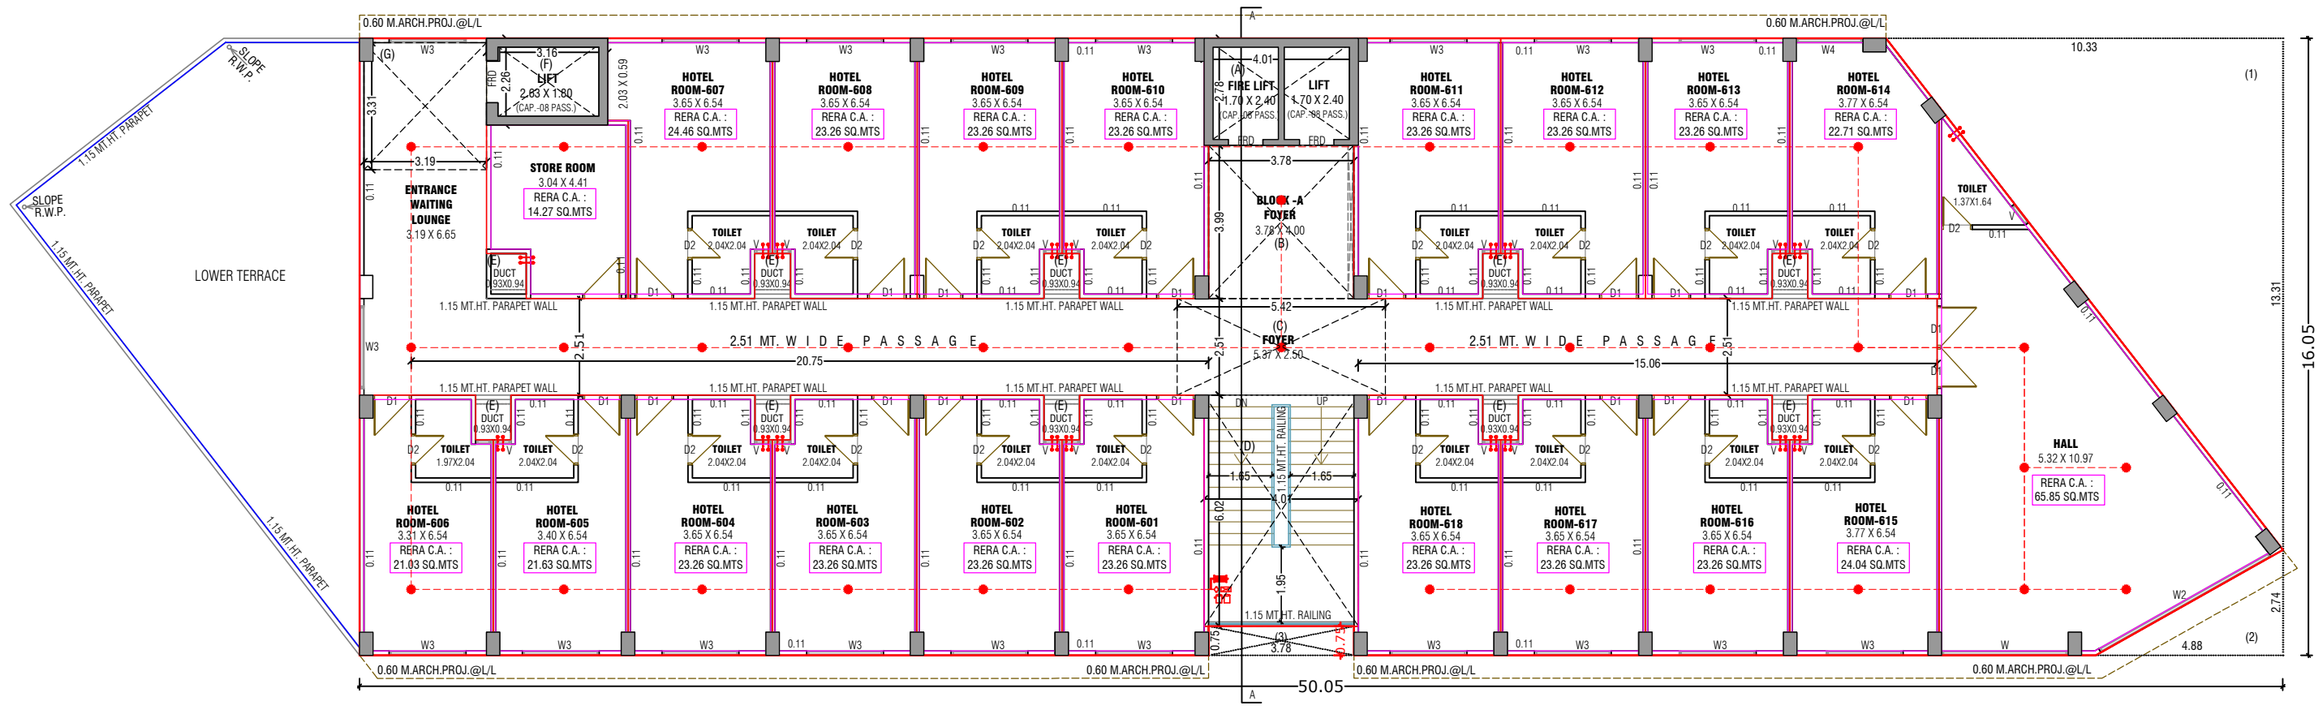

SIXTH FLOOR PLAN

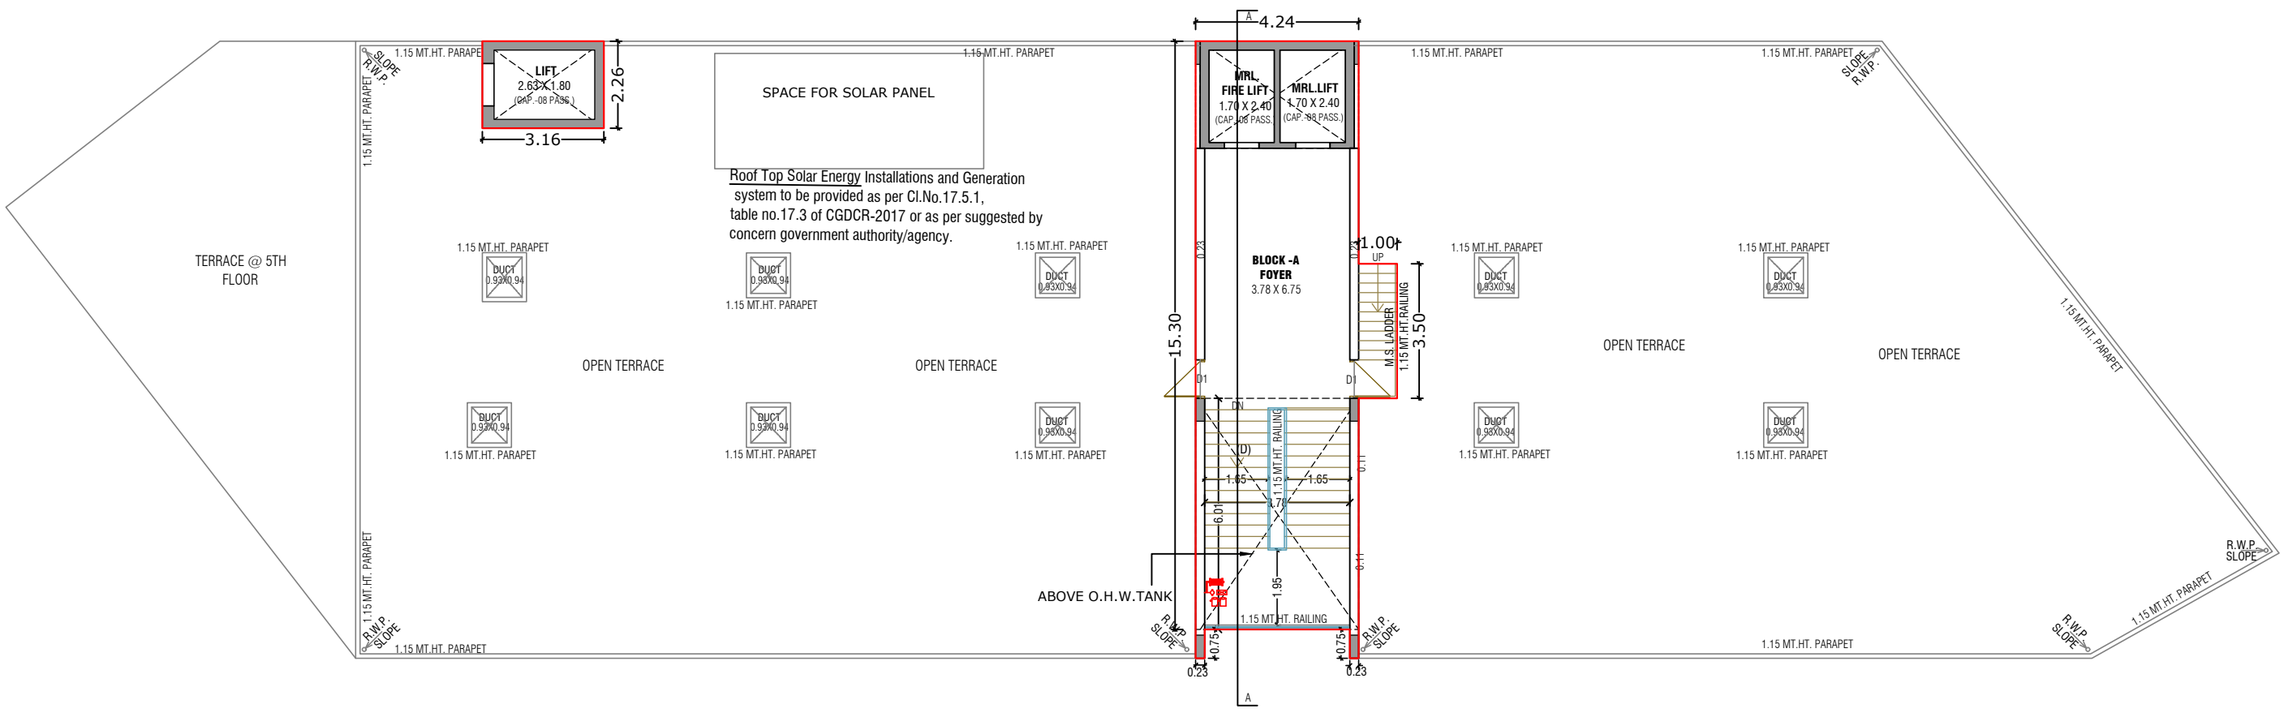


TERRACE FLOOR & STAIR CABIN PLAN

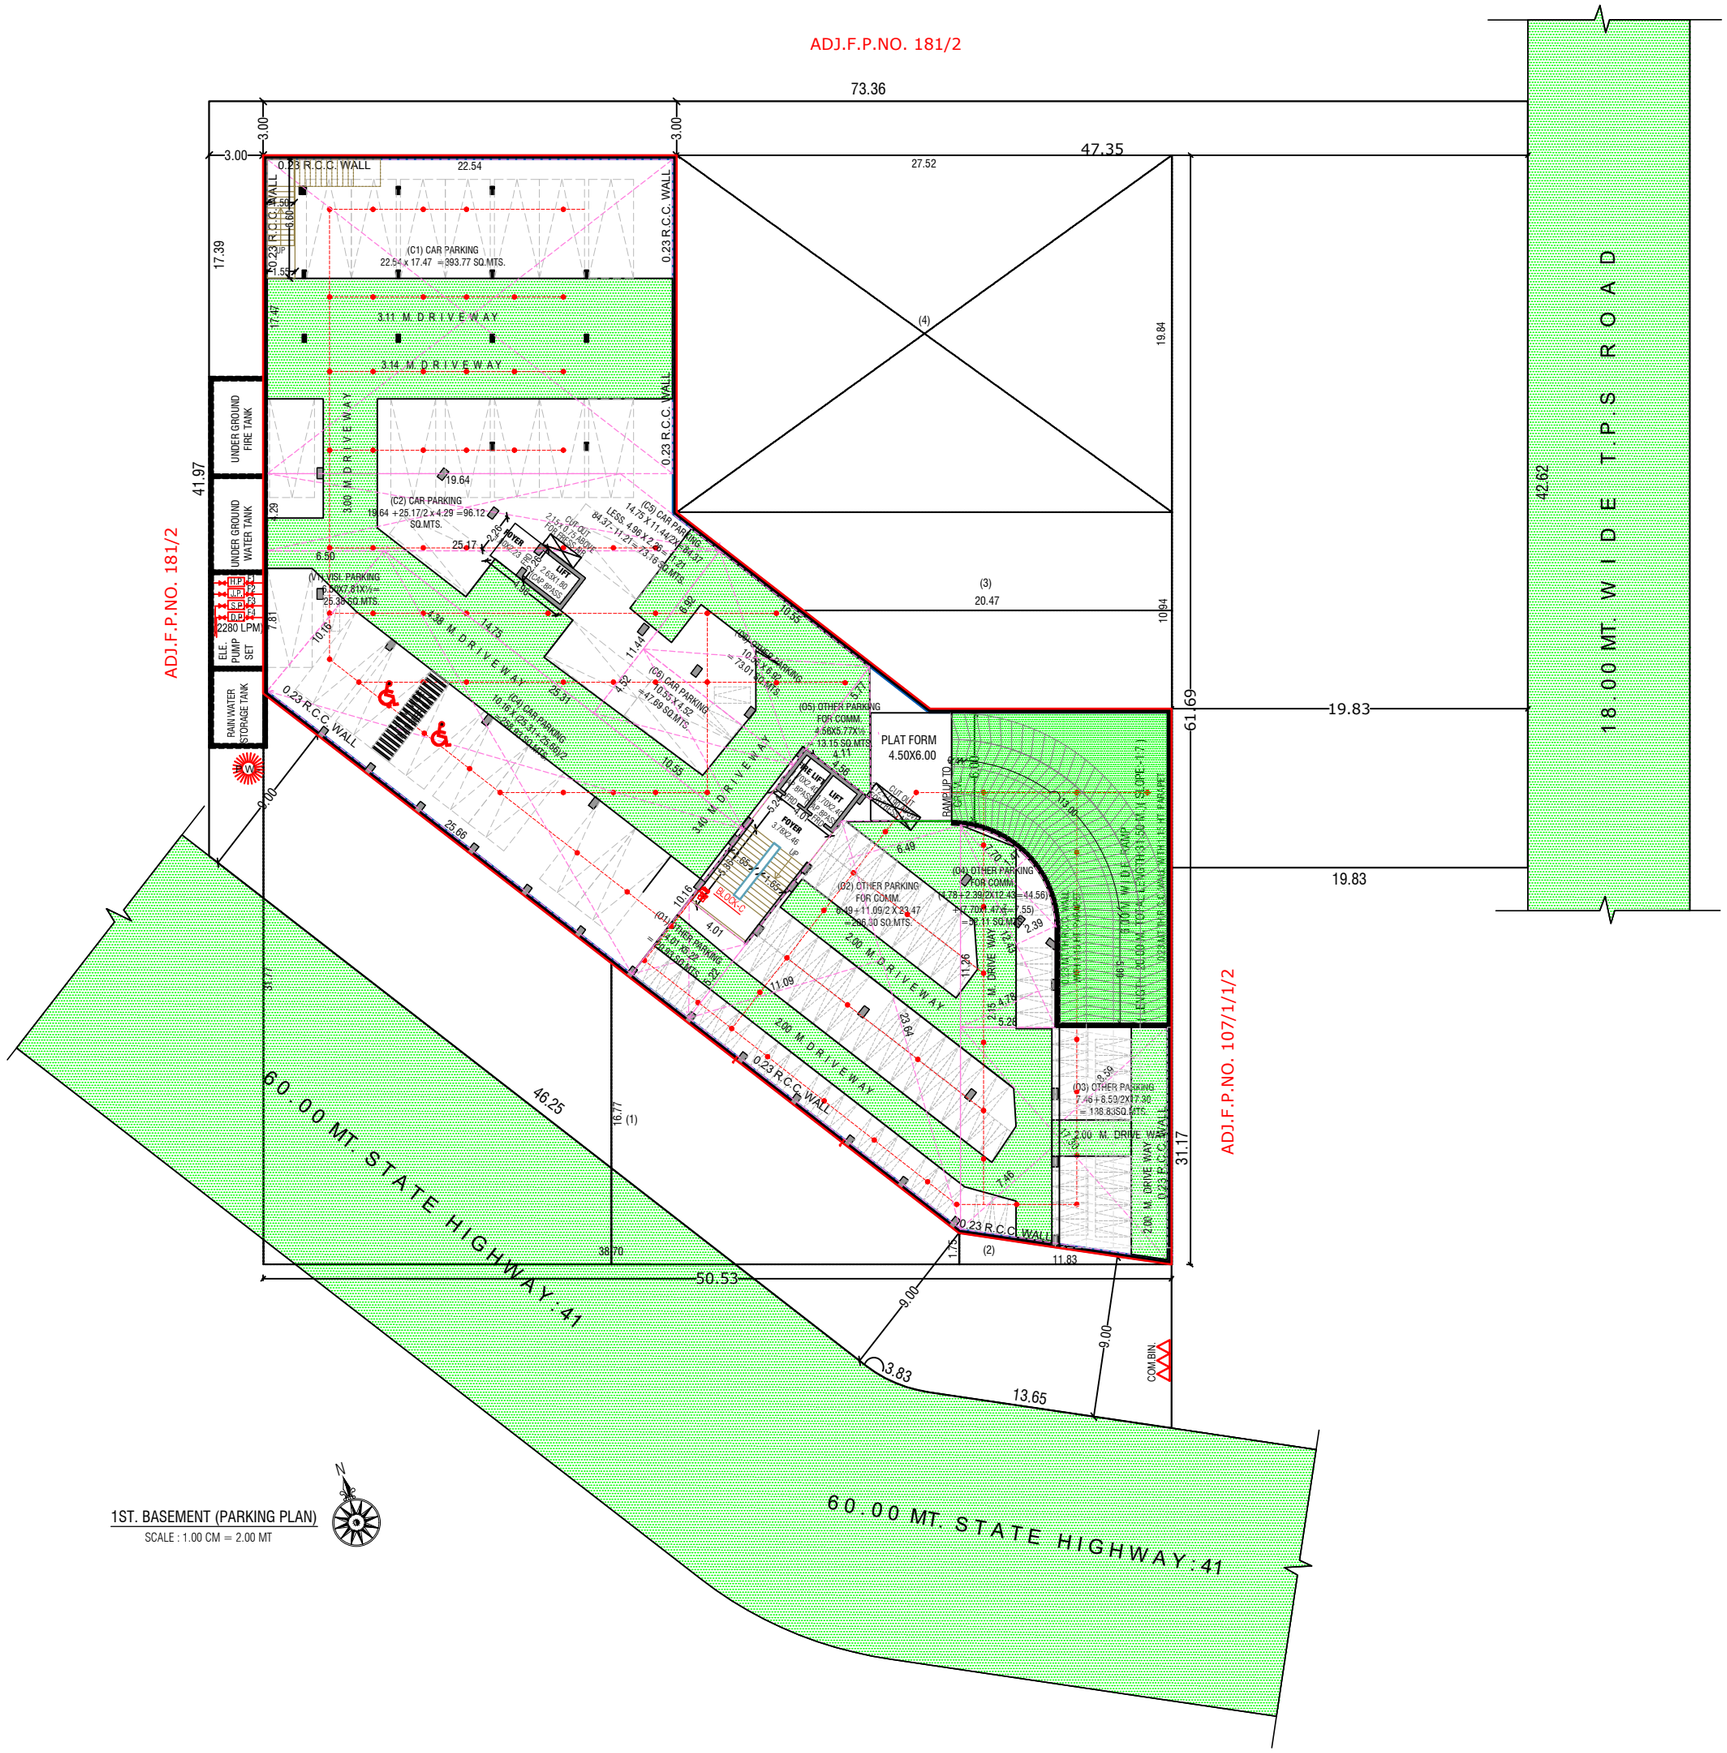

1ST. BASEMENT (PARKING PLAN)

SCALE : 1.00 CM = 2.00 MT

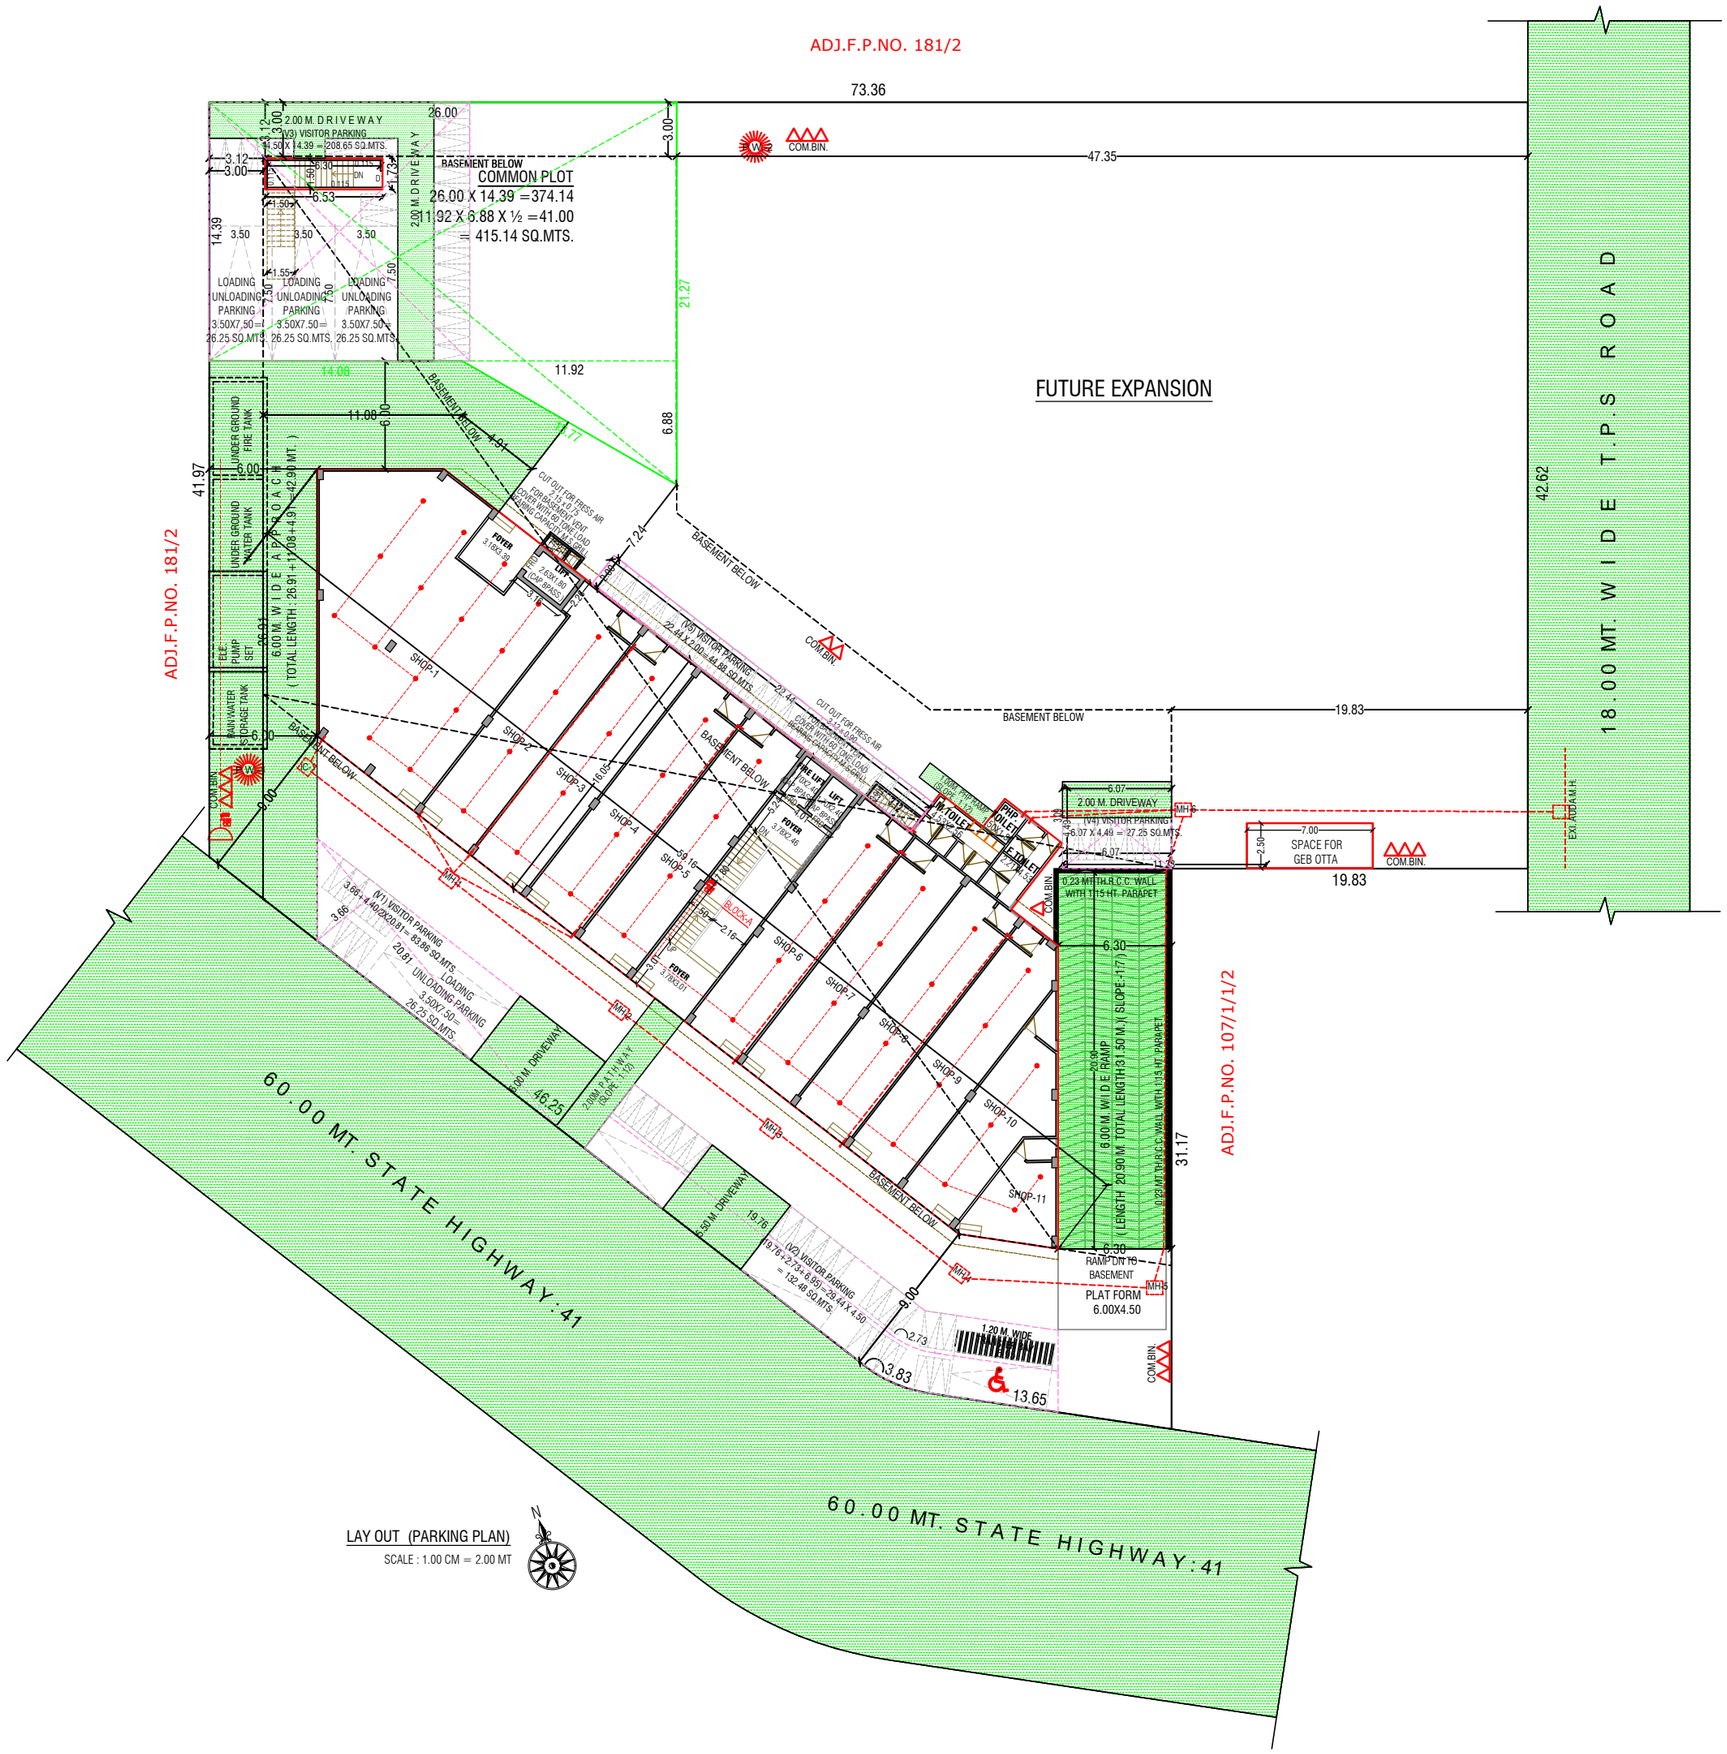
ADJ.F.P.NO. 181/2
73.36
3.00
COM.BIN.
47.35
2.00 M. DRIVEWAY
(V3) VISITOR PARKING
14.50 X 14.39 = 208.65 SQ.MTS.
26.00
BASEMENT BELOW
COMMON PLOT
26.00 X 14.39 =374.14
11.92 X 6.88 X ½ =41.00
= 415.14 SQ.MTS.
21.27
FUTURE EXPANSION
18.00 MT. WIDE T.P.S. ROAD
42.62
LOADING UNLOADING PARKING 3.50X7.50= 26.25 SQ.MTS.
11.92
6.88
41.97
ADJ.F.P.NO. 181/2
UNDER GROUND FIRE TANK
UNDER GROUND WATER TANK
ELE. PUMP SET
RUF WATER STORAGE TANK
6.00 M. WIDE RAMP (TOTAL LENGTH 26.91+17.09=44.00 M.) (SLOPE 1:7)
BASEMENT BELOW
7.24
19.83
SHOP-1
SHOP-2
SHOP-3
SHOP-4
SHOP-5
SHOP-6
SHOP-7
SHOP-8
SHOP-9
SHOP-10
SHOP-11
(V1) VISITOR PARKING 3.68 X 4.40+2X20.81= 83.86 SQ.MTS.
LOADING UNLOADING PARKING 3.50X7.50= 26.25 SQ.MTS.
2.00 M. DRIVEWAY
46.25
60.00 MT. STATE HIGHWAY-41
(V2) VISITOR PARKING 9.76 X 2.73+ 6.95=26.44 X 4.50 = 132.48 SQ.MTS.
2.00 M. DRIVEWAY
9.76
9.00
2.73
3.83
13.65
1.20 M. WIDE
(V4) VISITOR PARKING 6.07 X 4.49 = 27.25 SQ.MTS.
6.07
SPACE FOR GEB OTTA
7.00
2.50
19.83
EXT. ROAD LEVEL
11.23 M. TH R.C.C. WALL WITH 1.15 MT. PARAPET
6.30
20.90 M. WIDE RAMP (LENGTH 20.90 M. TOTAL LENGTH 31.50 M.) (SLOPE 1:7)
31.17
ADJ.F.P.NO. 107/1/1/2
RAMP DN TO BASEMENT
PLAT FORM 6.00X4.50
60.00 MT. STATE HIGHWAY-41
LAY OUT (PARKING PLAN)
SCALE : 1.00 CM = 2.00 MT
N