






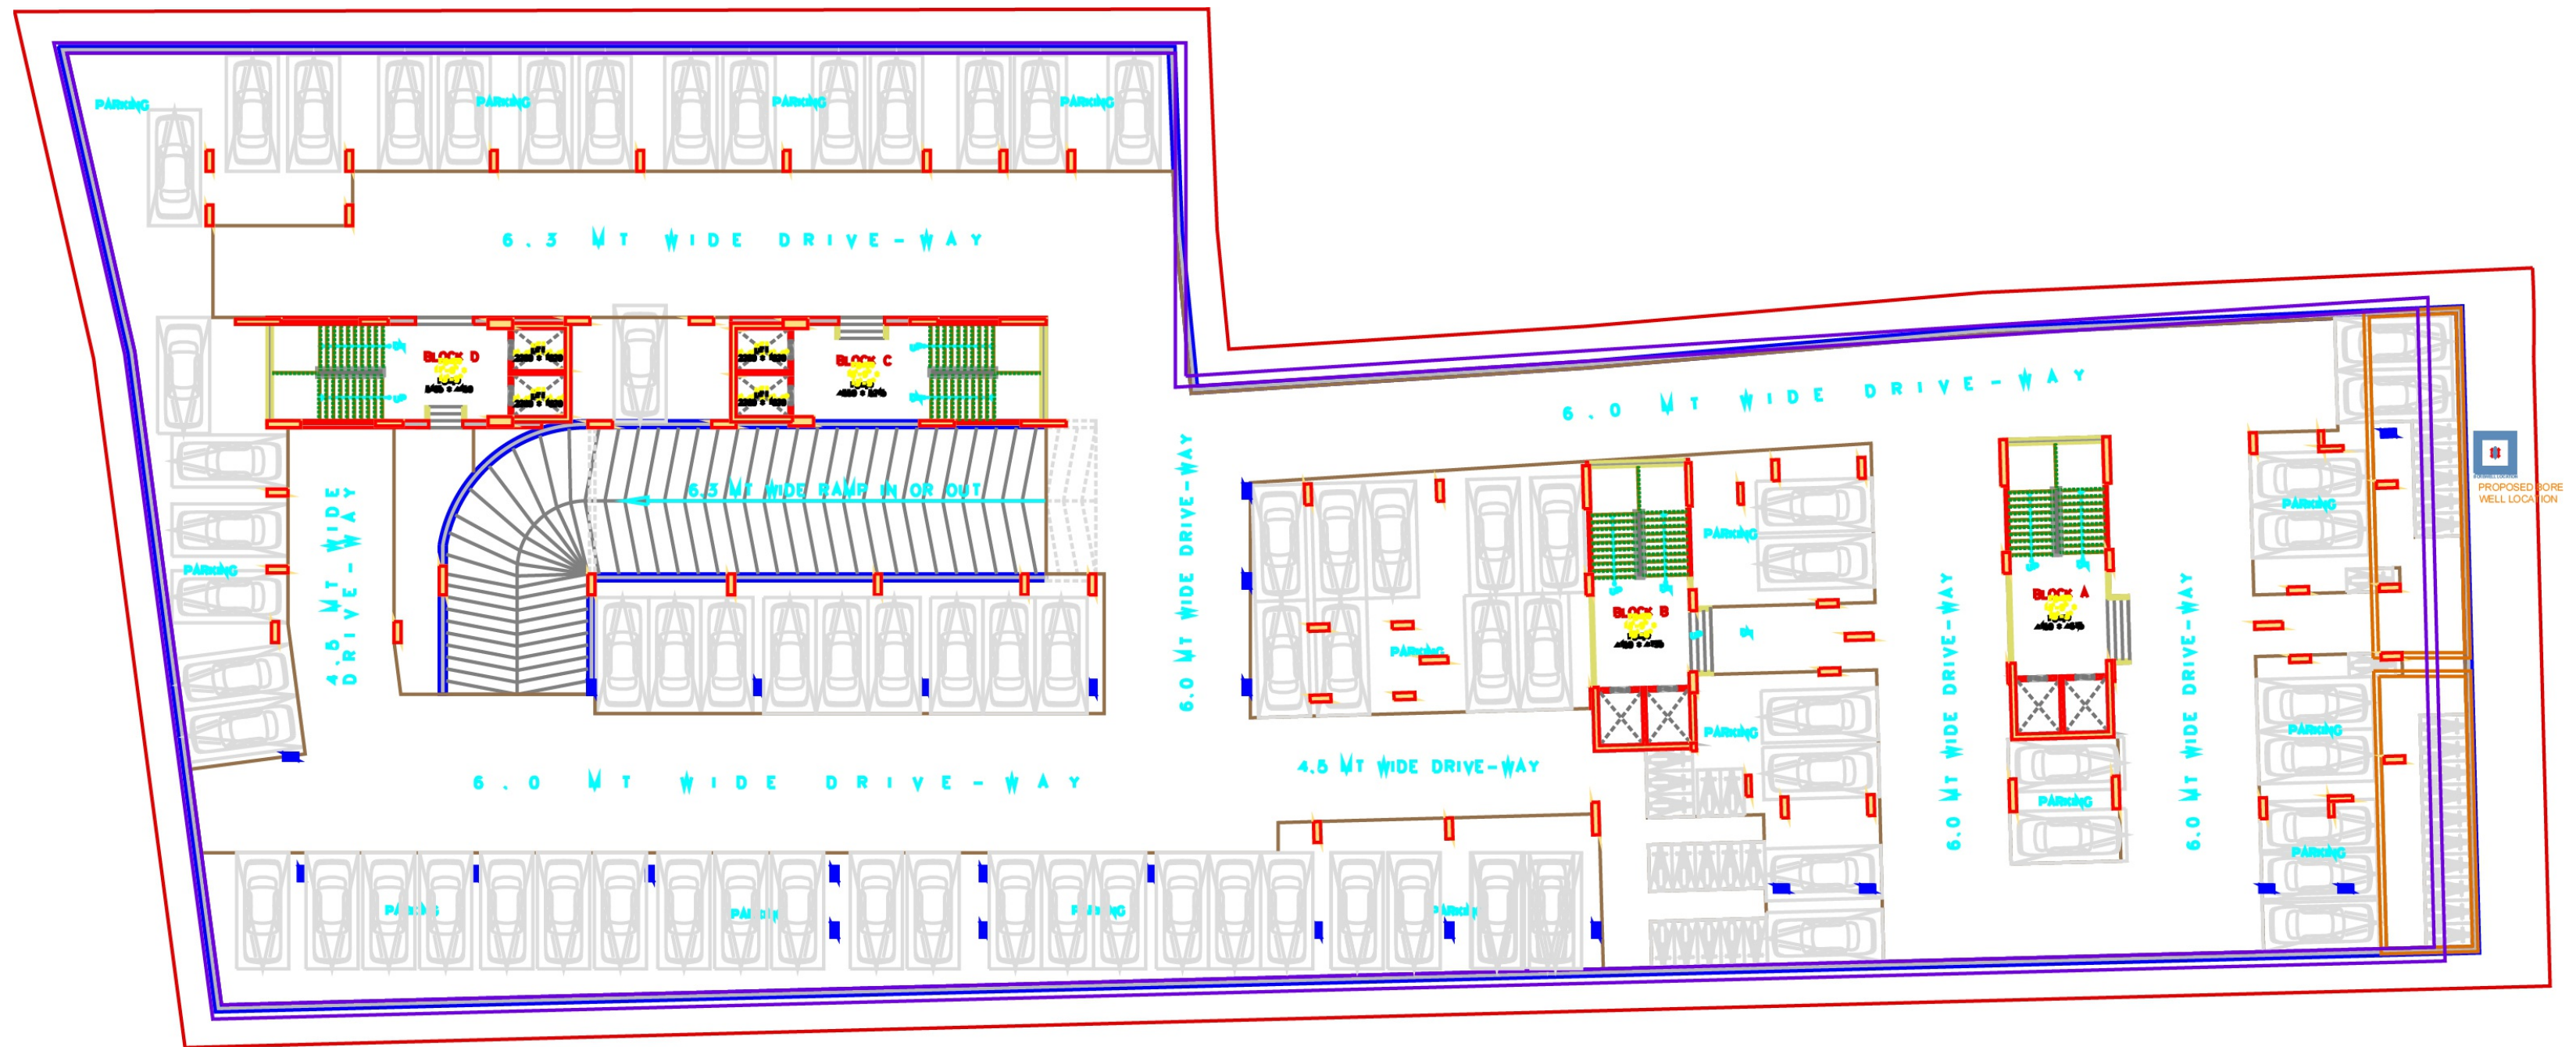


BASEMENT 2







BASEMENT 1

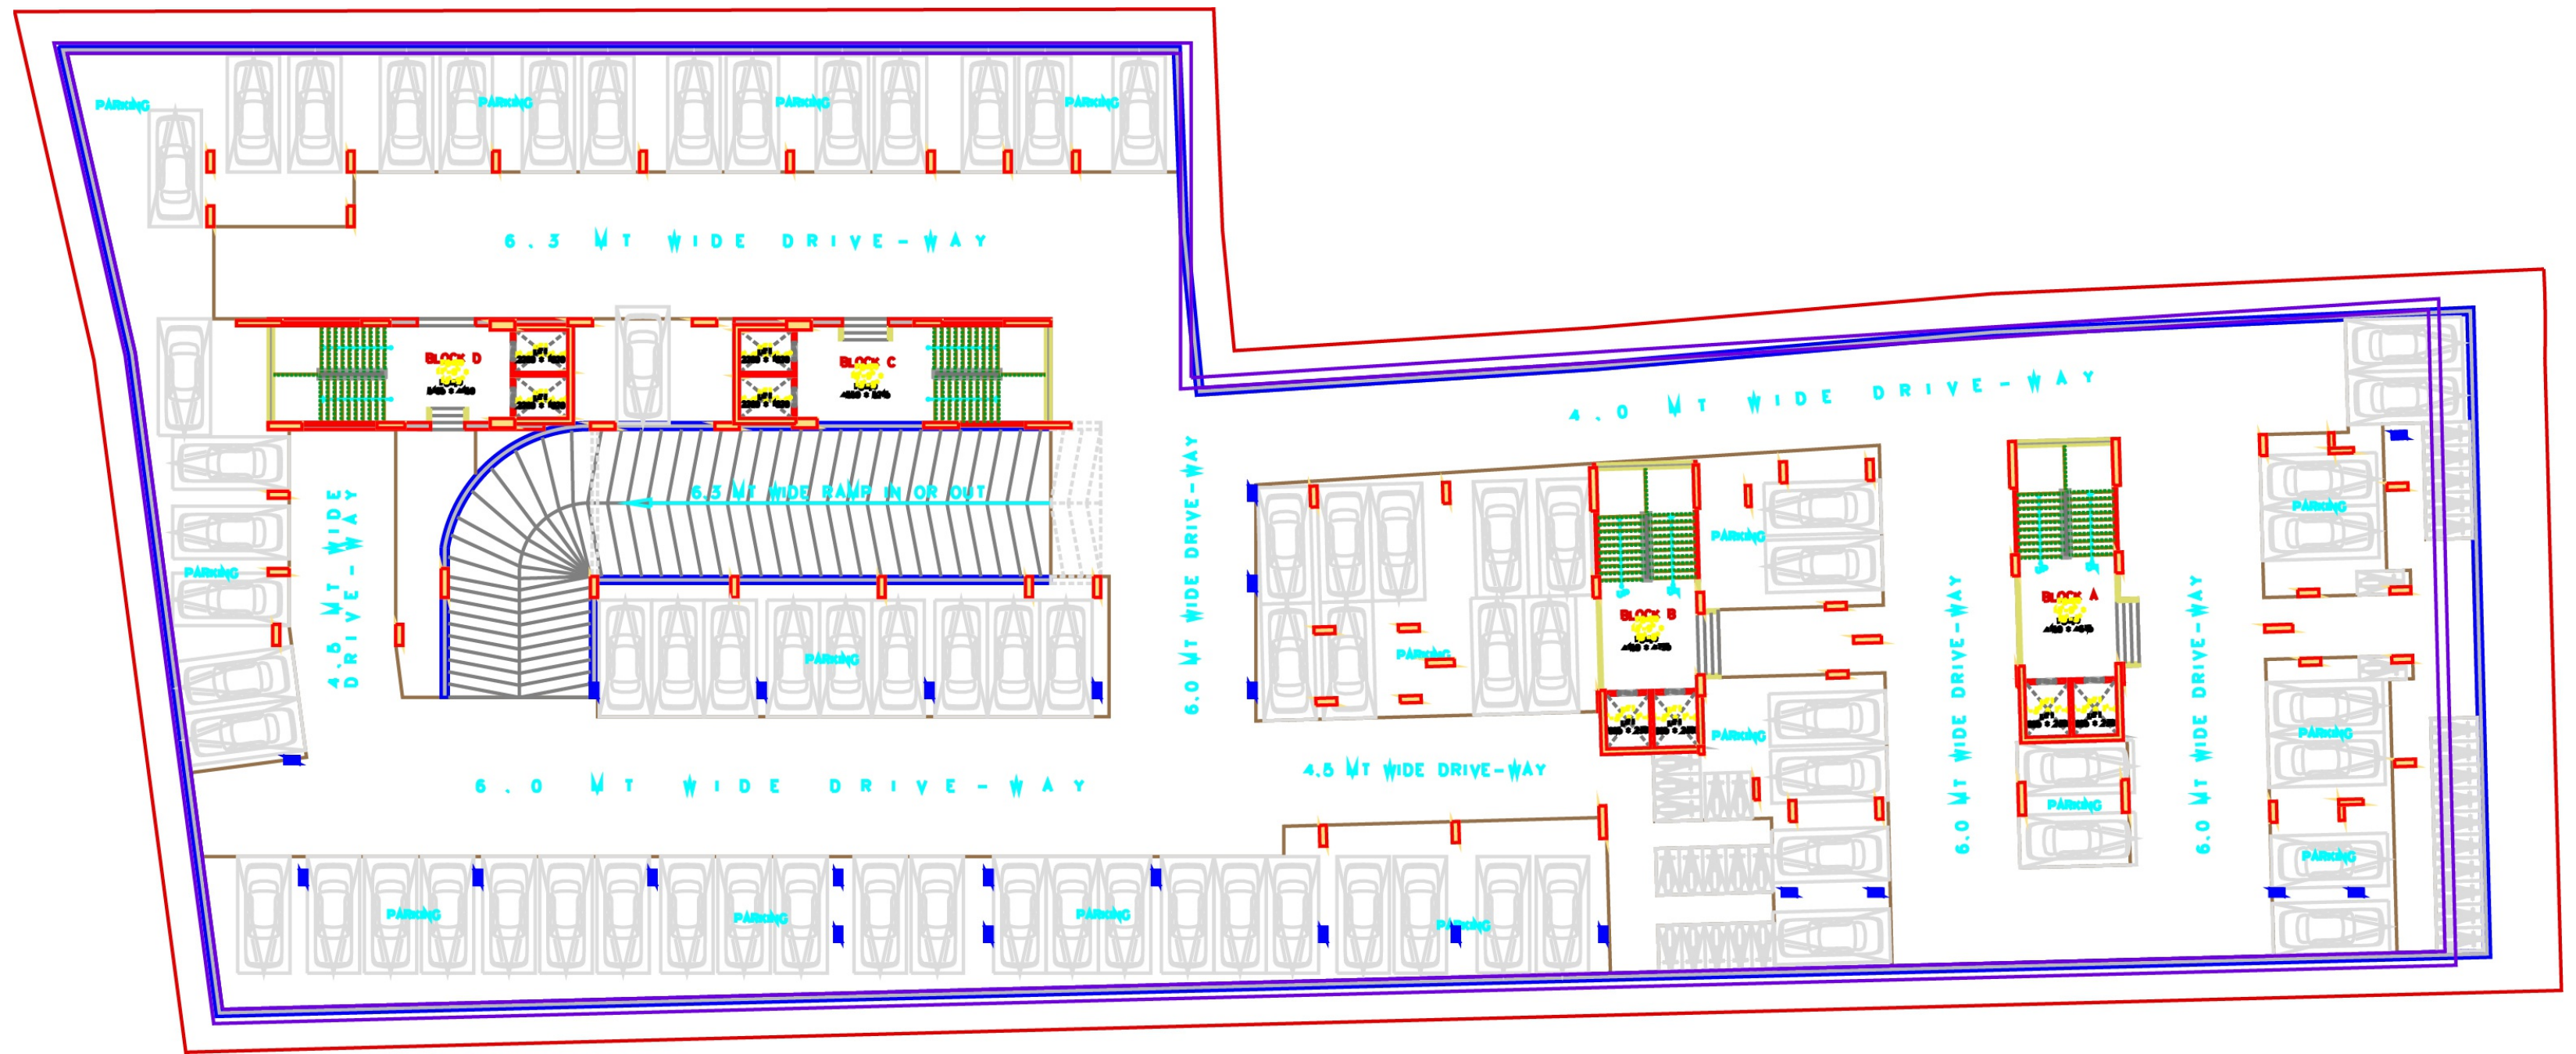







GROUND FLOOR

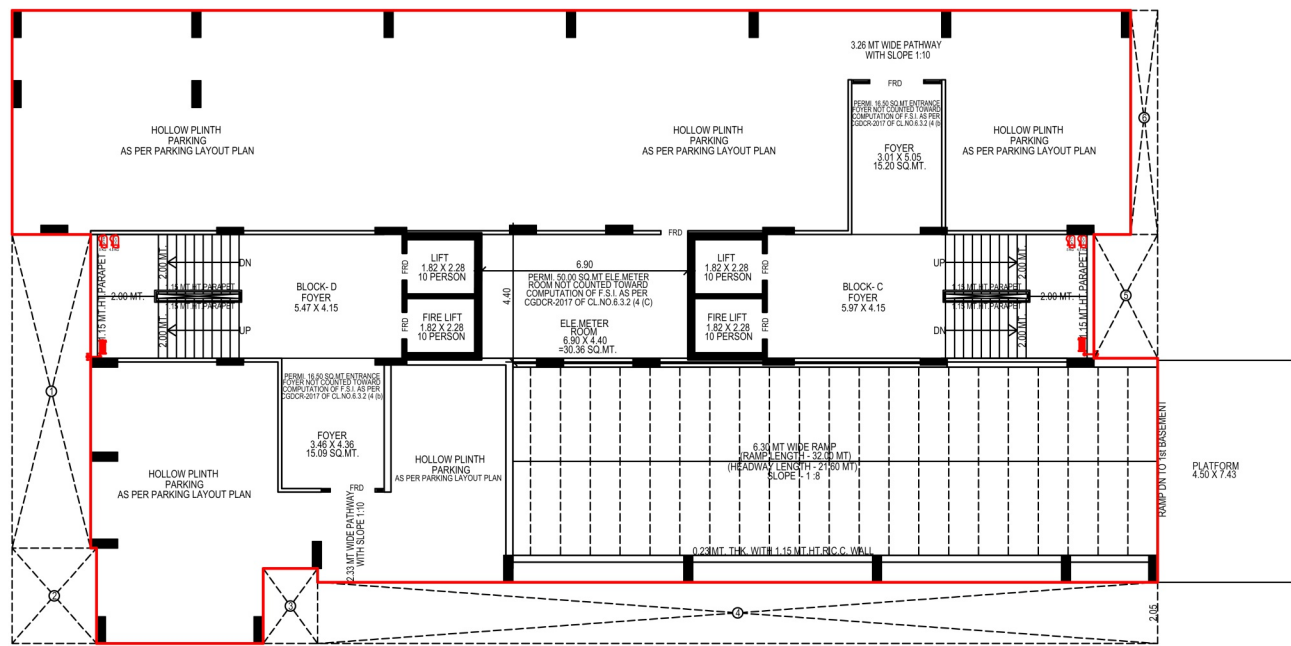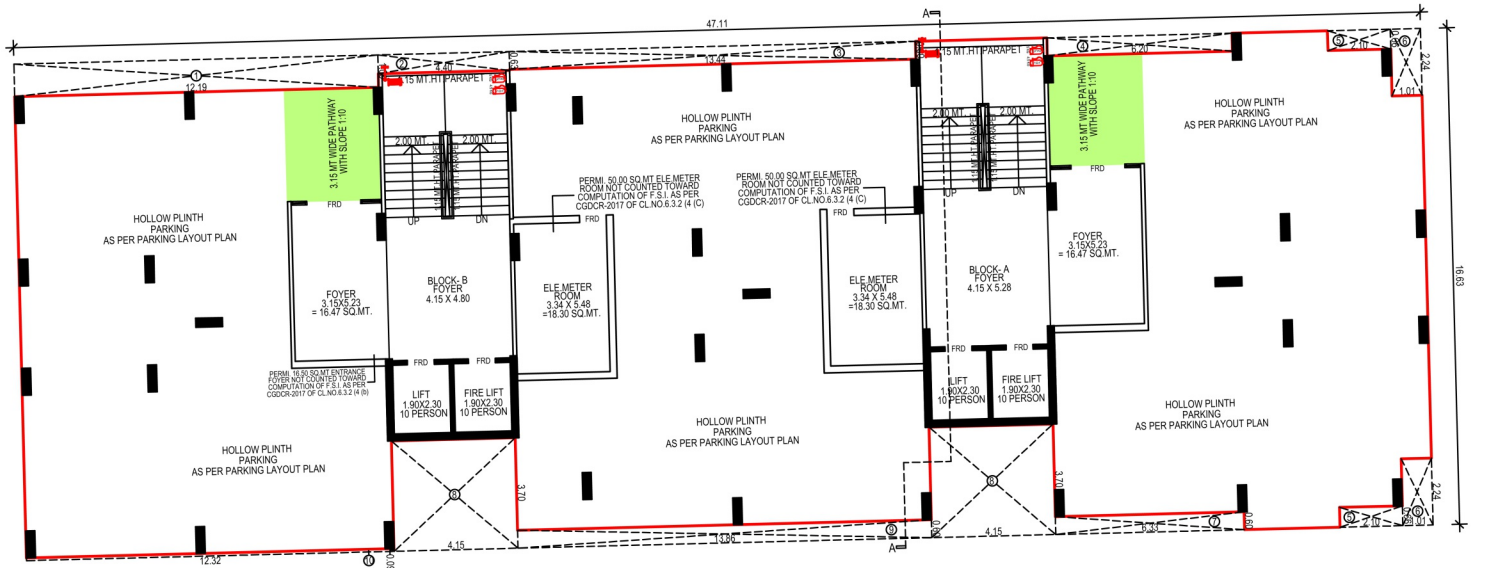





FIRST FLOOR

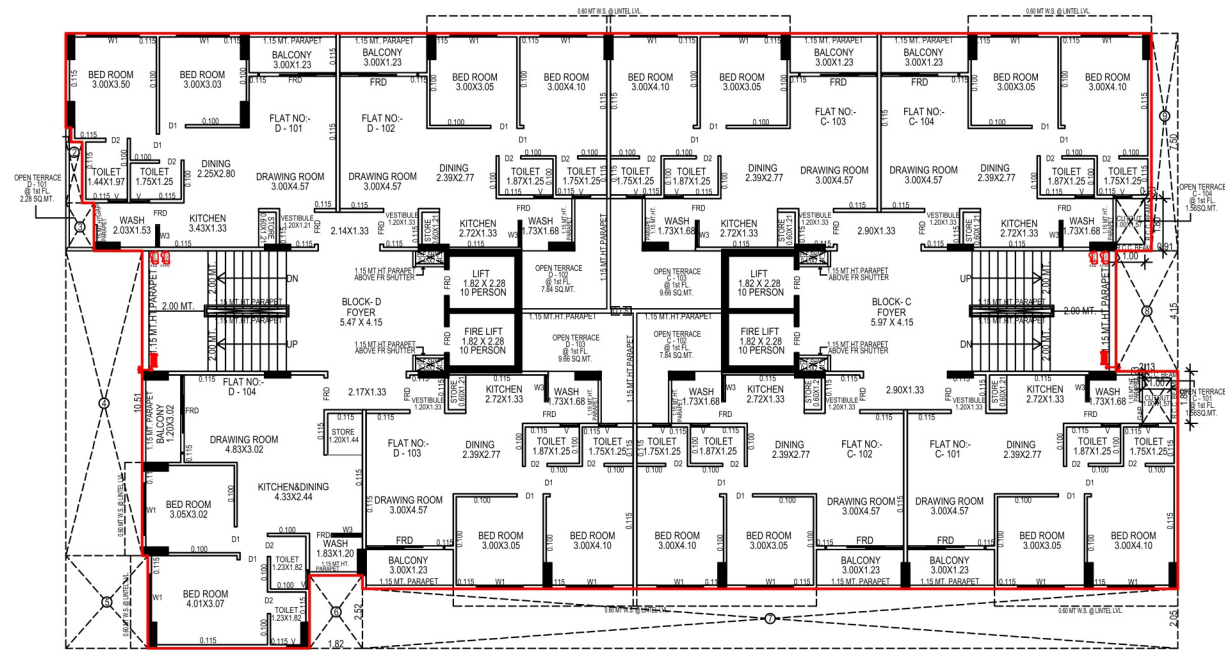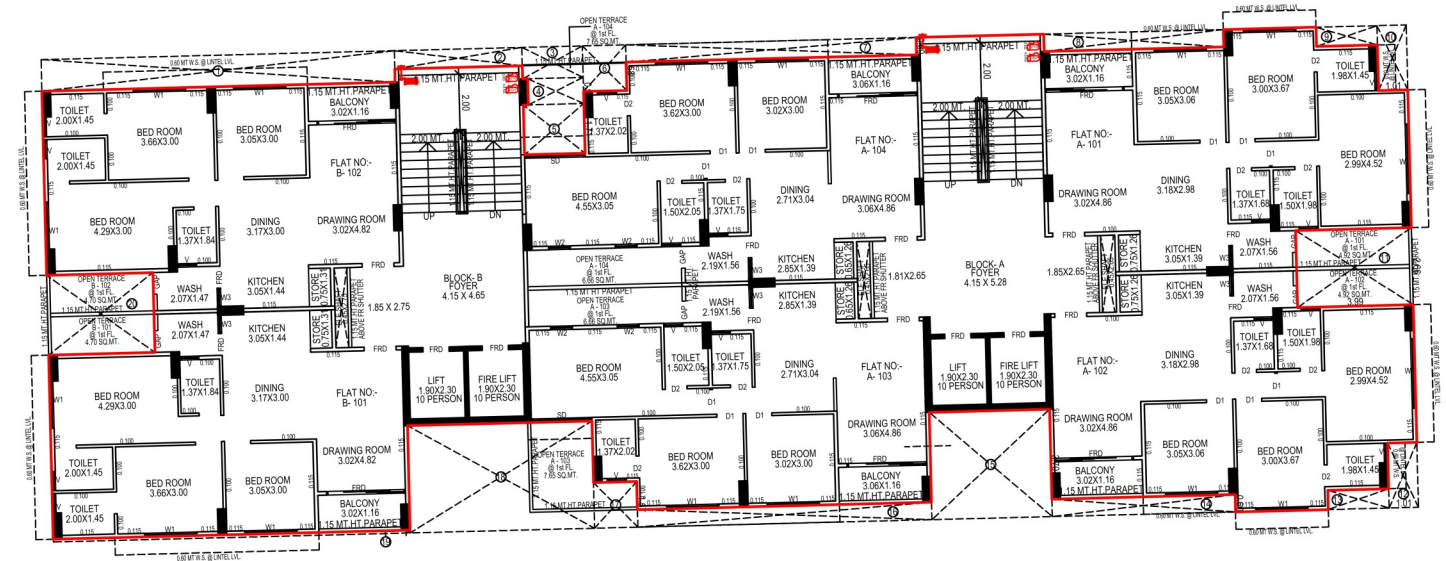





TYPICAL FLOOR

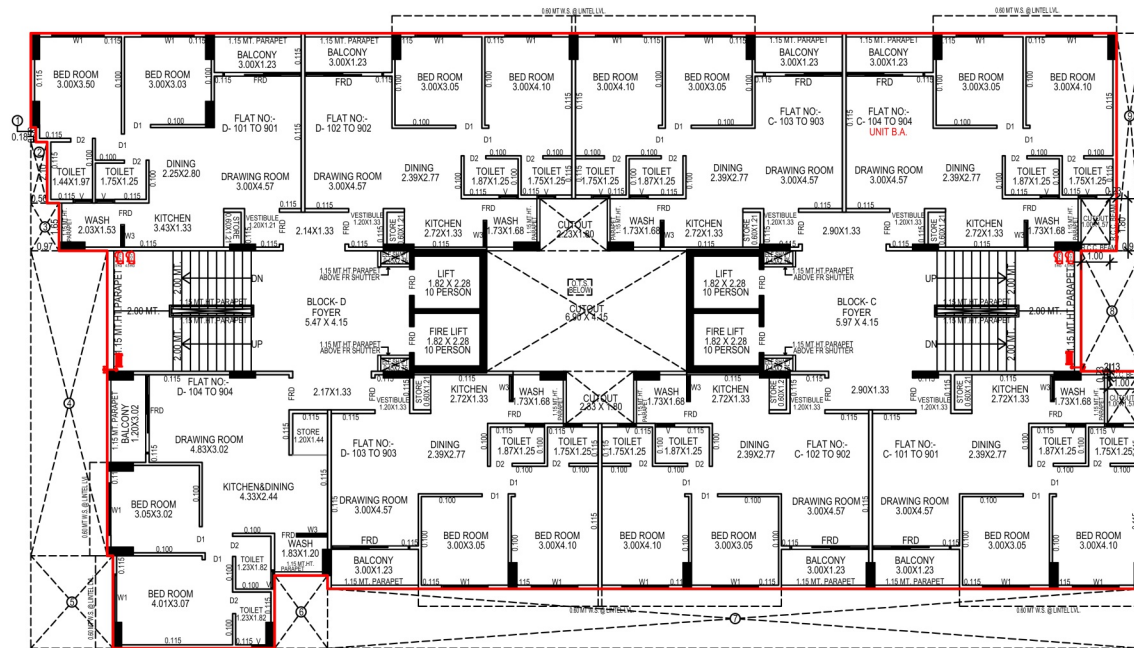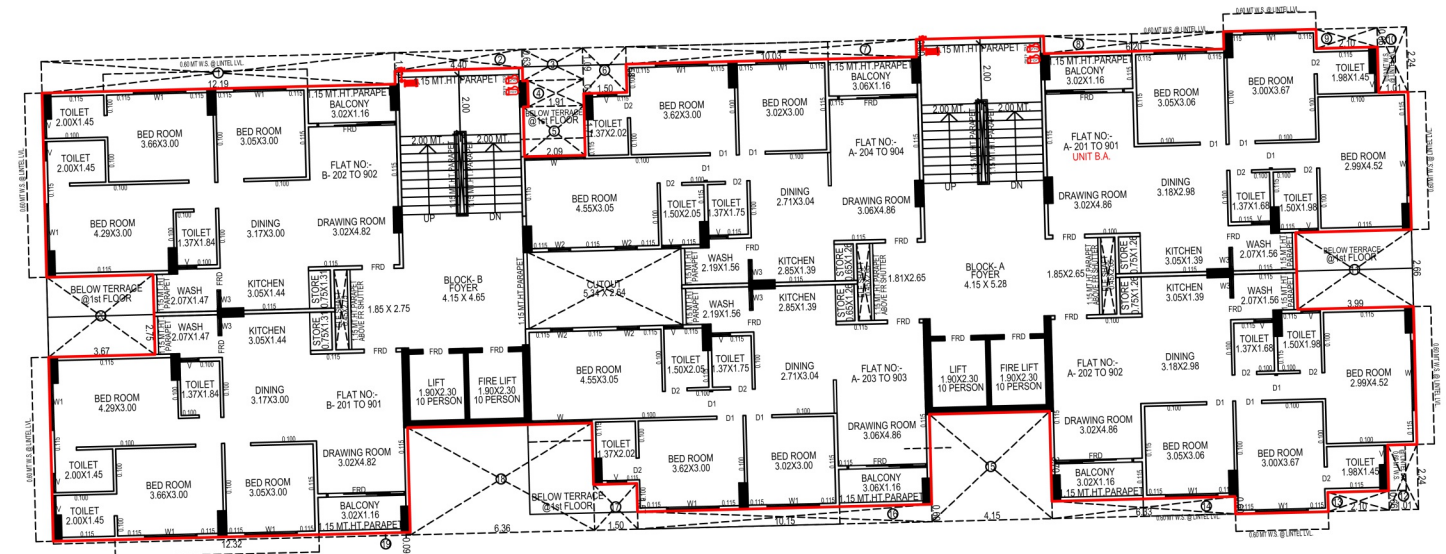





10TH FLOOR

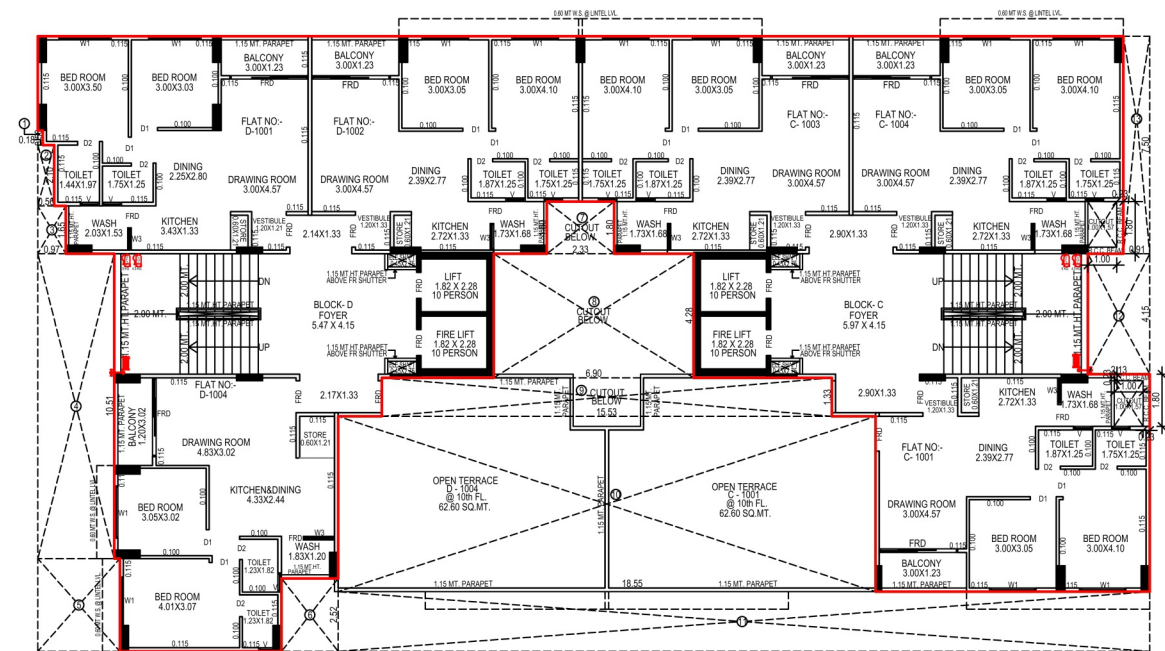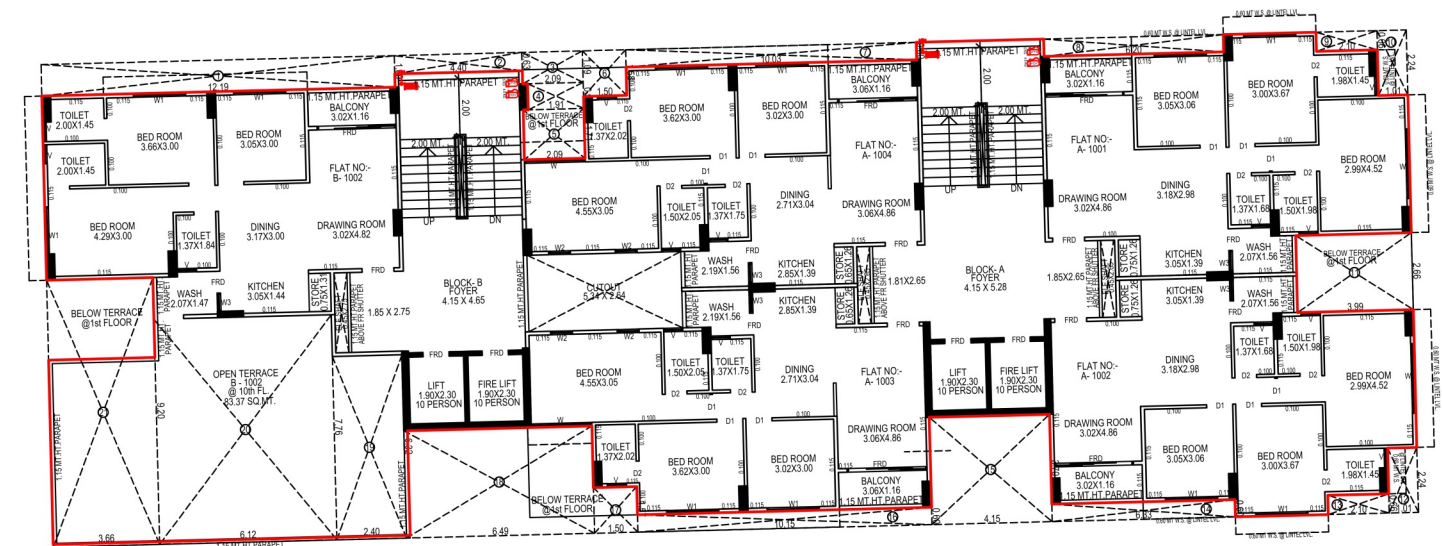



TERRACE FLOOR

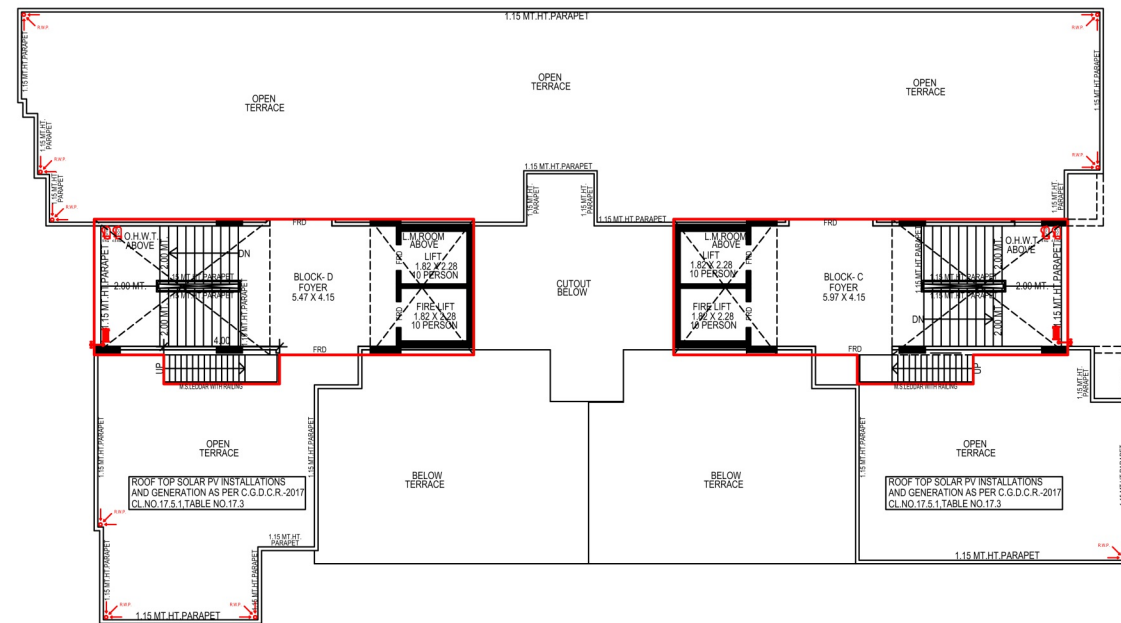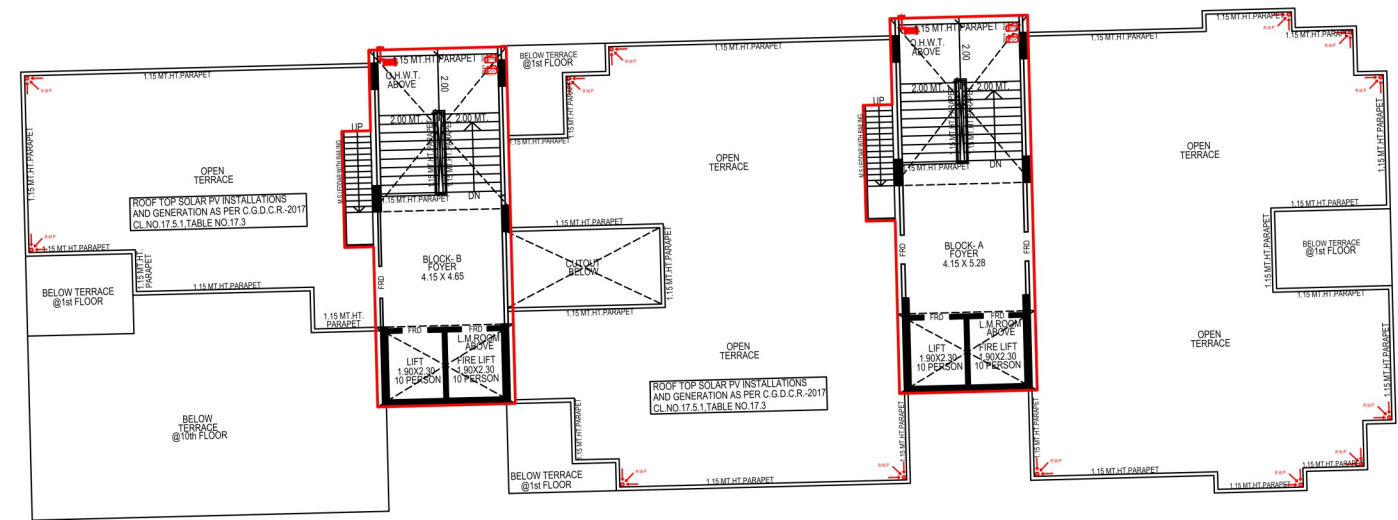

OPEN TERRACE WITH STAIR CABIN & O.H.W.T. & L.M. ROOM

STRUCTURE

R.C.C. WITH EARTHQUAKE RESISTANCE FRAME

FLOOR FINISH

600X600 GOOD QUALITY VITRIFIED TILES IN COMPLETE APPARTMENT
CHINA MOSAIC WITH REQUIRED WATER PROOFING ON TERRACE

BATHROOMS

GOOD QUALITY TILES FLOORING & DADO UP TO LINTEL LEVEL AS PER ARCHITECTS DESIGN
BRANDED C.P. FITTINGS AND SANITARY WARE

KITCHEN

GRANITE PLATFORM & S.S.SINK.
PROVISION FOR WATER PURIFIER INSTALLATION

WASH

ELECTRIC POINT FOR WASHING MACHINE WITH WATER INLET-OUTLET POINT IN WASH AREA
GLAZED TILES DADO IN WASH AREA UPTO PARTAPET HEIGHT

DOORS

DESIGNER MAIN DOOR & OTHER FLUSH DOORS WITH GOOD QUALITY LOCK

WINDOWS

FULLY GLAZED POWDER COATED ALUMINIUM WINDOWS WITH STONE REVILE

PLUMBING

CONCEALED PLUMBING WITH GOOD QUALITY CPVC/UPVC PIPES AND FITTINGS
WATER CONTROL COCK FOR ALL APARTMENTS

WALLS/PAINT

ALL INTERNAL WALL FINISH WITH PUTTY AND OUTER WALL WITH TEXTURE FINISH AND WEATHER
SHIELD ACRYLIC PAINT

ELECTRIFICATION

CONCEALED ISI MATERIAL COPPER WIRING
ADEQUATE ELECTRIC POINTS AS PER ARCHITECT DESIGN
MODULAR SWITCHES
MCB, ELCB
A.C. POINTS IN ALL BEDROOMS

DTH & BROADBAND

CENTRALISED CABLE FACILITY PROVIDED IN EACH APARTMENT

ELEVATOR

TWO GOOD QUALITY AUTOMATIC ELEVATORS PER BLOCK

SECURITY SYSTEM

MY GATE APPLICATION
CCTV SURVEILLANCE COMMON AREA OF SOCIETY
24X7 SECURITY GUARD



WATER SUPPLY

24 HOURS WATER SUPPLY
AUTO SENSOR WATER PUMPING SYSTEM

PARKING

1 ALLOTTED CAR PARKING FOR EACH APARTMENT WITH NO EXTRA COST

WELL EQUIPPED FULL FIRE SYSTEM

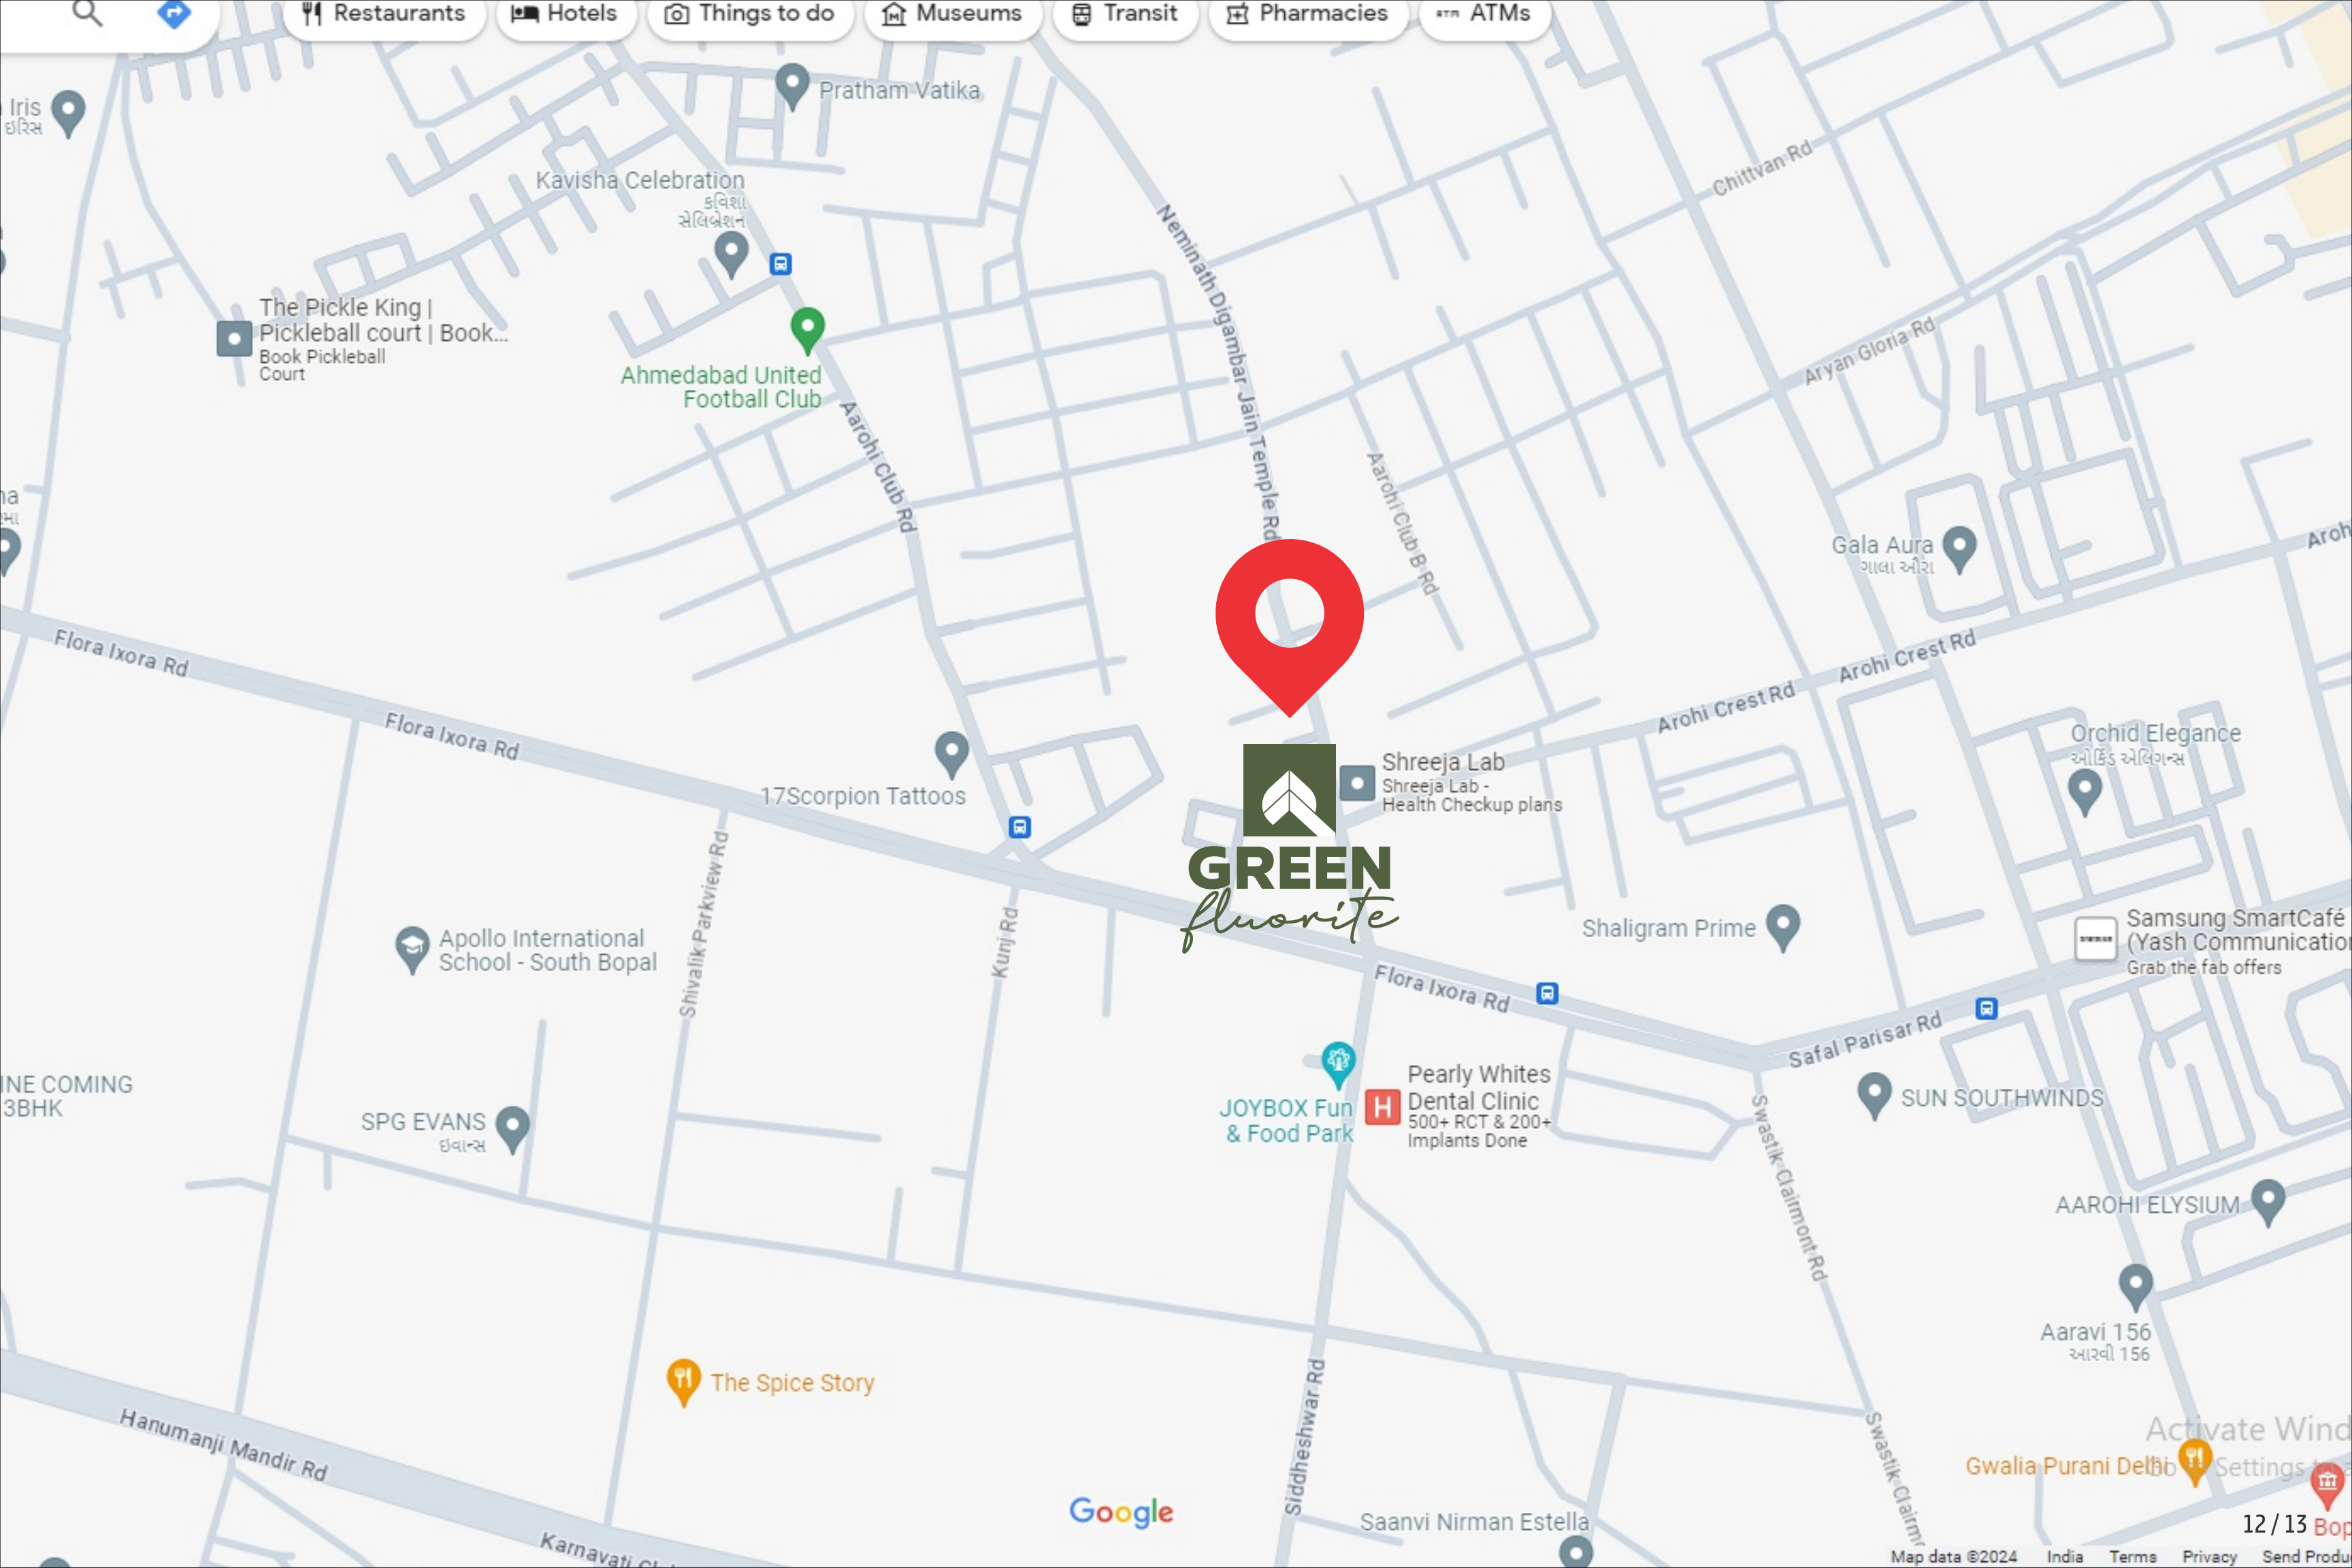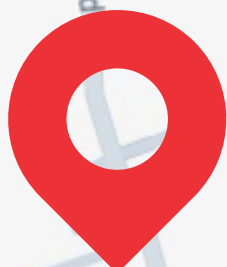

GREEN FLUORITE, BEHIND KAVISHA URBANIA,
SAFAL PARISAR ROAD, SOUTH BOPAL, AHMEDABAD-380058

+91 98790 03547

PROJECT BY

FLUORITE GREEN
BUILDCON LLP

ARCHITECT

BHAUMIK PATEL

STRUCTURE

P QUBE

RERA REGISTER NO.

RERA WEBSITE : WWW.GUJRERA.GUJARAT.GOV.IN