CELESTIAL LUXURIA

PROJECT BY


DILIPRAJ CORPORATION LLP




N

1st BASEMENT PLAN


SCALE : 1.00 CM : 2.00 MT

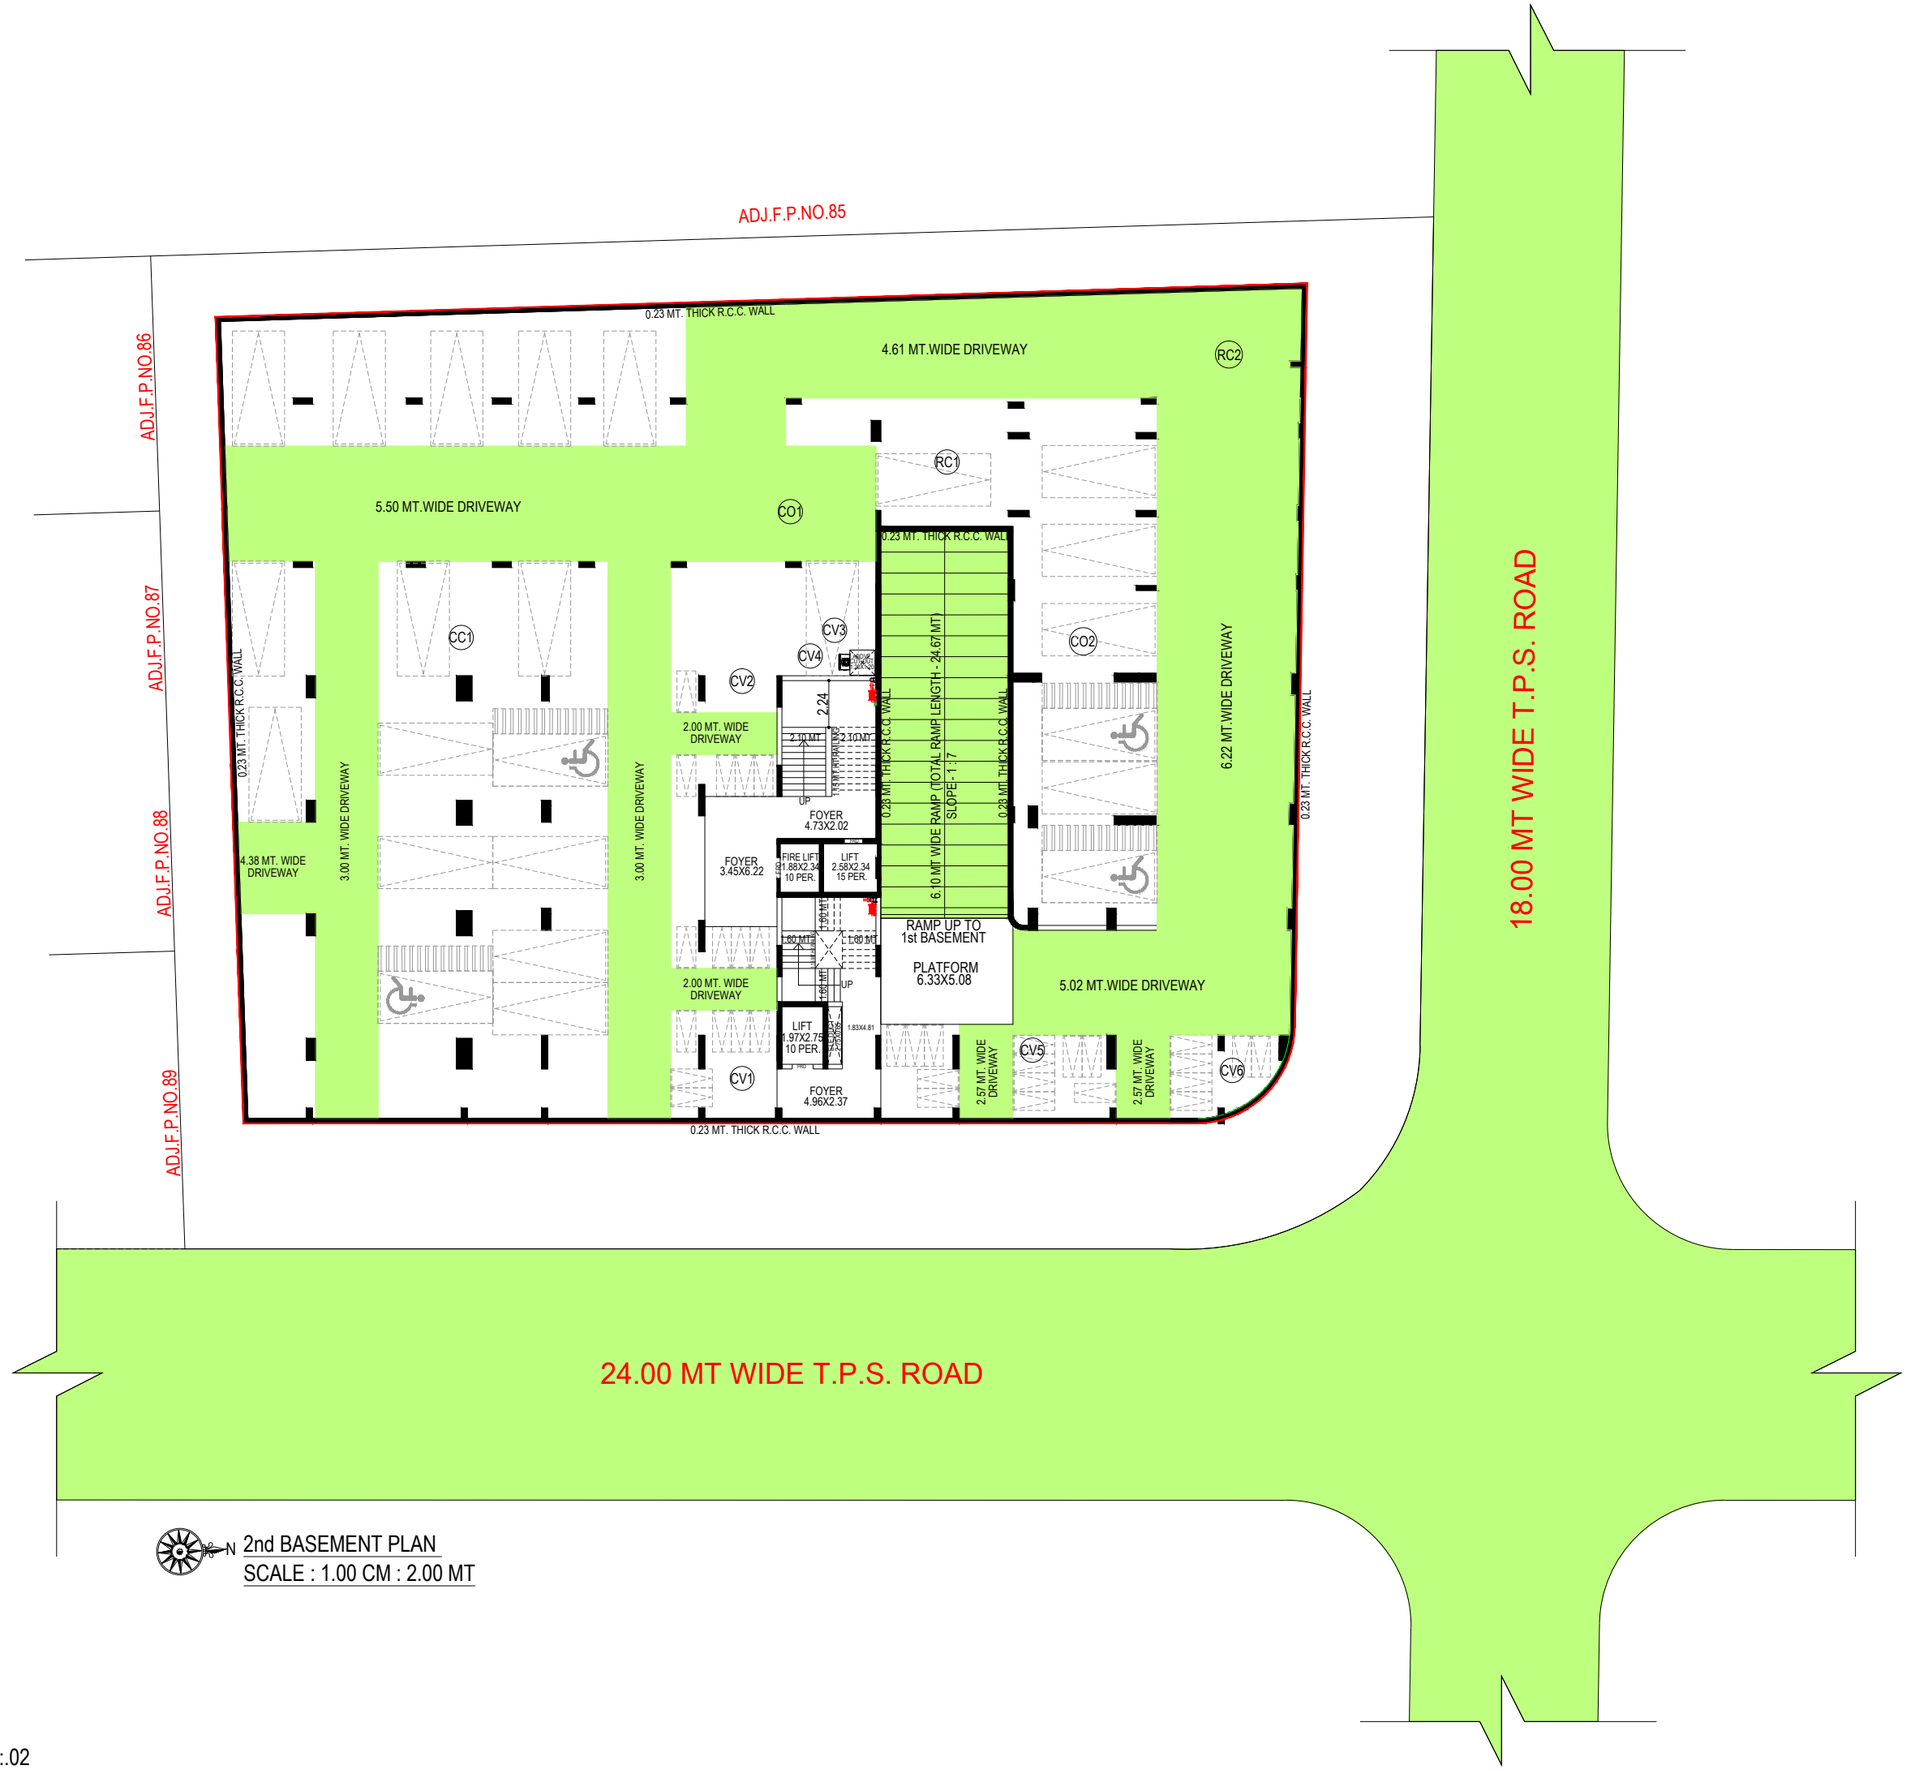

2nd BASEMENT PLAN
SCALE : 1.00 CM : 2.00 MT

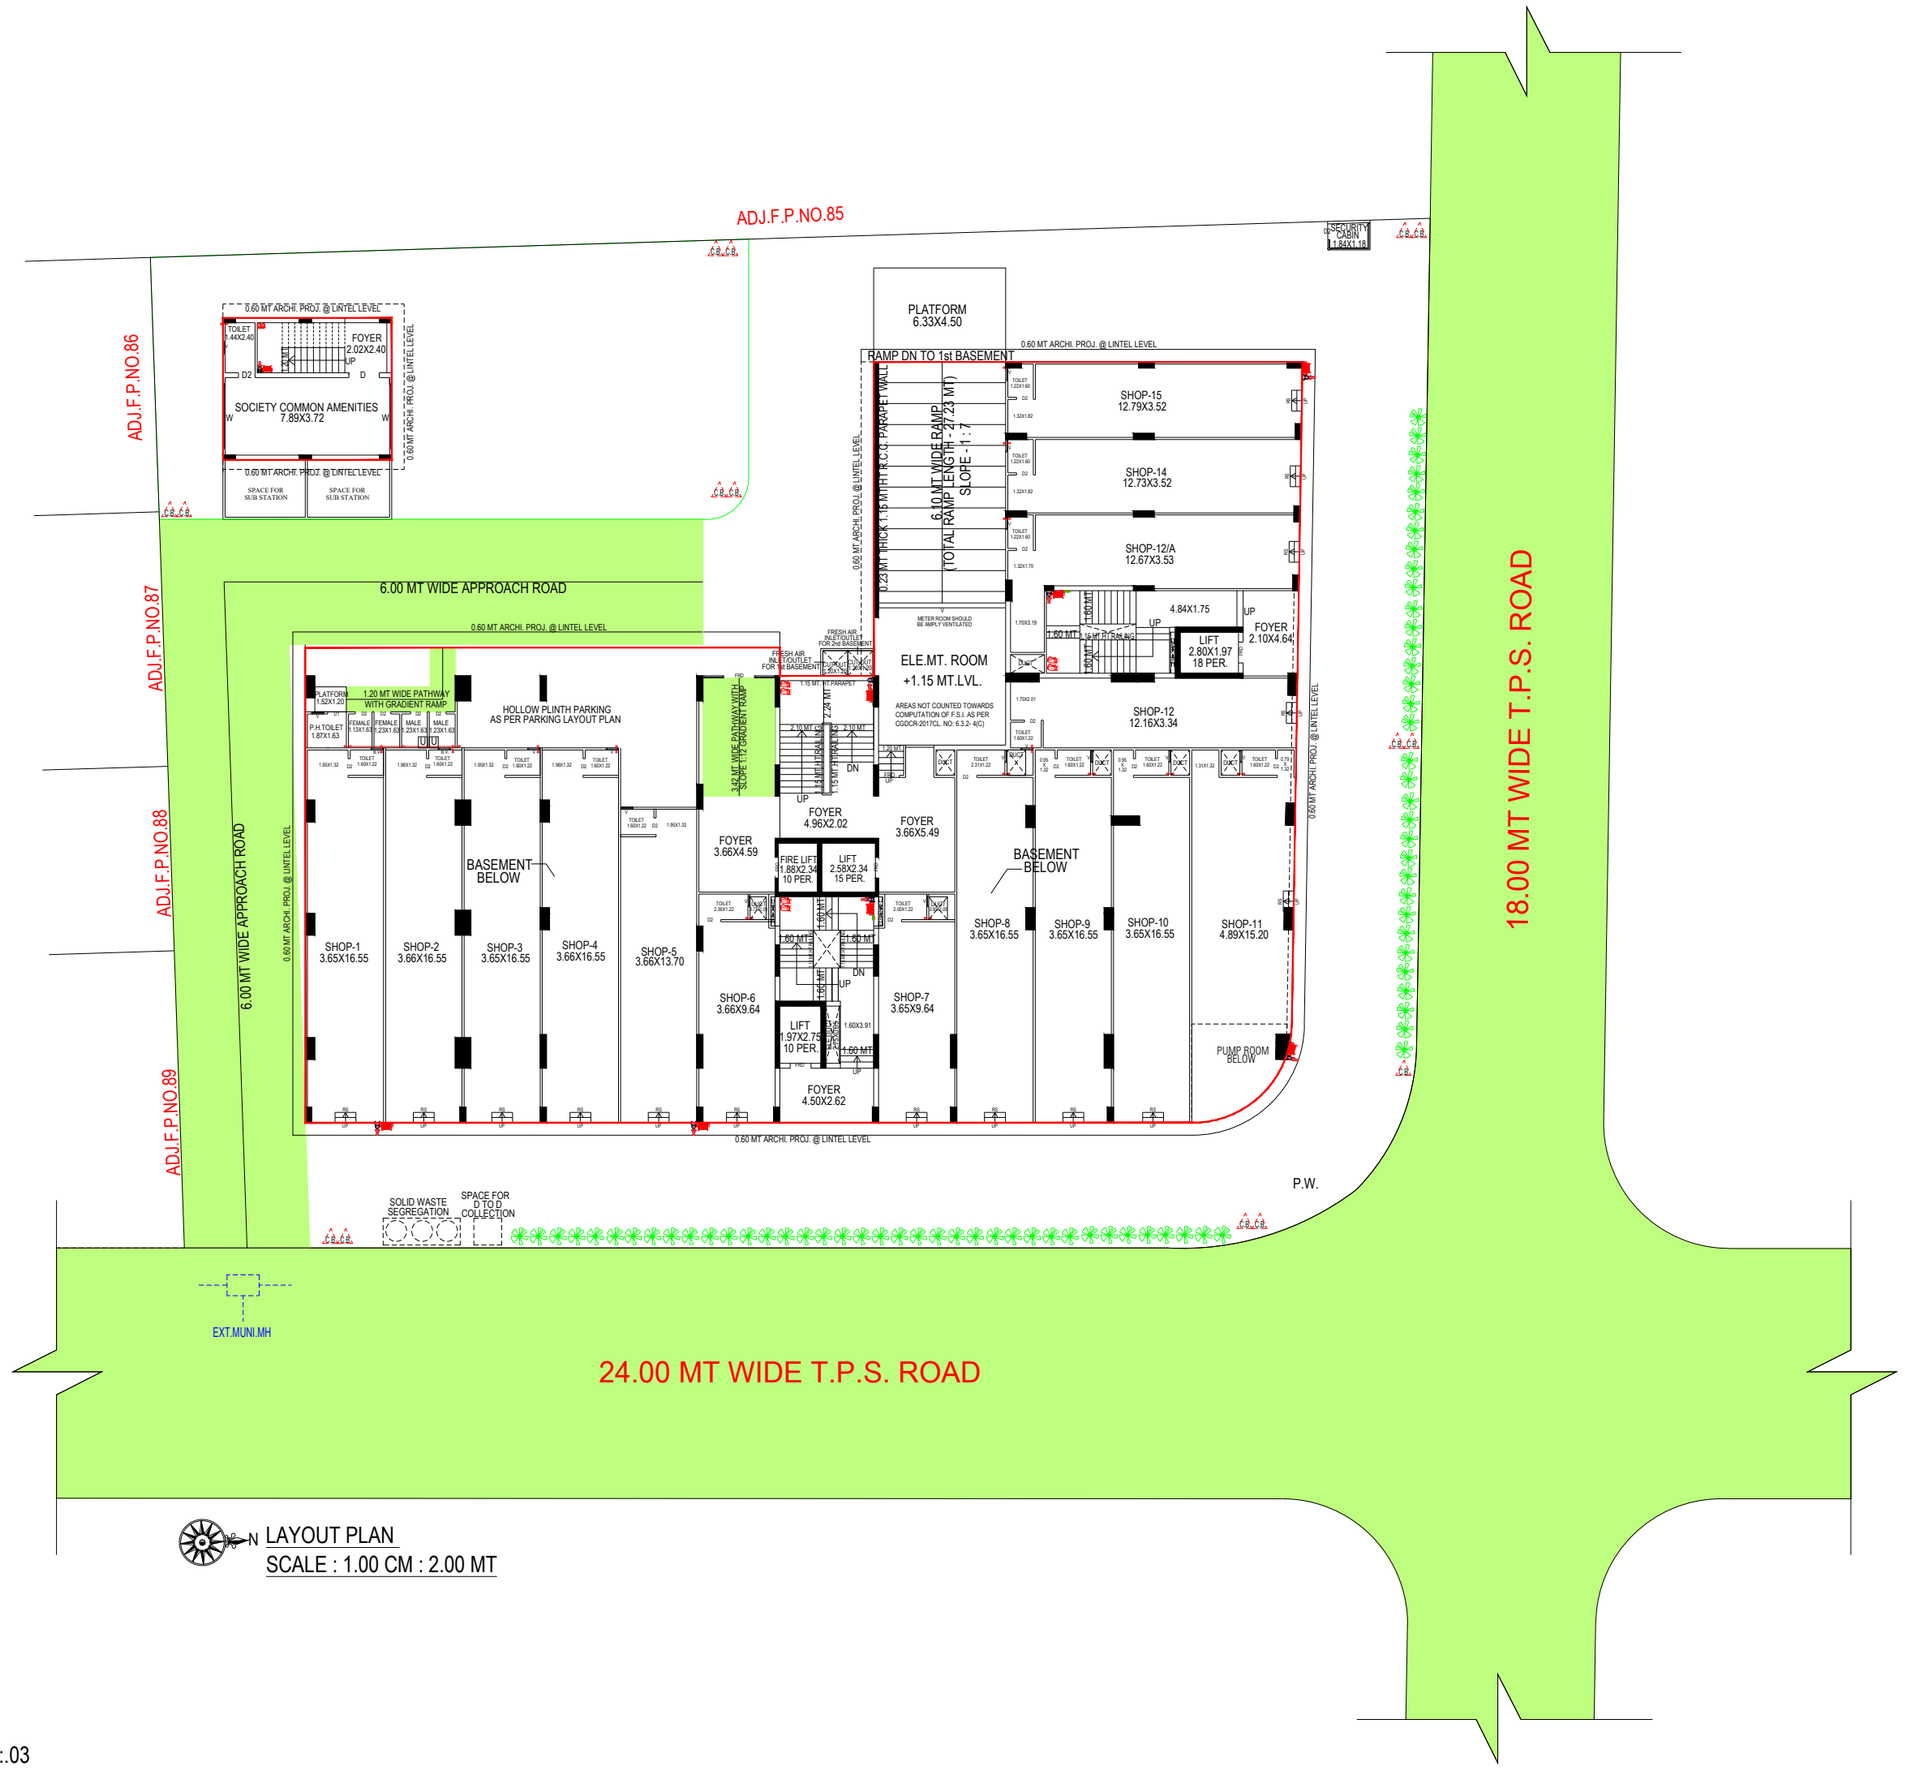

LAYOUT PLAN
SCALE : 1.00 CM : 2.00 MT

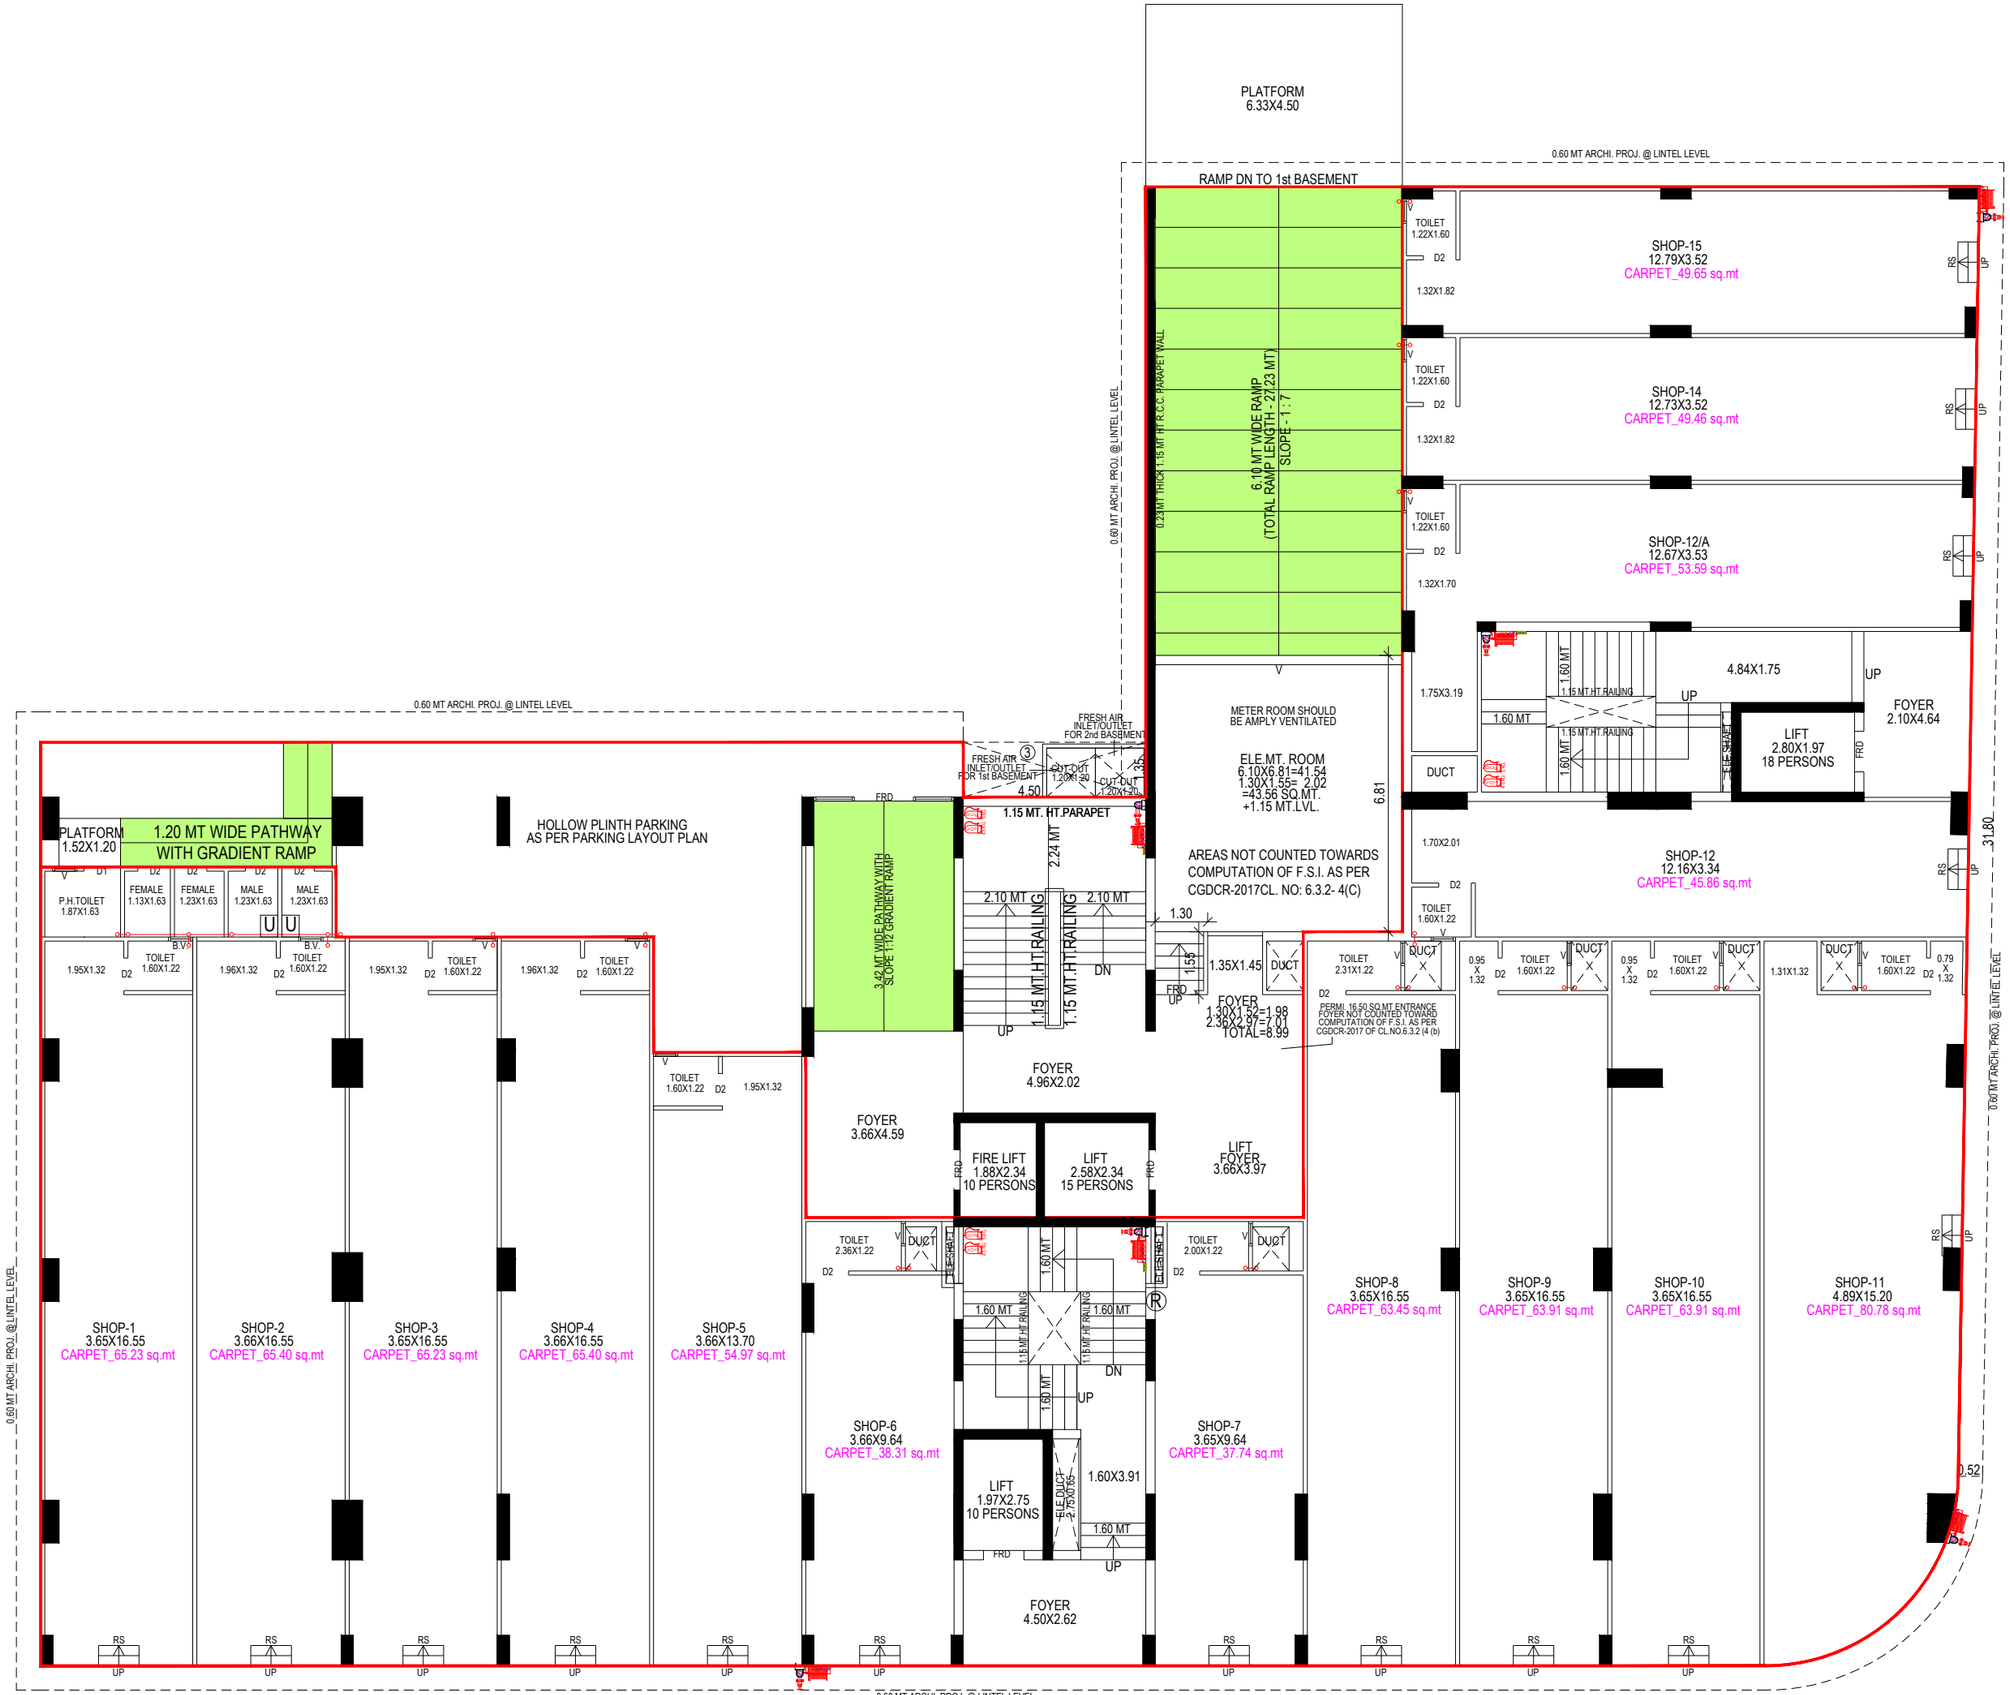

GROUND FLOOR PLAN

0.60 MT ARCHI. PROJ. @ LINTEL LEVEL

1.15 MT. HT.PARAPET

PERSONAL OPEN TERRACE
SHOP-101 @1st FLOOR 4.57 SQ.MT.
SHOP-102 @1st FLOOR 4.57 SQ.MT.
SHOP-103 @1st FLOOR 4.57 SQ.MT.
SHOP-104 @1st FLOOR 4.57 SQ.MT.
SHOP-105 @1st FLOOR 4.57 SQ.MT.
SHOP-106 @1st FLOOR 4.73 SQ.MT.

27.26

1.95X1.32 | 1.64X1.32 | 1.95X1.32 | 1.96X1.32 | 1.96X1.32 | 1.96X1.32

TOILET 1.60X1.22 | D2 | V

SHOP-101
3.65X19.88
CARPET_77.38 sq.mt

SHOP-102
3.66X17.38
CARPET_68.44 sq.mt

SHOP-103
3.65X17.38
CARPET_68.26 sq.mt

SHOP-104
3.66X17.38
CARPET_68.44 sq.mt

SHOP-105
3.66X17.38
CARPET_68.44 sq.mt

SHOP-106
3.66X17.38
CARPET_68.44 sq.mt

RS

0.60 MT ARCHI. PROJ. @ LINTEL LEVEL

15.05

1.15 MT. HT.PARAPET

2.10 MT | 2.10 MT

1.15 MT HT RAILING

UP | DN

FOYER
4.50X2.02

FIRE LIFT
1.88X2.34
10 PERSONS

LIFT
2.58X2.34
15 PERSONS

FRD

SHOP-107
3.66X17.38
CARPET_67.11 sq.mt

LIFT
1.97X2.33
10 PERSONS

ELE.DUCT
2.25X0.95

1.60X4.51

1.60 MT

UP | DN

0.95 X 1.32

TOILET 1.60X1.22 | D2 | V | DUCT

TOILET 2.30X1.22

3.36X1.32

SHOP-108
3.66X13.93
CARPET_54.02 sq.mt

SHOP-109
3.66X13.93
CARPET_54.48 sq.mt

SHOP-110
6.05X13.93
CARPET_89.76 sq.mt

2.15 MT. WIDE PASSAGE

2.50 MT. WIDE PASSAGE

FULL GLASS WINDOW WITH SAFETY GRILL

1.15 MT. HT.PARAPET

0.60 MT ARCHI. PROJ. @ LINTEL LEVEL

0.60 MT ARCHI. PROJ. @ LINTEL LEVEL

1.15 MT. HT.PARAPET

TOILET 1.22X1.60 | D2

1.32X1.82

SHOP-114
19.02X3.52
CARPET_71.58 sq.mt

SHOP-112/A
16.46X3.52
CARPET_62.57 sq.mt

SHOP-112
16.40X3.40
CARPET_85.58 sq.mt

2.30 MT. WIDE PASSAGE

8.08X1.98

4.84X1.75

1.60 MT

1.15 MT HT RAILING

UP | DN

LIFT
2.80X1.97
18 PERSONS

TOILET 1.62X1.11

DUCT

3.79X2.33

2.48X2.34

SHOP-111
6.05X13.93
CARPET_53.11 sq.mt

RS


1.15 MT. HT.PARAPET

0.60 MT ARCHI. PROJ. @ LINTEL LEVEL


1st FLOOR PLAN




2nd FLOOR PLAN

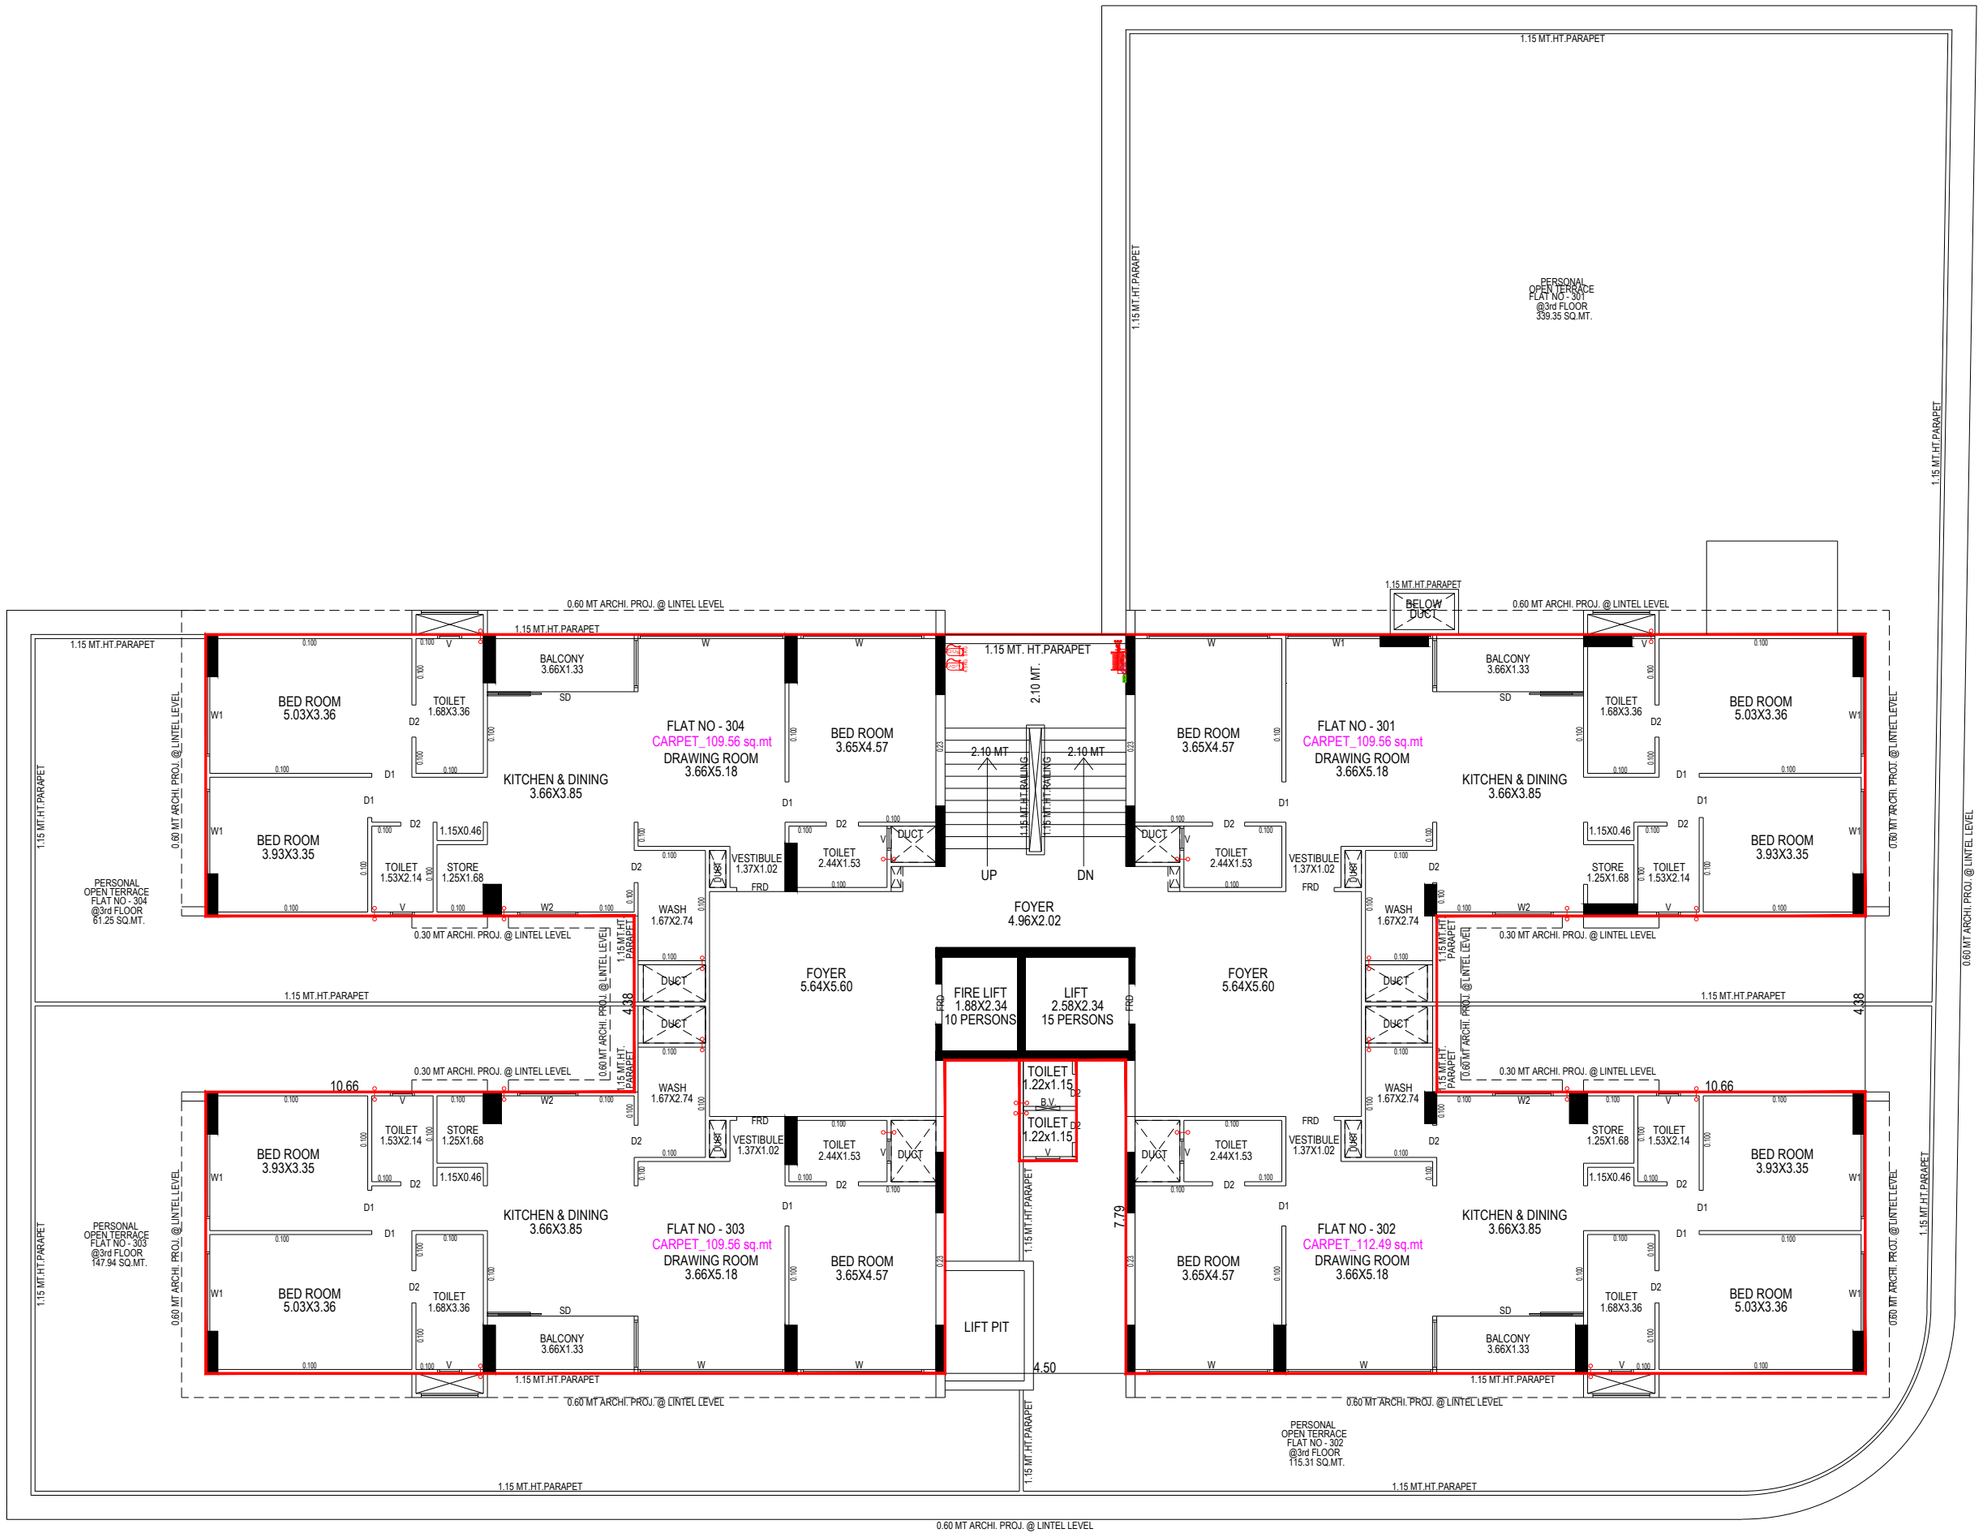


3rd FLOOR PLAN

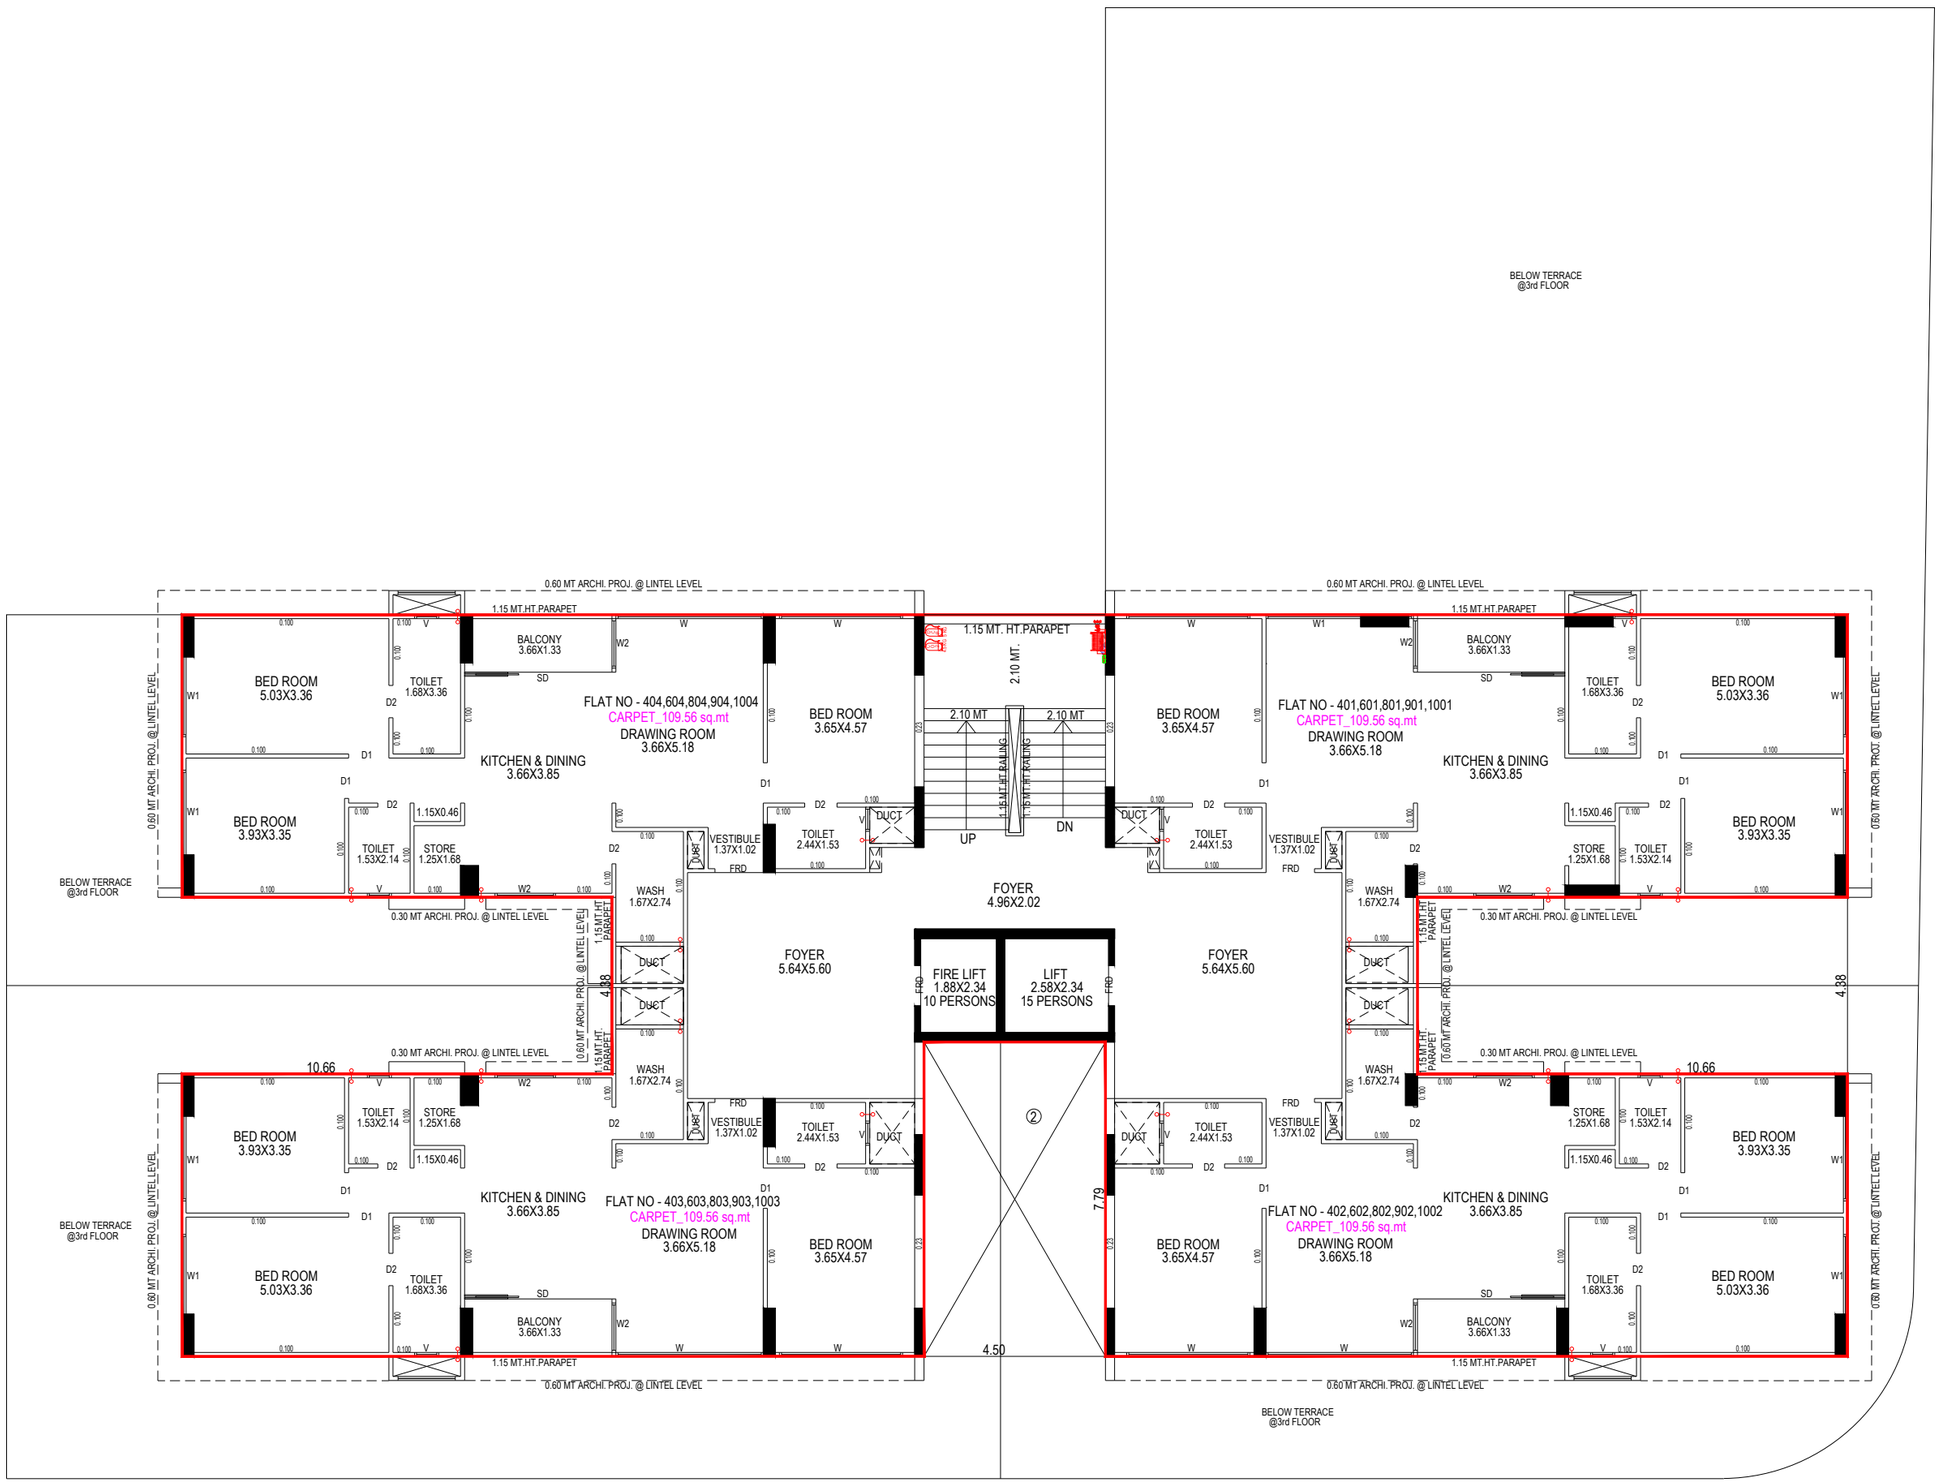


4th,6th,8th,9th,10th FLOOR PLAN

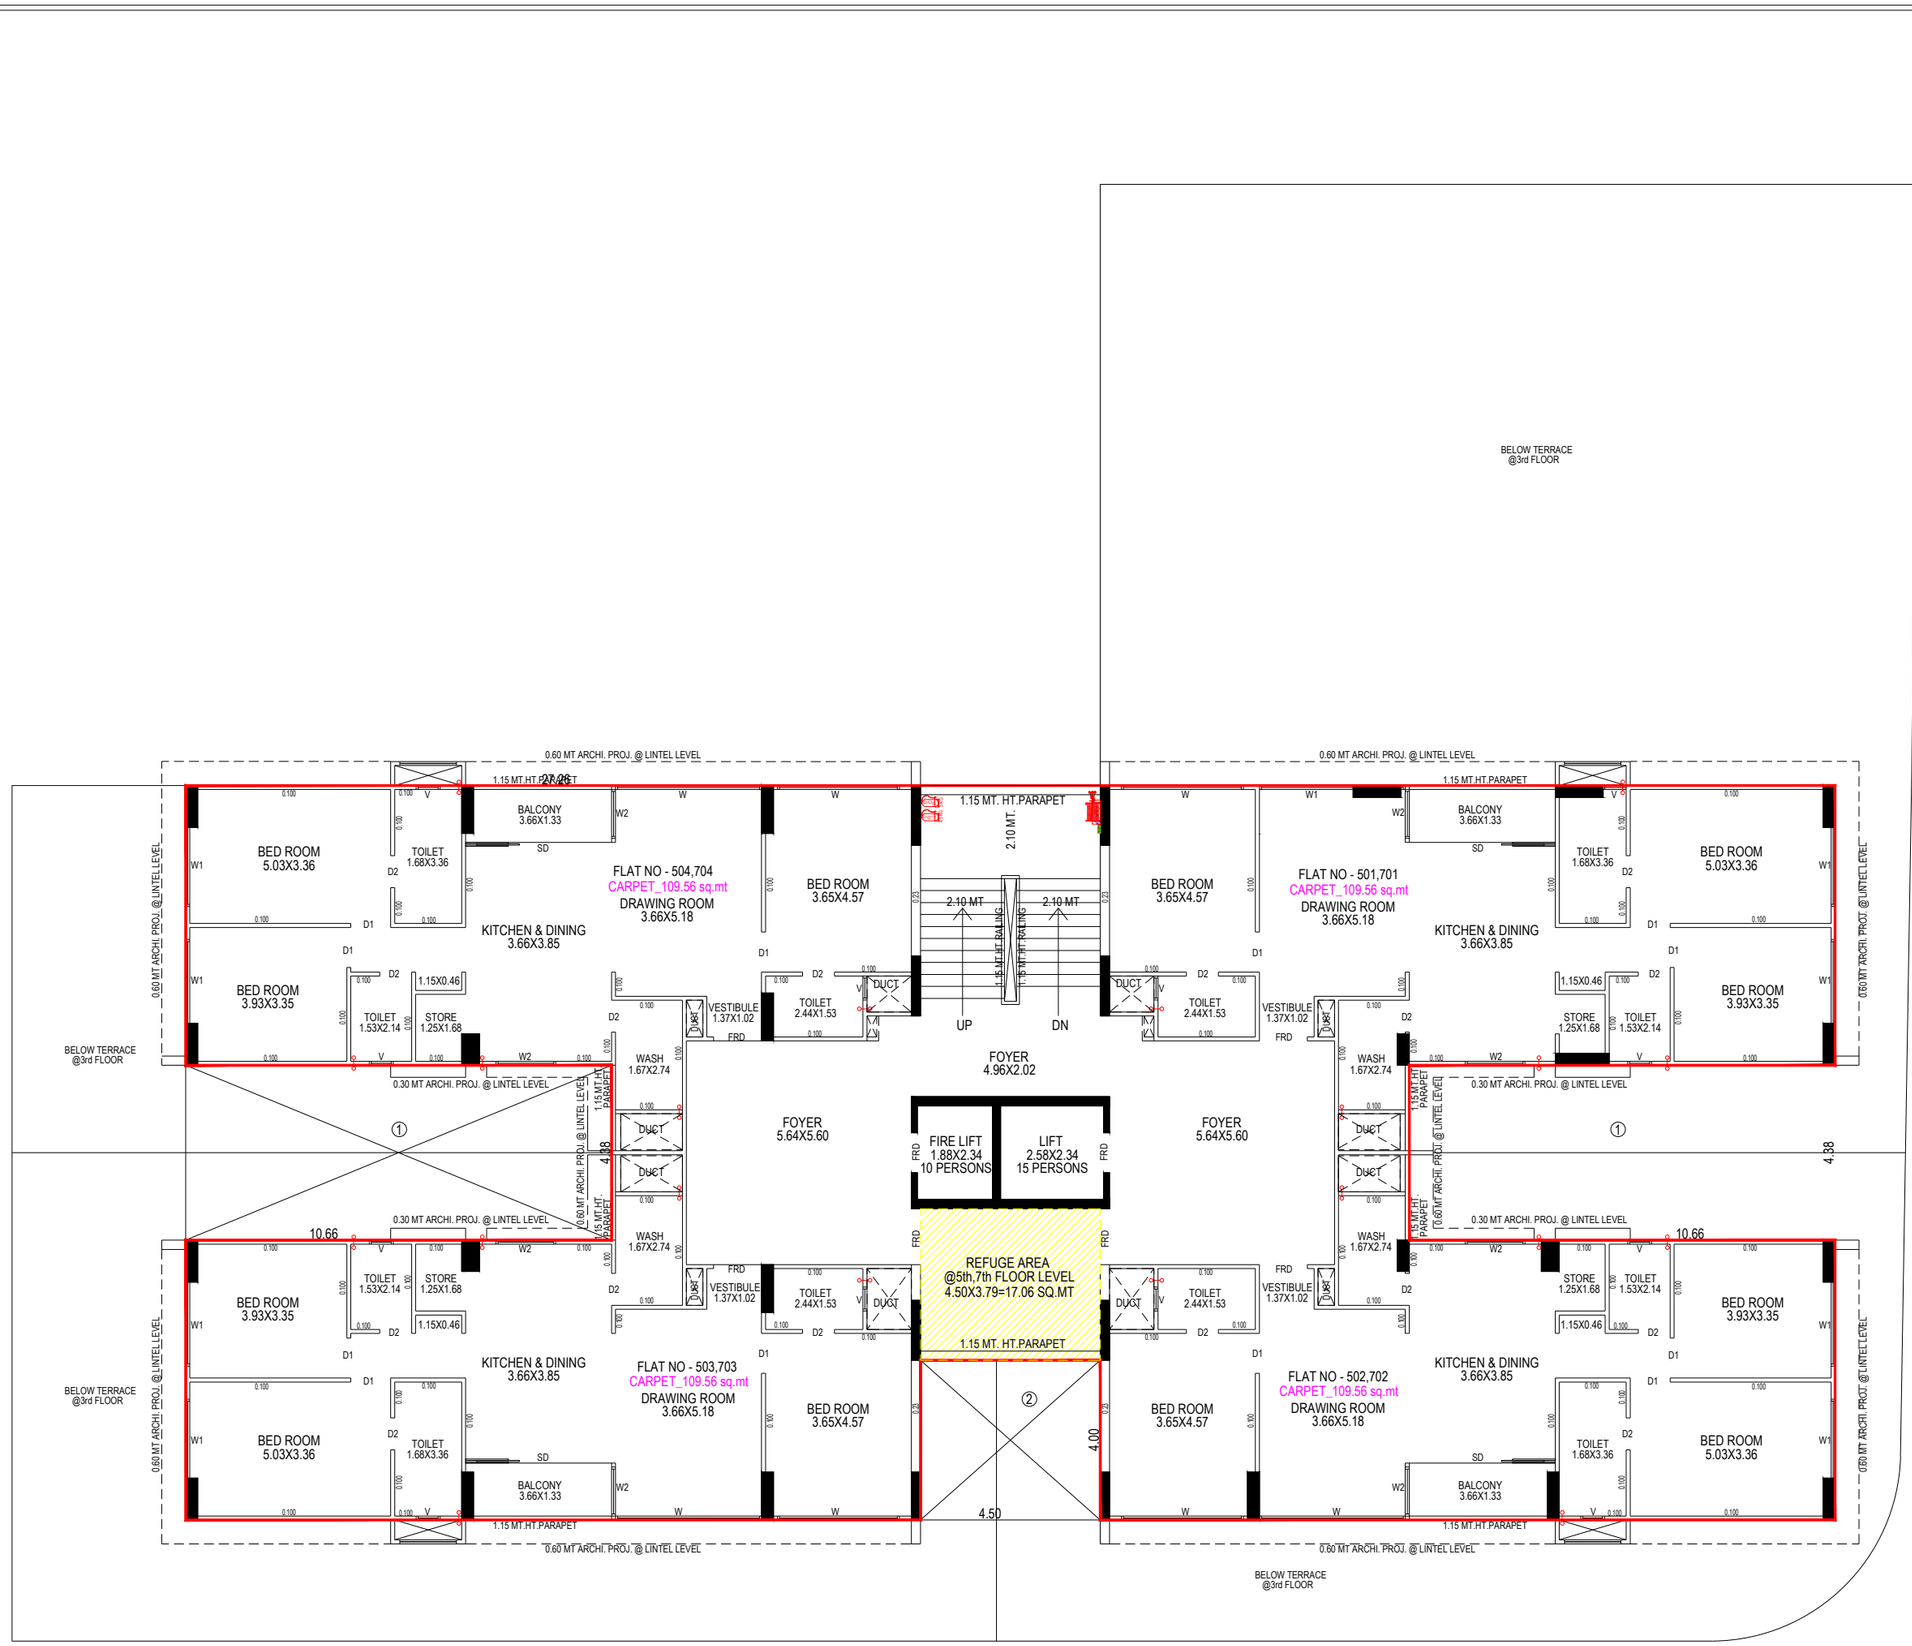


5th,7th FLOOR PLAN

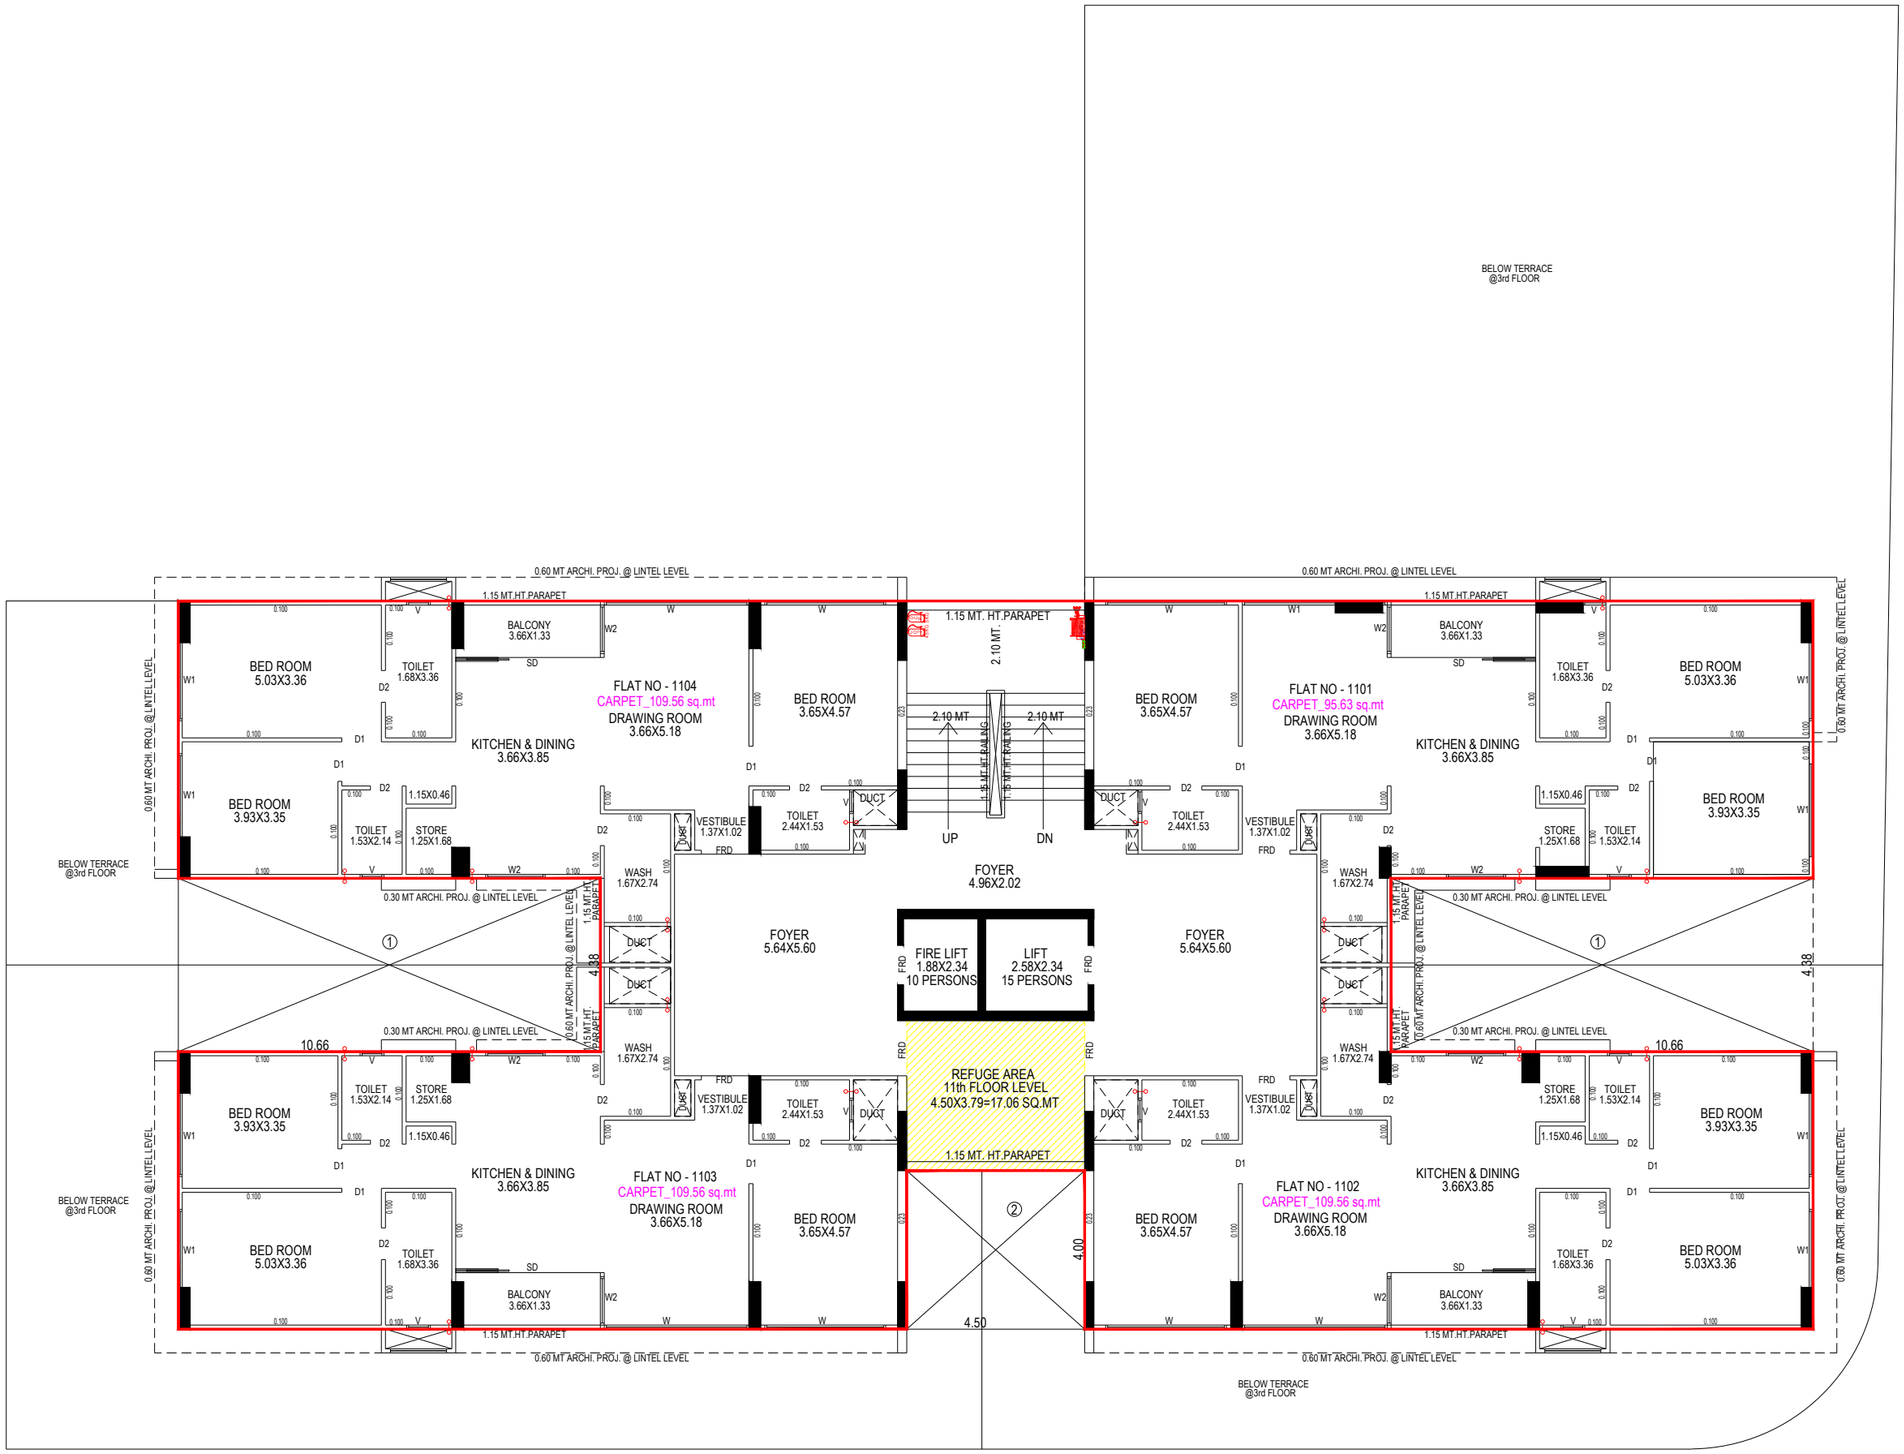

11th FLOOR PLAN

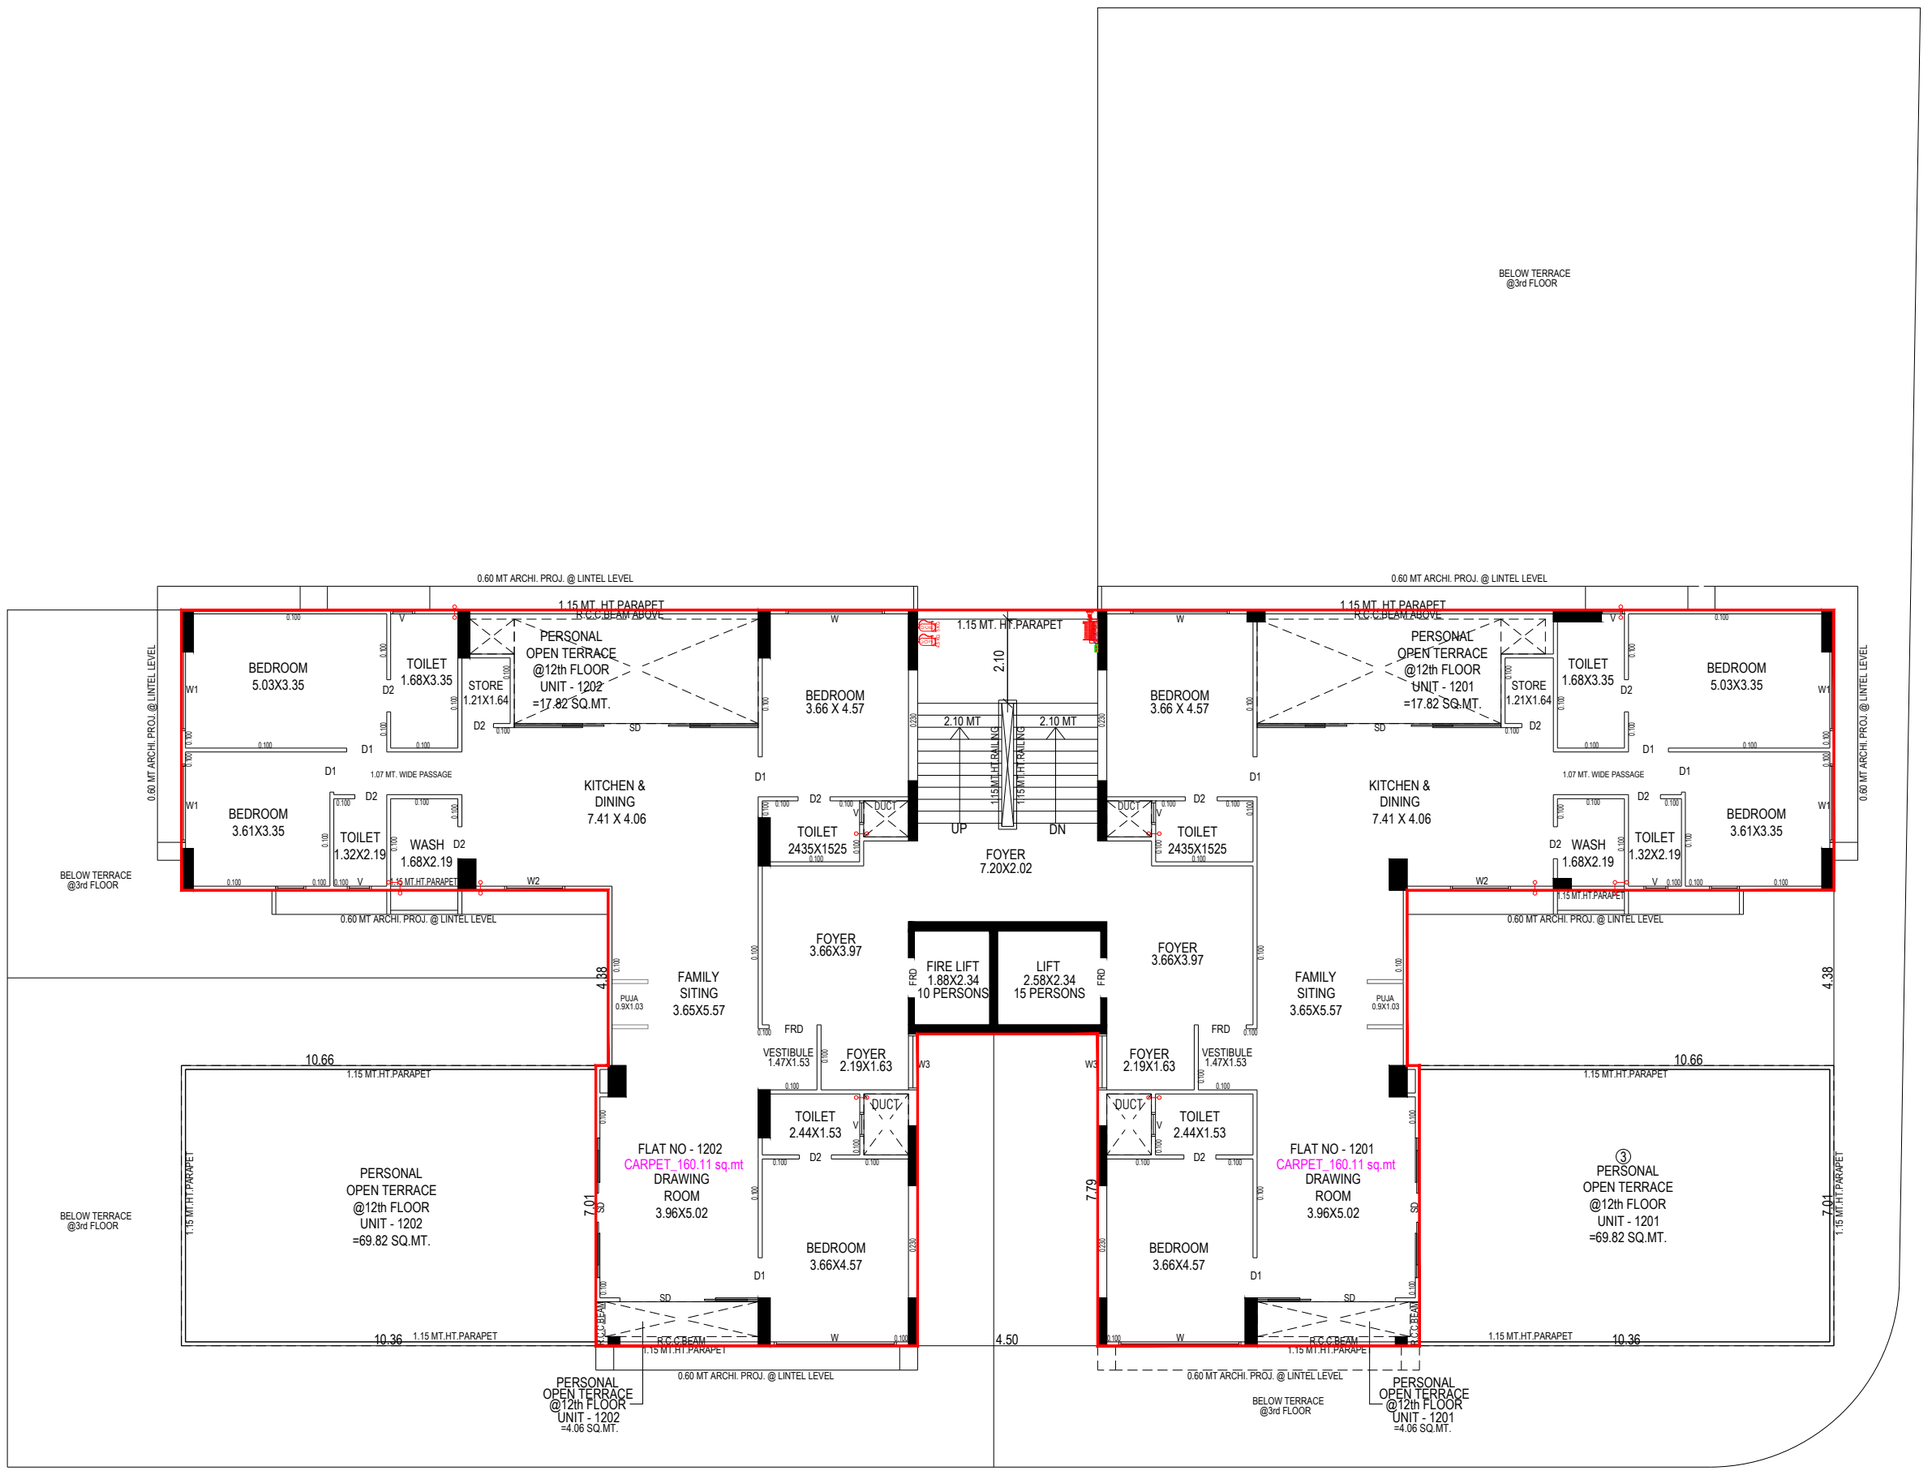

12th FLOOR PLAN

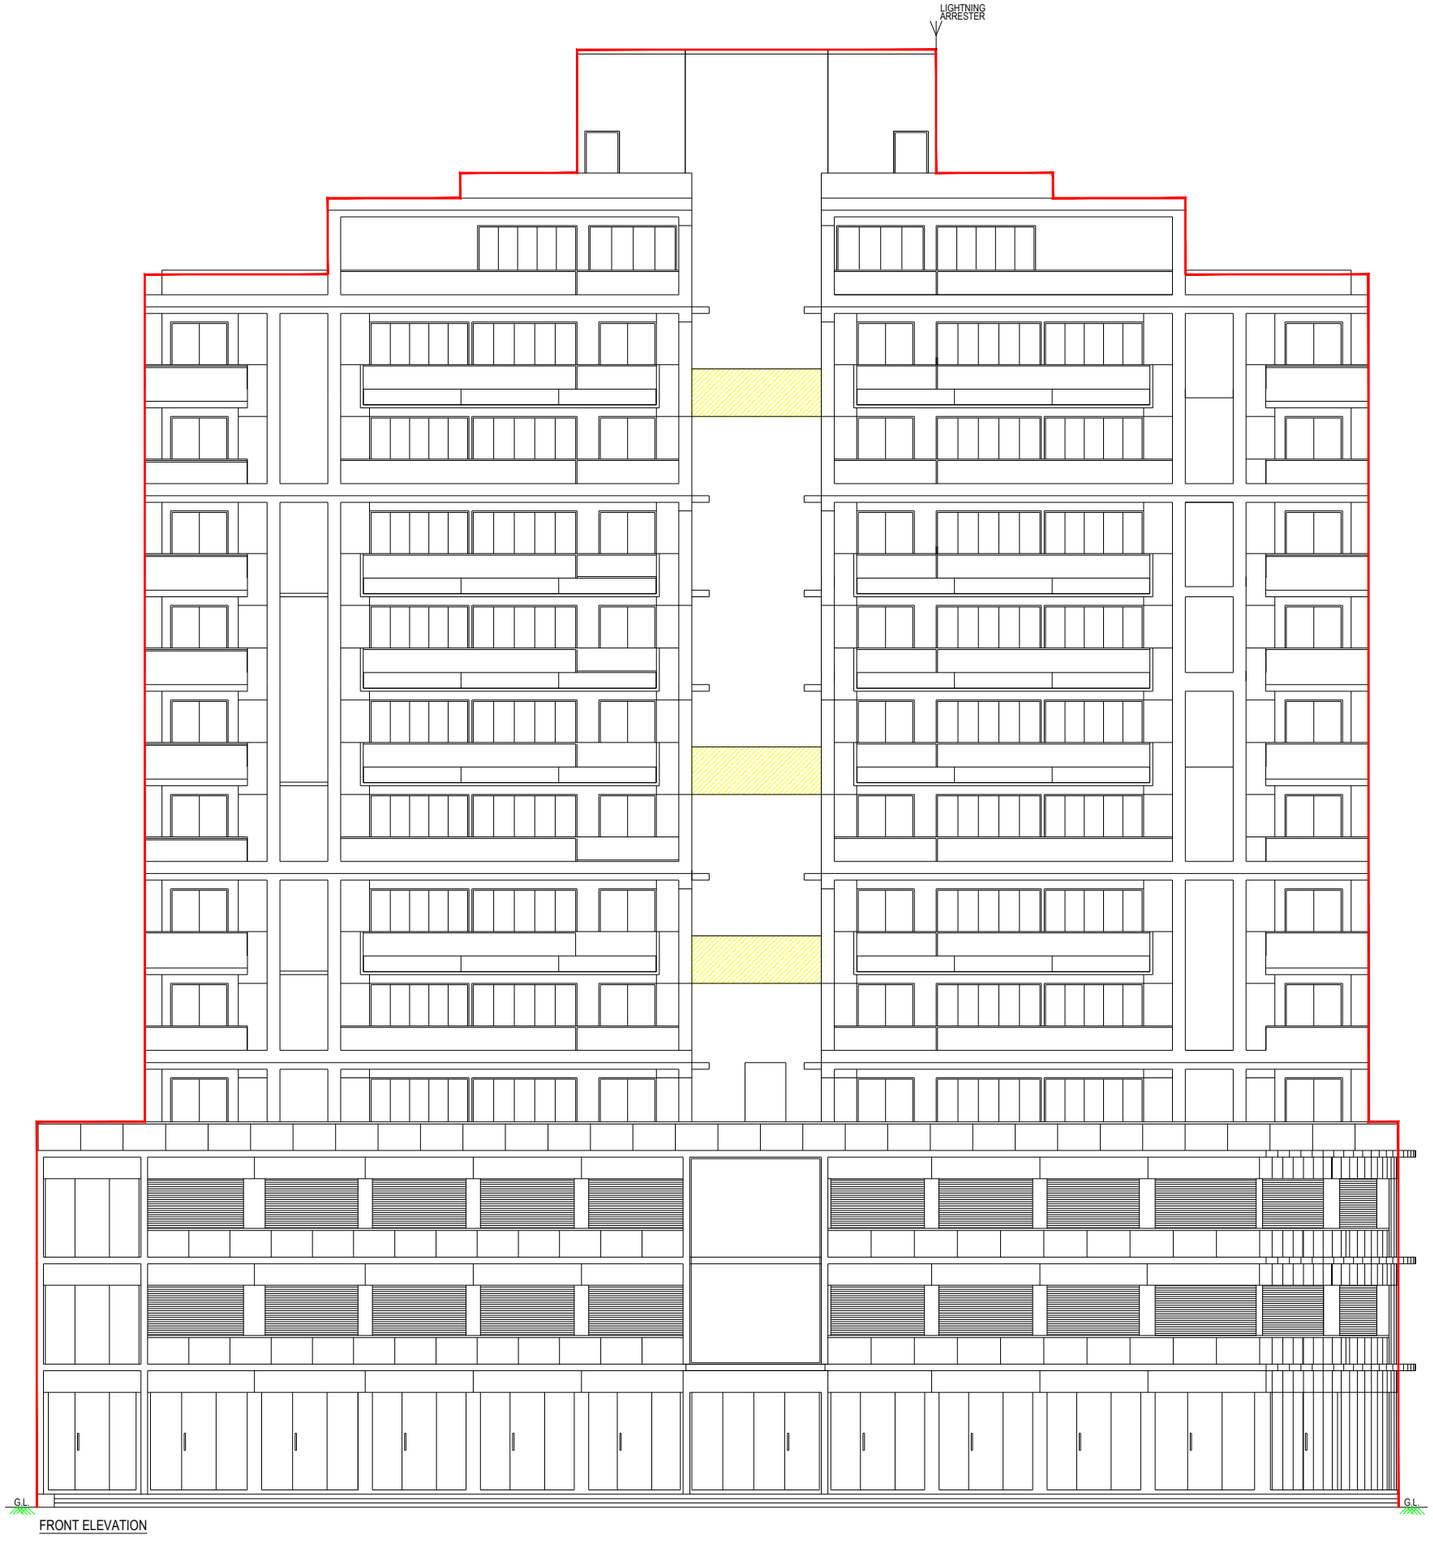

FRONT ELEVATION



SITE ADDRESS :
CELESTIAL LUXURIA, OPPOSITE PLANET HEALTH
NEW C G ROAD CROSS ROAD,
CHANDKHEDA, AHMEDABAD 382424.

DEVELOPER NAME:
DILIPRAJ CORPORATION LLP
M: 9978086745
Email id: celestialluxuria@gmail.com

ARCHITECT:
DIPIKA CHAVDA
ARCHITECTS

STRUCTURE CONSULTANT:
SETU
INFRASTRUCTURE
PHONE : 079 - 40037661 , 26751800
E-mail : setuinf@gmail.com