ડો. શ્રી શાંતિલાલ ત્રિકમલાલ પટેલ

સહકાર ભવન

• સાણંદ તાલુકા સહકારી ખરીદ વેચાણ સંઘ લિ. •

RETAIL & OFFICE ENVIRONS

કાલુપુર બેન્ક પાછળ, નળસરોવર રોડ, સાણંદ - 382110
E - mail : sanandtpsu1617@gmail.com
M. +91 95861 94861

Developers

SANAND TALUKA
SAHAKARI KHARID
VECHAN SANGH
LTD.


Architect

Mark Design
Consulting Engineer & planner


RERA NO. : _____
WEBSITE : www.gujrera.gujarat.gov.in


GIORDANO
Pantaloons
Shree Niketan
FheOOy's FLORIST
CONIS CAMERAS
JADE BLUE
COIN LAUNDRY
INSURANCE
ANGEL STREET

BASEMENT PLAN

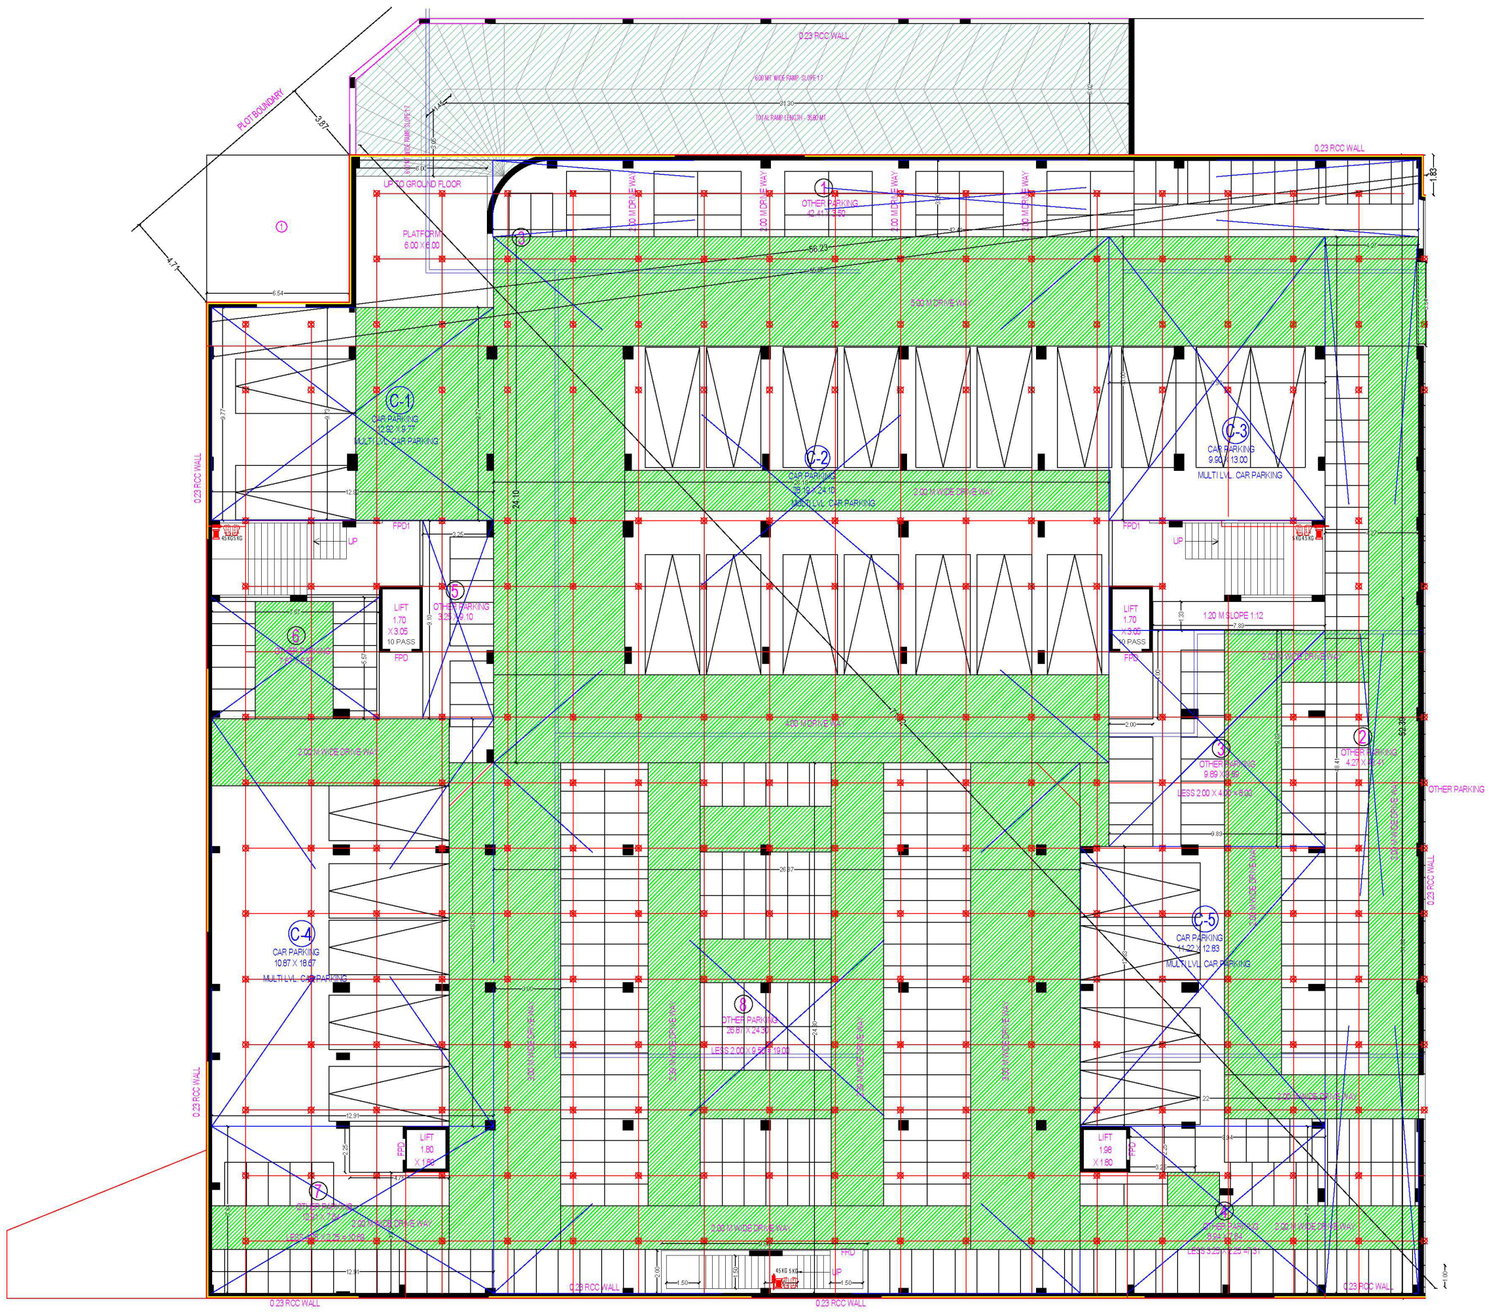


LAYOUT PLAN

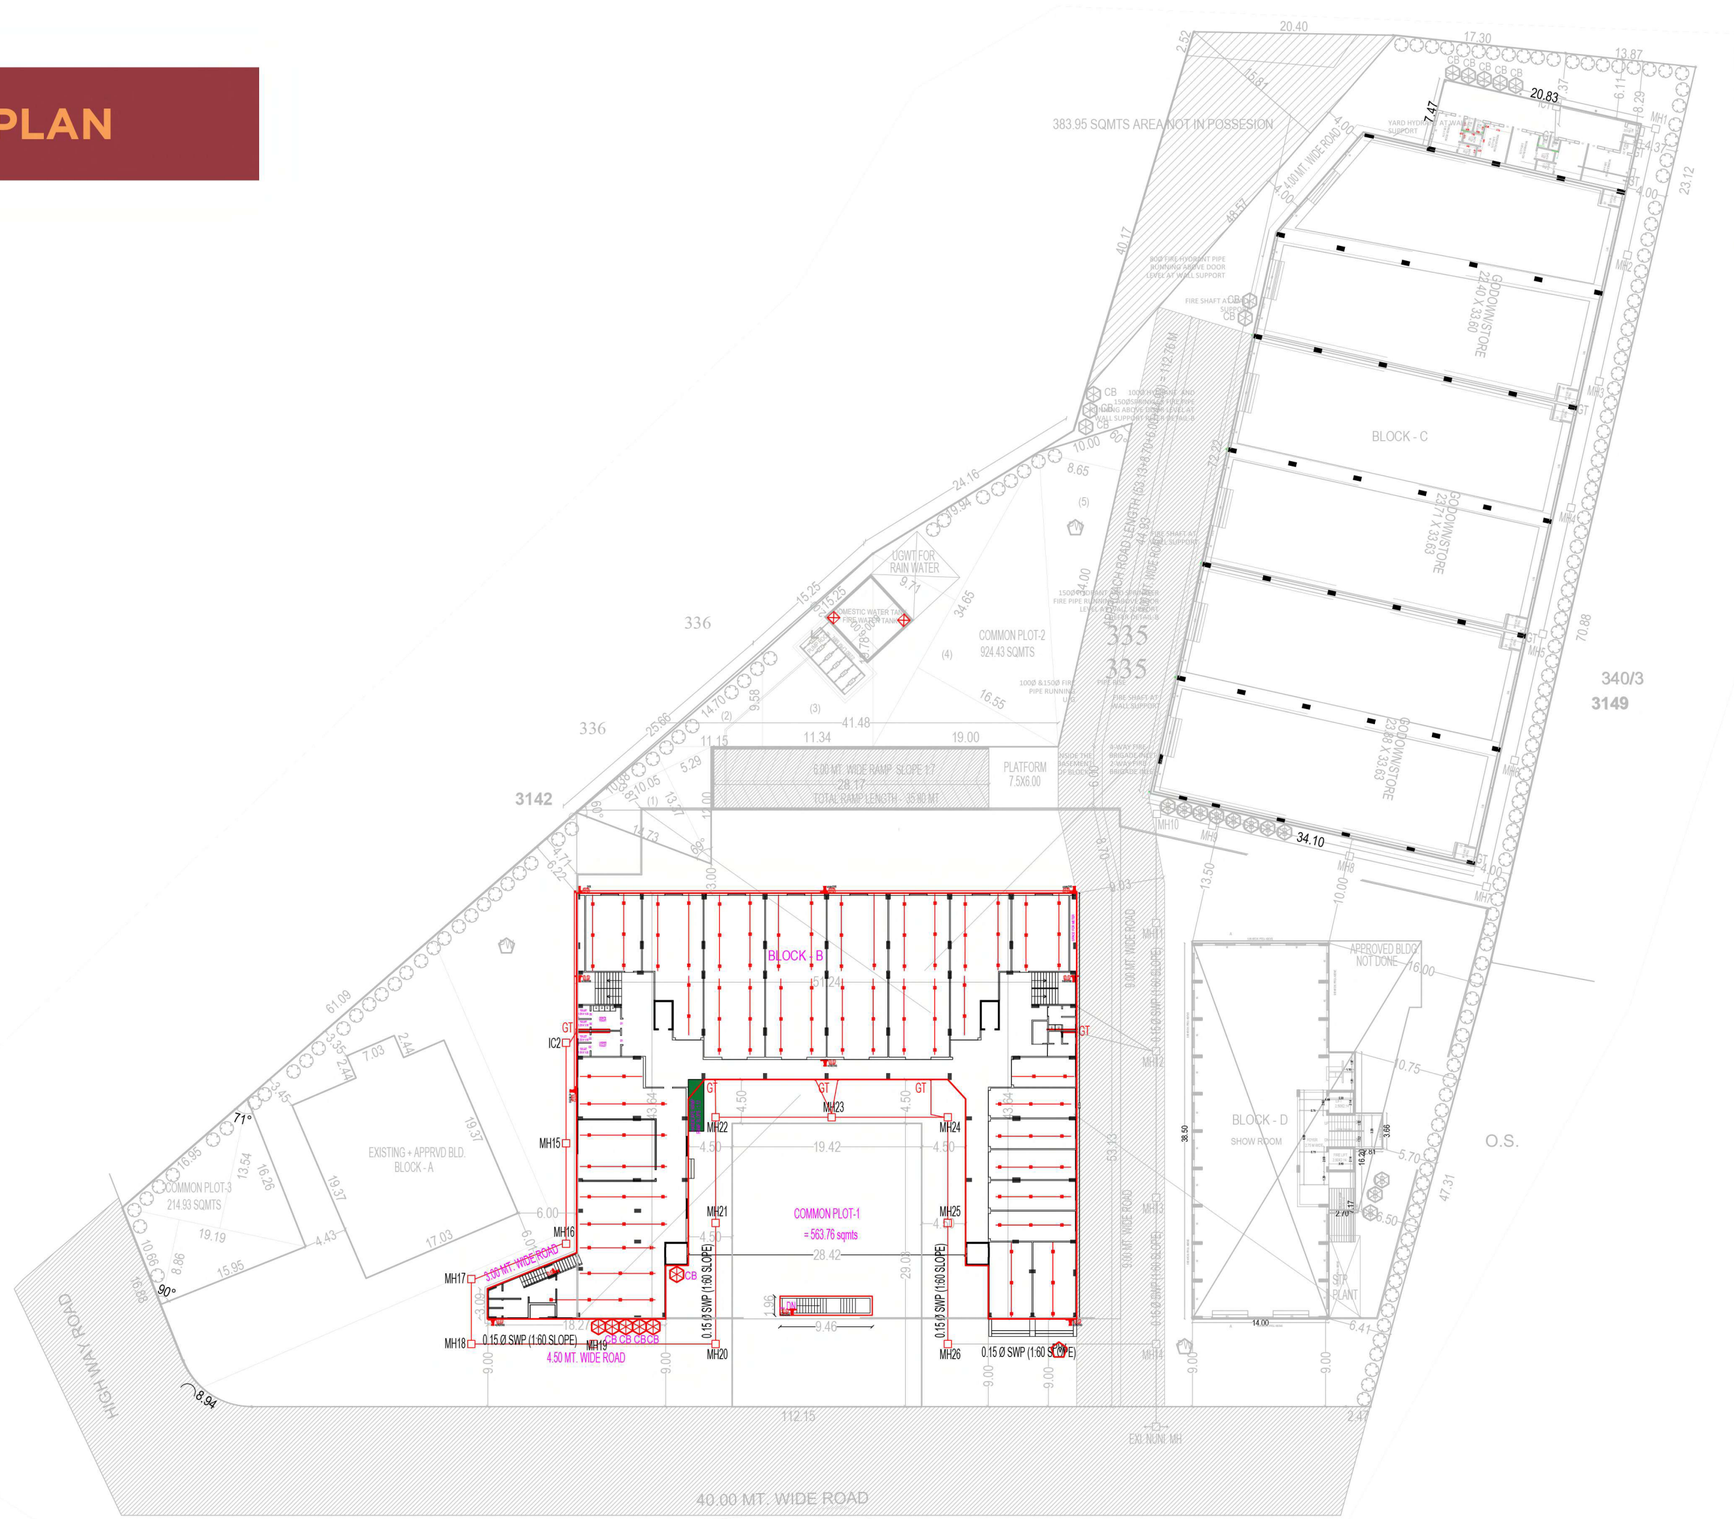

LAYOUT PLAN


PARKING LAYOUT PLAN

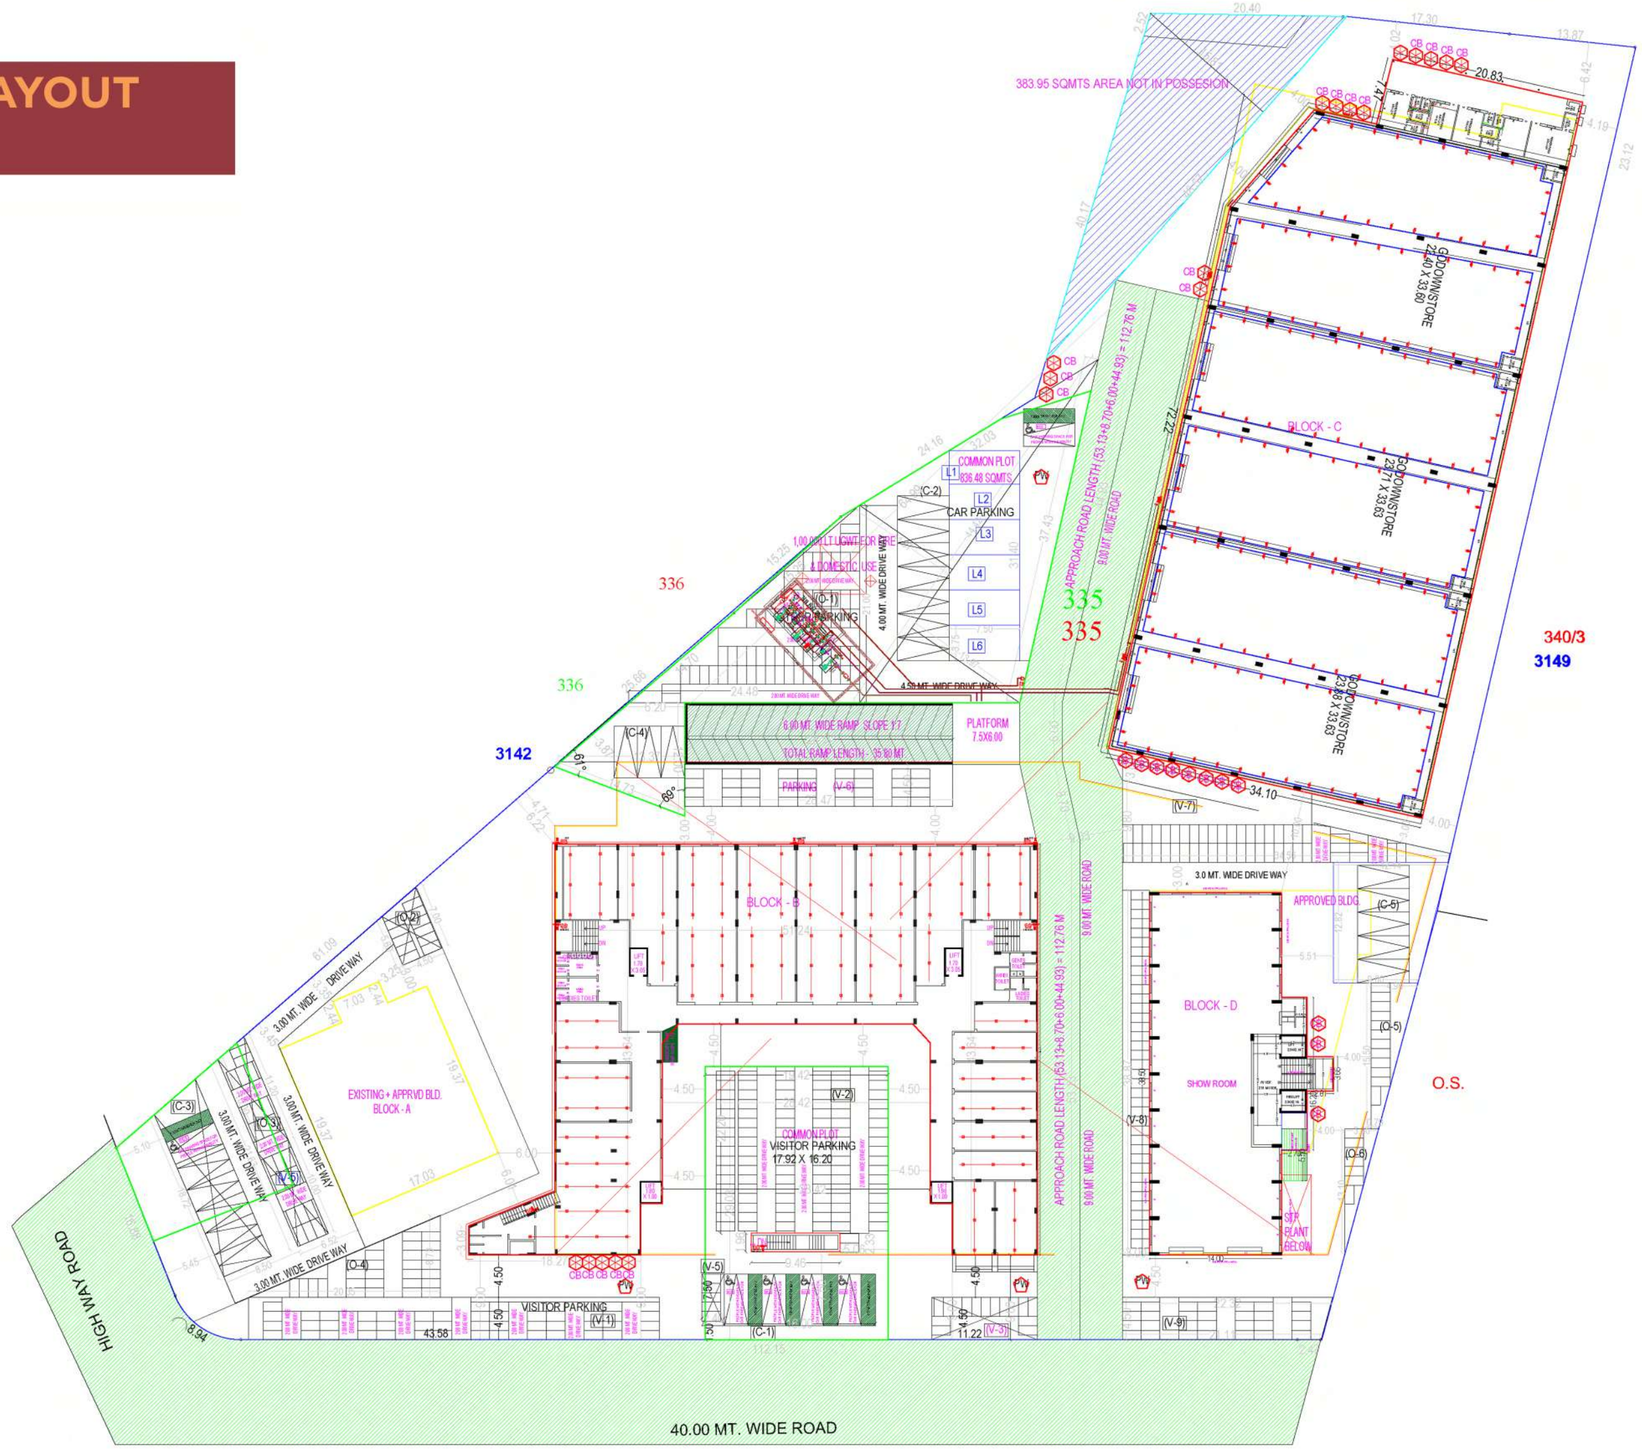

PARKING PLAN


SCALE 1CM = 5.00 MTS

GROUND FLOOR PLAN (BLOCK - B)

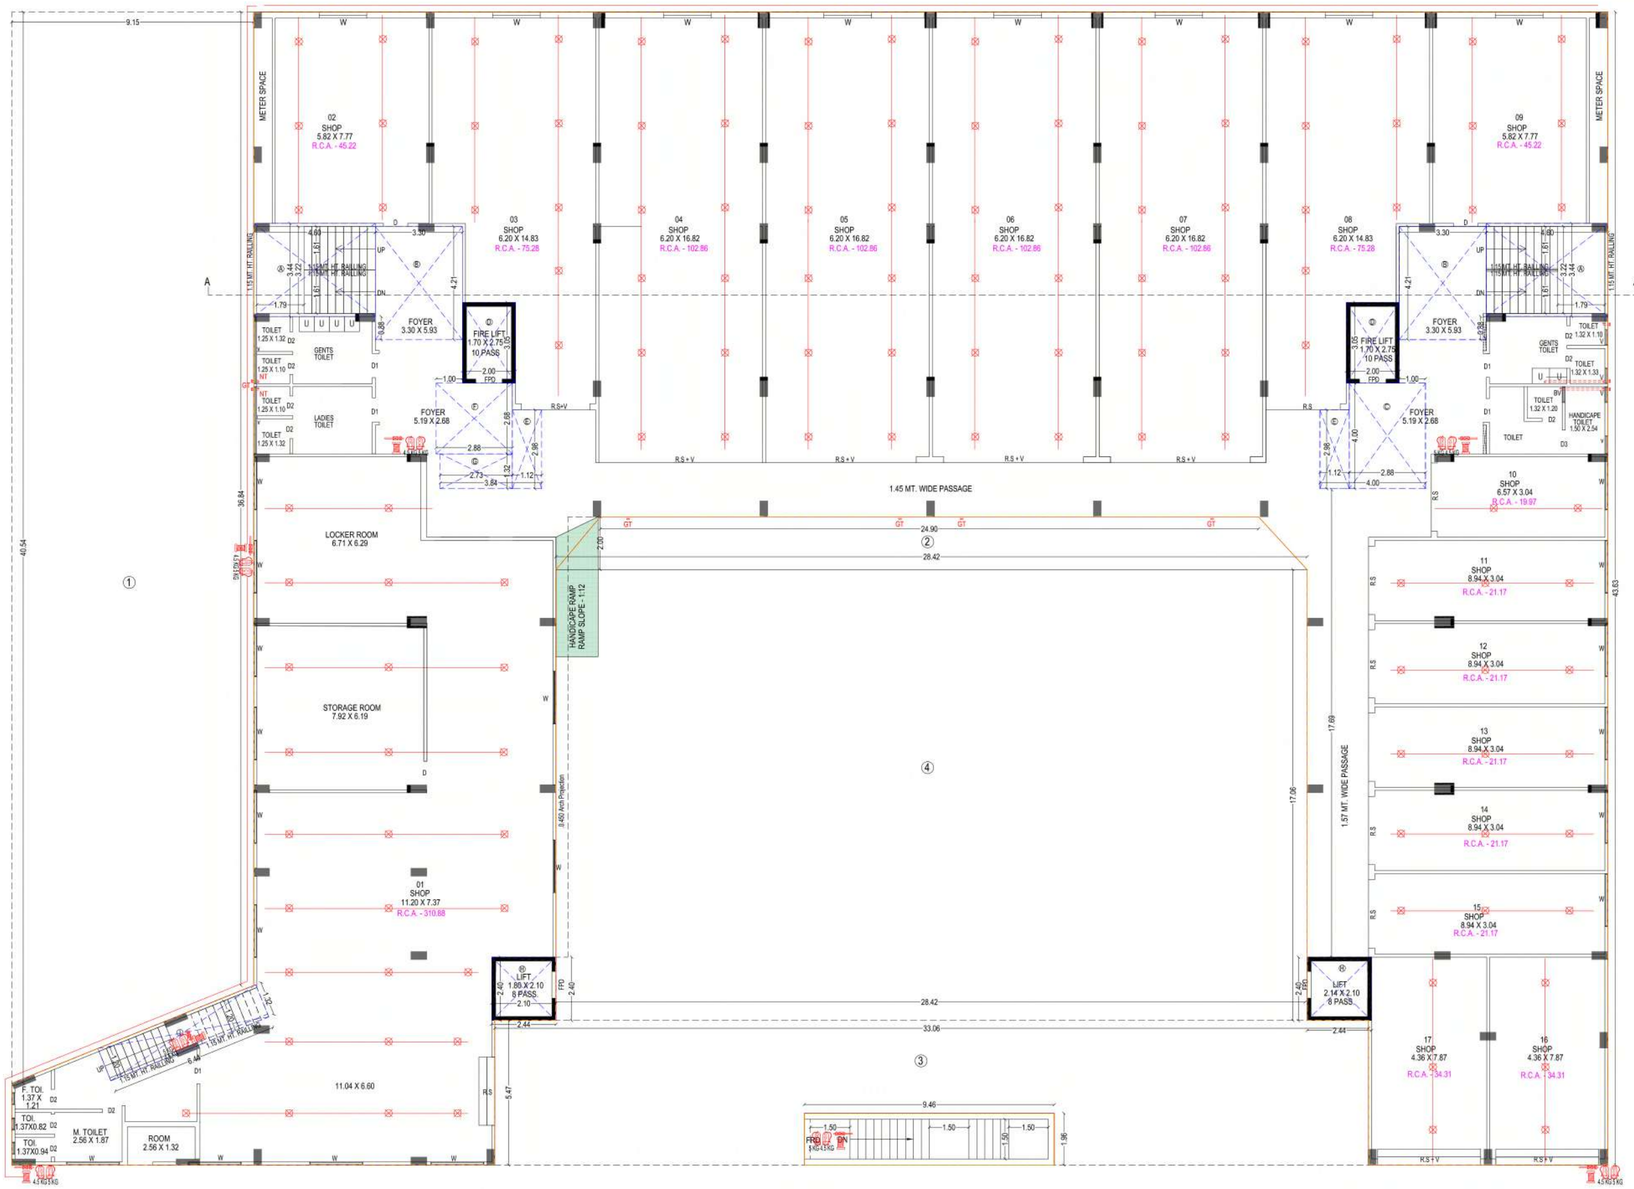

BLOCK - B
GROUND FLOOR PLAN


FIRST FLOOR PLAN (BLOCK - B)

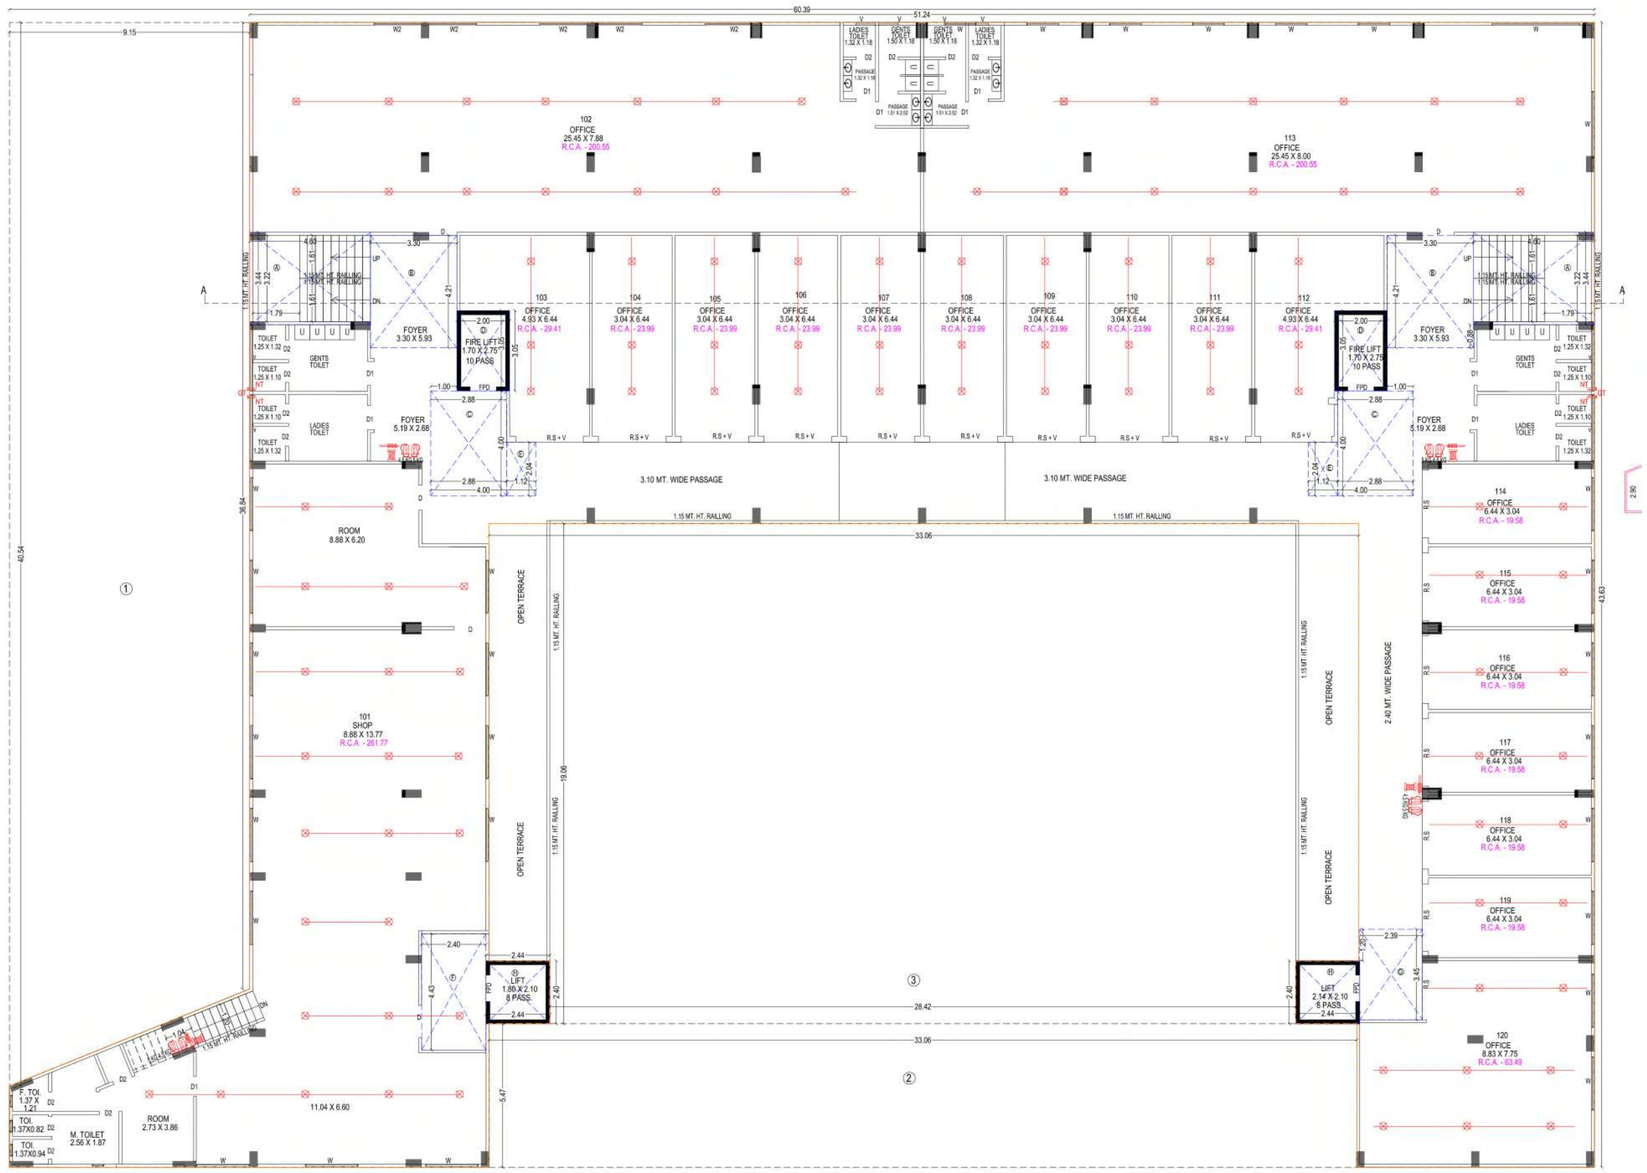

BLOCK - B

FIRST FLOOR PLAN


SECOND FLOOR PLAN (BLOCK - B)

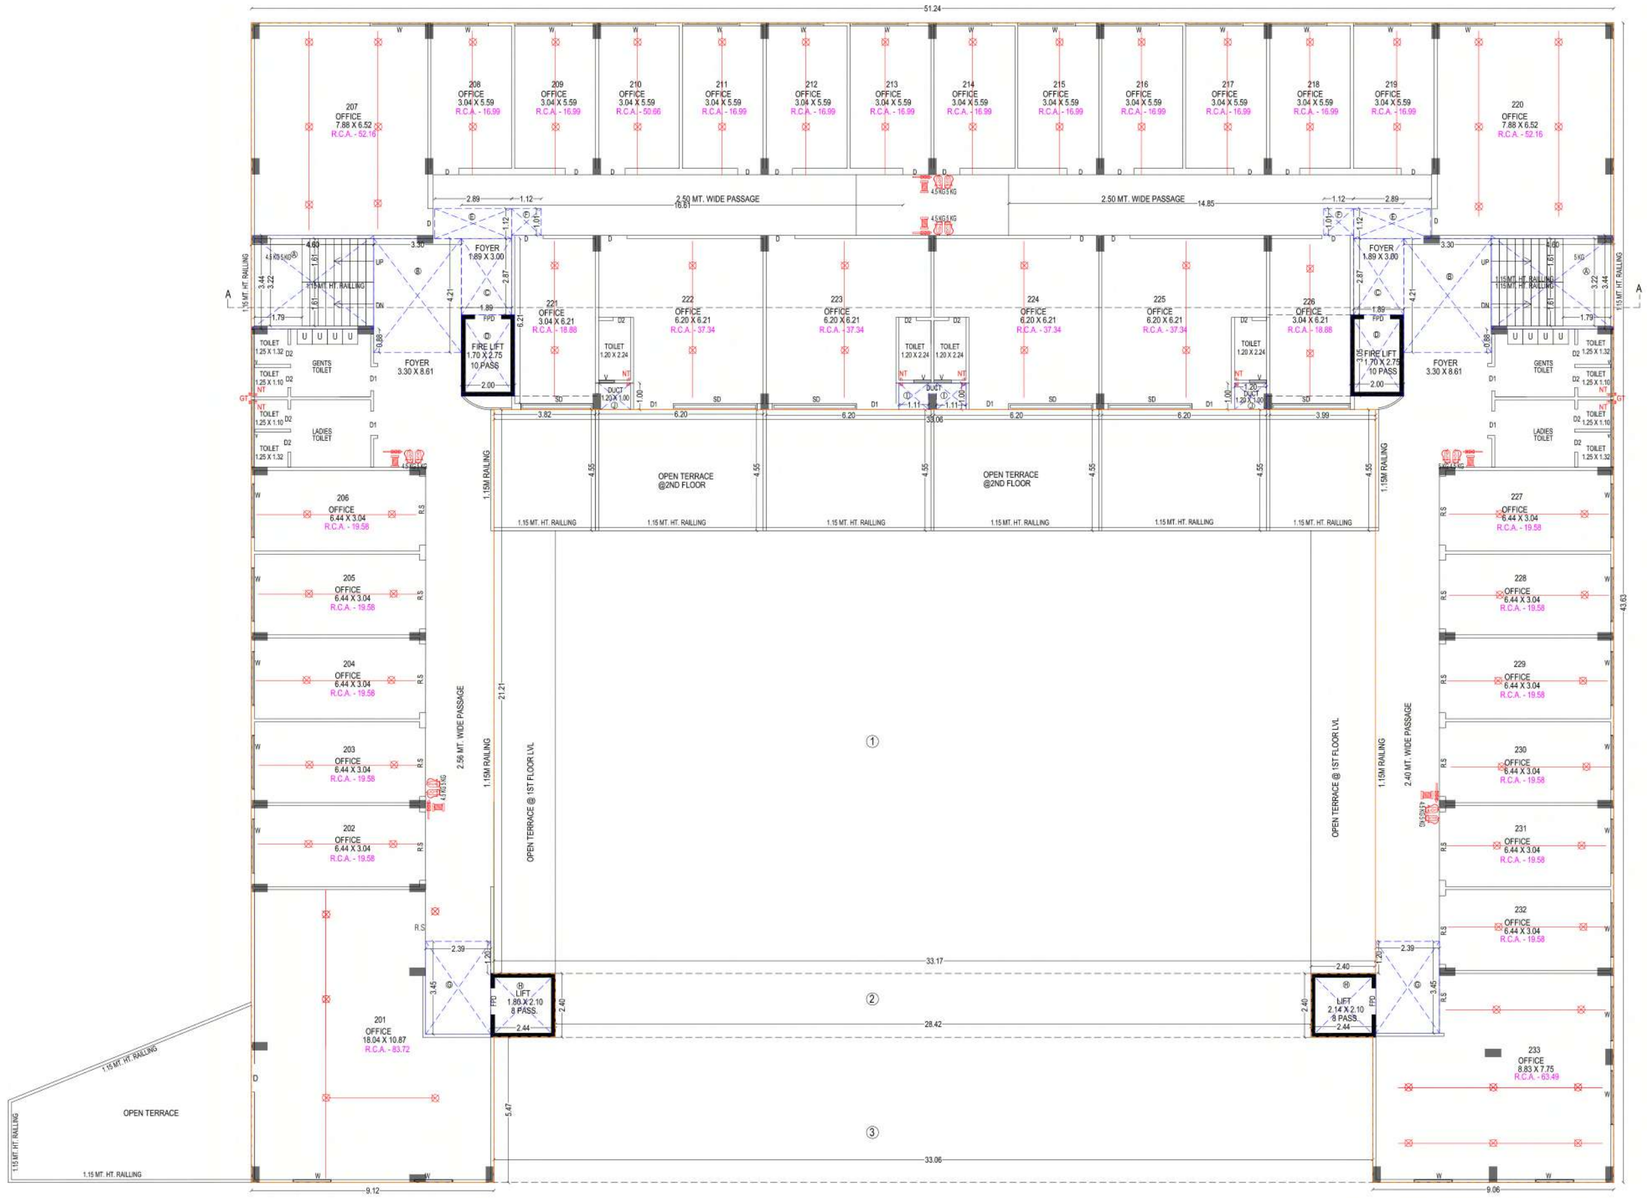

BLOCK - B


SECOND FLOOR PLAN

3RD FLOOR PLAN (BLOCK - B)

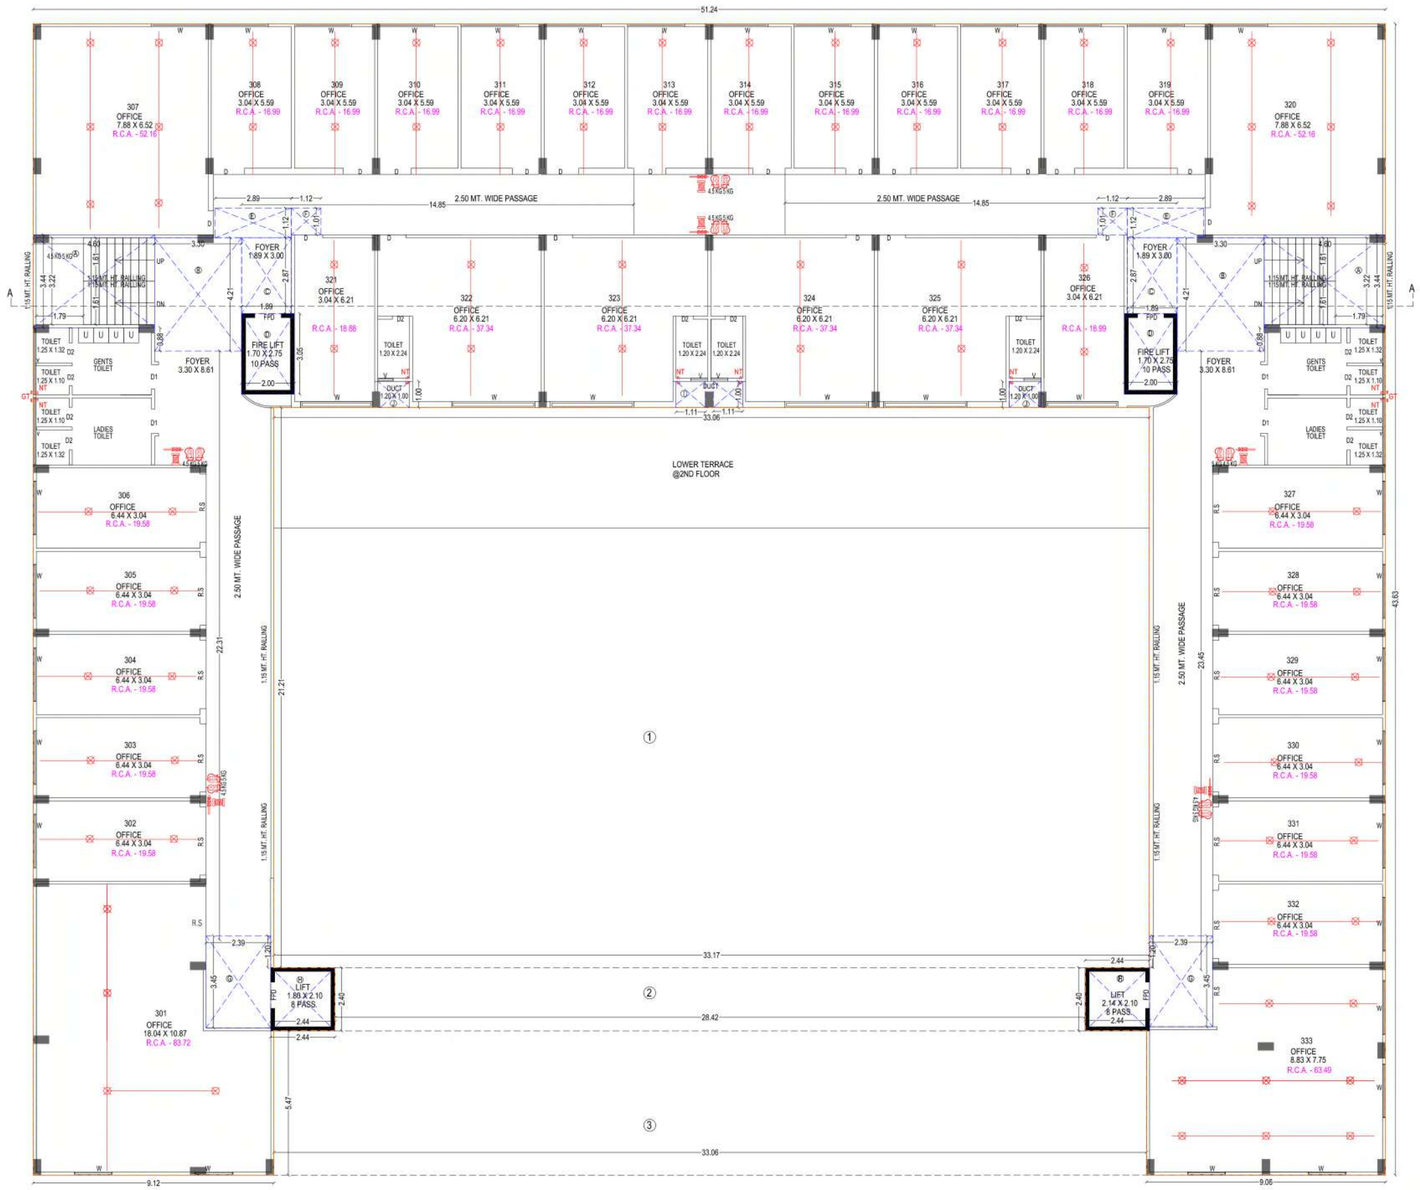

BLOCK - B
3RD FLOOR

4TH TO 6TH FLOOR PLAN (BLOCK - B)

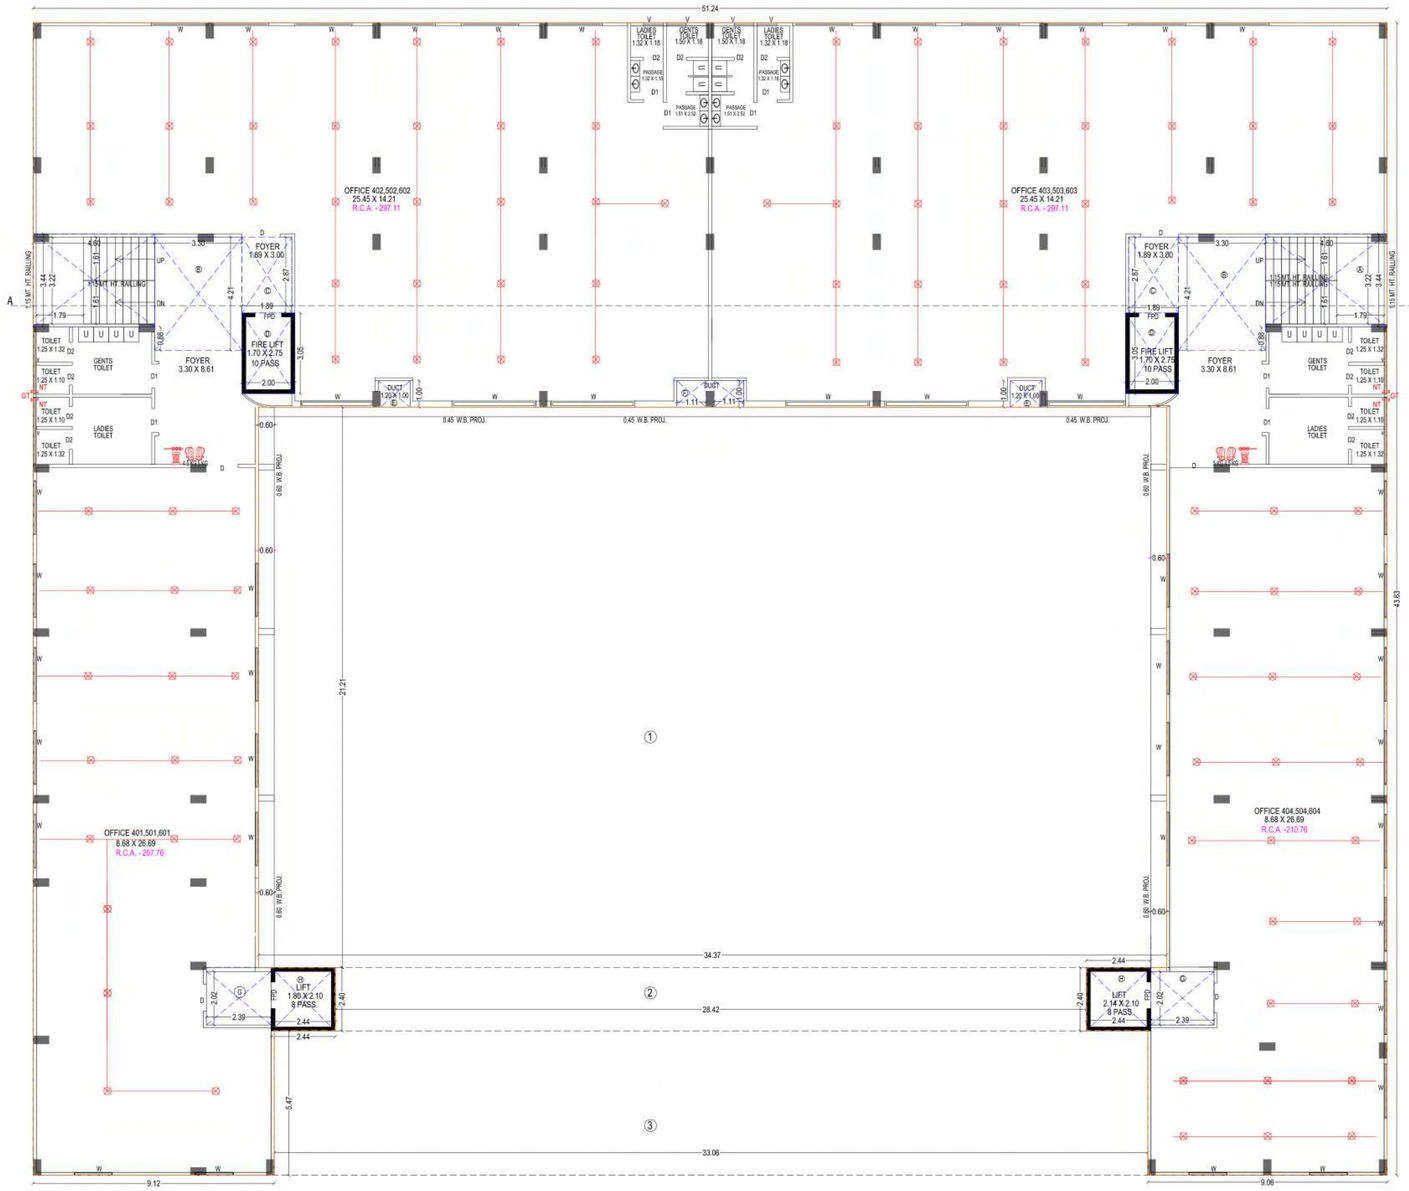

BLOCK - B
4TH TO 6TH FLOOR

SPECIFICATION

STRUCTURE
Earthquake Resistant RCC Frame Structure as per IS.

WALL FINISH
Internal : Finish Plaster with white cement based putty finish,
External : Double Coat Finish Plaster with Acrylic paint

FLOORING
Double charge vitrified flooring in all offices and **Shops**
ceramic tiles in all toilets

DOORS & SHUTTER
Shutter : M.S. Railing Shutter with Premium Finish
all toilets Doors : Flush Doors.

WINDOWS
Aluminium Windows : Heavy Duty Aluminium
color anodised Windows.

PLUMBING
Pipe Fittings : PVC / UPVC Pipes.
CP Fitting and Accessories : Branded CP Accessories

ELECTRICAL
Fixtures & Cables : Premium Brands like RR Cable / Havells / Polycab



ડો. શ્રી શાંતિલાલ ત્રિકમલાલ પટેલ

સહકાર ભવન

કાલુપુર બેન્ક પાછળ, નળસરોવર રોડ, સાણંદ - 382110
E - mail : sanandtpsu1617@gmail.com
M. +91 95861 94861

Developers

SANAND TALUKA SAHAKARI KHARID VECHAN SANGH LTD.

Architect

Mark Design
Consulting Engineer & planner

Scan for Location