EKAM

Ekam, Nr. Radhe Square, Opp. Pramukh Arcade, Reliance Circle,
Kudasan, Gandhinagar, Gujarat - 382421.


AMI DEVELOPERS

Nr. Radhe Square, Opp. Pramukh Arcade, Reliance Circle,
Kudasan, Gandhinagar, Gujarat - 382421.
Contact No. :- +91 75728 77377


RERA Registration No. _____ **https://gujrera.gujarat.gov.in/**

Image is only for Representative Purpose




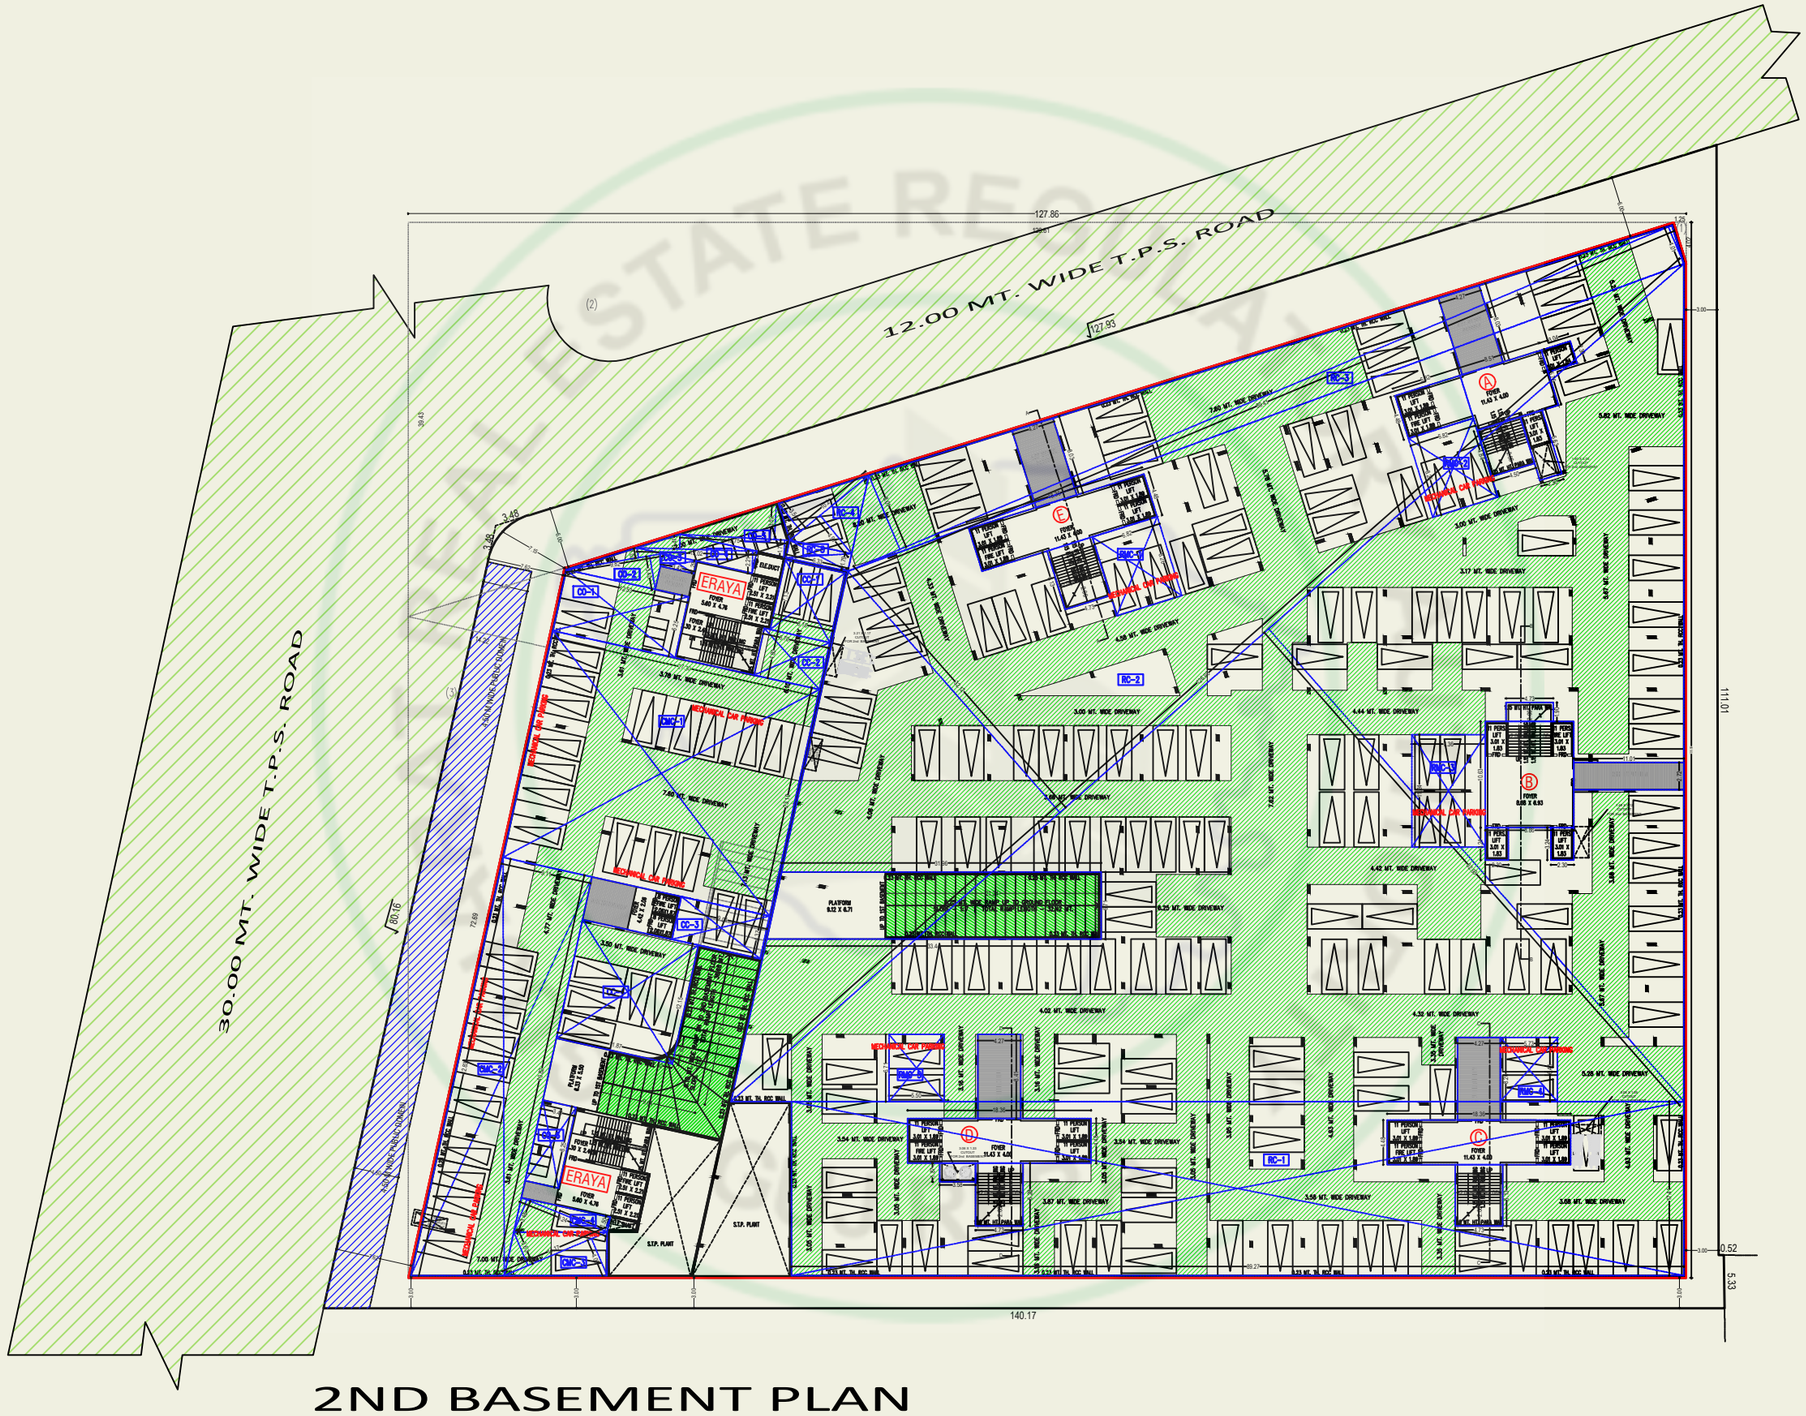


2ND BASEMENT PLAN

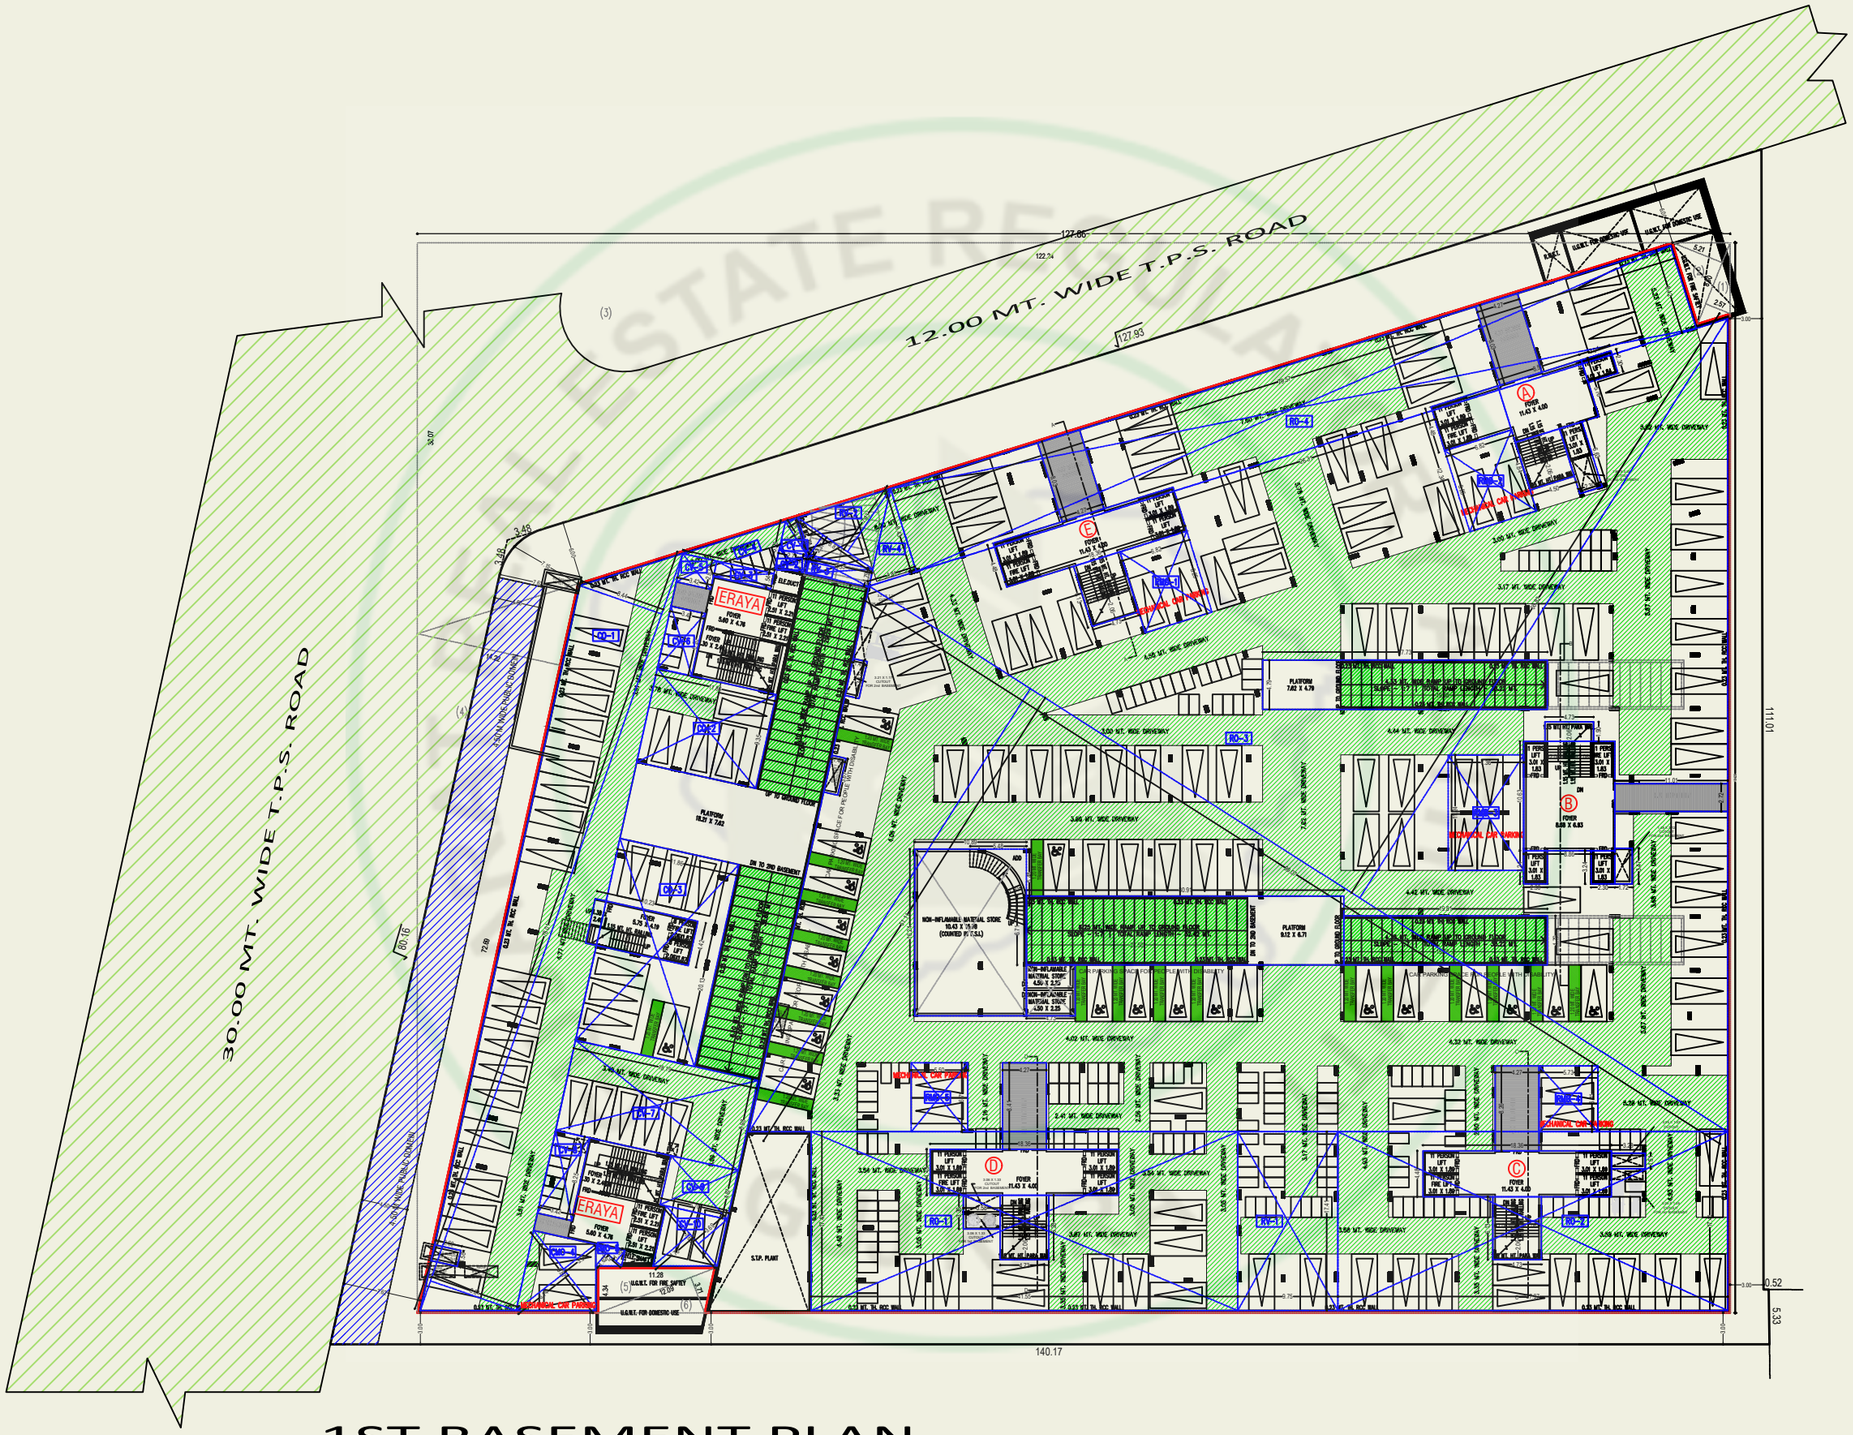


1ST BASEMENT PLAN

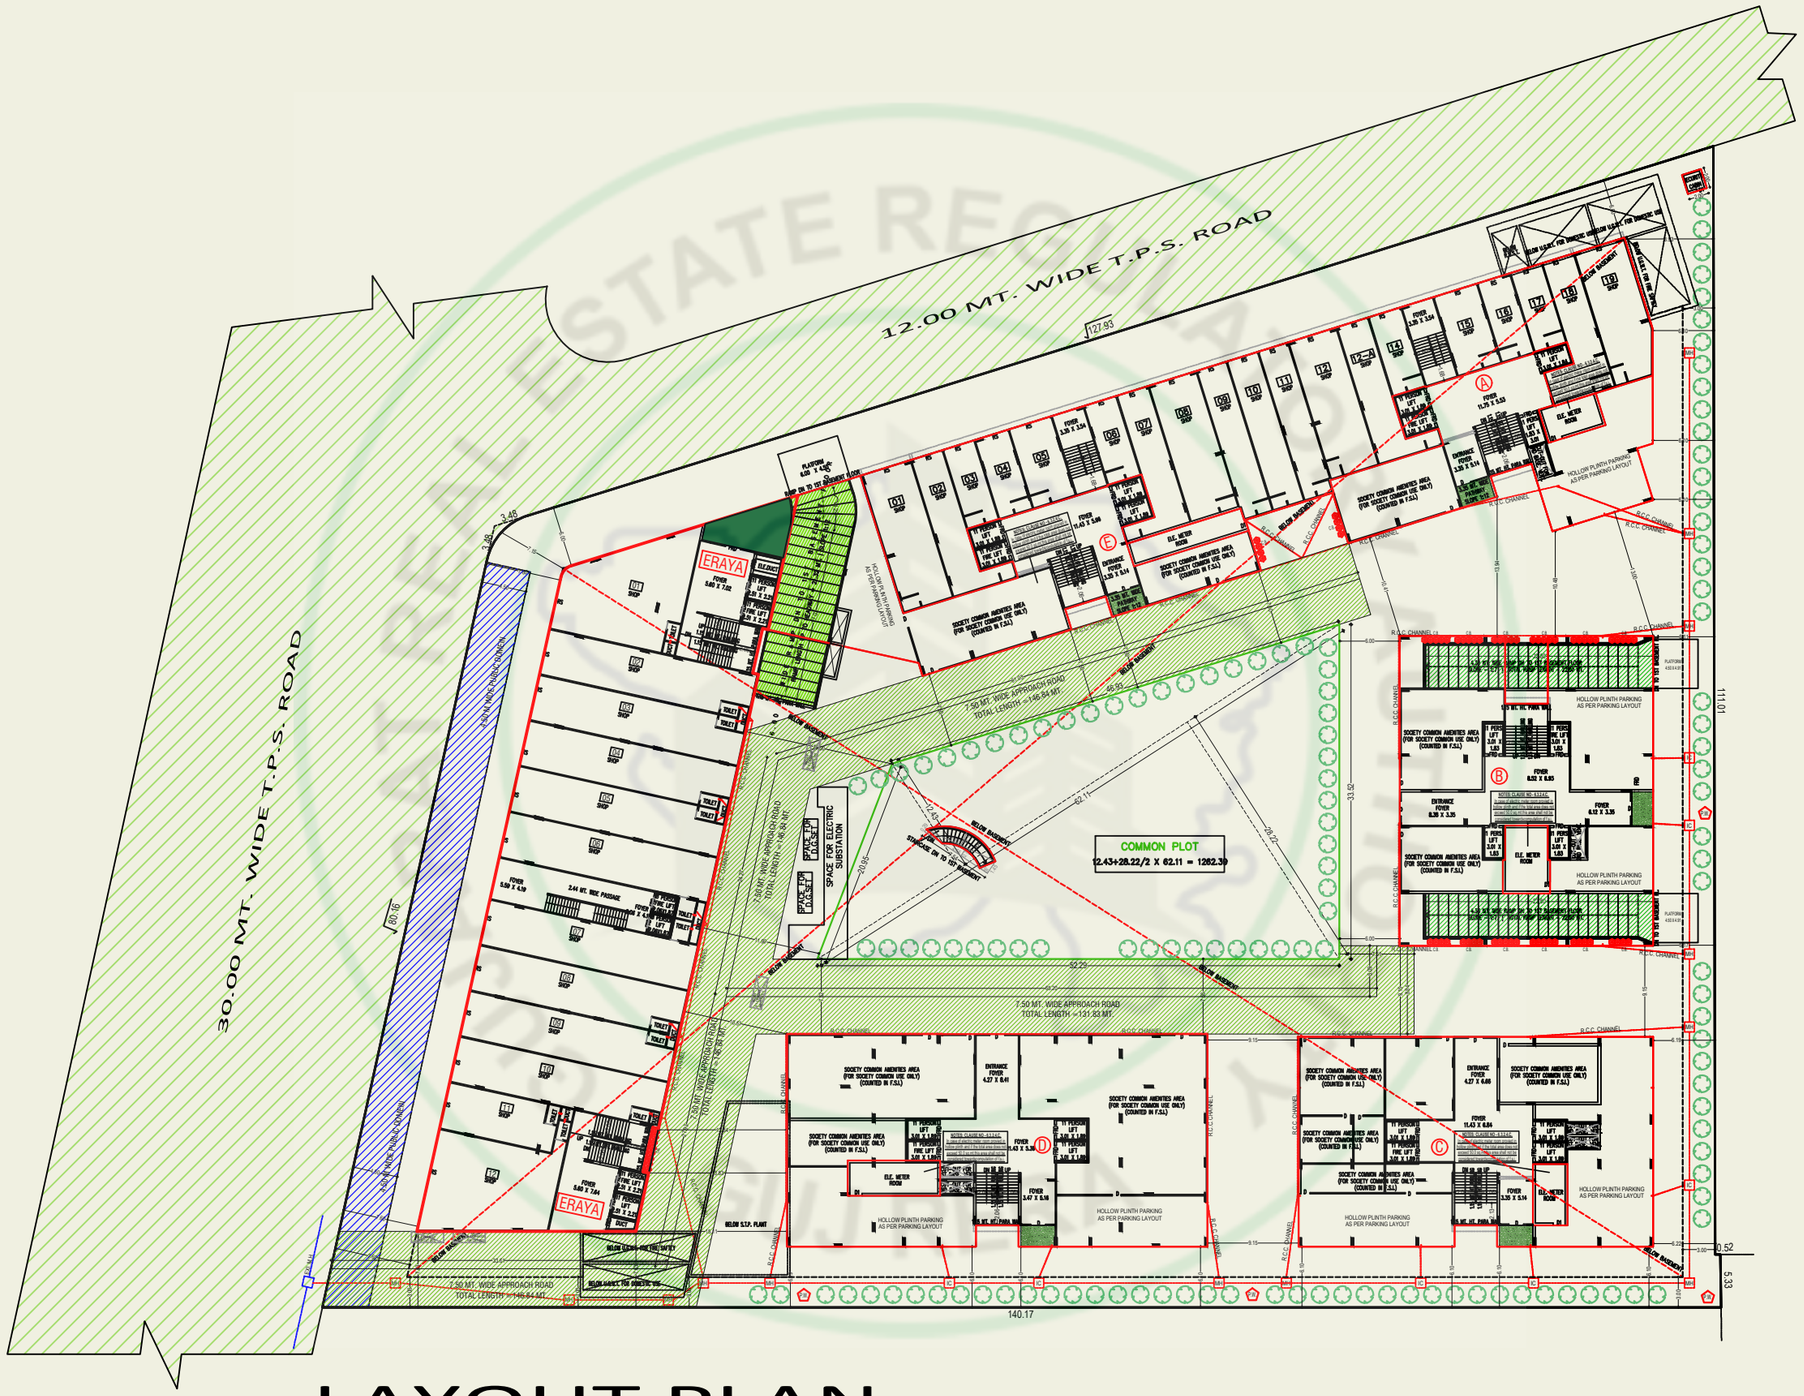
12.00 MT. WIDE T.P.S. ROAD
30.00 MT. WIDE T.P.S. ROAD
24.0 MT. WIDE ROAD DRAIN
7.50 MT. WIDE APPROACH ROAD
TOTAL LENGTH =146.84 MT.
7.50 MT. WIDE APPROACH ROAD
TOTAL LENGTH =131.93 MT.
7.50 MT. WIDE APPROACH ROAD
TOTAL LENGTH =146.84 MT.
2.44 MT. WIDE PASSAGE
SPACE FOR ELECTRIC SUBSTATION
COMMON PLOT
(2.43+28.22/2 X 62.11 = 1262.39
ERAYA
SOCIETY COMMON AMENITIES AREA (FOR SOCIETY COMMON USE ONLY) (COUNTED IN F.S.I.)
HOLLOW PLINTH PARKING AS PER PARKING LAYOUT
R.C.C. CHANNEL
BELOW BASEMENT
BELOW S.T.P. PLANT
140.17
111.01
52.25
33.92
5.33
0.52


LAYOUT PLAN

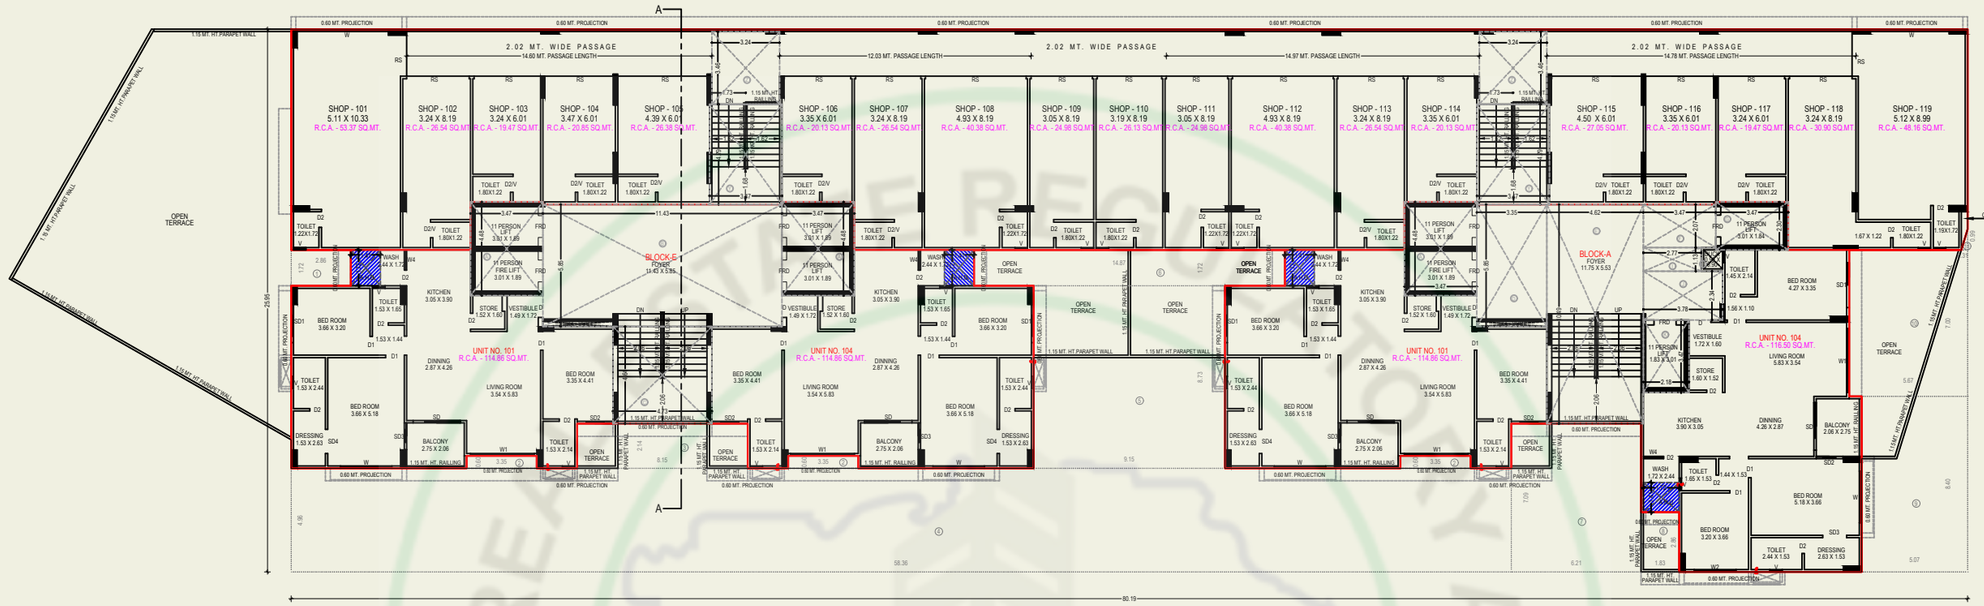

1ST FLOOR PLAN (BLOCK-A+E)

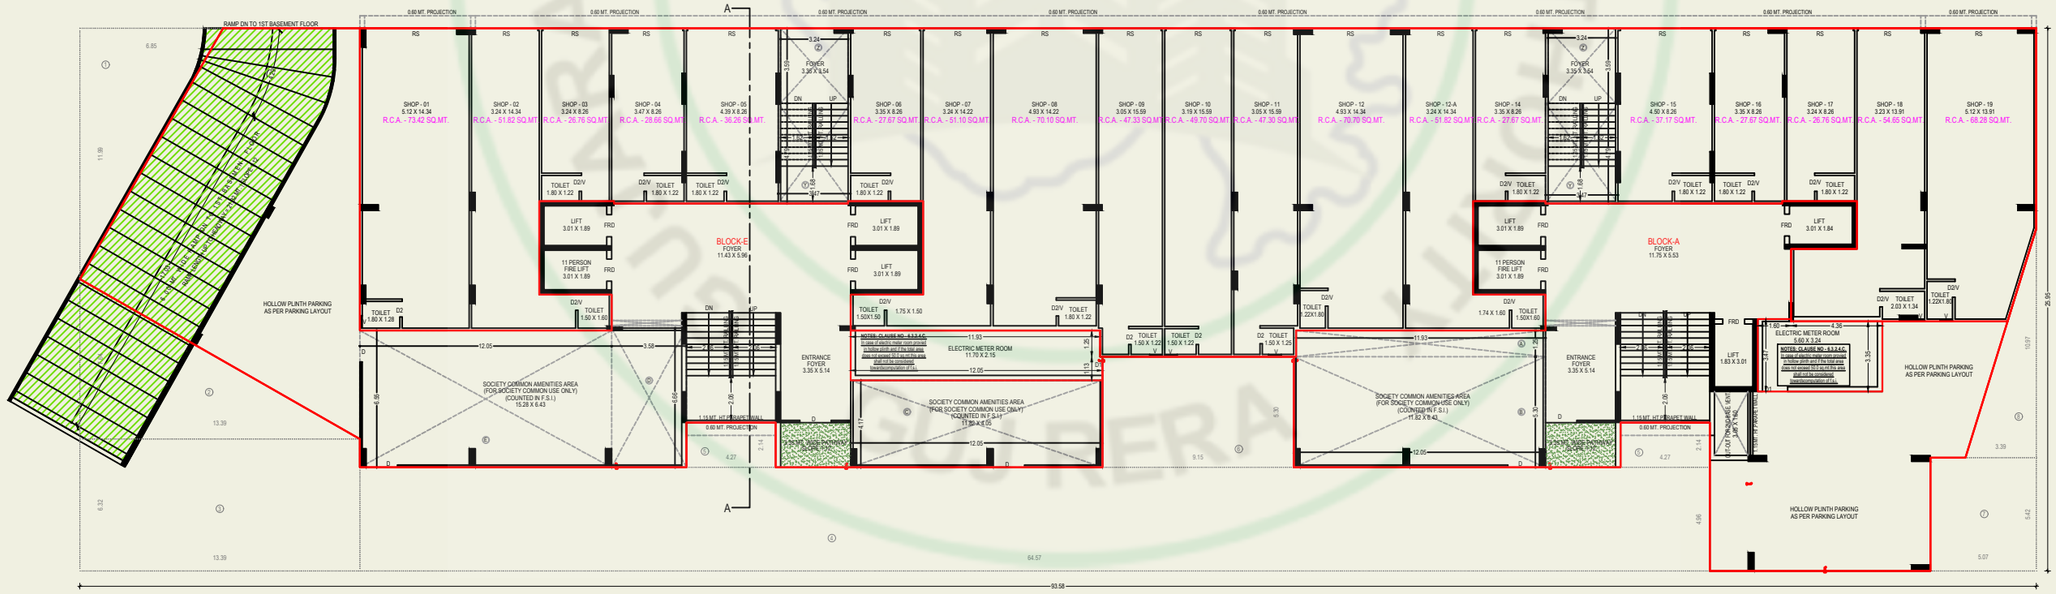


GROUND FLOOR PLAN (BLOCK-A+E)

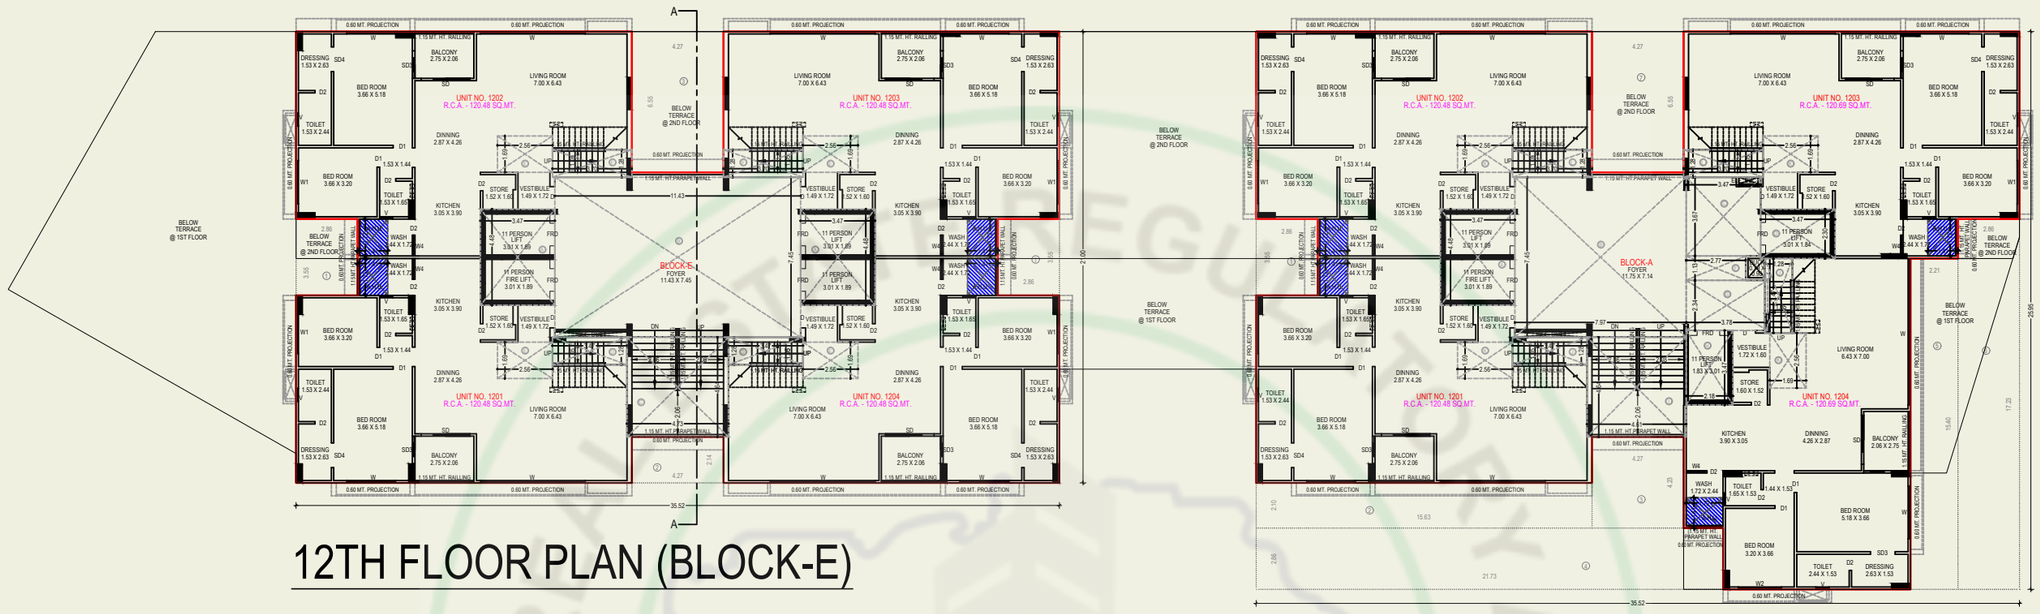


12TH FLOOR PLAN (BLOCK-E)

12TH FLOOR PLAN (BLOCK-A)

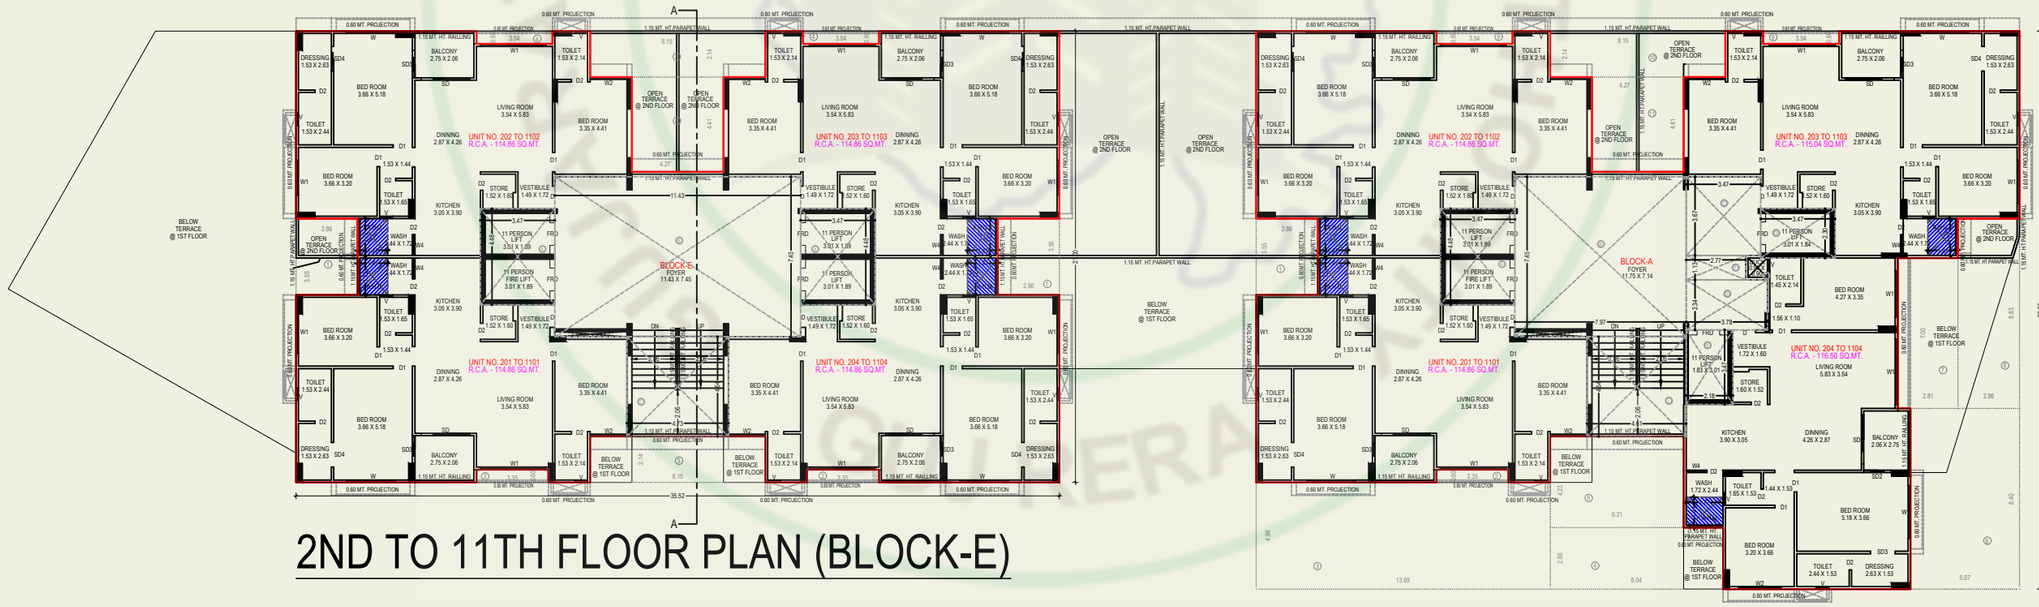


2ND TO 11TH FLOOR PLAN (BLOCK-E)

2ND TO 11TH FLOOR PLAN (BLOCK-A)

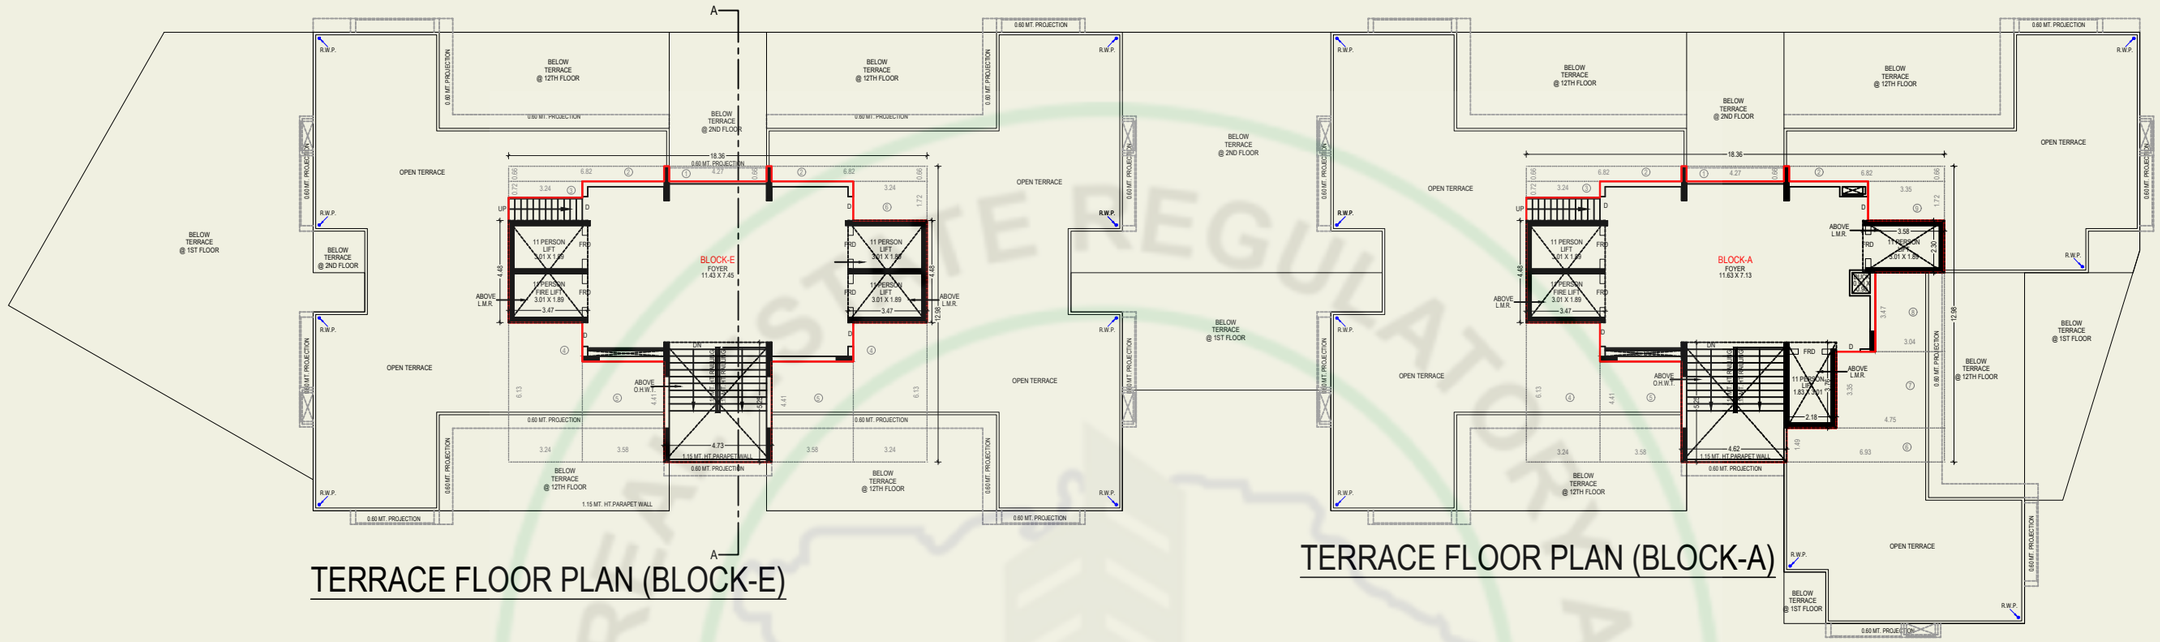


TERRACE FLOOR PLAN (BLOCK-E)

TERRACE FLOOR PLAN (BLOCK-A)

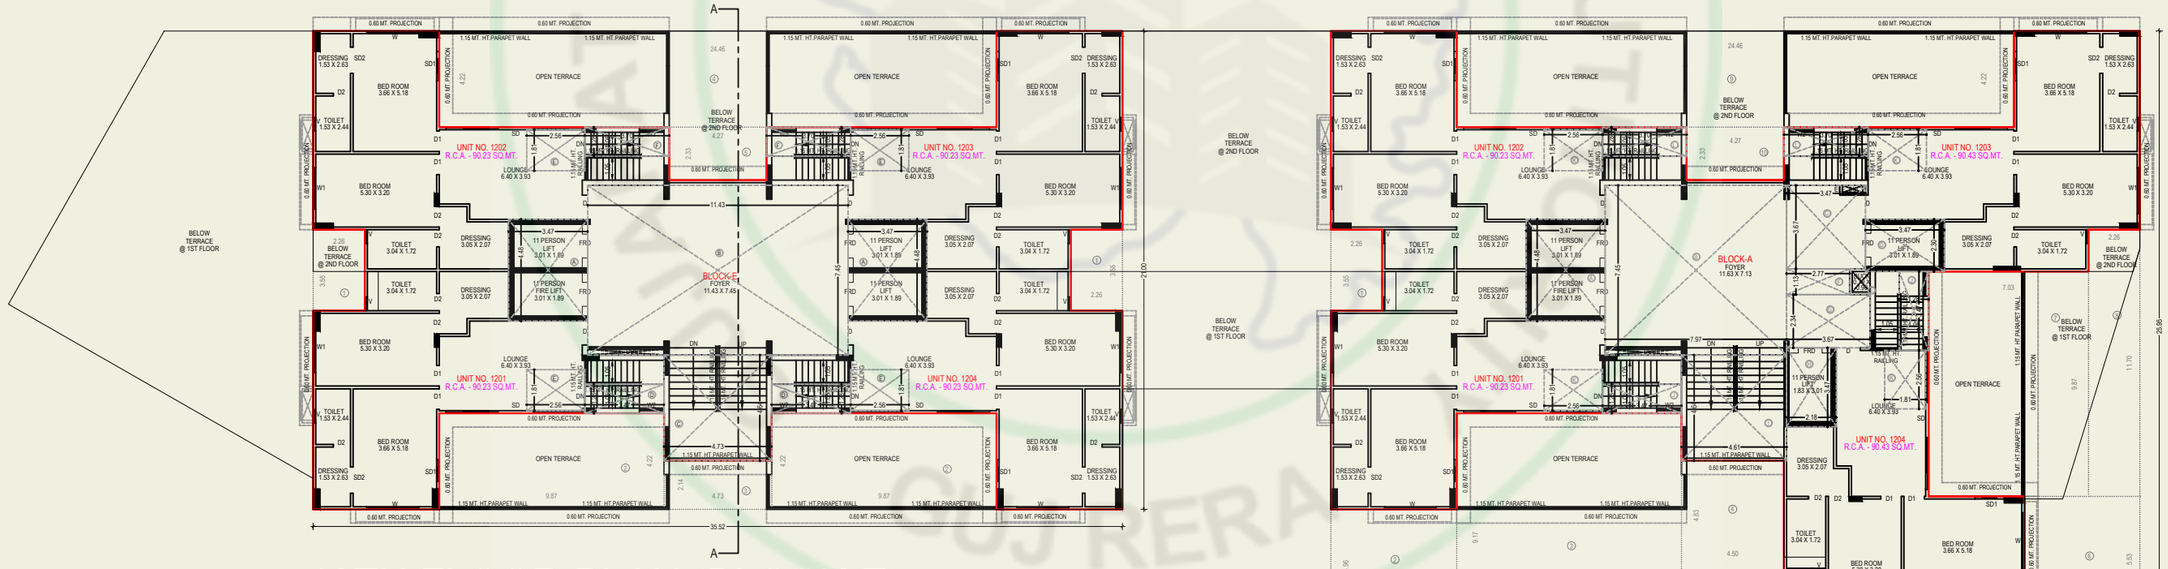


13TH FLOOR PLAN (BLOCK-E)


13TH FLOOR PLAN (BLOCK-A)

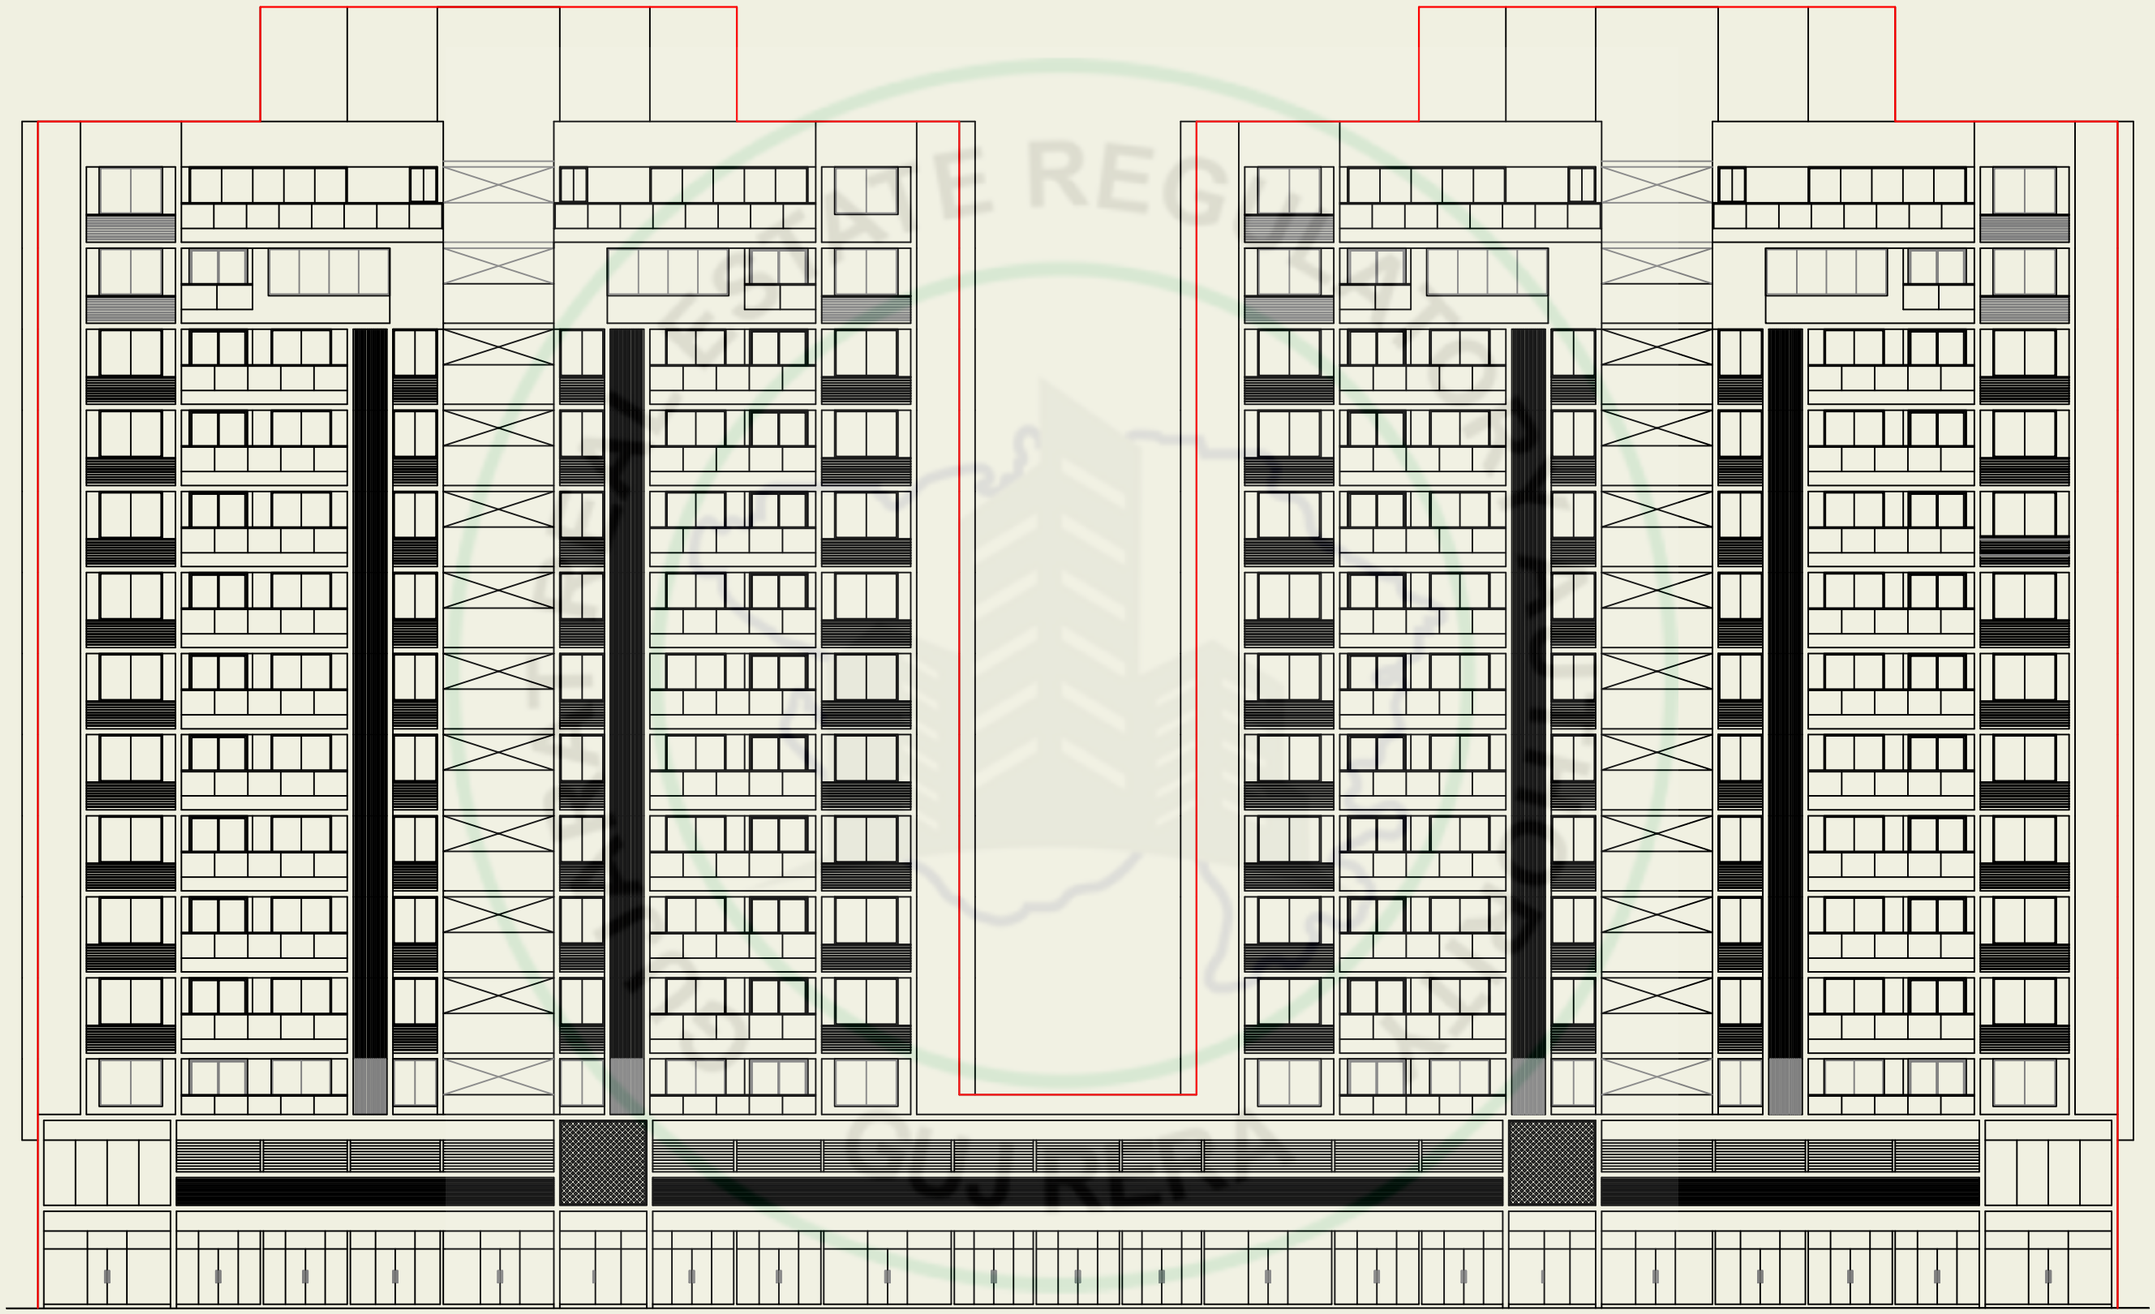


ELEVATION (BLOCK-A+E)

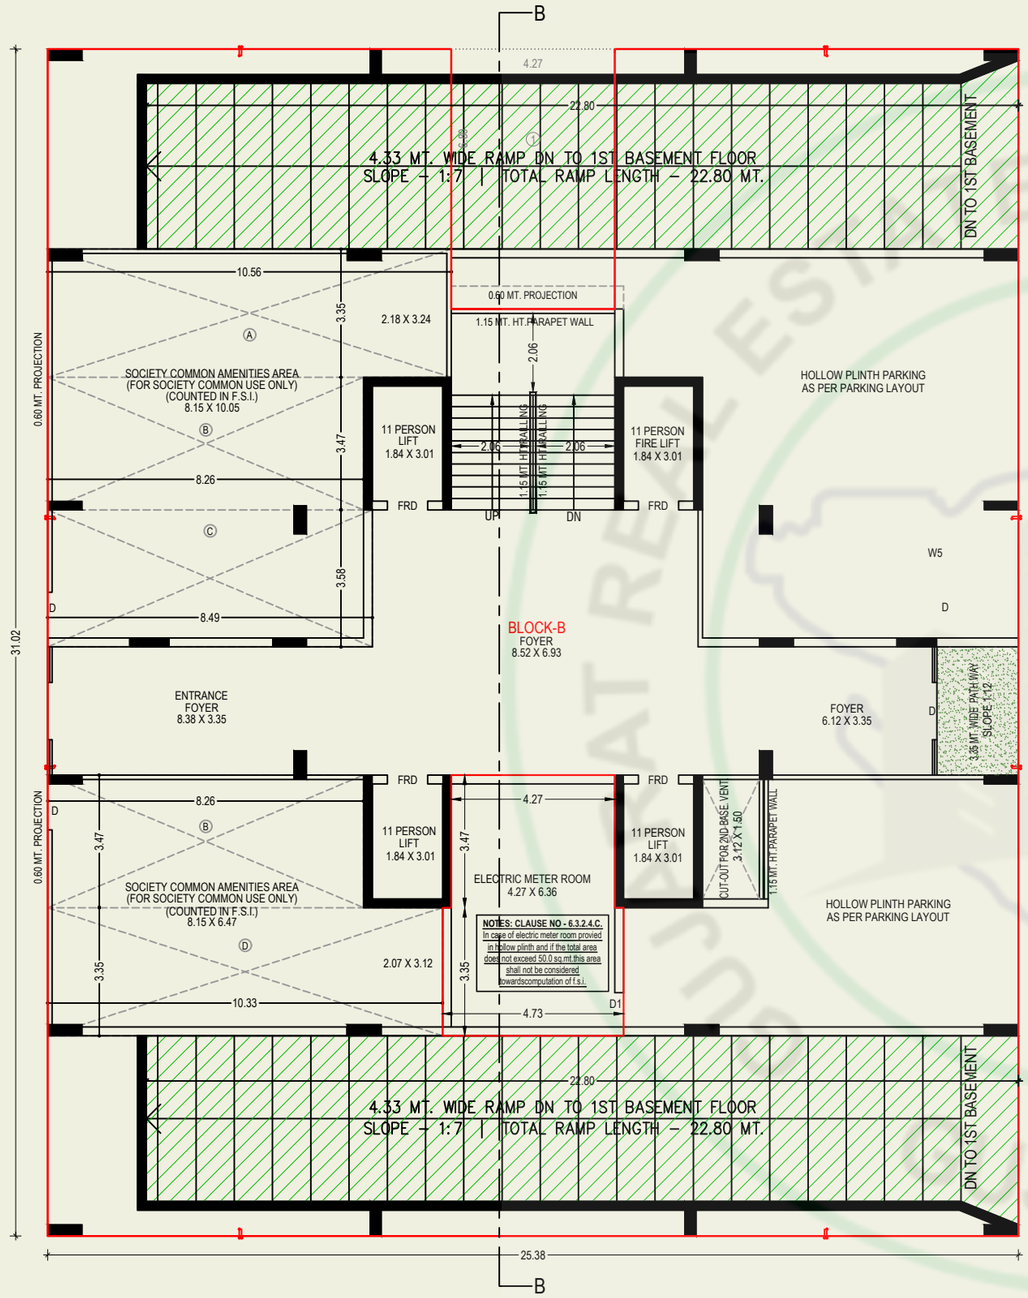


GROUND FLOOR PLAN (BLOCK-B)

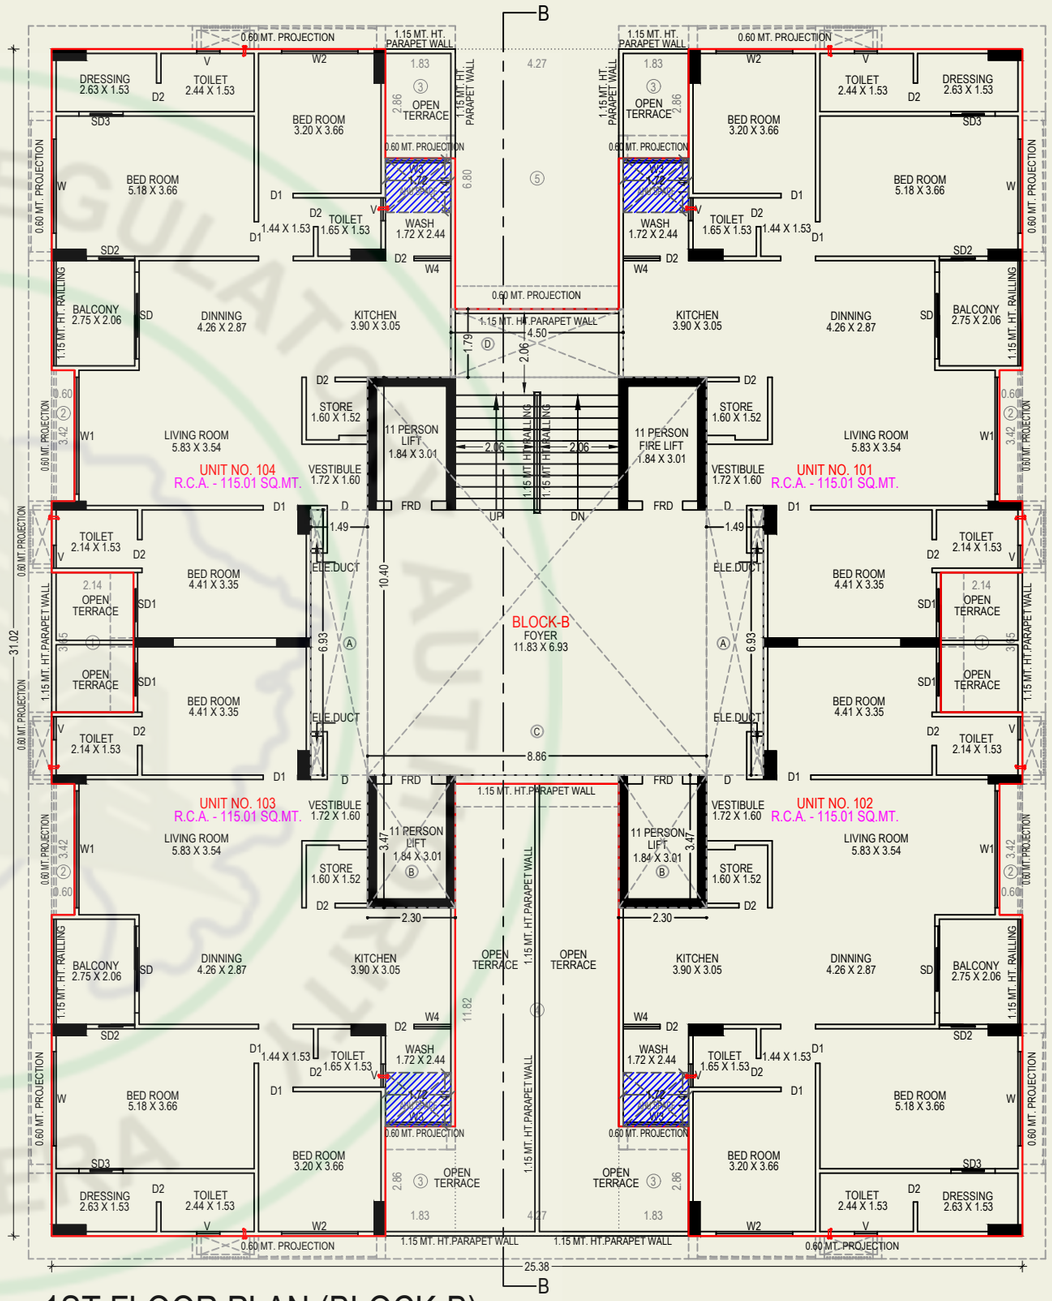


1ST FLOOR PLAN (BLOCK-B)

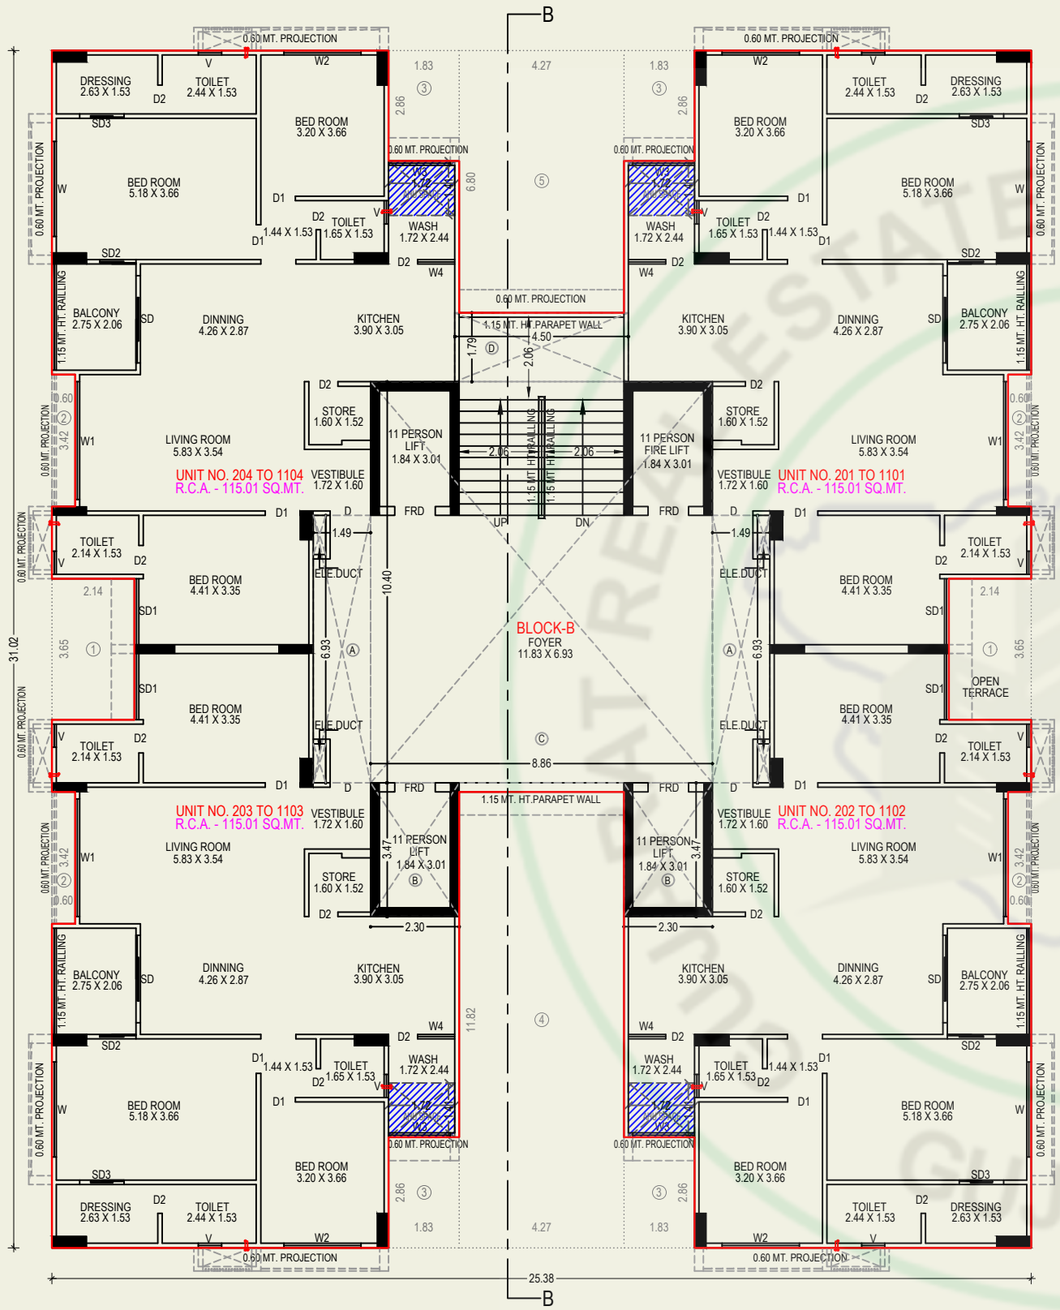


2ND TO 11TH FLOOR PLAN (BLOCK-B)

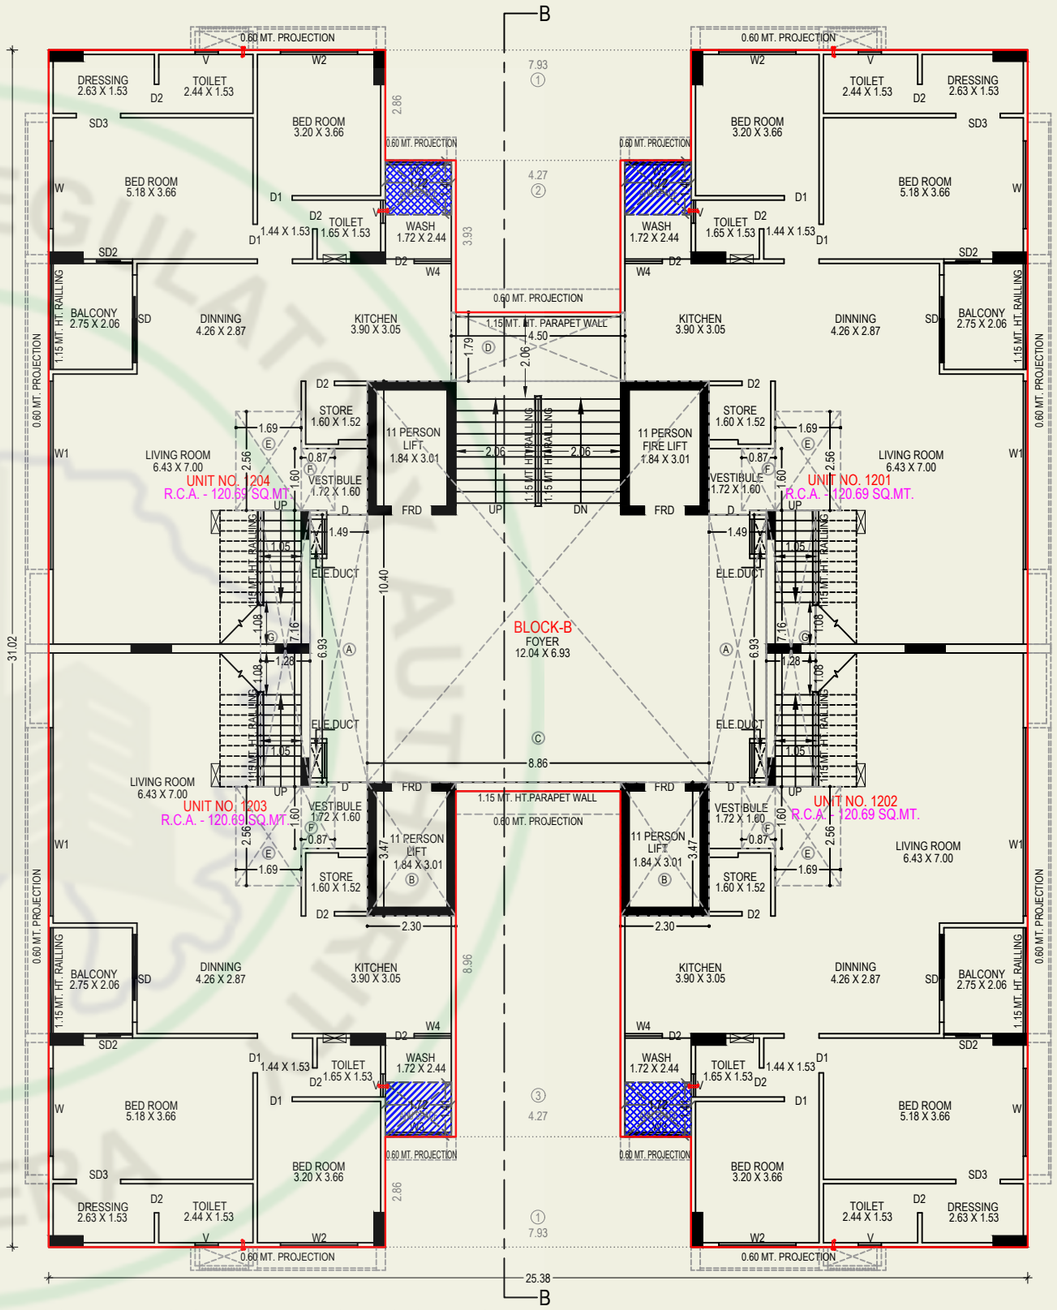

12TH FLOOR PLAN (BLOCK-B)

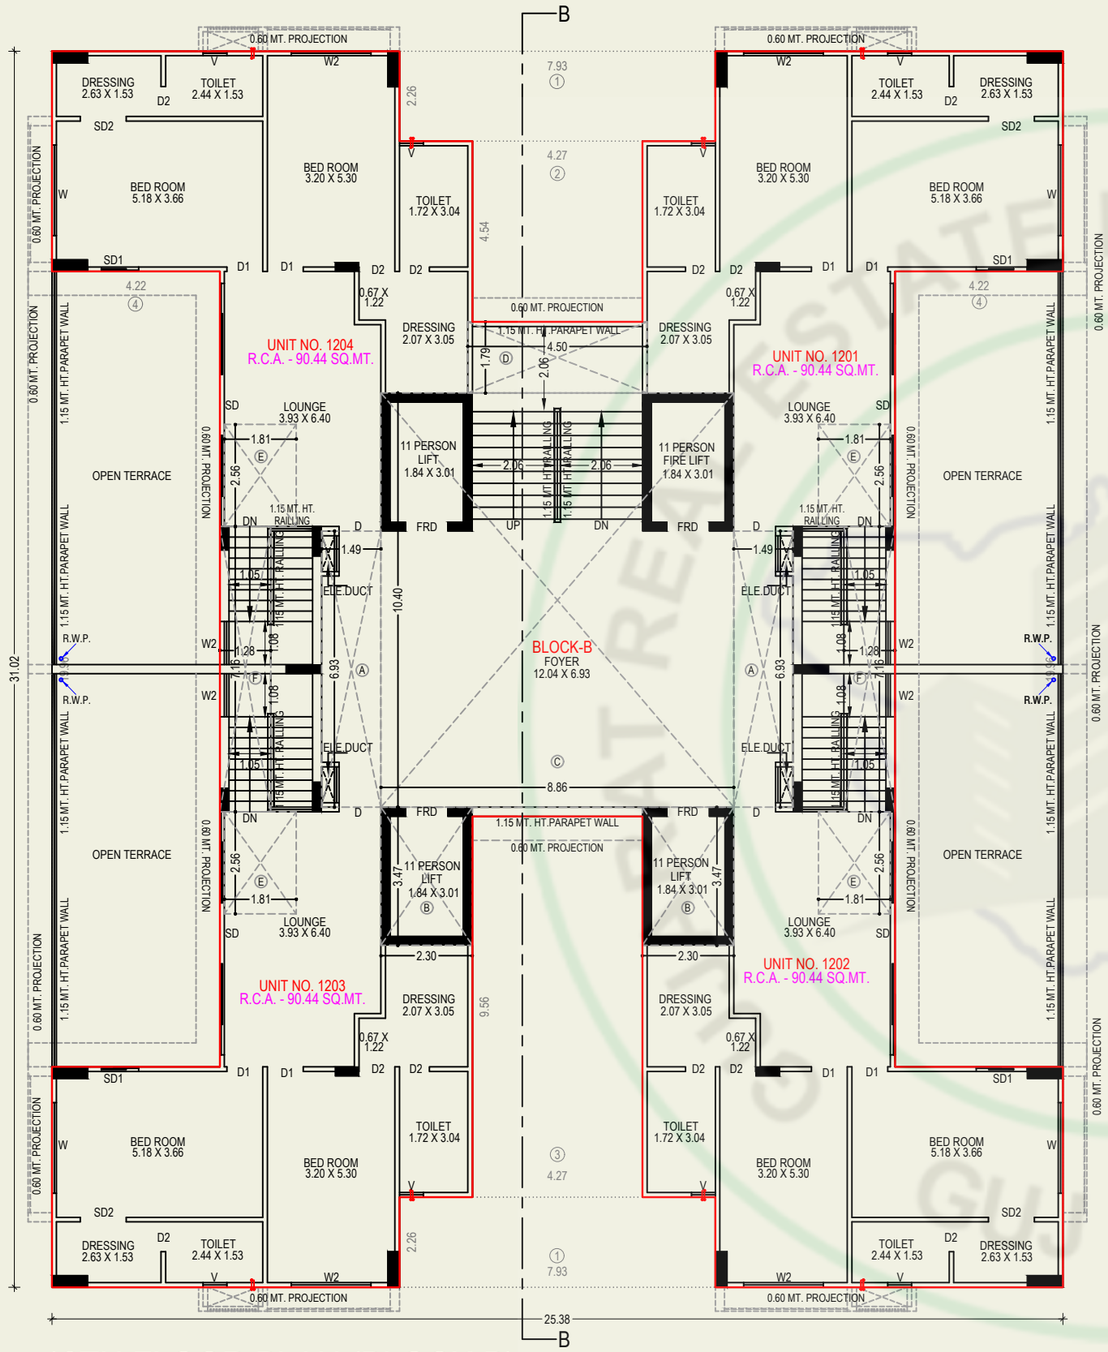


13TH FLOOR PLAN (BLOCK-B)

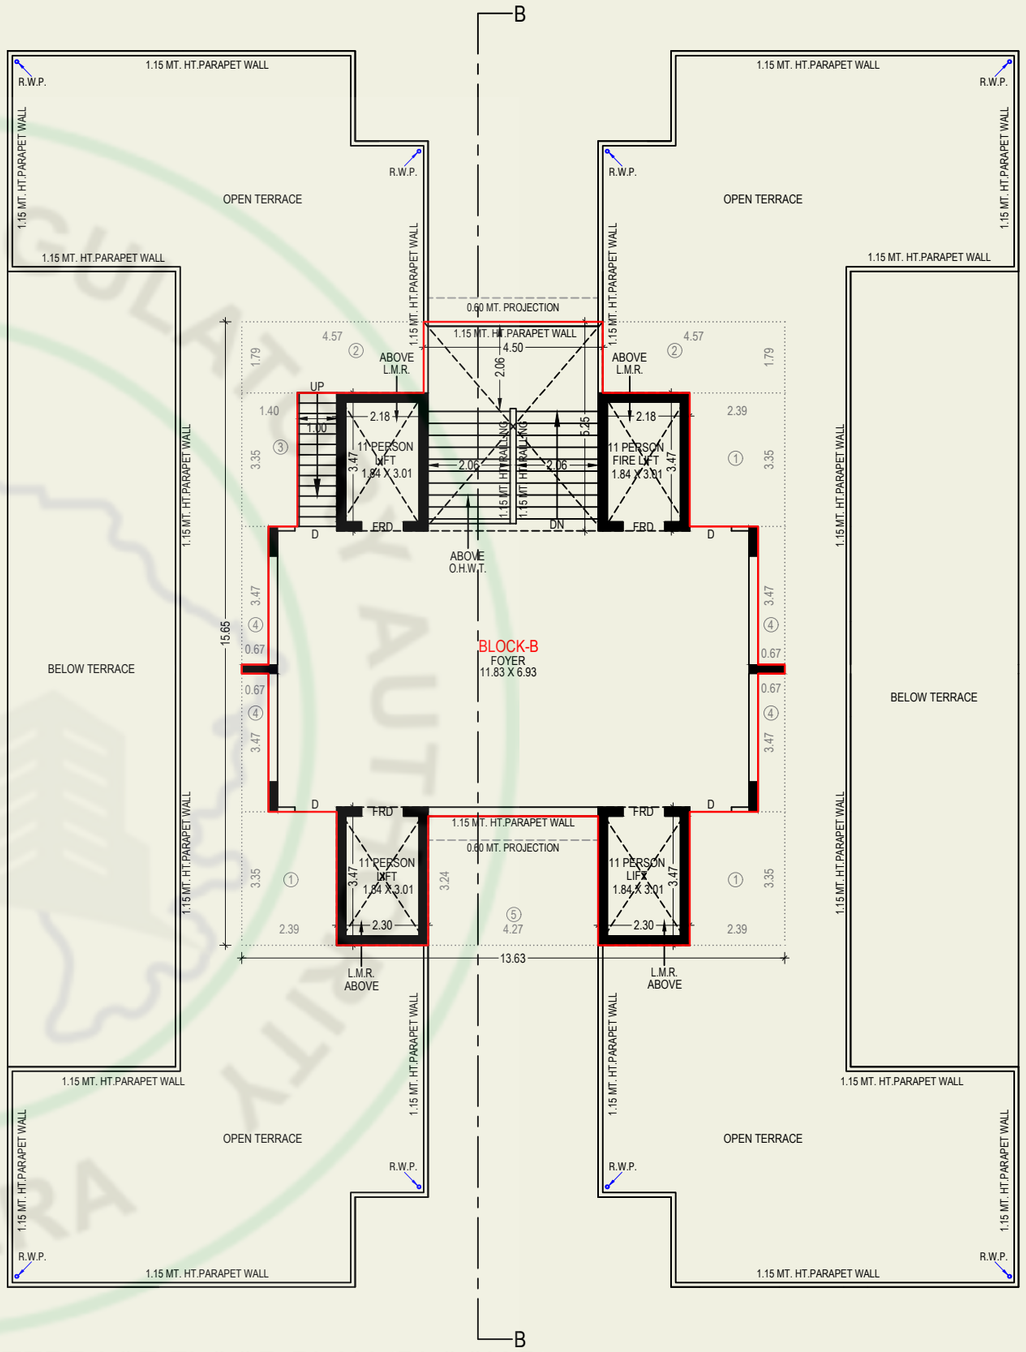


TERRACE FLOOR PLAN (BLOCK-B)




ELEVATION (BLOCK-B)

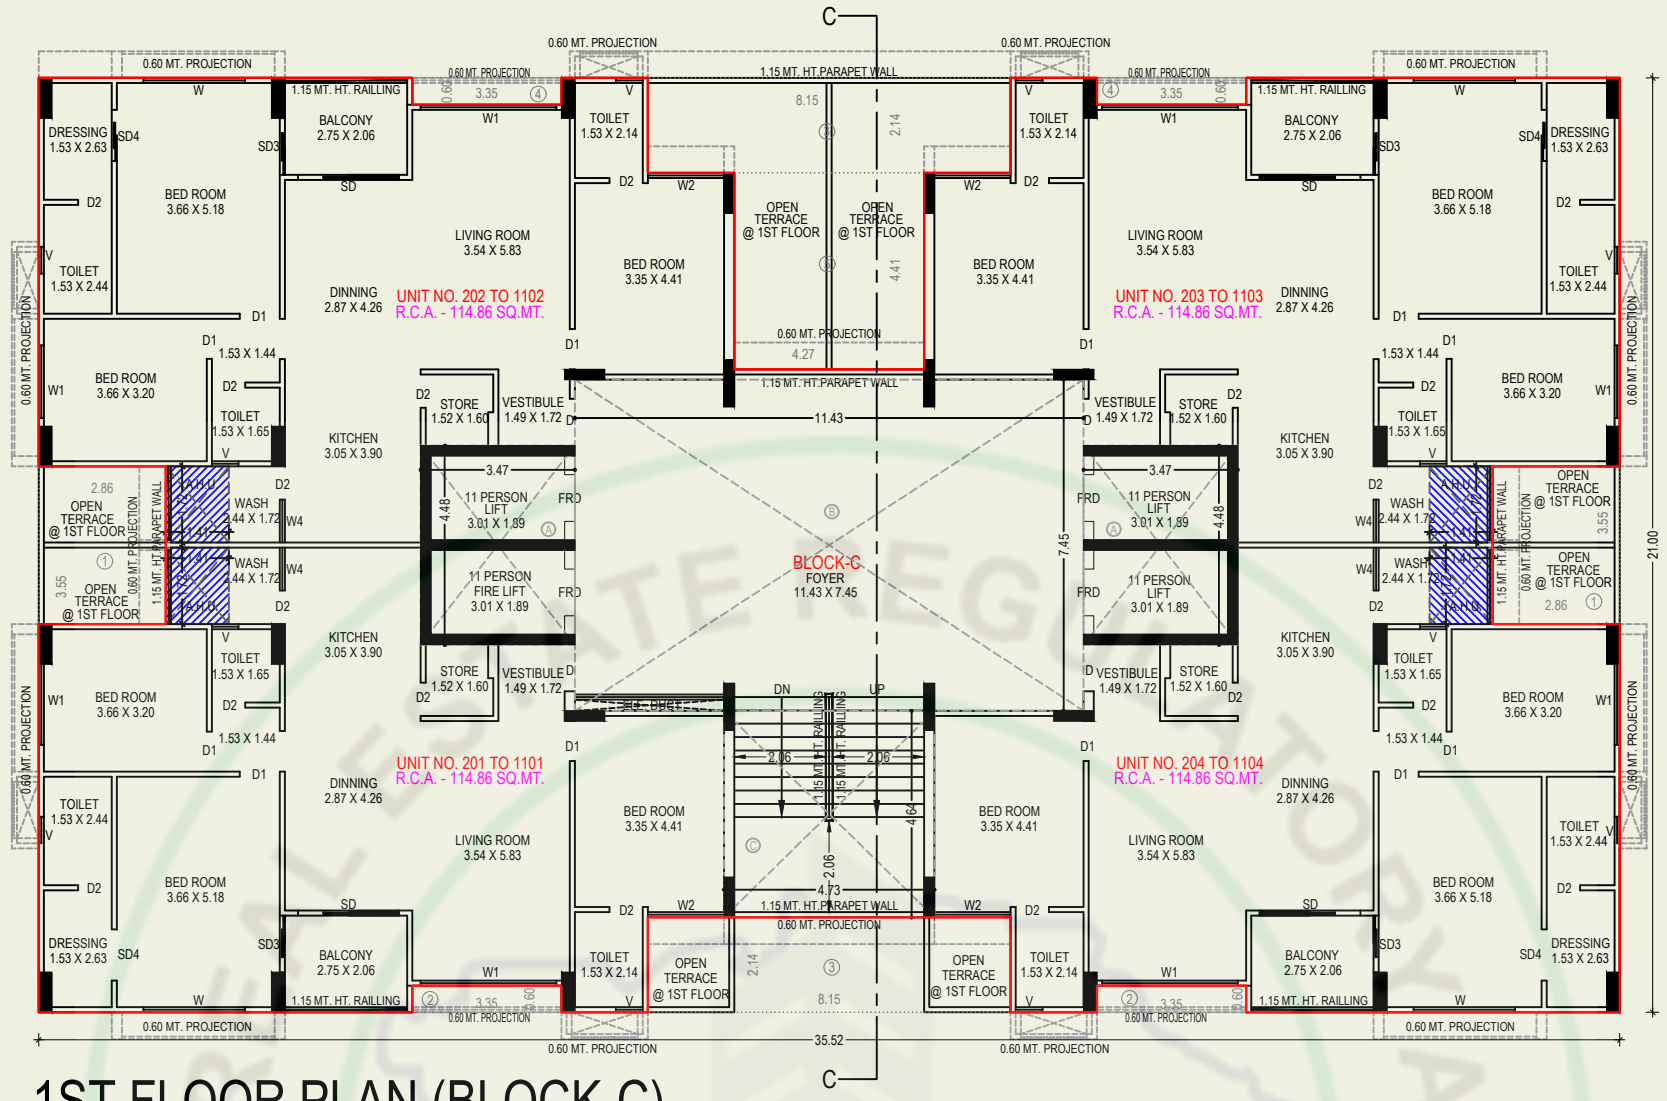

1ST FLOOR PLAN (BLOCK-C)

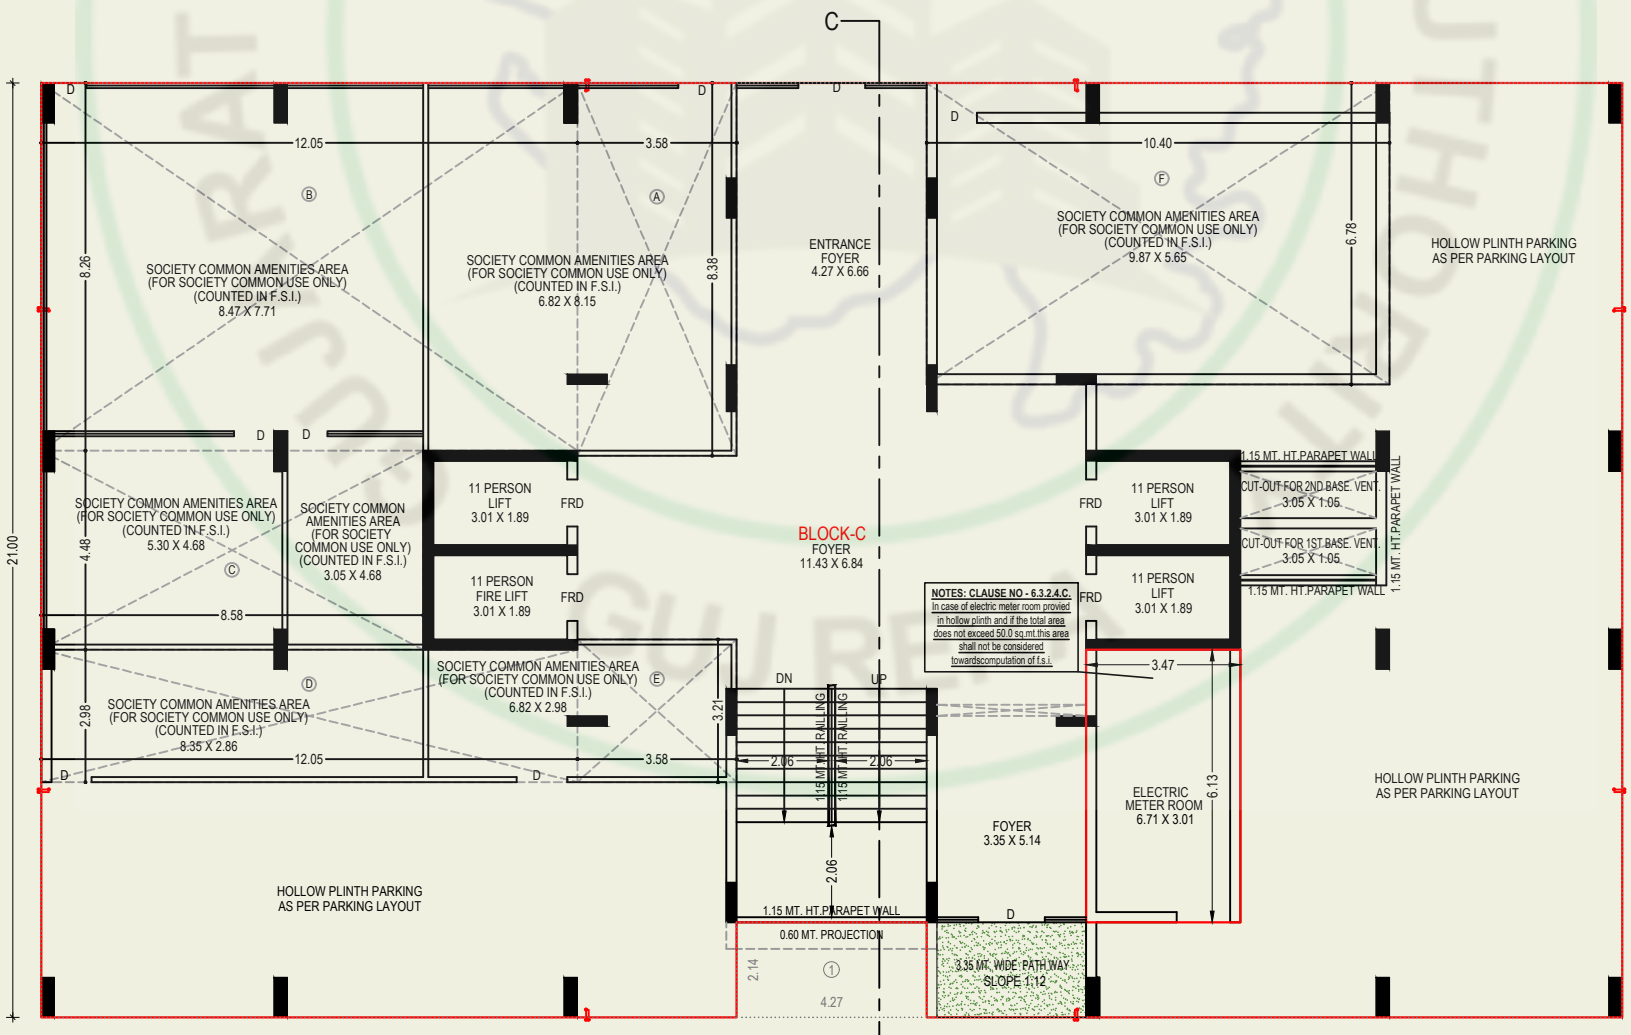


GROUND FLOOR PLAN (BLOCK-C)

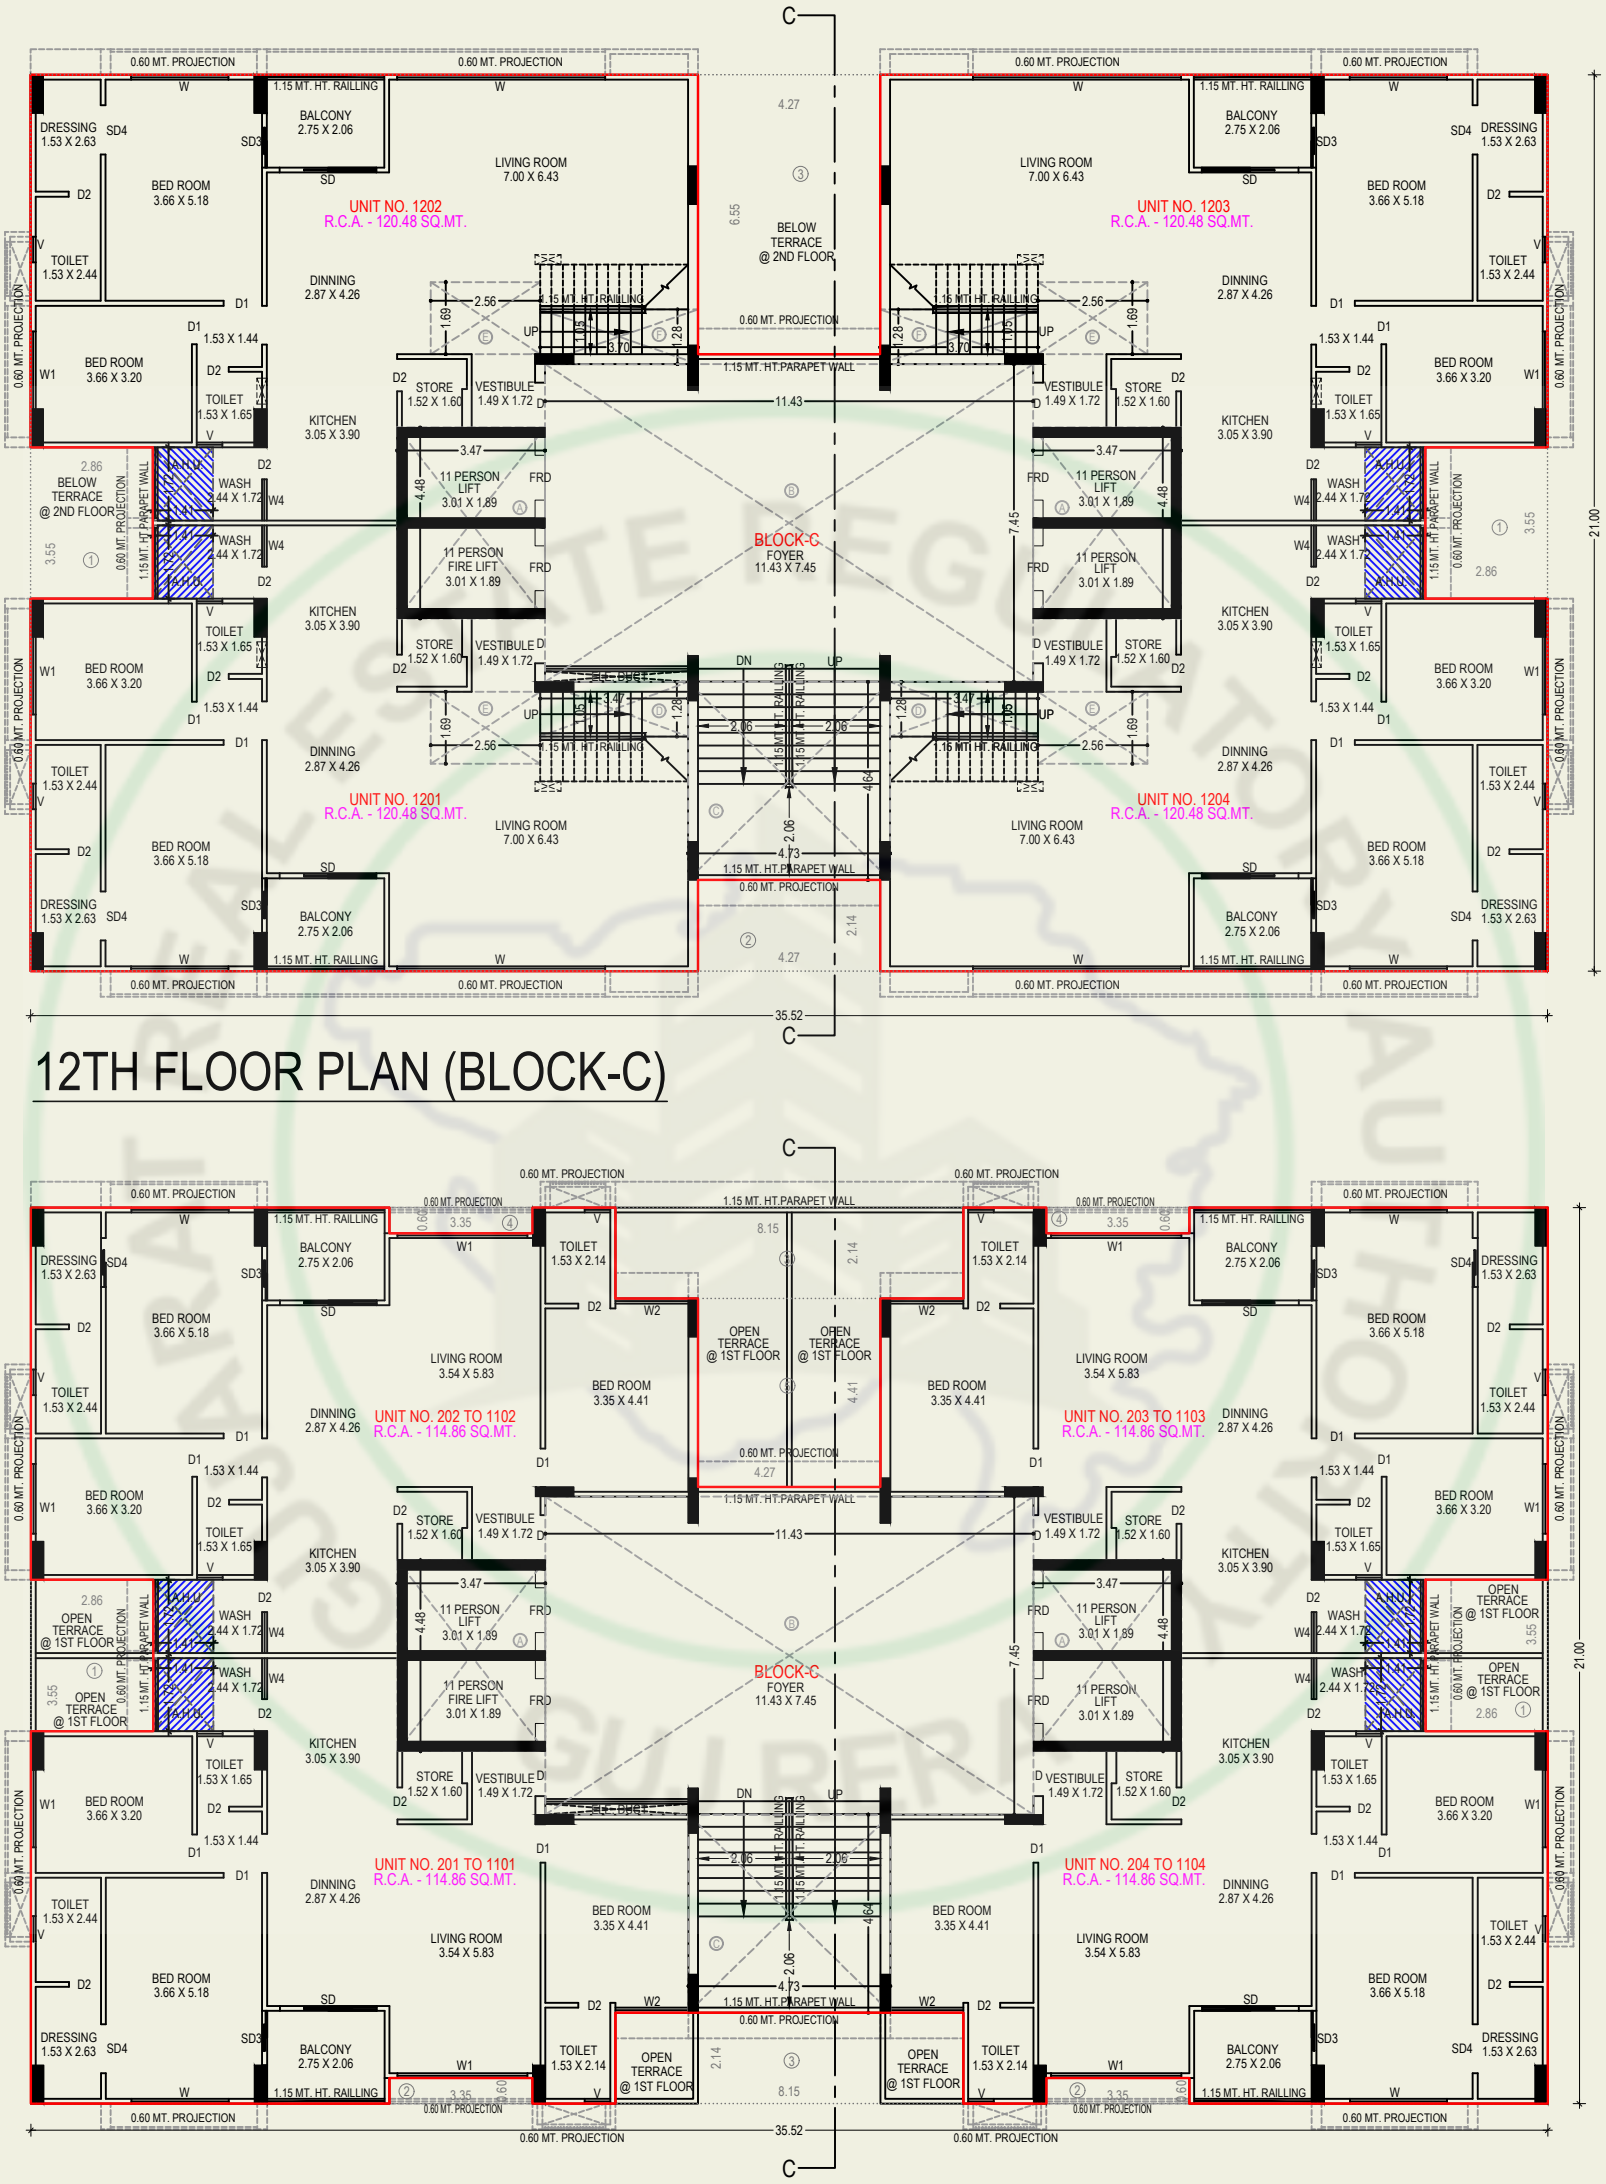


12TH FLOOR PLAN (BLOCK-C)


2ND TO 11TH FLOOR PLAN (BLOCK-C)

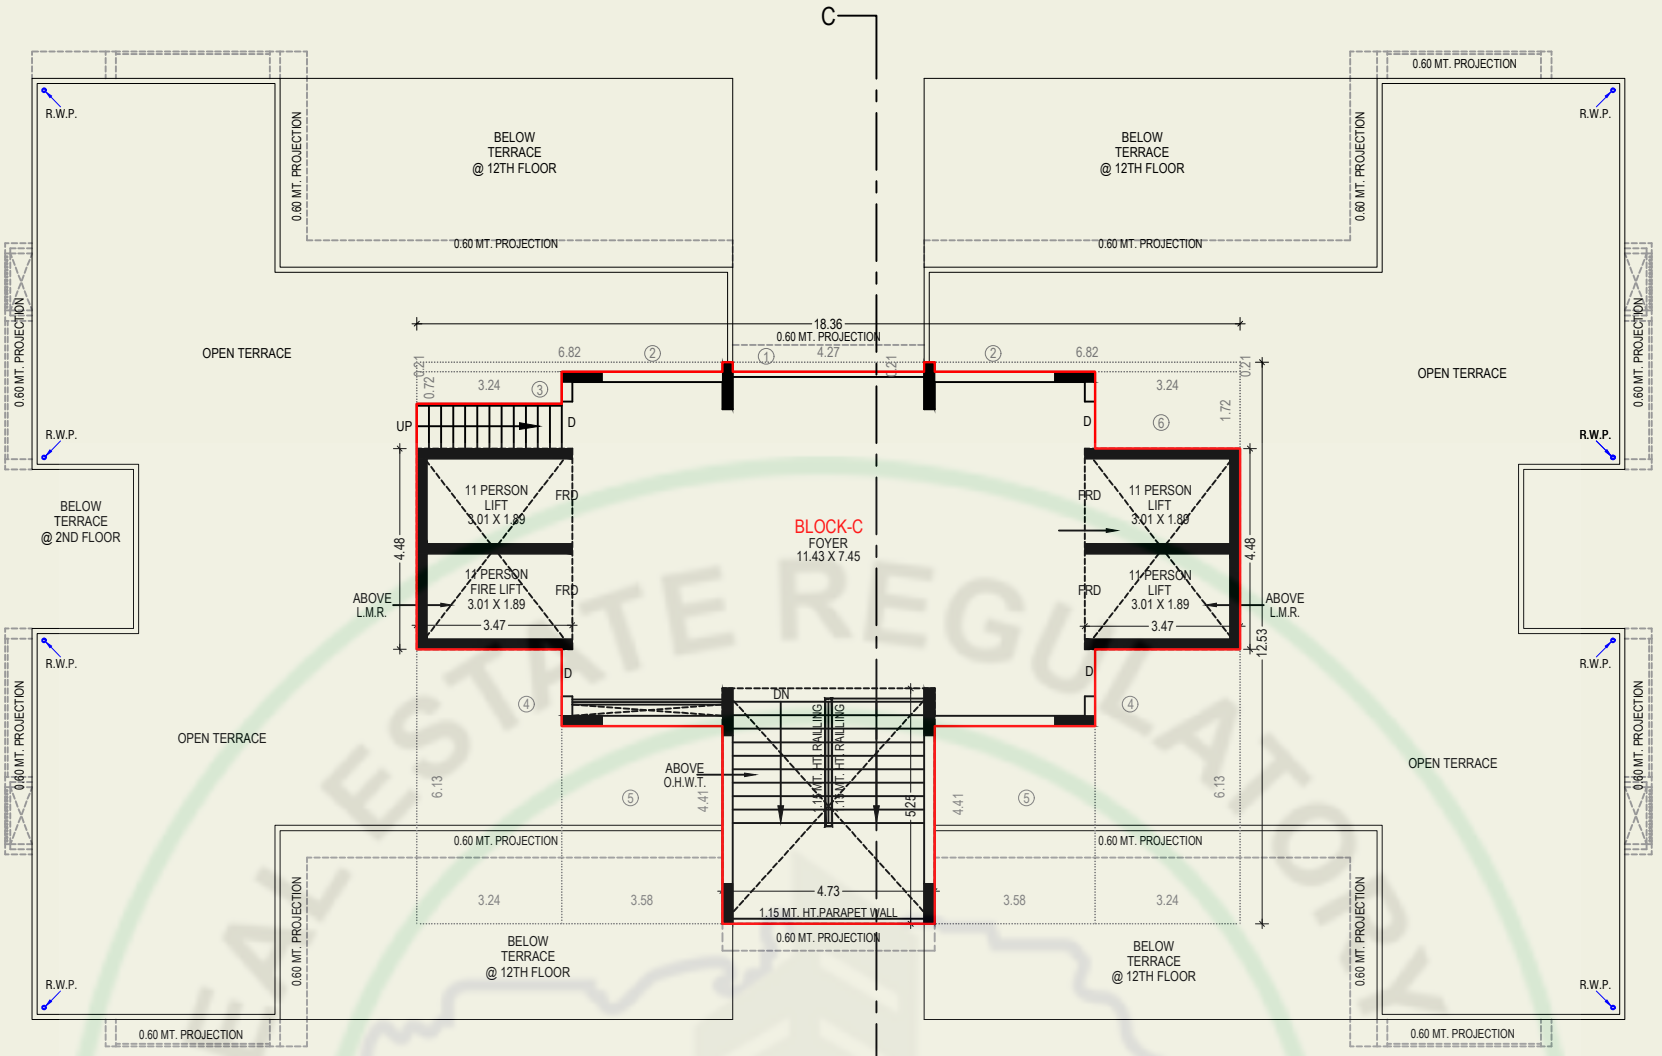


TERRACE FLOOR PLAN (BLOCK-C)

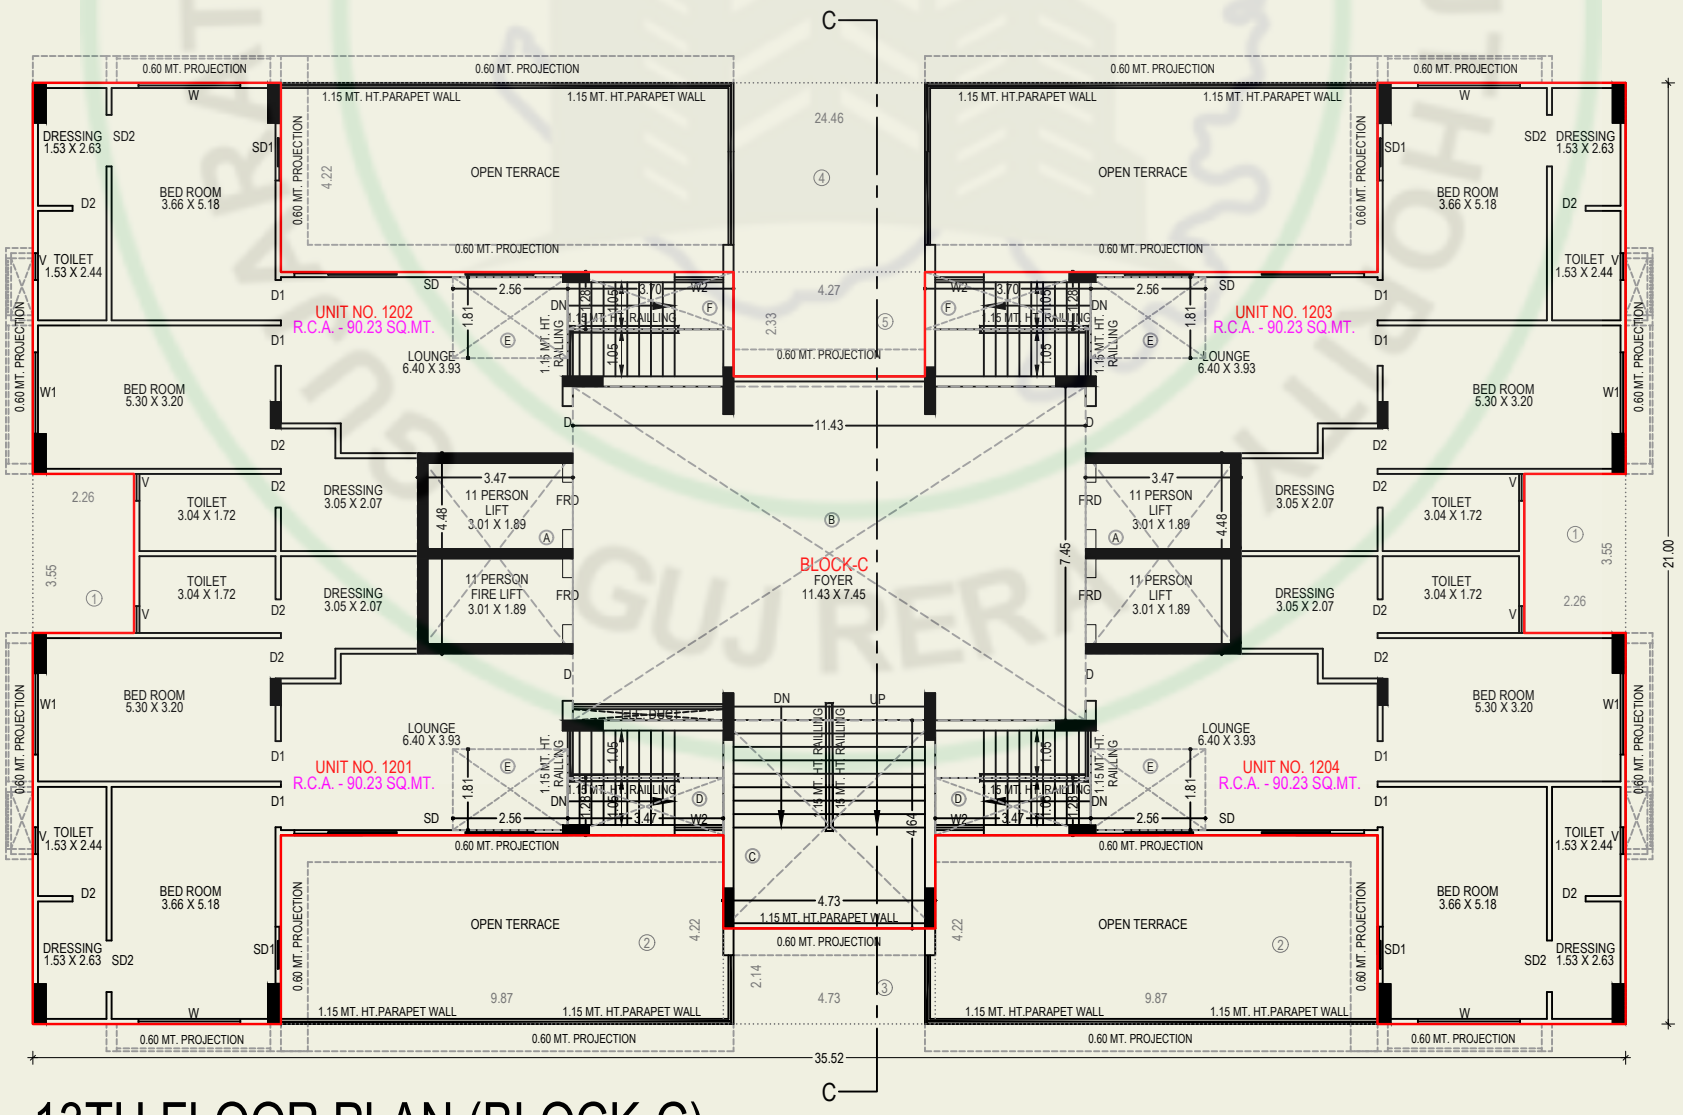


13TH FLOOR PLAN (BLOCK-C)

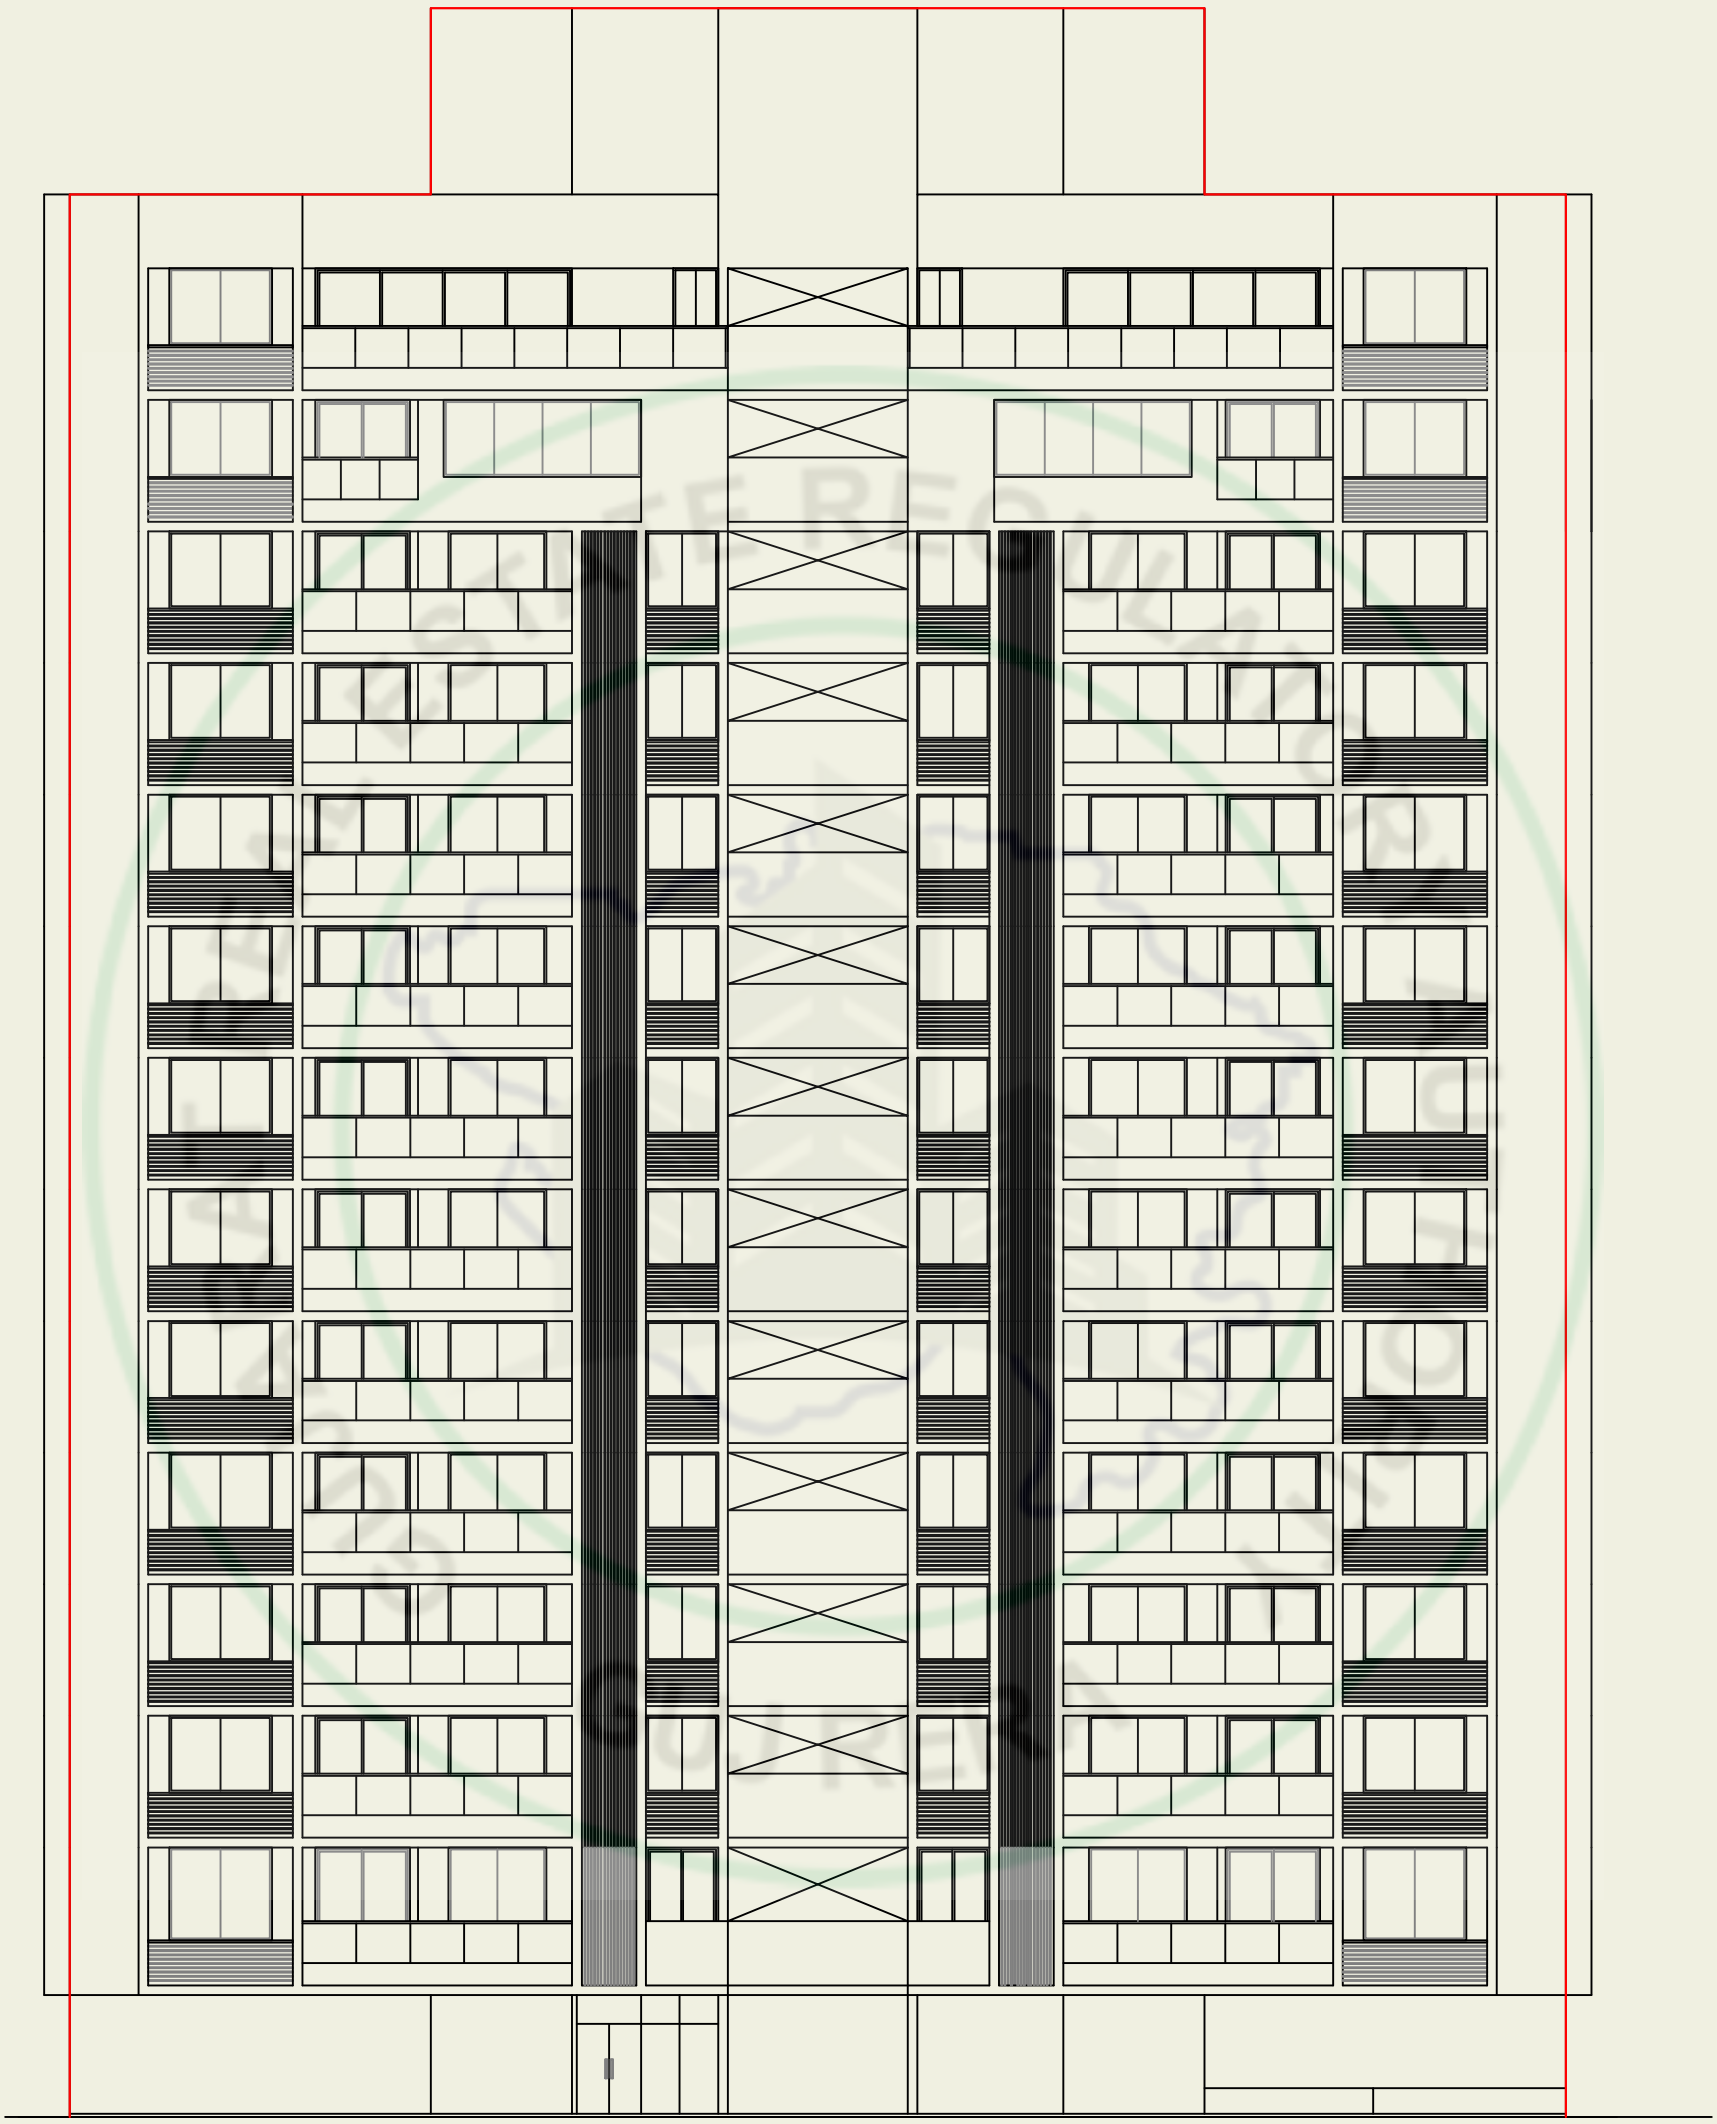


ELEVATION (BLOCK-C)

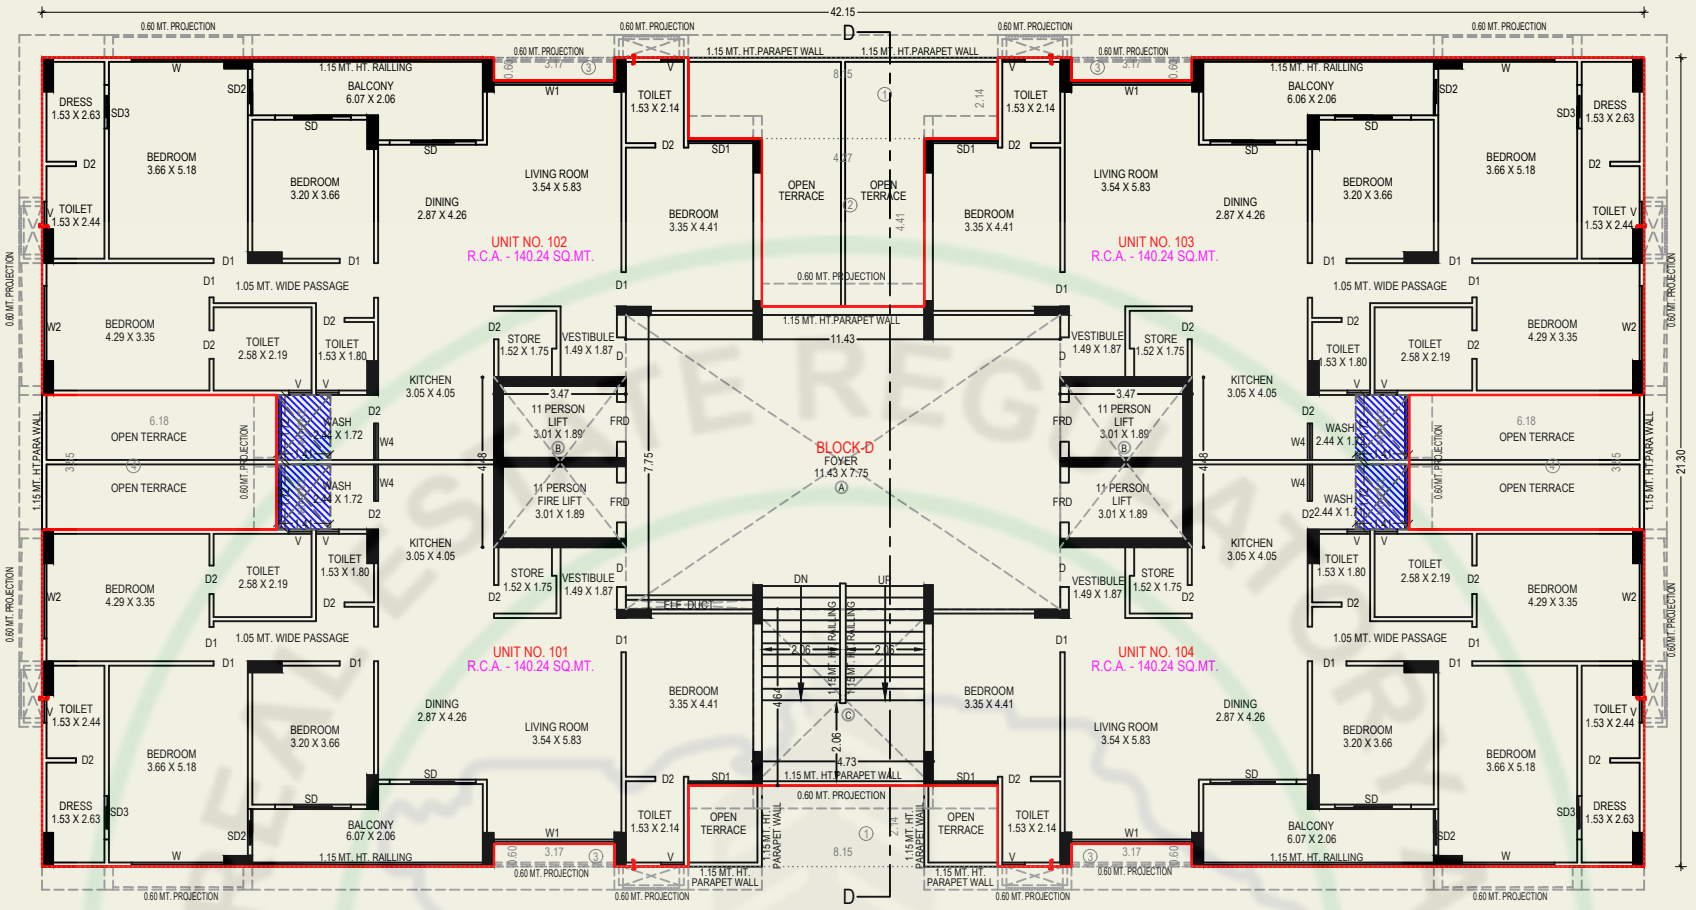

1ST FLOOR PLAN (BLOCK-D)

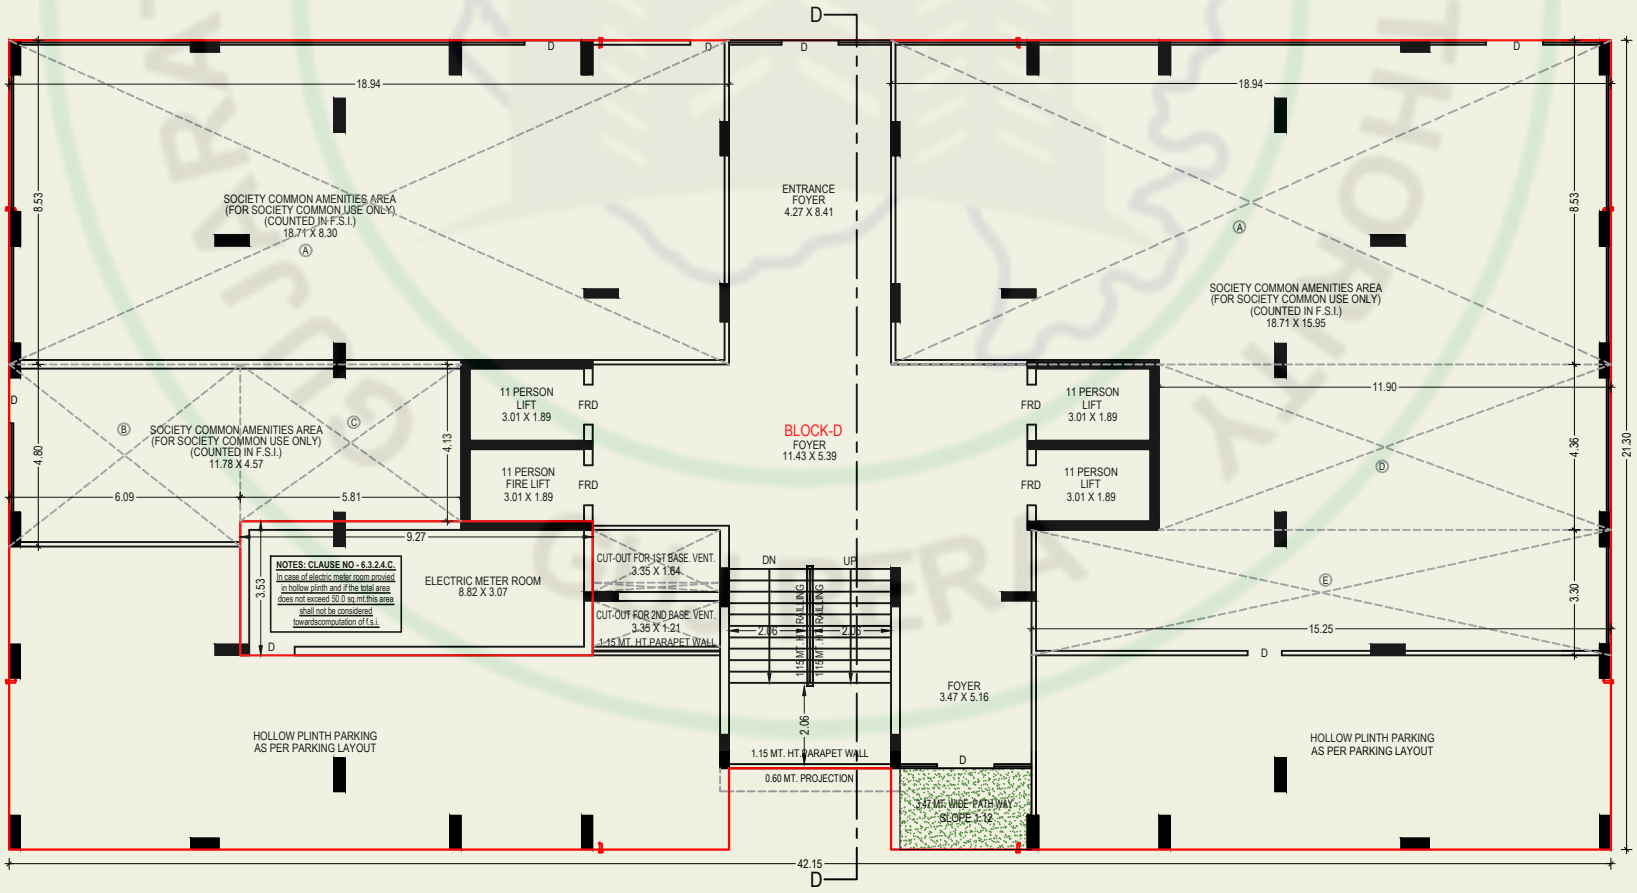


GROUND FLOOR PLAN (BLOCK-D)

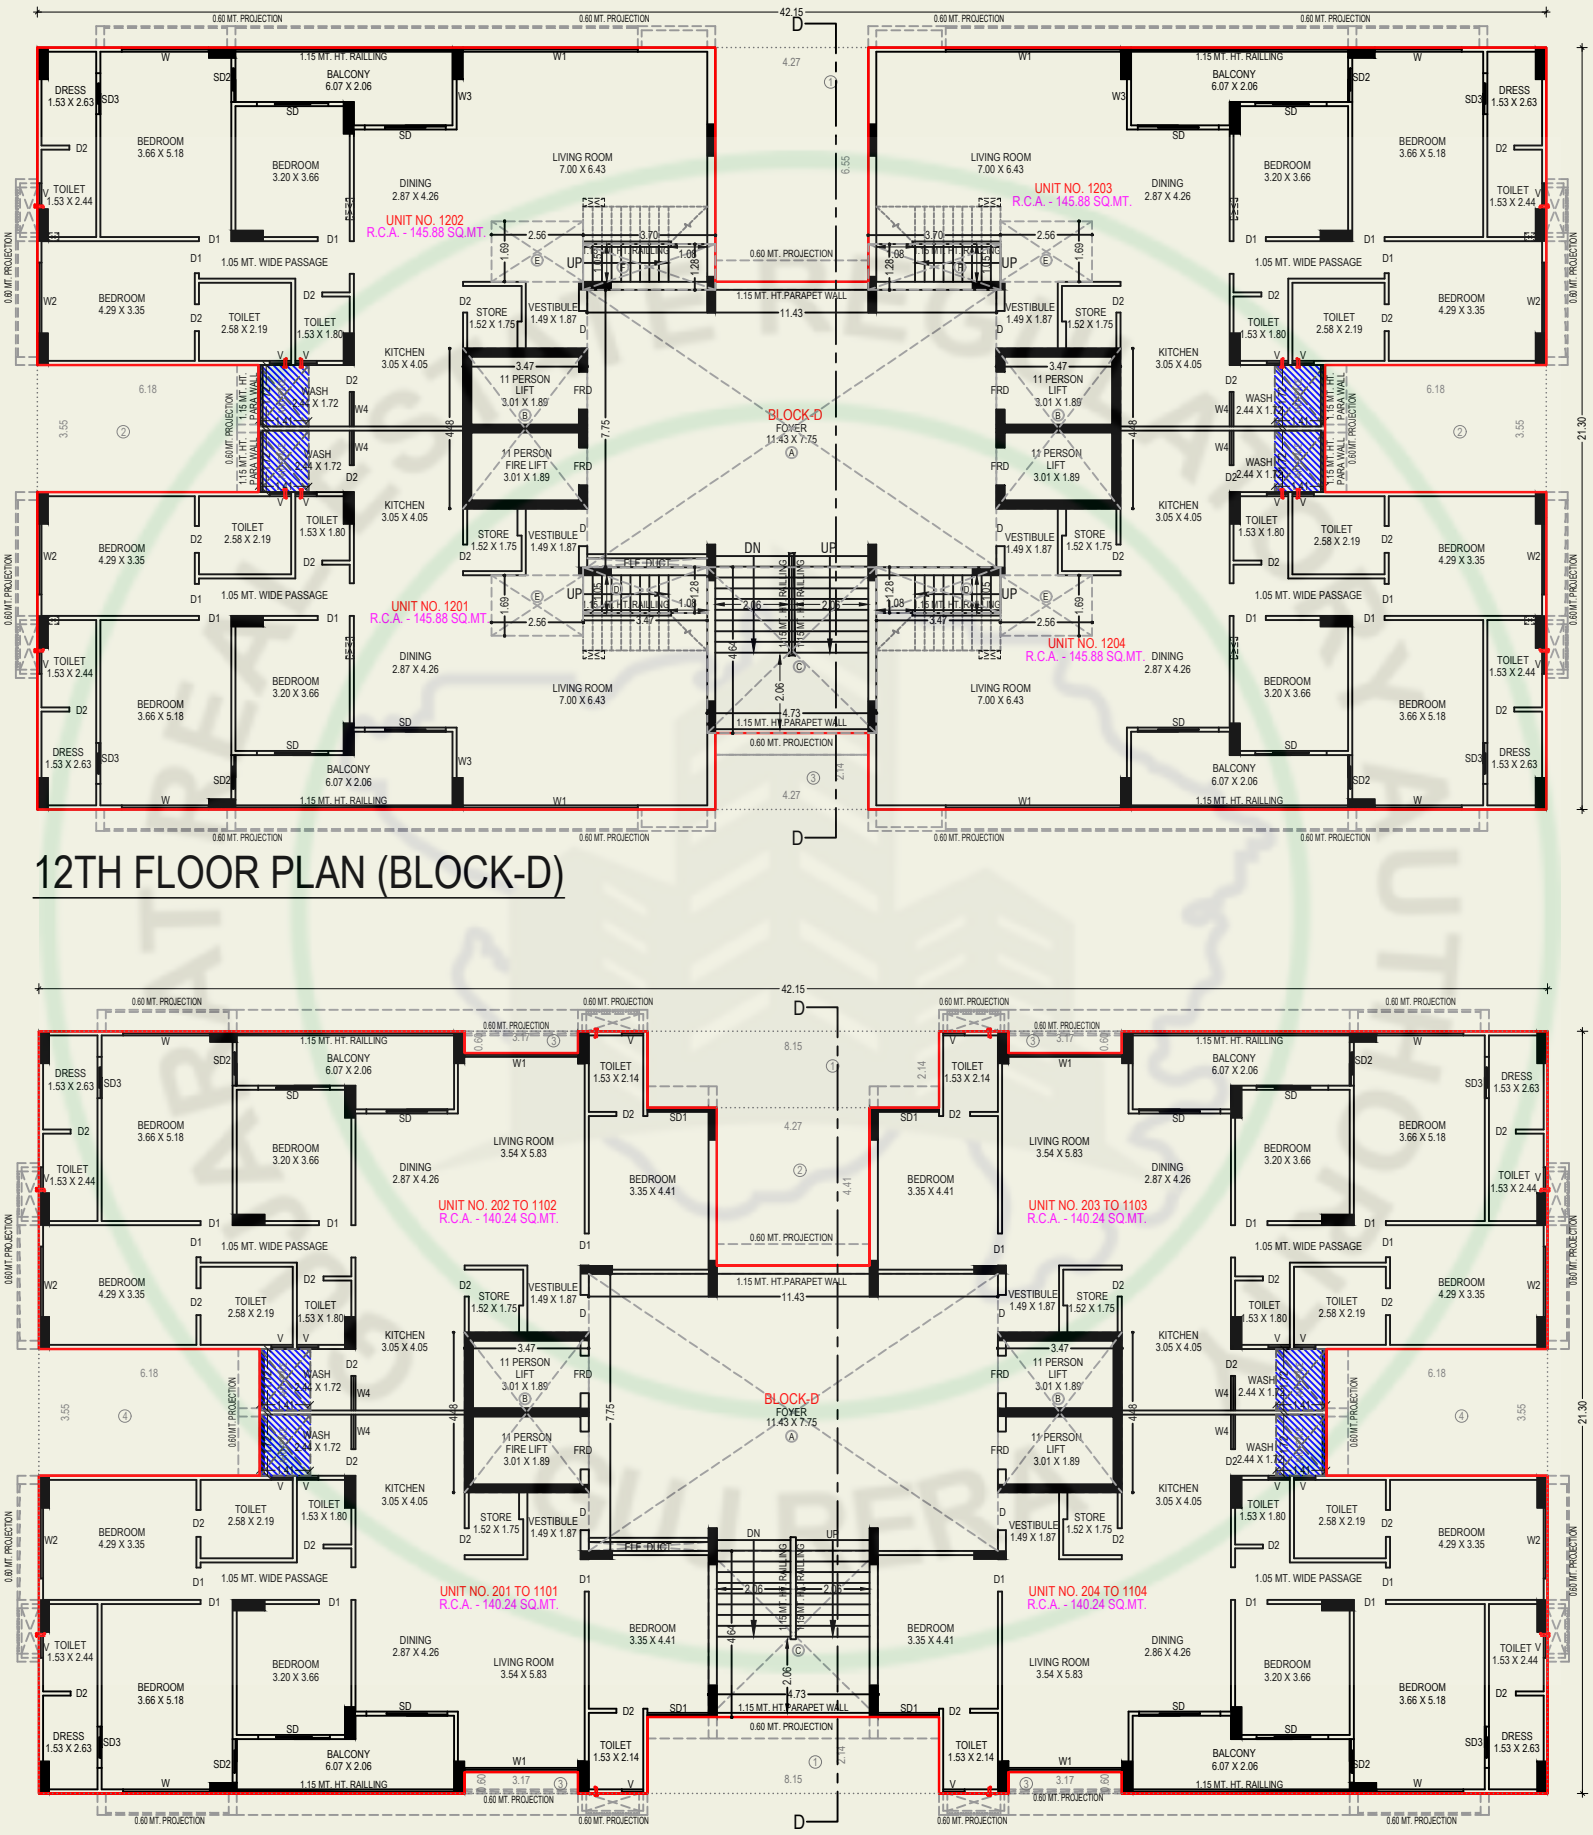


12TH FLOOR PLAN (BLOCK-D)


2ND TO 11TH FLOOR PLAN (BLOCK-D)

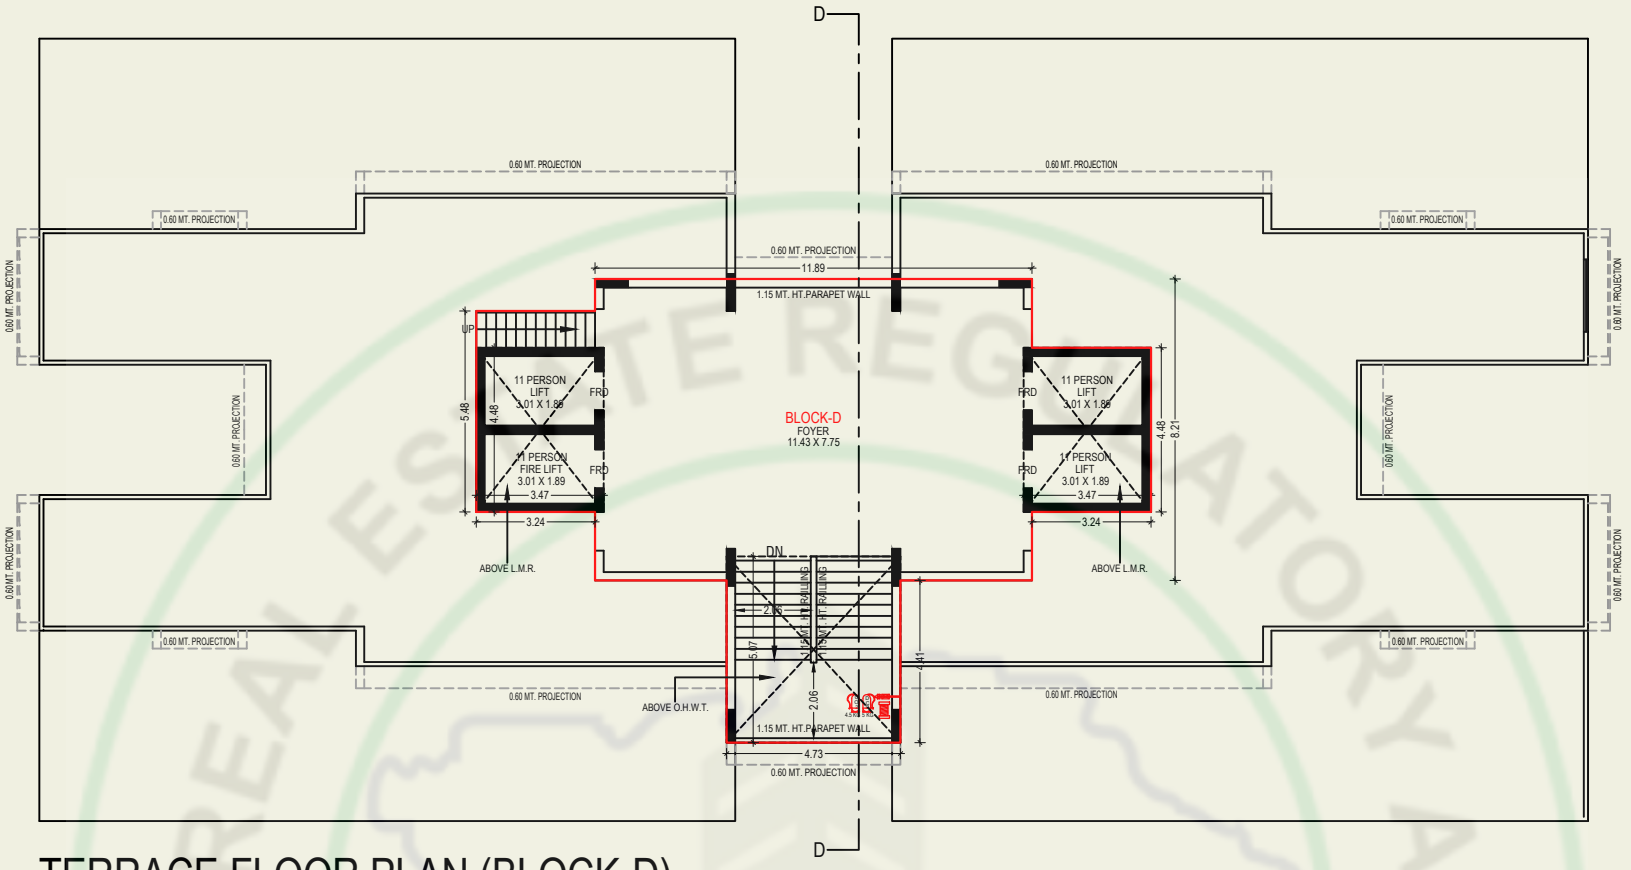


TERRACE FLOOR PLAN (BLOCK-D)

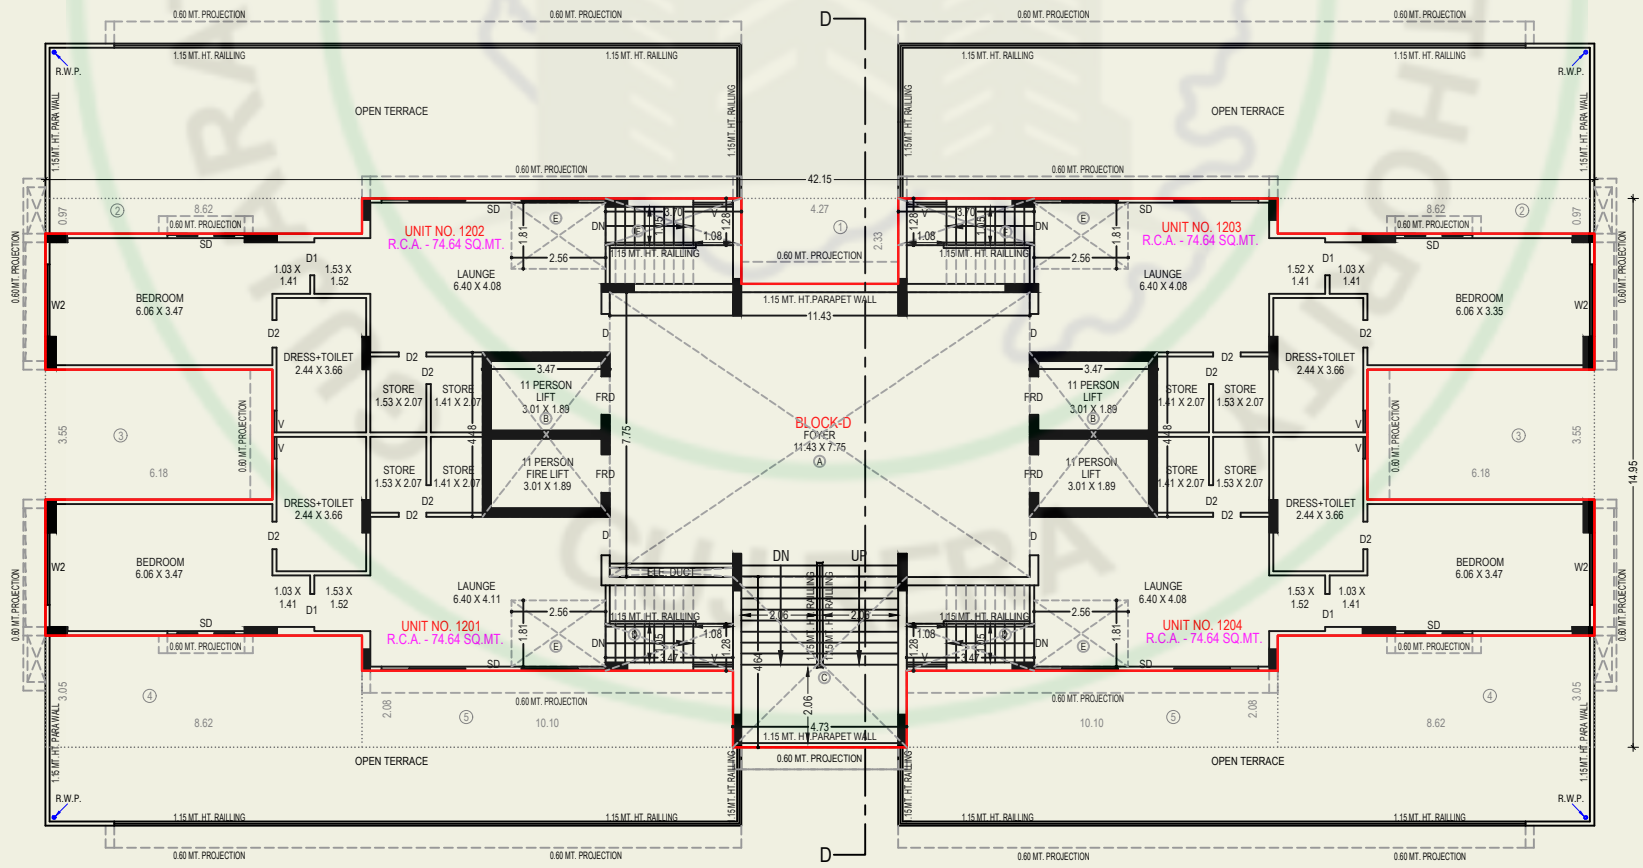


13TH FLOOR PLAN (BLOCK-D)

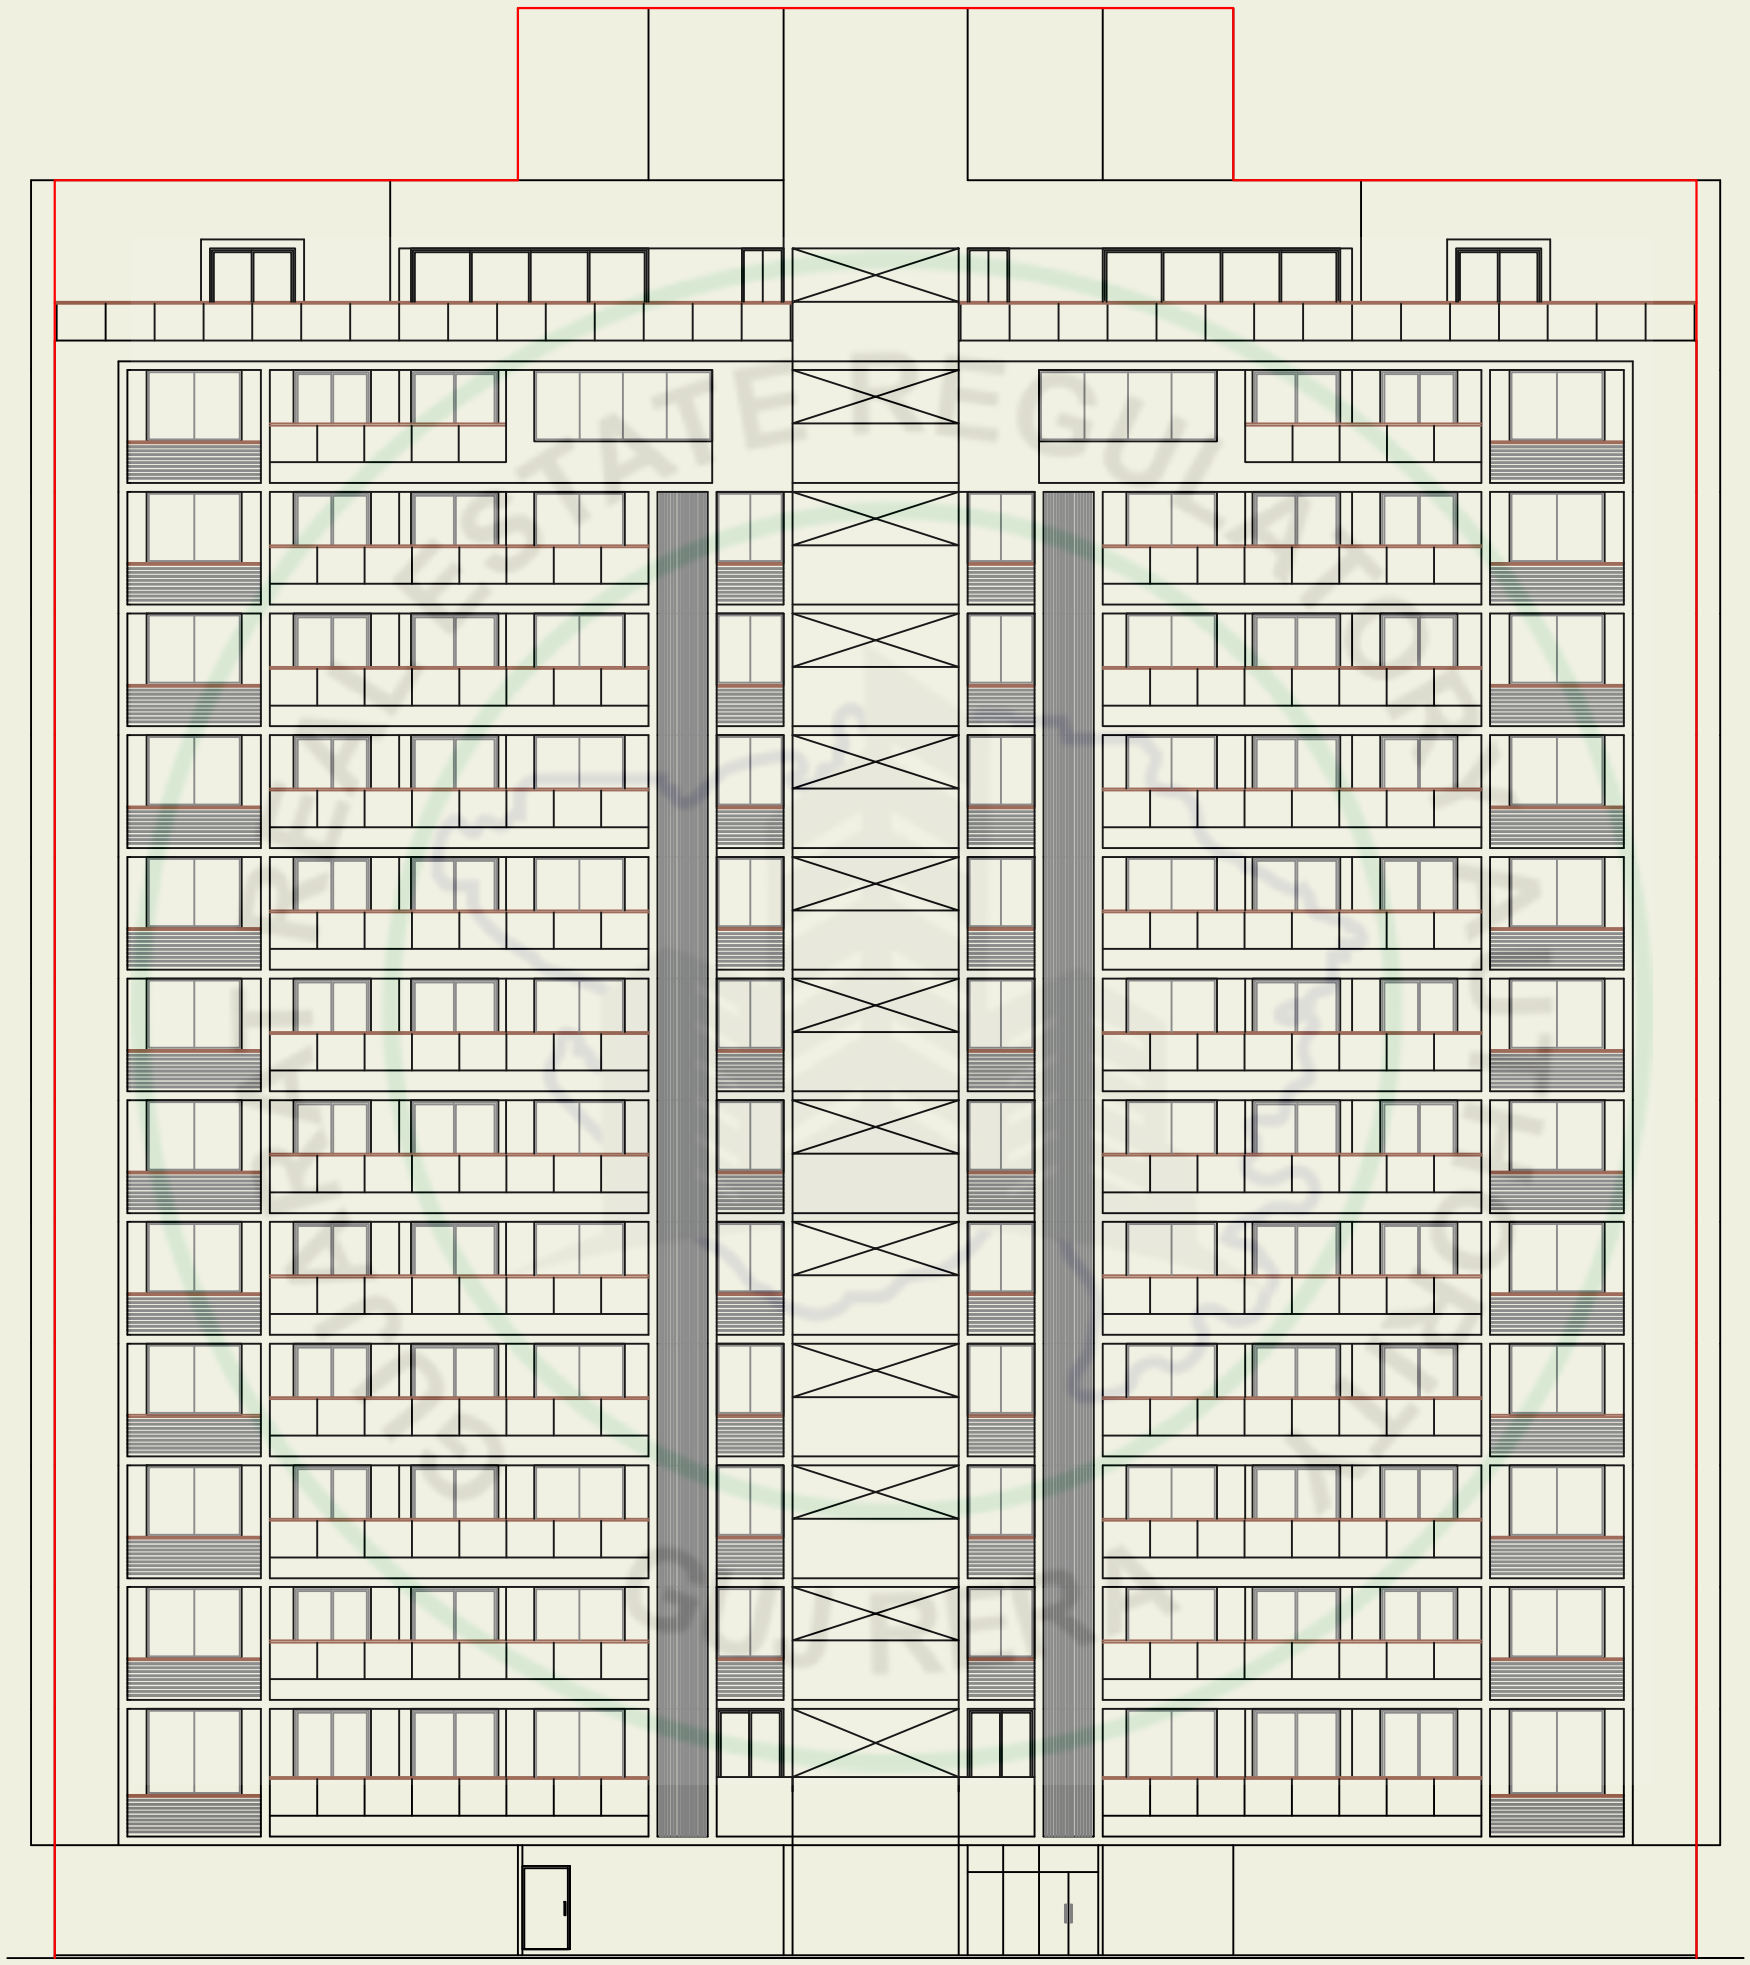


ELEVATION (BLOCK-D)

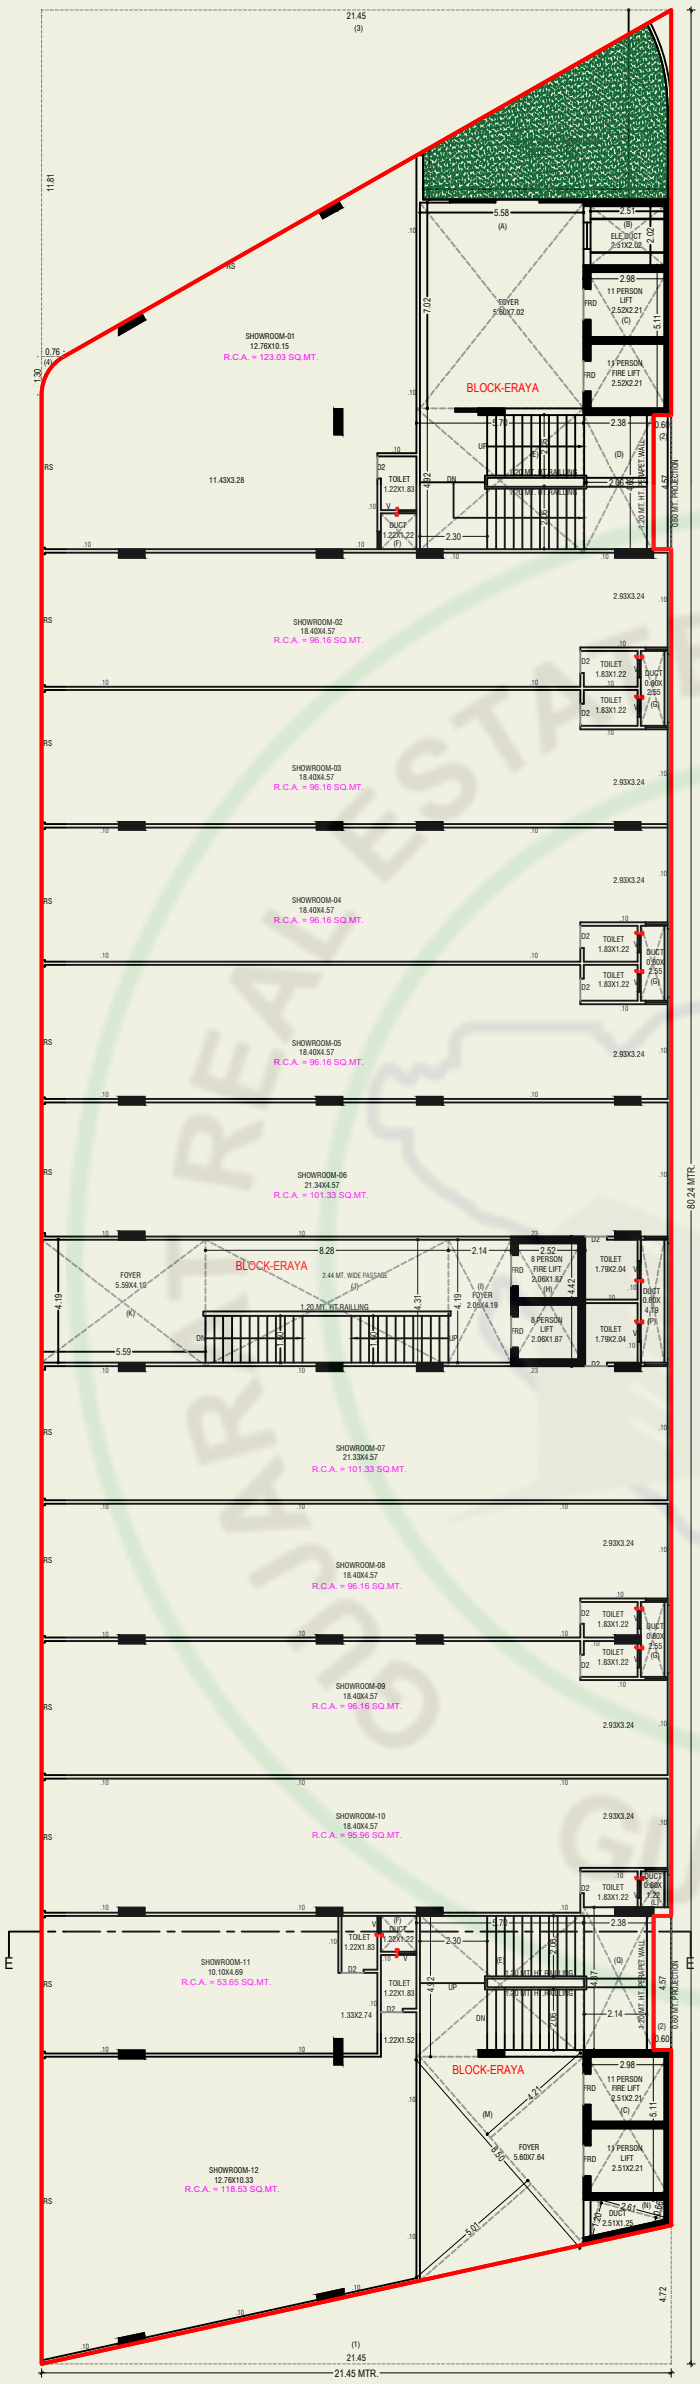


GROUND FLOOR PLAN (COMM.)
(BLOCK-ERAYA)

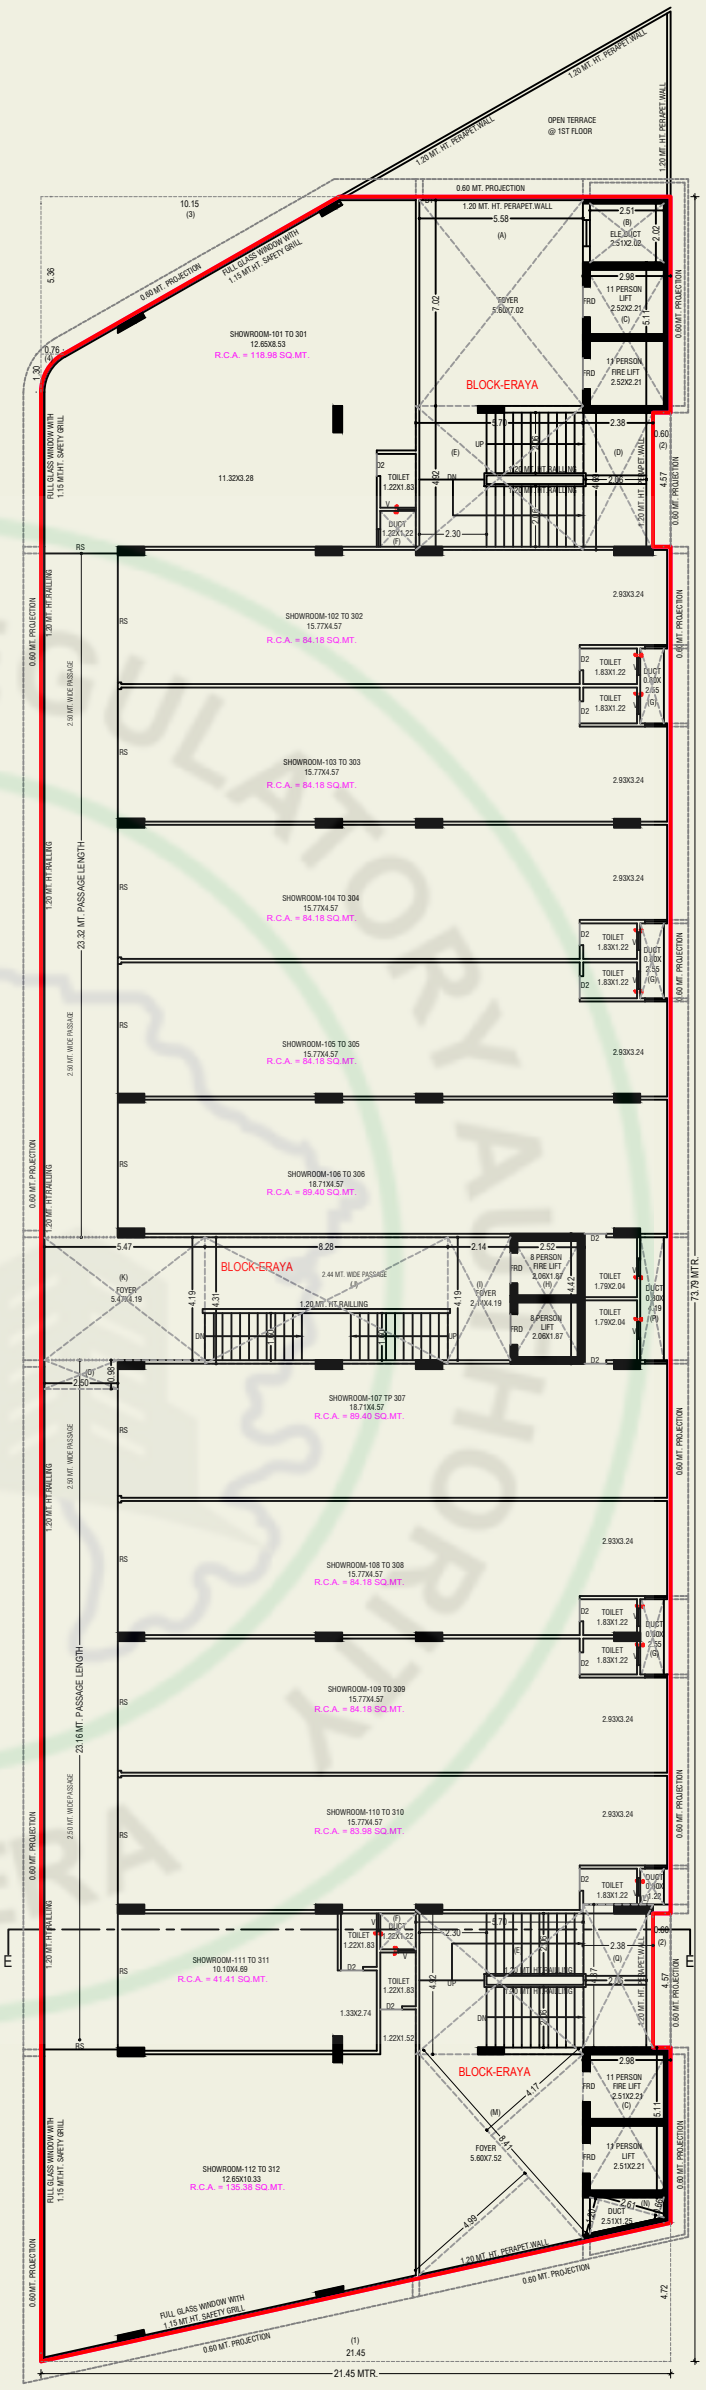


1ST TO 3RD FLOOR PLAN (COMM.)
(BLOCK-ERAYA)

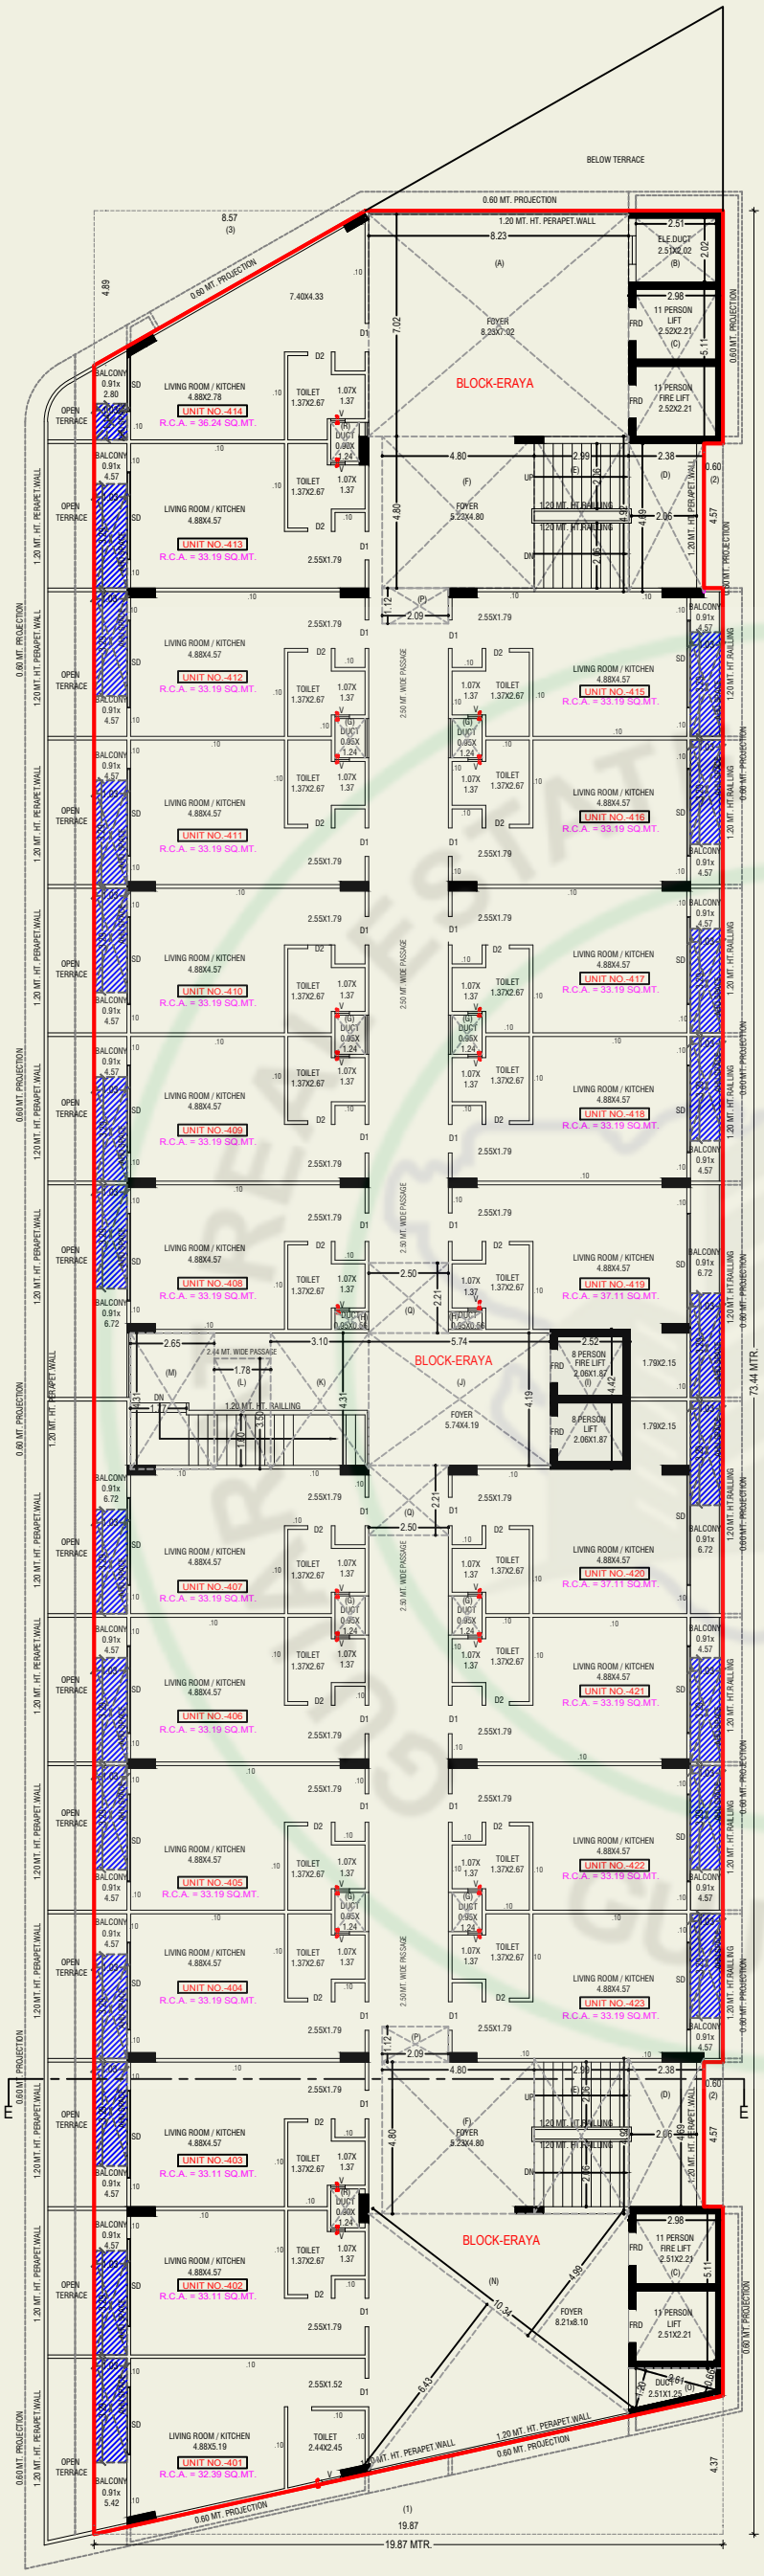


4TH FLOOR PLAN
(BLOCK-ERAYA)

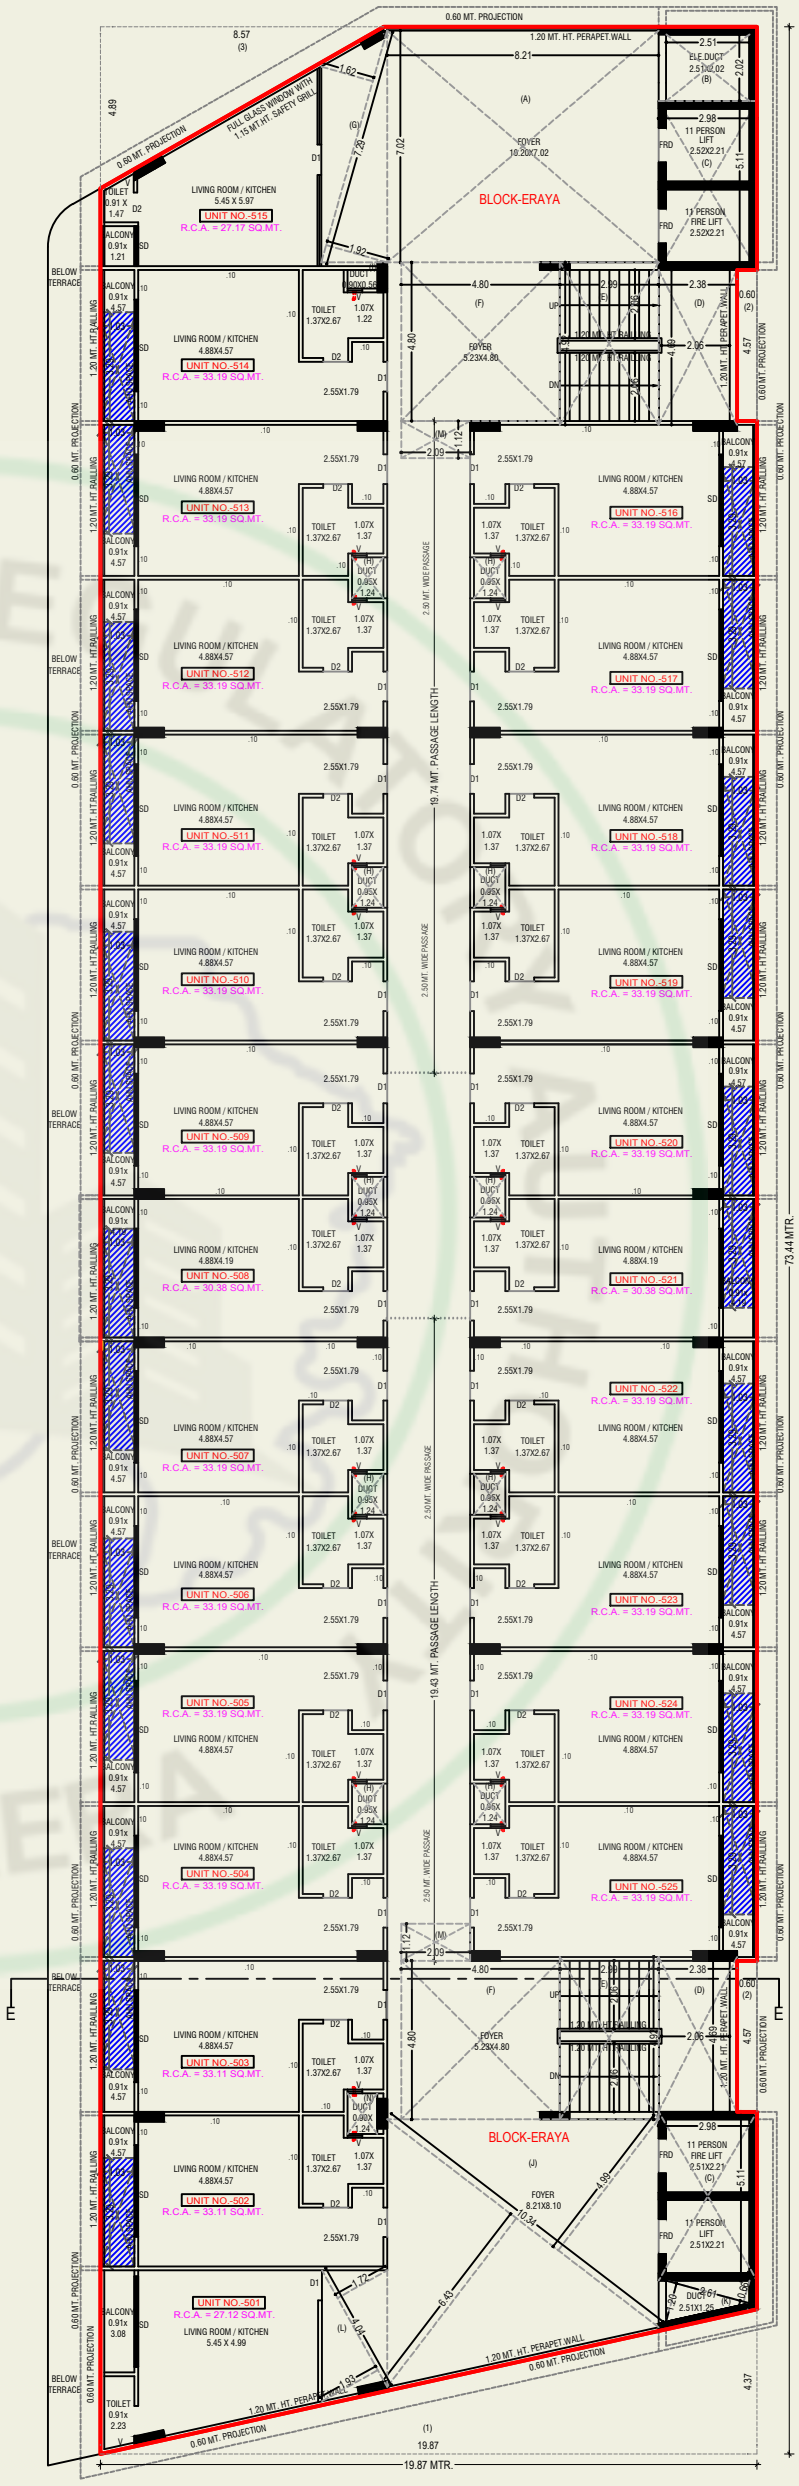


5TH FLOOR PLAN
(BLOCK-ERAYA)

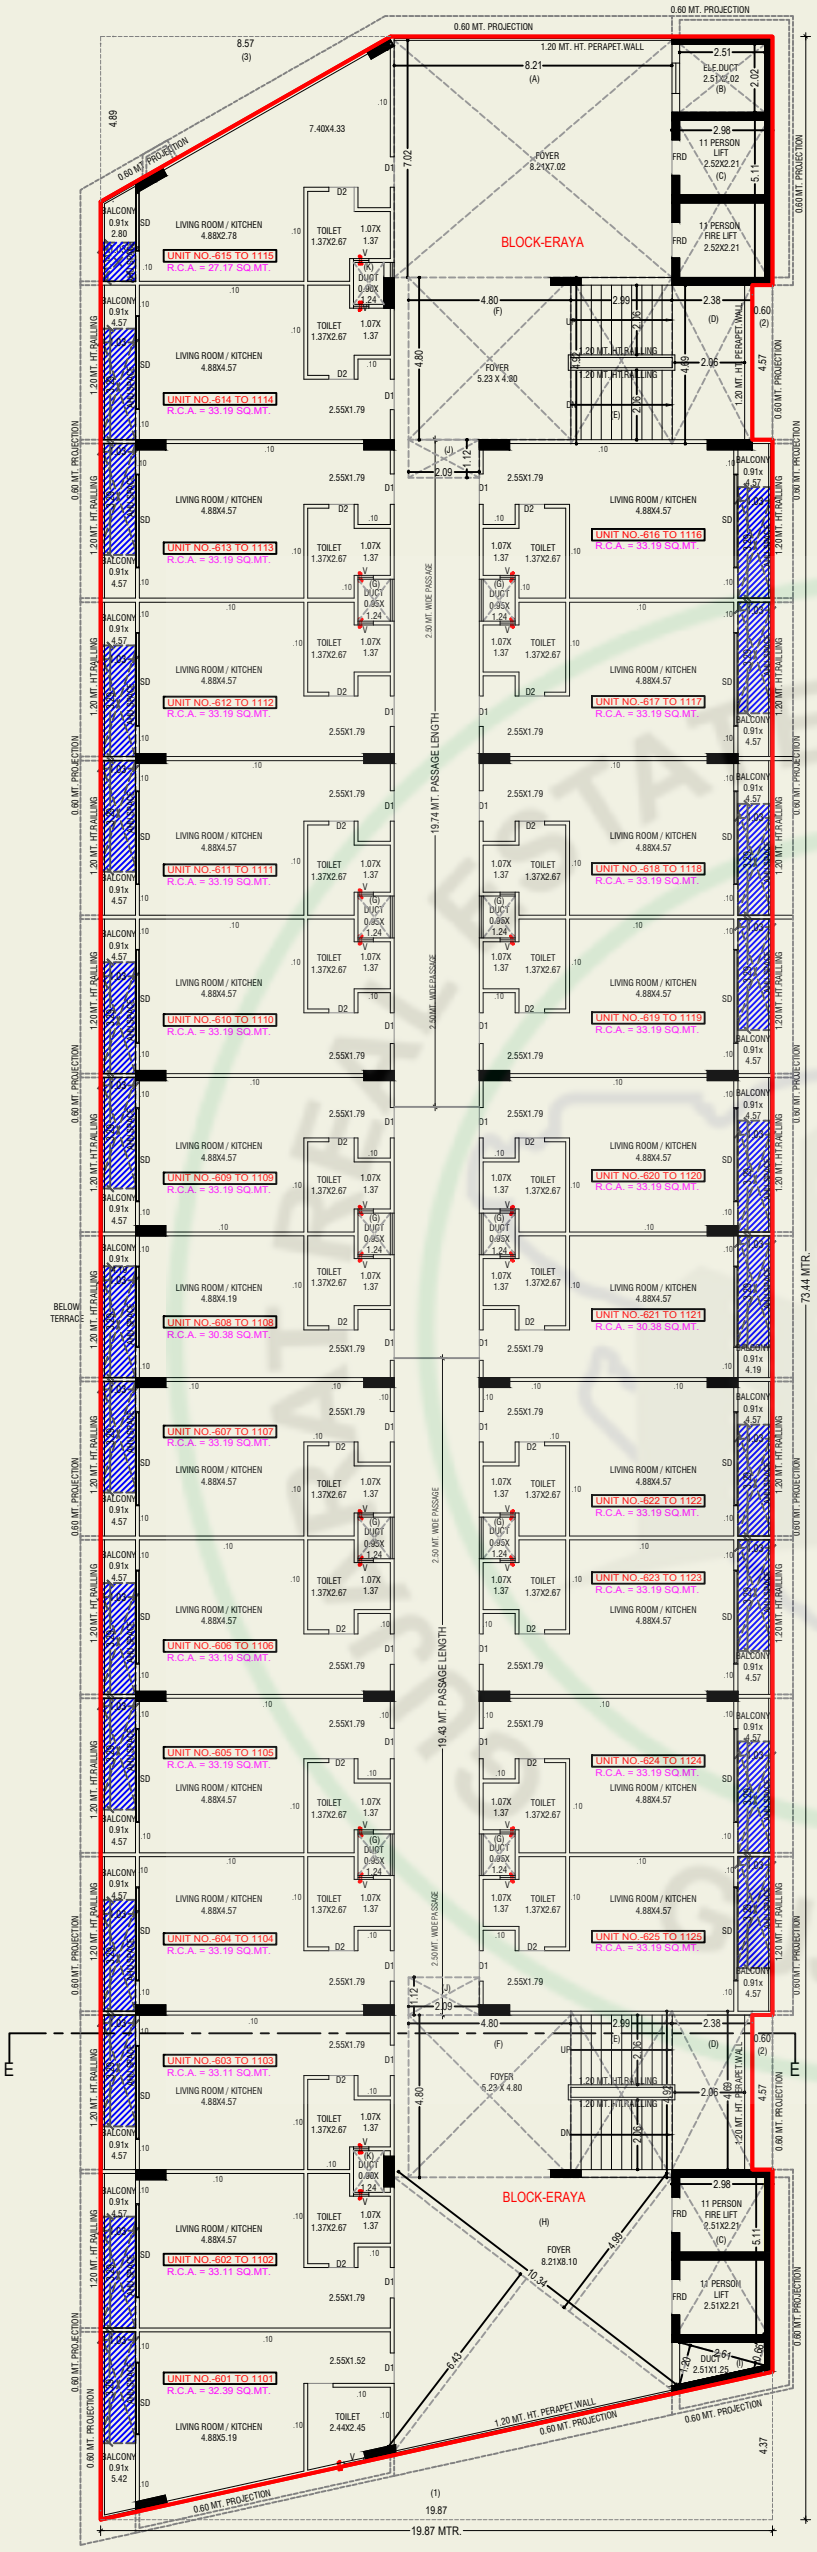


6TH TO 11TH FLOOR PLAN
(BLOCK-ERAYA)

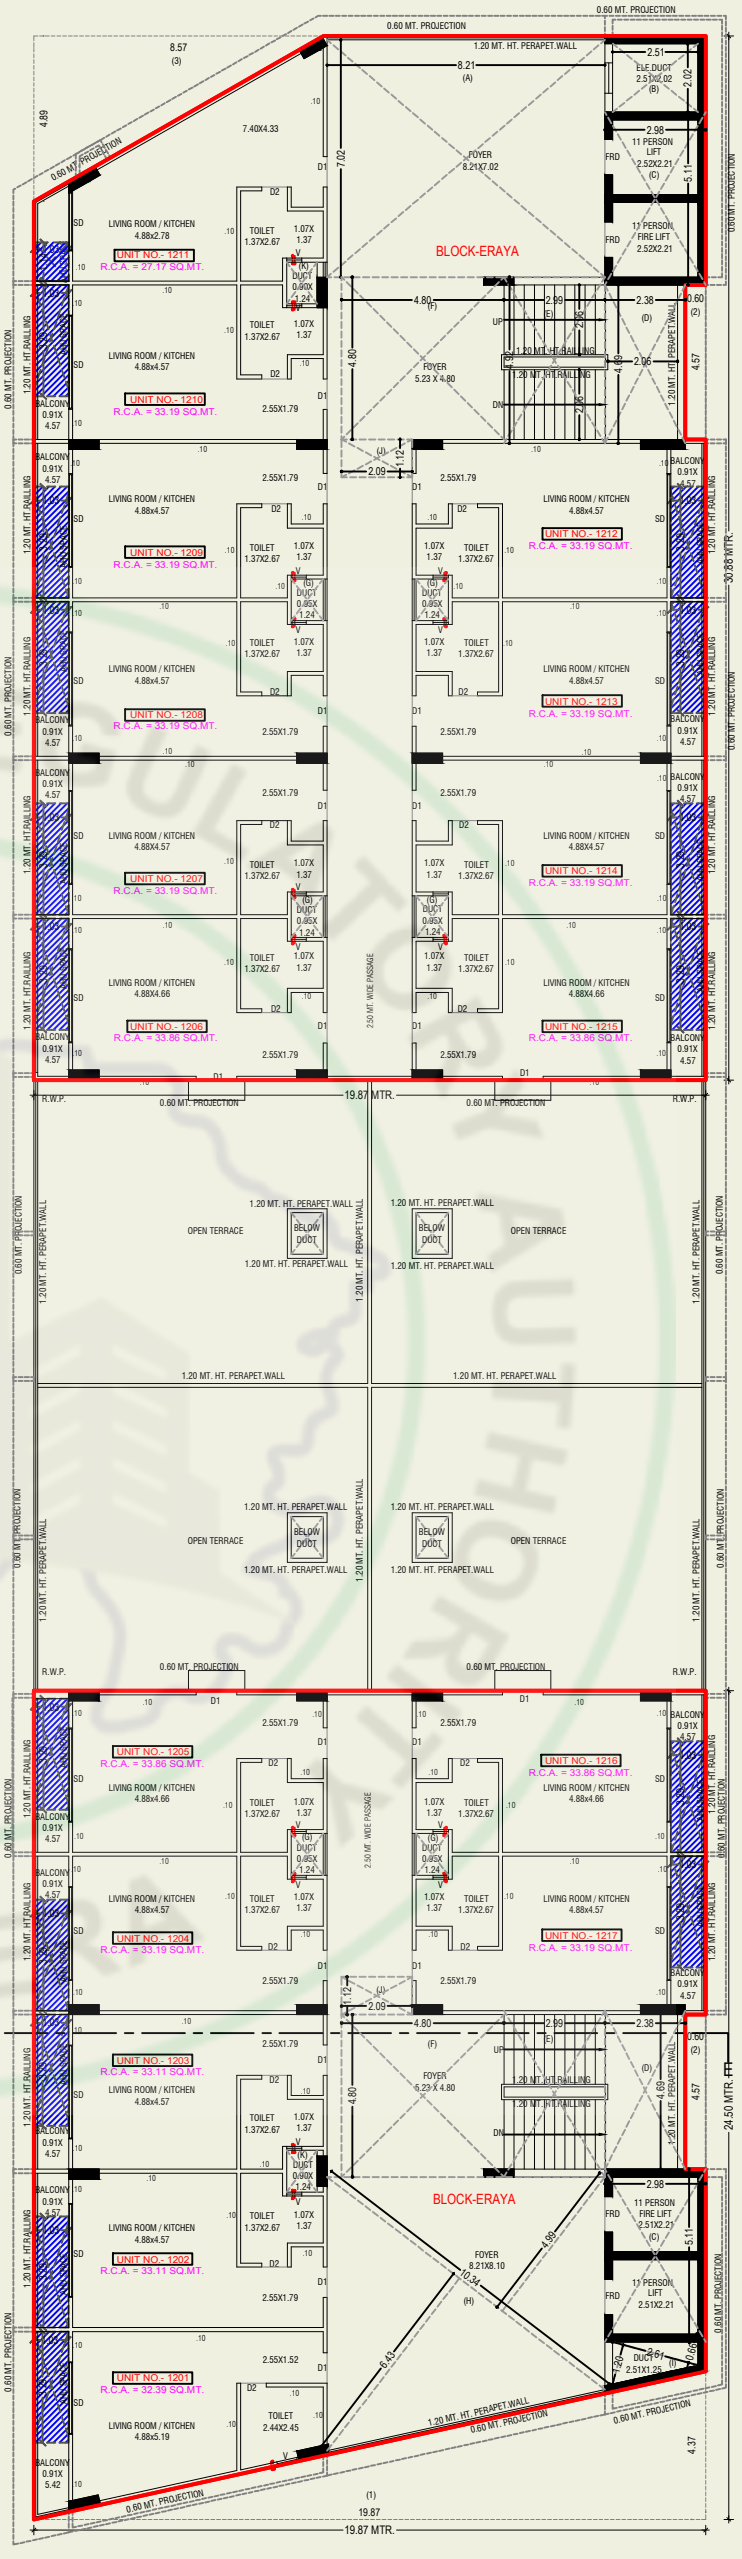

12TH FLOOR PLAN AND OPEN TERRACE PLAN
(BLOCK-ERAYA)

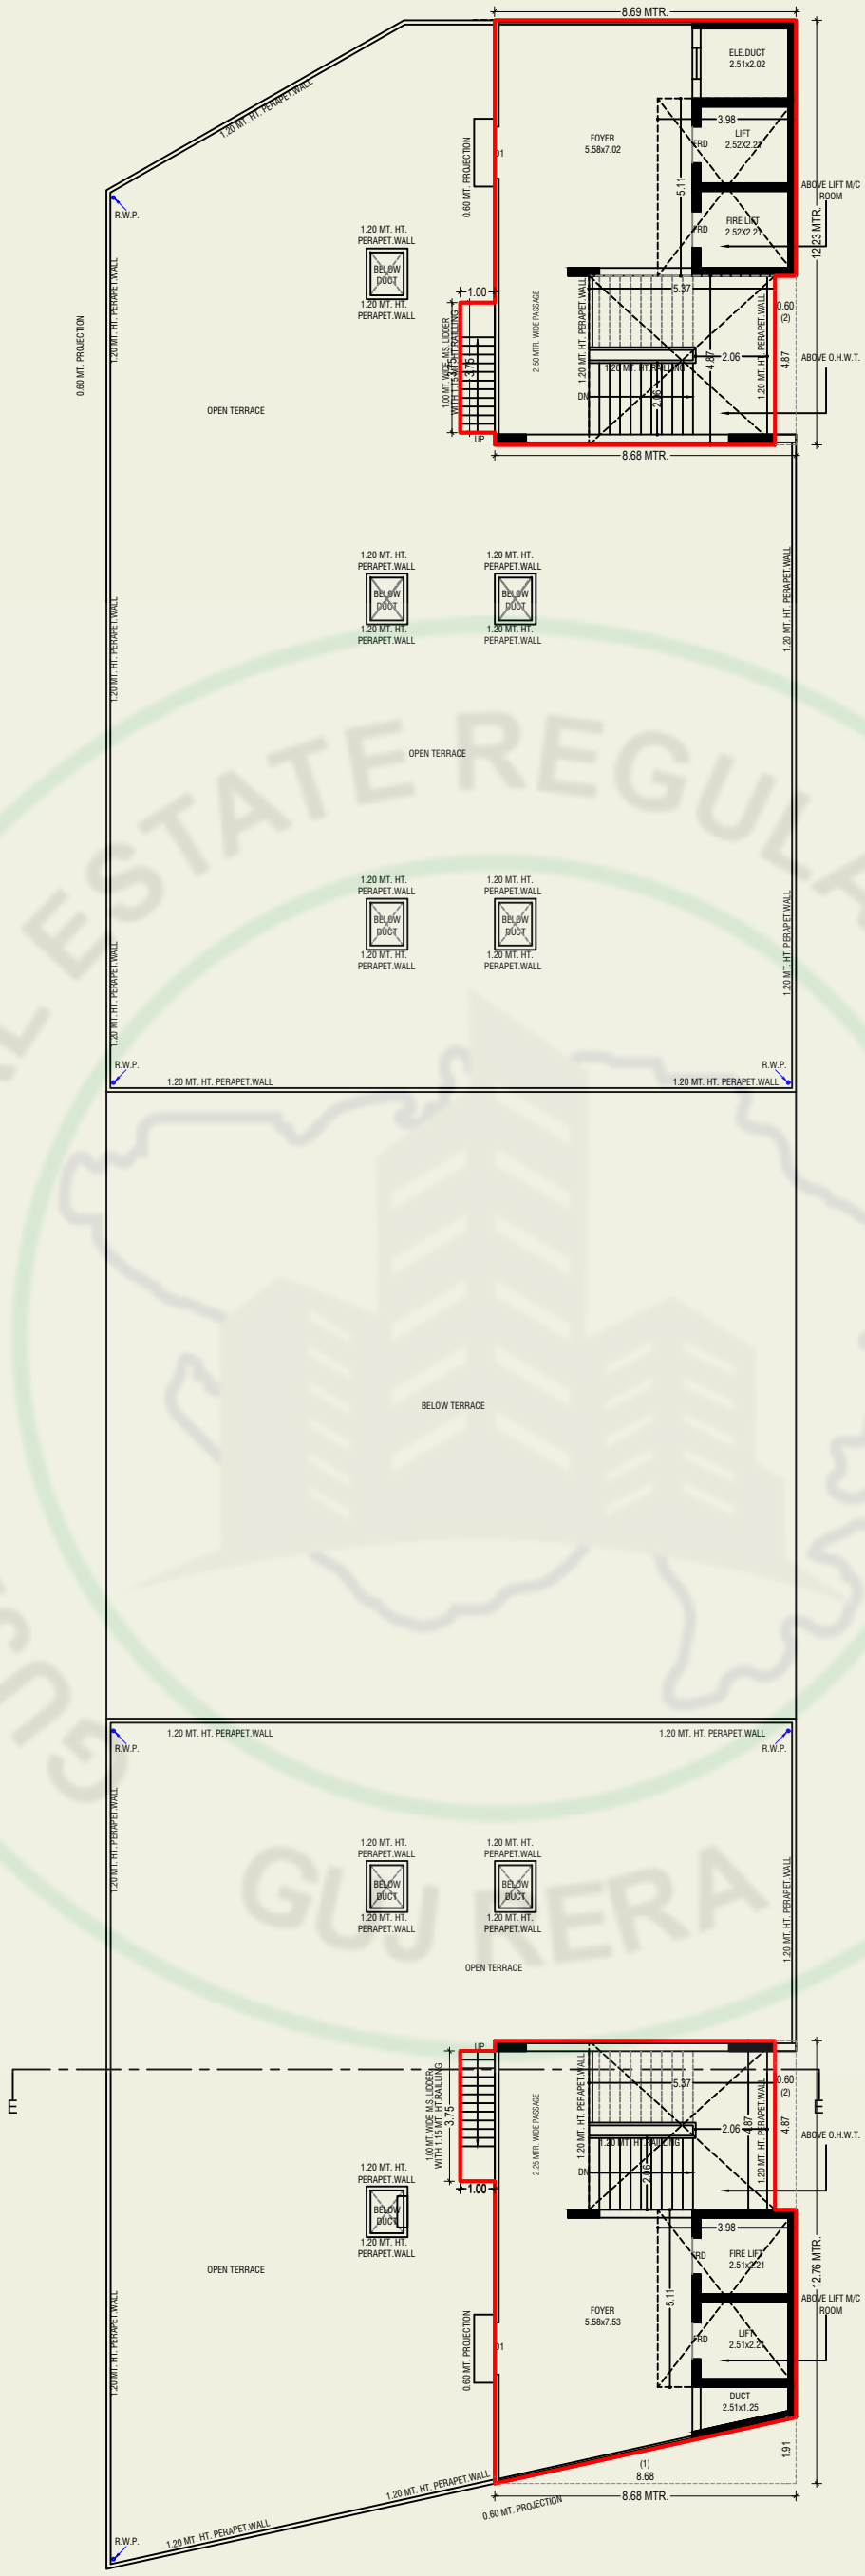

OPEN TERRACE PLAN
(BLOCK-ERAYA)

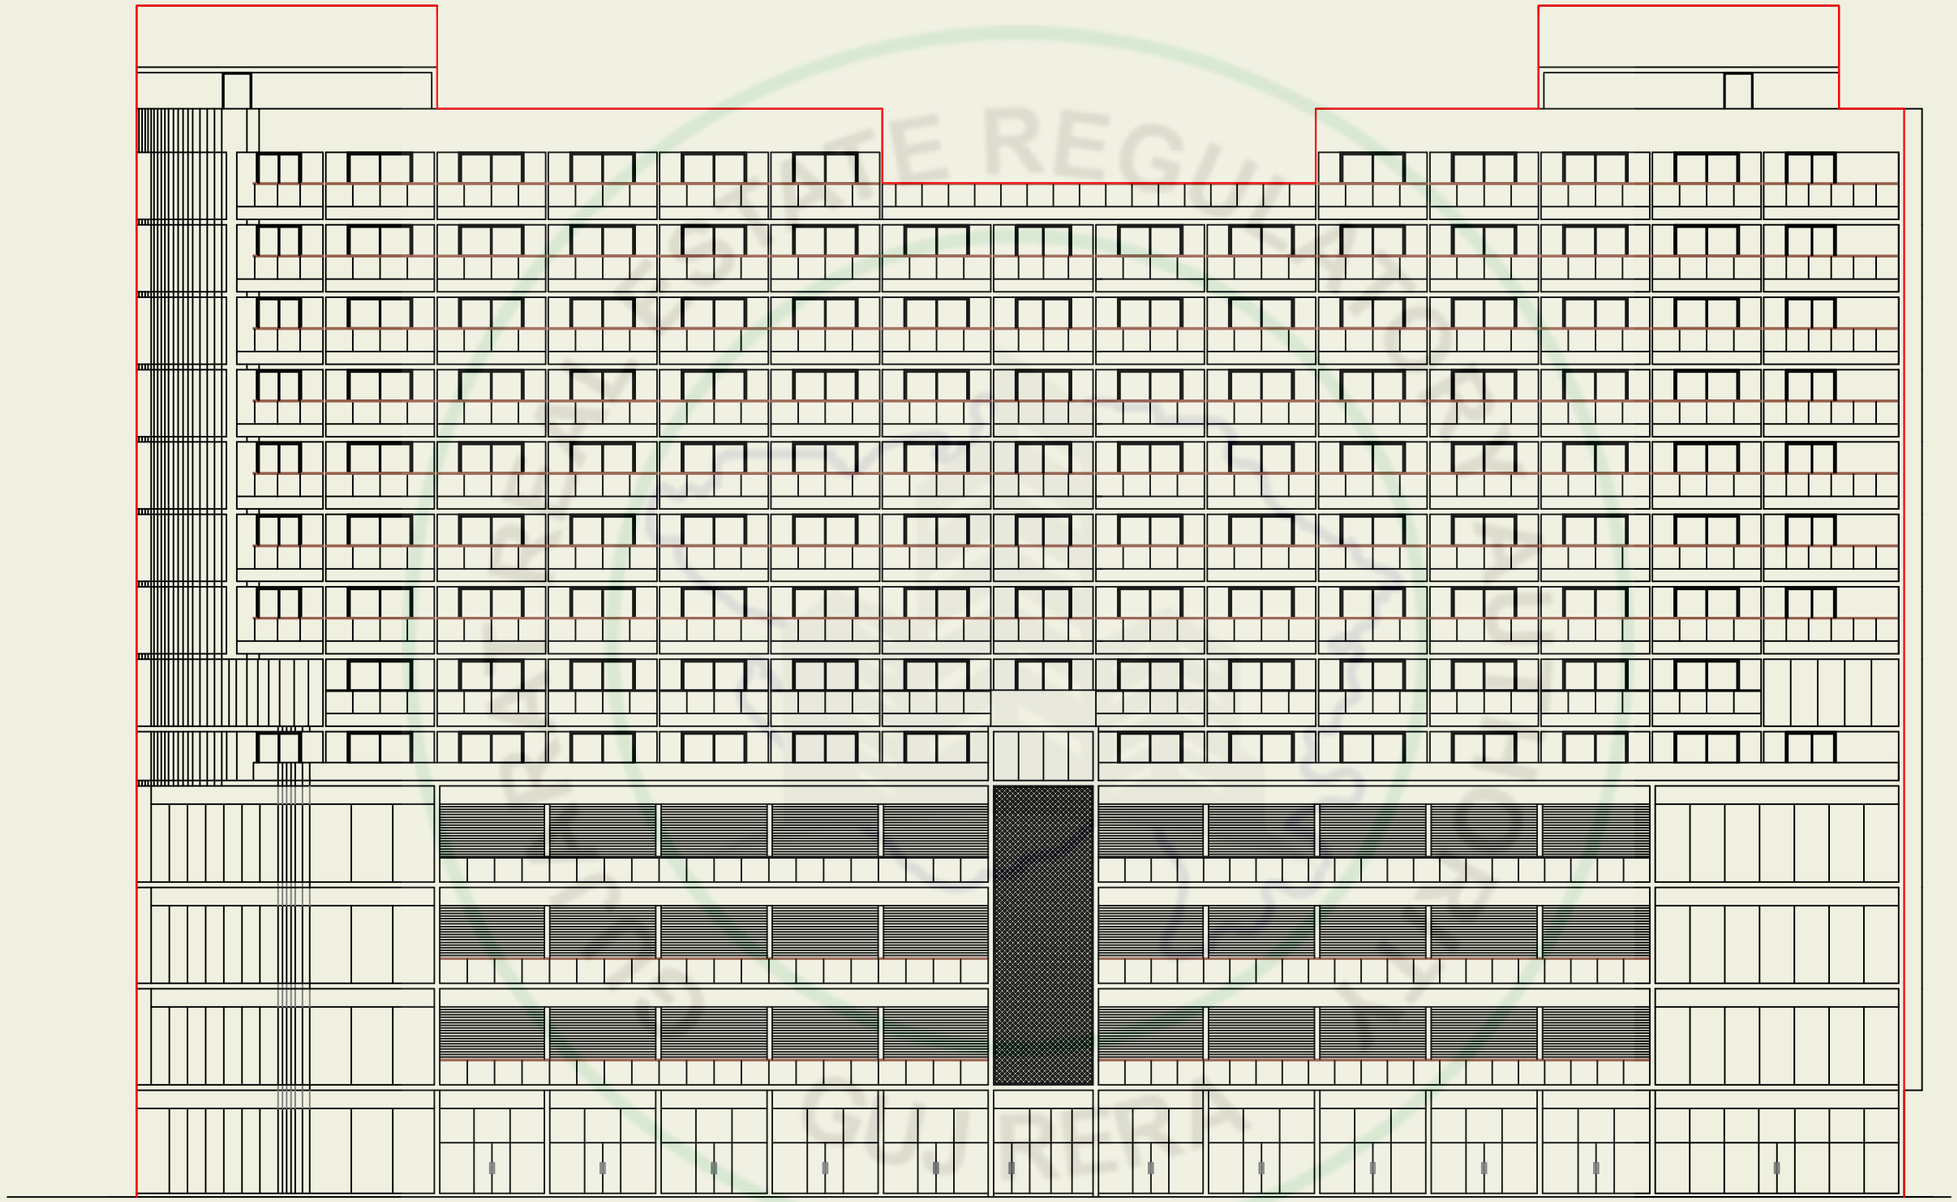

ELEVATION (BLOCK-ERAYA)


Image is only for Representative Purpose

SPECIFICATIONS

Structure -

- Earthquake resistant R.C.C. frame structure

Flooring -

- Vitrified tiles
- China mosaic on terrace

Kitchen -

- Granite top platform with Sink
- Tile dado up to lintel level

Wall Finish -

- Internal single coat mala plaster with putty finish
- External double coat plaster with paint or equivalent

Toilet & Plumbing -

- Glazed tiles up to lintel level
- Bath fittings & Sanitary wares

Doors & Windows -

- Main door with wooden frame
- All other doors are flush door or equivalent
- Powder coated/anodized aluminum sliding window with granite seal or equivalent

Electrification -

- Concealed copper wiring with modular
- Switches with MCB distribution panel

LOCATION



Structure Engineer
Rajesh Patel

Architect
Vidhi Gajjar

Engineer
Mehul Chaudhary