

Eklingji Satvam

Eklingji Projects LLP

D-005, G.F. Elenza Crest, Sindhu
Bhavan Road, Nr. Sigma Corporate,
Bodakdev, Ahmedabad, Gujarat -
380058.

Contact No. :- +91

Project :- Eklingji Satmav

Site Address :- Eklingji Satmav,
C.N. No/CTS No./Survey no. 736/1,
C.S.NO. 432 , Final Plot no. 191/1 ,
West of Division Ghuma, Daskroi,
Ahmedabad, Gujarat - 380058.

RERA Registration No._____


<https://gujrera.gujarat.gov.in/>

Images for Representative Purposes Only




Images for Representative Purposes Only




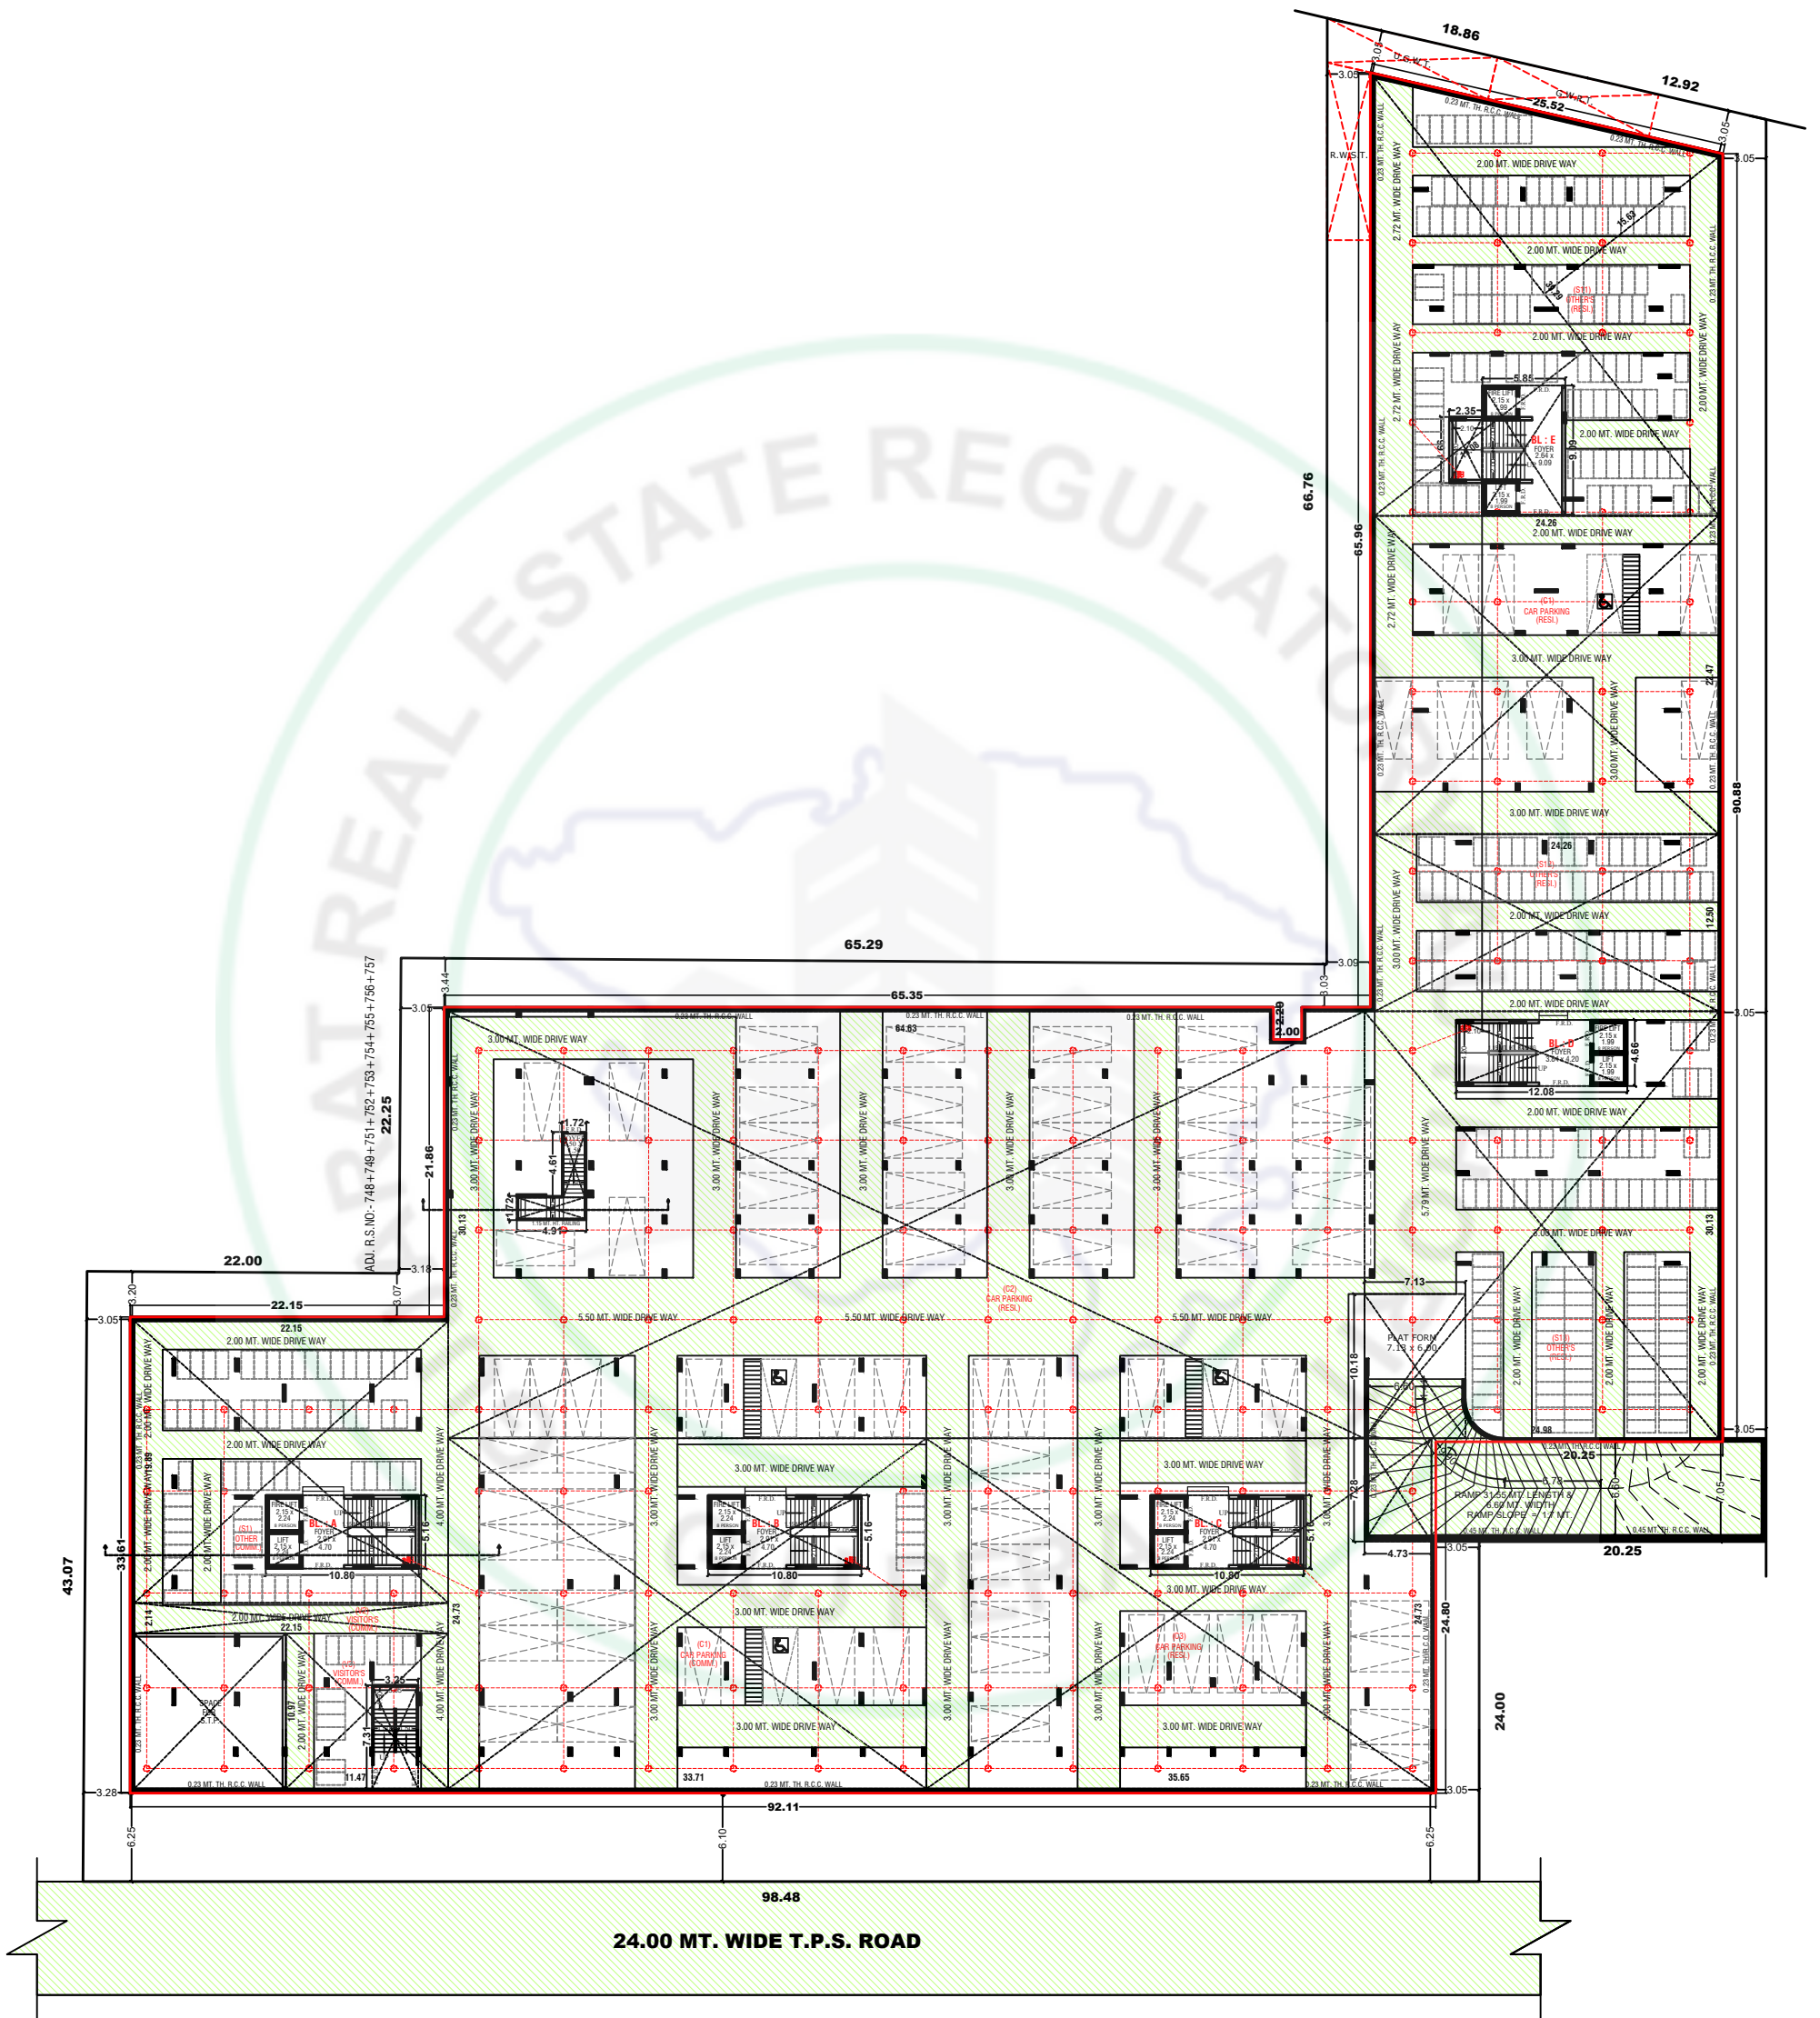


BASEMANT PLAN

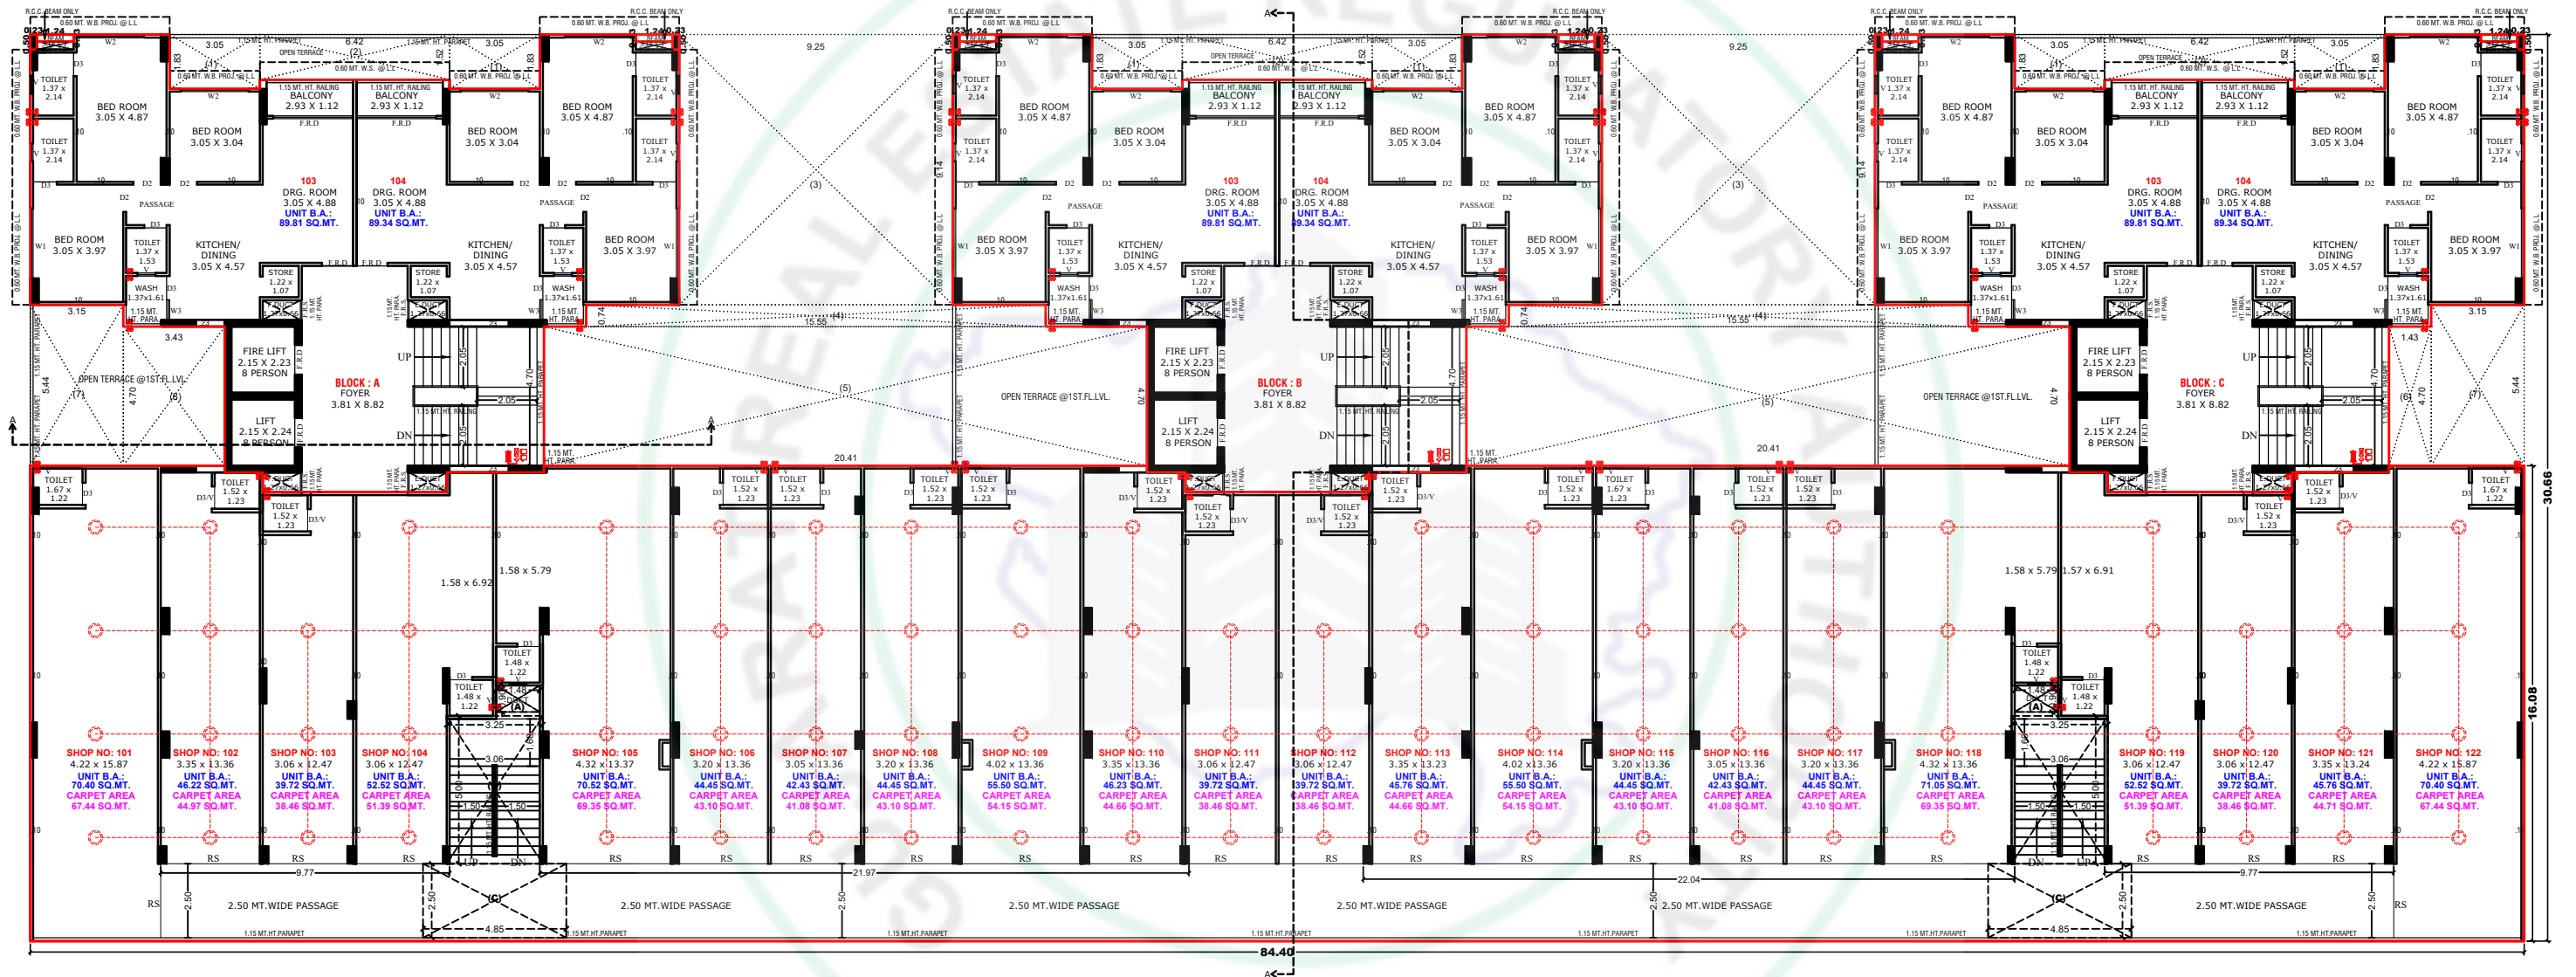




1ST. FLOOR PLAN (BLOCK - A+B+C)

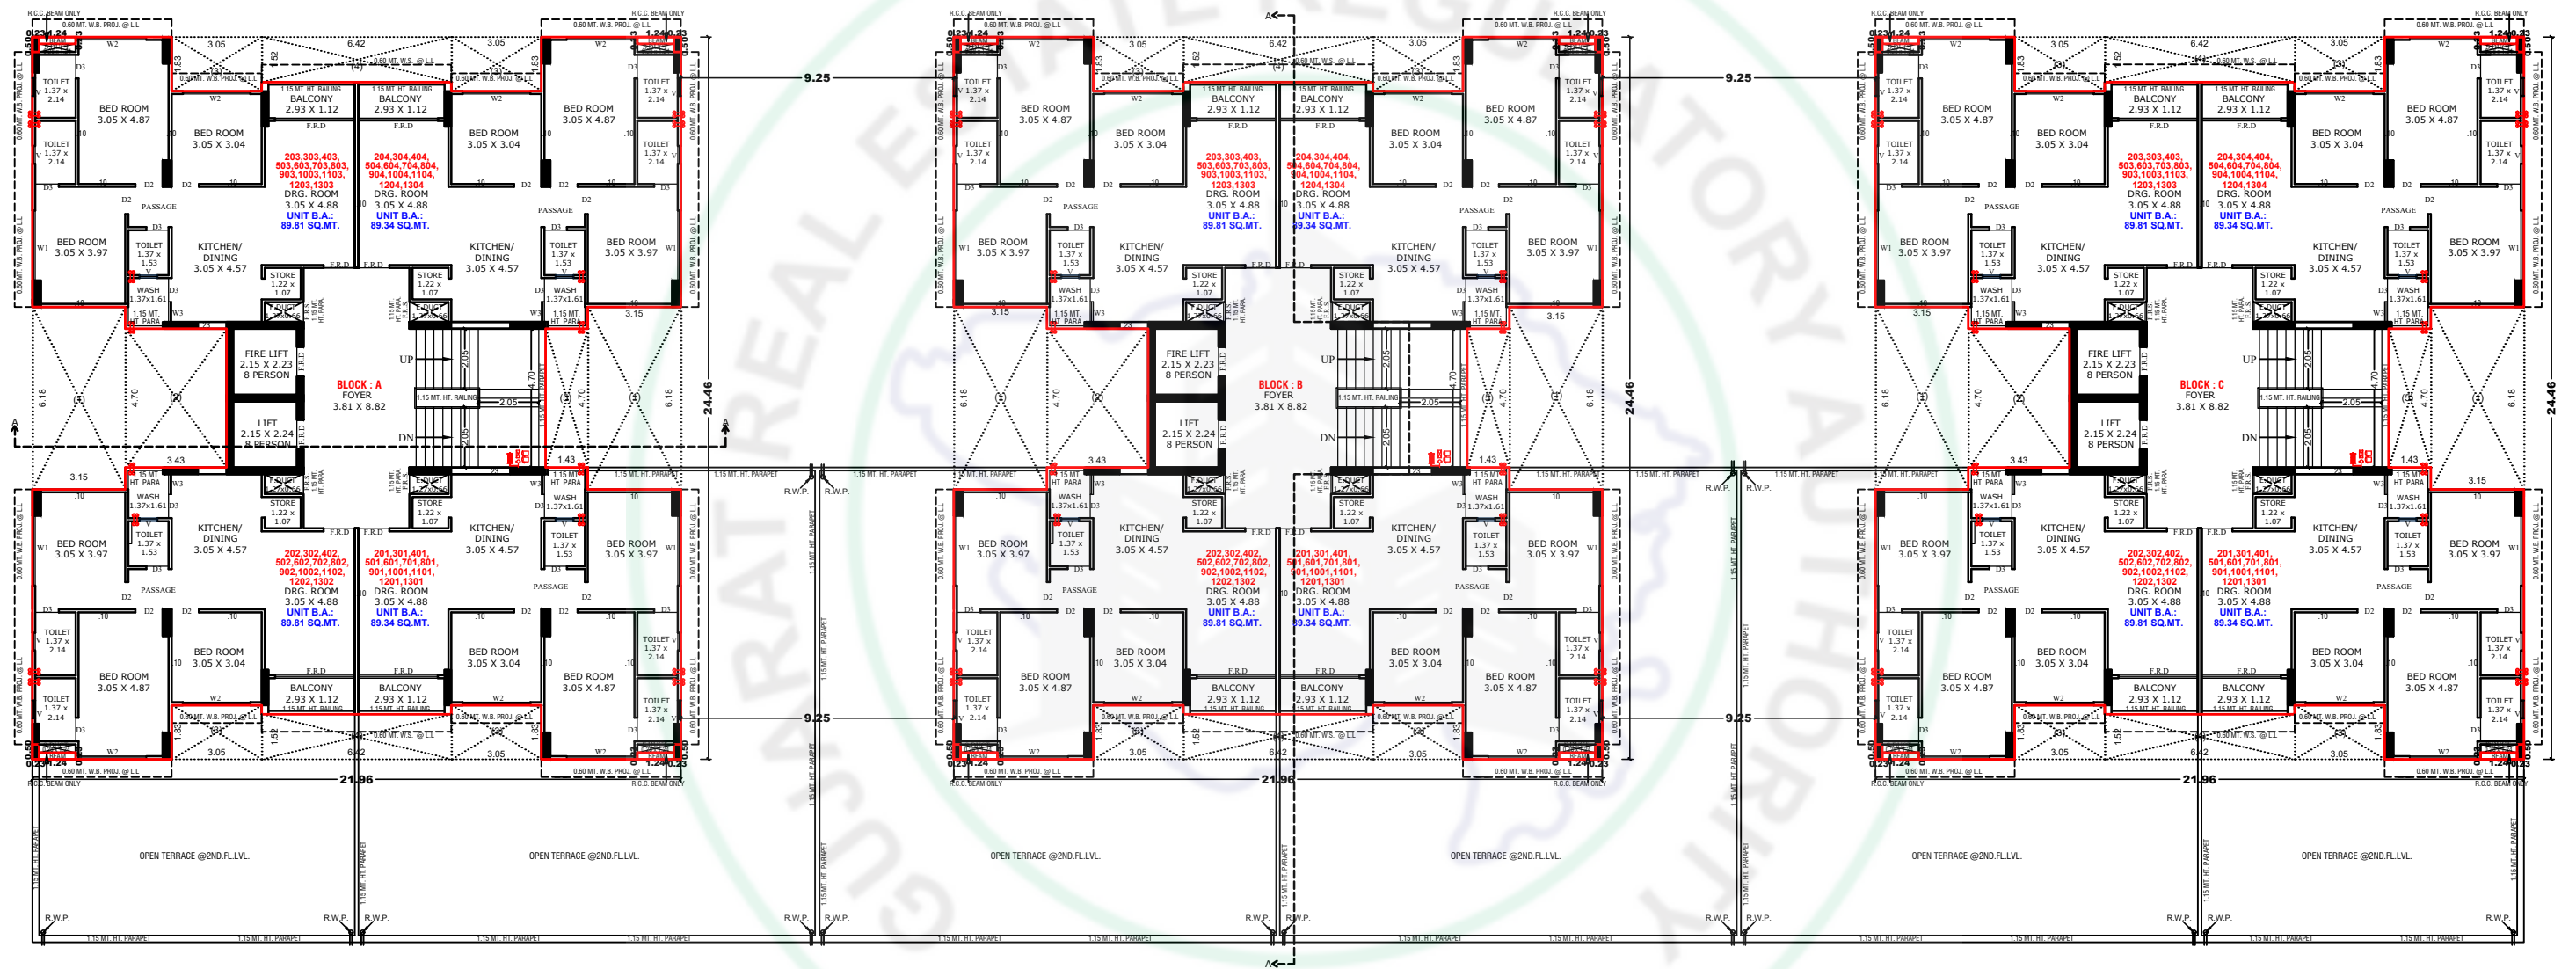


2ND. TO 13TH. FLOOR PLAN (BLOCK - A+B+C)

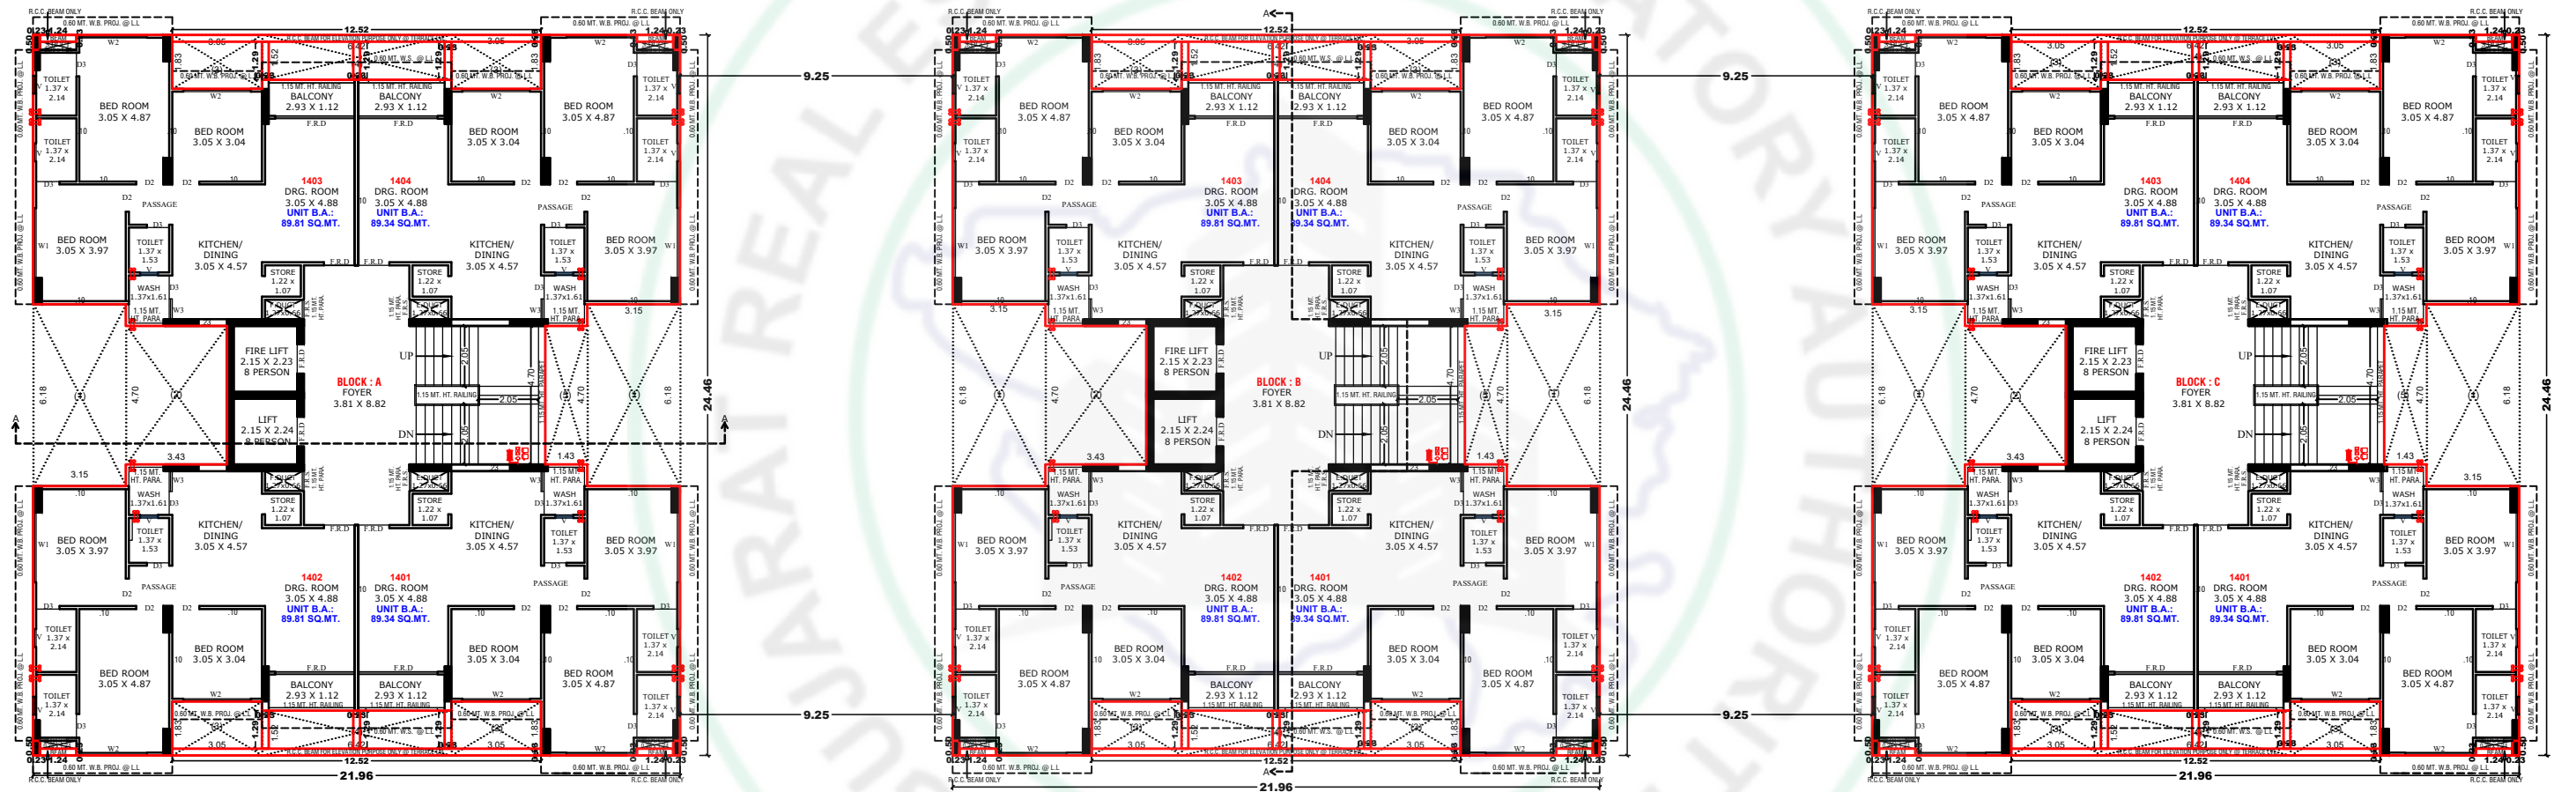


14TH. FLOOR PLAN (BLOCK - A+B+C)

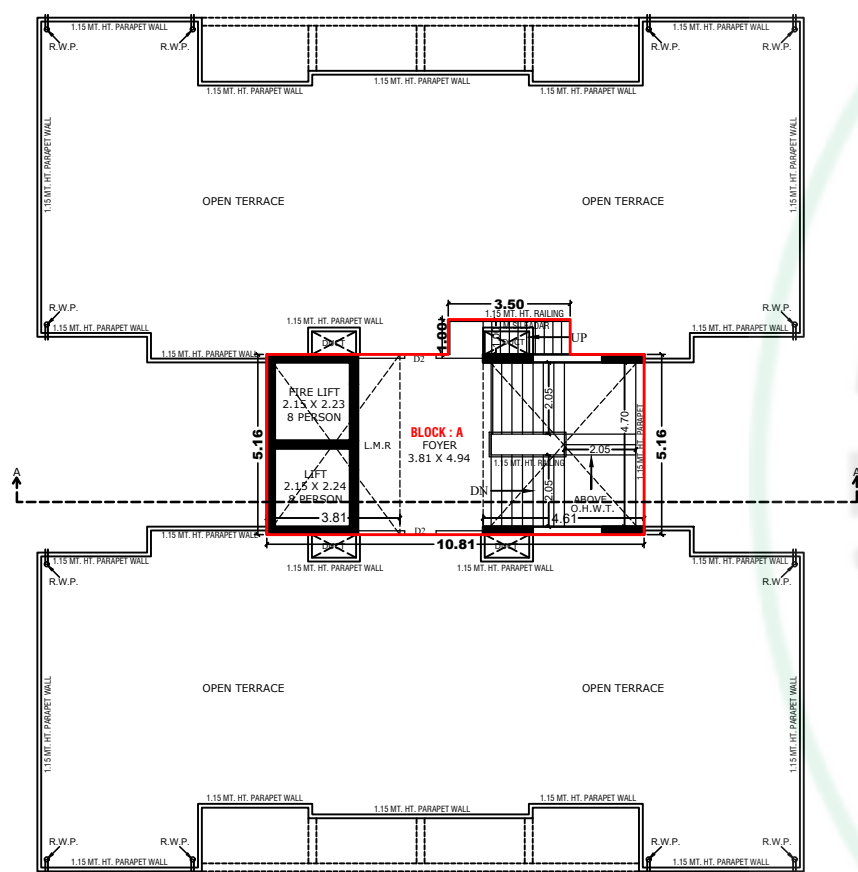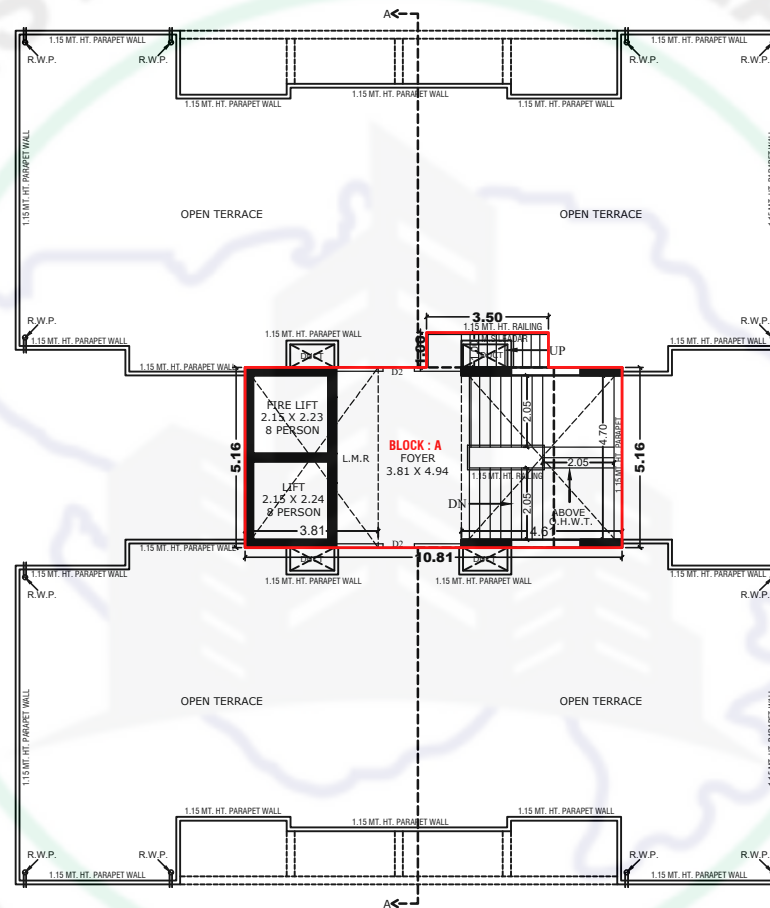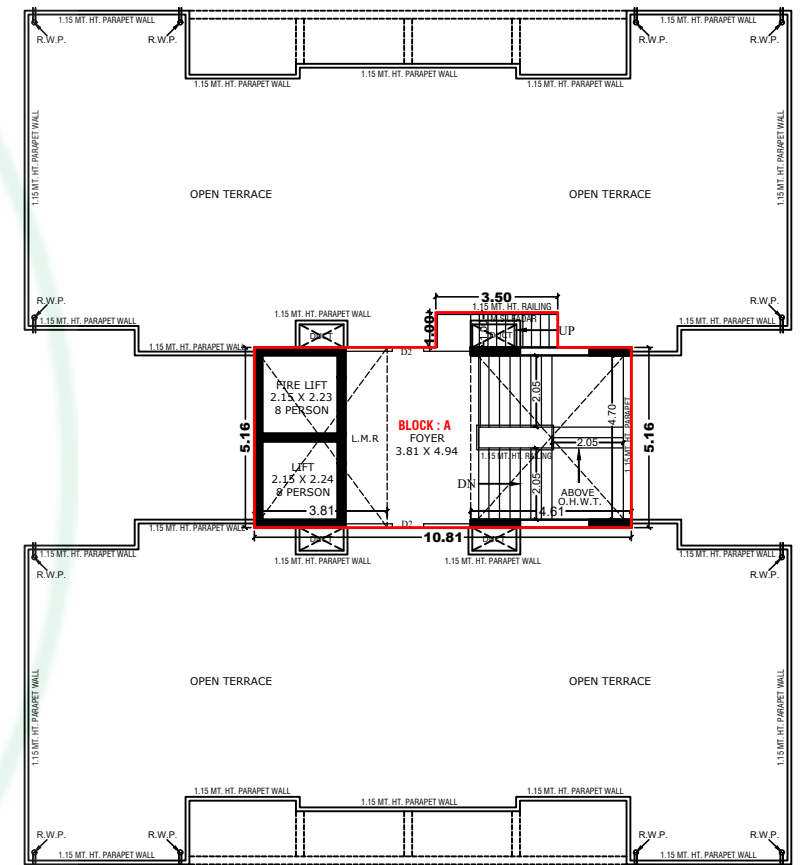


STAIR CABIN , L.M.R. & OPEN TERRACE PLAN (BLOCK - A+B+C)

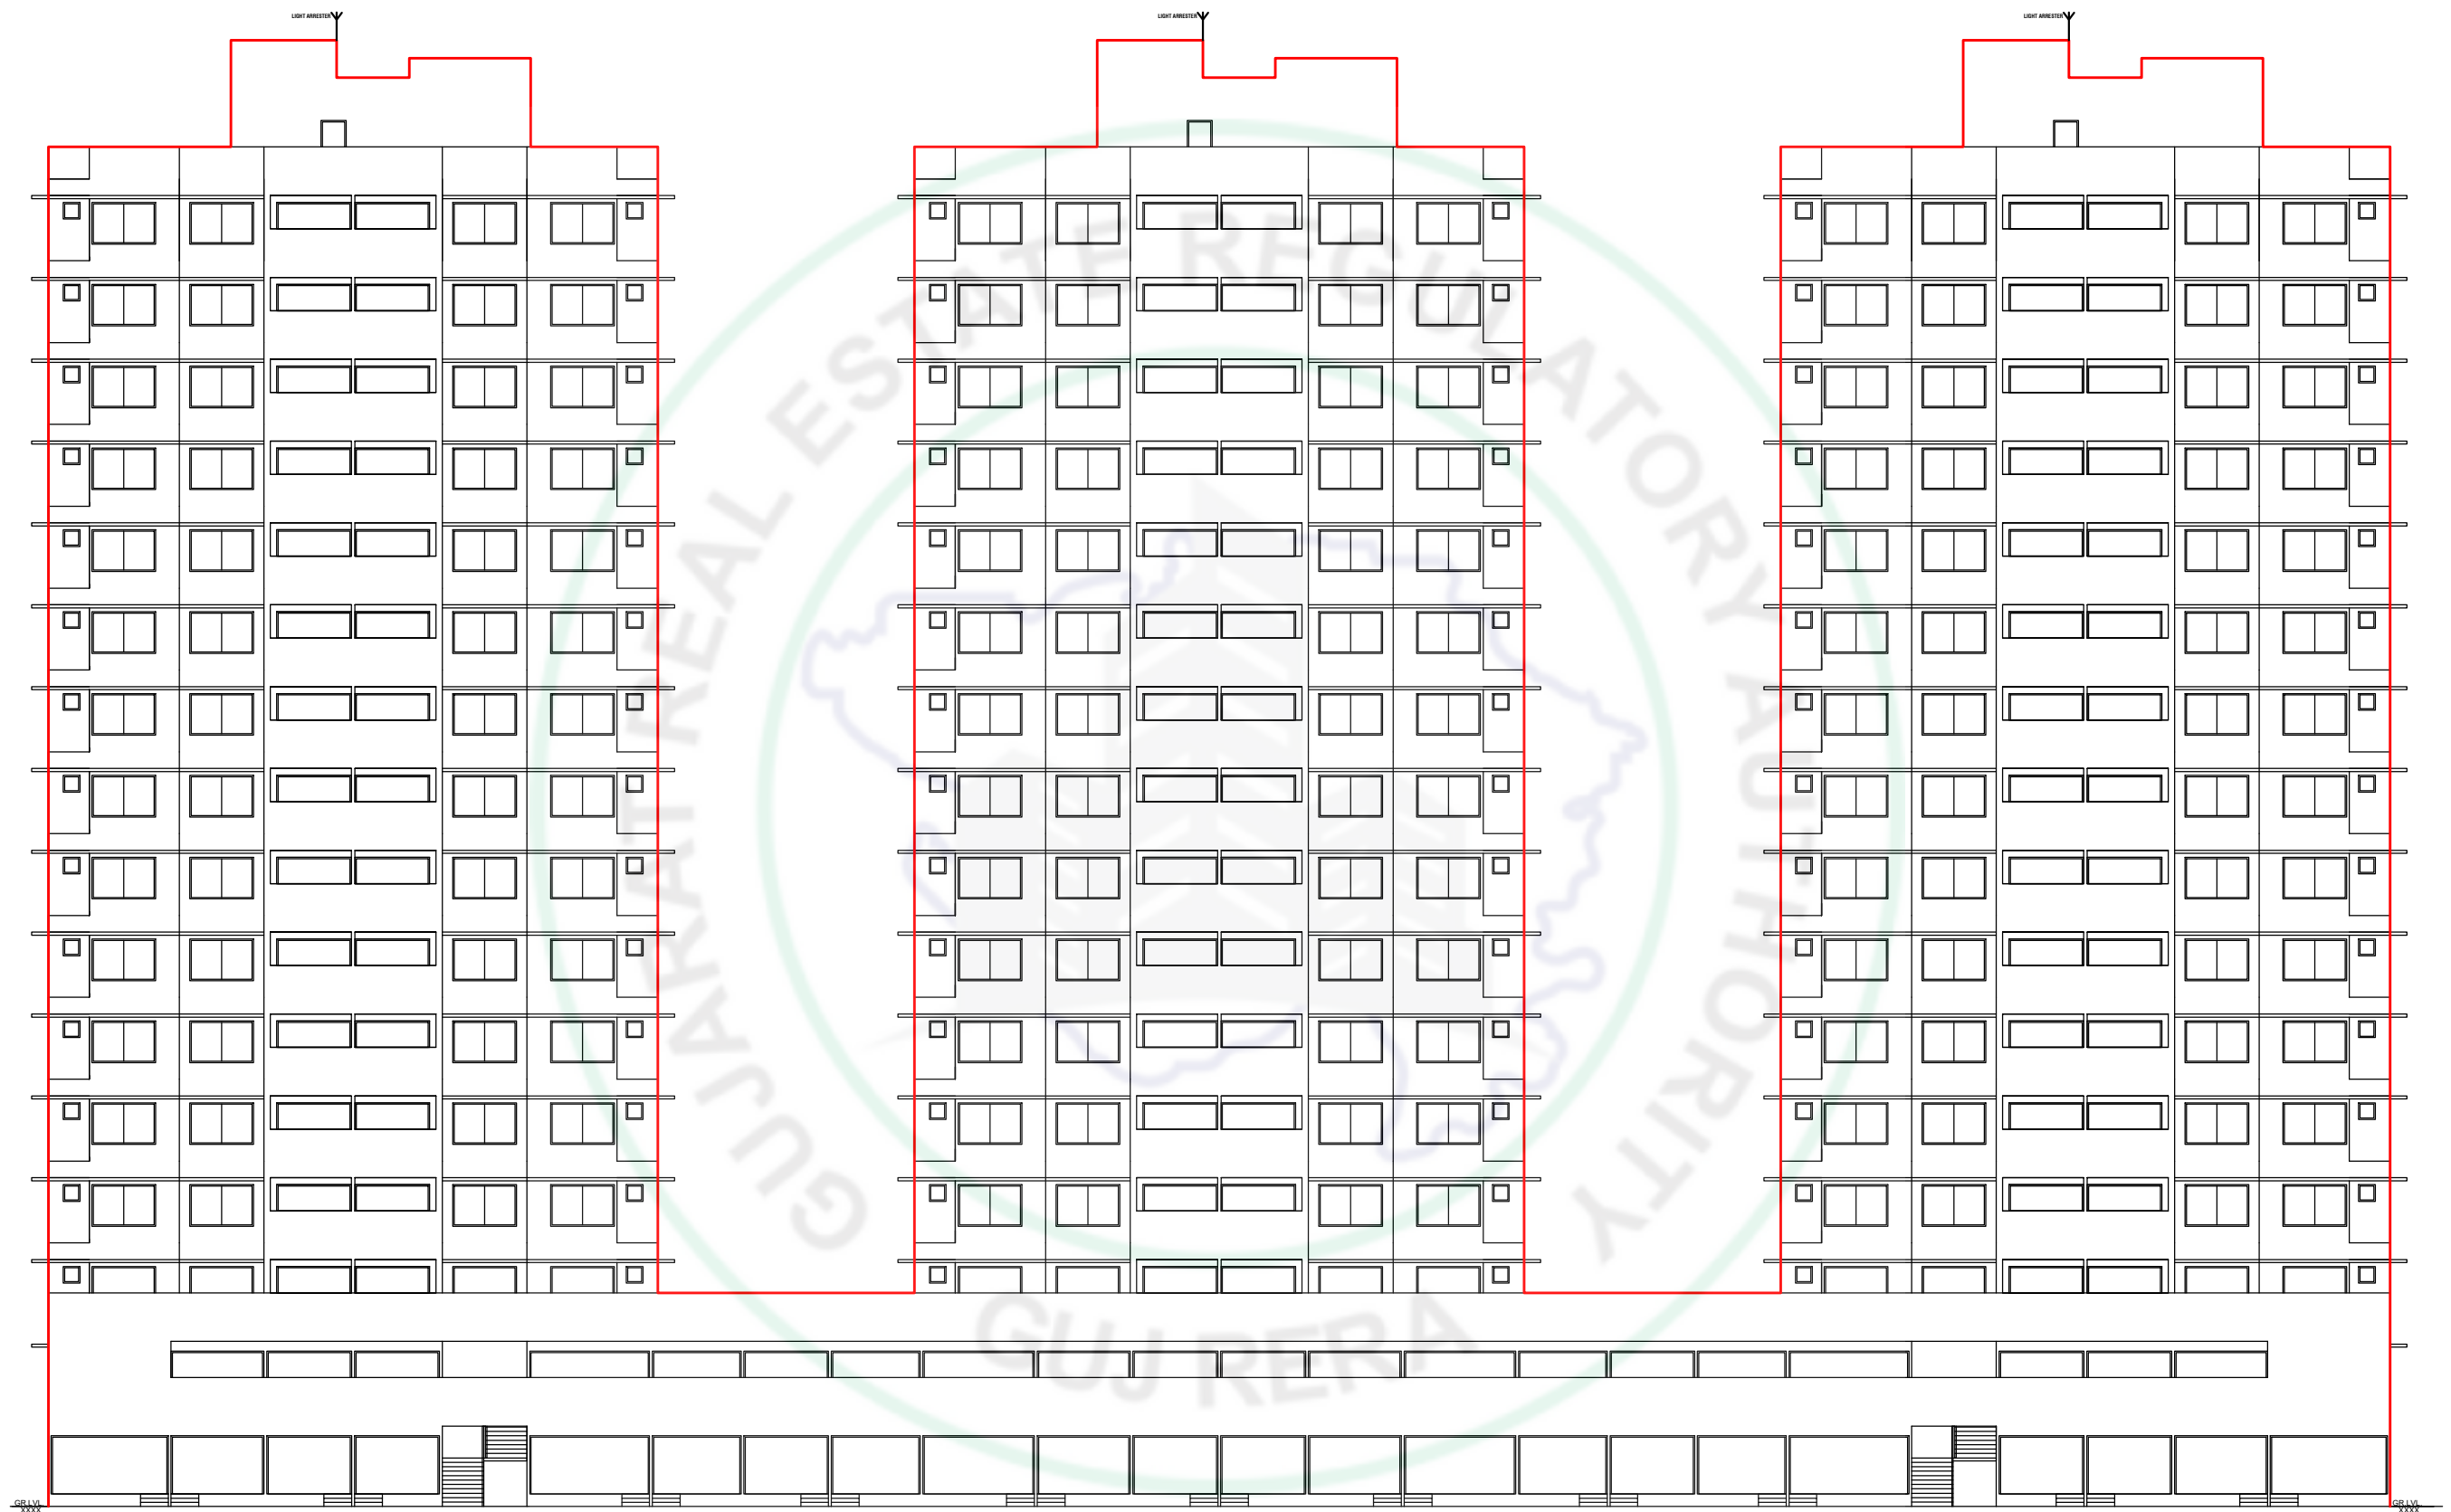


ELEVATION (BLOCK - A+B+C)

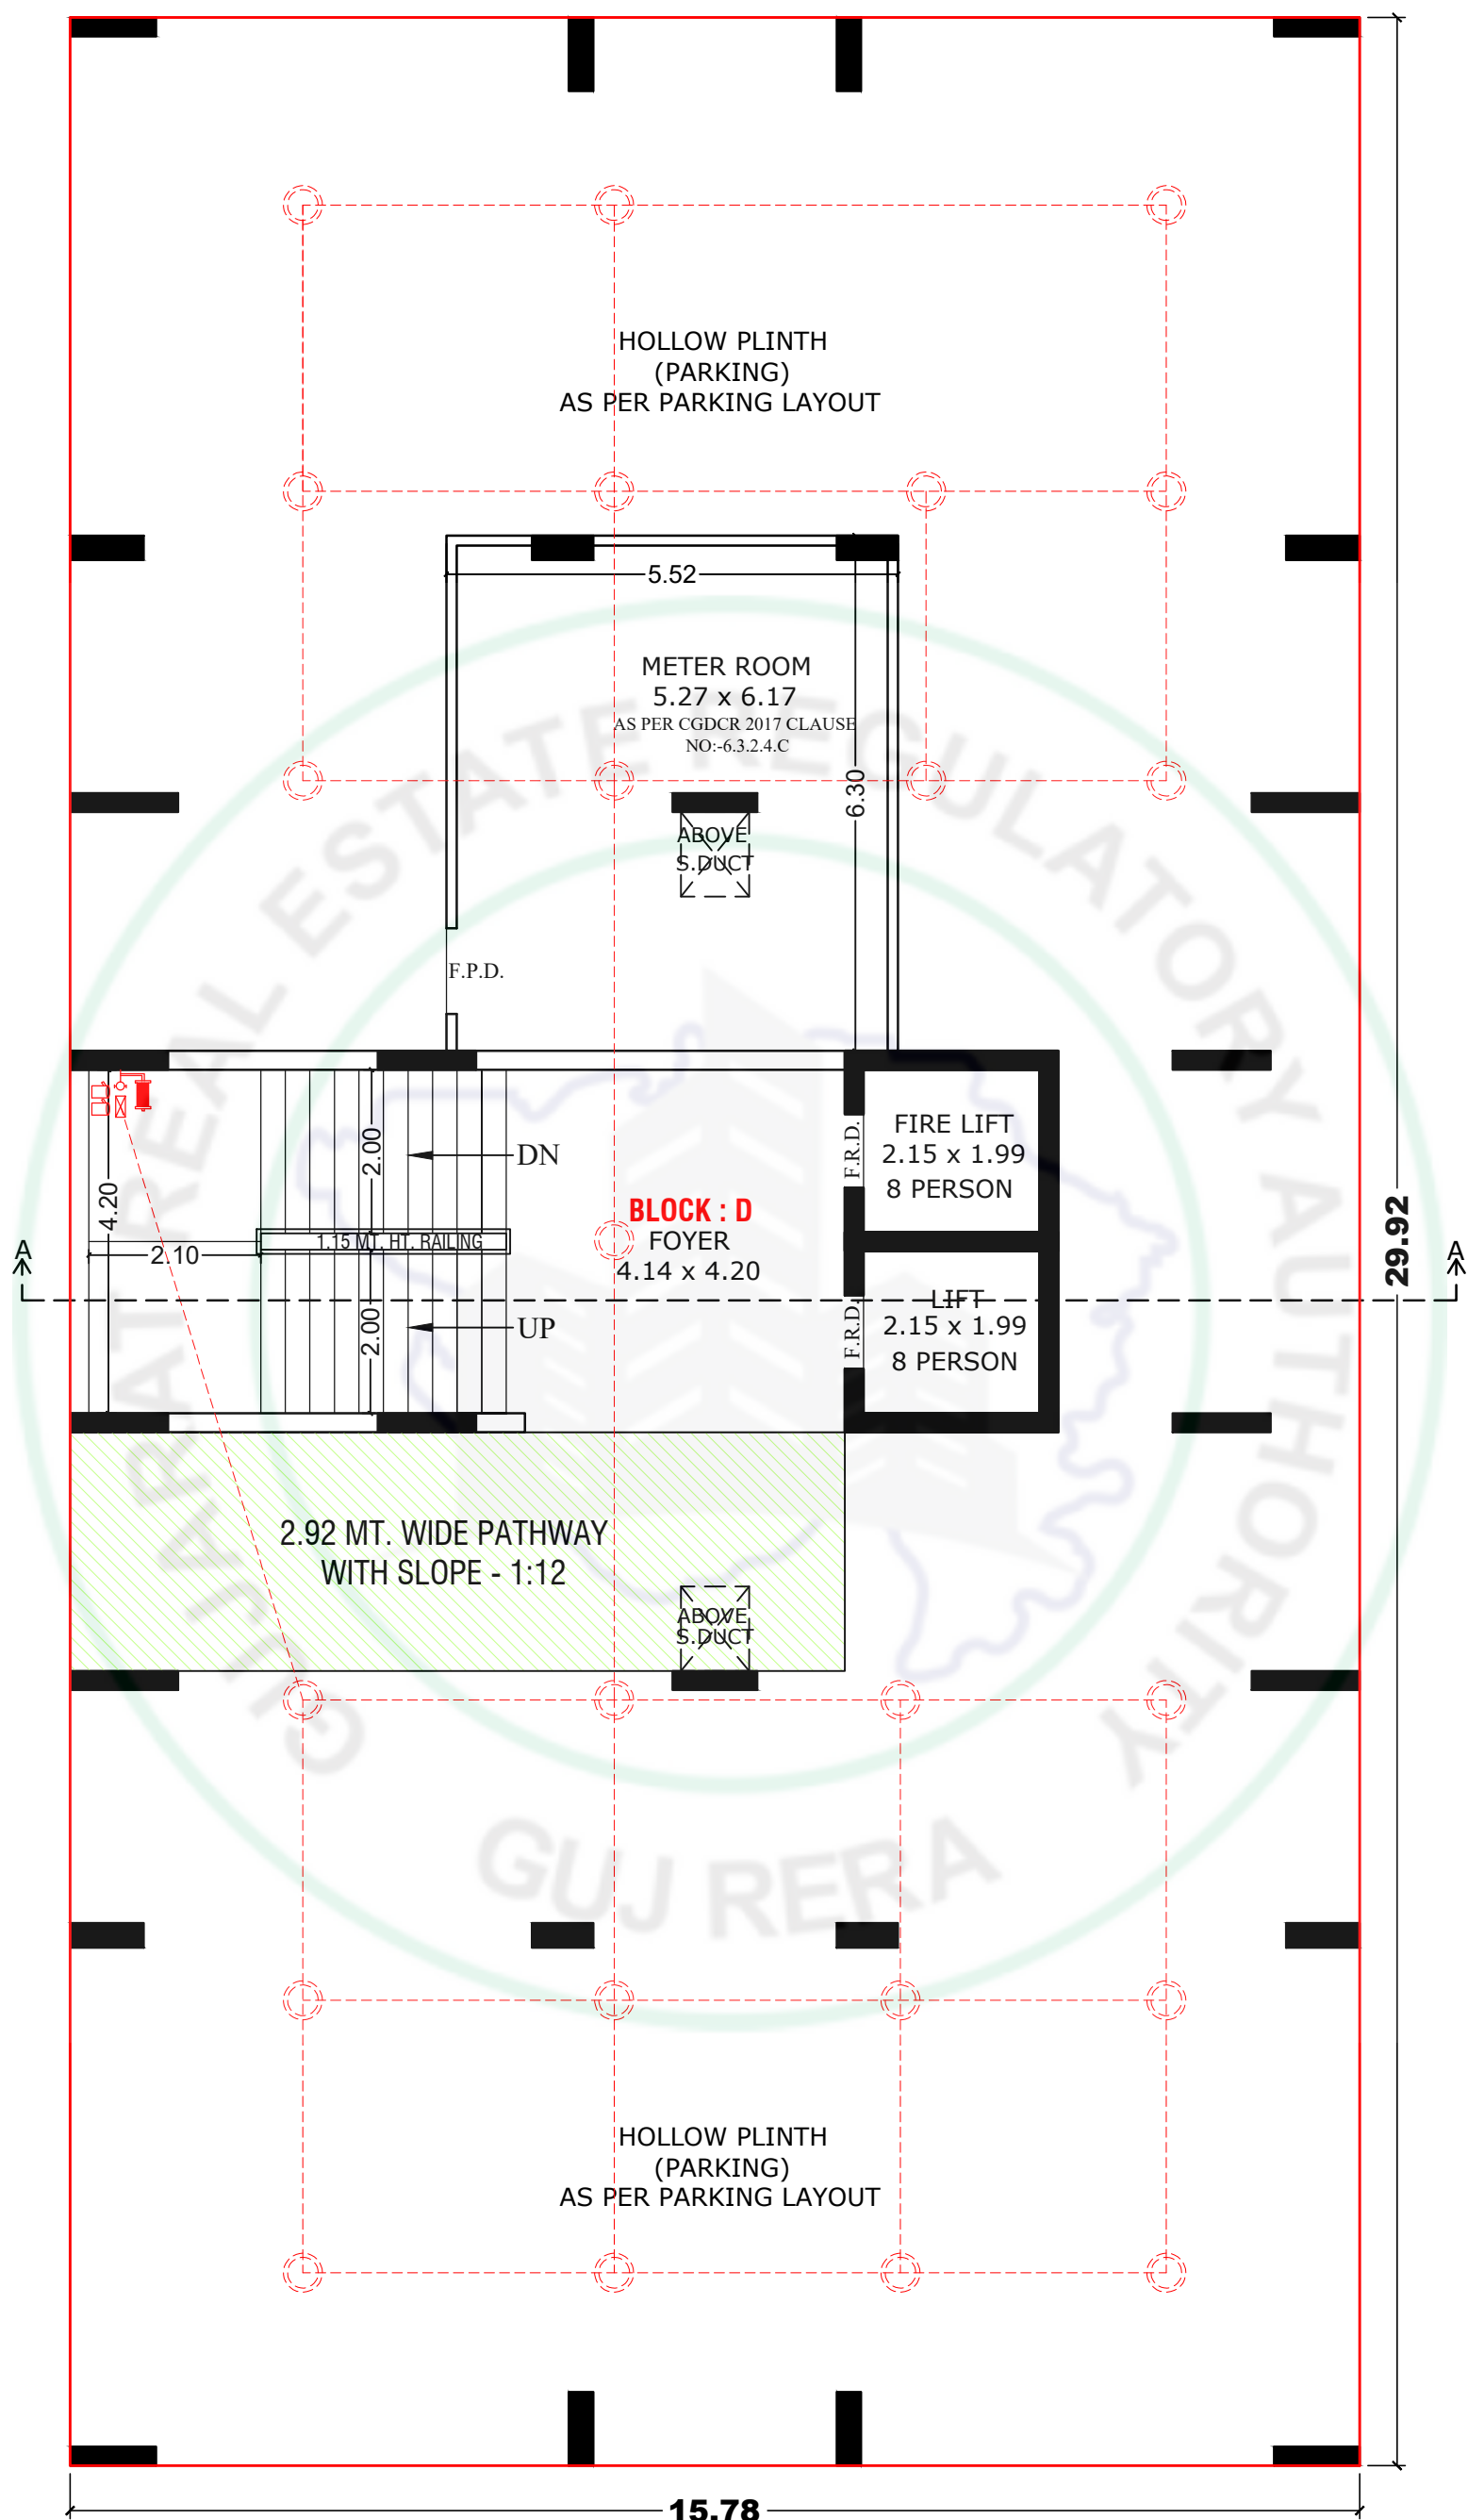


GROUND FLOOR PLAN (BLOCK - D)

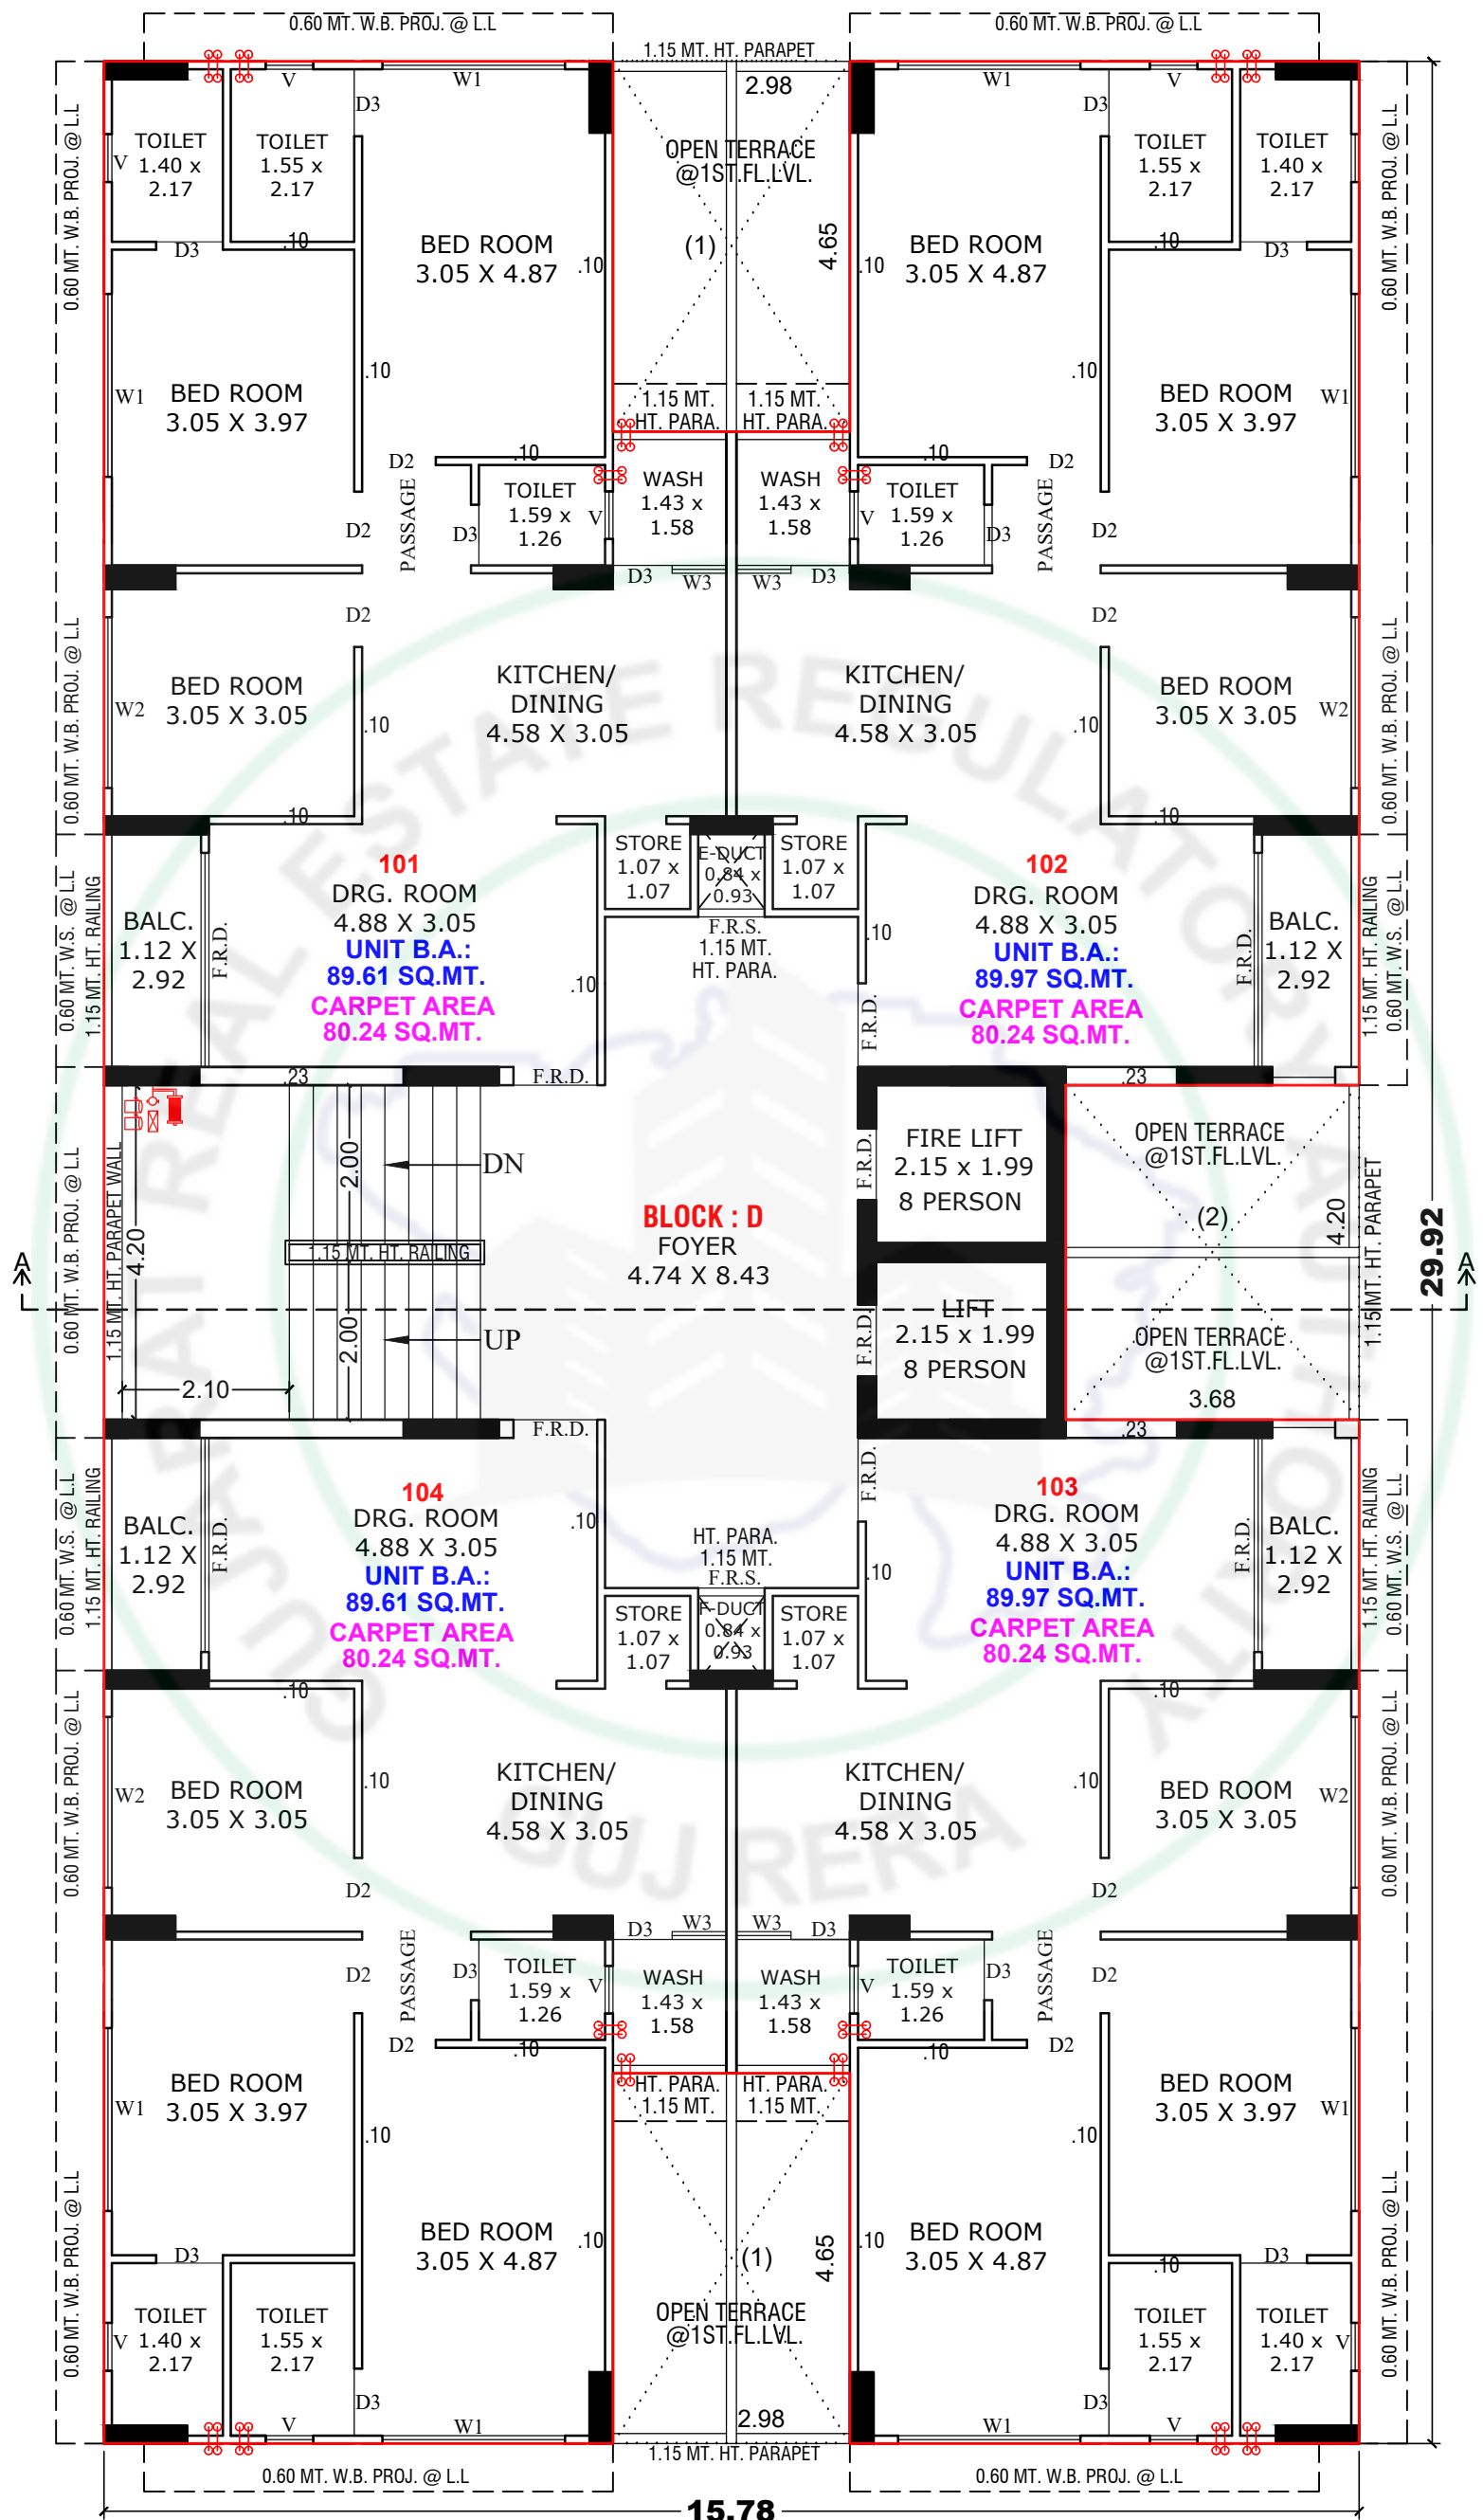


1ST. FLOOR PLAN (BLOCK - D)

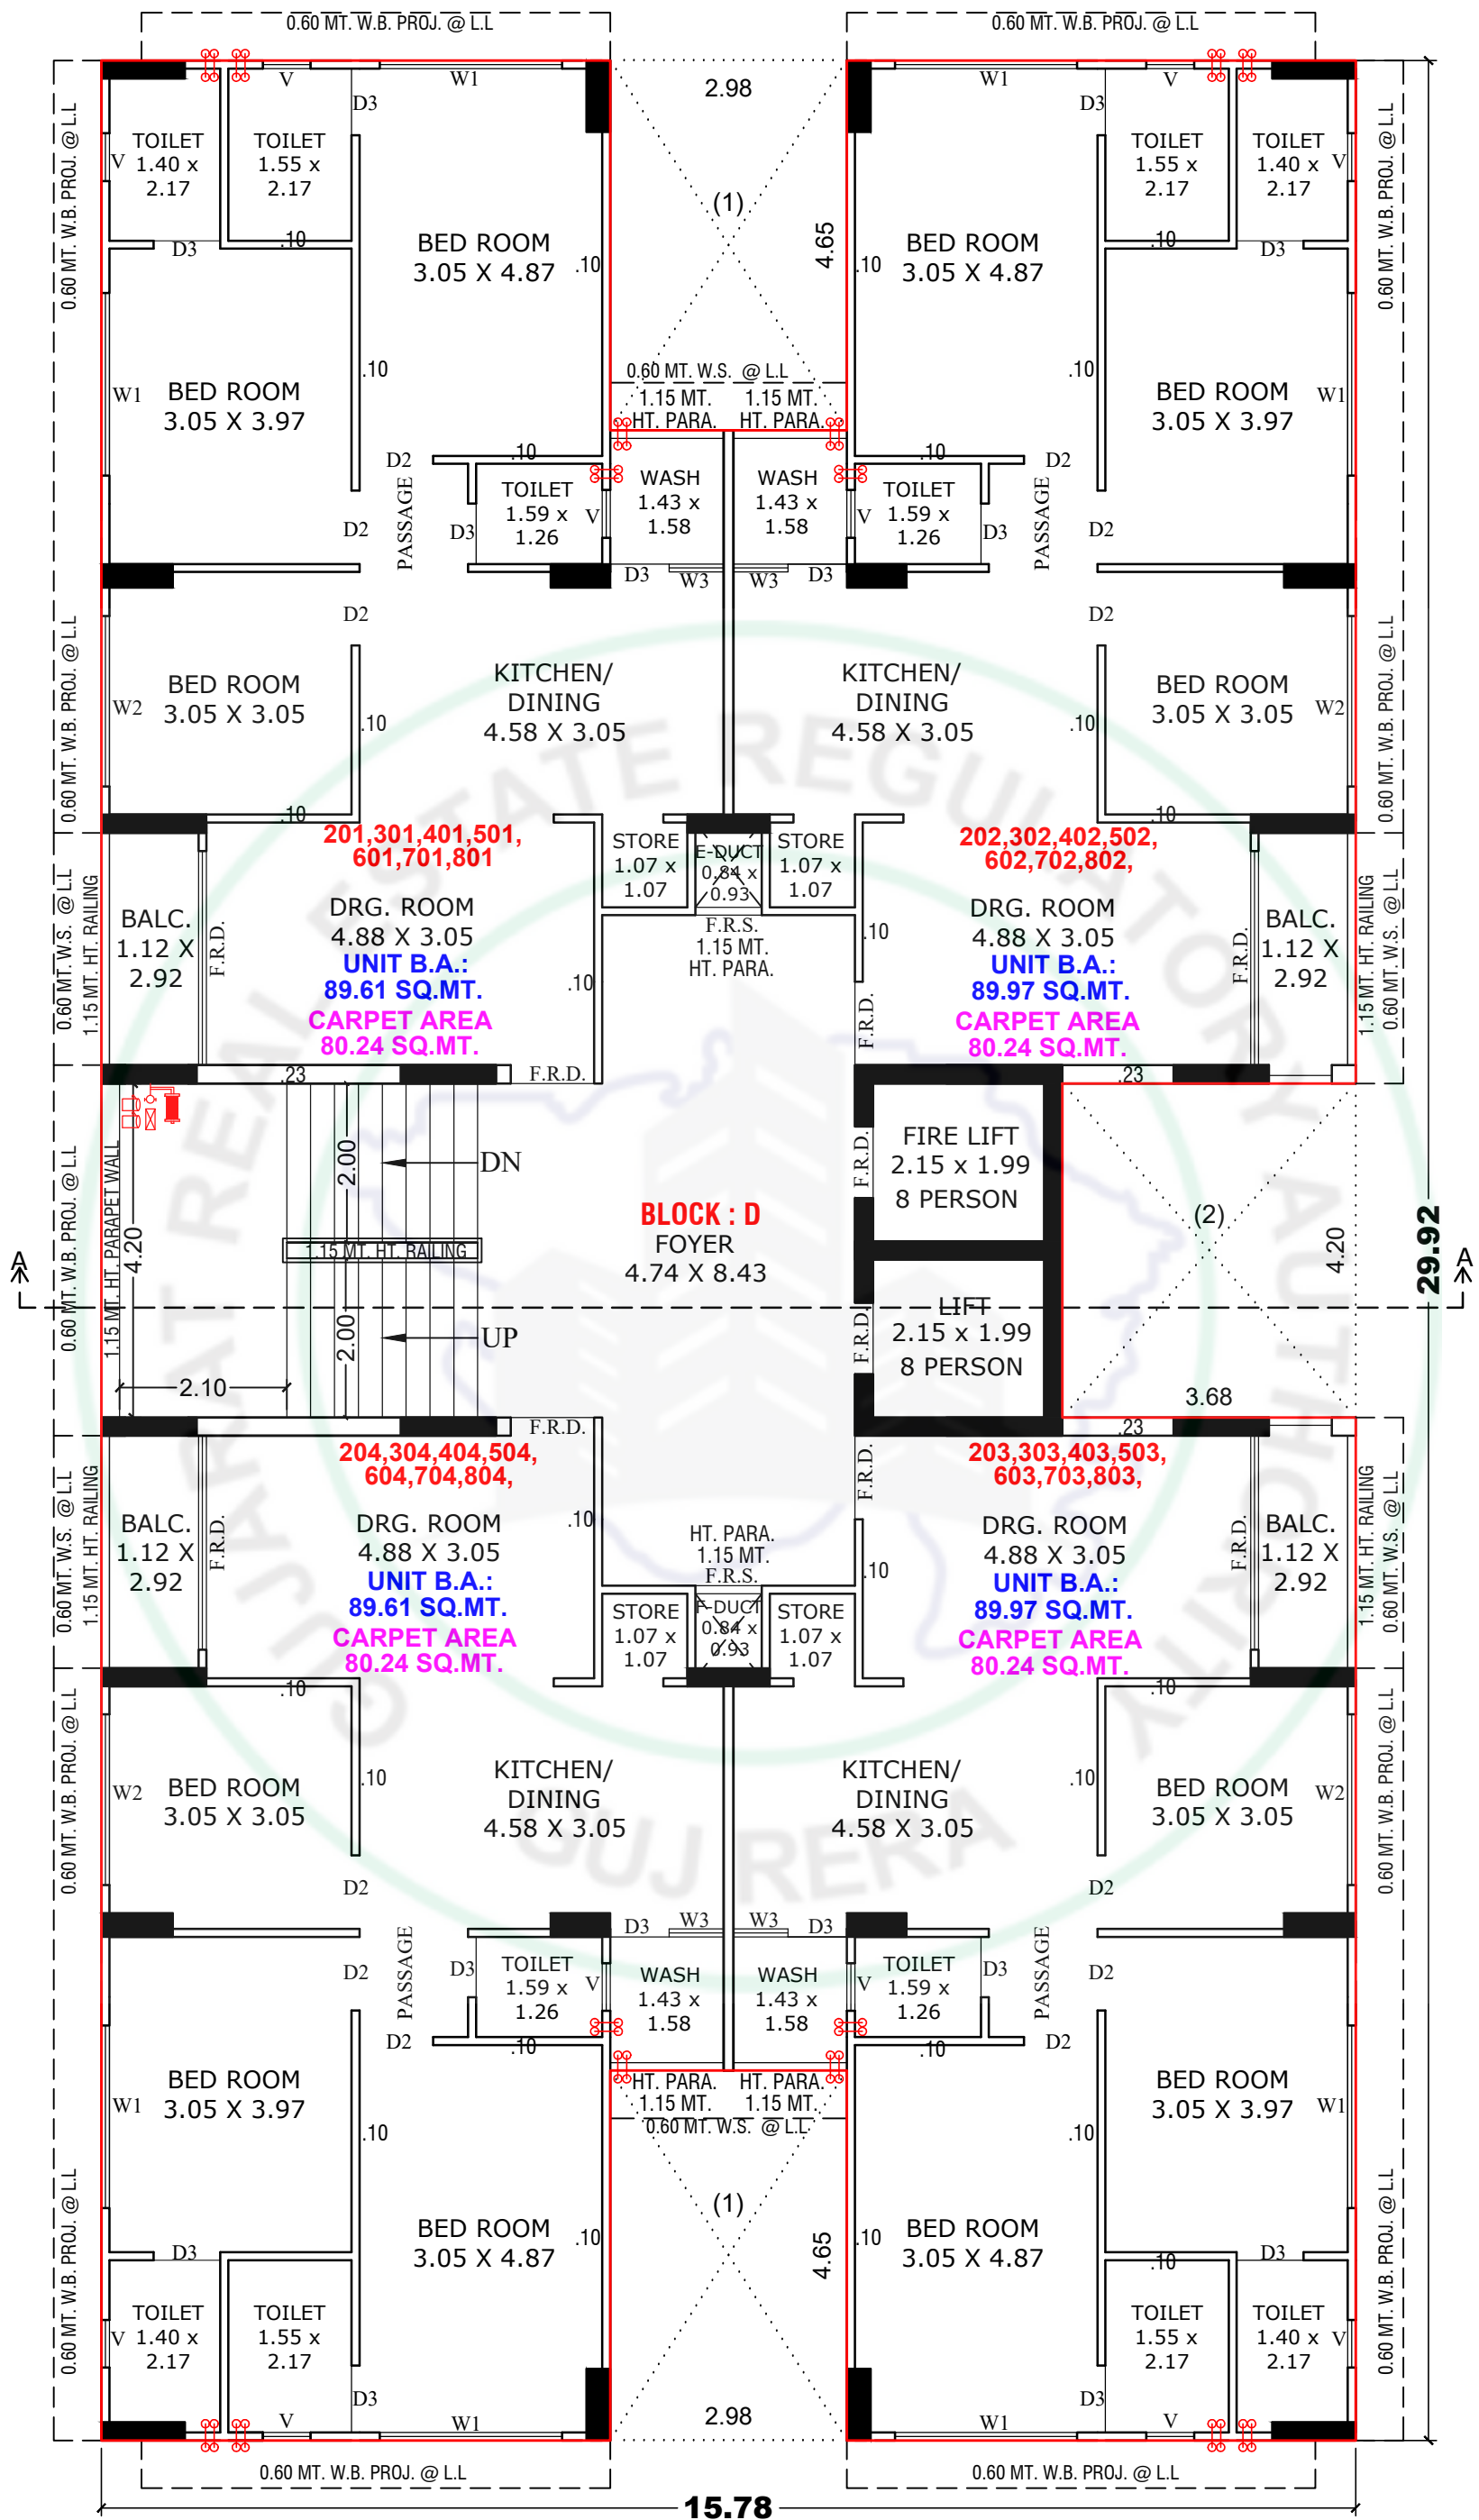


2ND TO 8TH FLOOR PLAN (BLOCK - D)

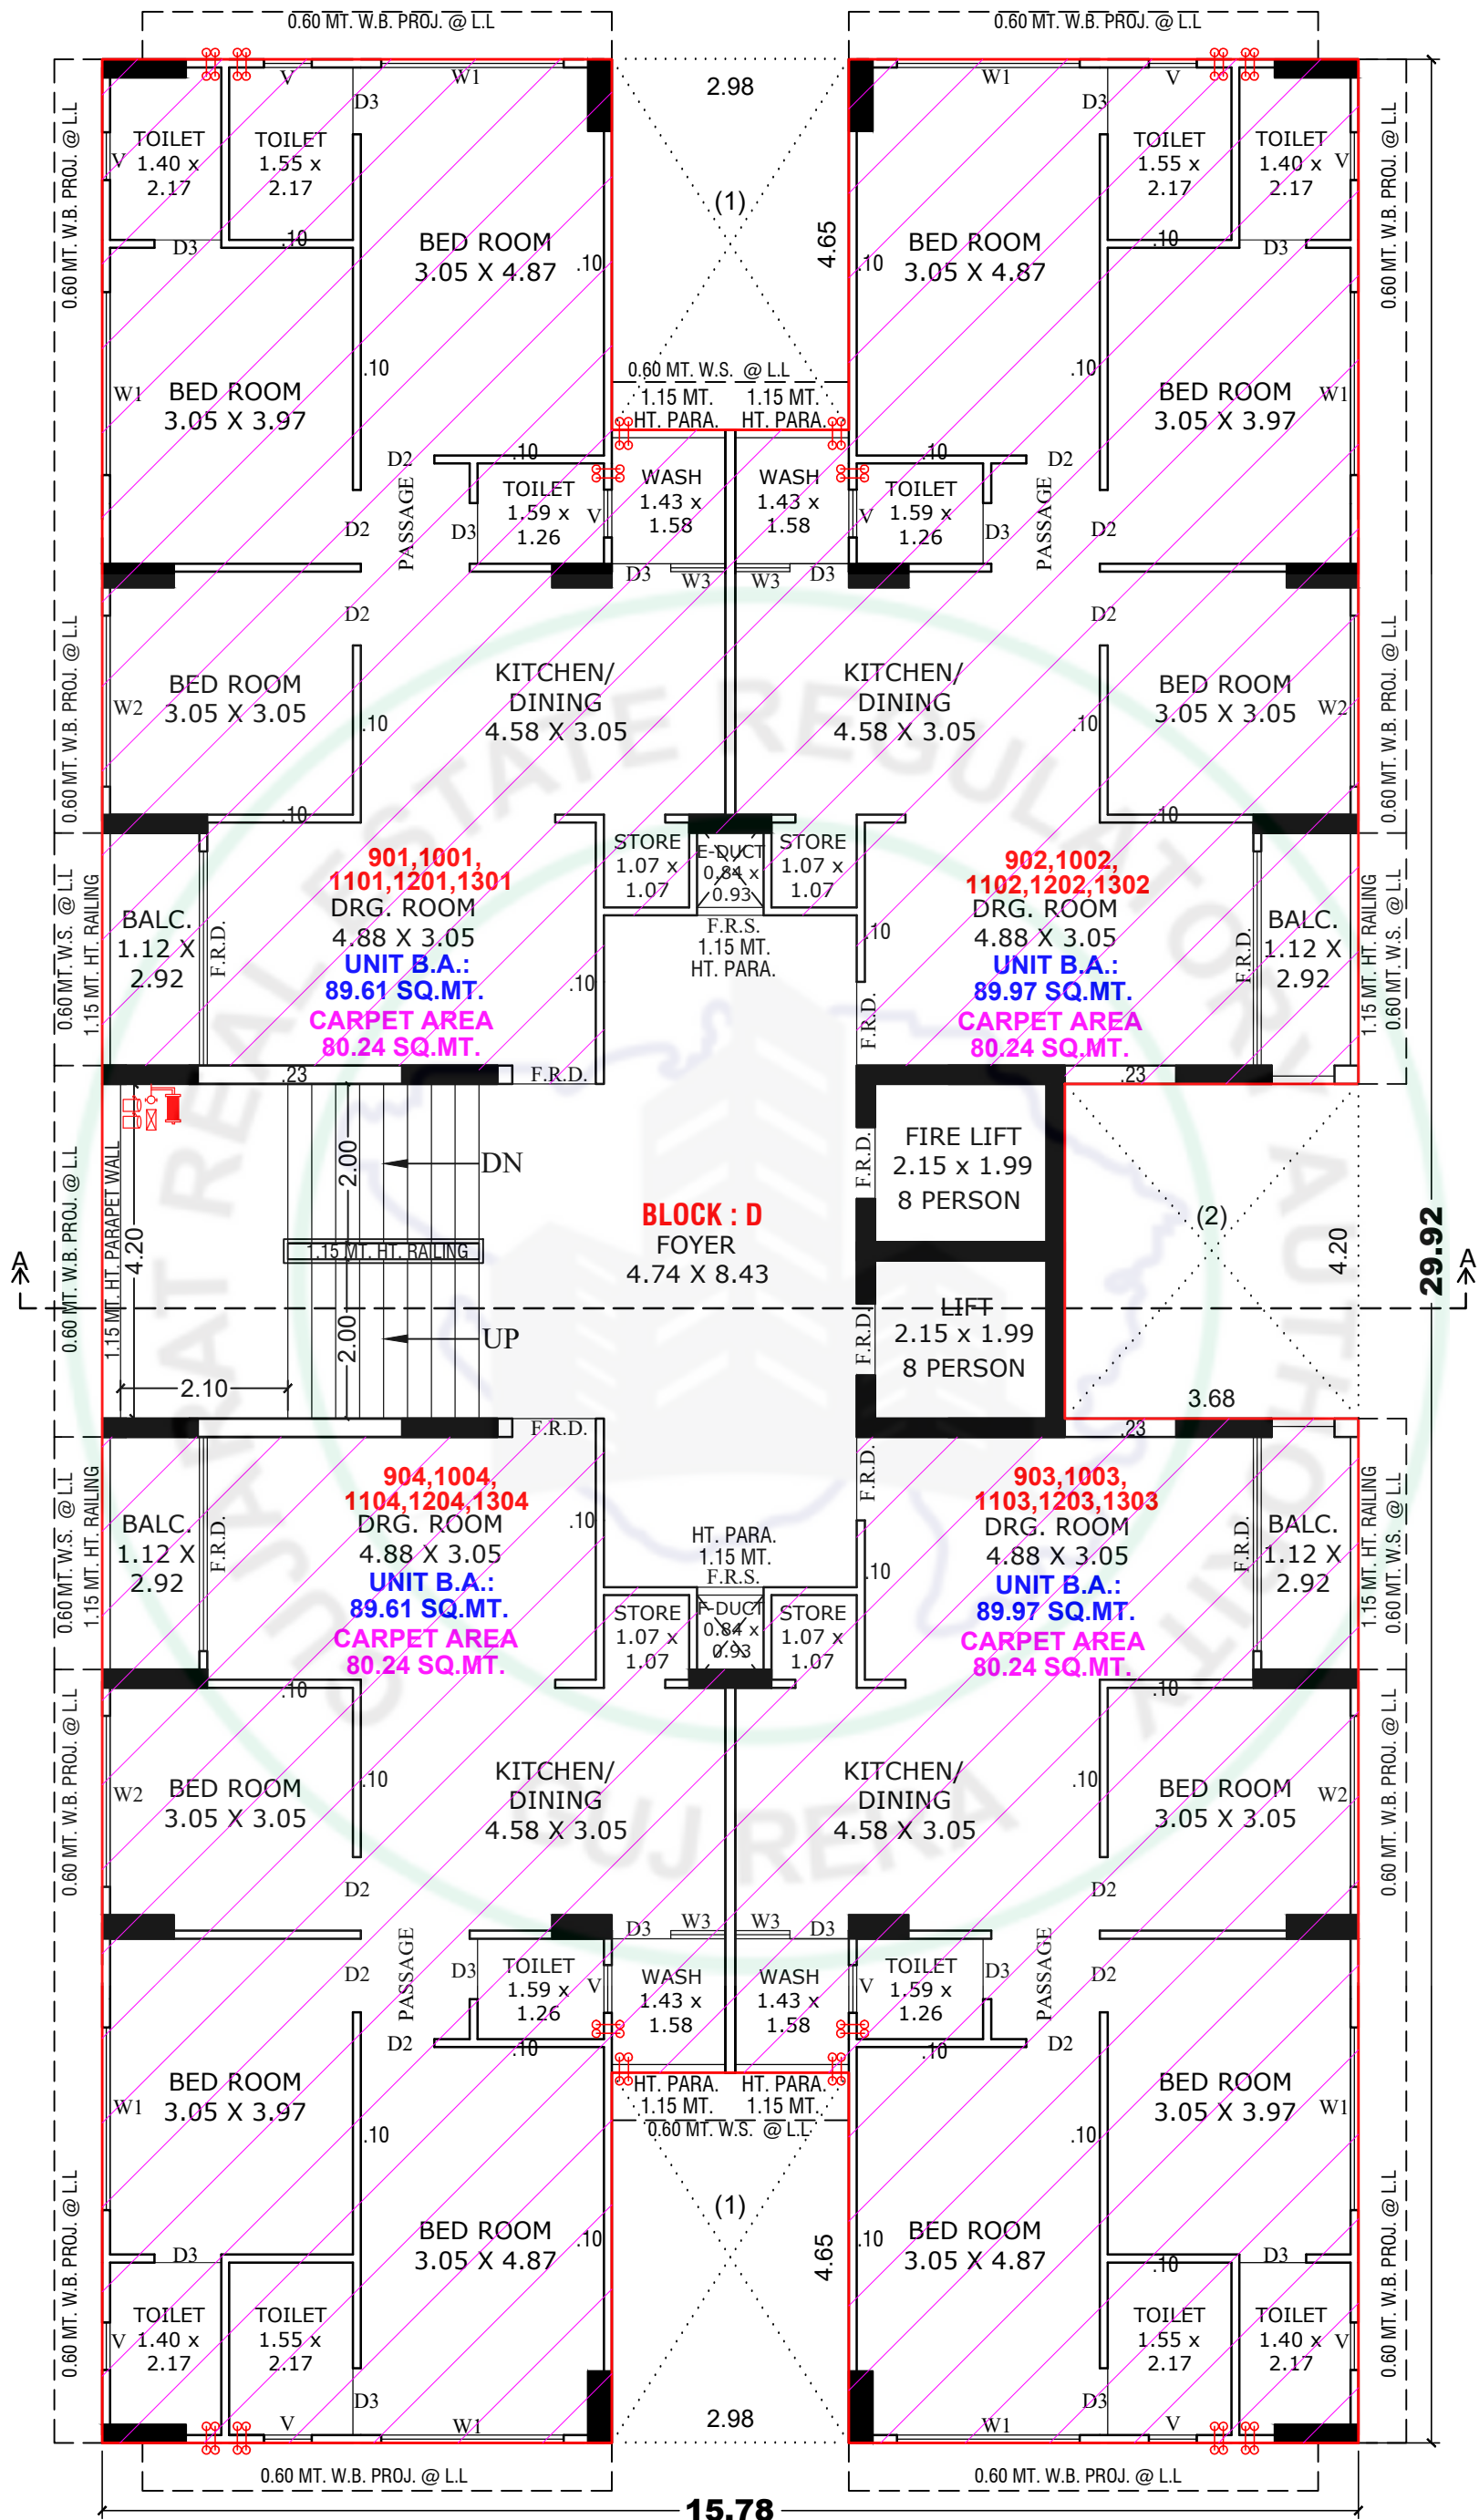


9TH TO 13TH FLOOR PLAN (BLOCK - D)

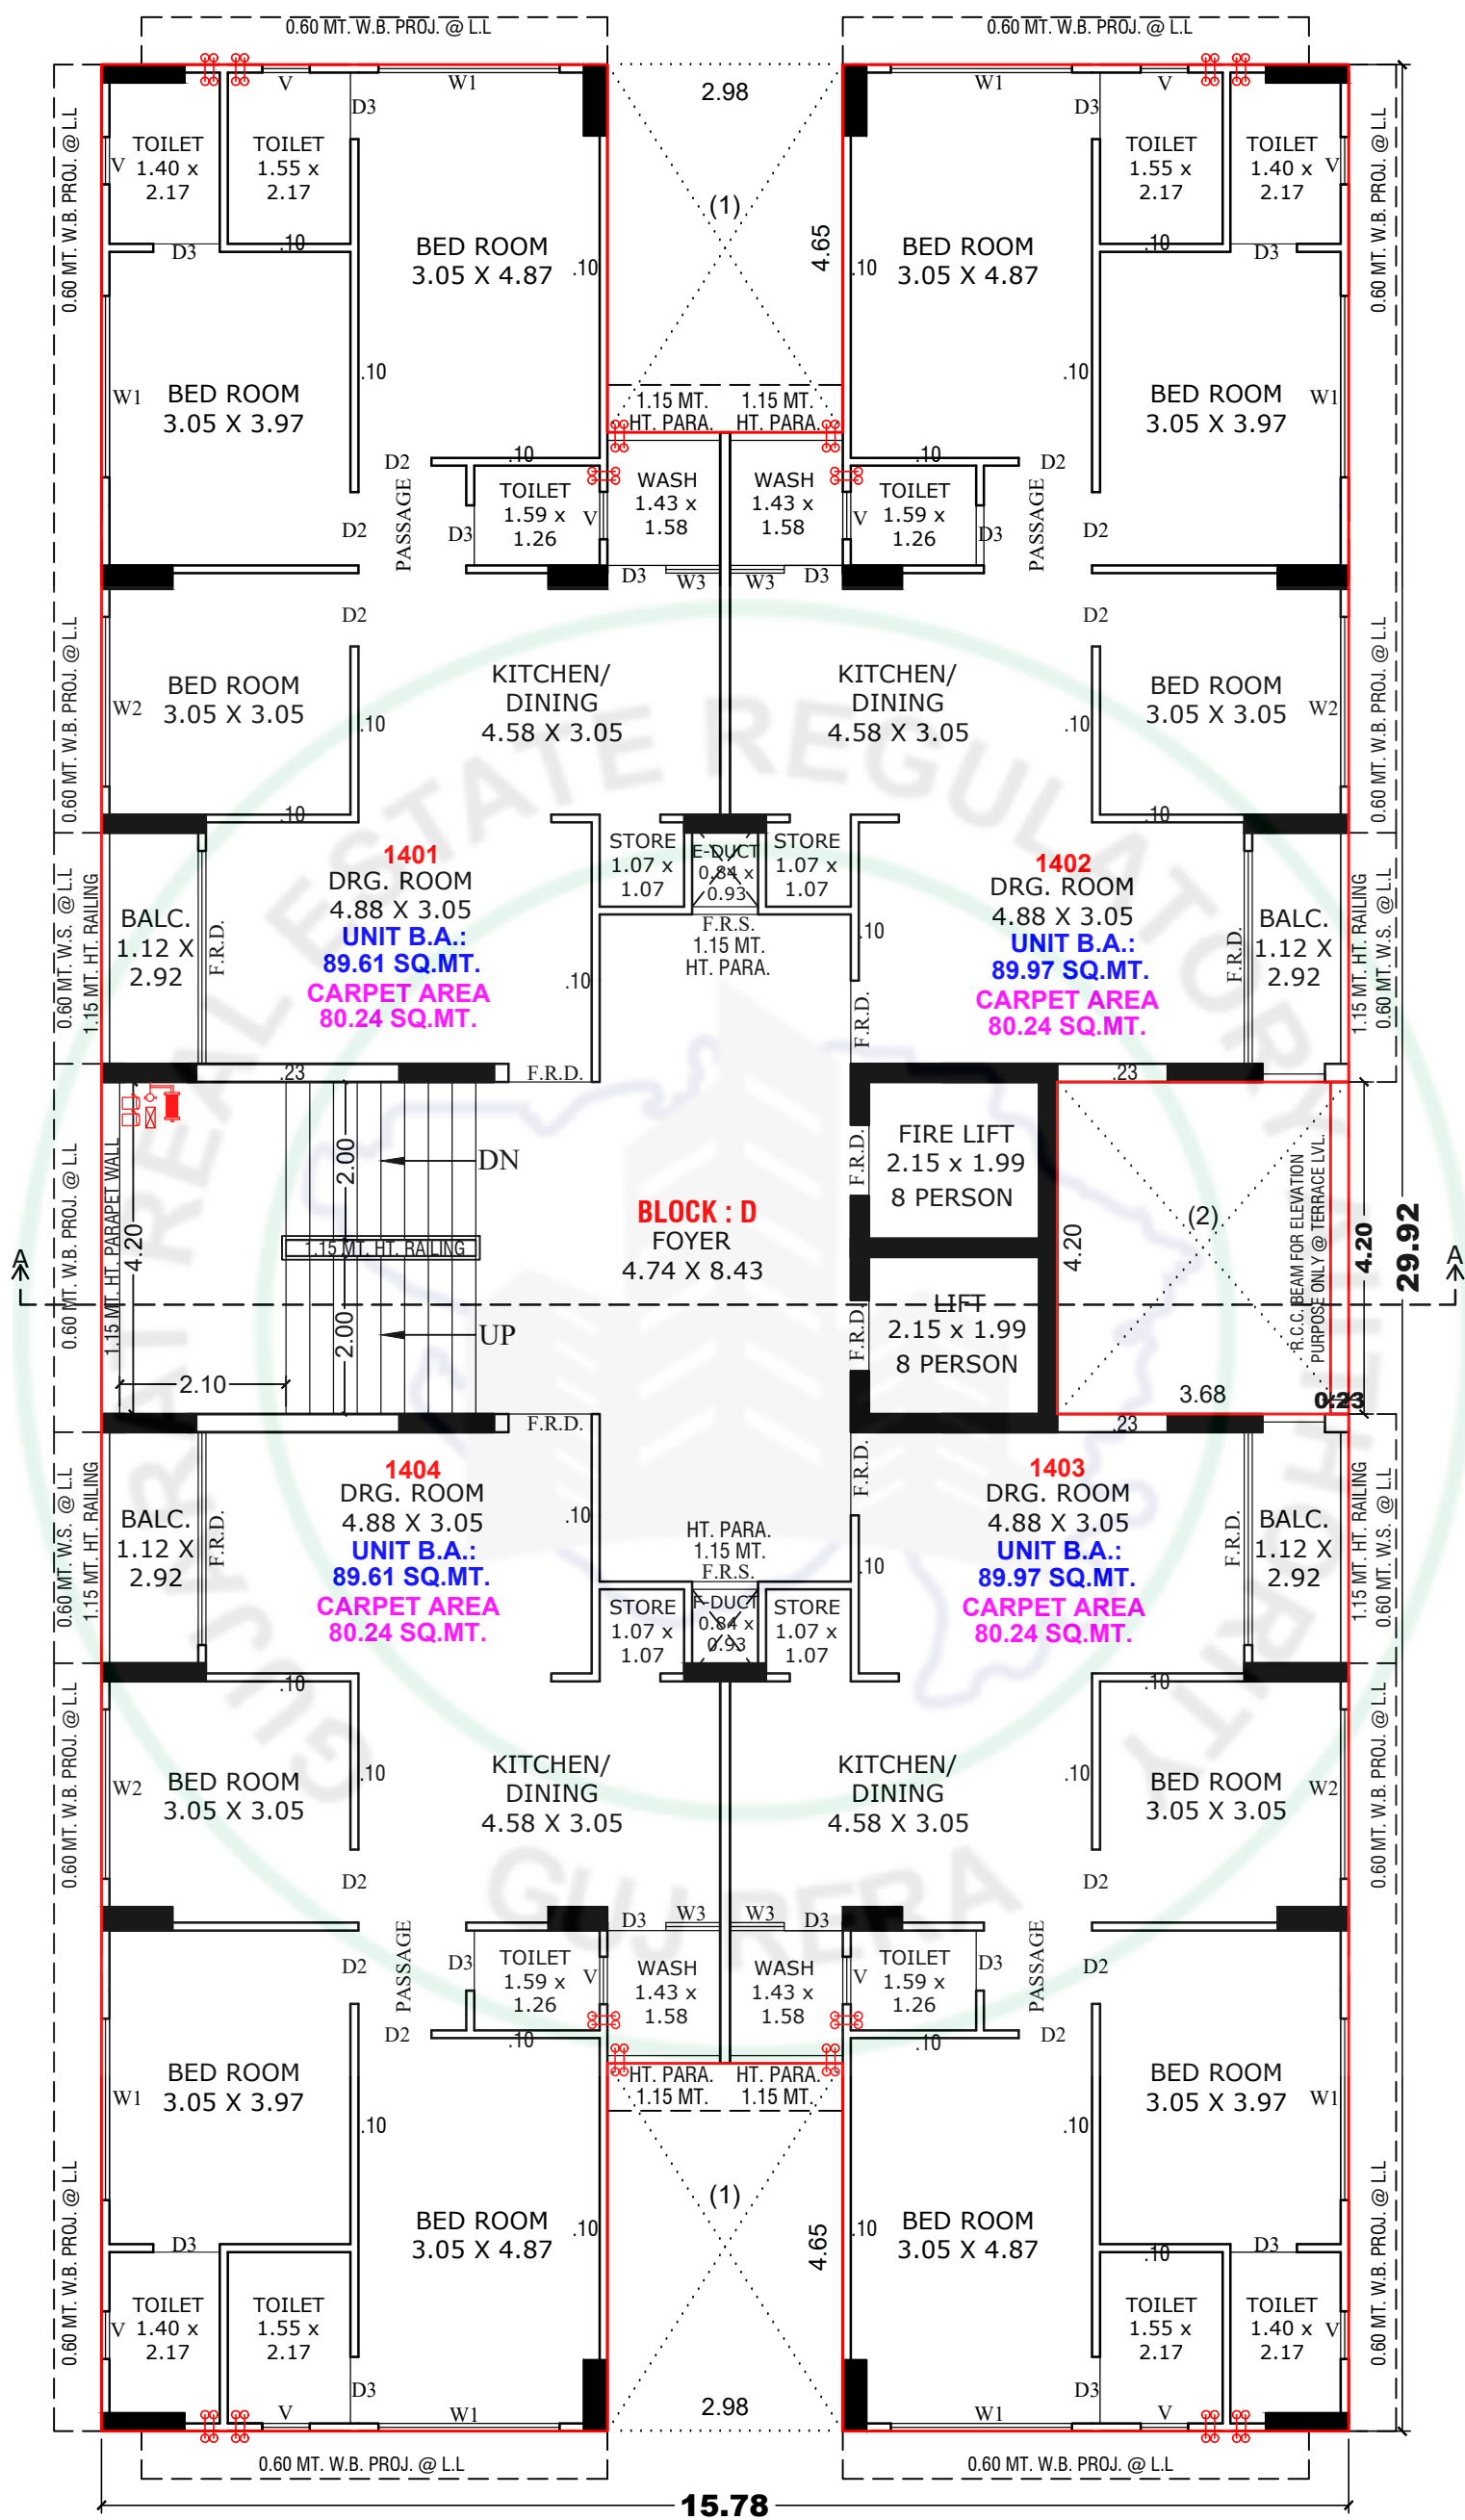


14TH FLOOR PLAN (BLOCK - D)

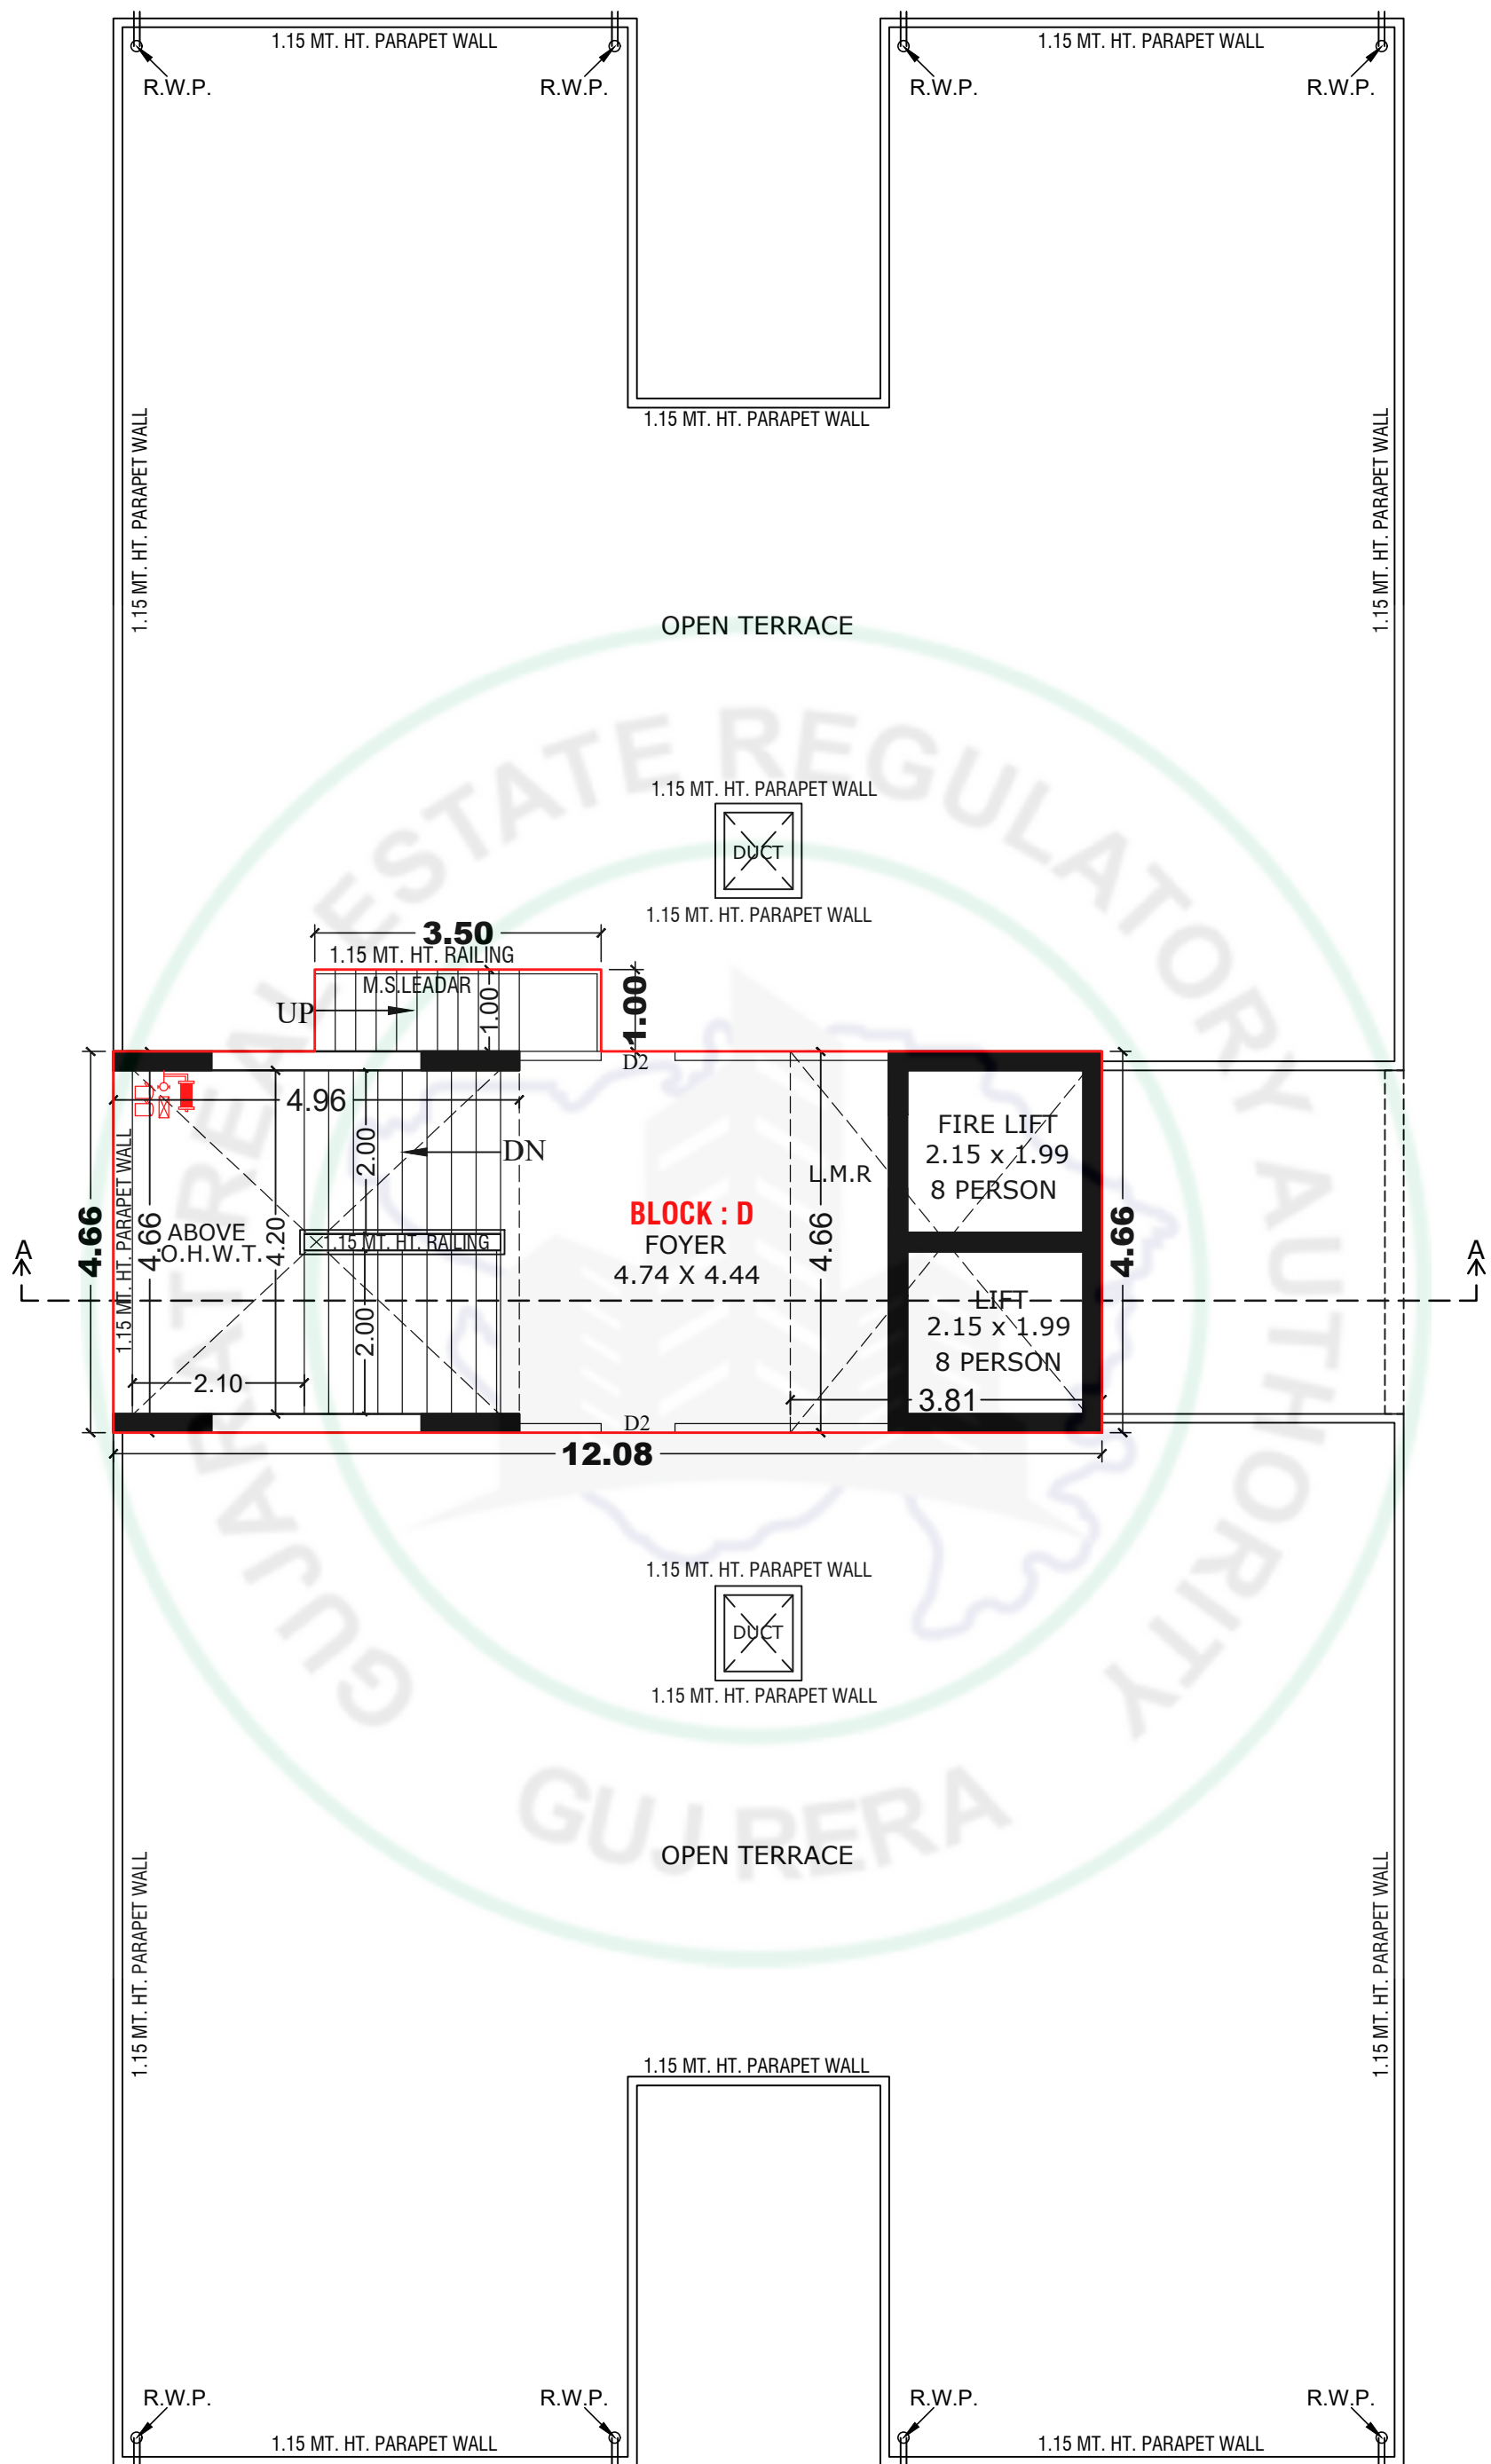

STAIR CABIN , L.M.R. & OPEN TERRACE PLAN (BLOCK - D)

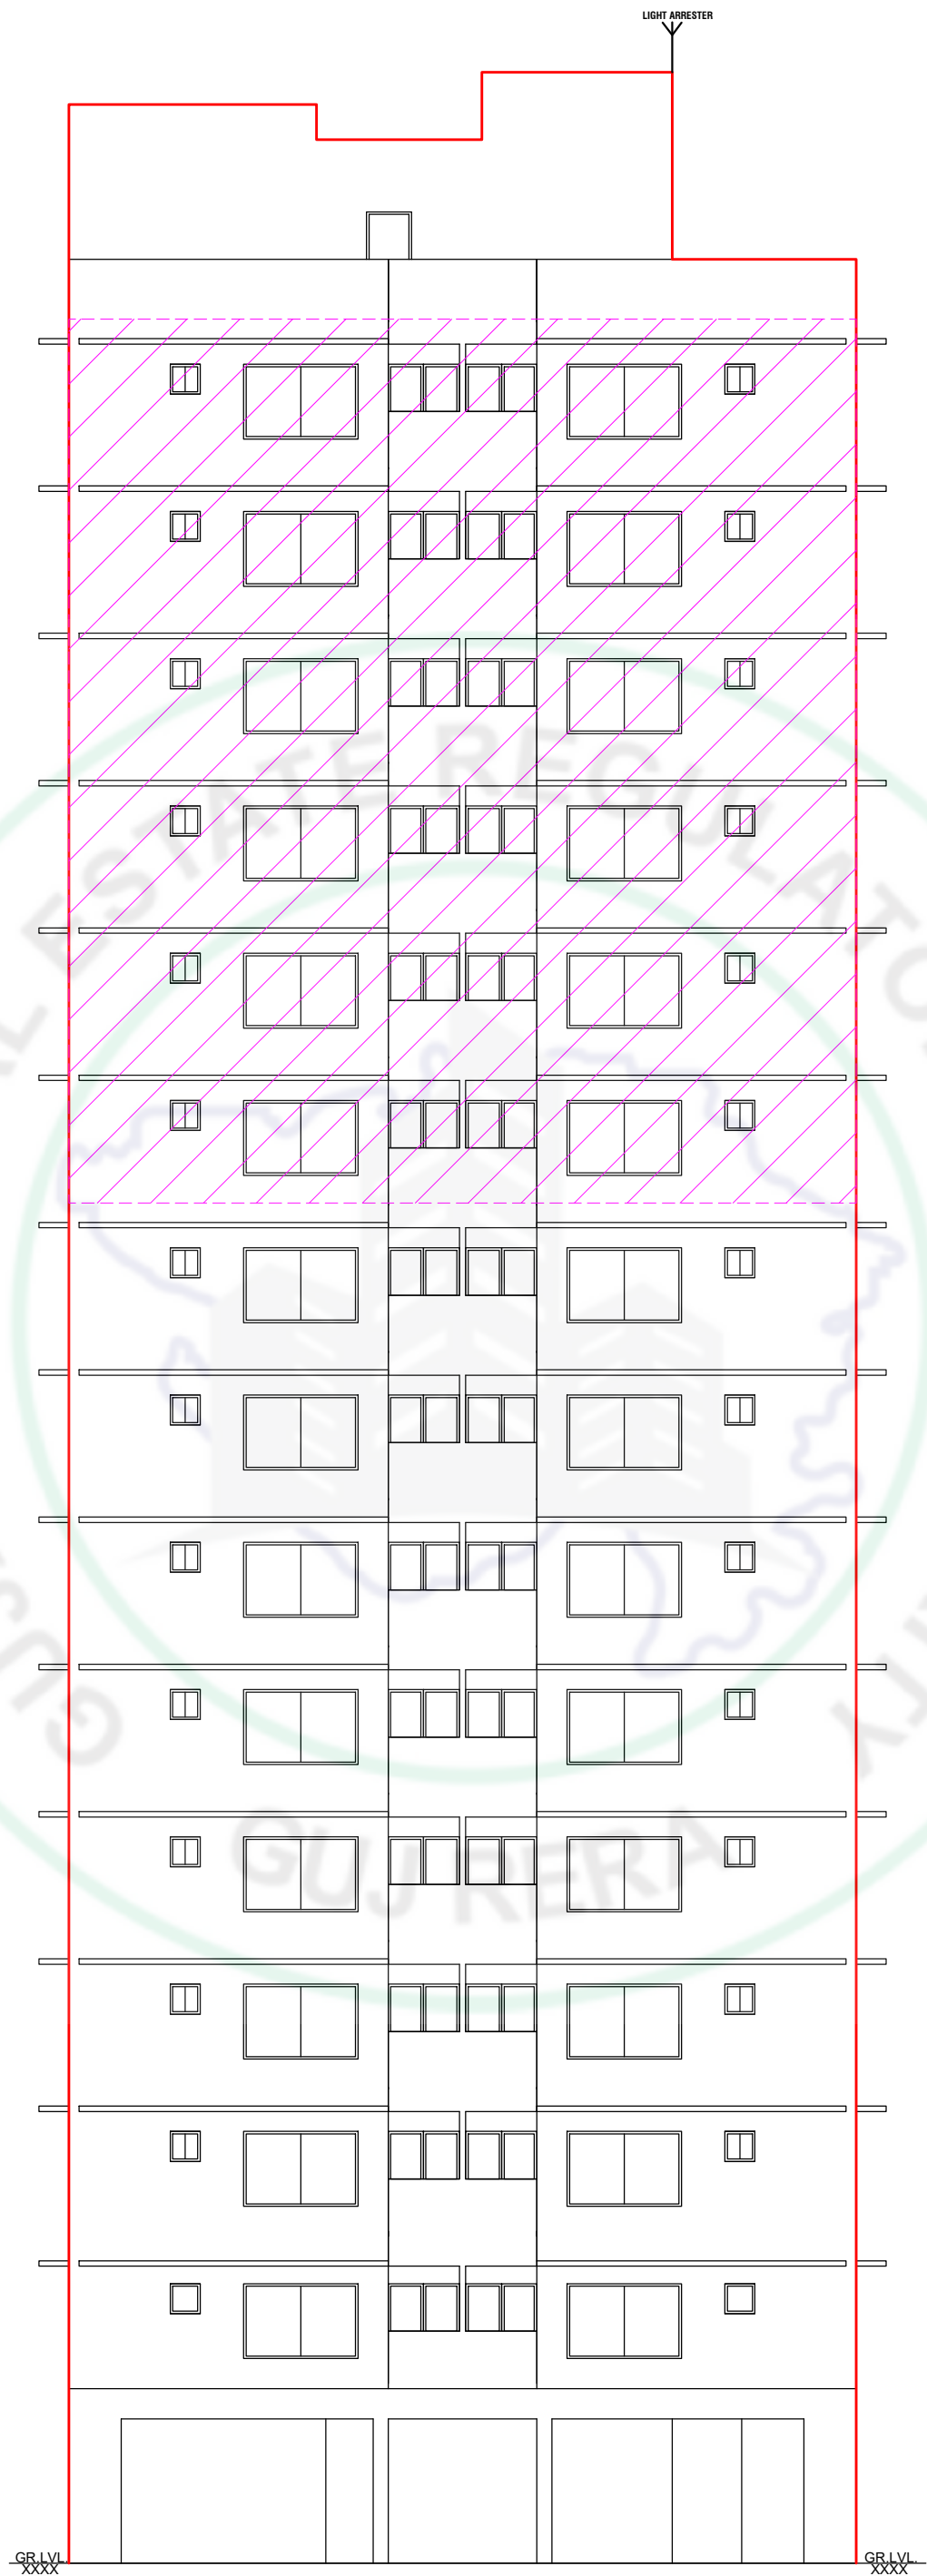


ELEVATION (BLOCK - D)

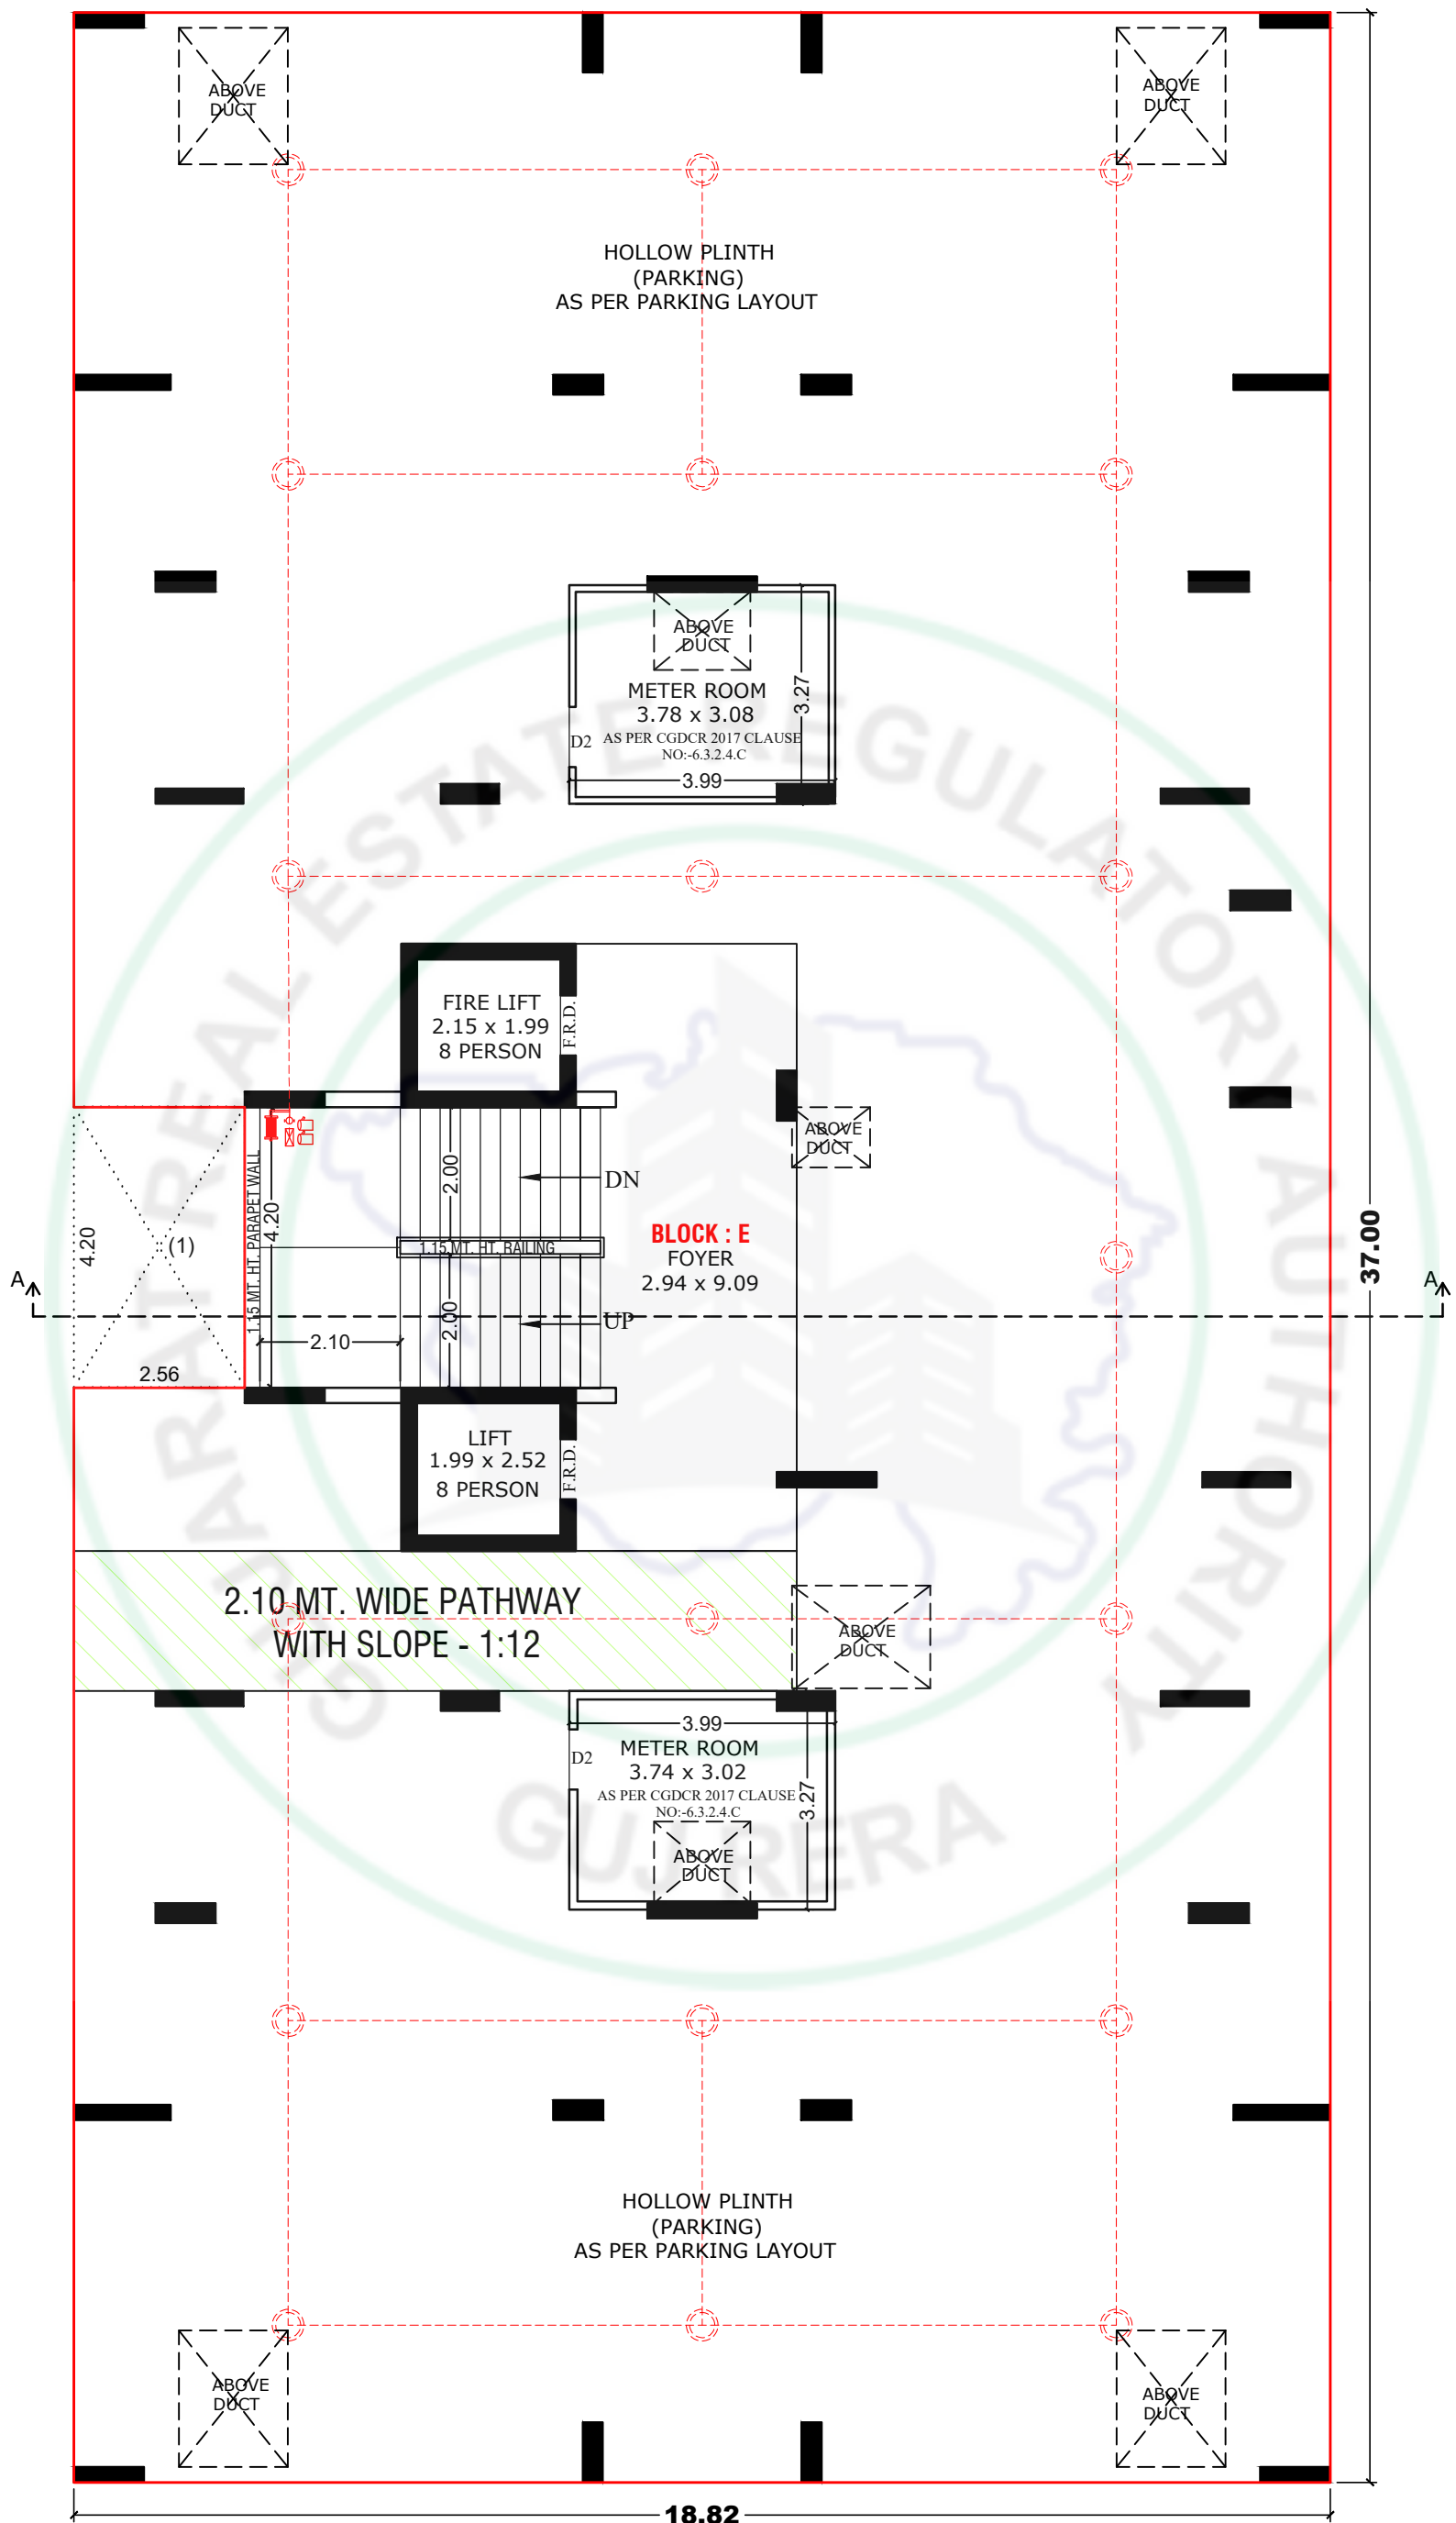


GROUND FLOOR PLAN (BLOCK - E)






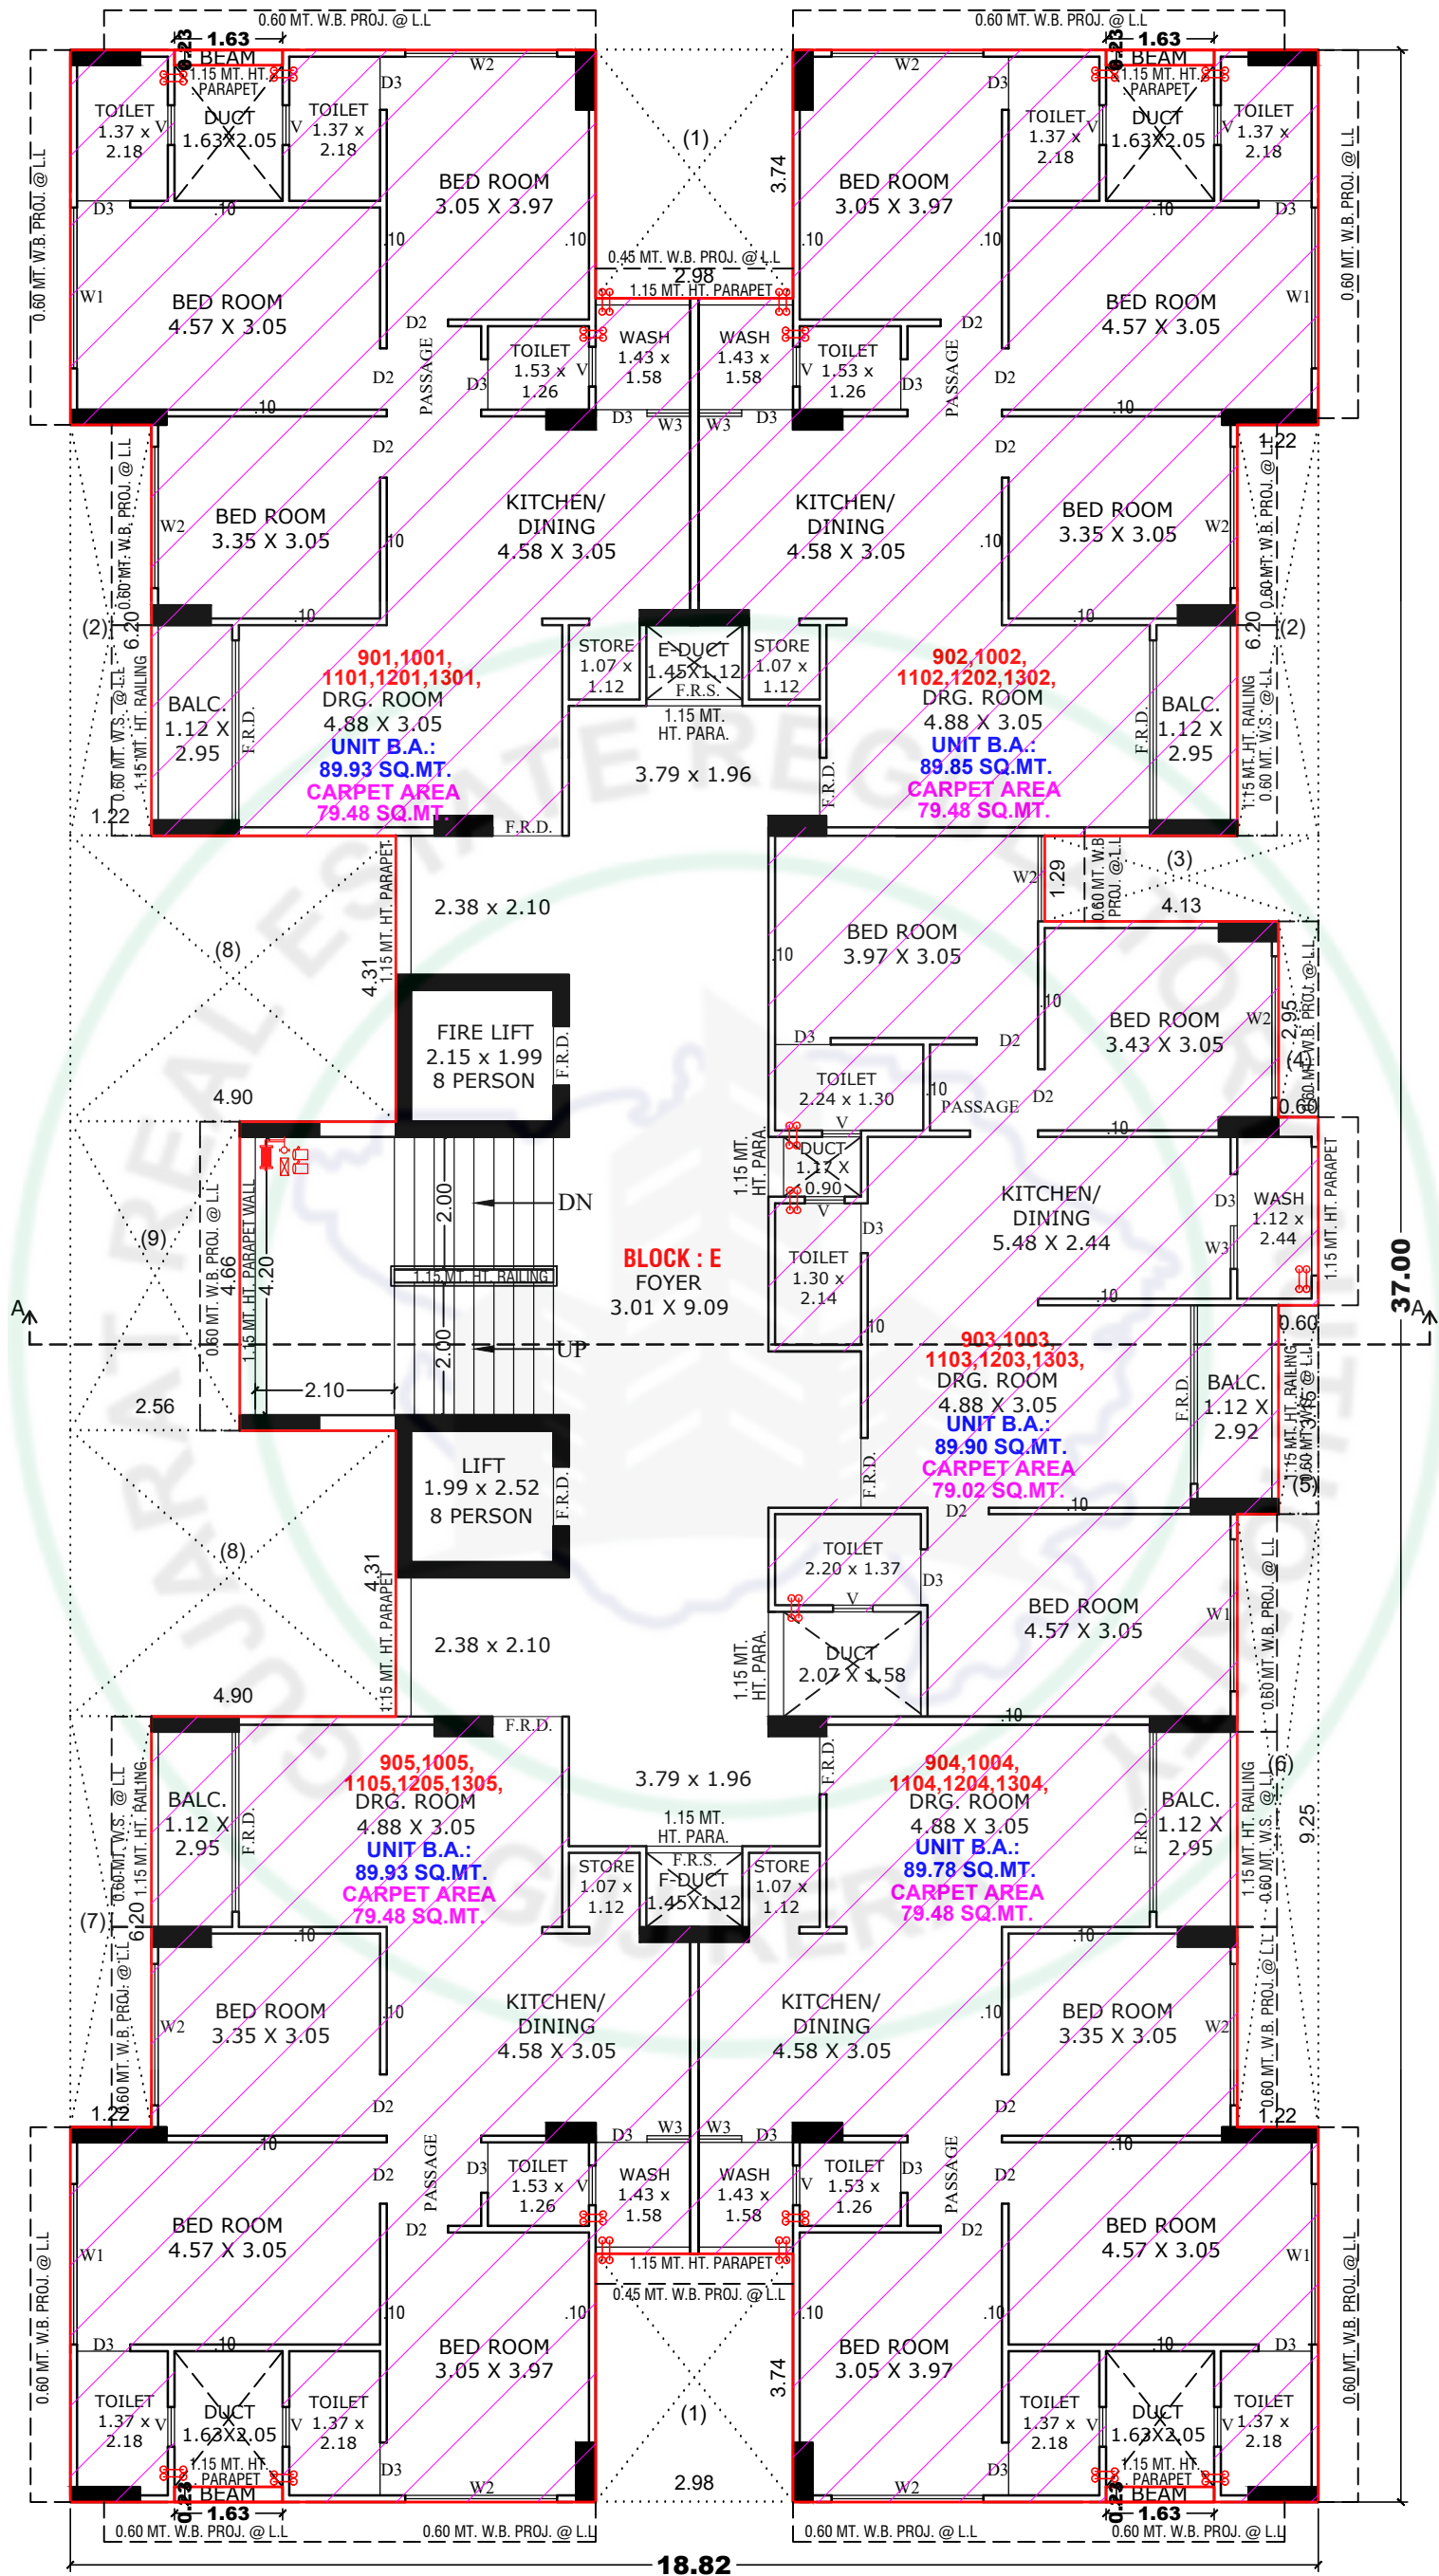


9TH. TO 13TH FLOOR PLAN (BLOCK - E)

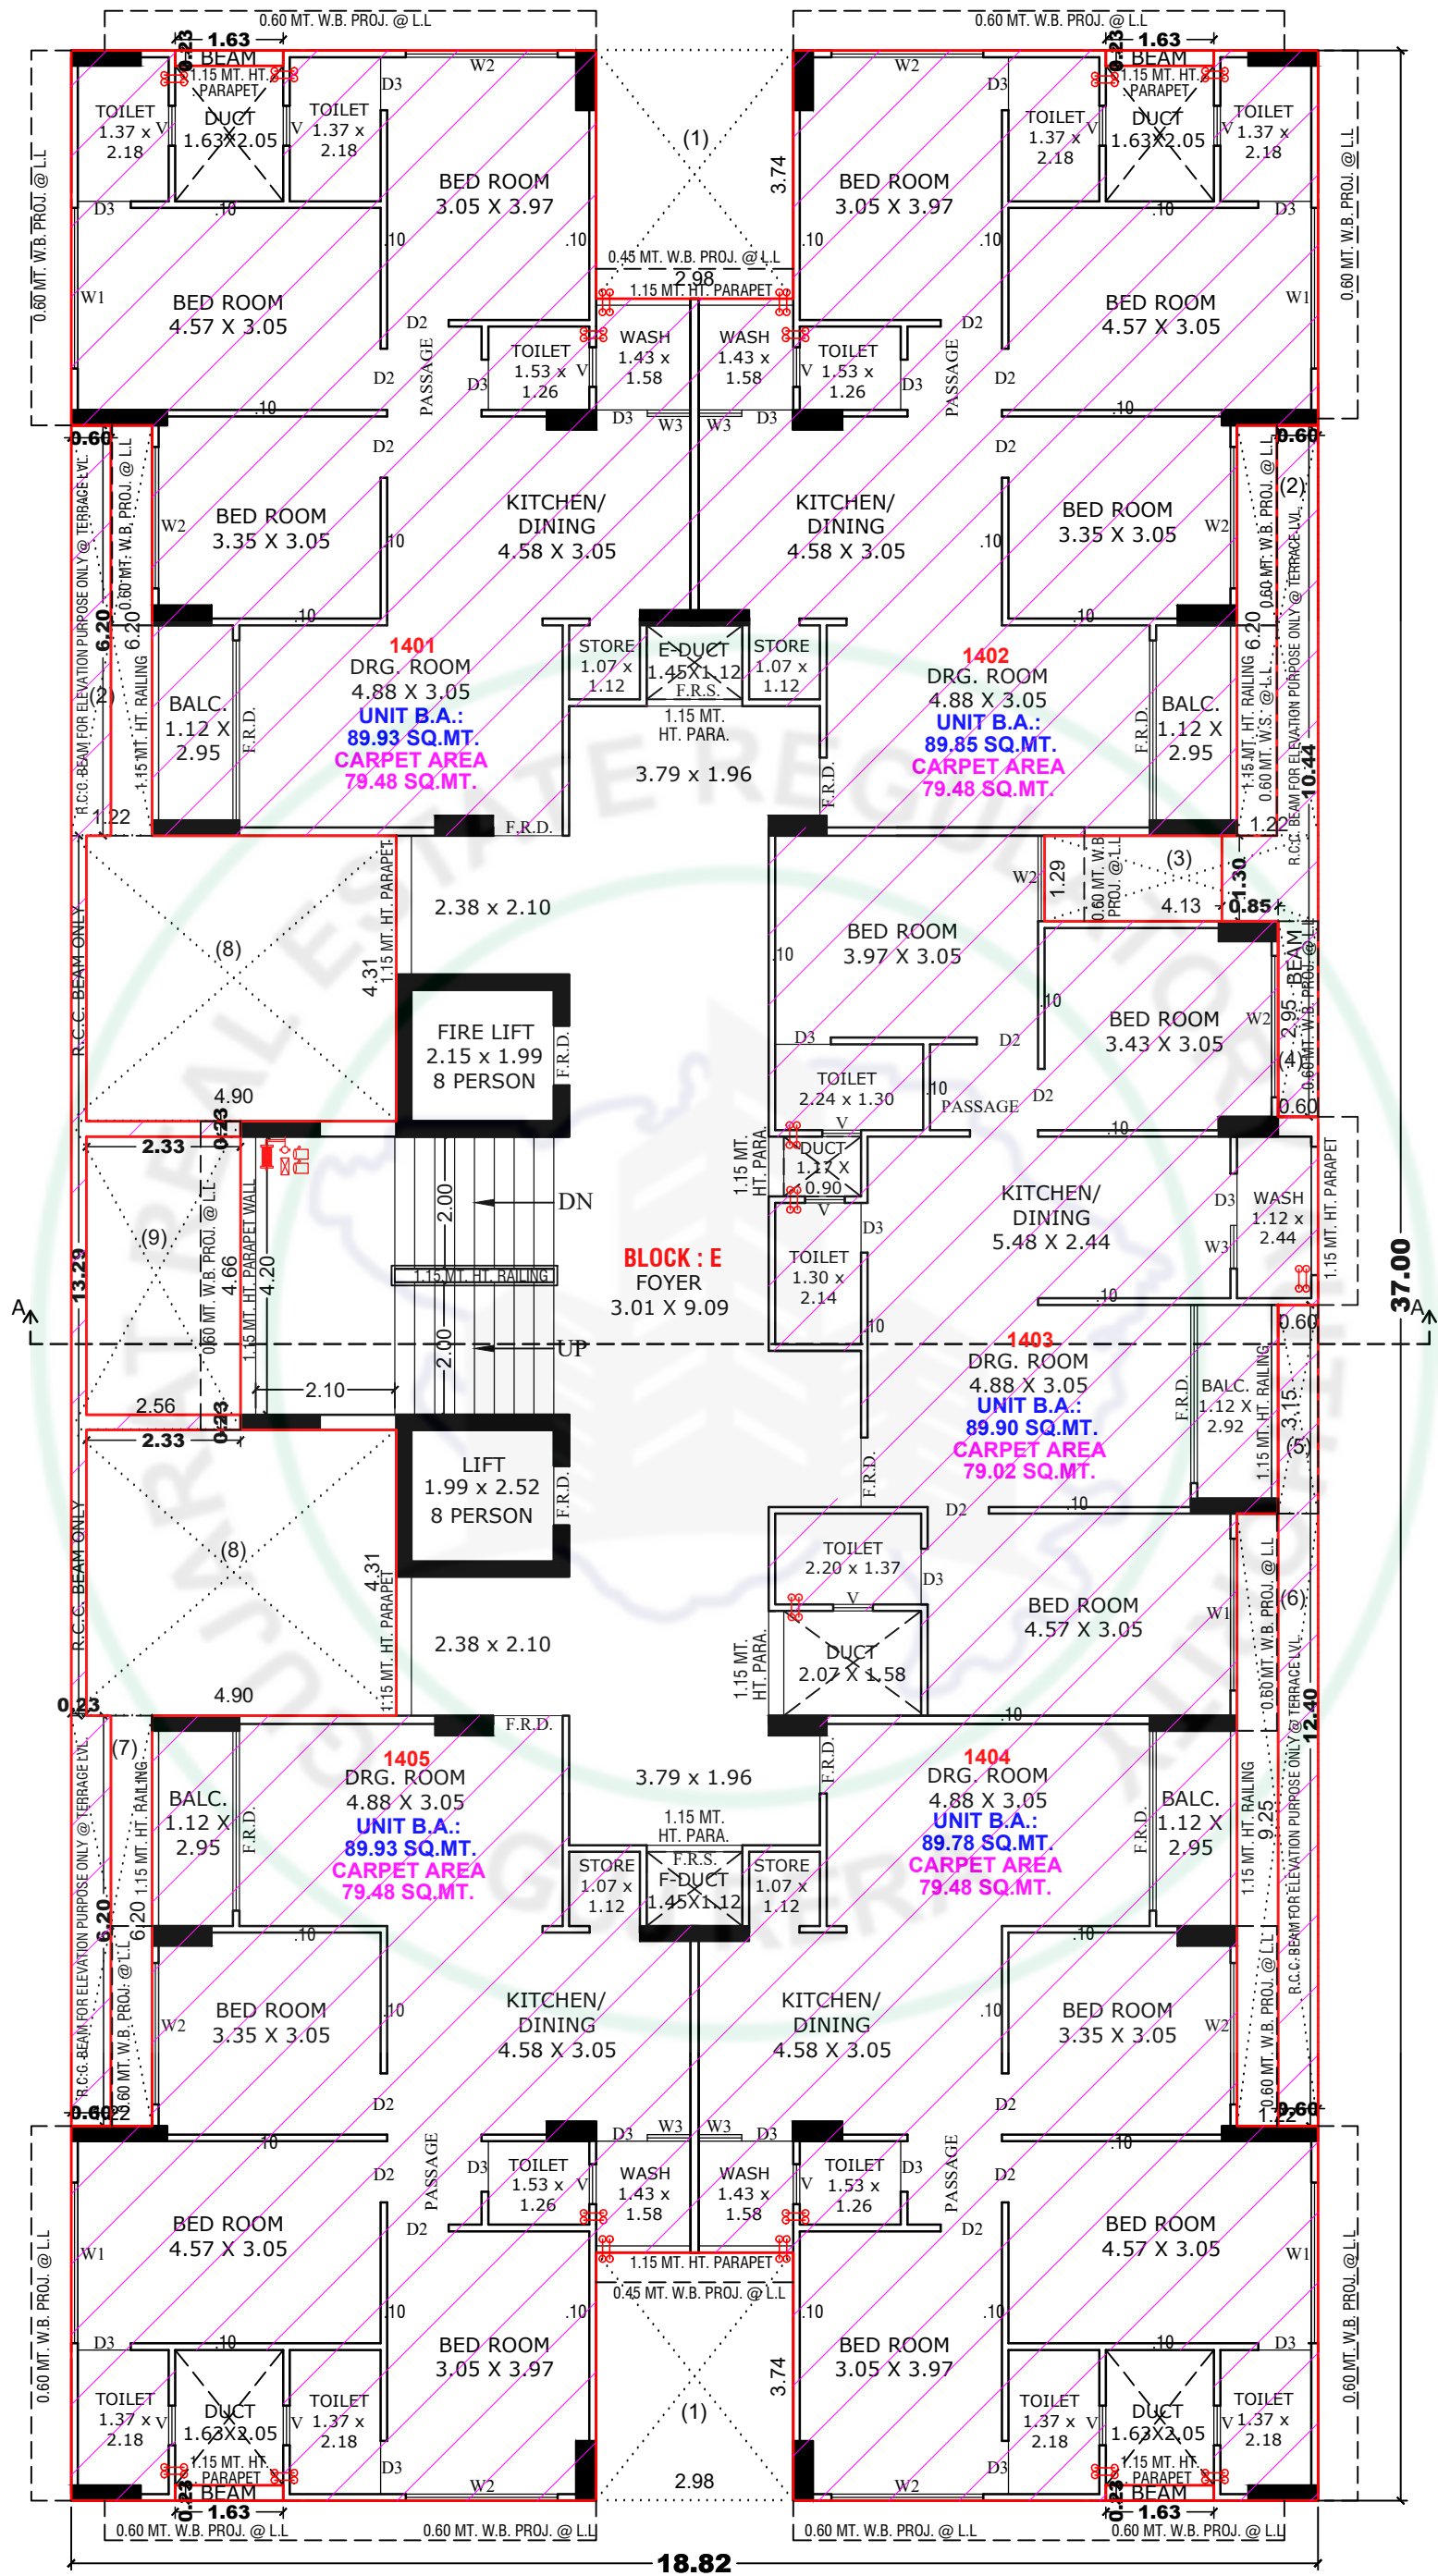

14TH FLOOR PLAN (BLOCK - E)

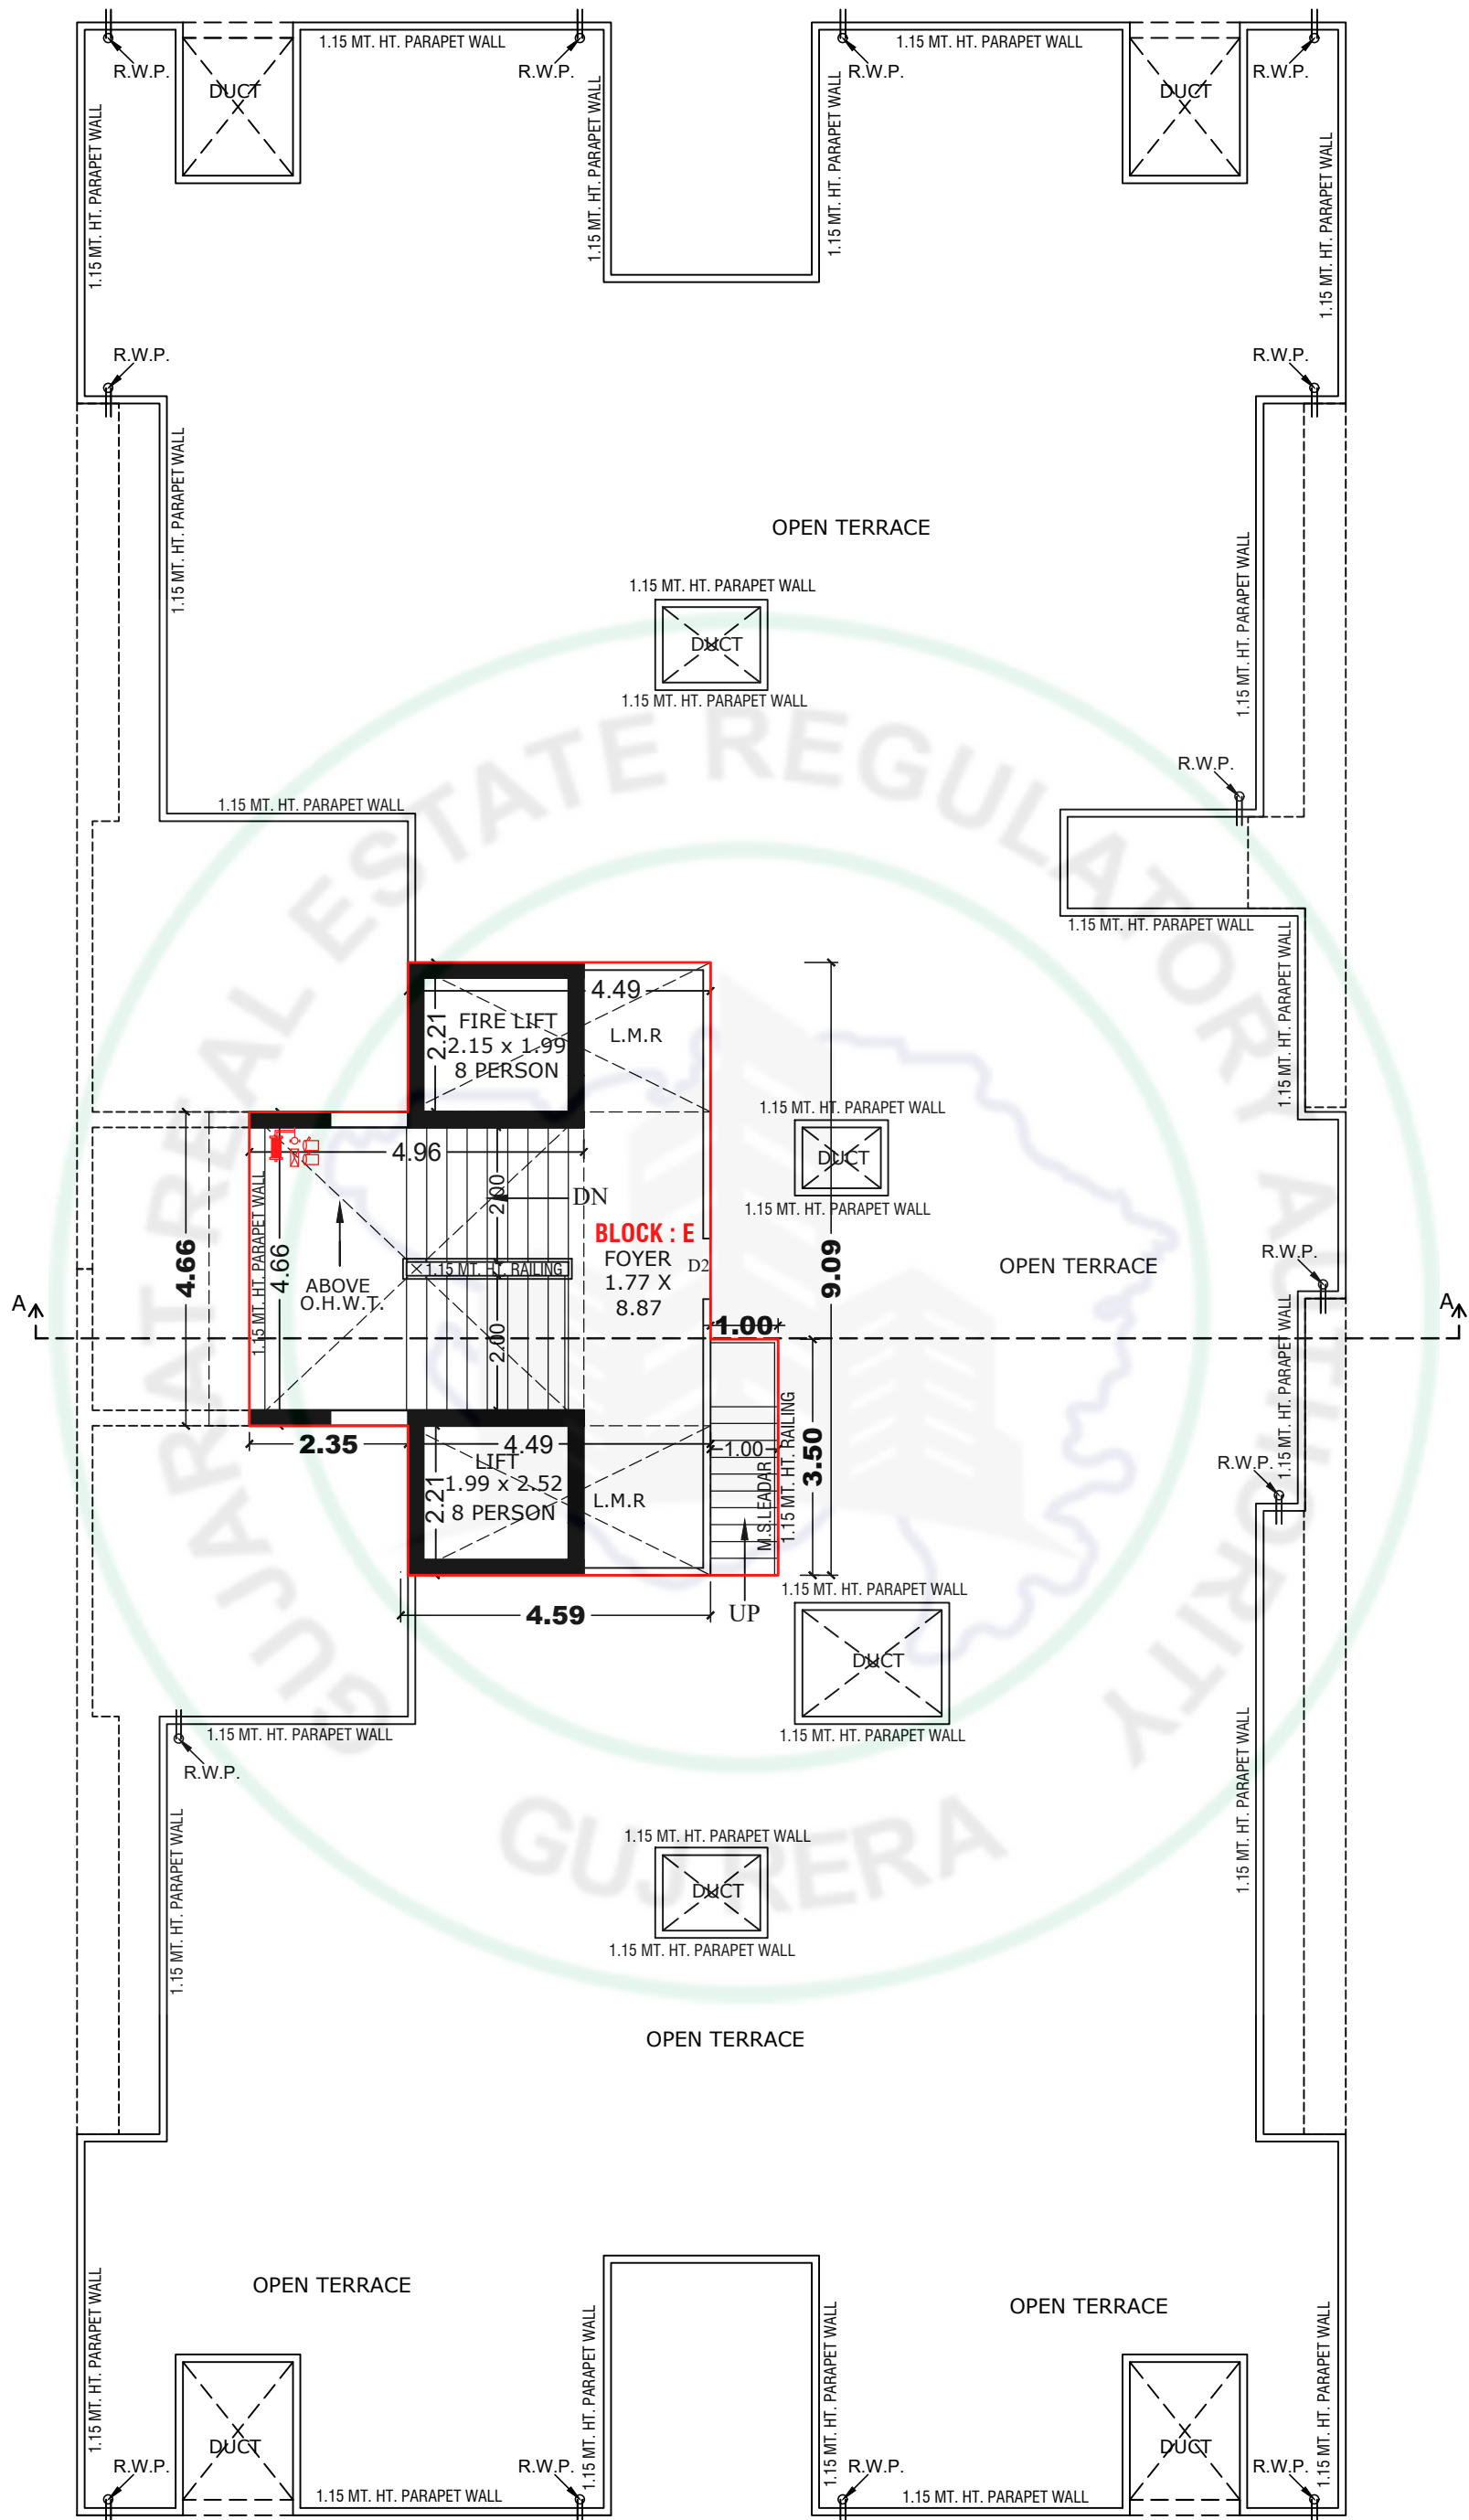

STAIR CABIN , L.M.R. & OPEN TERRACE PLAN (BLOCK - E)

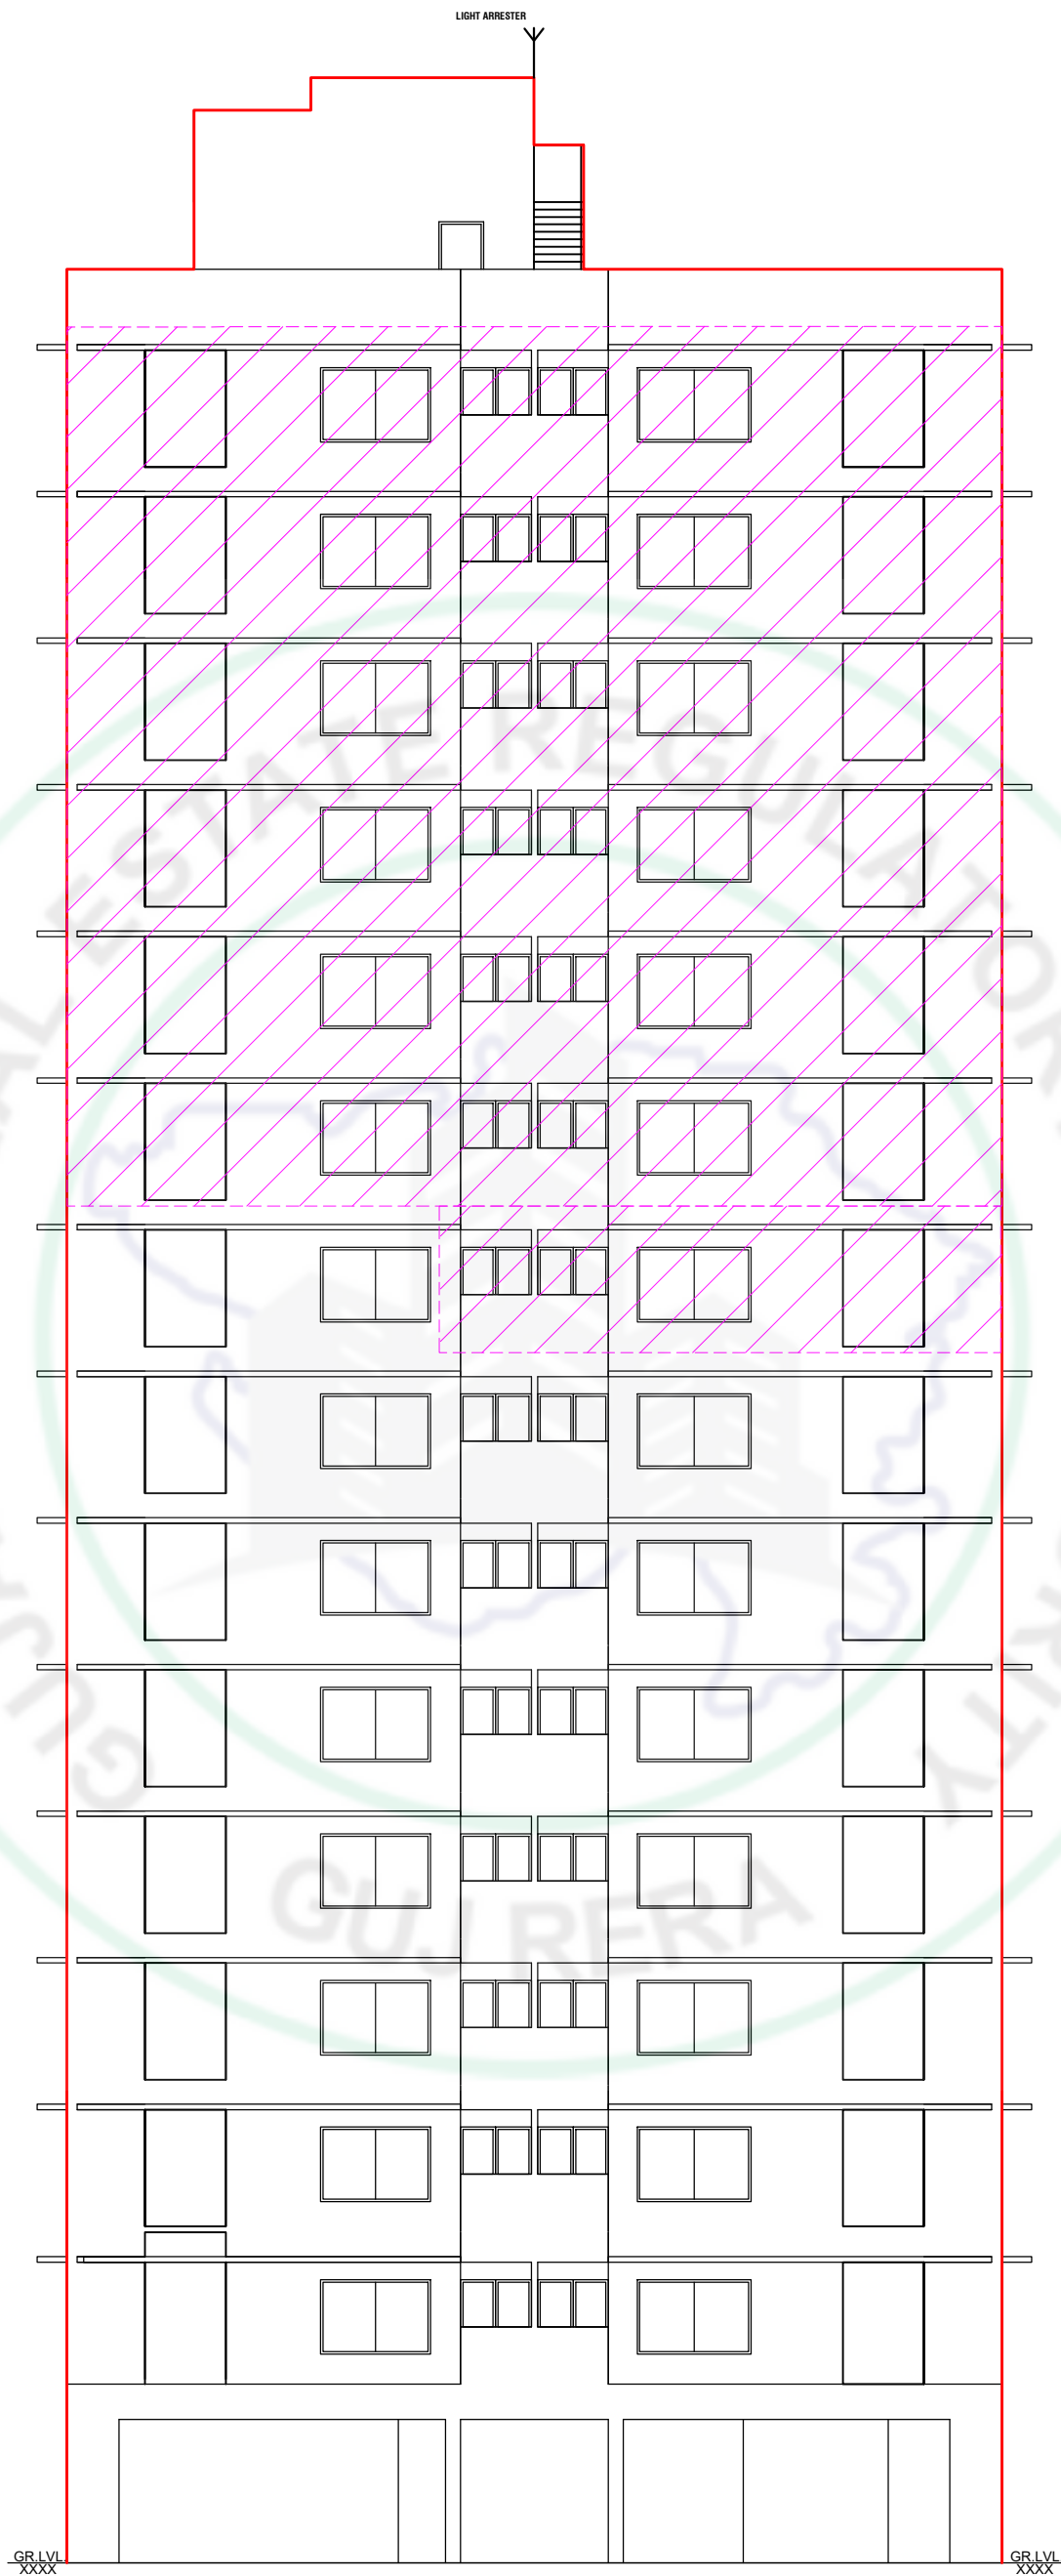

ELEVATION (BLOCK - E)

PROJECT SPECIFICATION

STRUCTURE :-

R.C.C Framework With Brick/ Cement Block Masonry Wall.

WALL FINISH :-

Internal Smooth Plaster With White Wash. External Sand Faced Plaster With Acrylic Paint.

FLOORING :-

Vitrified Tiles Flooring.

DOORS :-

Wooden Main Door With Wooden Frame And Other Doors Are Flushed Doors.

WINDOWS :-

Fully Glazed Windows With Aluminium Section With Marble Sill.

KITCHEN :- Granite Platform

TOILET :- Colored Glazed Tiles Dedo In All Toilets Upto Lintel Level.

ELECTRIFICATION :- Concealed Copper Wiring.

Location



Structural Engineer :-
Solanki Tushar Shashikant

Architect :-
Suresh Pratapji Suthar

Engineer :-
Praful A. Shrimali