Eklingji Skylights, Opp. Prerna Aartika Shopping Mall, Sanand bypass Cross Road, Sanand, Ahmedabad, Gujarat - 382110.


EKLINGJI PROJECTS LLP


D-005, Elenza Crest, Sindhu Bhavan Road, Nr. Sigma Corporate, Bodakdev, Ahmedabad, Gujarat - 380058.
Contact No. :- +91 70468 44387


RERA Registration No. **PR/GJ/AHMEDABAD/SANAND/AUDA/MAA09437/081221**
https://gujrera.gujarat.gov.in




Image is only for Representative Purposes

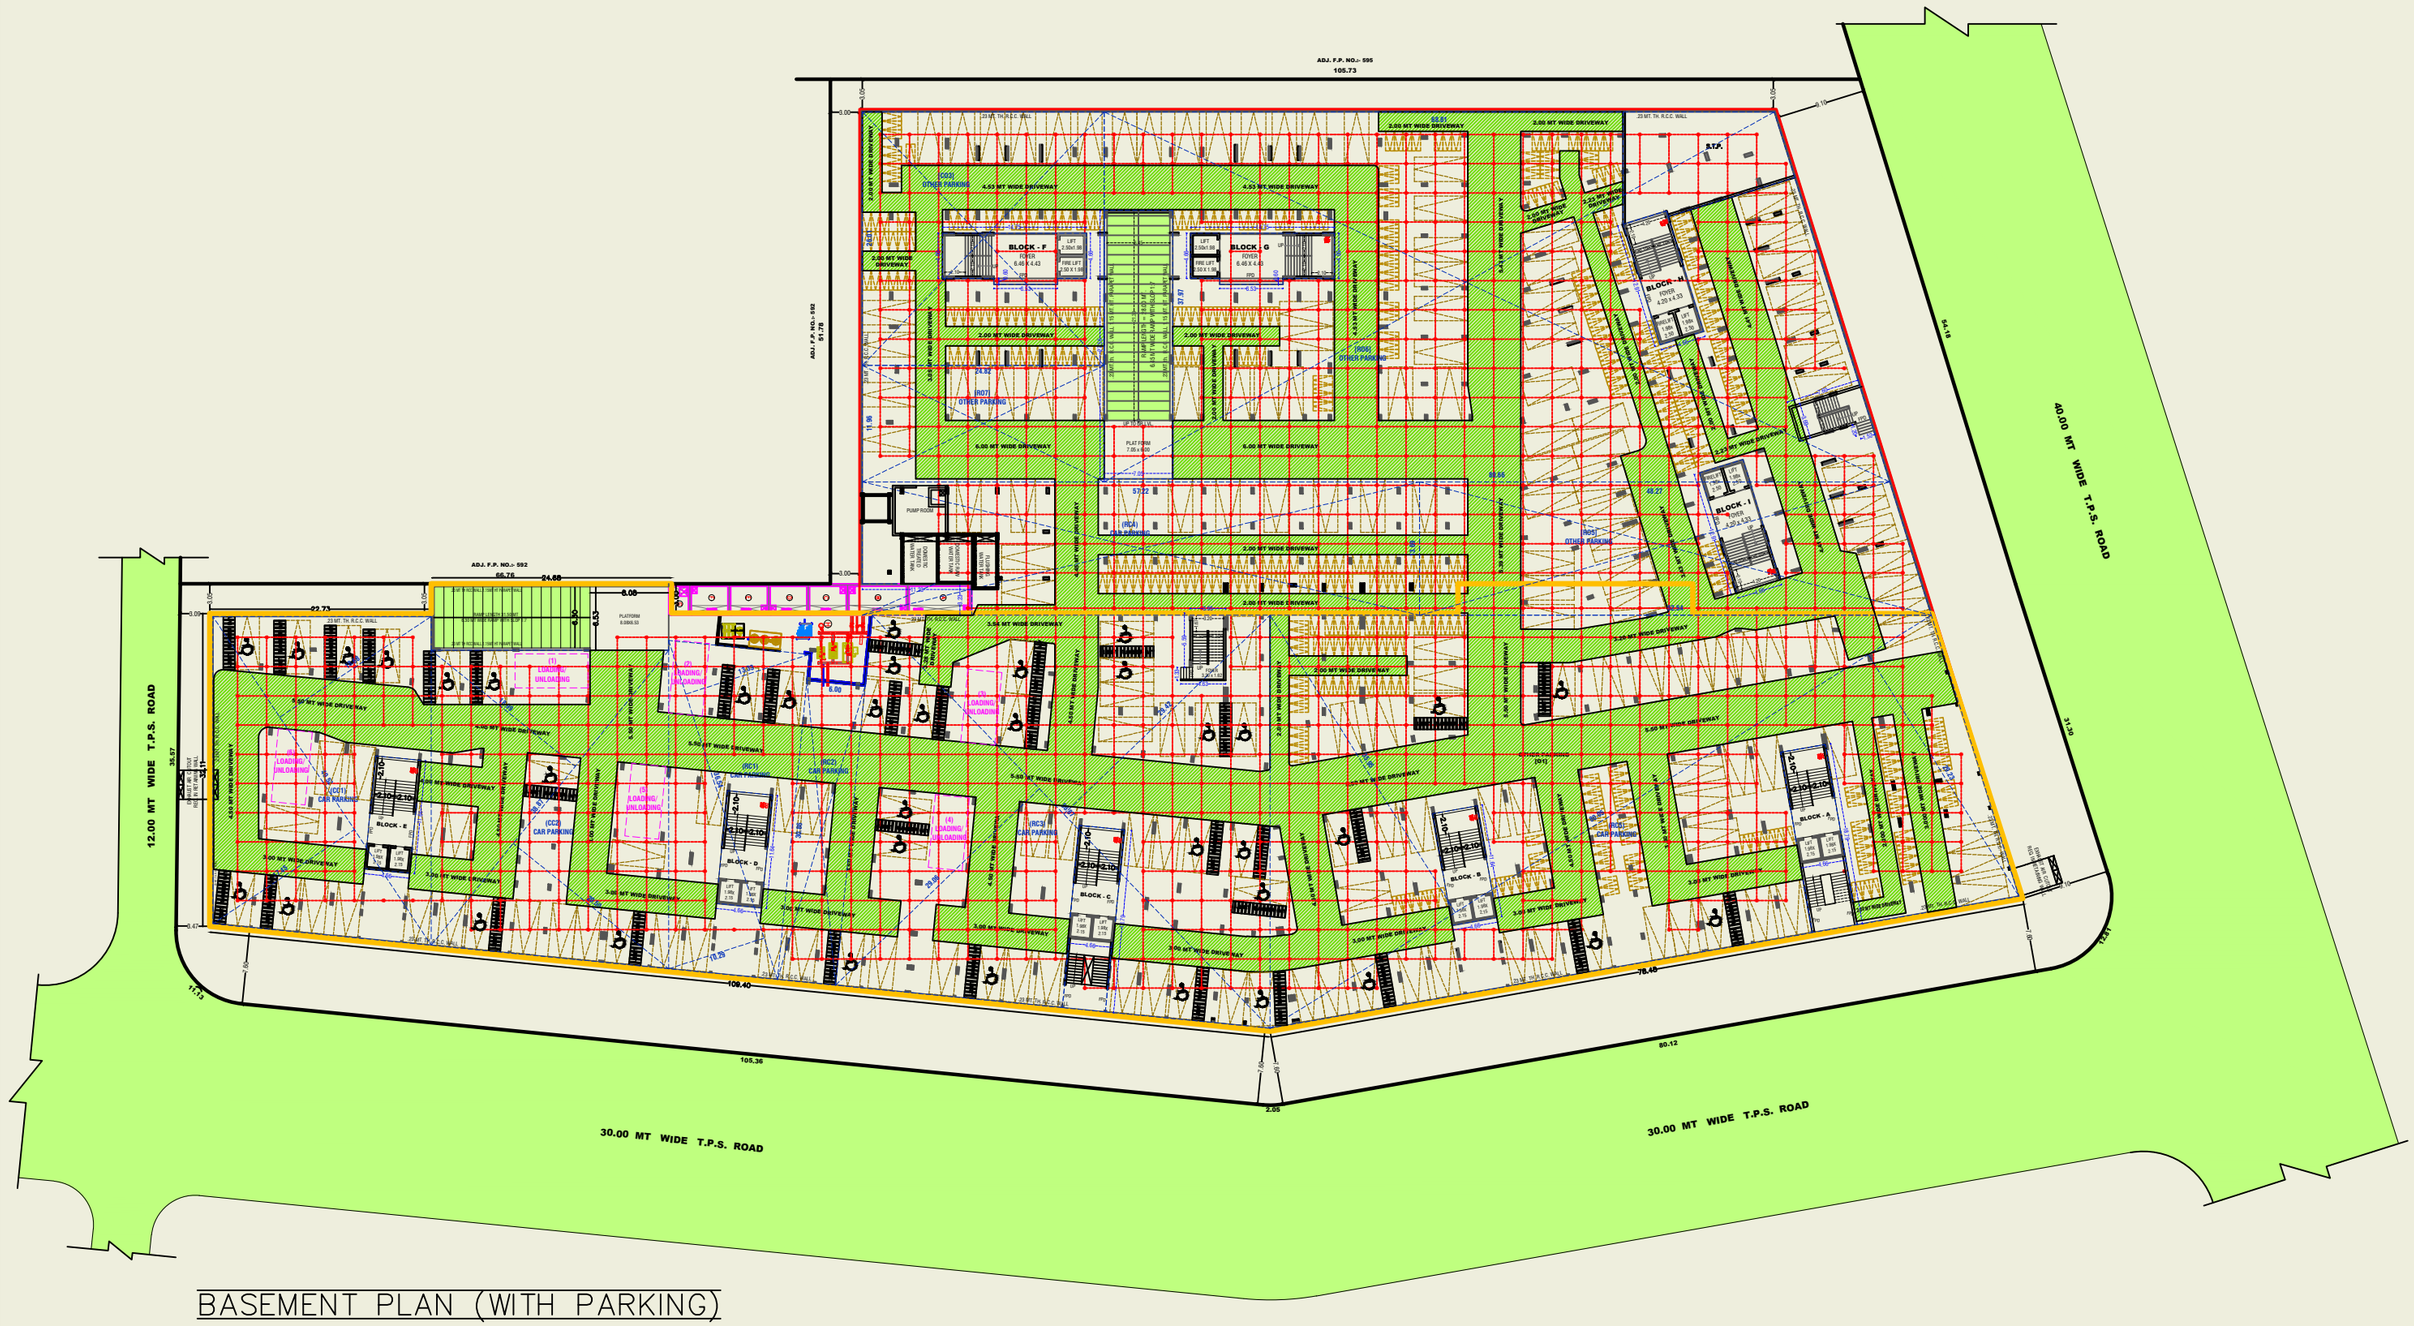
ADJ. F.P. NO.- 595
105.73
ADJ. F.P. NO.- 592
51.78
ADJ. F.P. NO.- 592
66.76
24.68
22.73
8.00
4.53
4.00
4.00
4.00

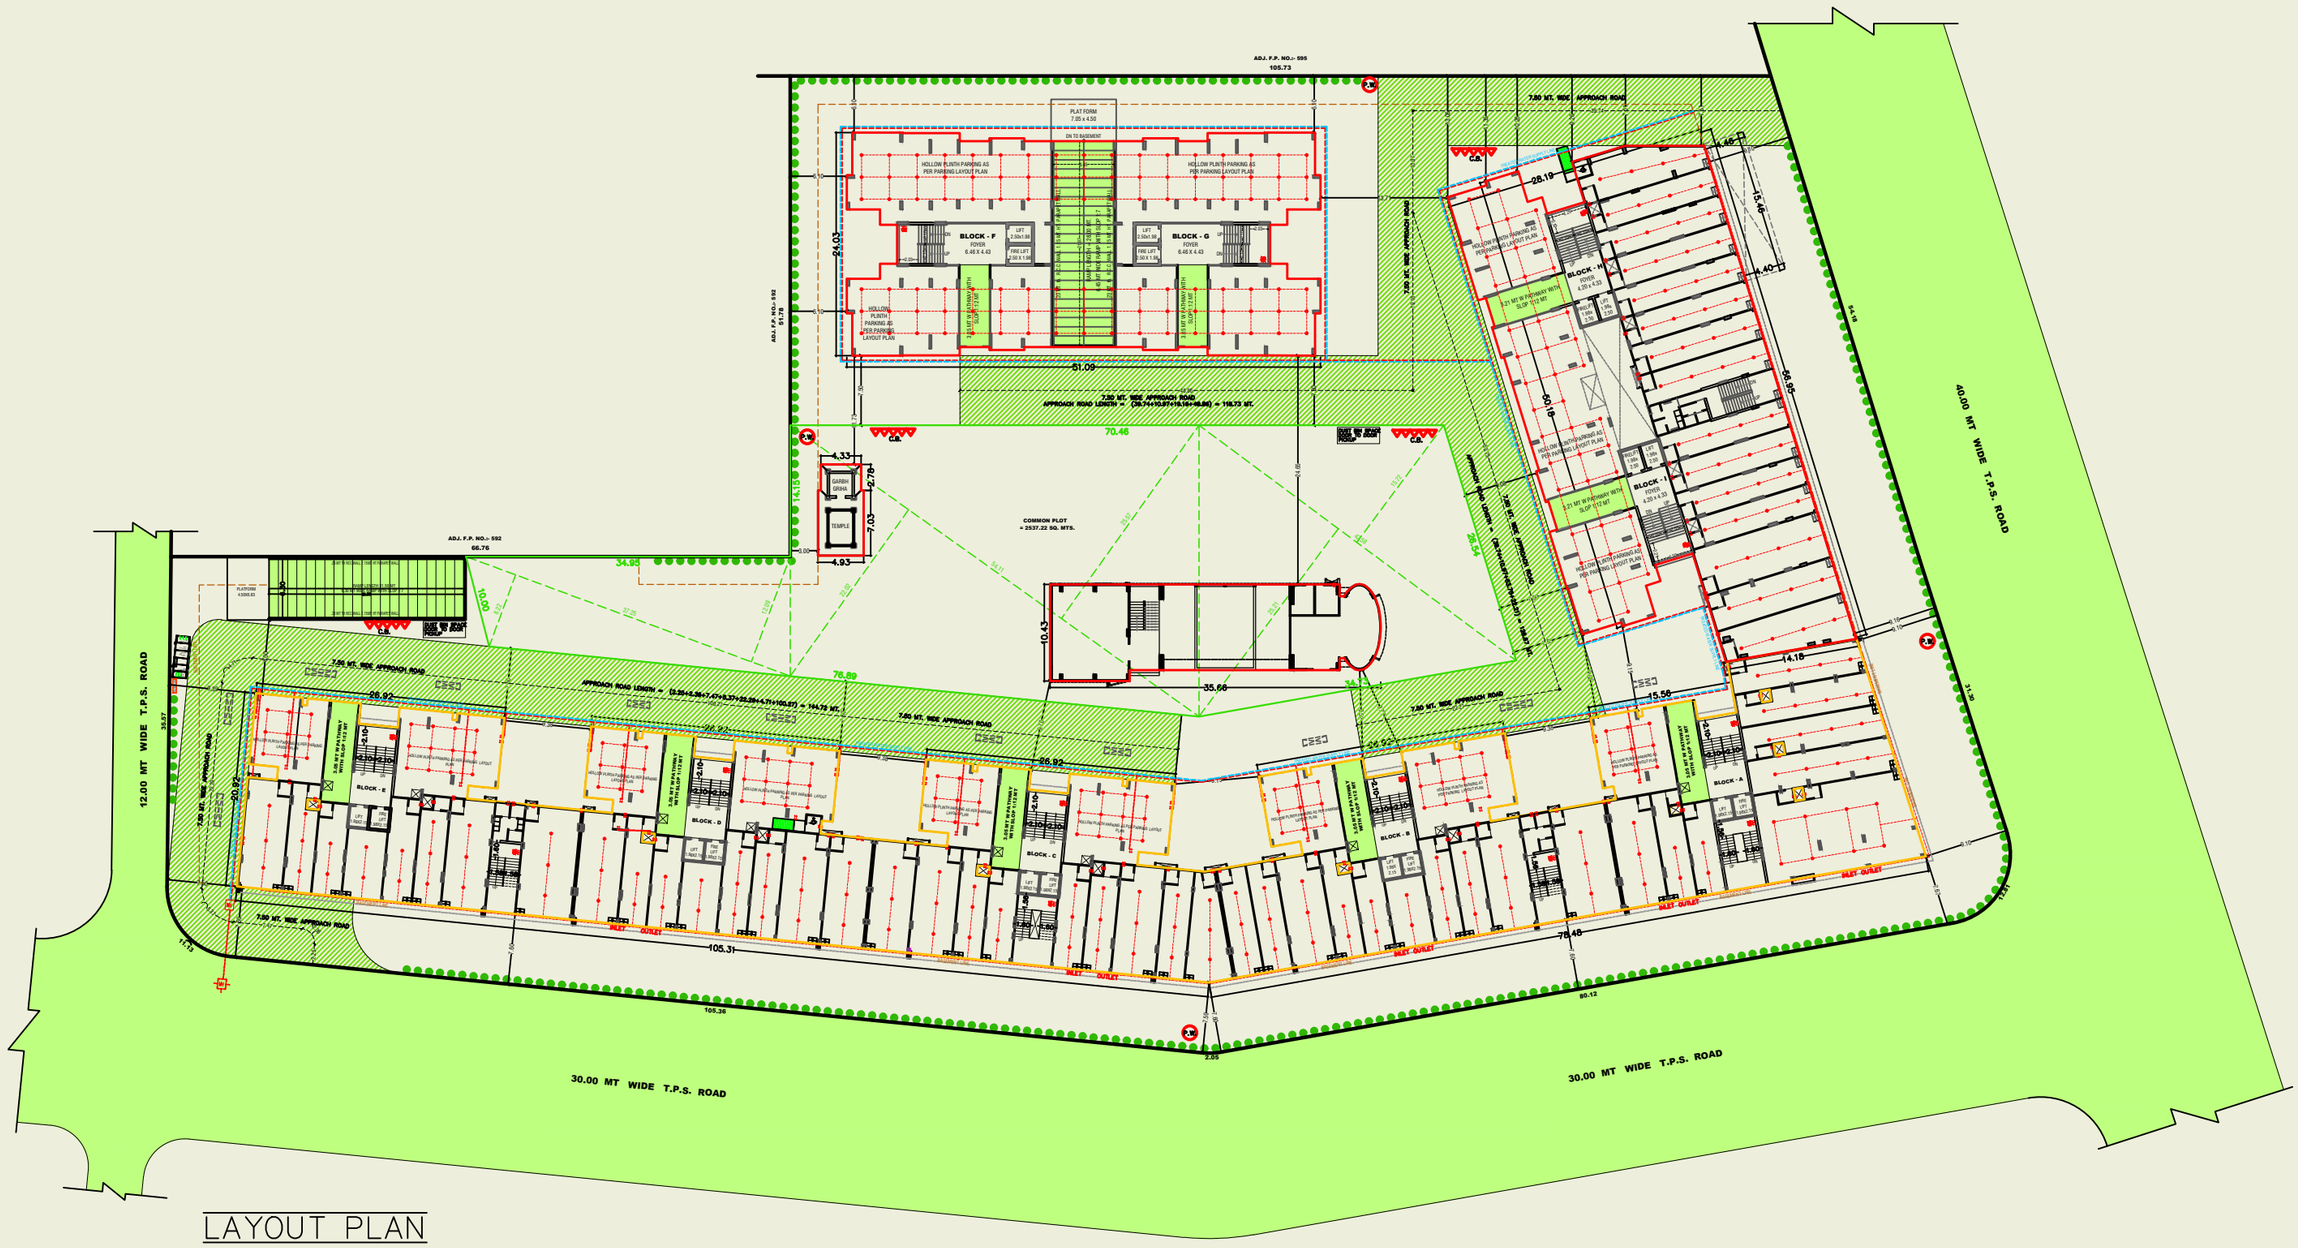

ADJ. F.P. NO.:- 595
105.73
ADJ. F.P. NO.:- 592
51.78
ADJ. F.P. NO.:- 592
66.76
7.50 MT. WIDE APPROACH ROAD
APPROACH ROAD LENGTH = (2.59+2.36+7.47+8.37+19.28+4.71+100.67) = 144.79 MT.
7.50 MT. WIDE APPROACH ROAD
APPROACH ROAD LENGTH = (98.74+33.87+16.14+16.86) = 119.73 MT.
APPROACH ROAD LENGTH = (7.50+7.50+7.50+

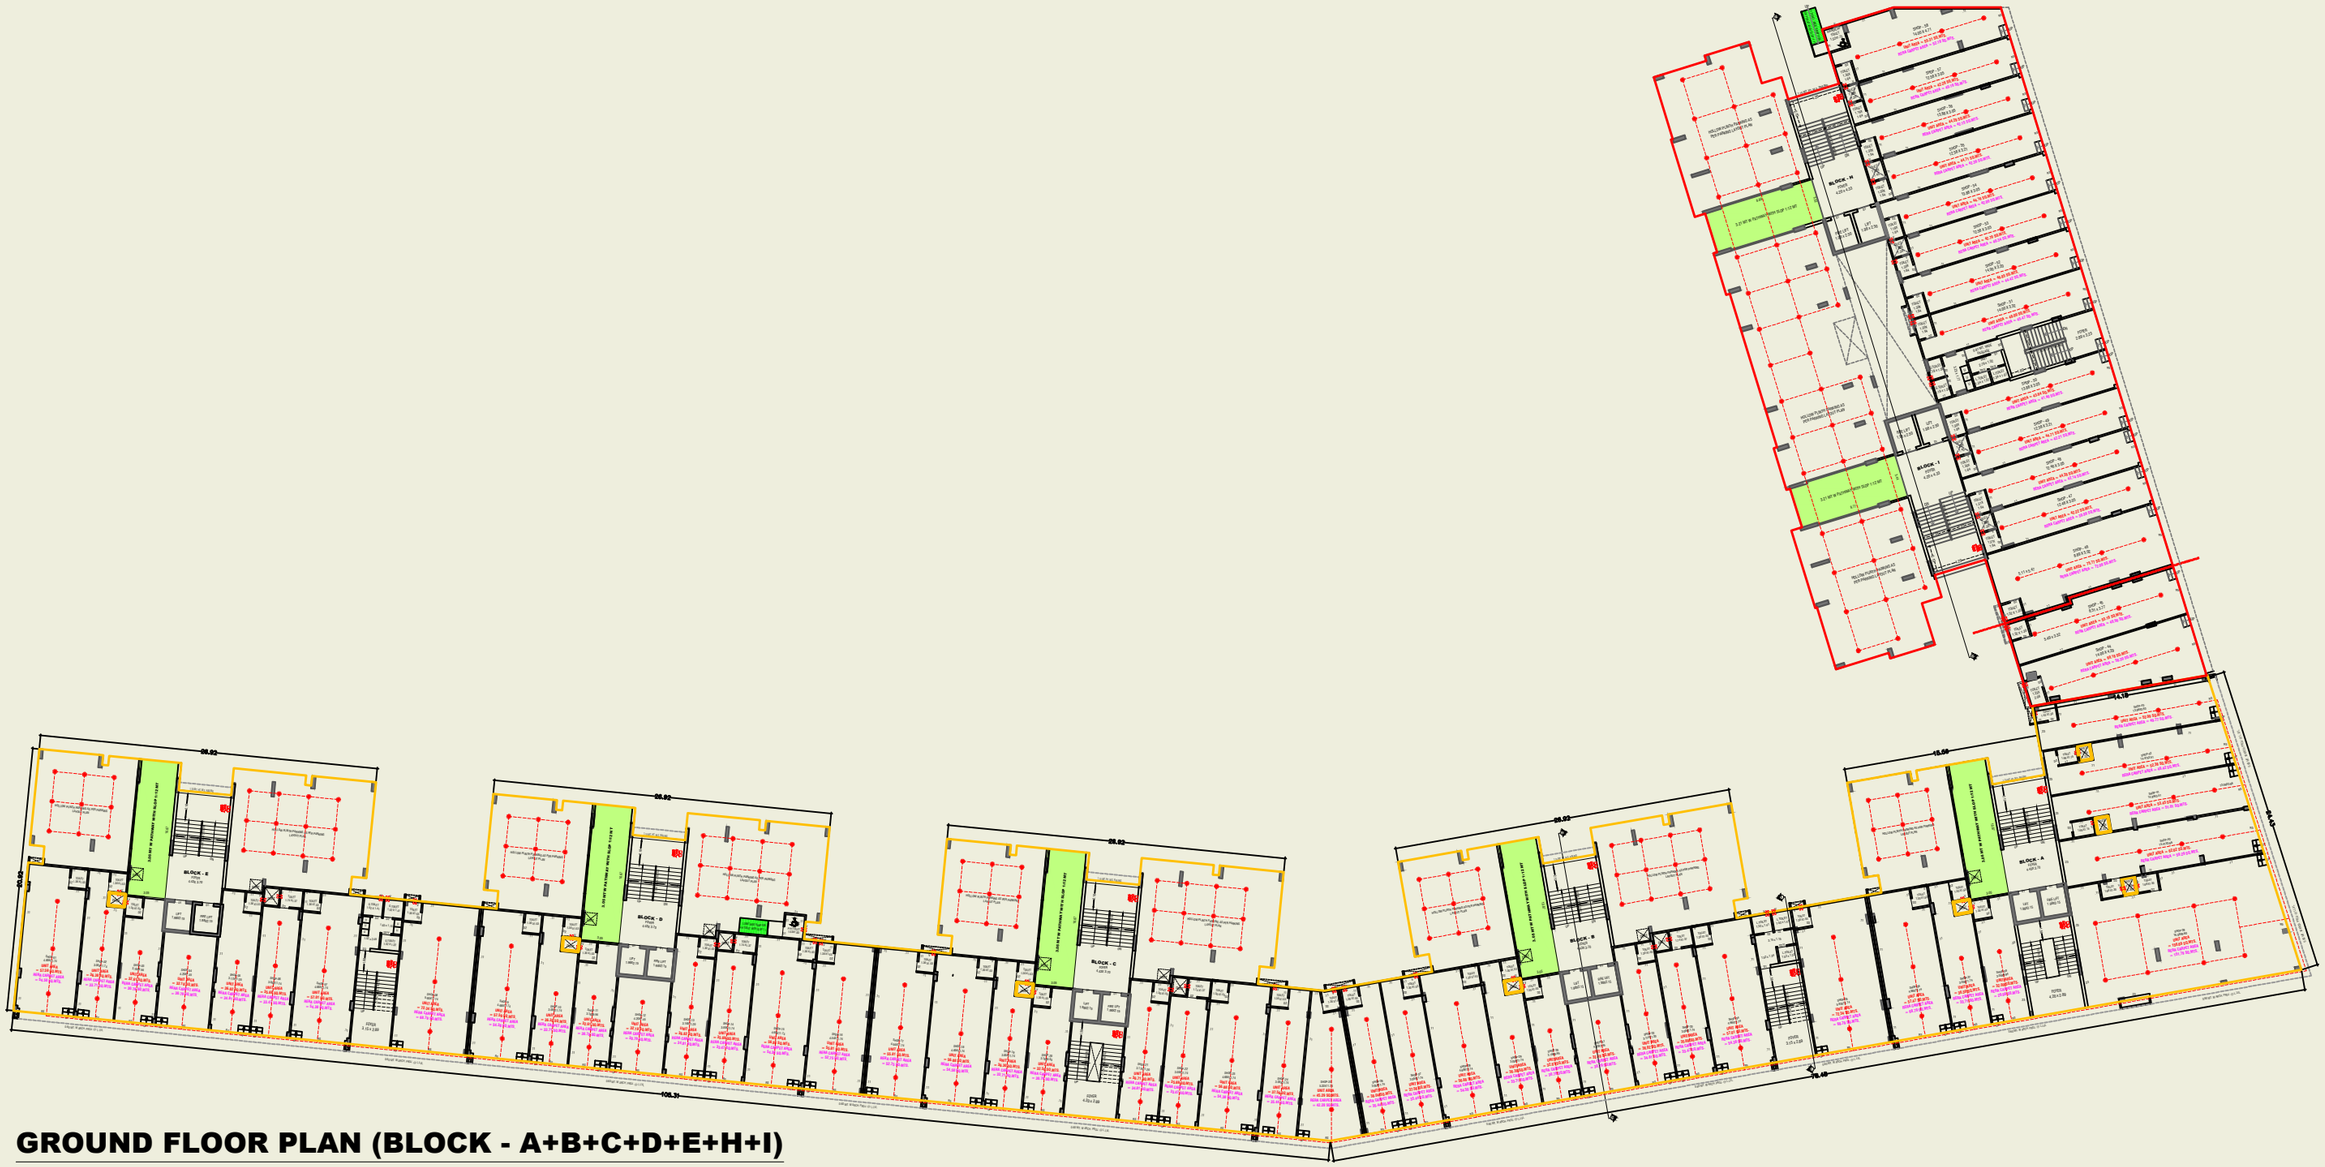


GROUND FLOOR PLAN (BLOCK - A+B+C+D+E+H+I)

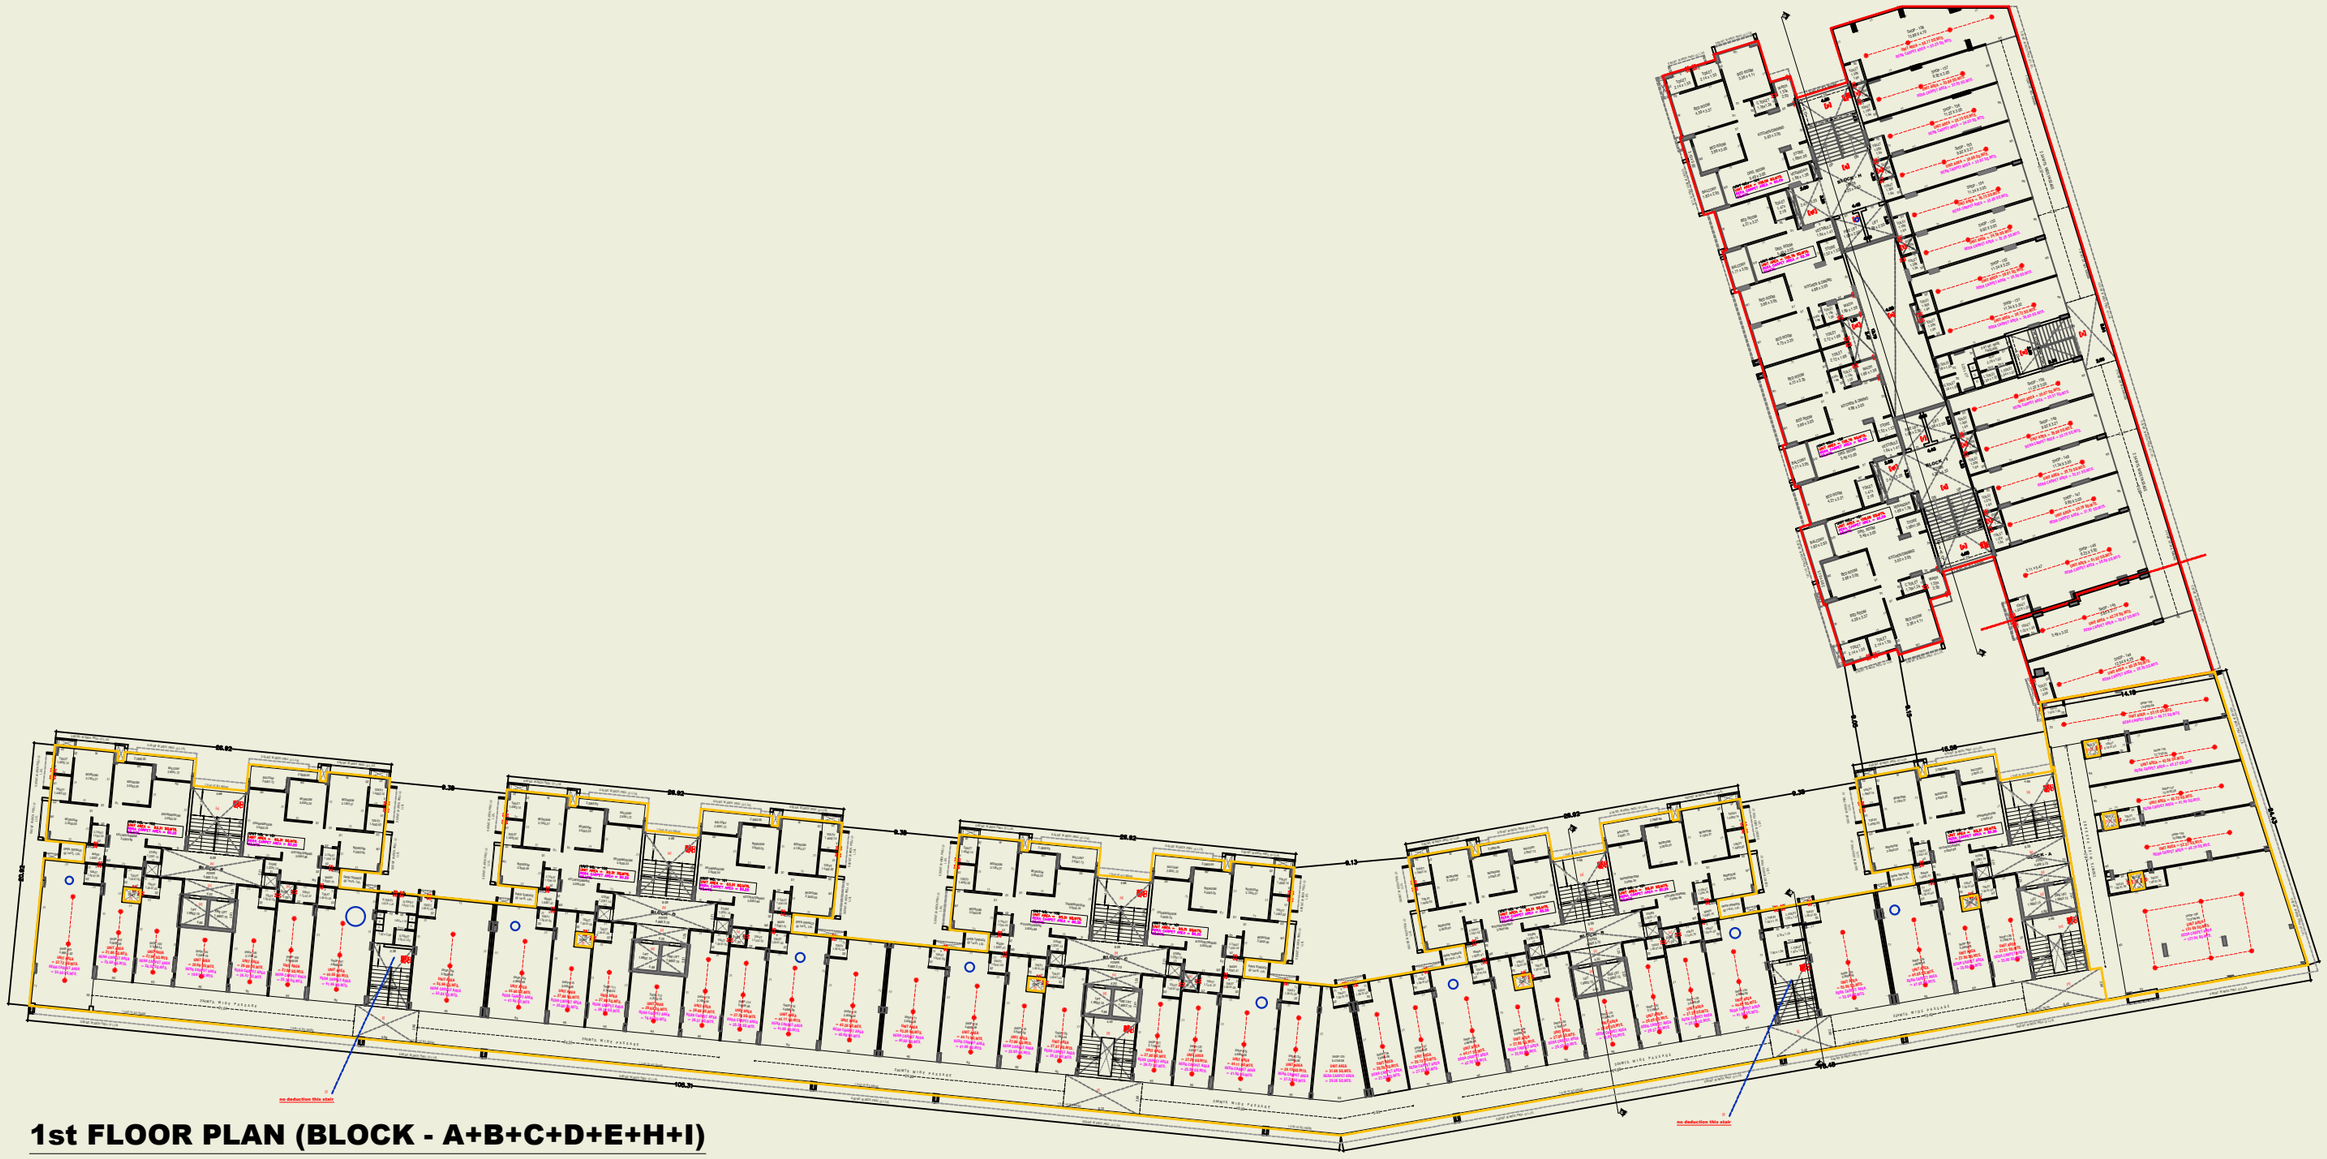

1st FLOOR PLAN (BLOCK - A+B+C+D+E+H+I)

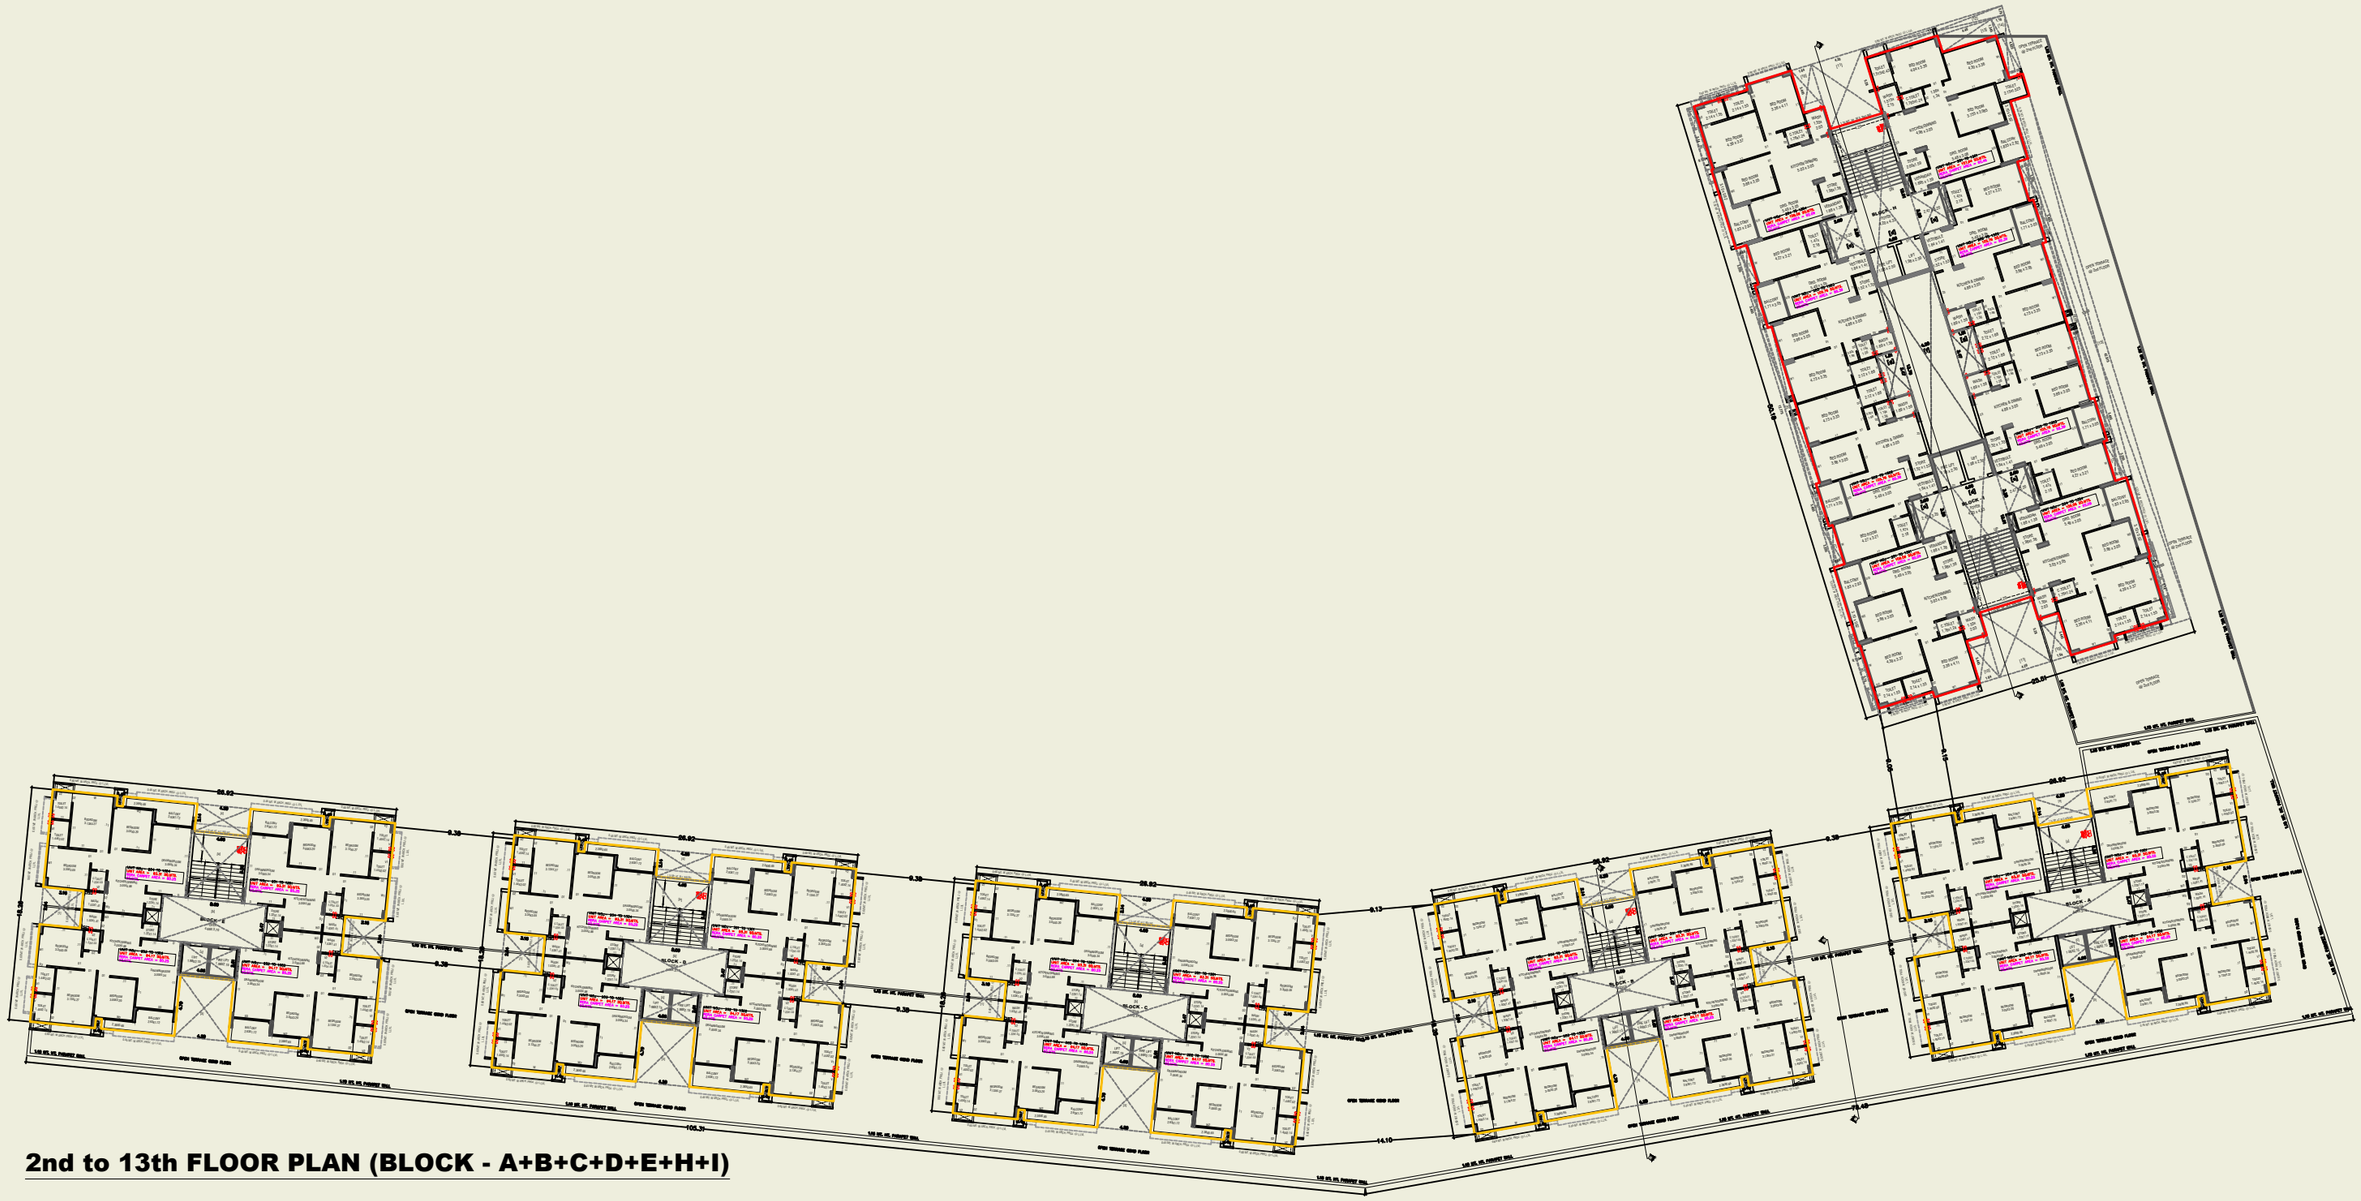


2nd to 13th FLOOR PLAN (BLOCK - A+B+C+D+E+H+I)

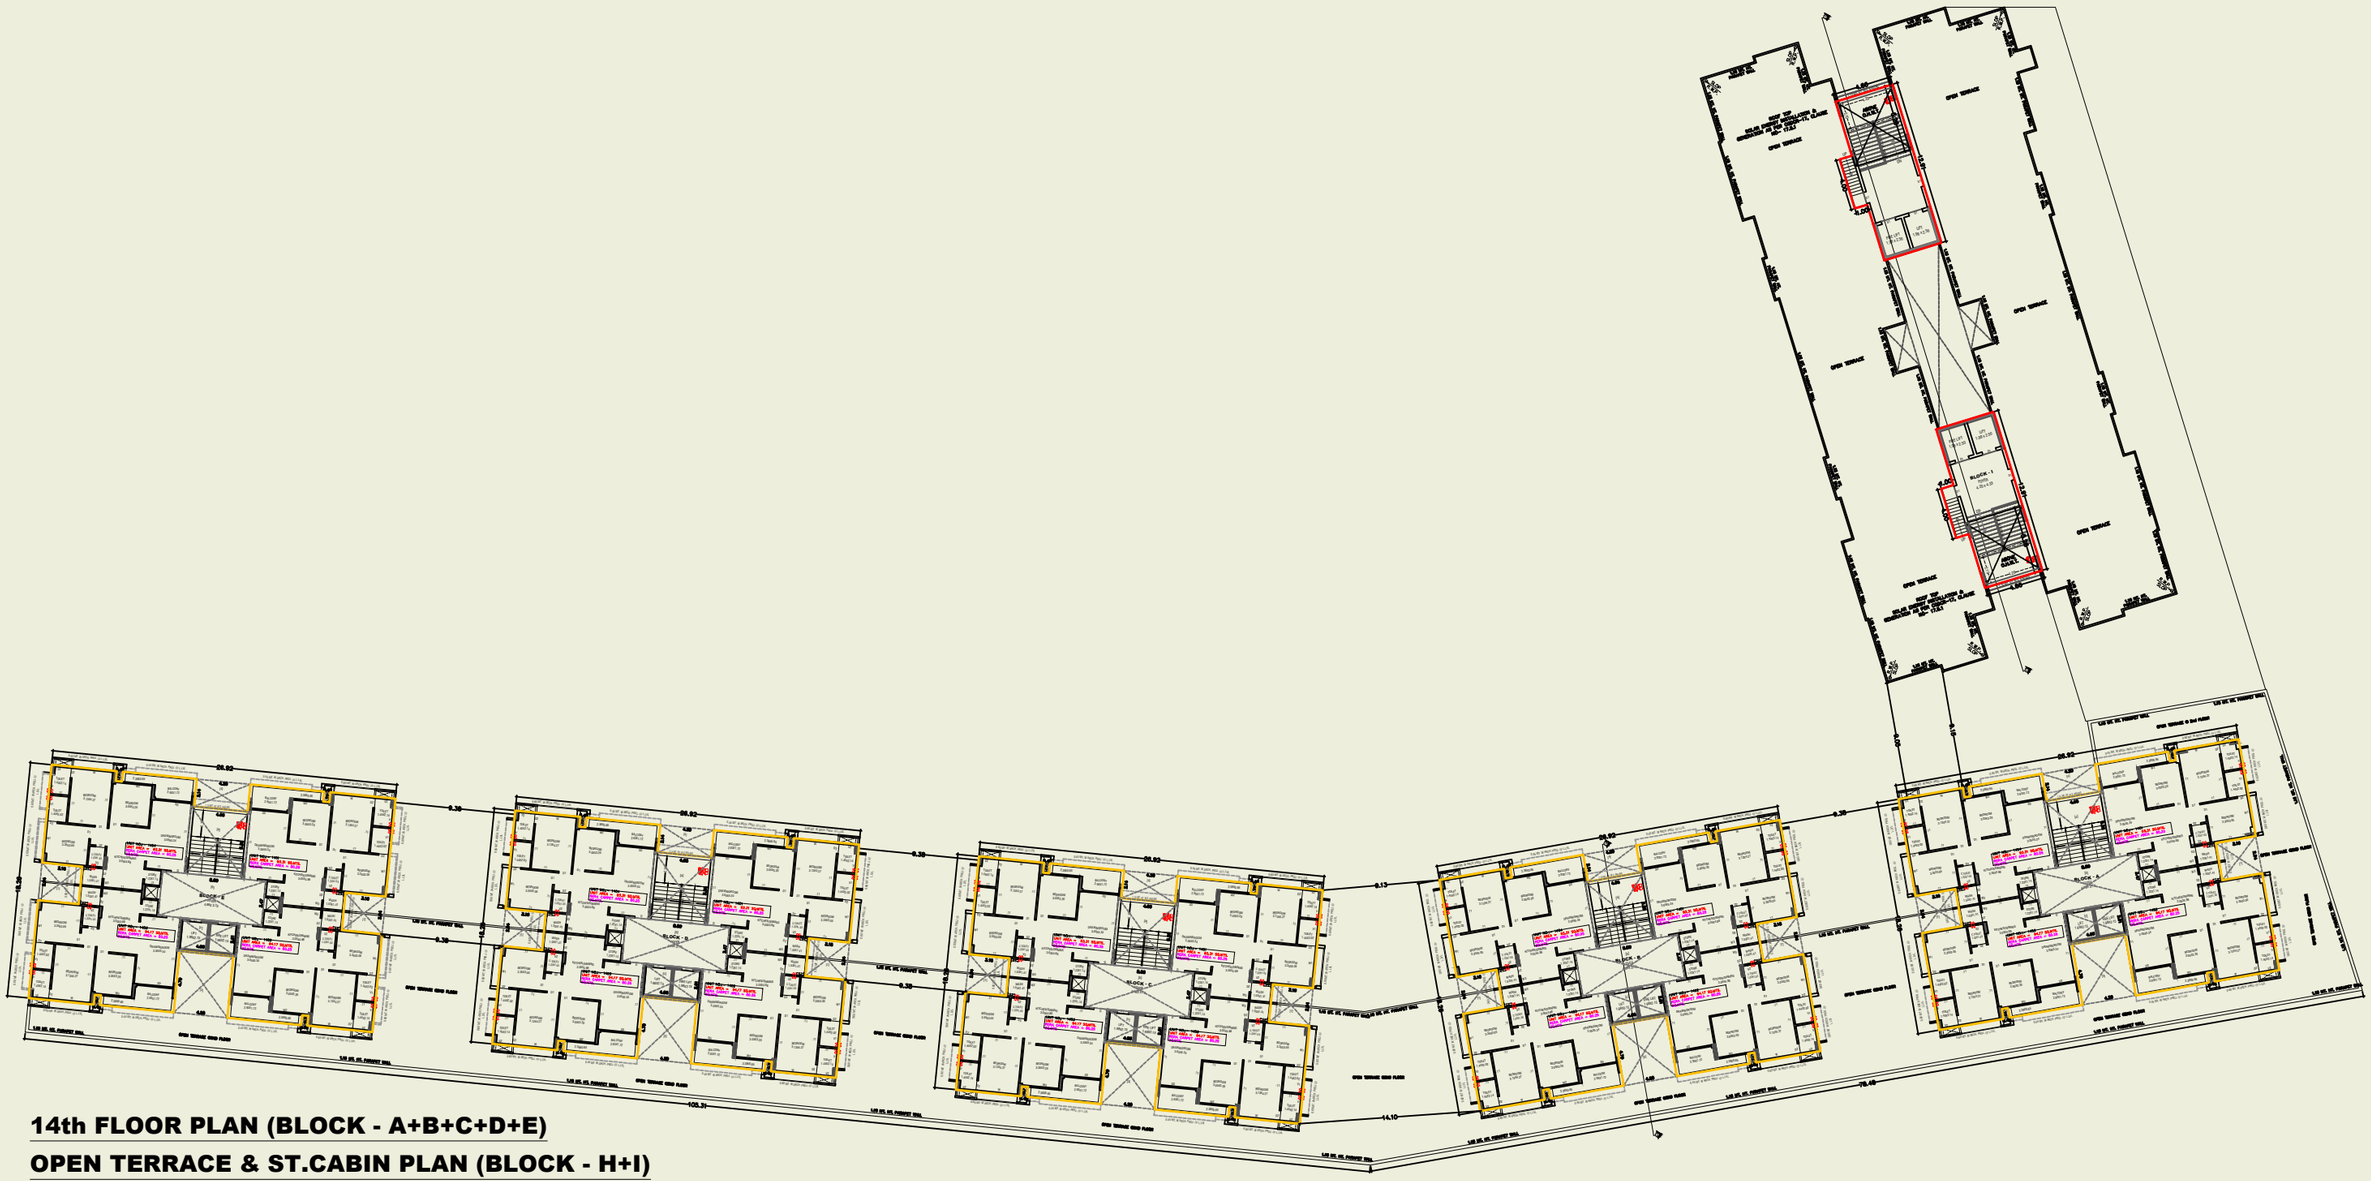

14th FLOOR PLAN (BLOCK - A+B+C+D+E)


OPEN TERRACE & ST.CABIN PLAN (BLOCK - H+I)

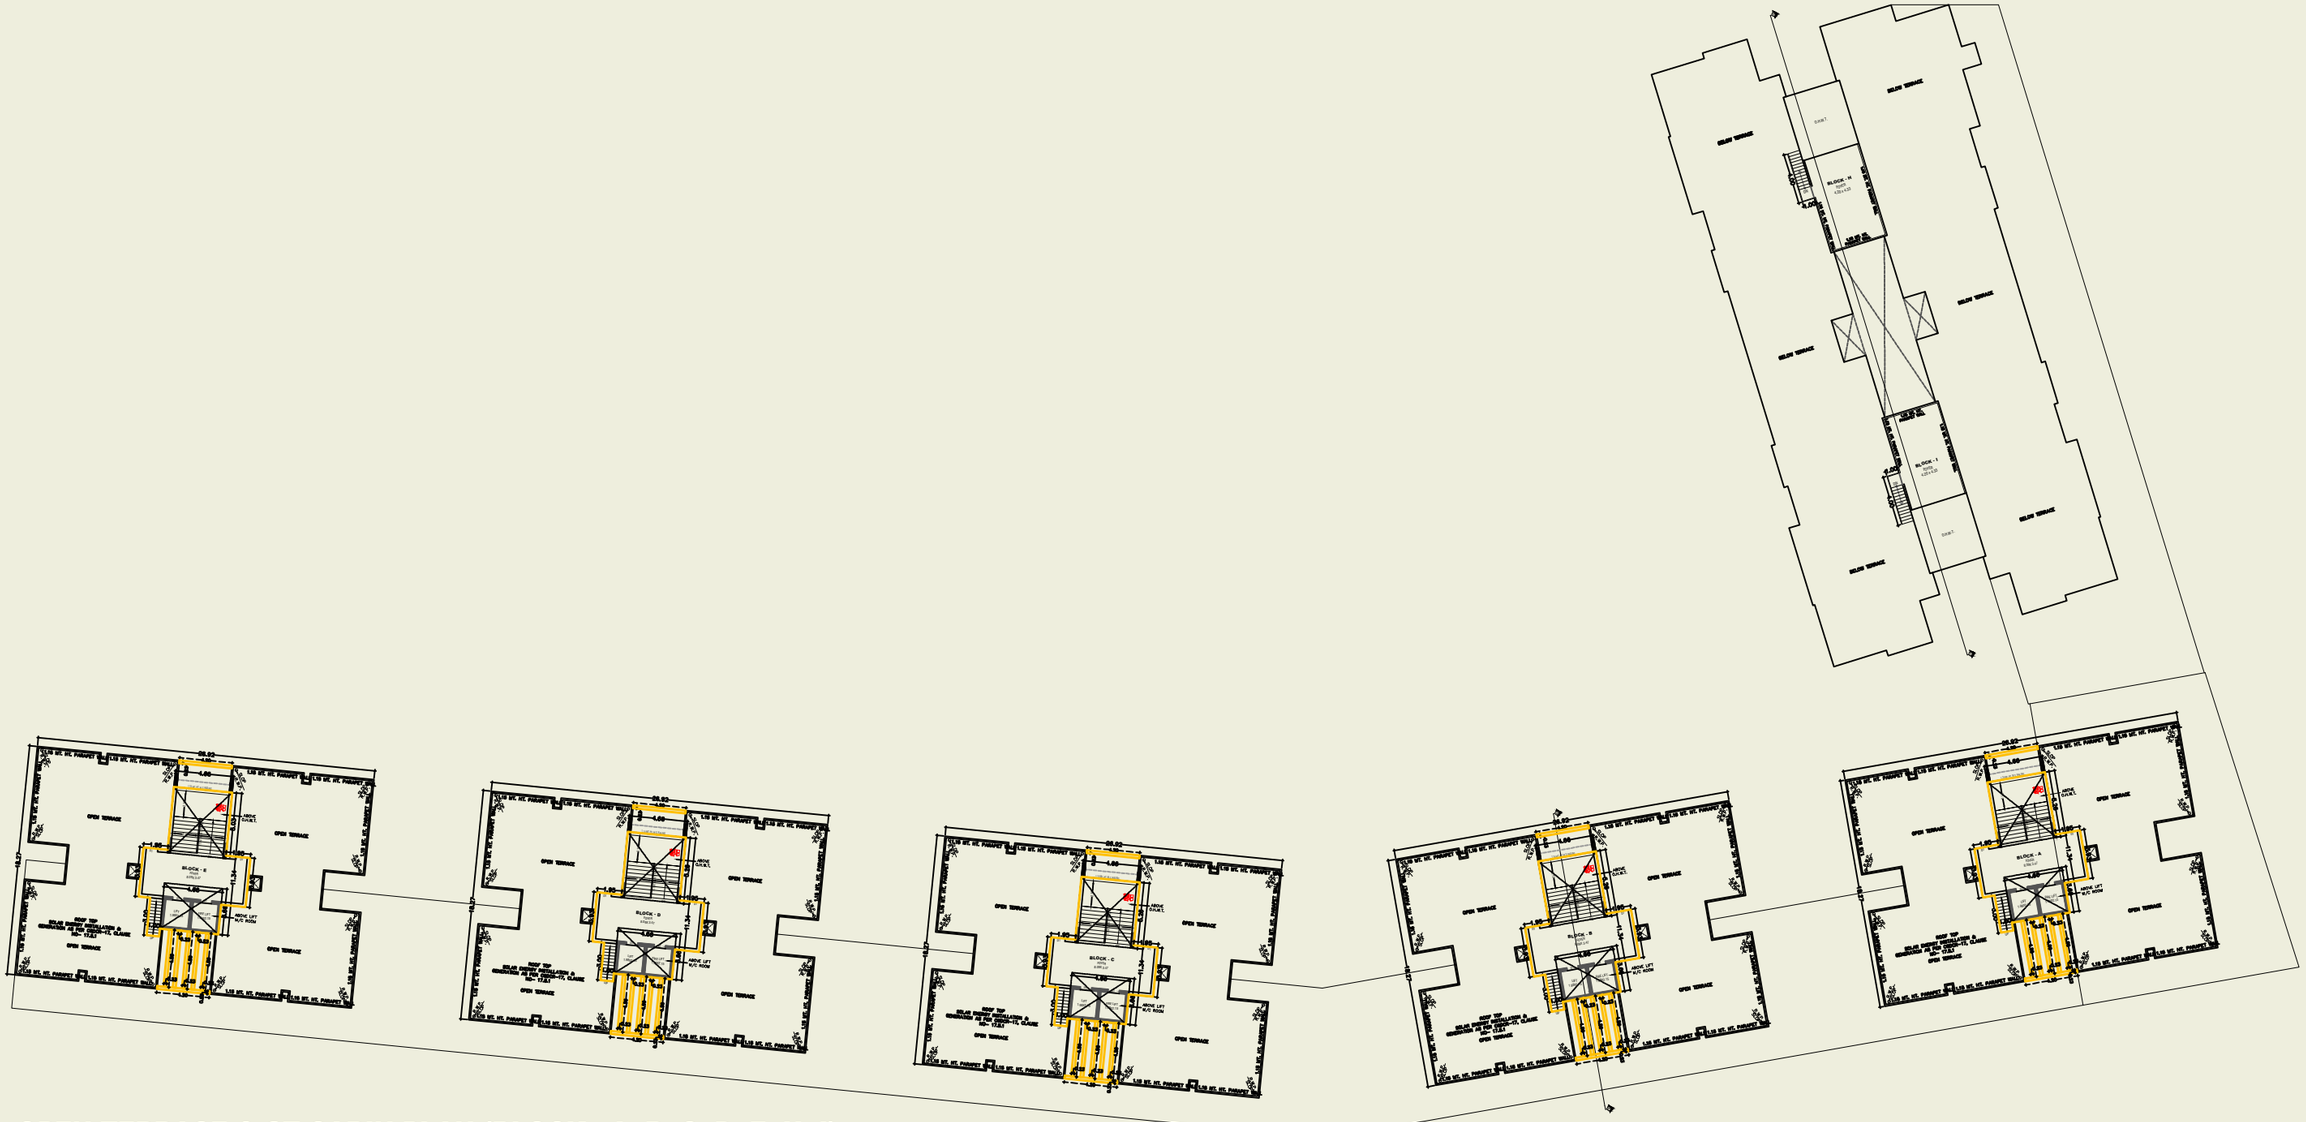


OPEN TERRACE & ST.CABIN PLAN (BLOCK - A+B+C+D+E+H+I)




ELEVATION (BLOCK - A+B+C+D+E+H+I)

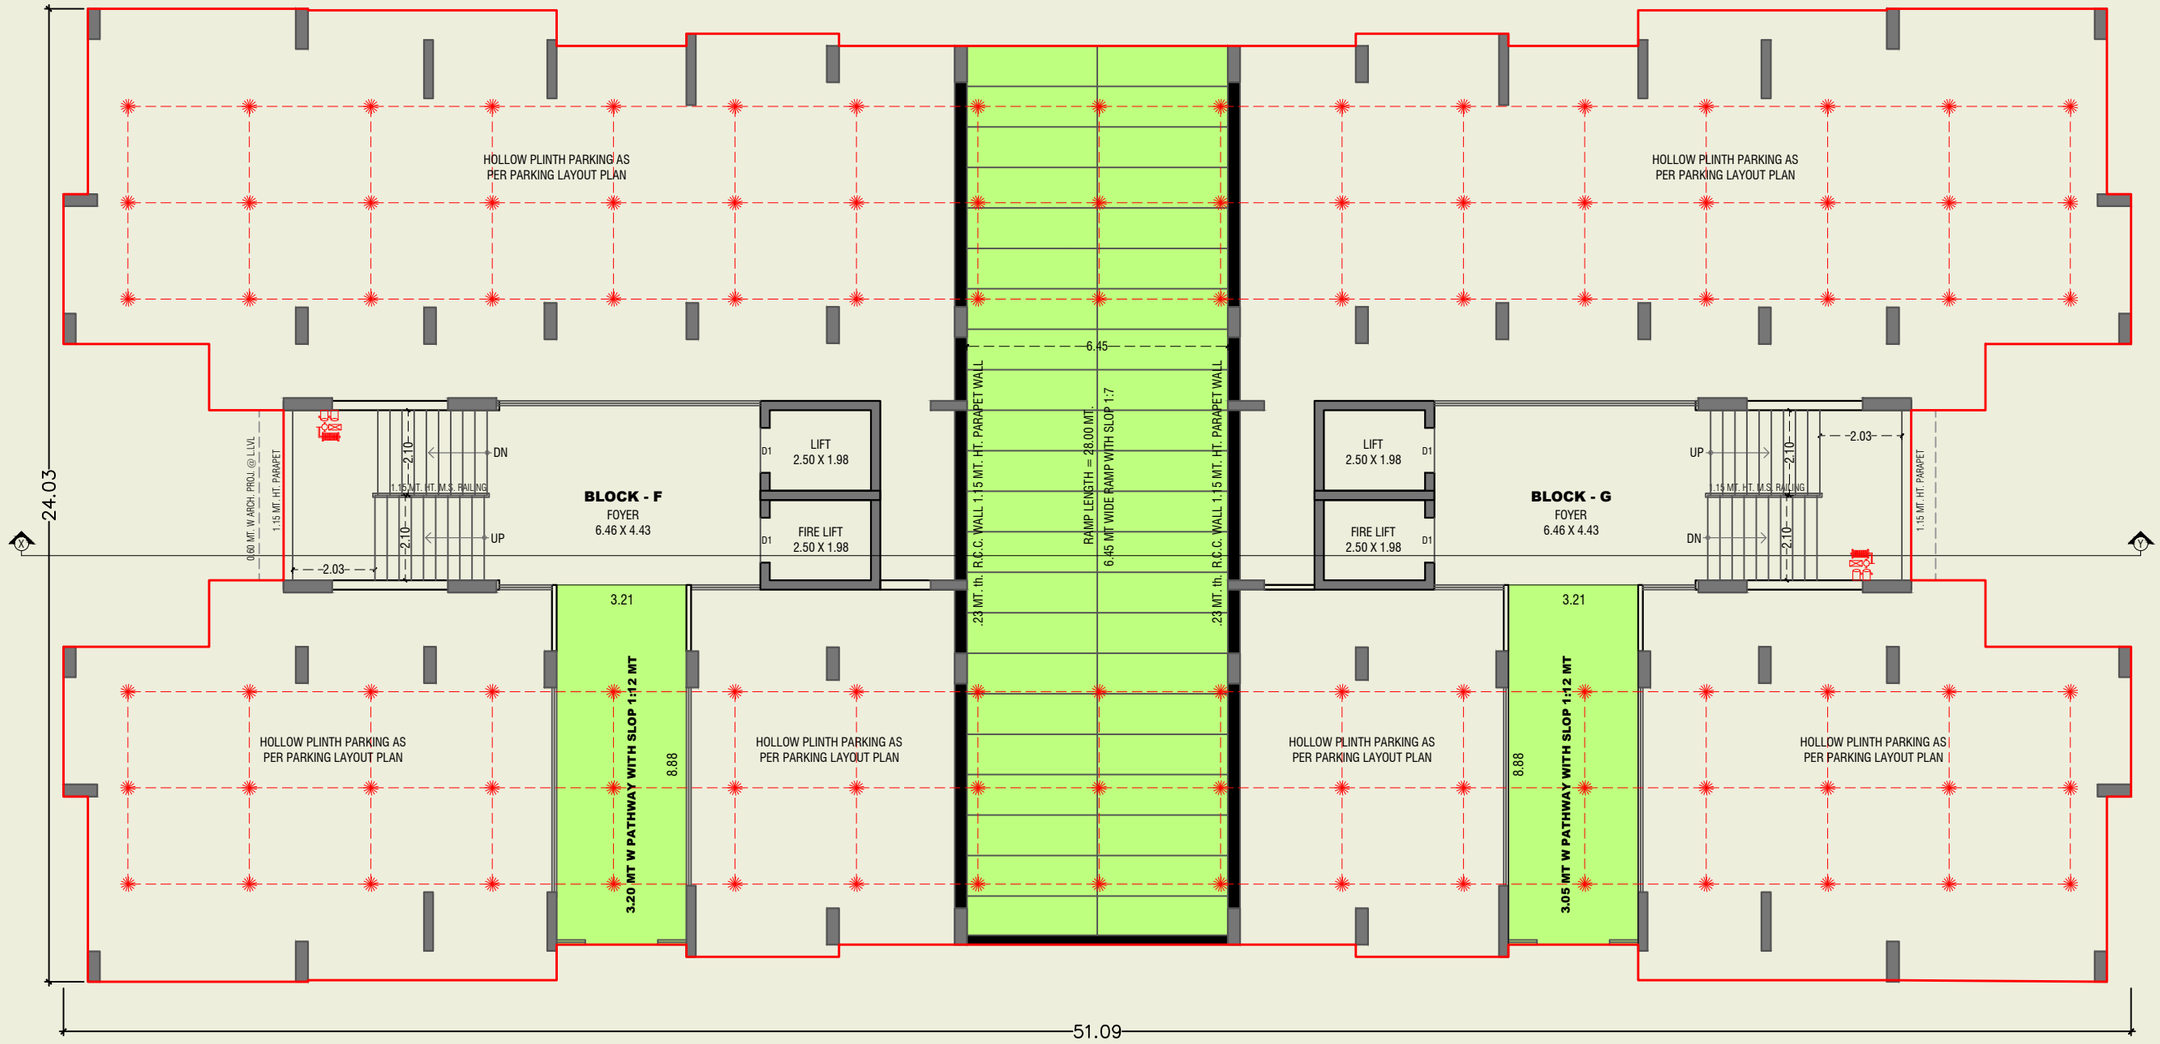


GROUND FLOOR PLAN (BLOCK - F+G)

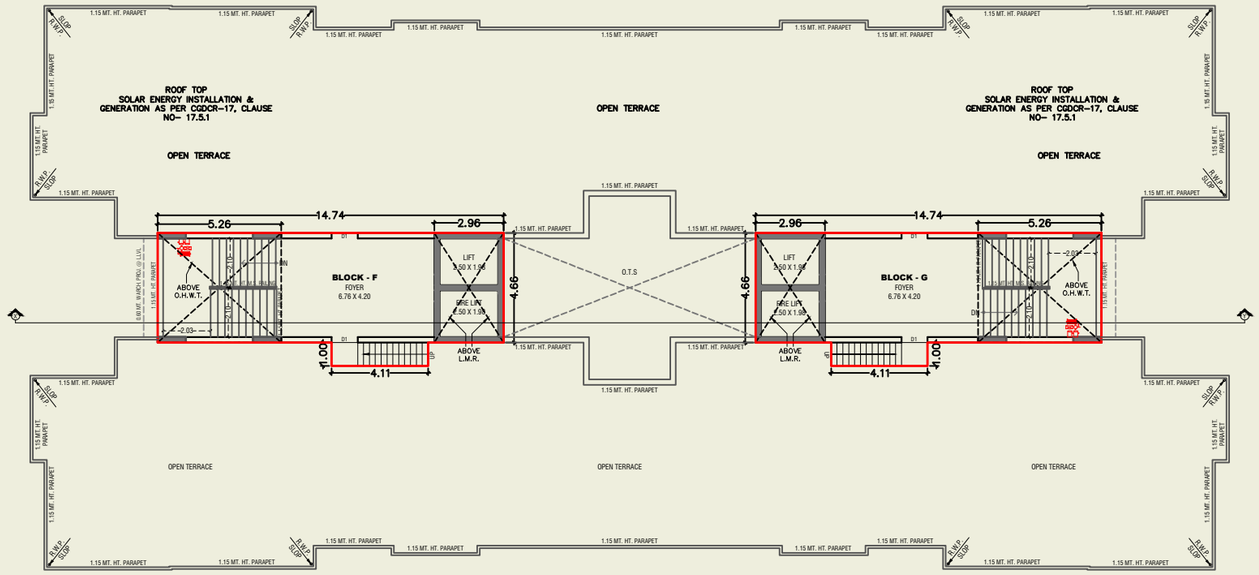

OPEN TERRACE & ST.CABIN, O.H.W.T. & L.M.R. PLAN (BLOCK - F+G)

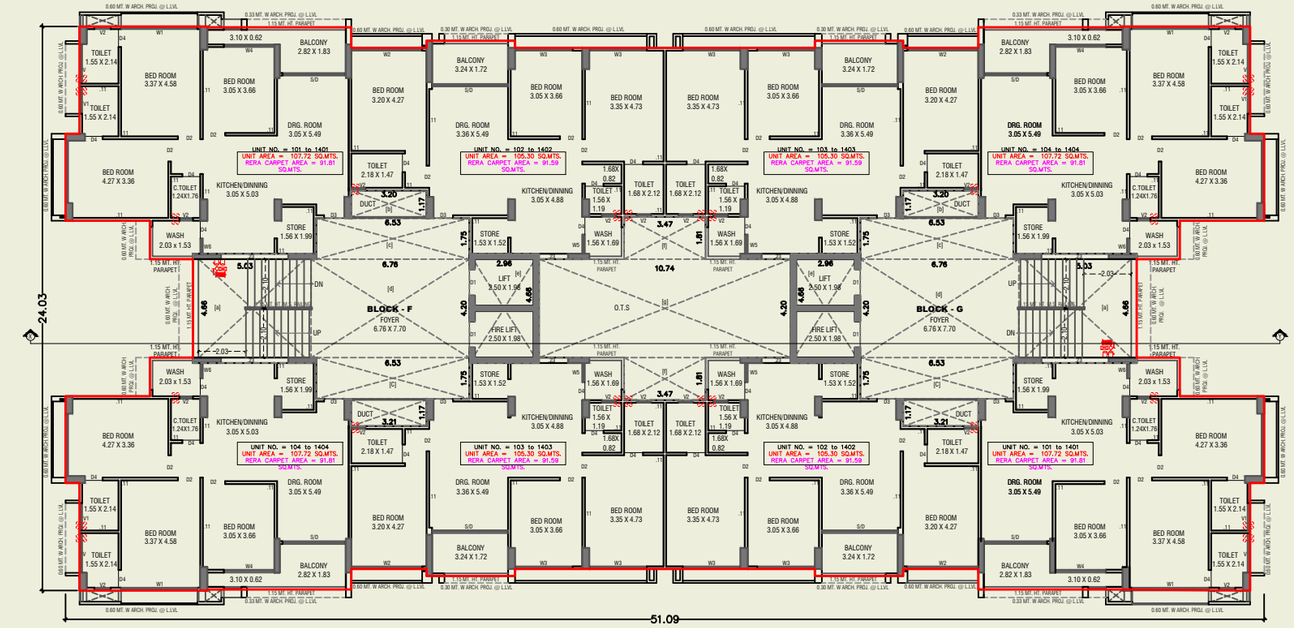

1st To 14th FLOOR PLAN (BLOCK - F+G)

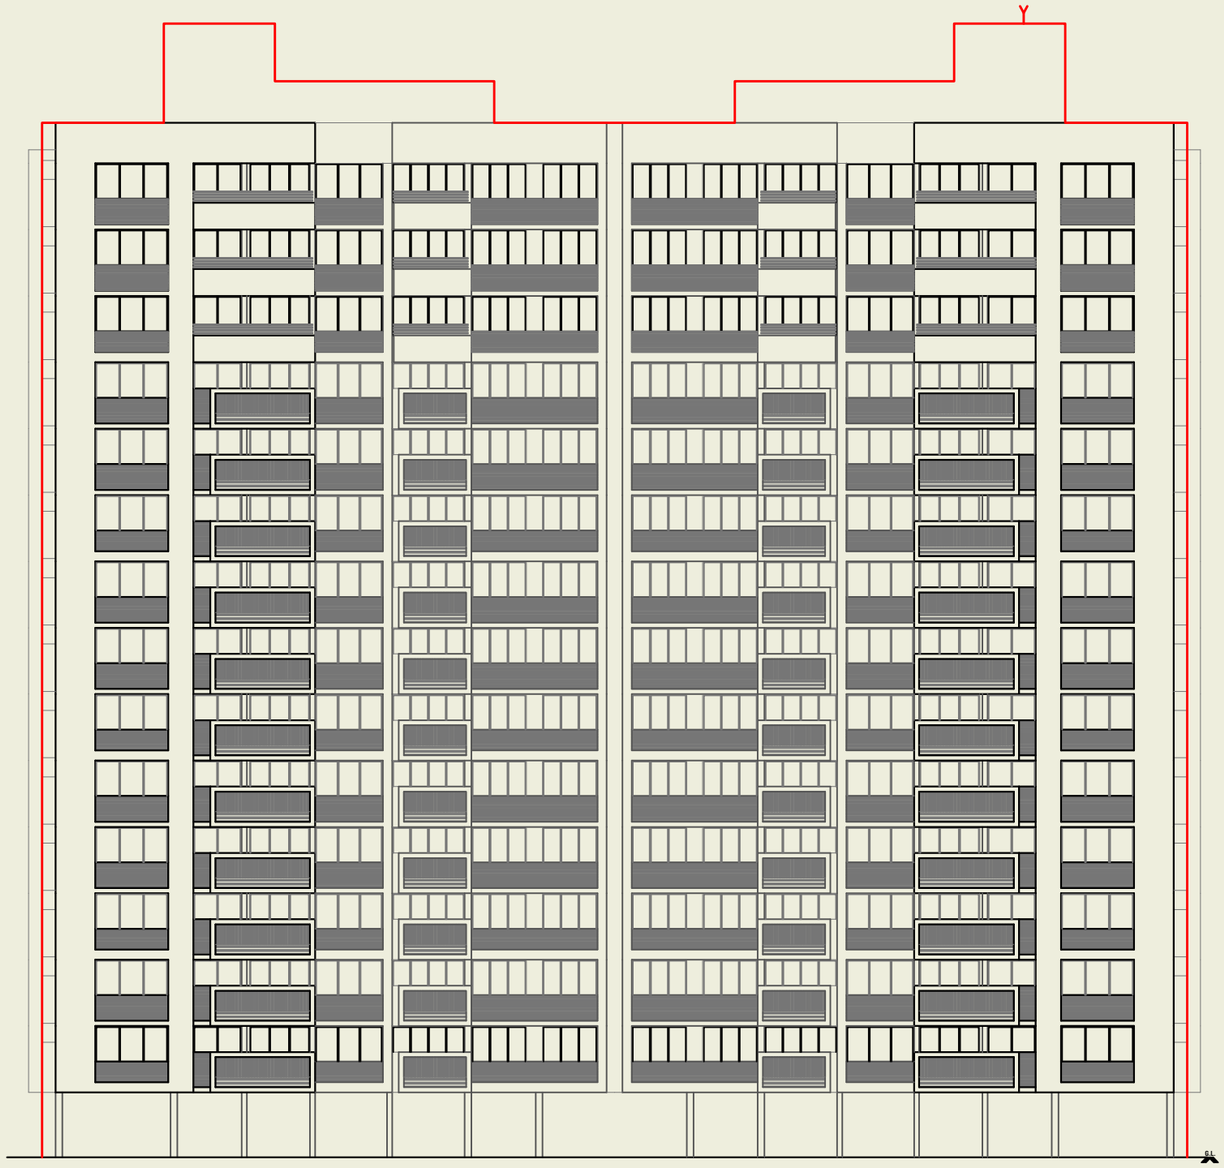

ELEVATION (F+G)

SPECIFICATIONS

Structure

- RCC frame work with Brick/Cement block masonry wall.

Wall Finish

- Internal smooth plaster with white wash
- External sand faced plaster with acrylic paint

Flooring

- Vitrified tiles flooring

Doors

- Decorative wooden main door with wooden frame and other doors are flushed doors

Windows

- Fully glazed windows with aluminium section with marble sill

Kitchen

- Granite platform


Toilet

- Glazed tiles dedo in all toilets upto lintel level

Electrification

- Concealed copper wiring

LOCATION

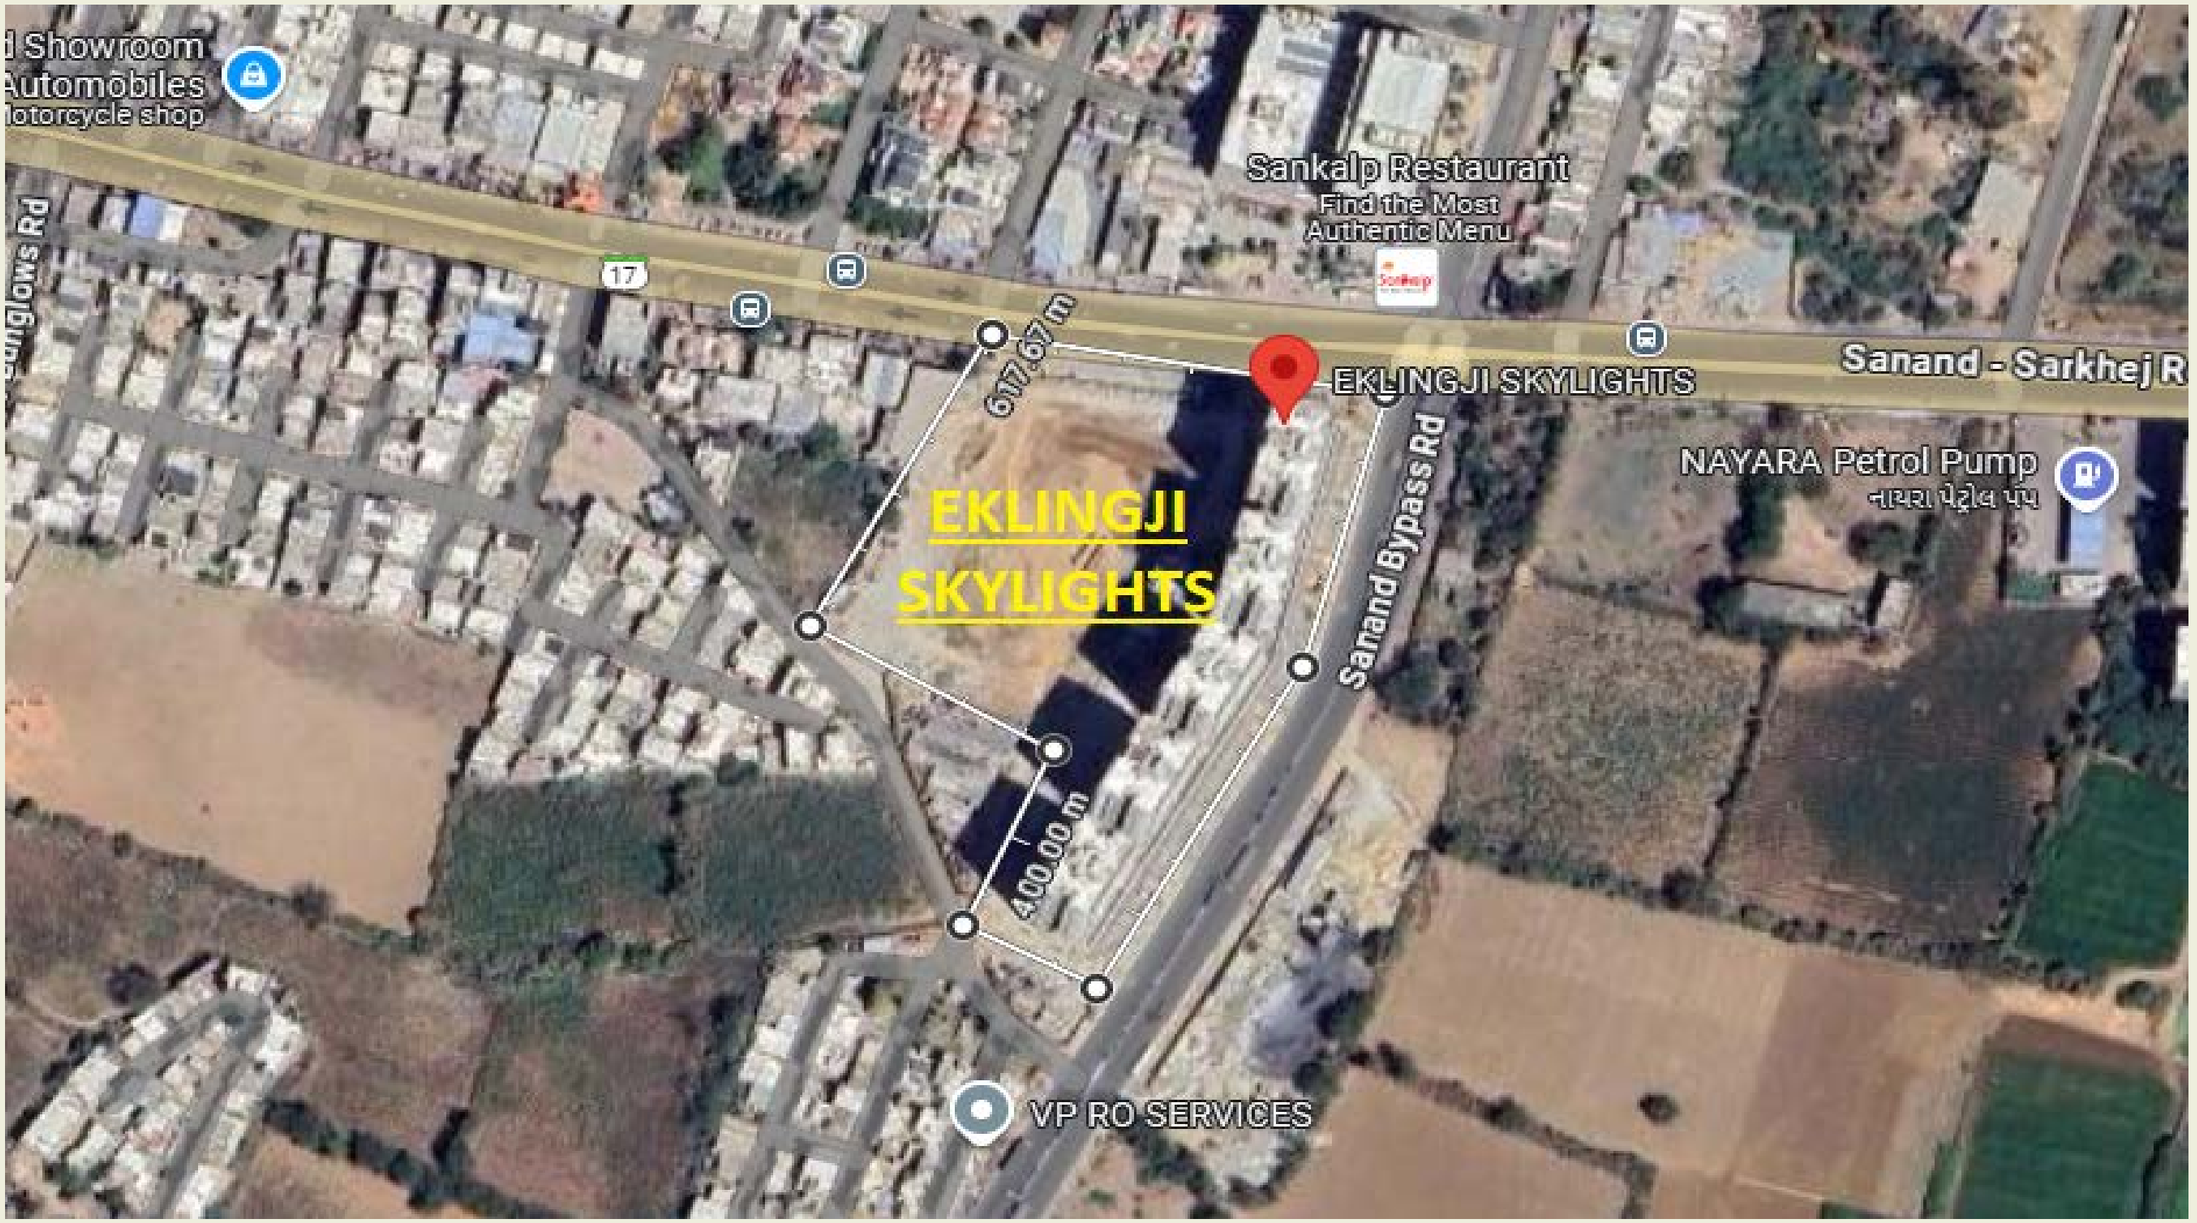

Structure Engineer
Praful Shrimali

Architect
Prasham Shah