
FERRE





GROUND FLOOR PARKING LAYOUT PLAN

SCALE :- 1.00 CM = 2.00 MTR.



LAYOUT PLAN

SCALE :- 1.00 CM = 2.00 MTR.

N



1st BASEMENT PLAN


SCALE :- 1.00 CM = 2.00 MTR.

N




2ND BASEMENT PLAN


SCALE :- 1.00 CM = 2.00 MTR.

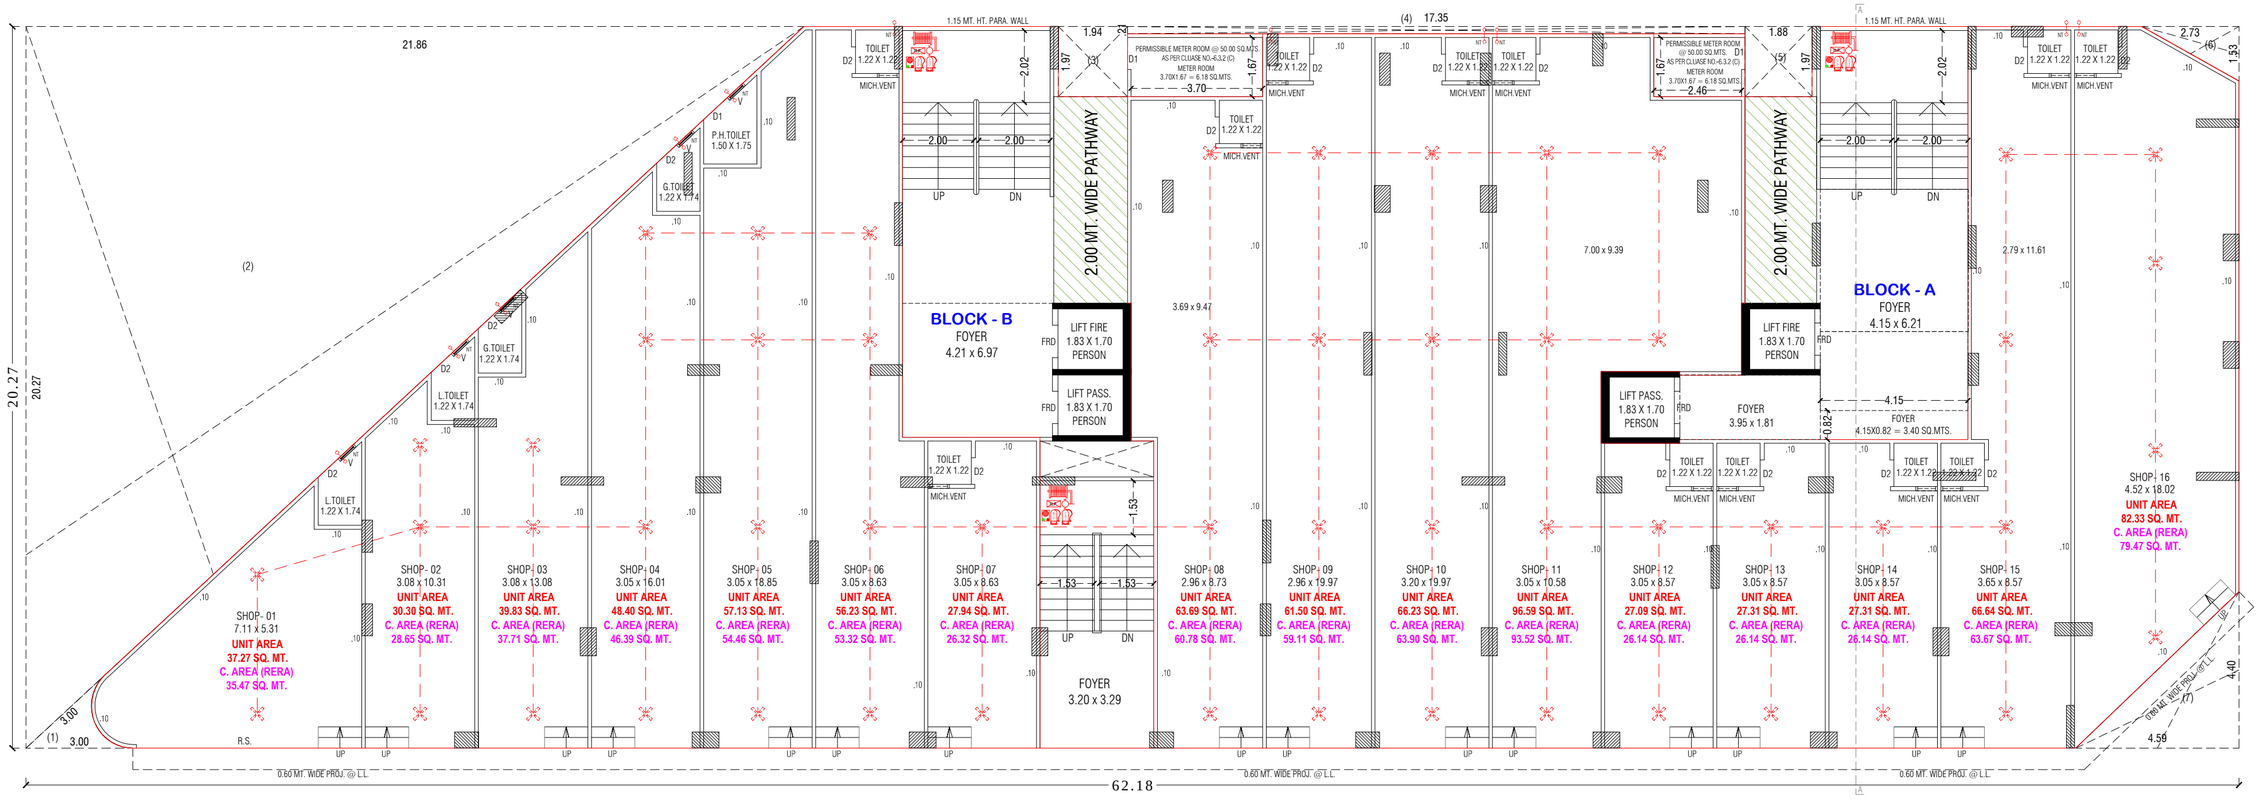

GROUND FLOOR PLAN

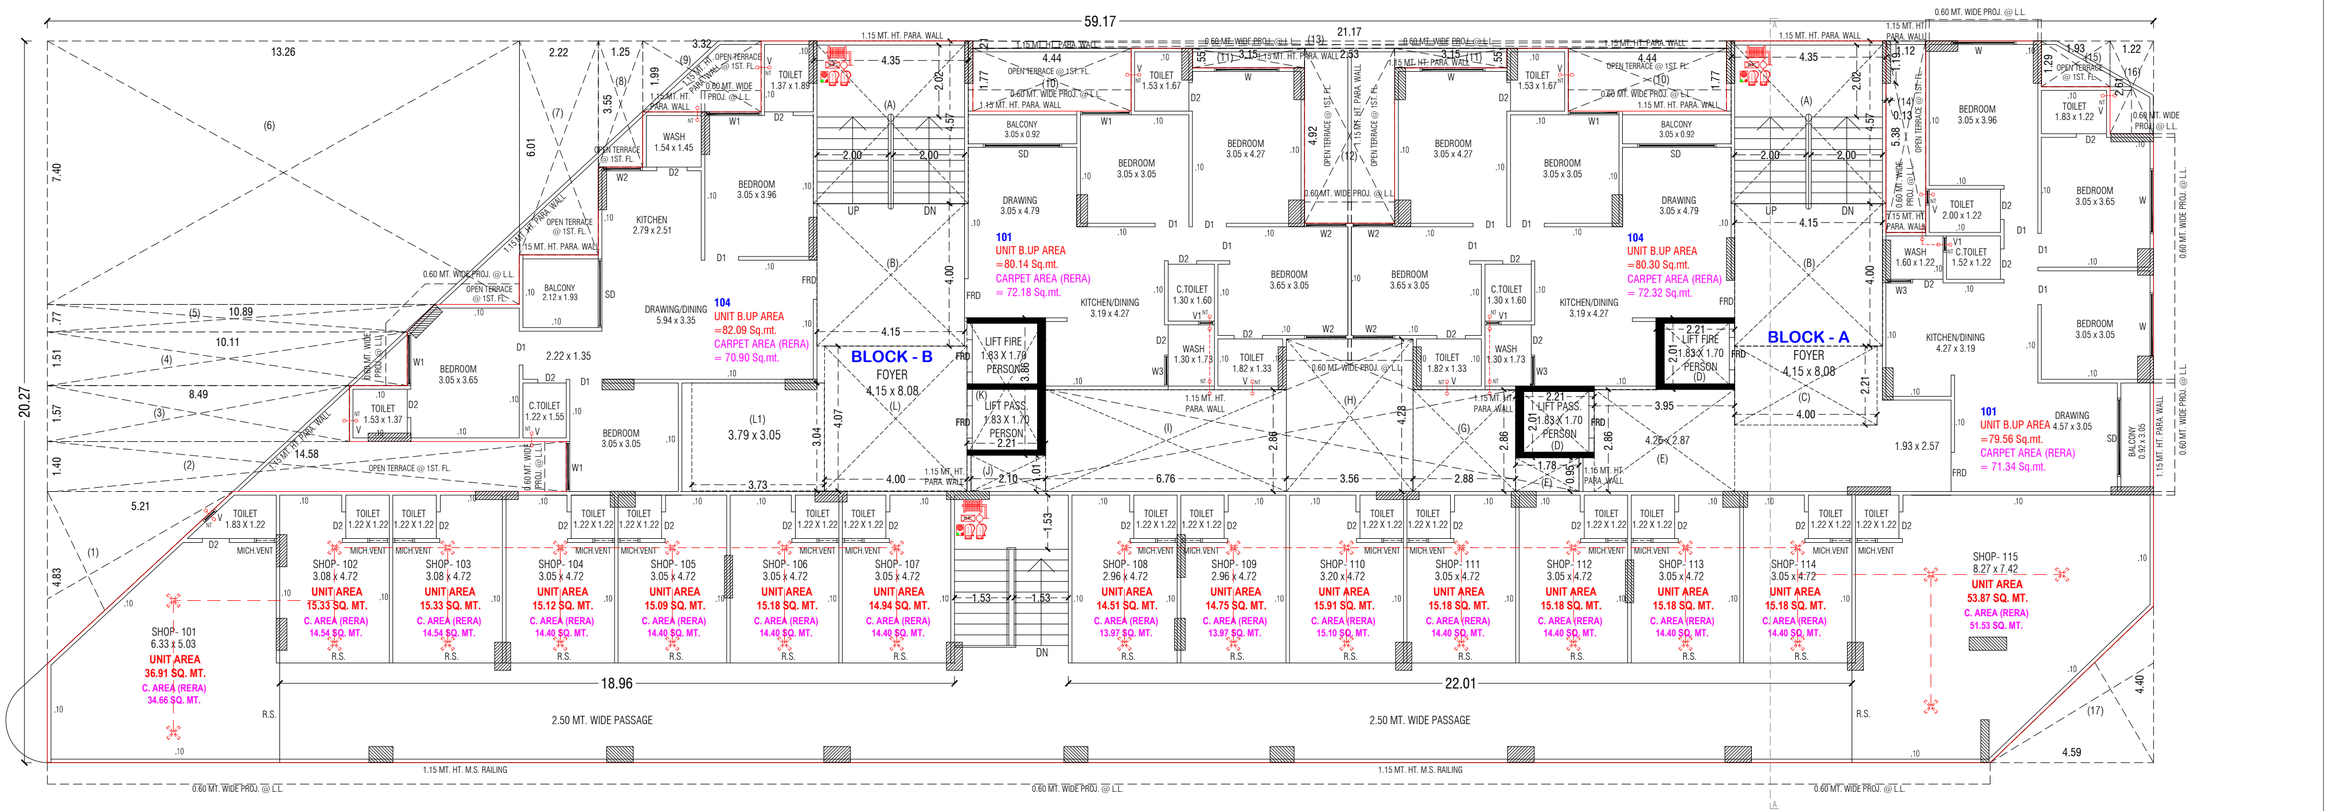


1ST. FLOOR PLAN

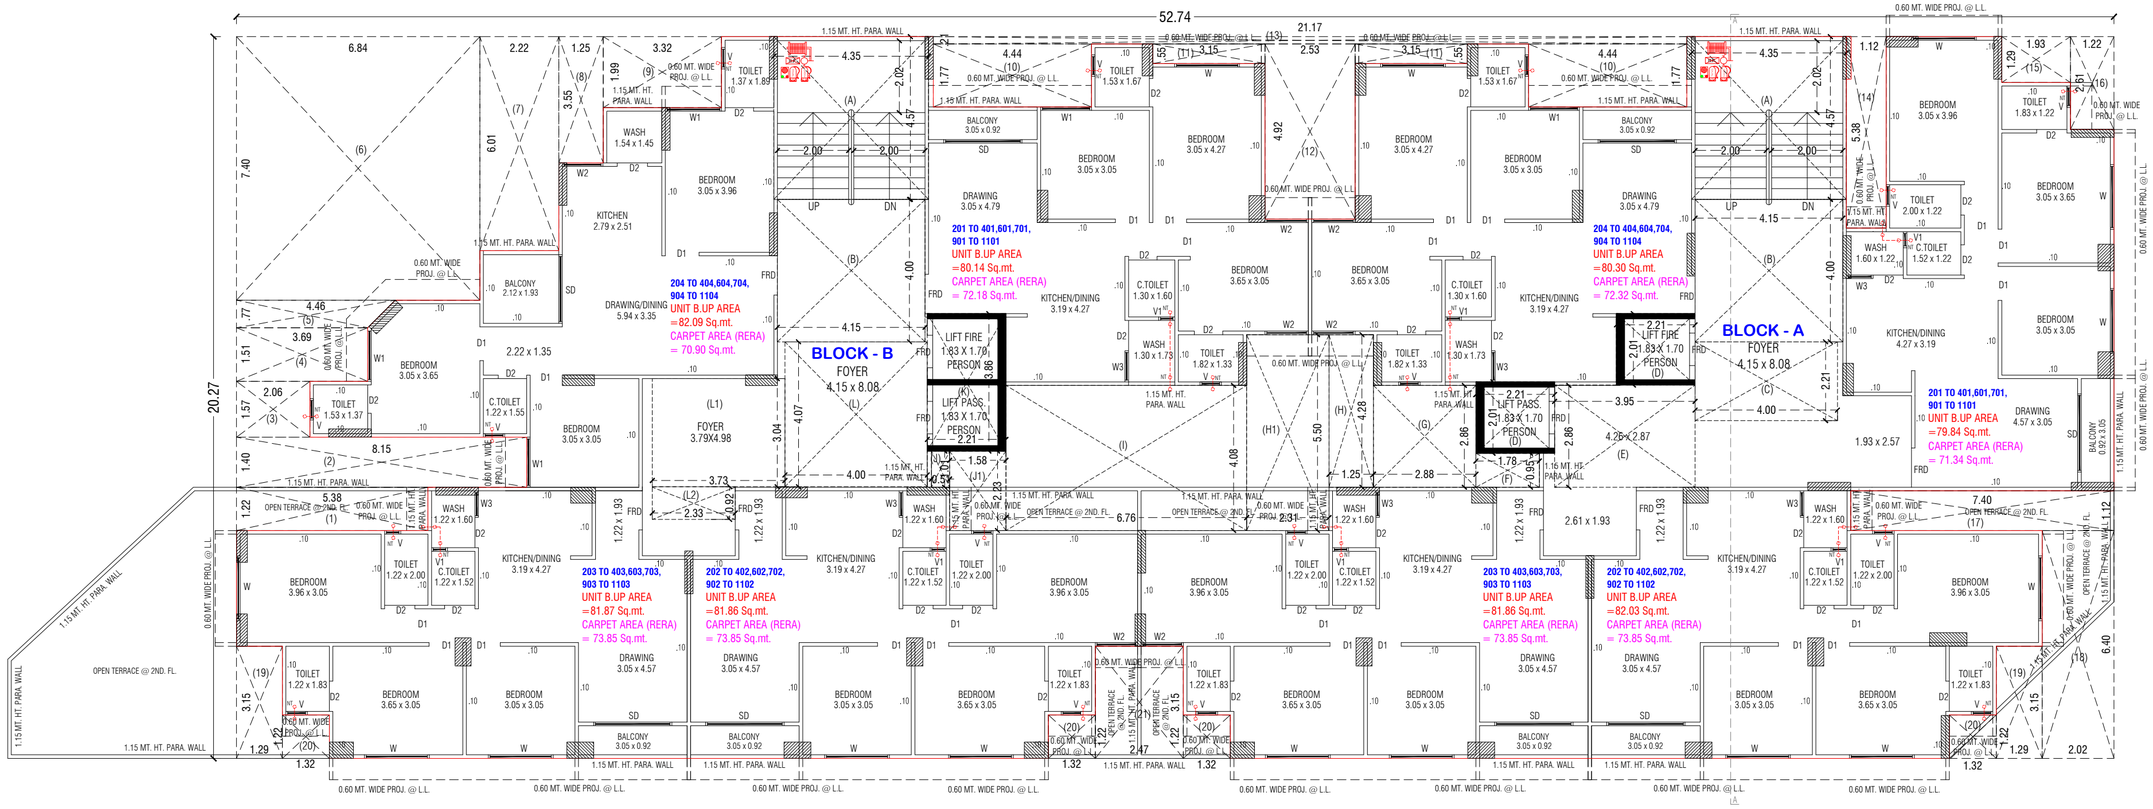


TYPICAL FLOOR PLAN [2ND TO 4TH &6TH&7TH&9TH TO11TH FL.]

TYPICAL FLOOR PLAN [2ND TO 4TH &6TH&7TH&9TH TO11TH FL.]

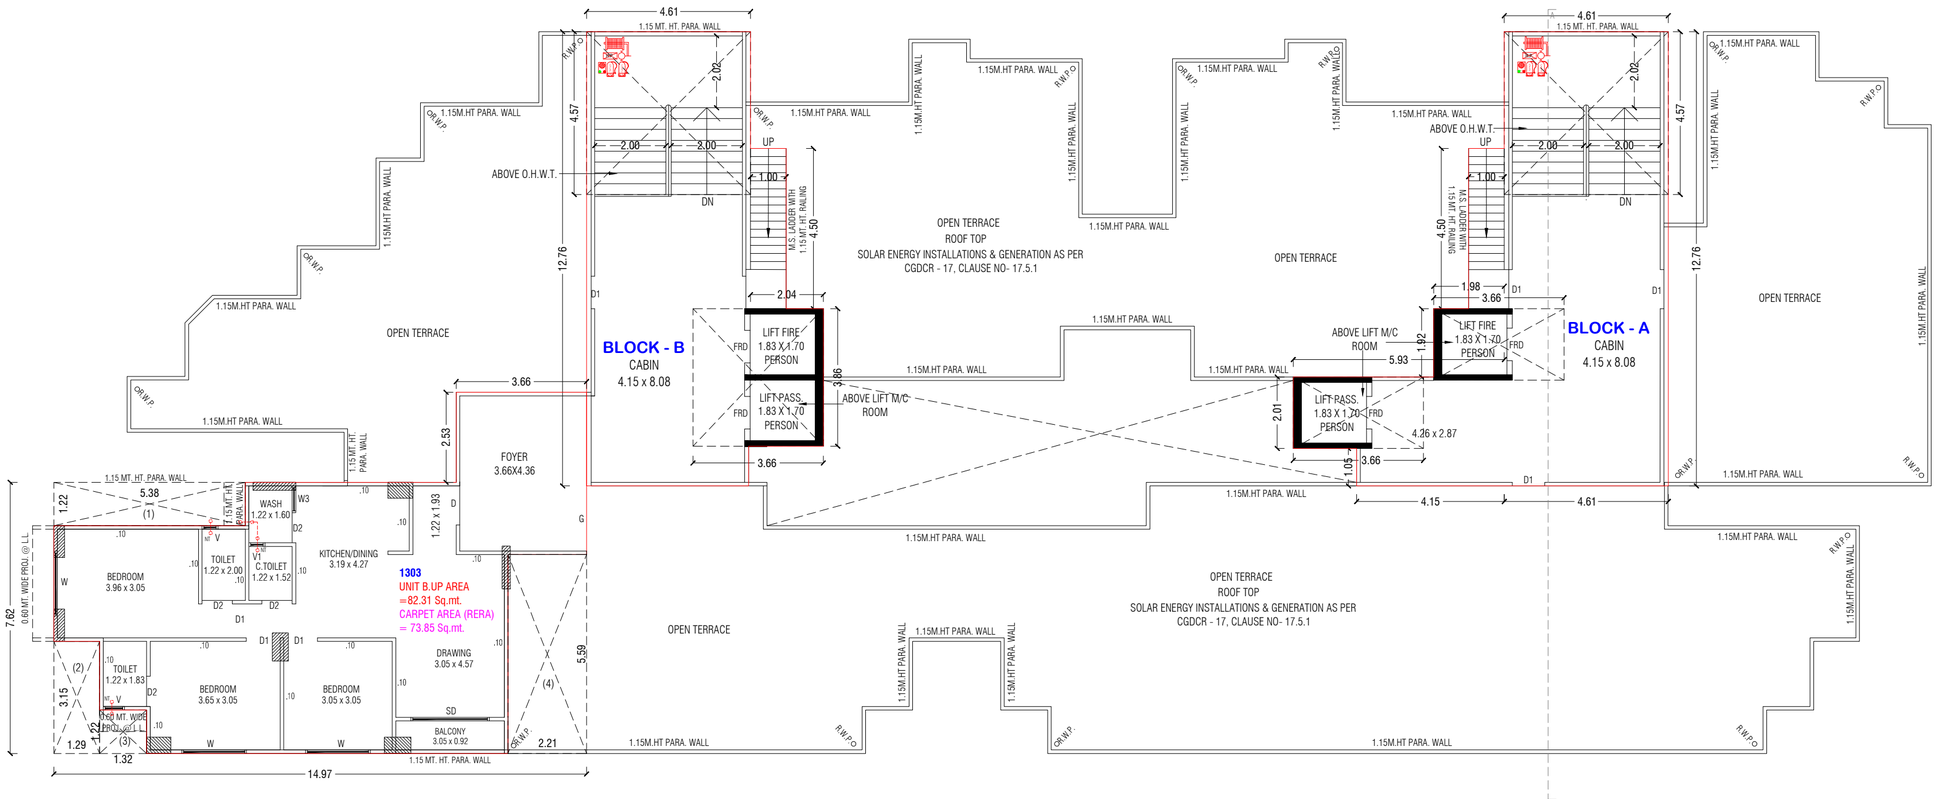

13TH.FLOOR & OPEN TERRACE PLAN WITH STAIR CABIN, L.M.R & O.H.W.T.

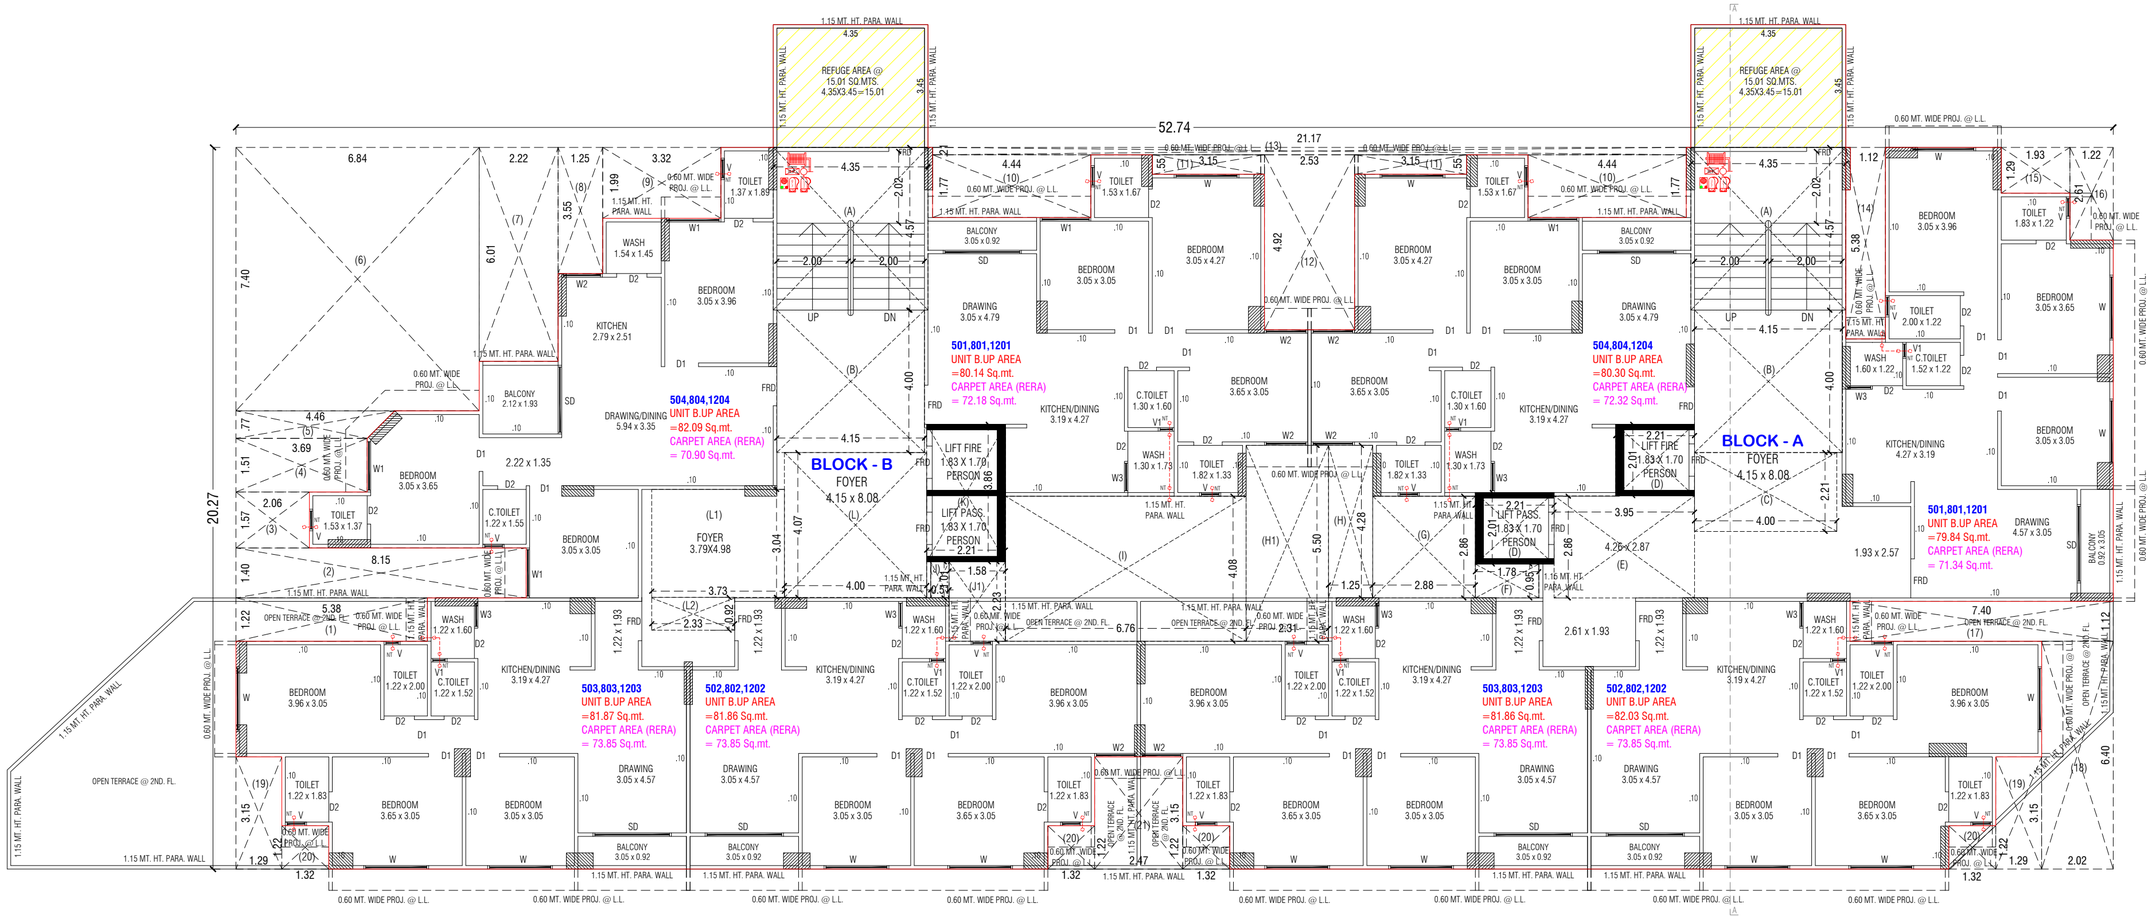


TYPICAL FLOOR PLAN [5TH & 8TH & 12TH] [REFUGE AREA PLAN]


13TH.FLOOR & OPEN TERRACE PLAN WITH STAIR CABIN, L.M.R & O.H.W.T.




ELEVATION

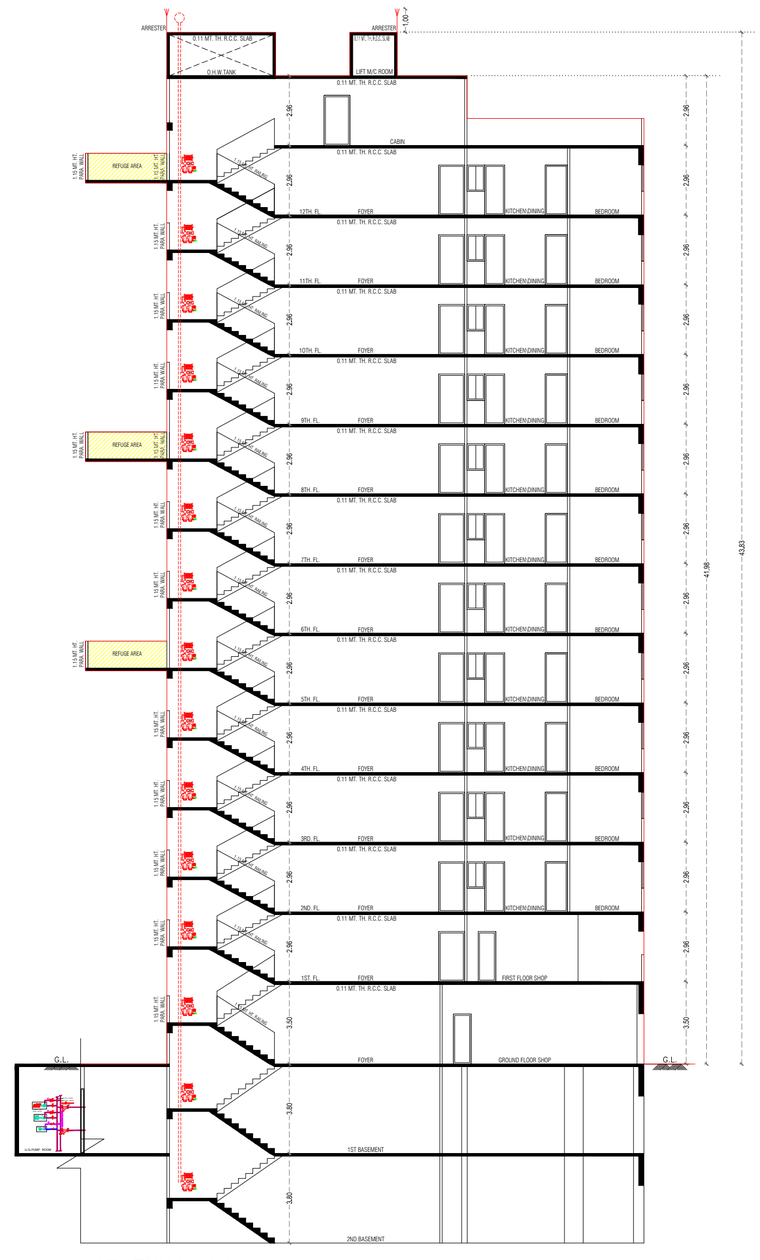


SECTION - AA

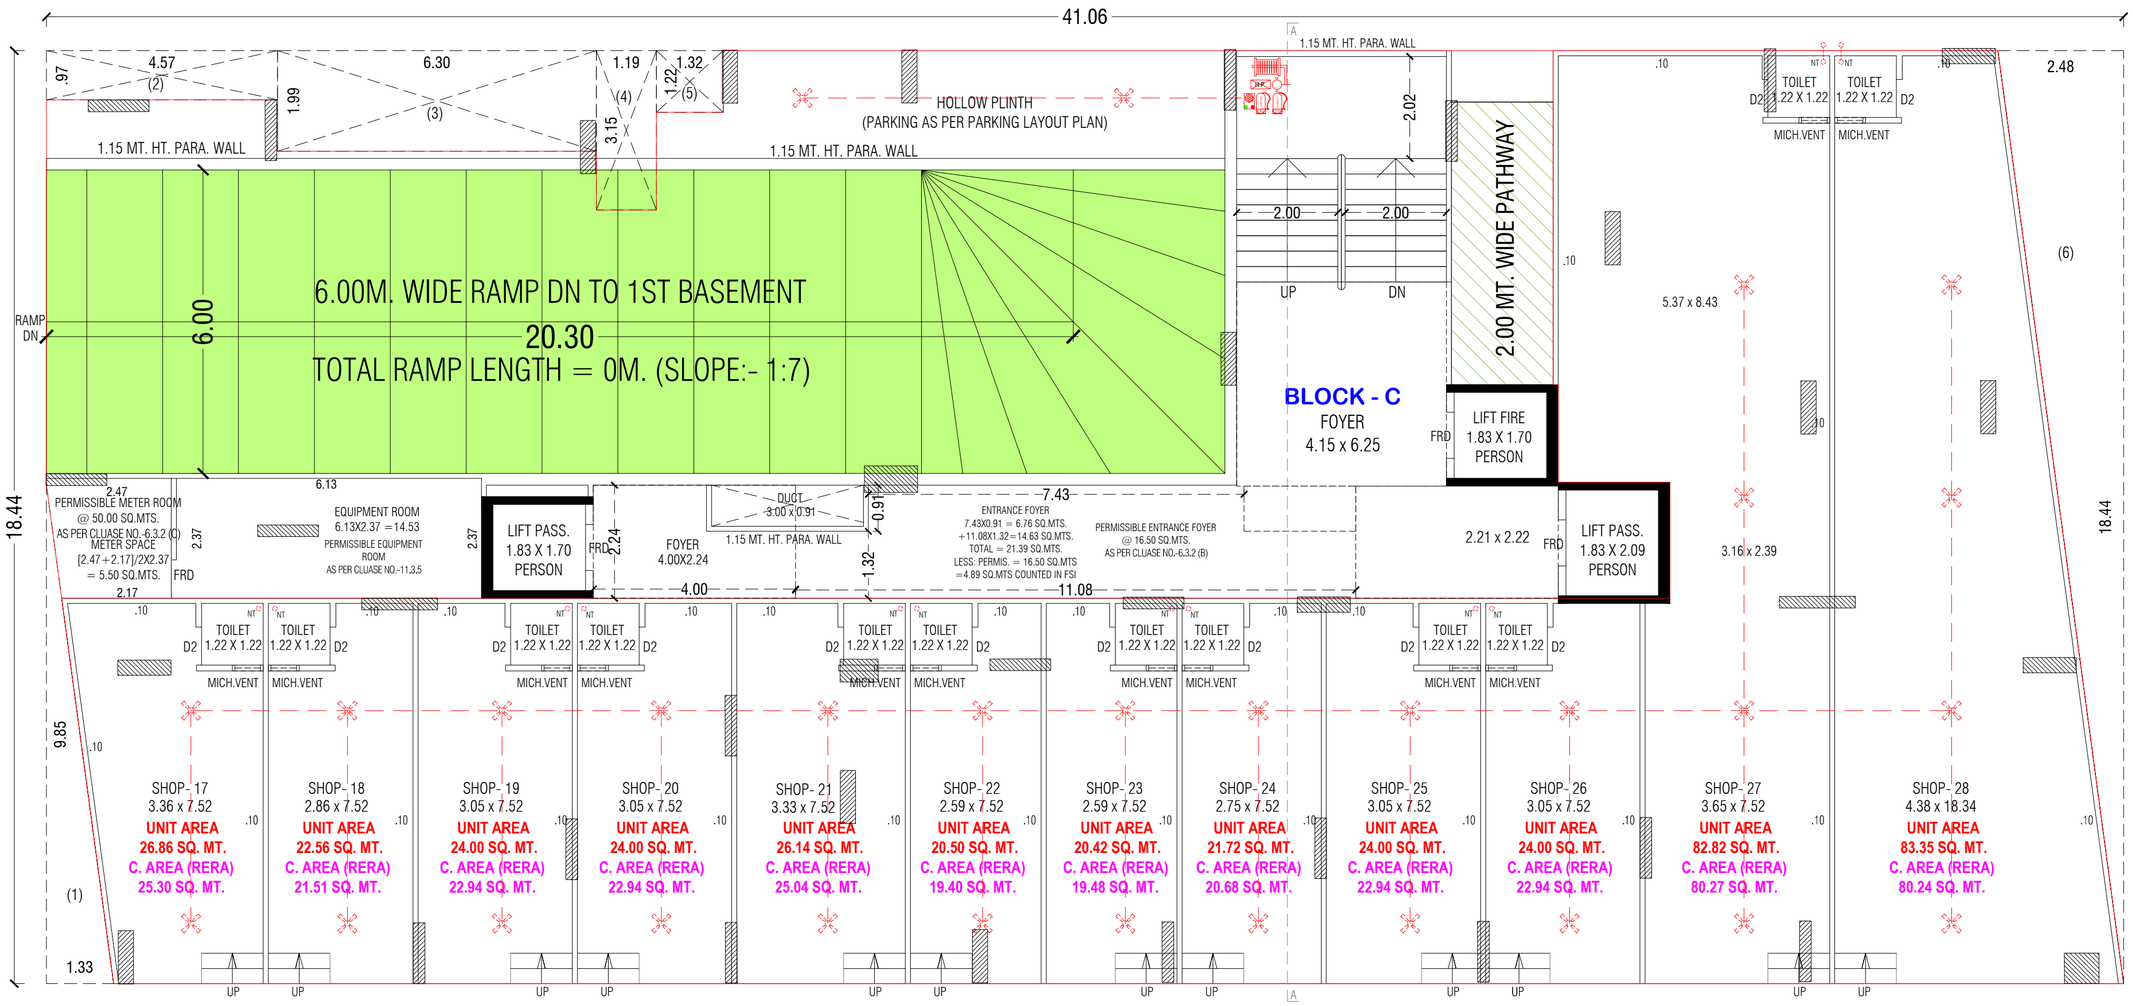


GROUND FLOOR PLAN

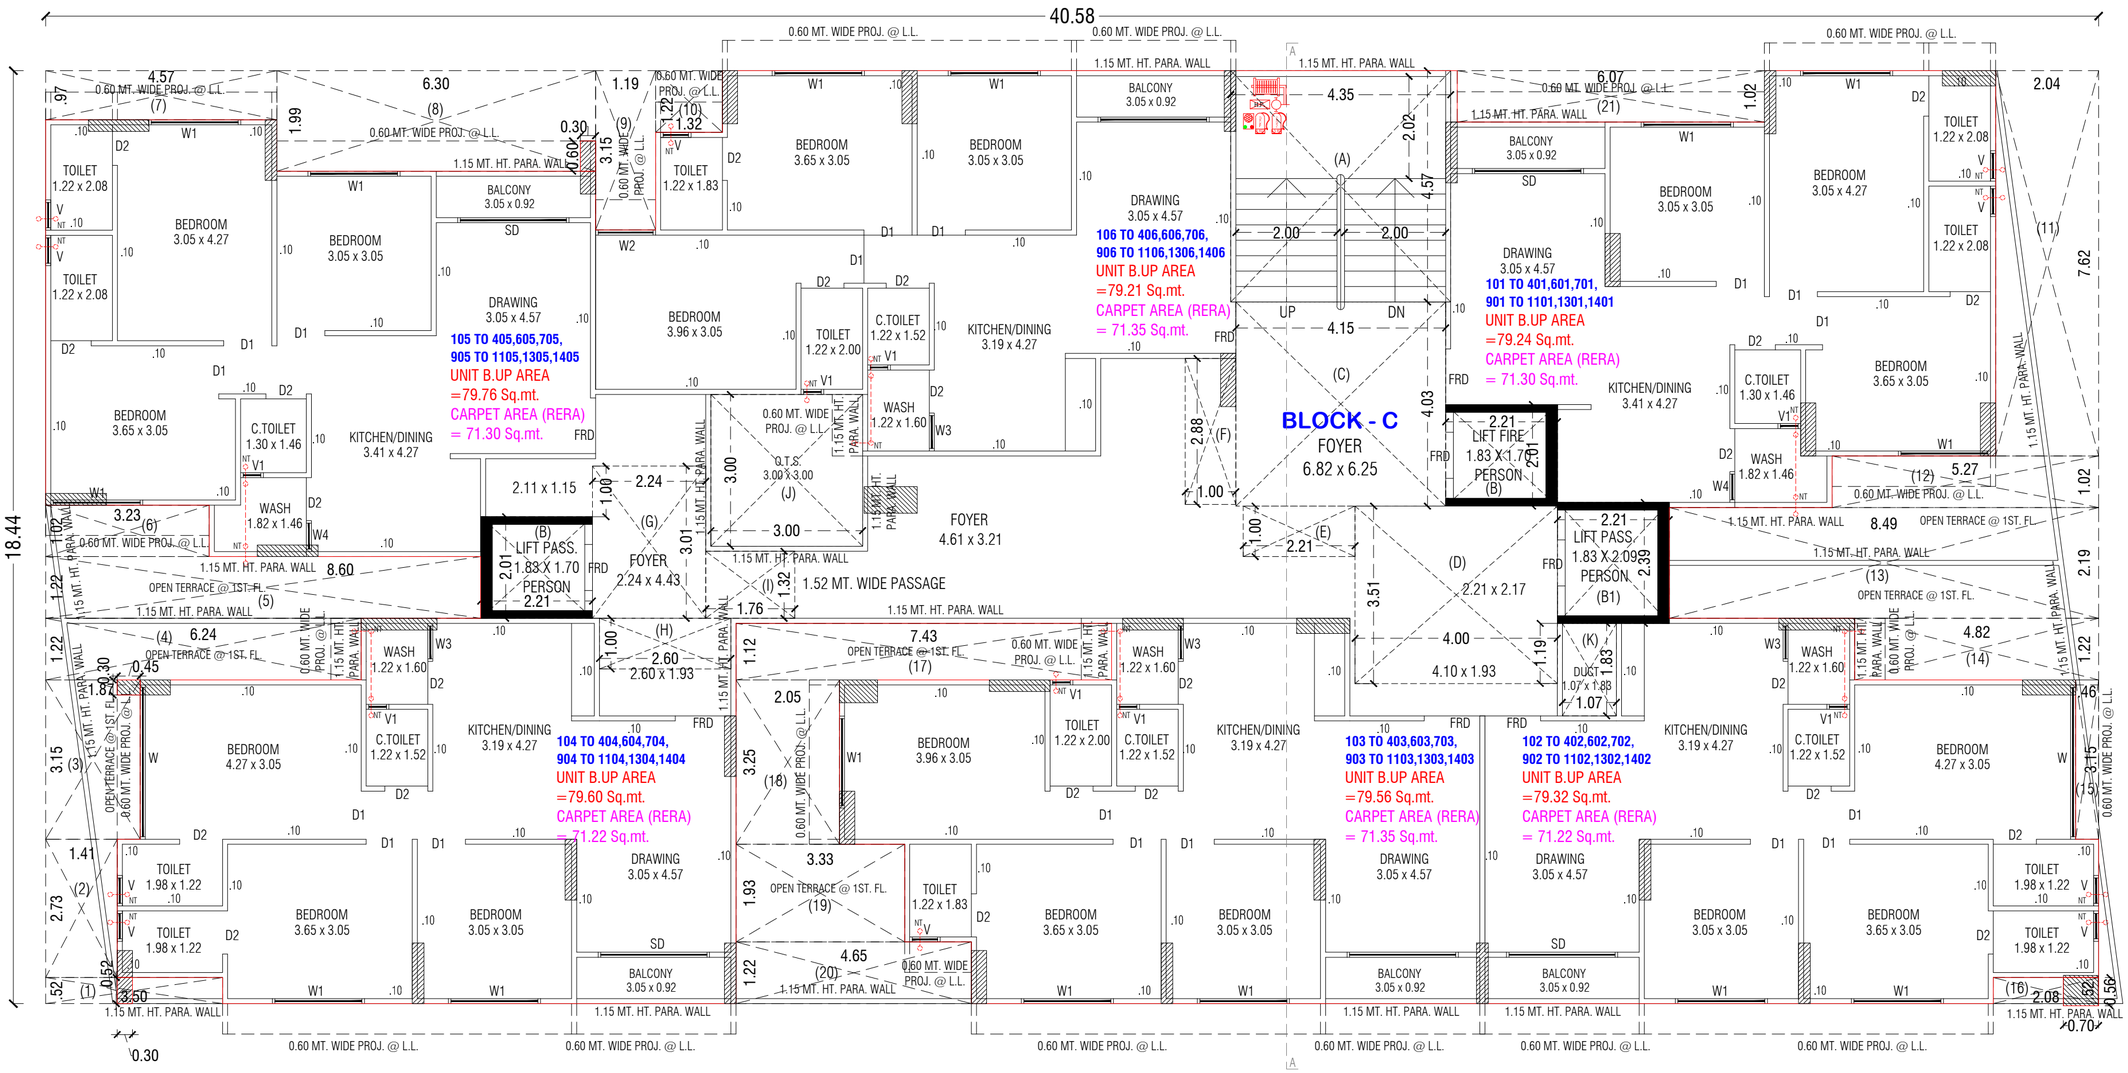


TYPICAL FLOOR PLAN [1ST TO 4TH &6TH&7TH&9TH TO11TH & 13TH &14TH FL.]

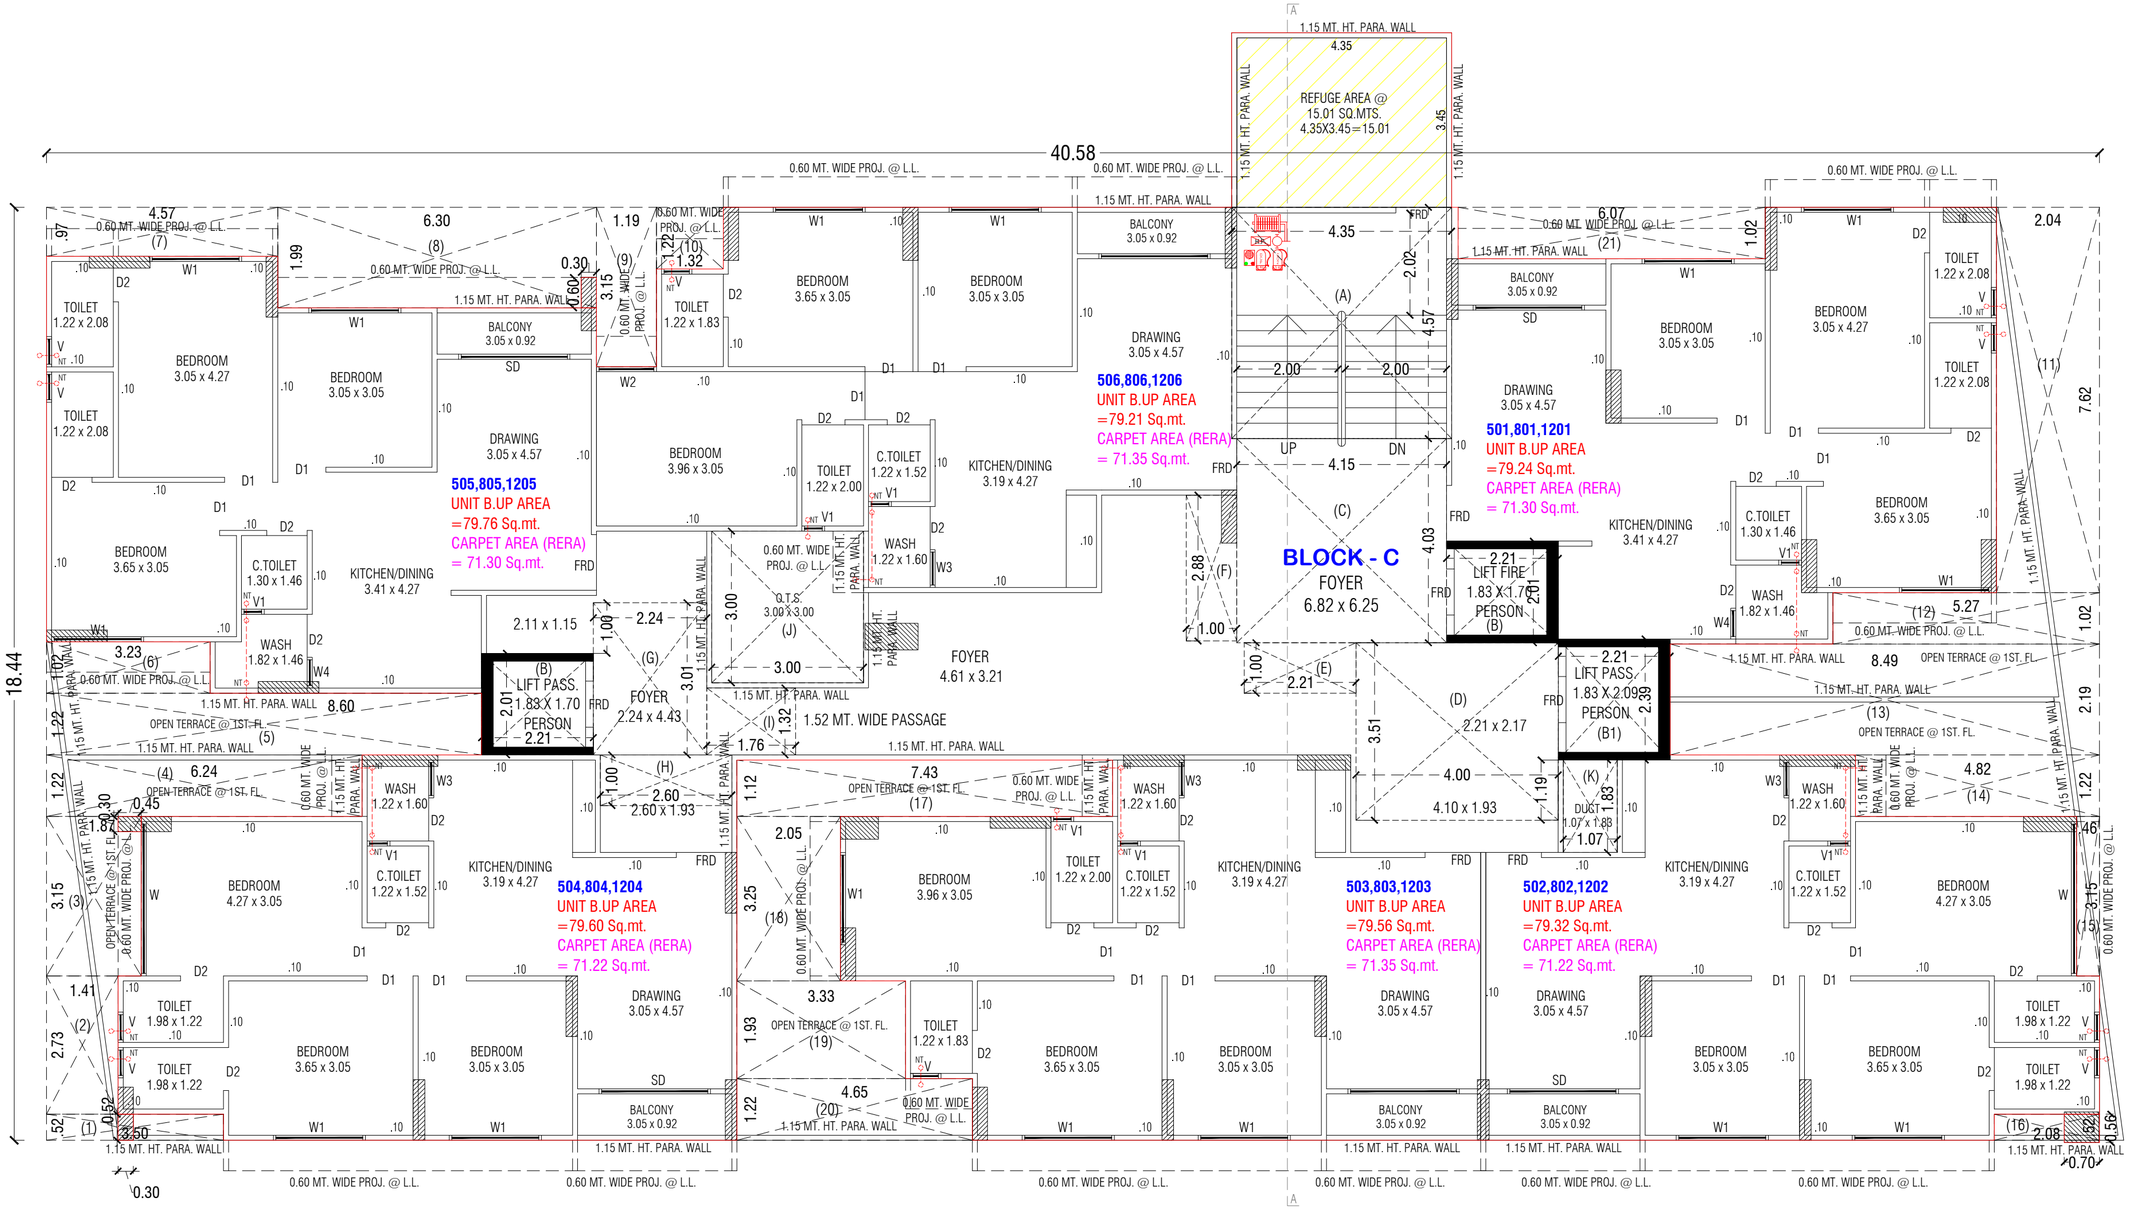


TYPICAL FLOOR PLAN [5TH & 8TH & 12TH] [REFUGE AREA PLAN]

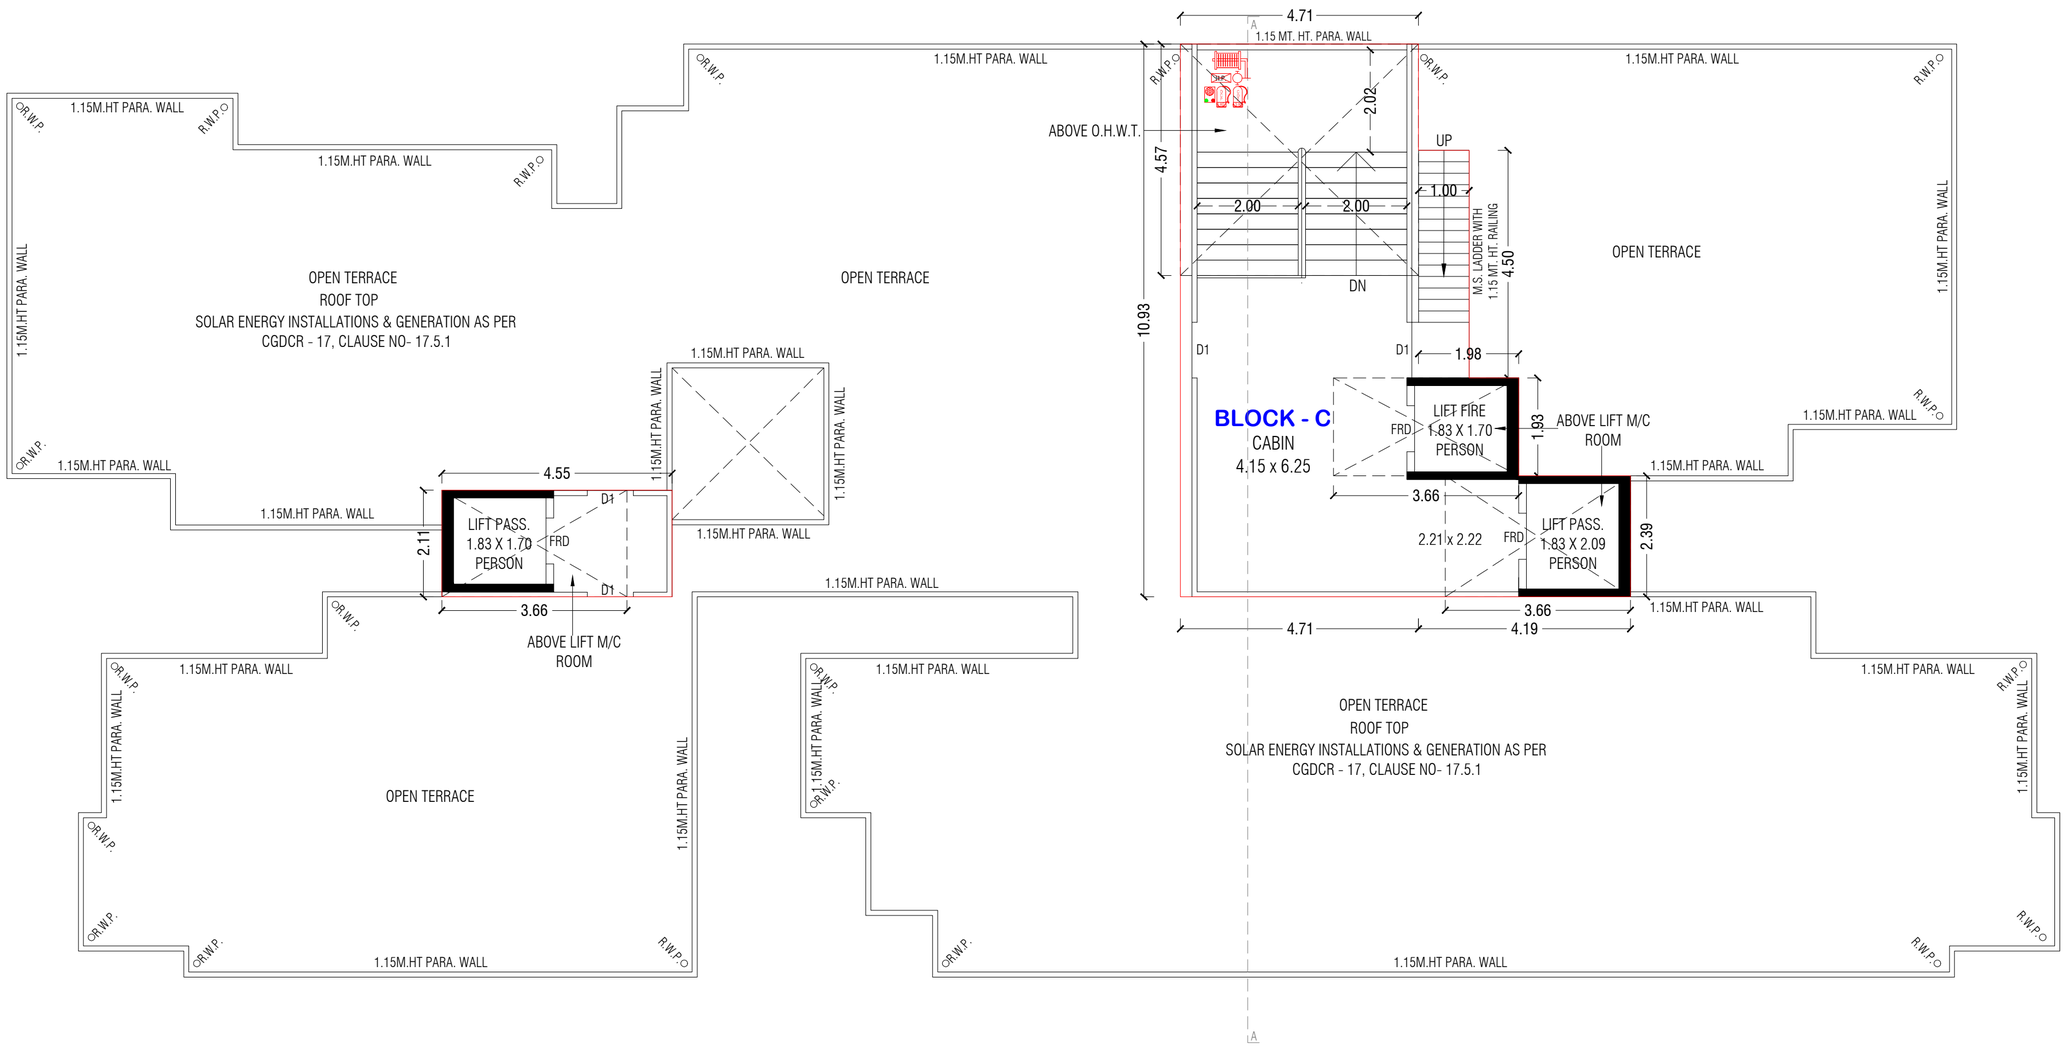


OPEN TERRACE PLAN WITH STAIR CABIN, L.M.R & O.H.W.T.

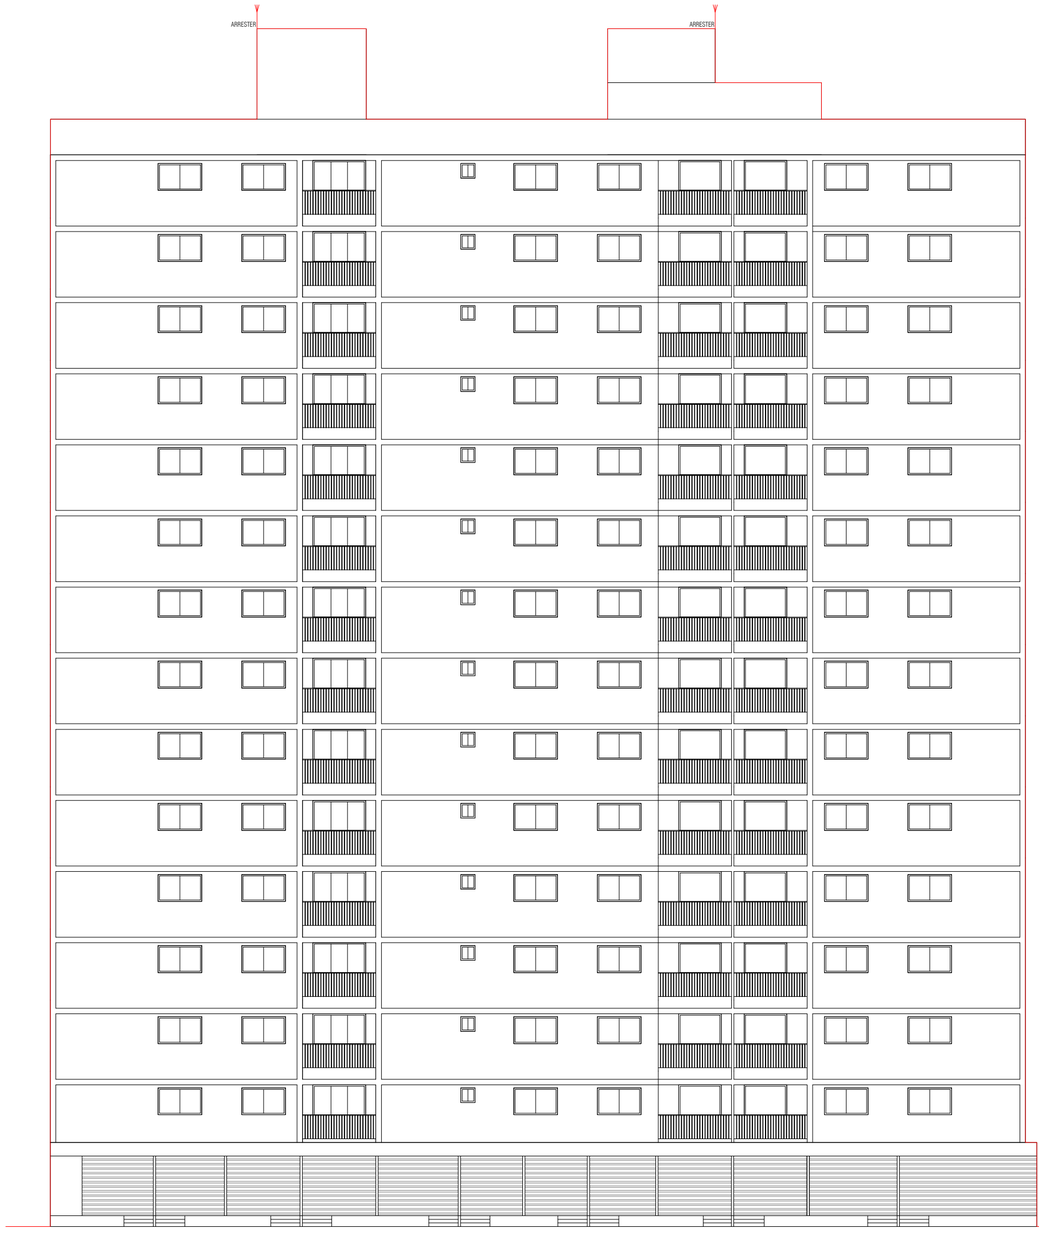


ELEVATION

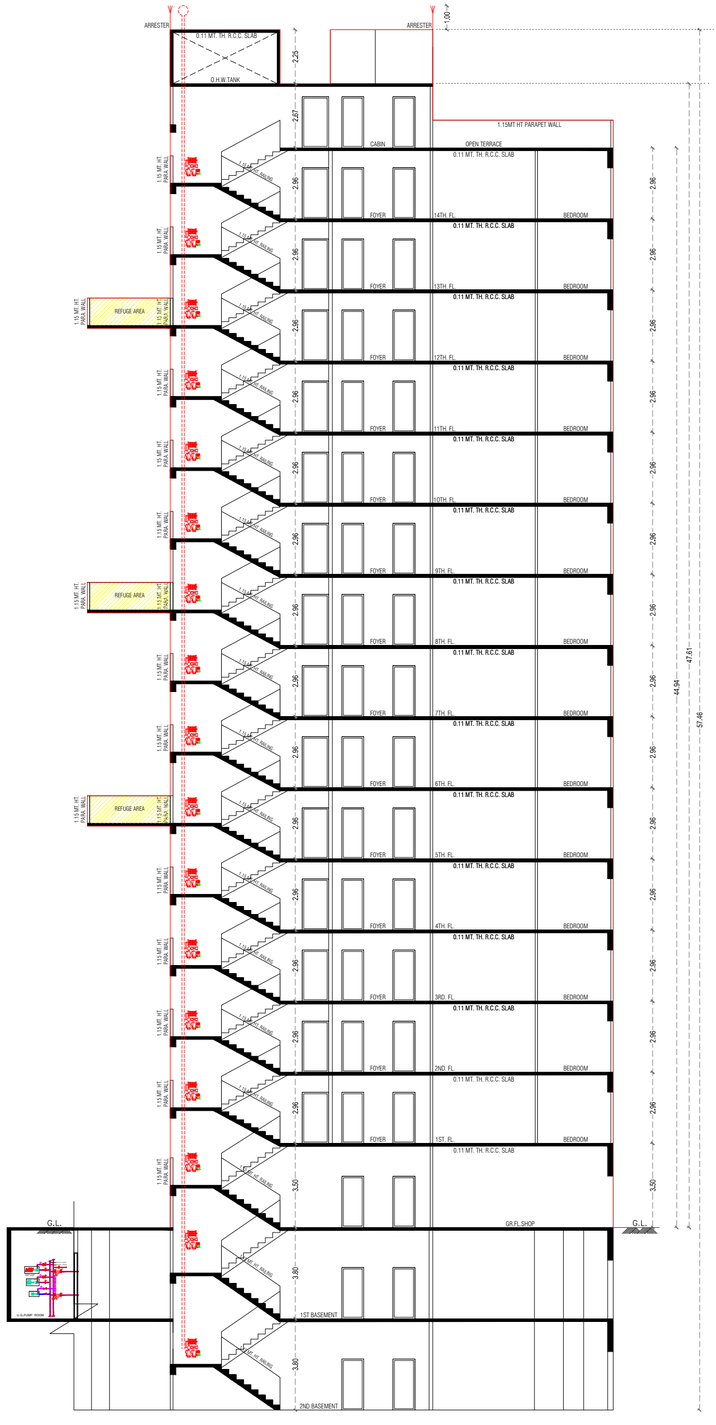


SECTION - AA

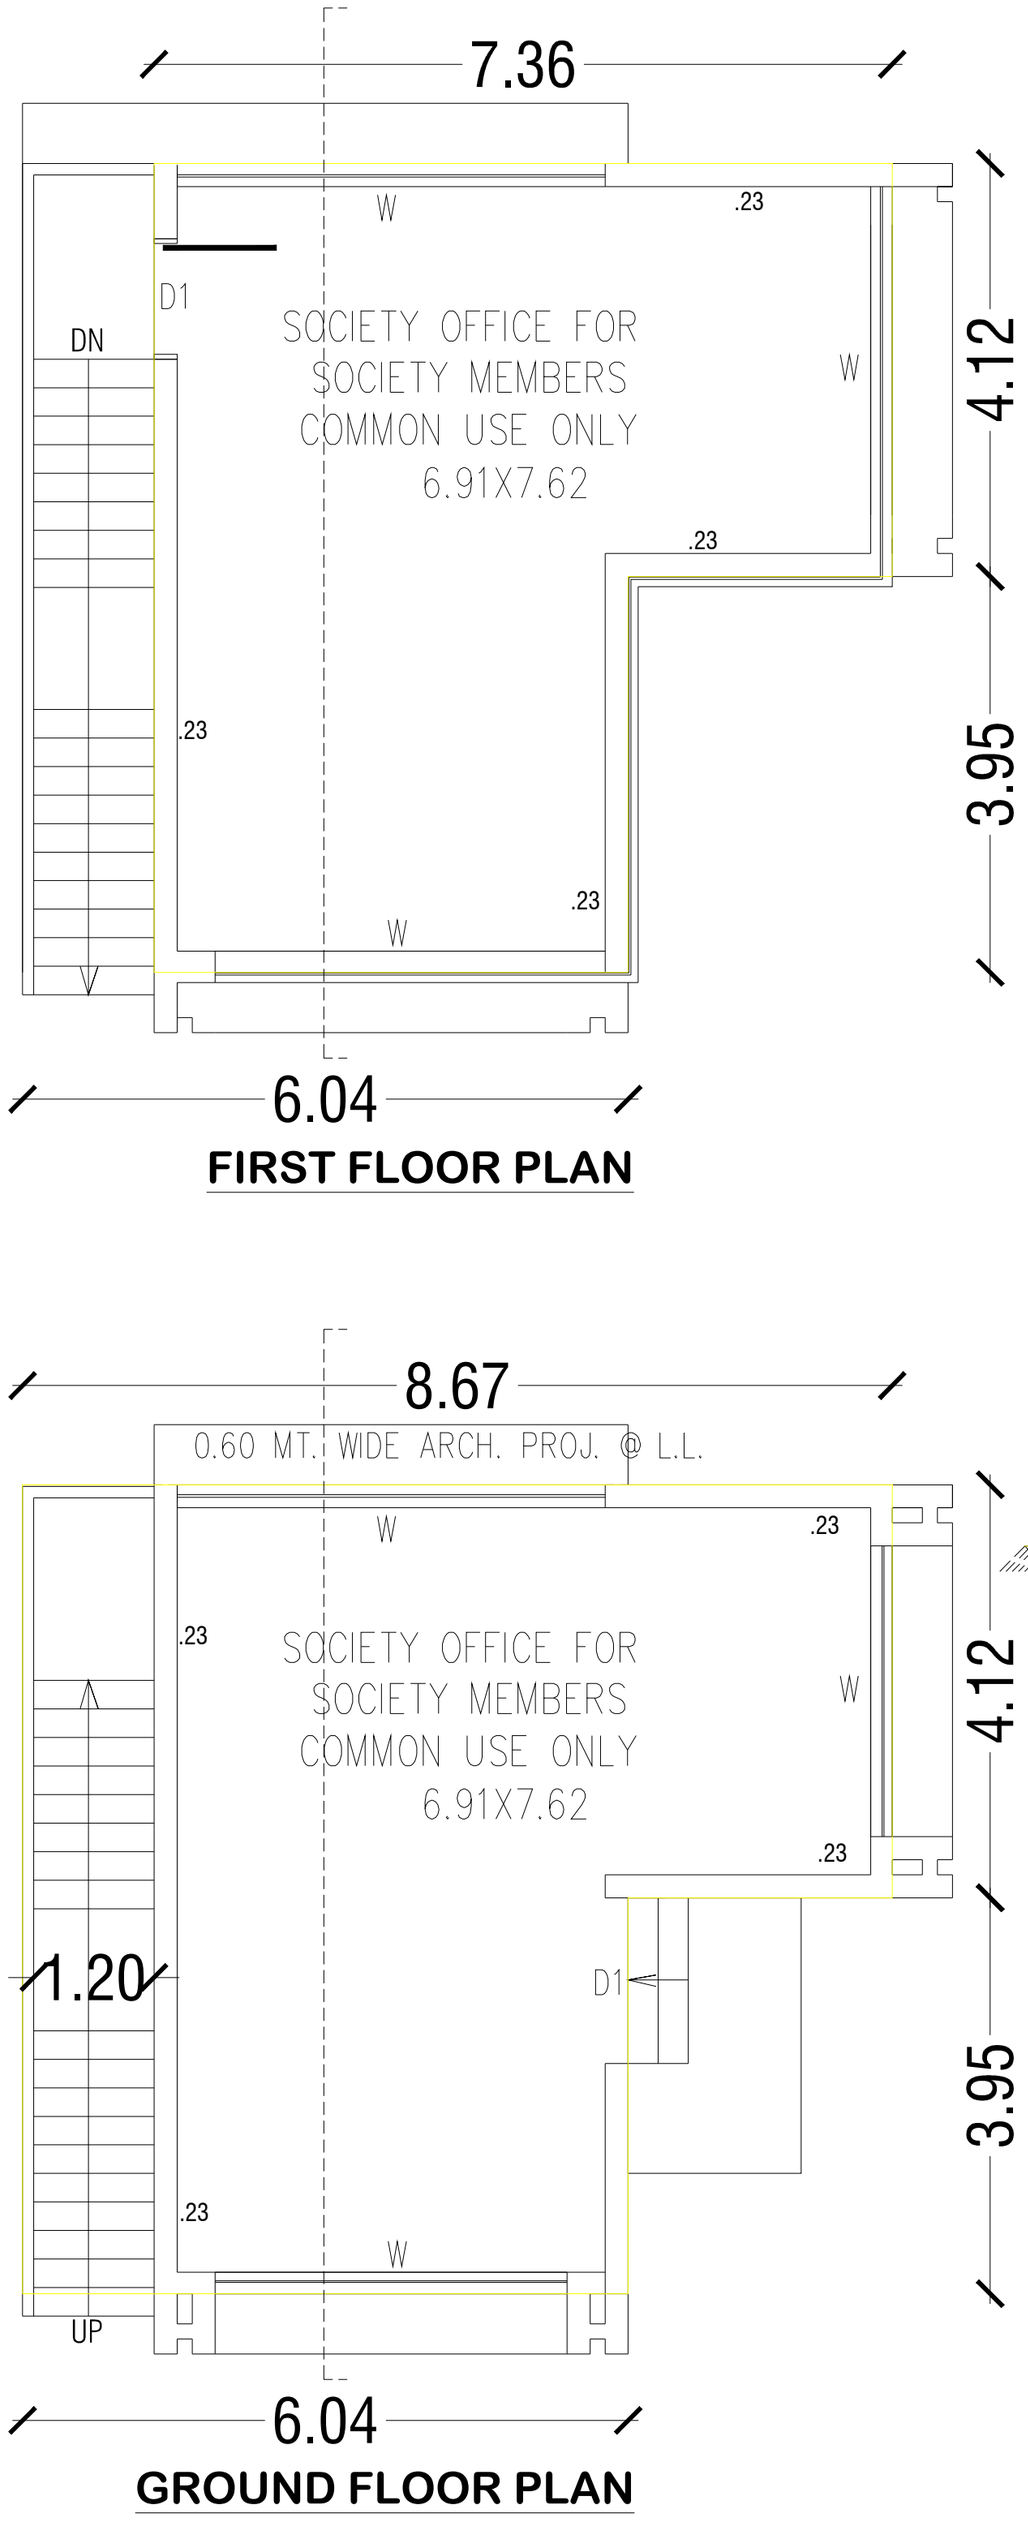

FIRST FLOOR PLAN

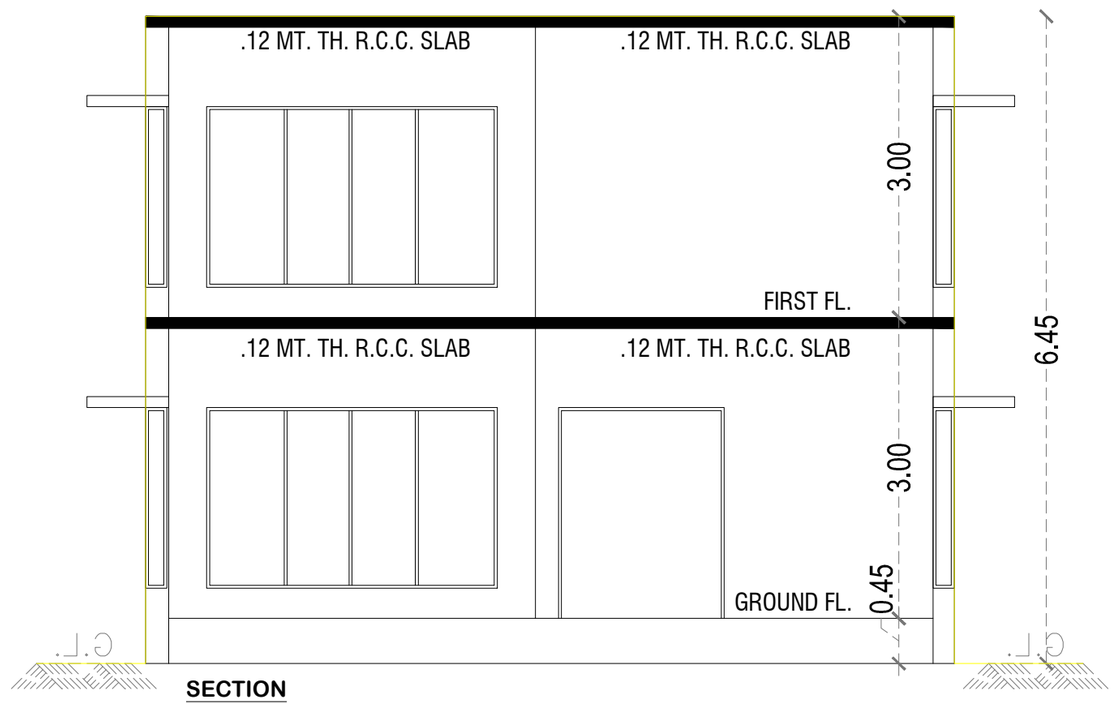


SECTION

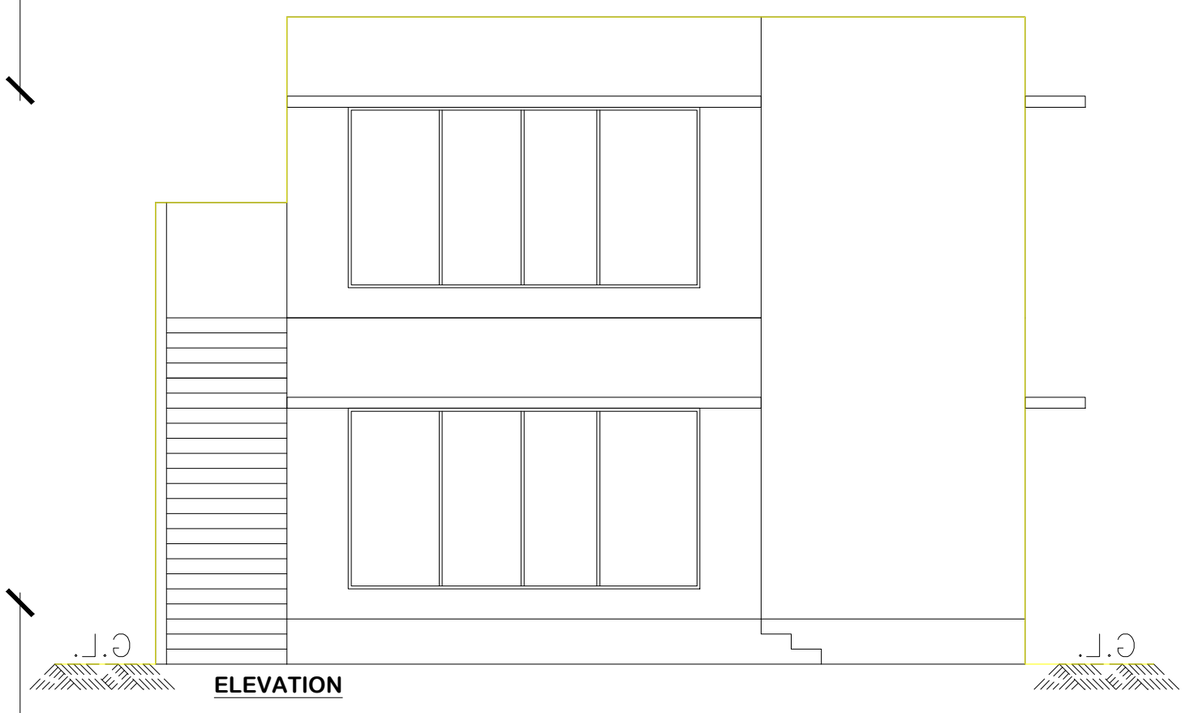

ELEVATION

GROUND FLOOR PLAN

SPECIFICATION

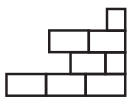

STRUCTURE

- EARTHQUAKE RESISTANT R.C.C. FRAME STRUCTURE.




FLOORING

- GOOD QUALITY VITRIFIED TILES IN ENTIRE APARTMENT.
- CHINA MOSAIC FOR HEAT REFLECTION & WATER PROOFING TREATMENT IN TERRACE.



KITCHEN

- GRANITE TOP PLATFORM WITH S.S. SINK.
- DESIGNER GLAZED TILES DADO UP TO LINTEL LEVEL.

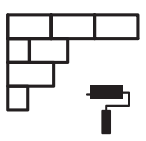

WALL FINISH

- INTERNAL SINGLE COAT MALA PLASTER WITH PUTTY FINISH.
- EXTERNAL DOUBLE COAT SAND FACE PLASTER OR TEXTURE WITH ACRYLIC PAINT.



ELECTRIFICATION

- CONCEALED COPPER WIRING WITH MODULAR SWITCHES & SUFFICIENT NUMBER OF POINTS WITH MCB DISTRIBUTION PANEL. AC & GEYSER POINTS.



DOORS & WINDOWS

- DECORATIVE MAIN DOOR WITH GOOD QUALITY FRAME.
- ALL OTHER DOORS ARE FLUSH DOOR WITH GOOD QUALITY FITTINGS.
- ANODIZED COATED ALUMINUM SLIDING WINDOW WITH STONE SILL.



TOILET/PLUMBING

- DESIGNER GLAZED TILES UP TO LINTEL LEVEL.
- PREMIUM QUALITY BATH FITTINGS & SANITARY WARES.

Elenza castle near club o7
Shela Ahmedabad 380058

M:- 9898362122
M:- 9898842123

DEVELOPED BY	ARCHITECT	STRUCTURE
ELENZA CASTLE DEVELOPERS	RAJESH DARJI	UMANG PATEL

RERA REGISTER NO.

RERA WEBSITE : WWW.GUJRERA.GUJARAT.GOV.IN