


PROJECT NAME : **EMPIRE SKY EPITOME**




BREATHE IN
THE SKY,
LIVE THE **EPITOME**

3-4 BHK
COMING SOON
@ **SCIENCE PARK**



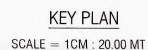


SCALE = 1CM : 20.00 MT

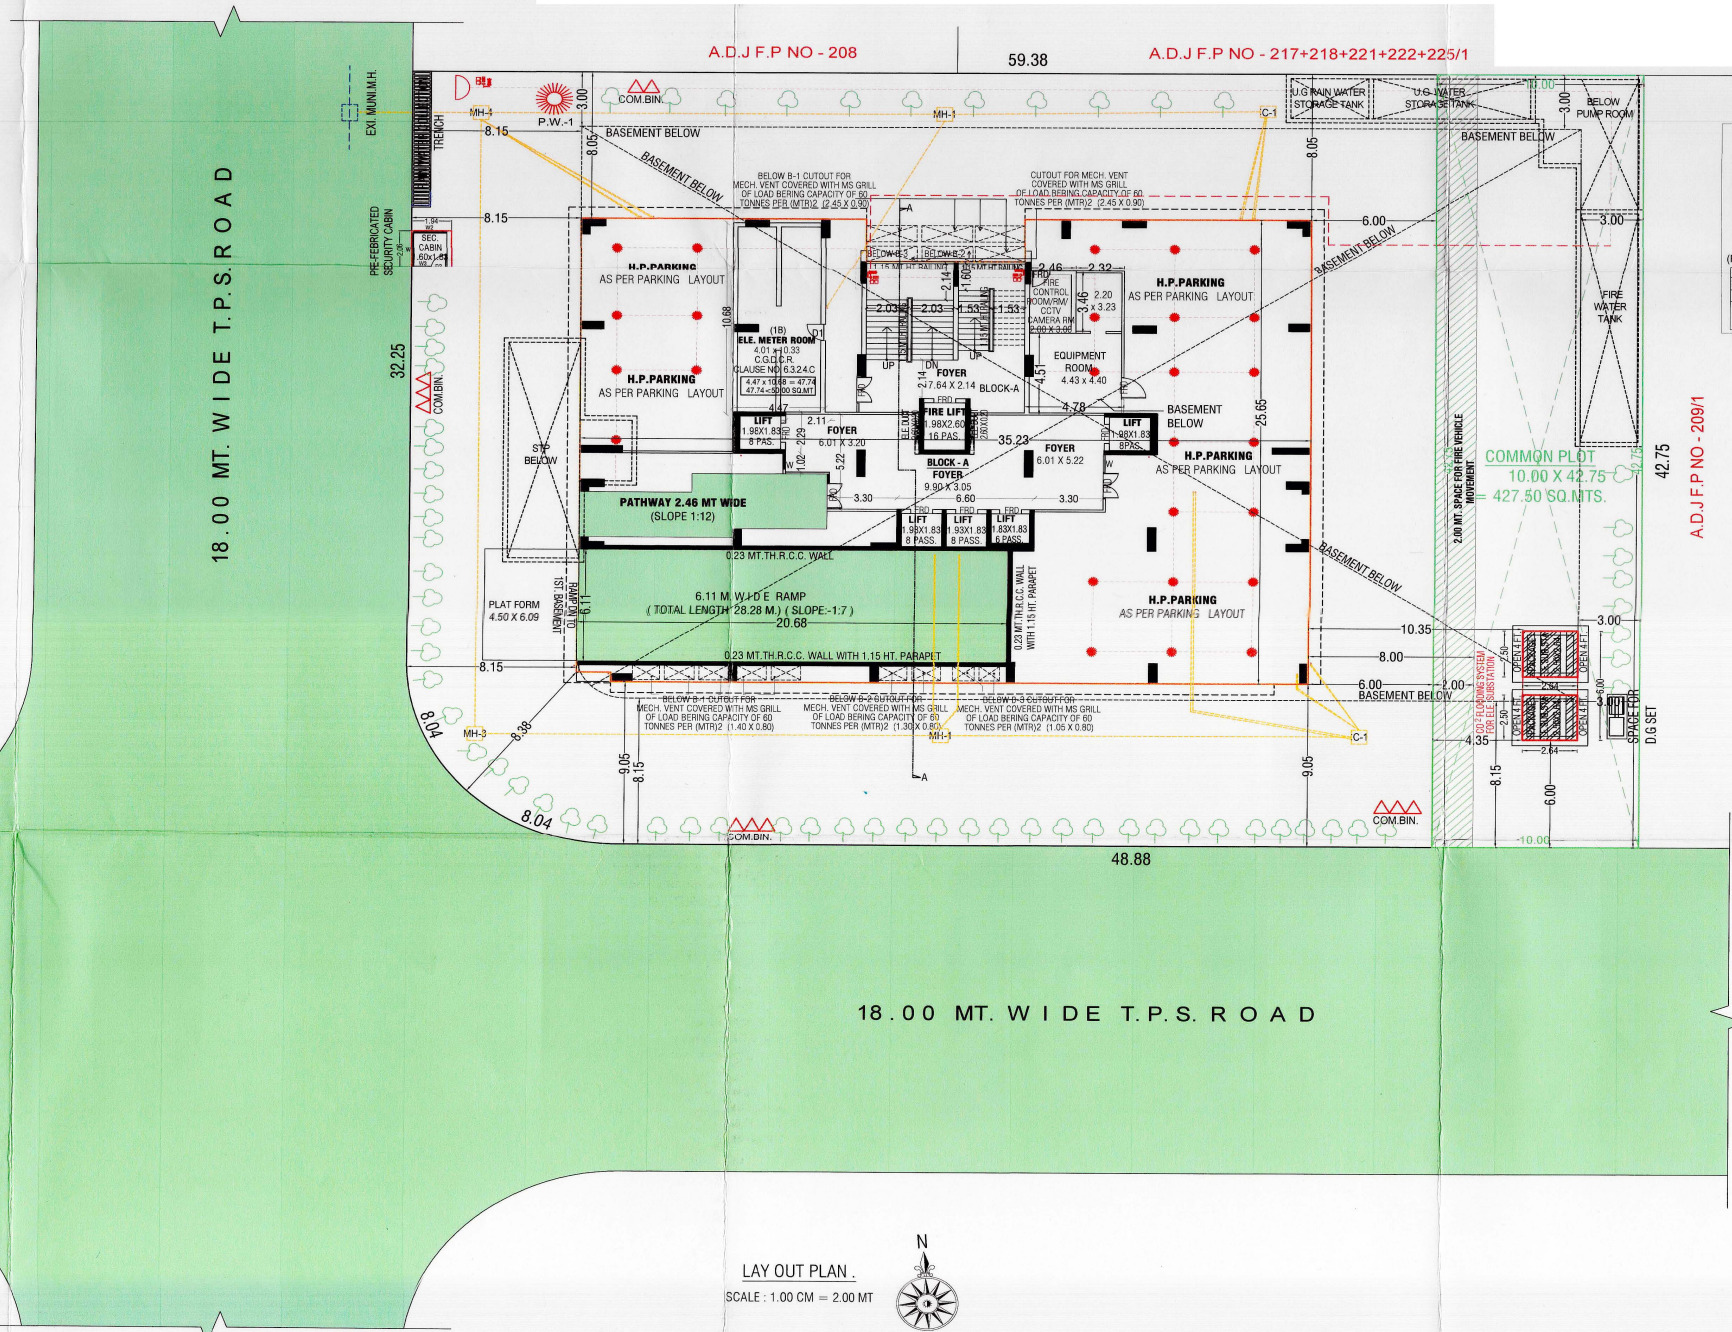

SCALE : 1.00 CM = 2.00 MT



42.75

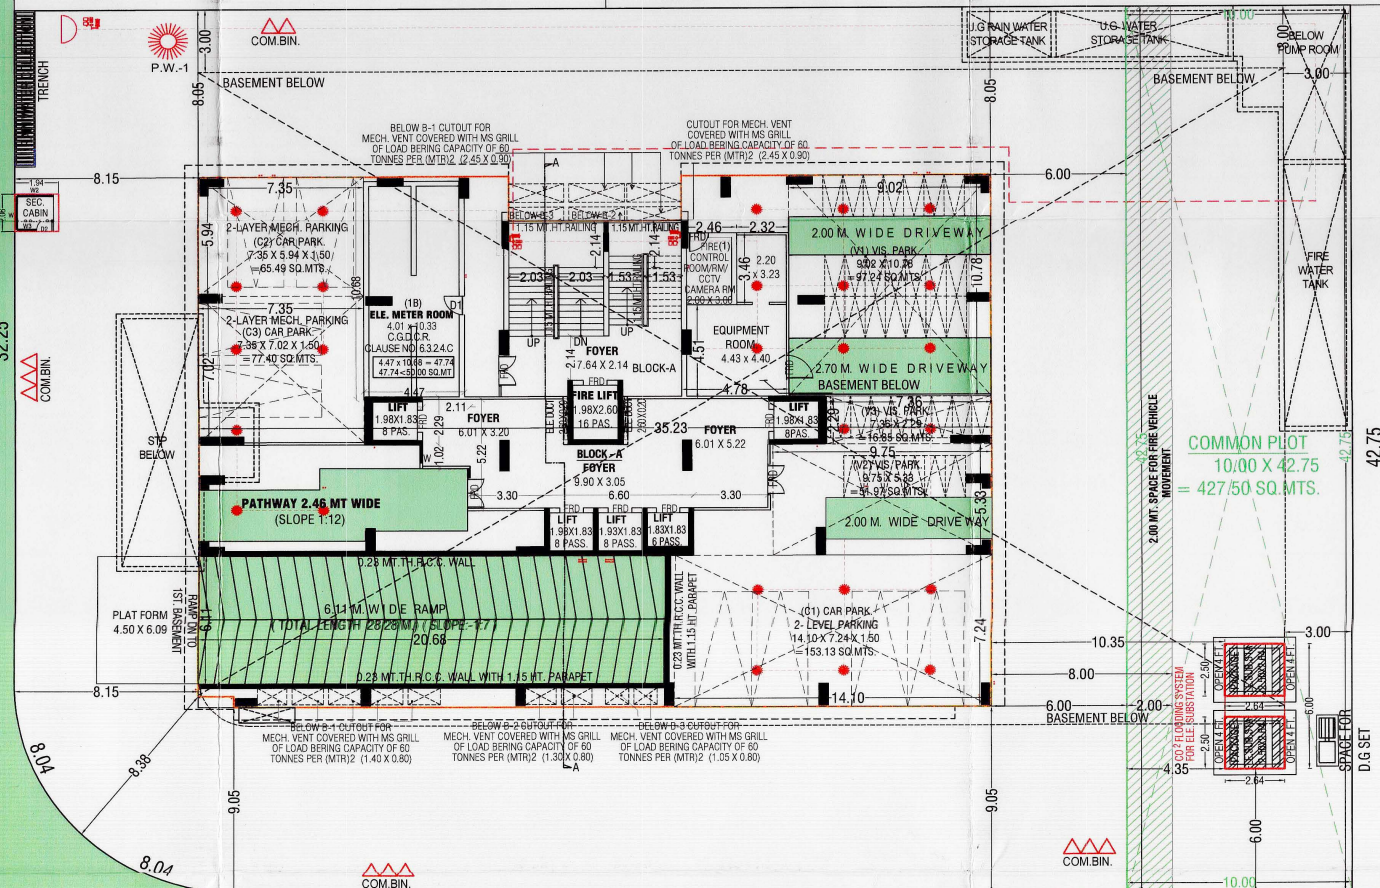

18.00 MT. W I D E T.P.S. R O A D

PARKING LAY OUT PLAN .

SCALE : 1.00 CM = 2.00 MT



9514/c 26/2/21
T.D.O., B.P.S.F., AM

SCUTINIZE COPY

18.00 MT. WIDE T.P.S. ROAD

32.25

8.15

4.50

3.65

12.34

STP

8.15

4.50

8.04

8.04

8.15

48.23

13.06

4.82 M. WIDE DRIVEWAY

4.82 M. WIDE DRIVEWAY

24.41

5.30 M. WIDE DRIVEWAY

17.92

13.06 X 17.92 = 234.94 SQ.MTS

10.23 M.T.H. R.C.C. WALL WITH 1/15 HT. PARAPET

13.06

5.33

12.53

6.11 M WIDE RAMP (LENGTH 29.15 M) (SLOPE -17°)

20.00

0.23 M.T.H. R.C.C. WALL WITH 1/15 HT. PARAPET

7.07

21.45

PLAT FORM 6.10 X 6.10

PLAT FORM 6.42 X 6.10

0.23 R.C.C. WALL

0.23 R.C.C. WALL

0.23 R.C.C. WALL

18.00 MT. WIDE T.P.S. ROAD

48.88

1ST BASEMENT PARKING PLAN

SCALE : 1.00 CM = 2.00 MT

N

42.75

18.00 MT. W I D E T.P.S. R O A D

1ST BASEMENT PARKING PLAN .

SCALE : 1.00 CM = 2.00 MT




18.00 MT. WIDE T.P.S. ROAD

A.D.J.F.P NO - 208

59.38

A.D.J.F.P NO - 217+218+221+222+225/1

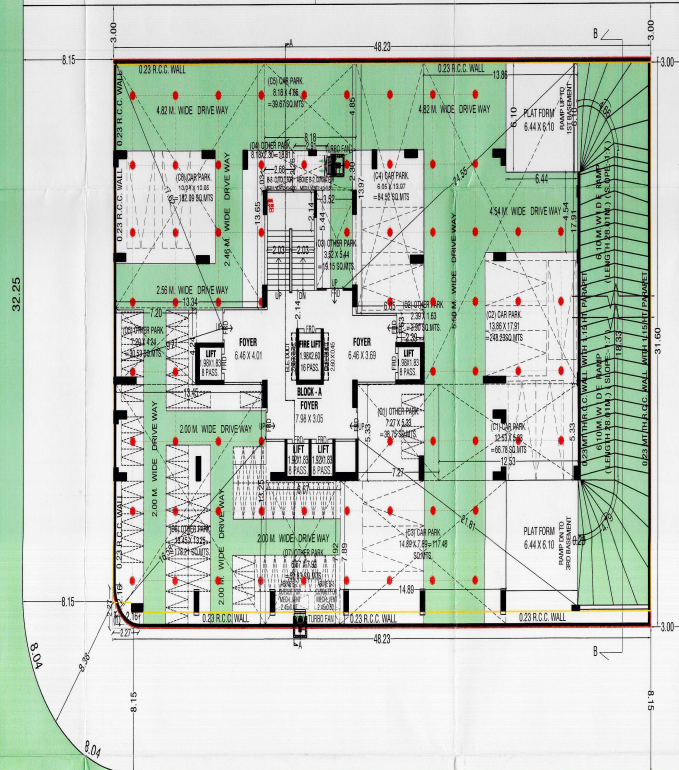

18.00 MT. WIDE T.P.S. ROAD

2ND BASEMENT PARKING PLAN
SCALE: 1:00 CM = 2.00 MT



18.00 MT. WIDE T.P.S. ROAD

A.D.J.F.P NO - 208

59.38

A.D.J.F.P NO - 217+218+221+222+225/1



18.00 MT. WIDE T.P.S. ROAD

3RD BASEMENT PARKING PLAN
SCALE: 1:00 CM = 2.00 MT



42.75
A.D.J.F.P NO - 209/1


42.75
A.D.J.F.P NO - 209/1

18.00 MT. WIDE T.P.S. ROAD

A.D.J.F.P NO - 208

59.38

A.D.J.F.P NO - 217+218+221+222+225/1

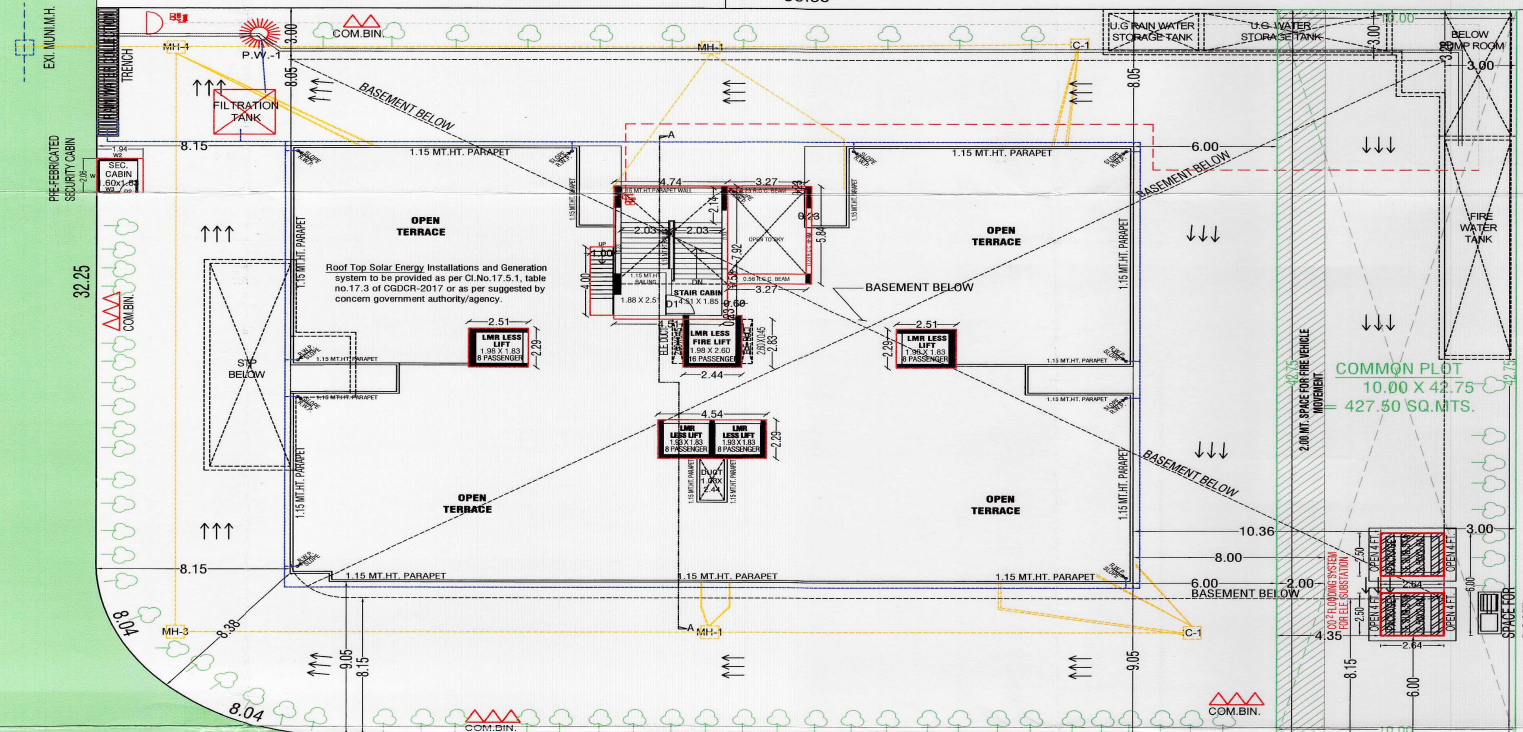

42.75

A.D.J.F.P NO - 209/1

18.00 MT. WIDE T.P.S. ROAD





ENVIRONMENTAL MANAGEMENT PLAN
SCALE : 1.00 CM = 2.00 MT



2ND FLOOR PLAN

GROUND FLOOR PLAN

FIRST FLOOR PLAN

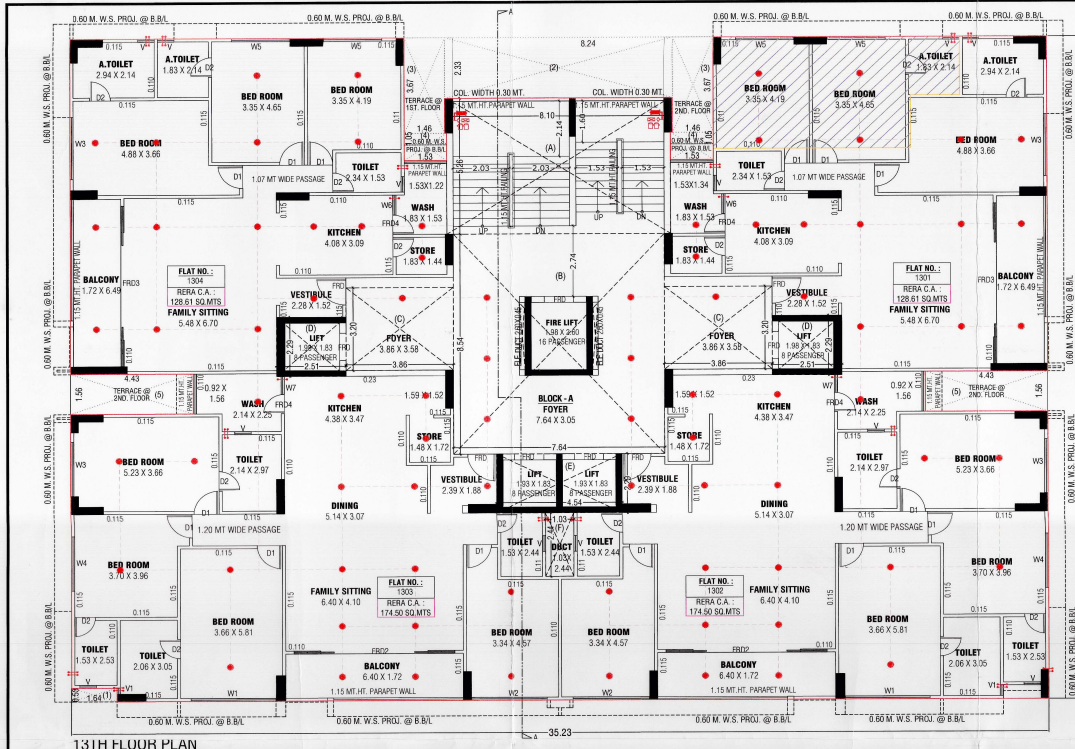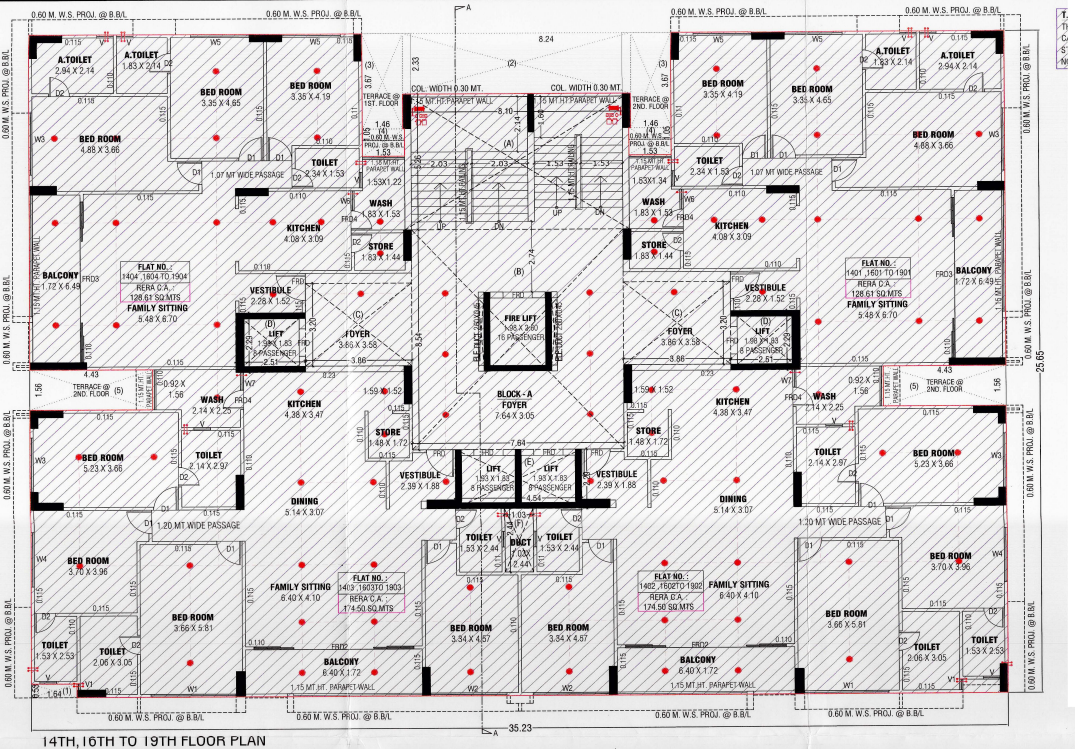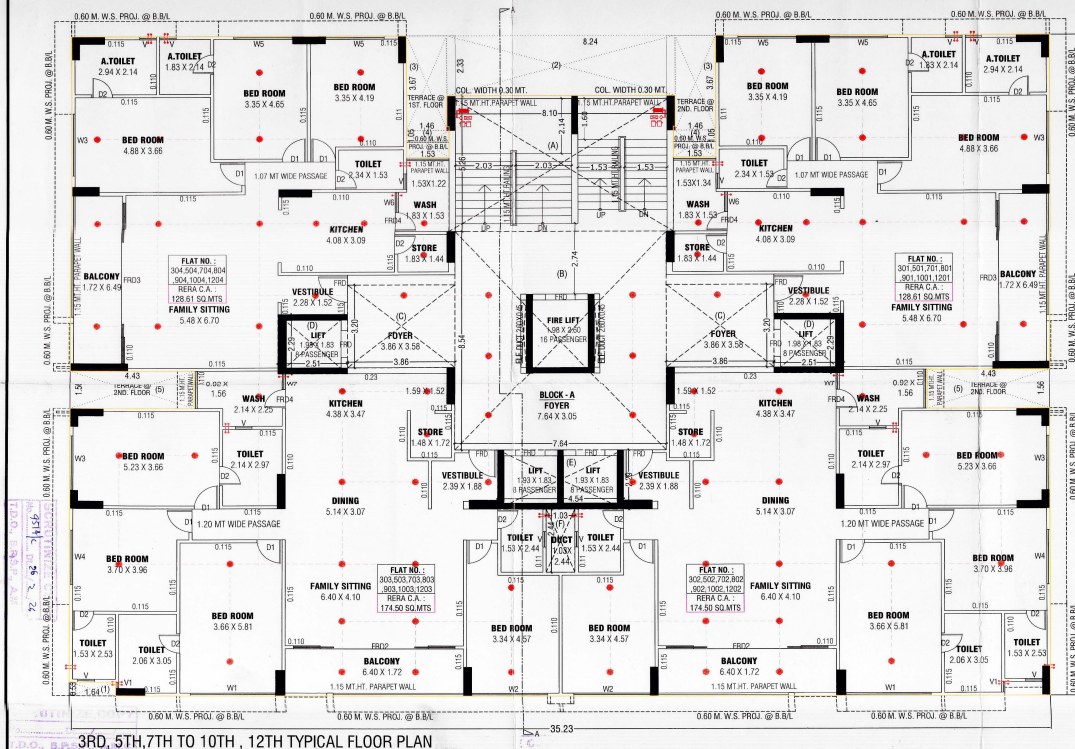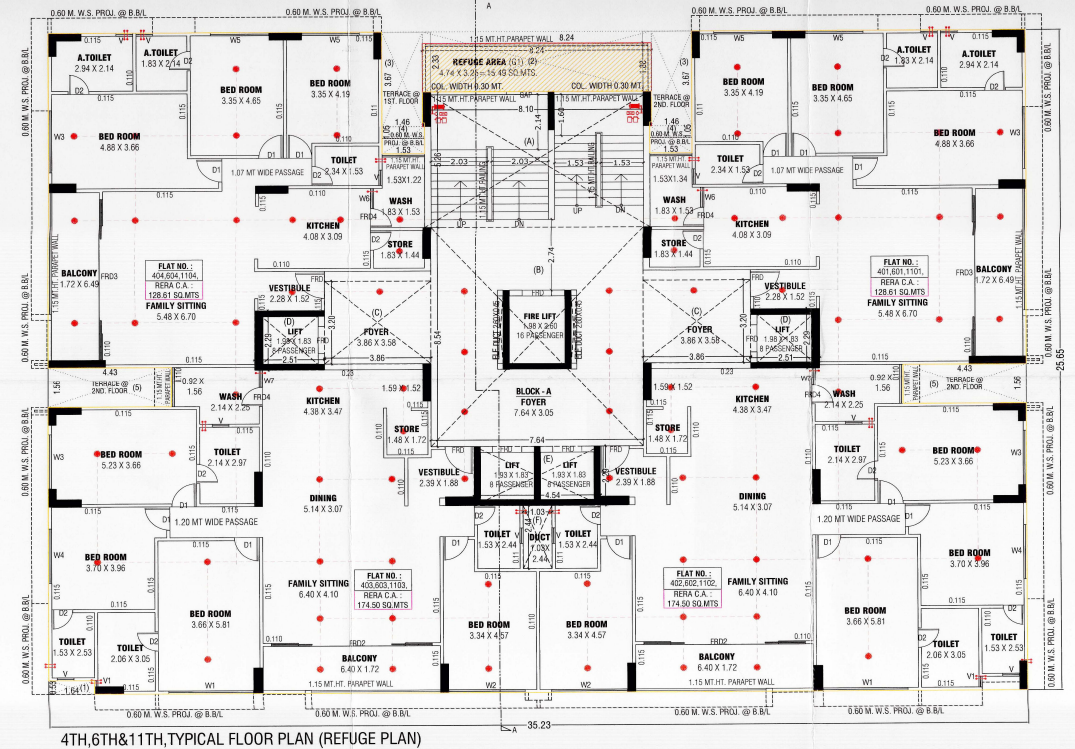






T.D.R. NOTE:-
THIS DEVELOPMENT PERMISSION WITH TDR FLS IS GRANTED SUBJECT TO CONDITION THAT THE CONSTRUCTION SHOWN IN PLAN PURPLE HATCH SHALL BE CARRIED OUT ONLY AFTER SUBMISSION OF CONSENT LETTER OF TDO / RPS/ DEPARTMENT OF AMC REGARDING COMPLETION CERTIFICATE OF RESPECTIVE STAGES BASED ON PROGRESS CERTIFICATE OF SLUM PROJECT GIVEN BY ENGINEERING HOUSING PROJECT DEPARTMENT OF AMC (AS PROVIDED IN NOTIFICATION NO. (UDHD/AFH) e-FILE/18/2024/0887) TH-1, DT: 12/03/2024OF URBAN DEVELOPMENT AND URBAN HOUSING DEPARTMENT.




—35.23—

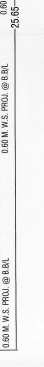

—35.23—

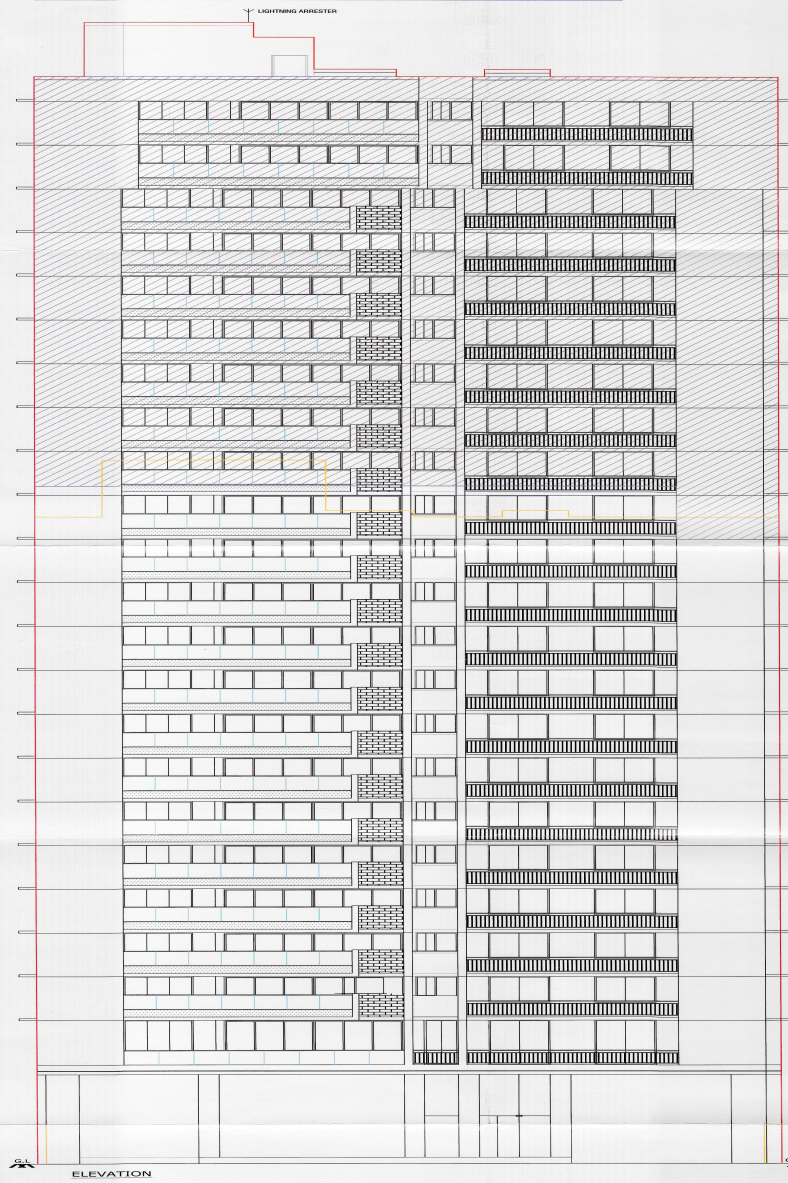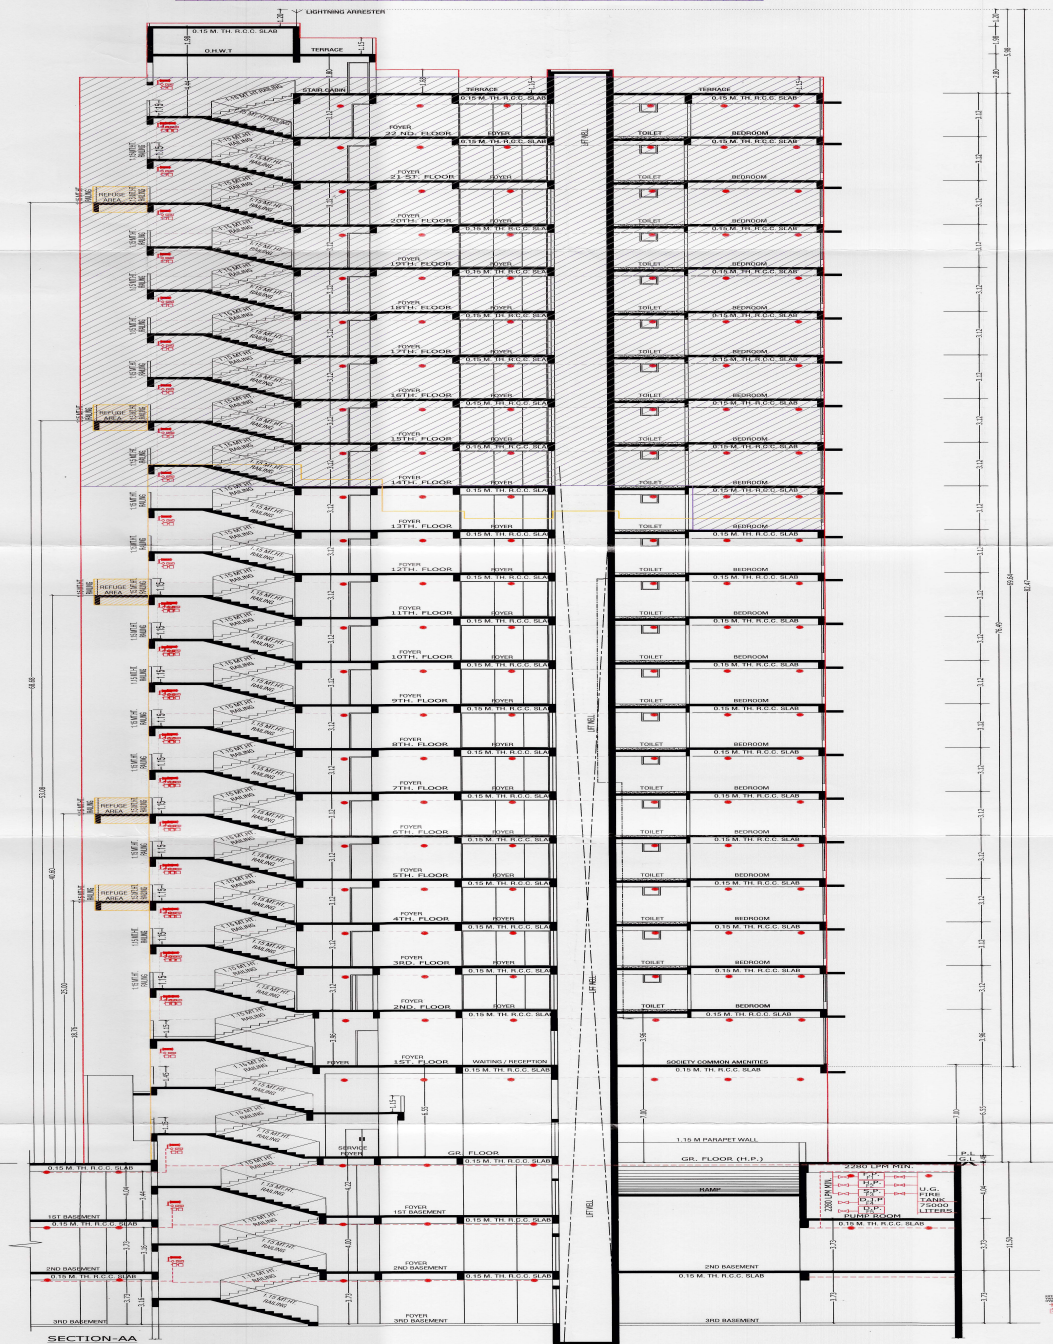

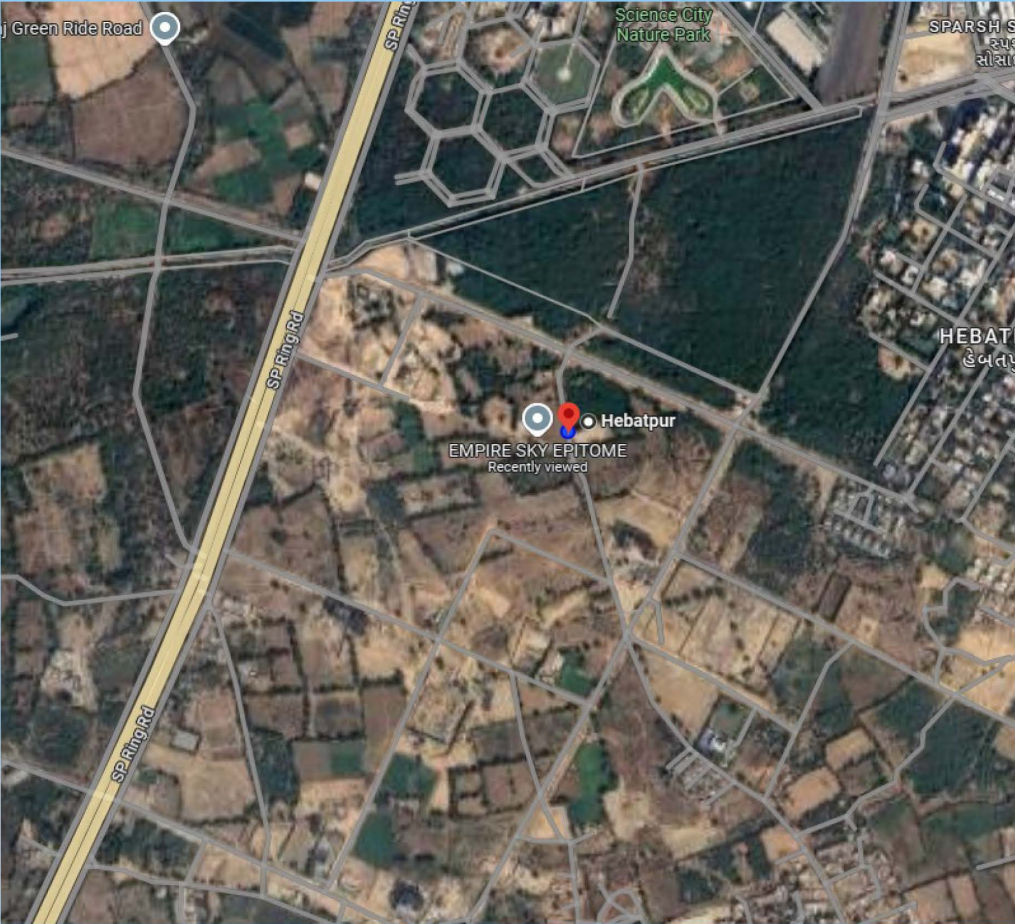

SPECIFICATION

KITCHEN

Black granite with S.S. sink, designer glazed tiles up to lintel level.

STRUCTURE

RCC Frame Structure

FLOORING

Branded Vitrified tiles for entire flooring in all apartments.

WALL FINISHING / ELEVATION

Internal mala plaster with white finishing putty.
Attractive external elevation with double coat sand faced plaster with acrylic paints.

DOORS & WINDOWS

Decorative main door & other flush doors with wooden frame.
All windows in aluminum section with granite frame.

ELECTRIFICATION

Branded ISI modular switches with 3 phases concealed wiring and adequate number of points.
MCB distribution panel.

PLUMBING

ISI CPVC and UPVC pipes for water supply, PVC & SWR pipes for solid waste and drainage systems.
Percolation recharge wells as per the norms. Branded CP fittings.

TOILET

Branded Designer tiles on floor and walls up to lintel level.
Branded sanitary & bath fittings.

TERRACE

Brick-bat concrete with china mosaic for heat reflection and thermal insulation.

DEVELOPERS-EPITOME DEVELOPERS, STRUCTURE ENGINEER-D H PATEL
ADD-OPP, MAGNATE REGALIA, B/H SCIENCE PARK, HEBATPUR, AHMEDABAD-382455

The background of the image is a clear blue sky with several fluffy white clouds of varying sizes scattered across it. The clouds are most prominent in the lower half of the frame, with a few smaller ones near the top.

THANK YOU