RERA NO. : _____
WEBSITE : www.gujrera.gujarat.gov.in



EVEREST
Impressa

**SITE ADDRESS**
Near Twin Towers, Naroda-Dahegam Road, Haspura, Ahmedabad.

**DEVELOPER**
MARUTI DEVELOPERS


**ARCHITECT**
INNOVATIQ ARCHITECTS







# 2ND BASEMENT PLAN

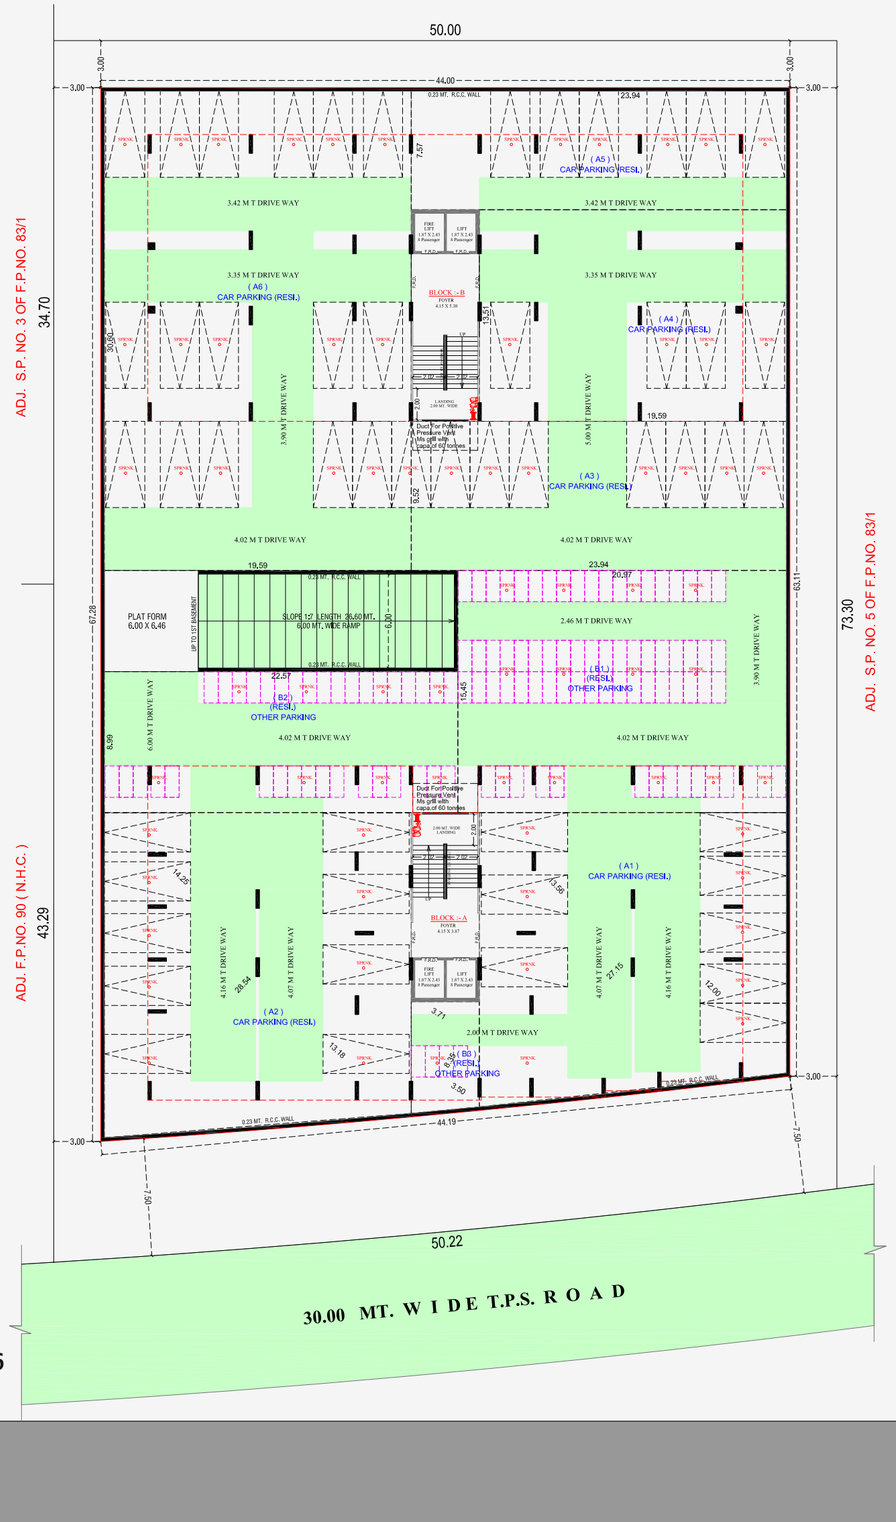





# 1ST BASEMENT PLAN




# PARKING LAY - OUT PLAN

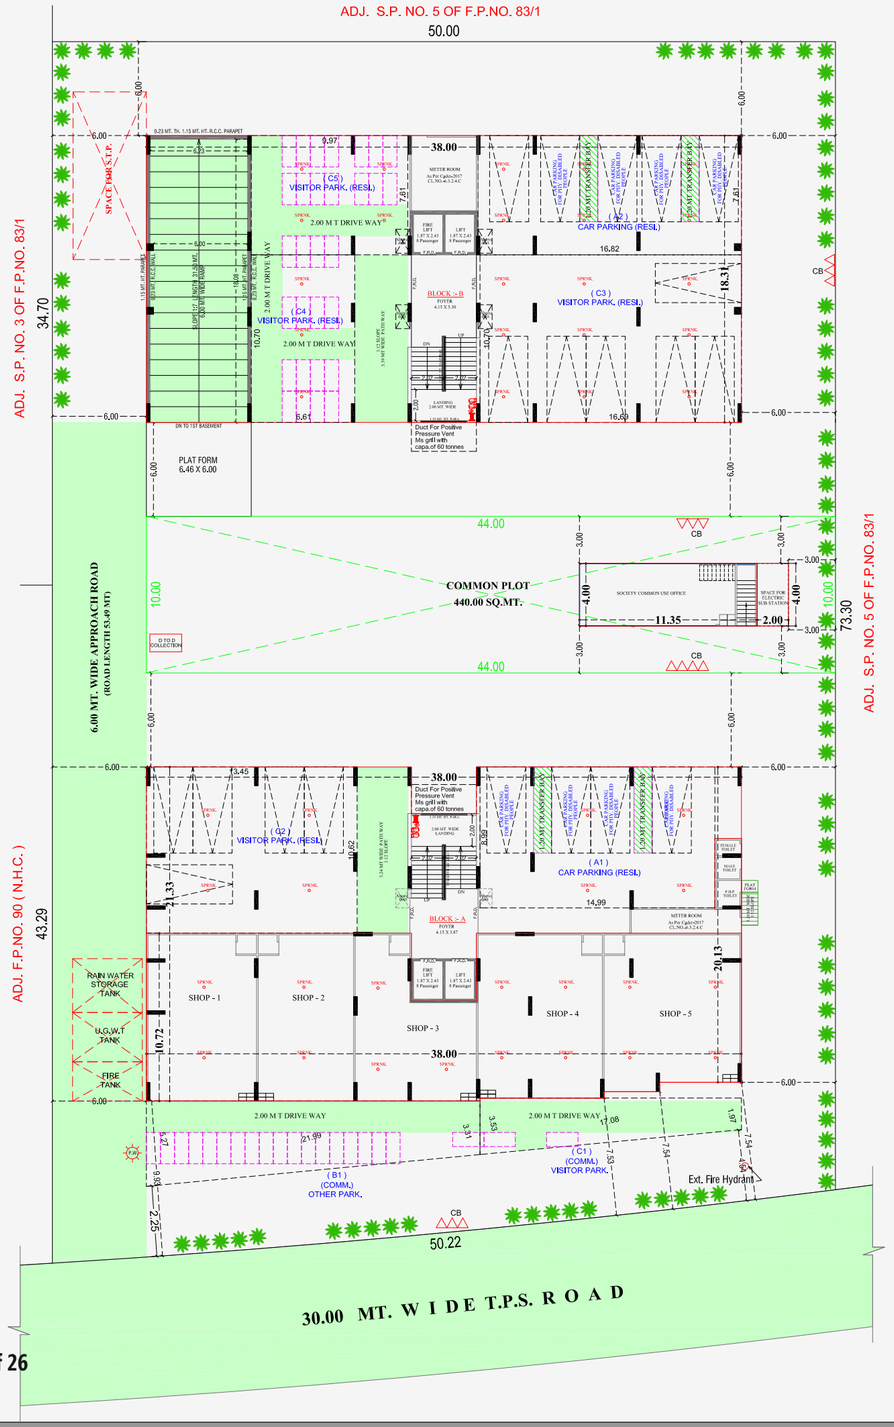






# LAY - OUT PLAN

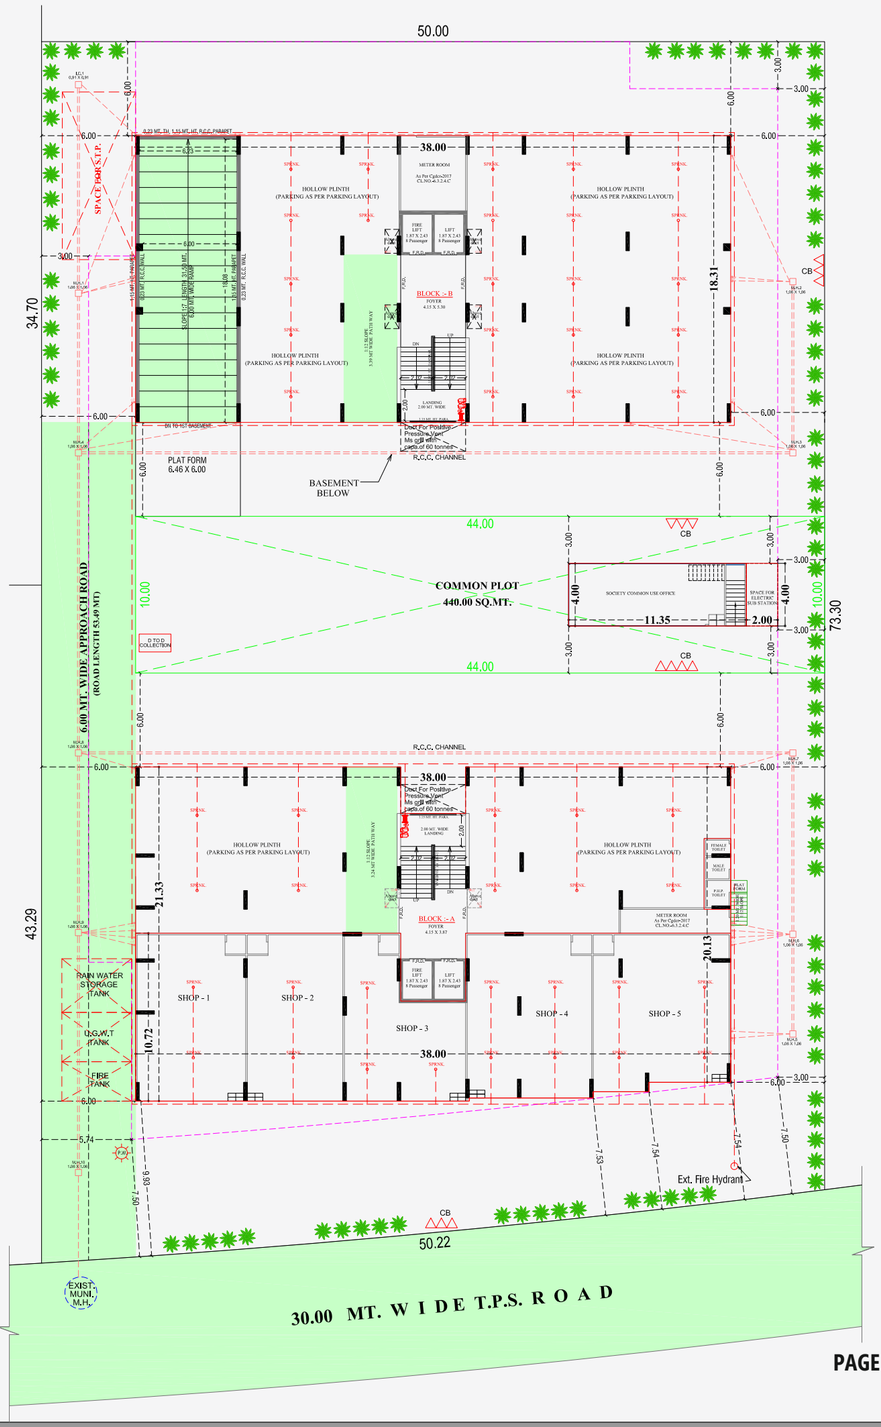


# GROUND FLOOR PLAN (BLOCK - A)

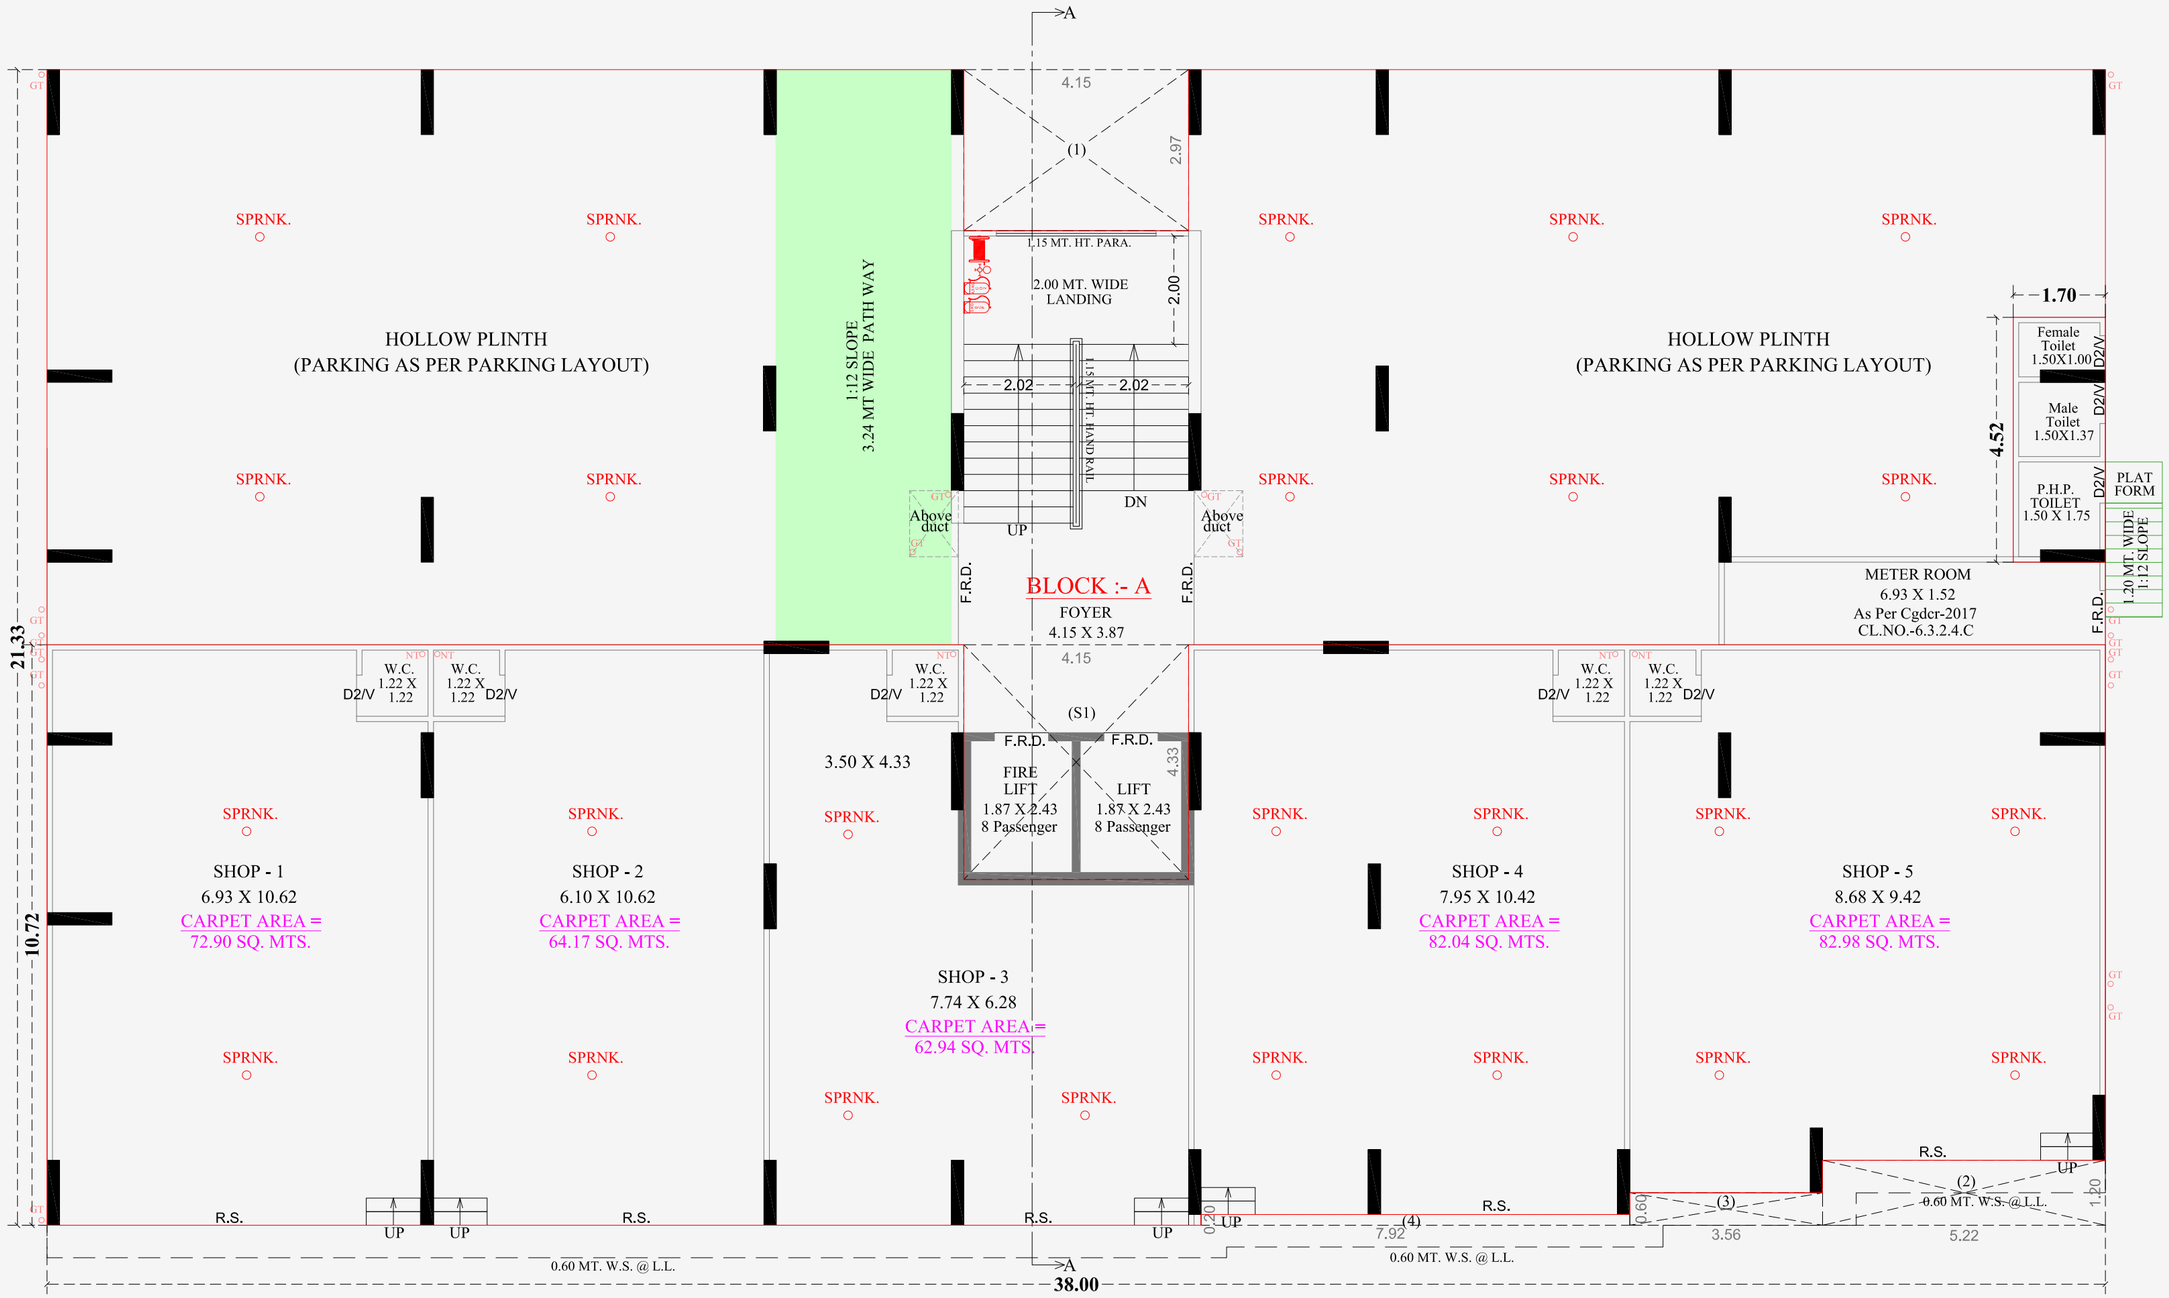


# 1ST TO 3RD FLOOR PLAN (BLOCK - A)

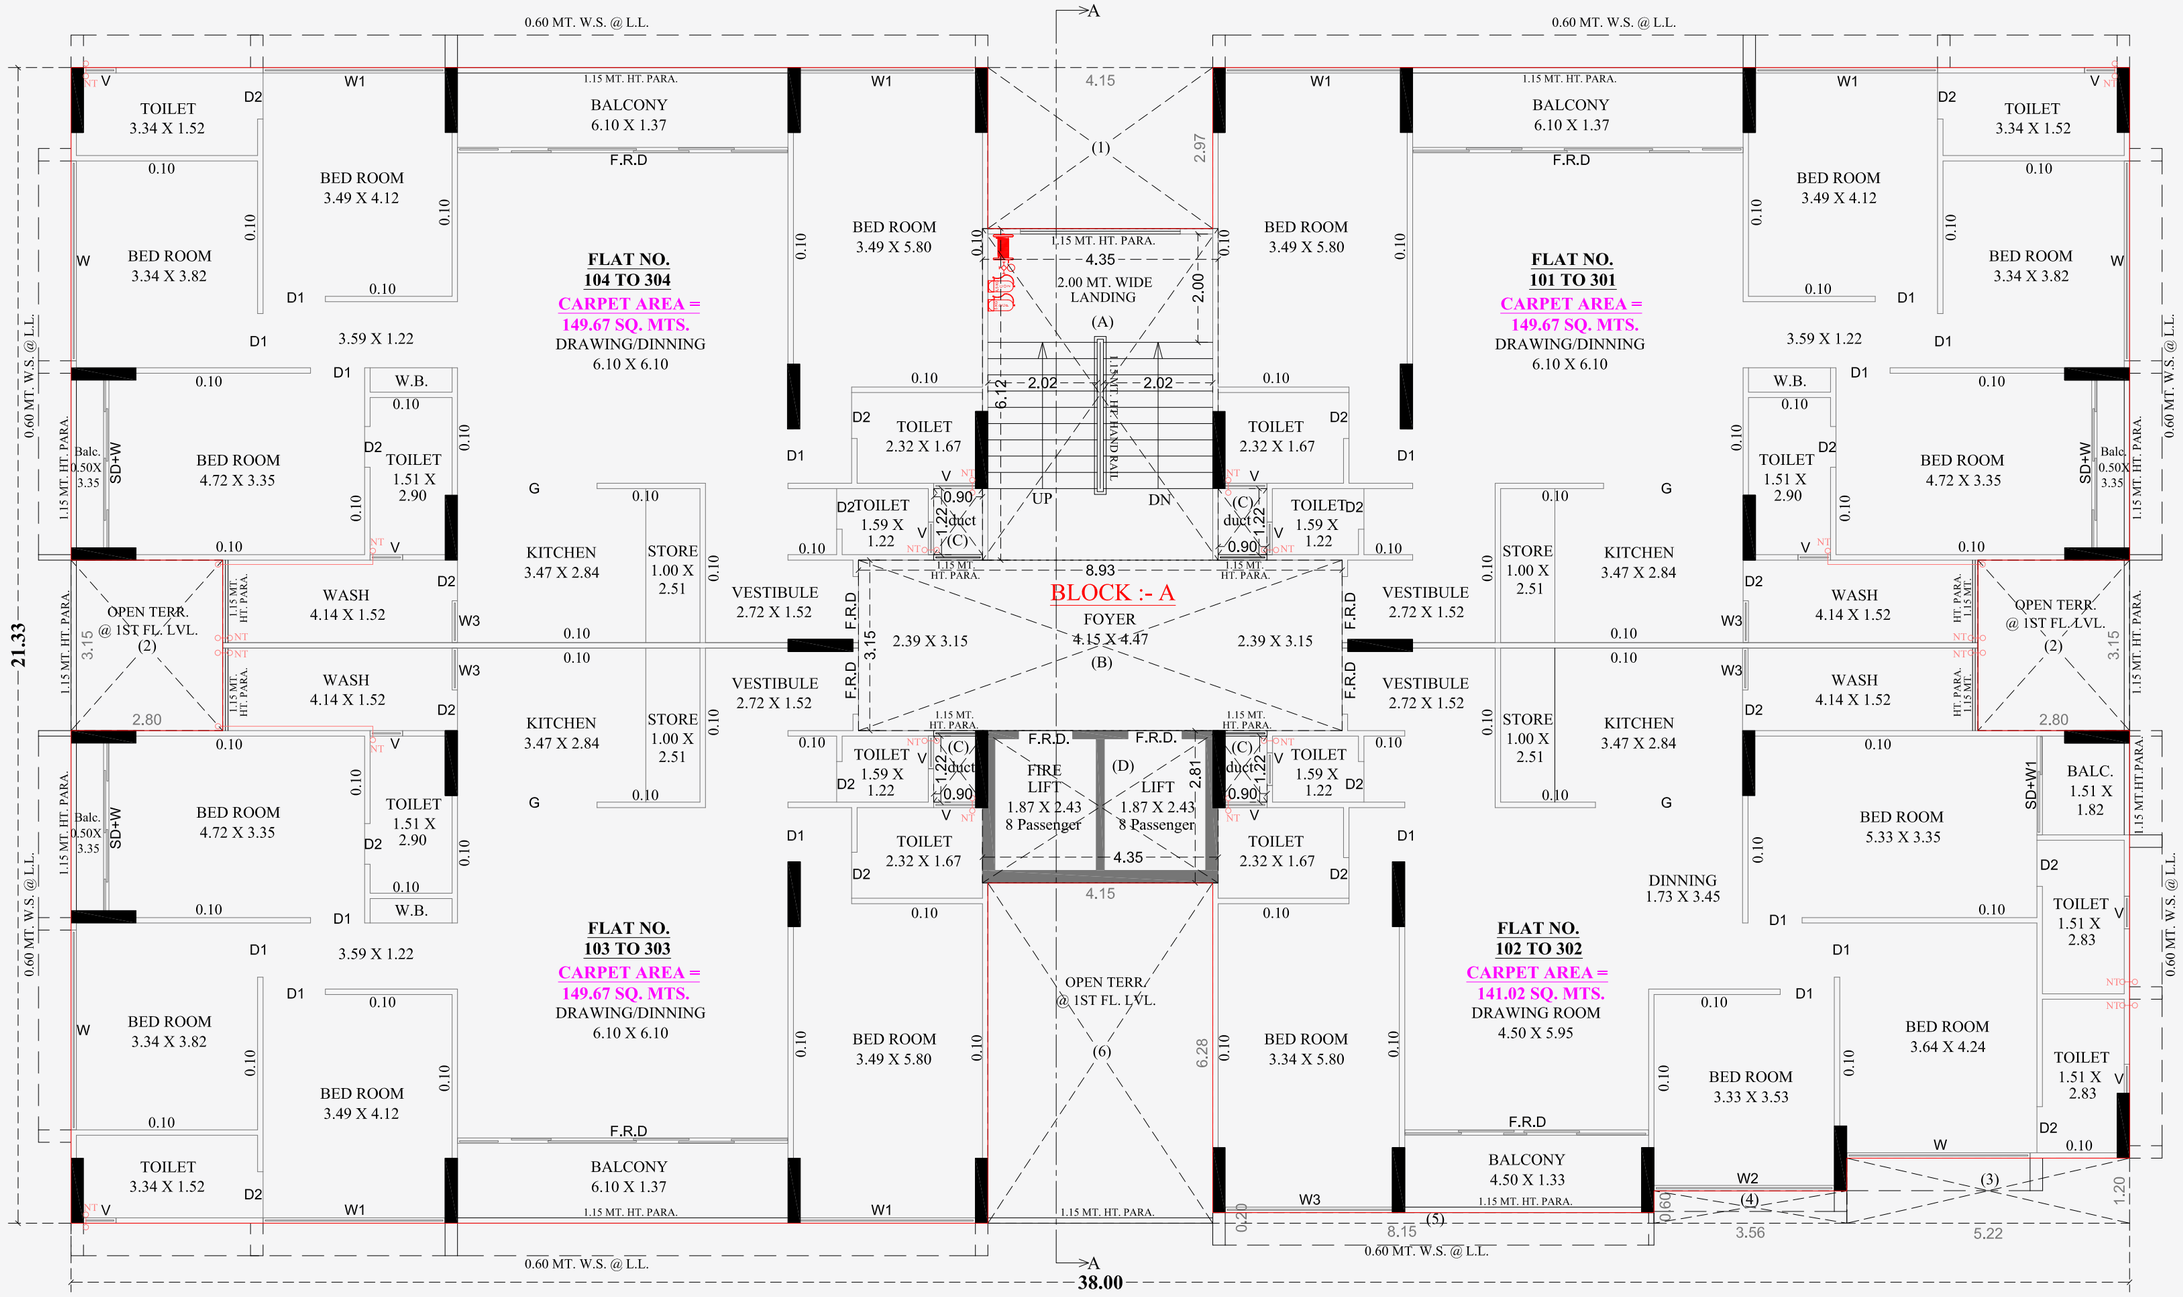


# 4TH TO 12TH FLOOR PLAN (BLOCK - A)

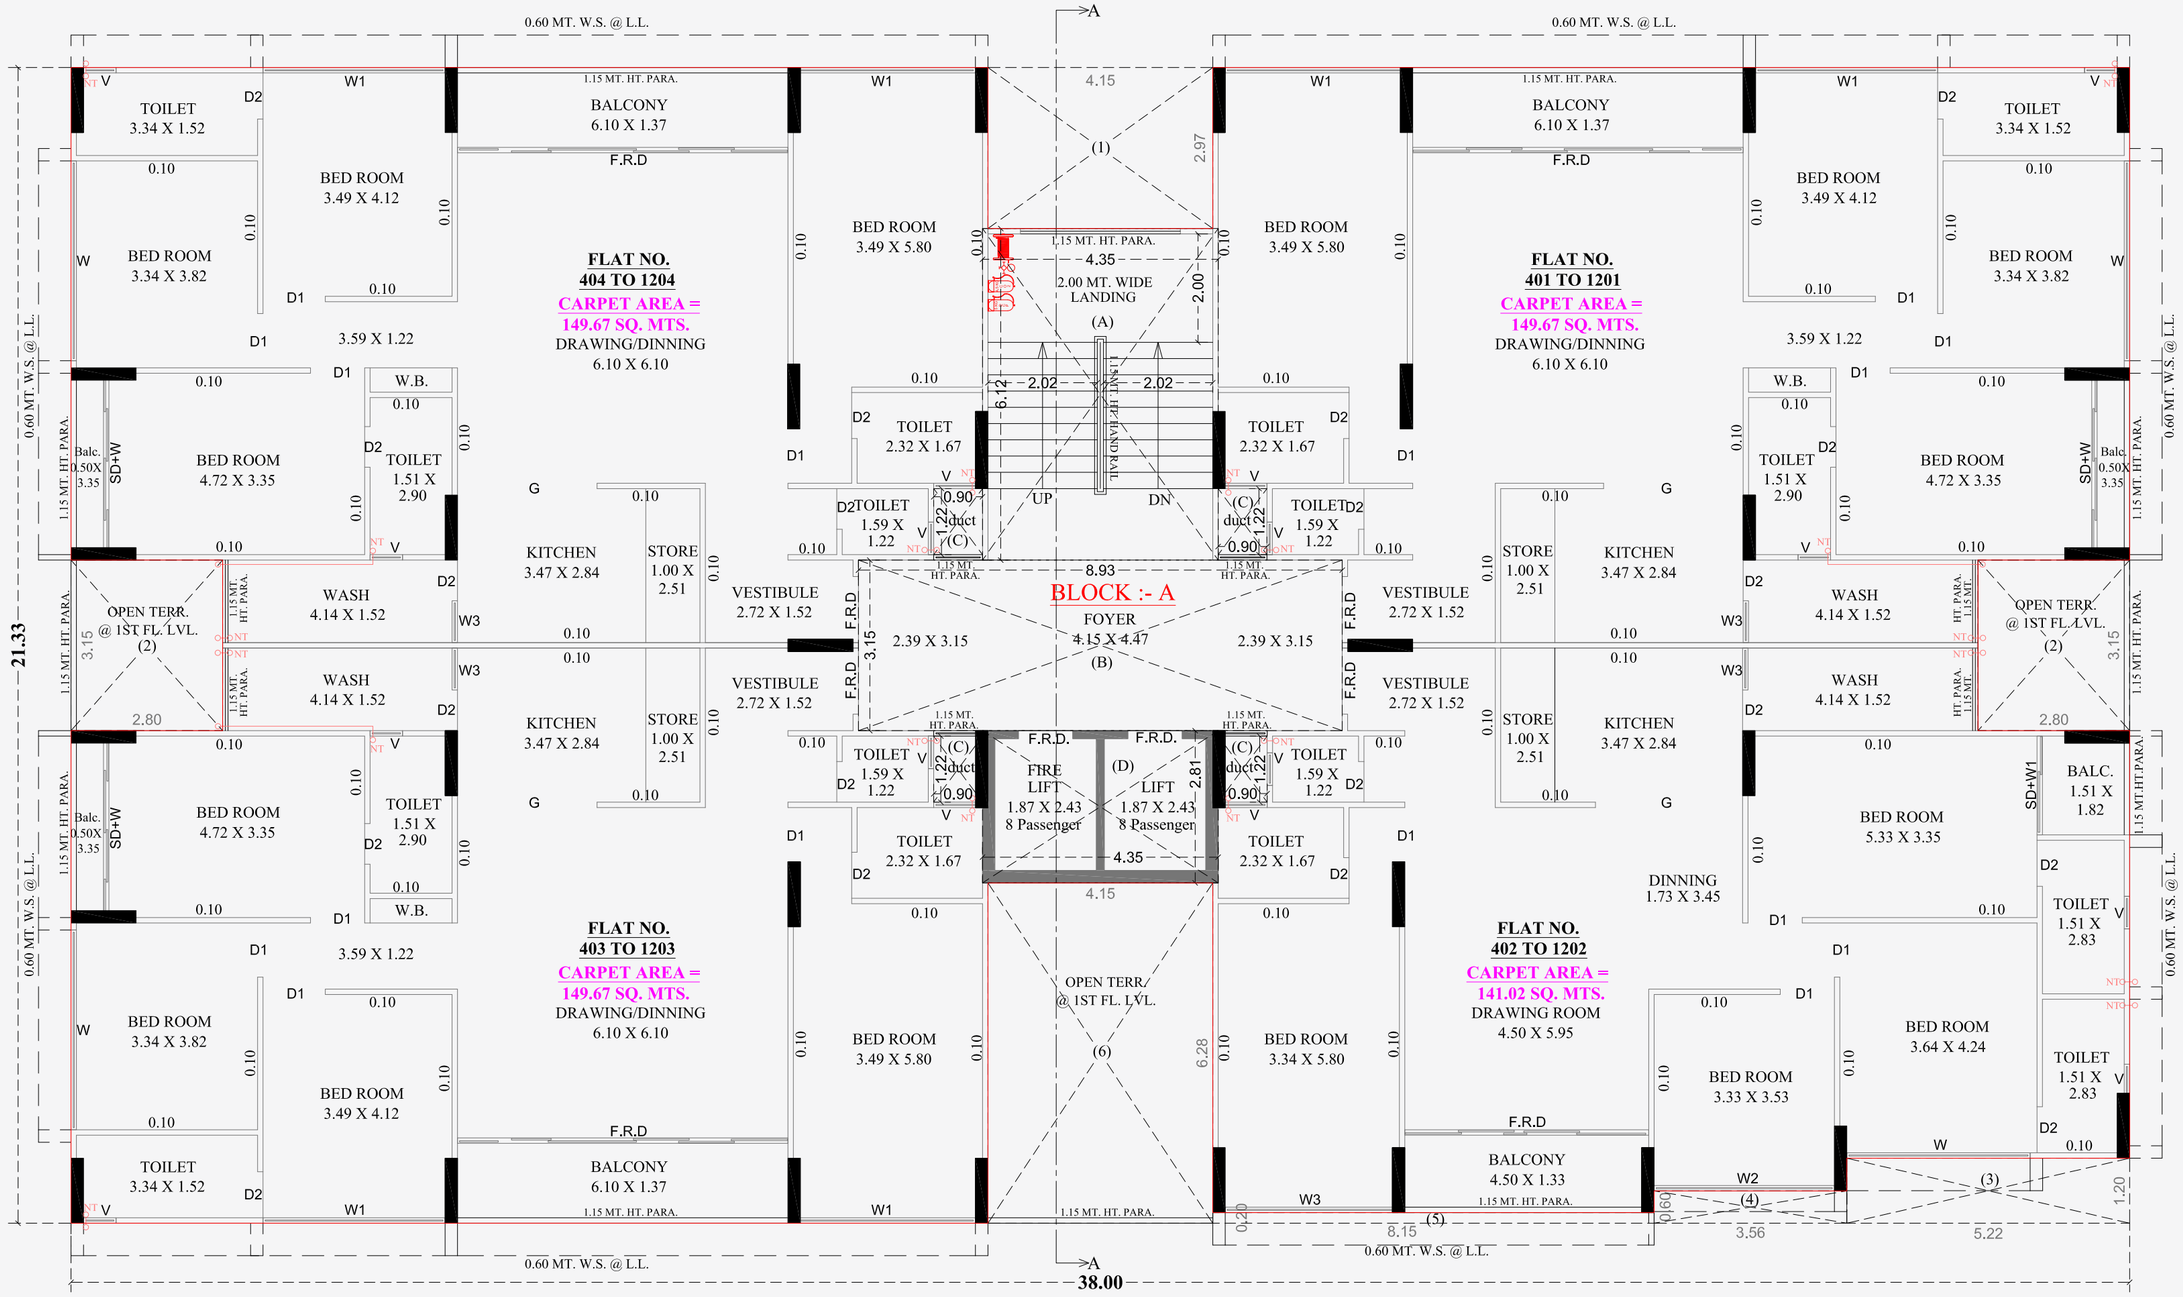


# 13TH FLOOR PLAN (BLOCK - A)

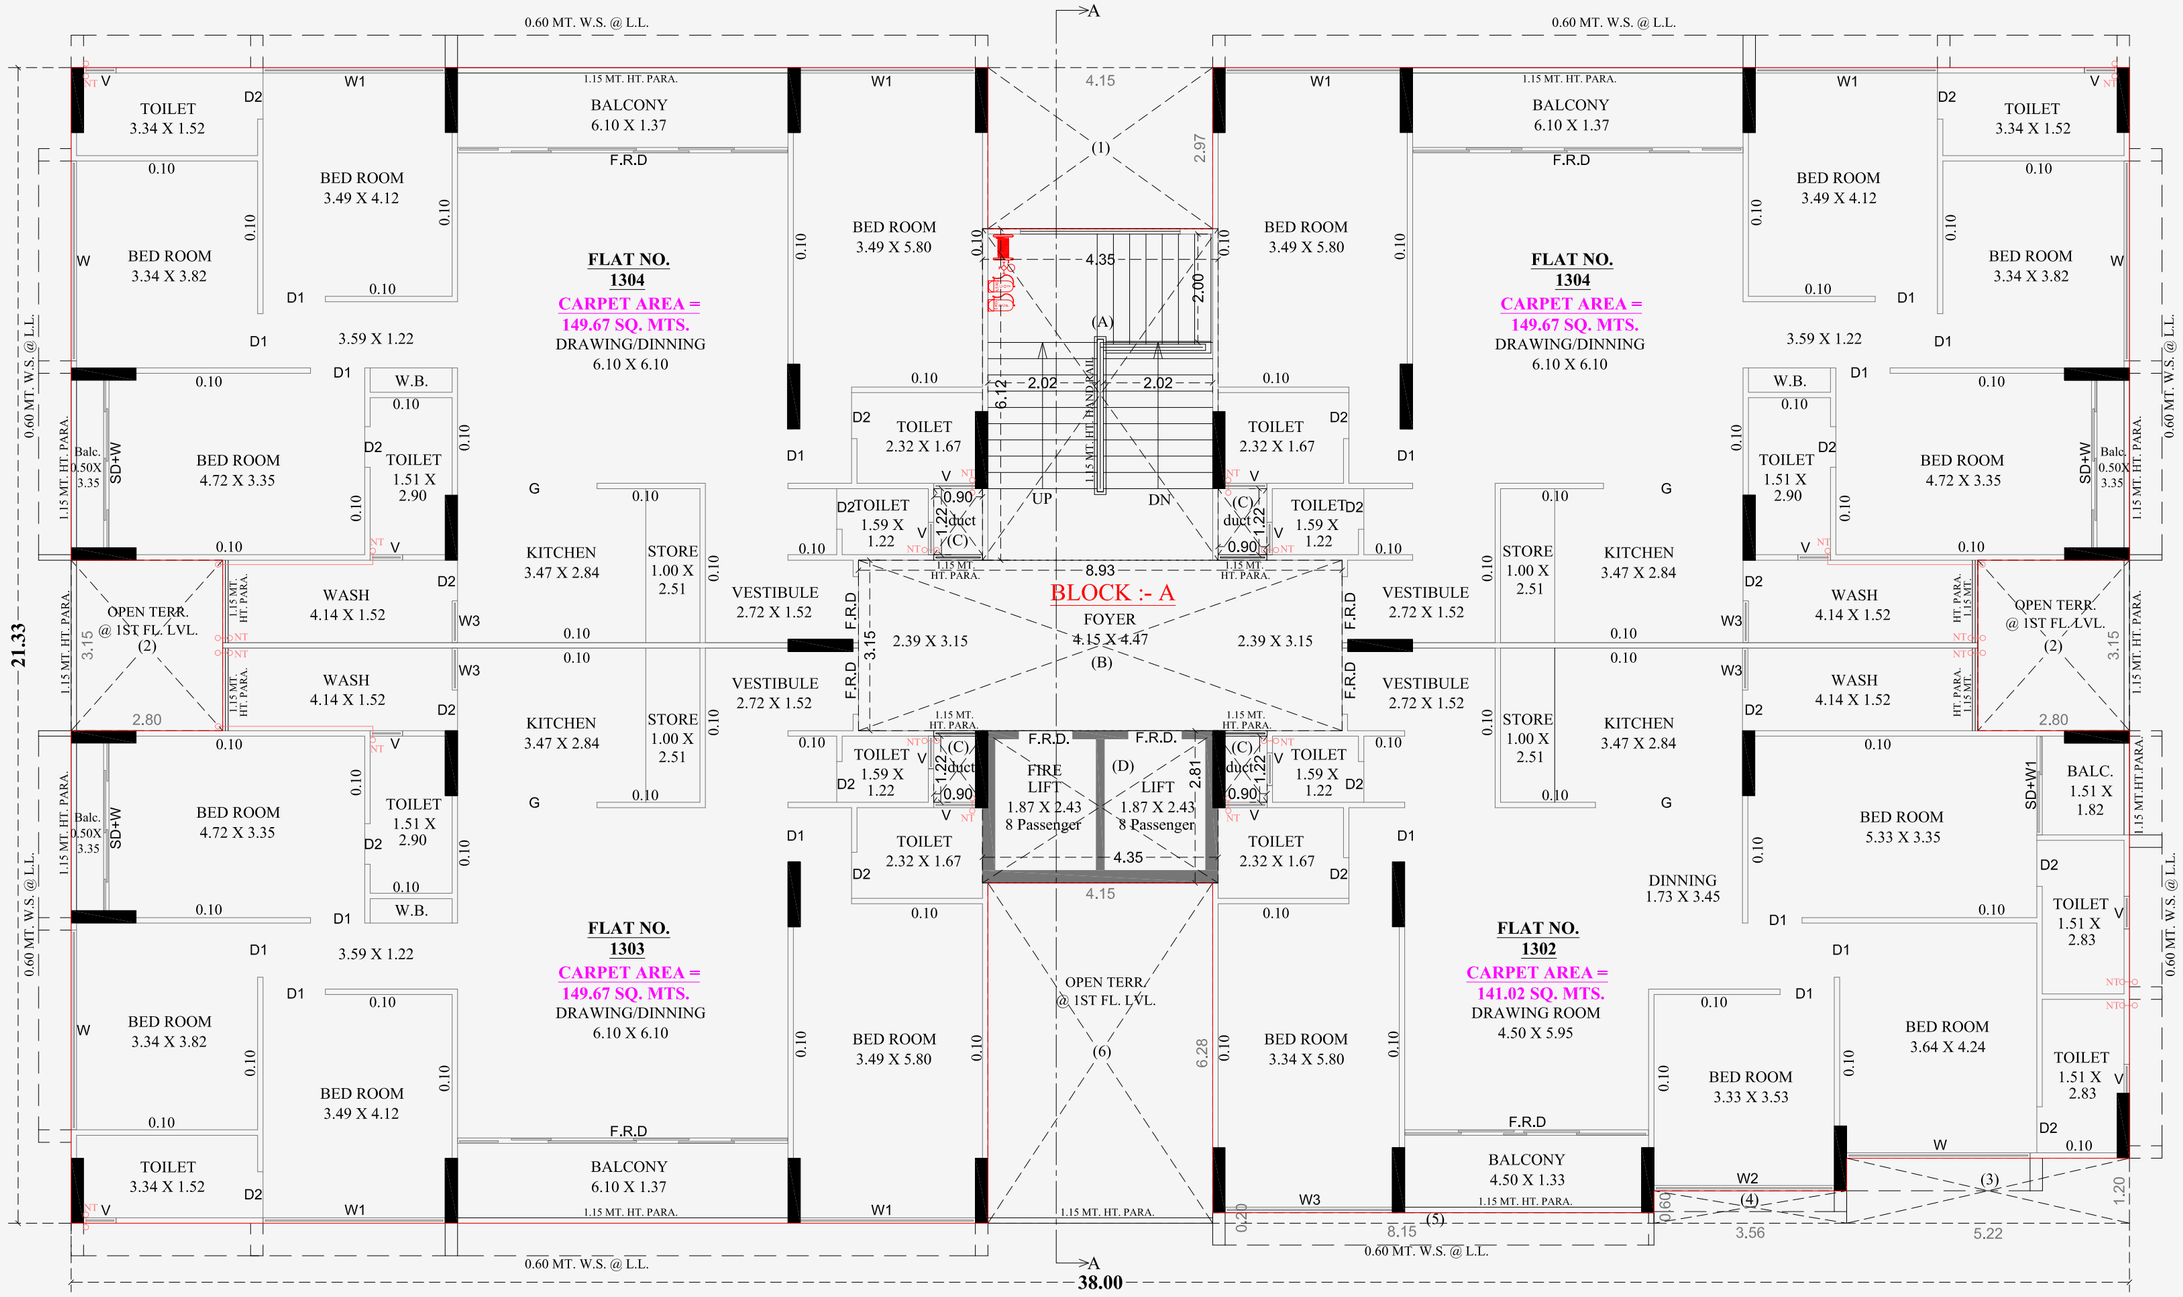


# GROUND FLOOR PLAN (BLOCK - B)

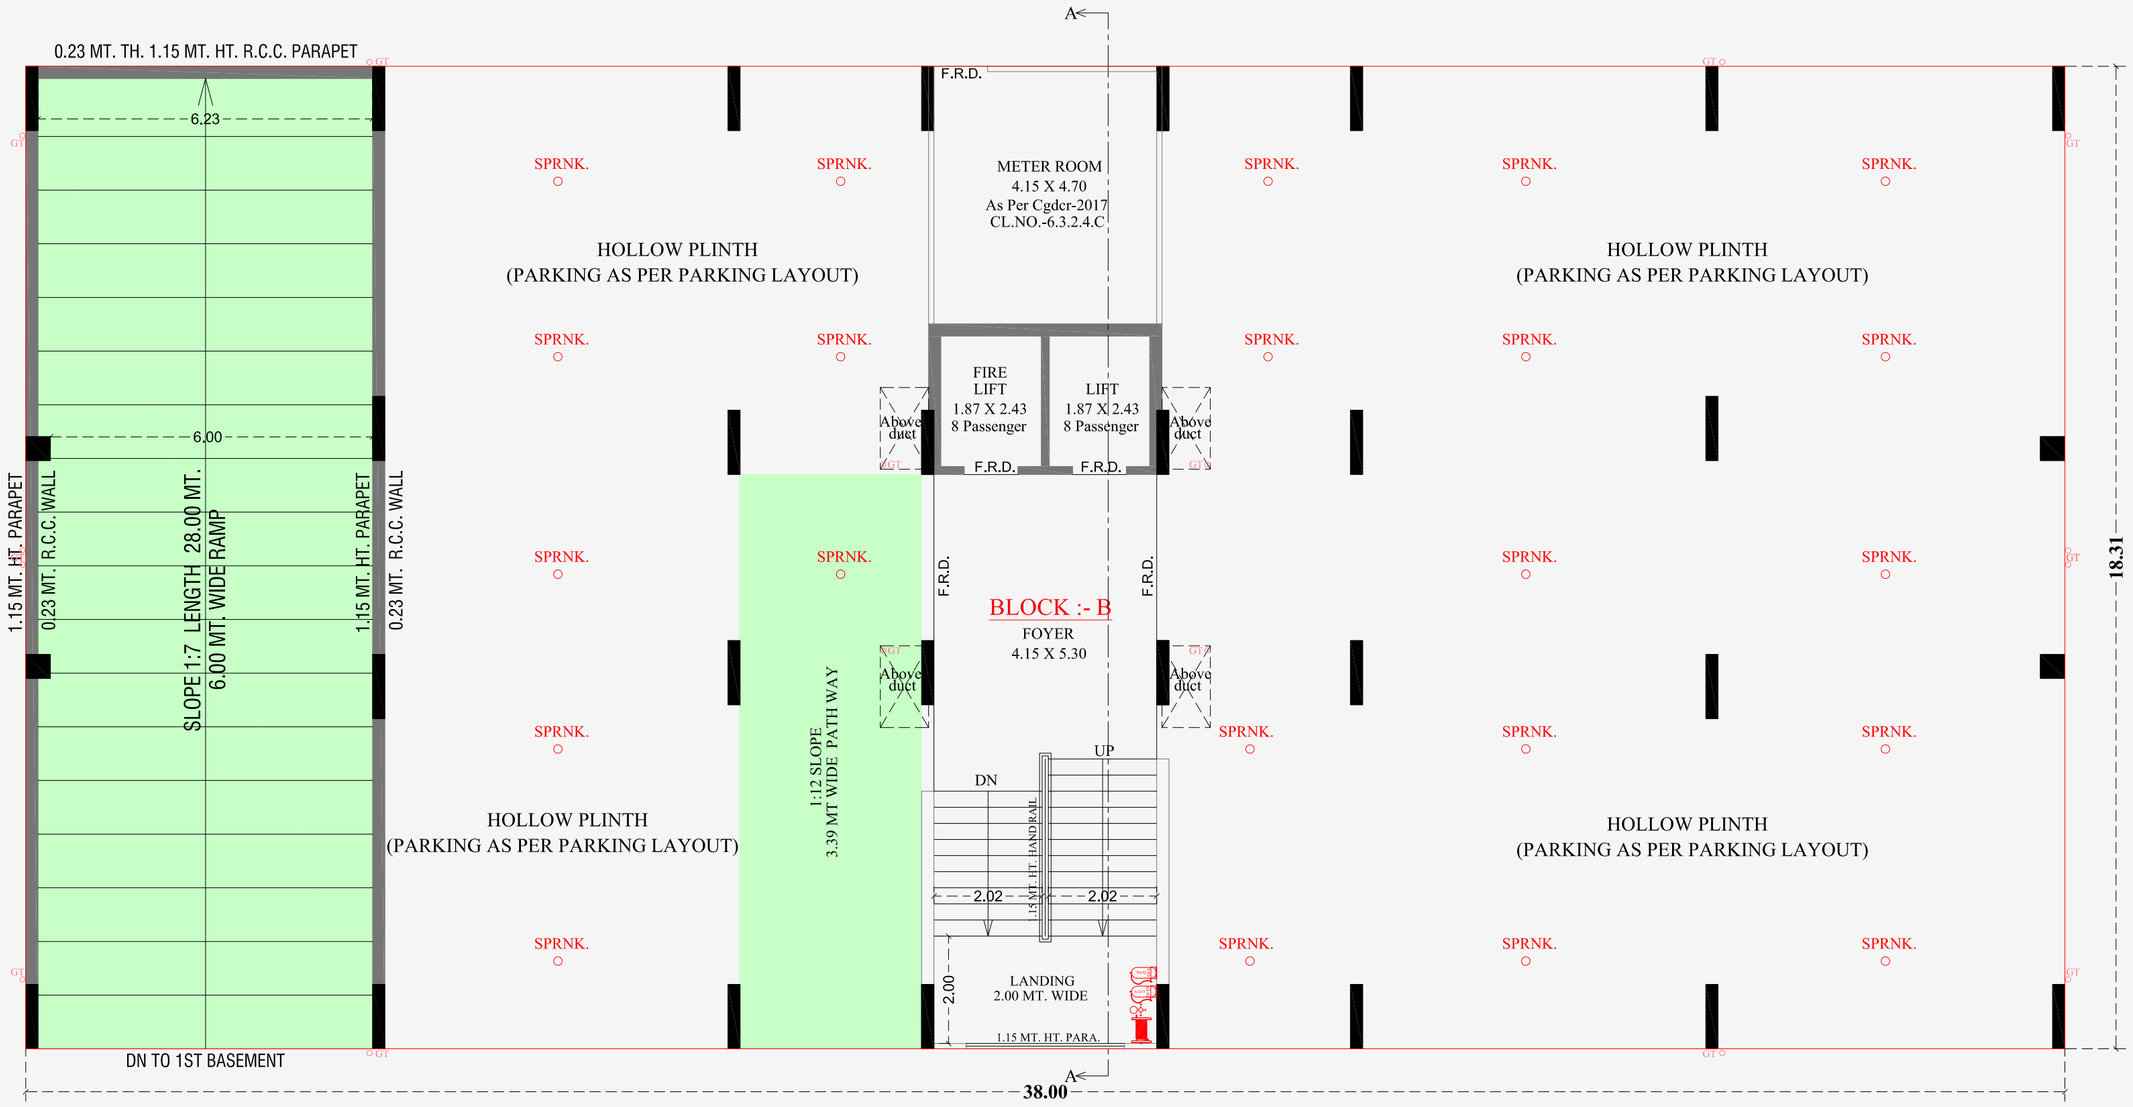


# 1ST TO 12TH FLOOR PLAN (BLOCK - B)

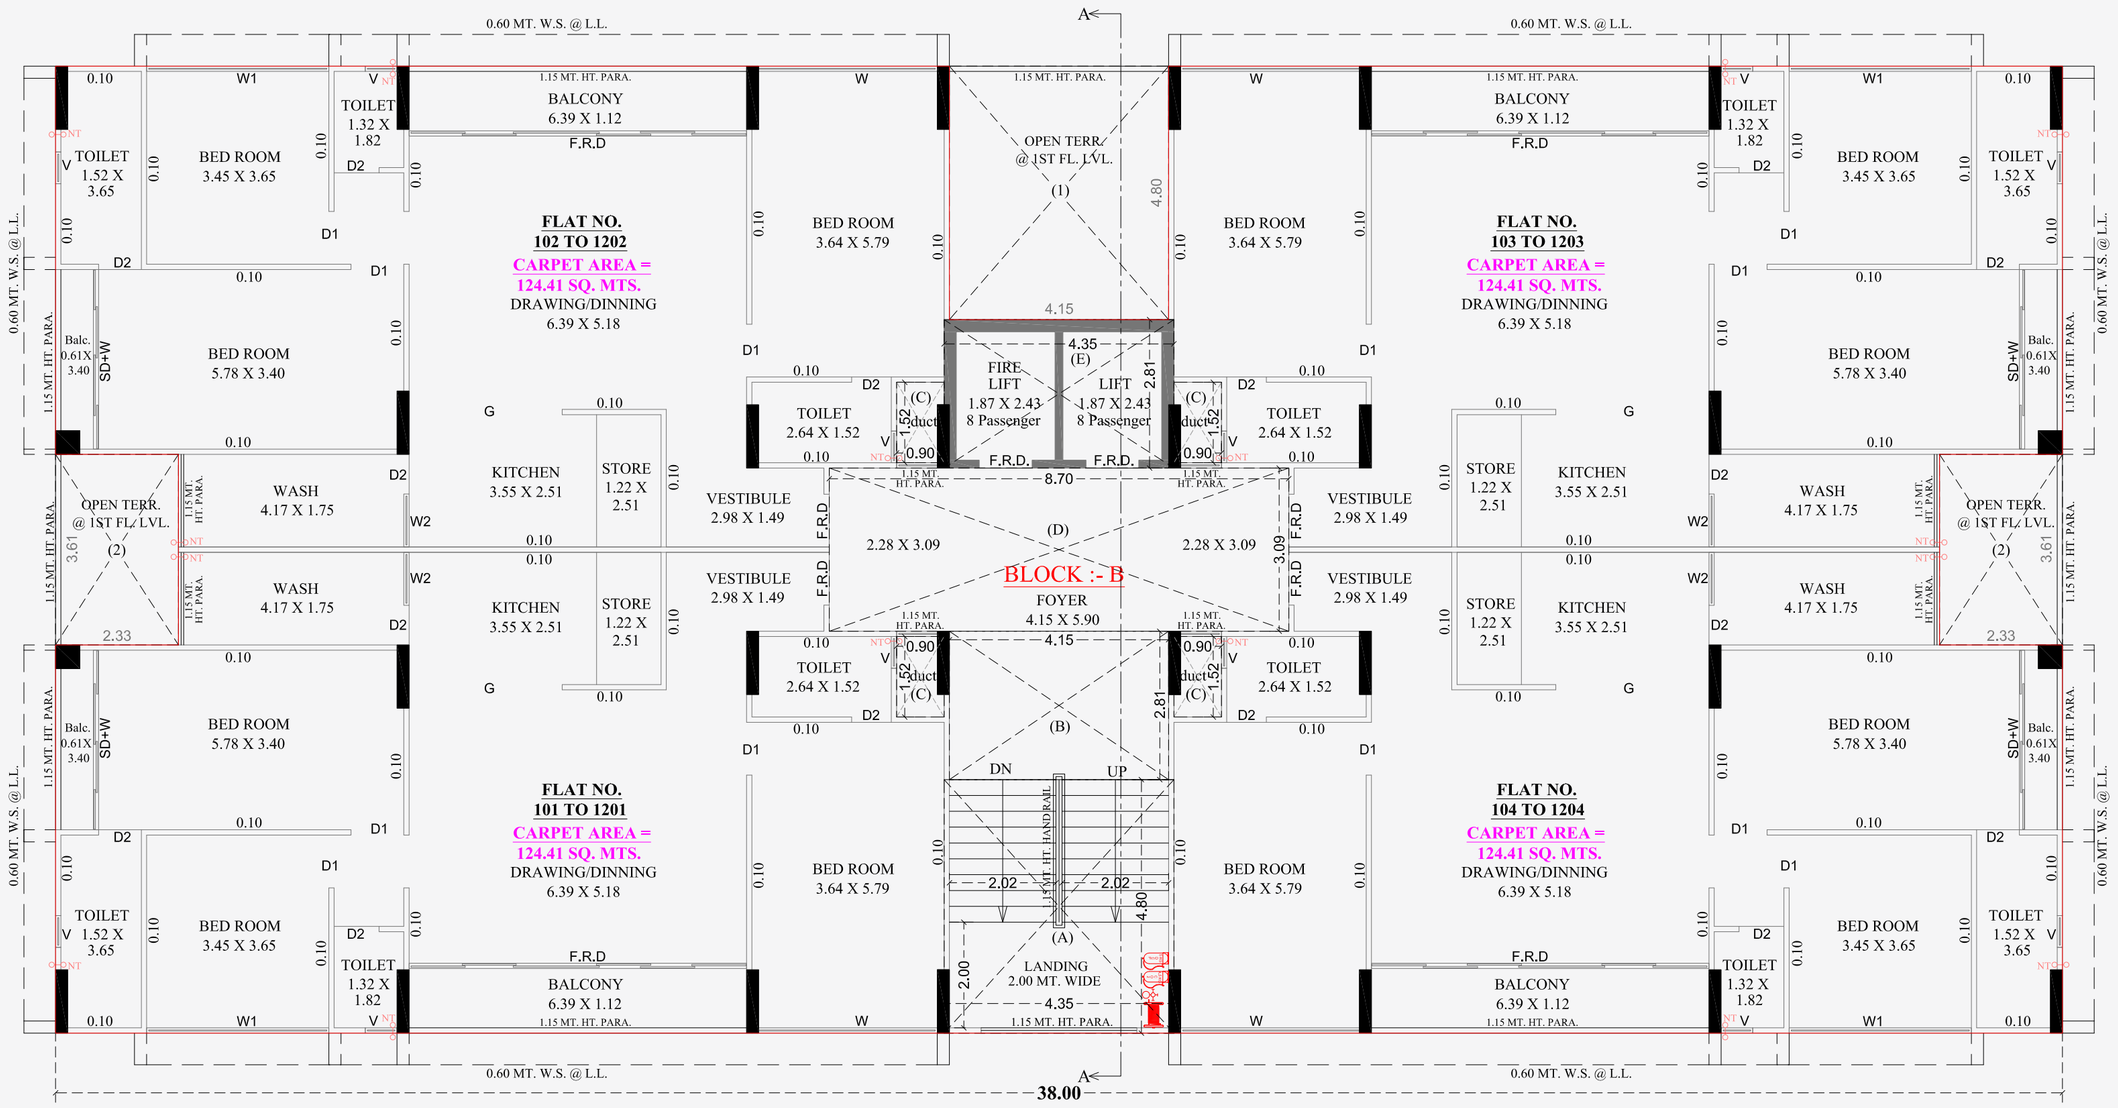

# 13TH FLOOR PLAN (BLOCK - B)

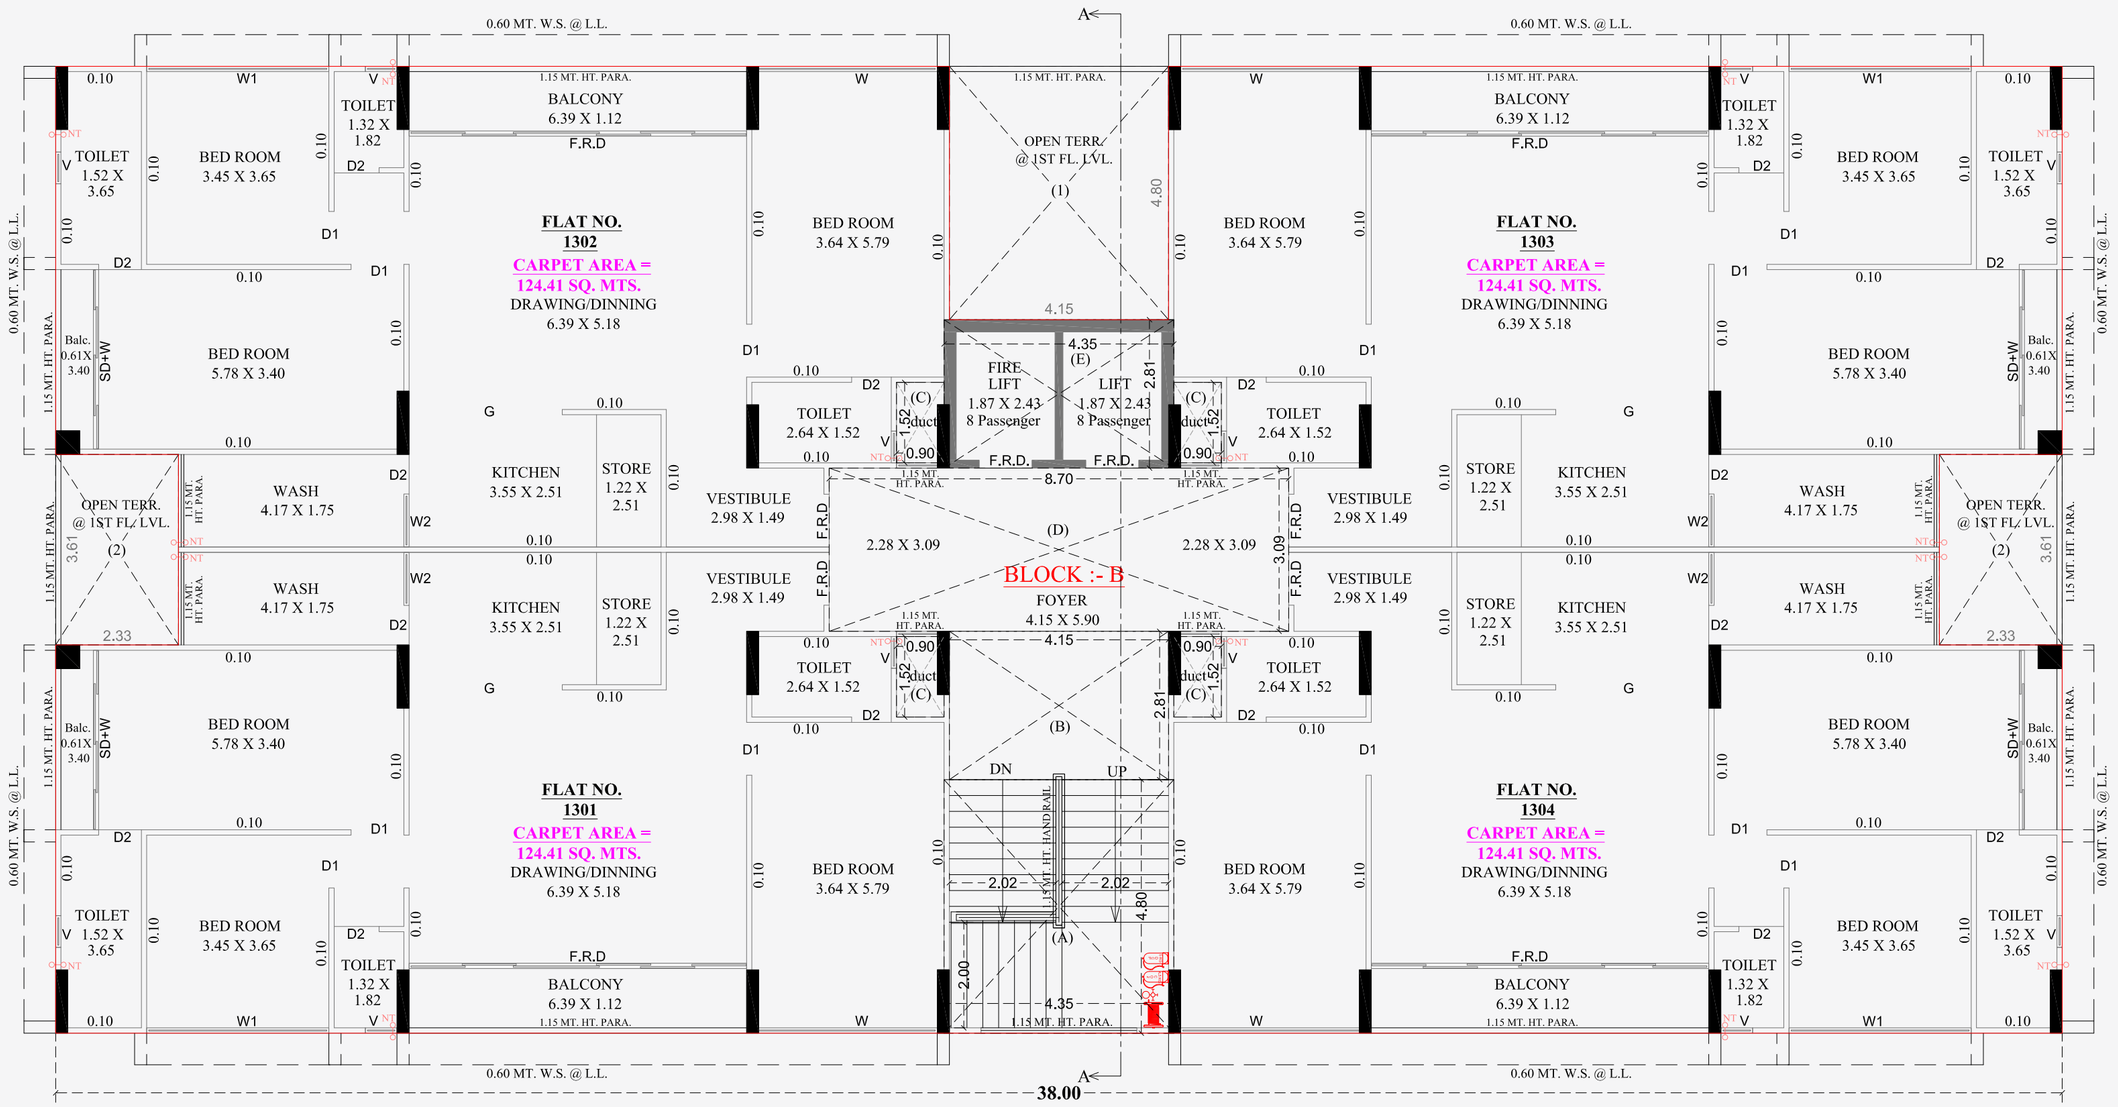

# OPEN TERRACE PLAN (BLOCK - B)

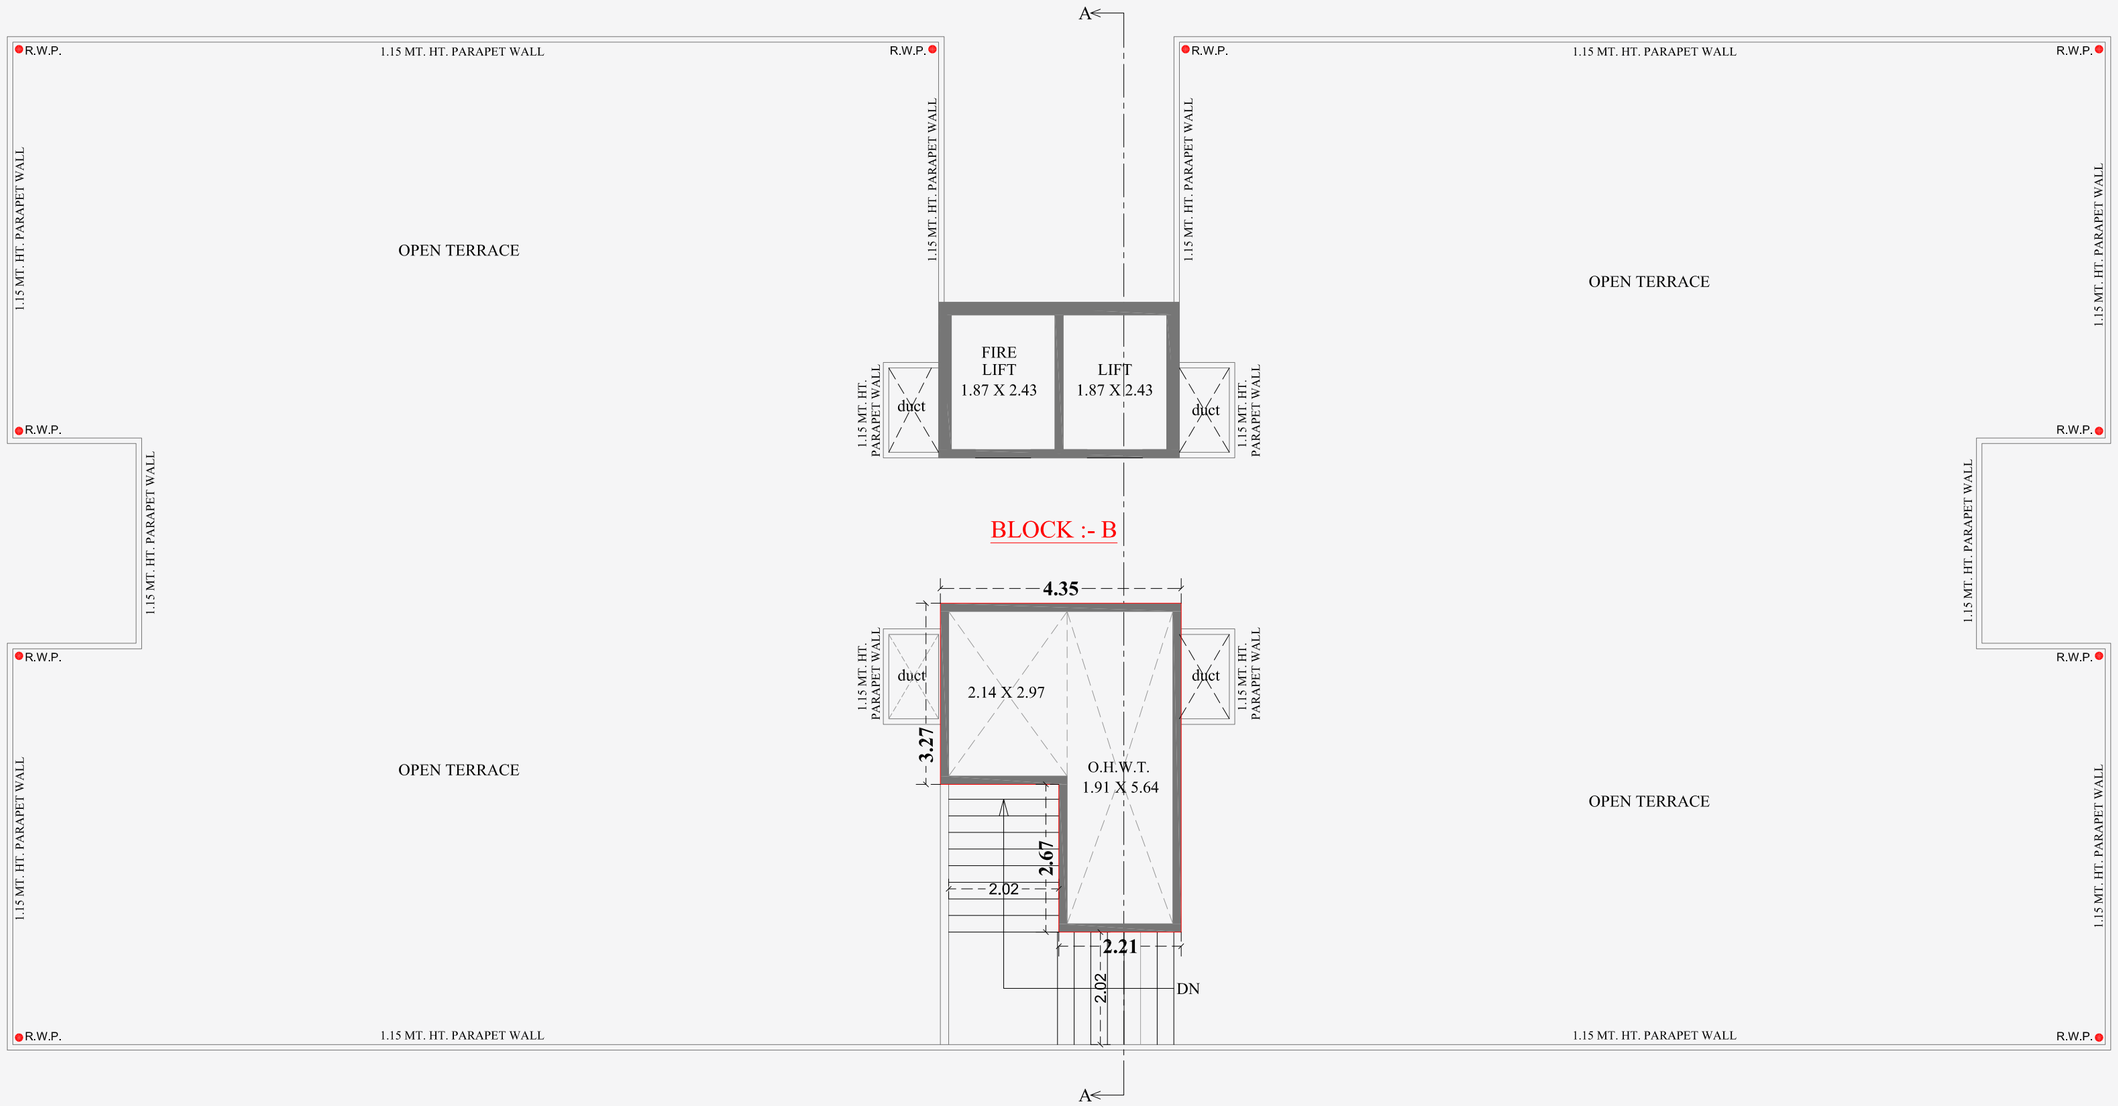

## SPECIFICATION

**STRUCTURE**
Earth quake resistant
R.C.C. frame structure as per new laws.

**FLOORING**
Vitrified tiles for entire flooring in all apartments.

**WALL FINISH / ELEVATION**
Internal mala plaster with finish putty. Attractive external elevation with double coat sand faced plaster texture.

**DOORS & WINDOWS**
Decorative main door & other flush doors. All windows in UPVC or Aluminium Section with granite frame, standard quality window glass.

**KITCHEN**
Mirror polished granite platform with S.S. sink,
Designer glaze tiles up to beam bottom level.

**ELECTRIFICATION**
Branded ISI modular switches with concealed copper wiring and the adequate number of points & ELCB/MCB distribution panel.

**PLUMBING**
ISI CPVC/UPVC pipes for water supply, PVC & SWR pipes for solid waste and drainage systems. Percolation recharge wells as per the norms branded CP Fittings

**TOILET**
Designer tiles on floor and walls up to Beam Bottom level.
Branded sanitary & bath fittings.

**TERRACE**
Brick-bat concrete with china mosaic for heat reflection and Thermal insulation with water proofing.






**SITE ADDRESS**
Near Twin Towers, Naroda-Dahegam Road, Haspura, Ahmedabad.

**DEVELOPER**
MARUTI DEVELOPERS

**ARCHITECT**
INNOVATIQ ARCHITECTS