

# RIVIERA CROWN

GOYAL & CO. (CONST) PVT. LTD.

OFFICE ADDRESS: - GOYAL HOUSE, OPP. KARNAVATI CLUB,  
S. G. HIGHWAY, AHMEDABAD - 380015

Email: [sales@goyalco.com](mailto:sales@goyalco.com) | Ph: +91 7575 000 000 | [www.goyalco.com](http://www.goyalco.com)

SITE ADDRESS: RIVIERA CROWN,  
NR. ADANI SHANTIGRAM, KHORAJ, AHMEDABAD - 382421

<http://gujrera.gujarat.gov.in/>













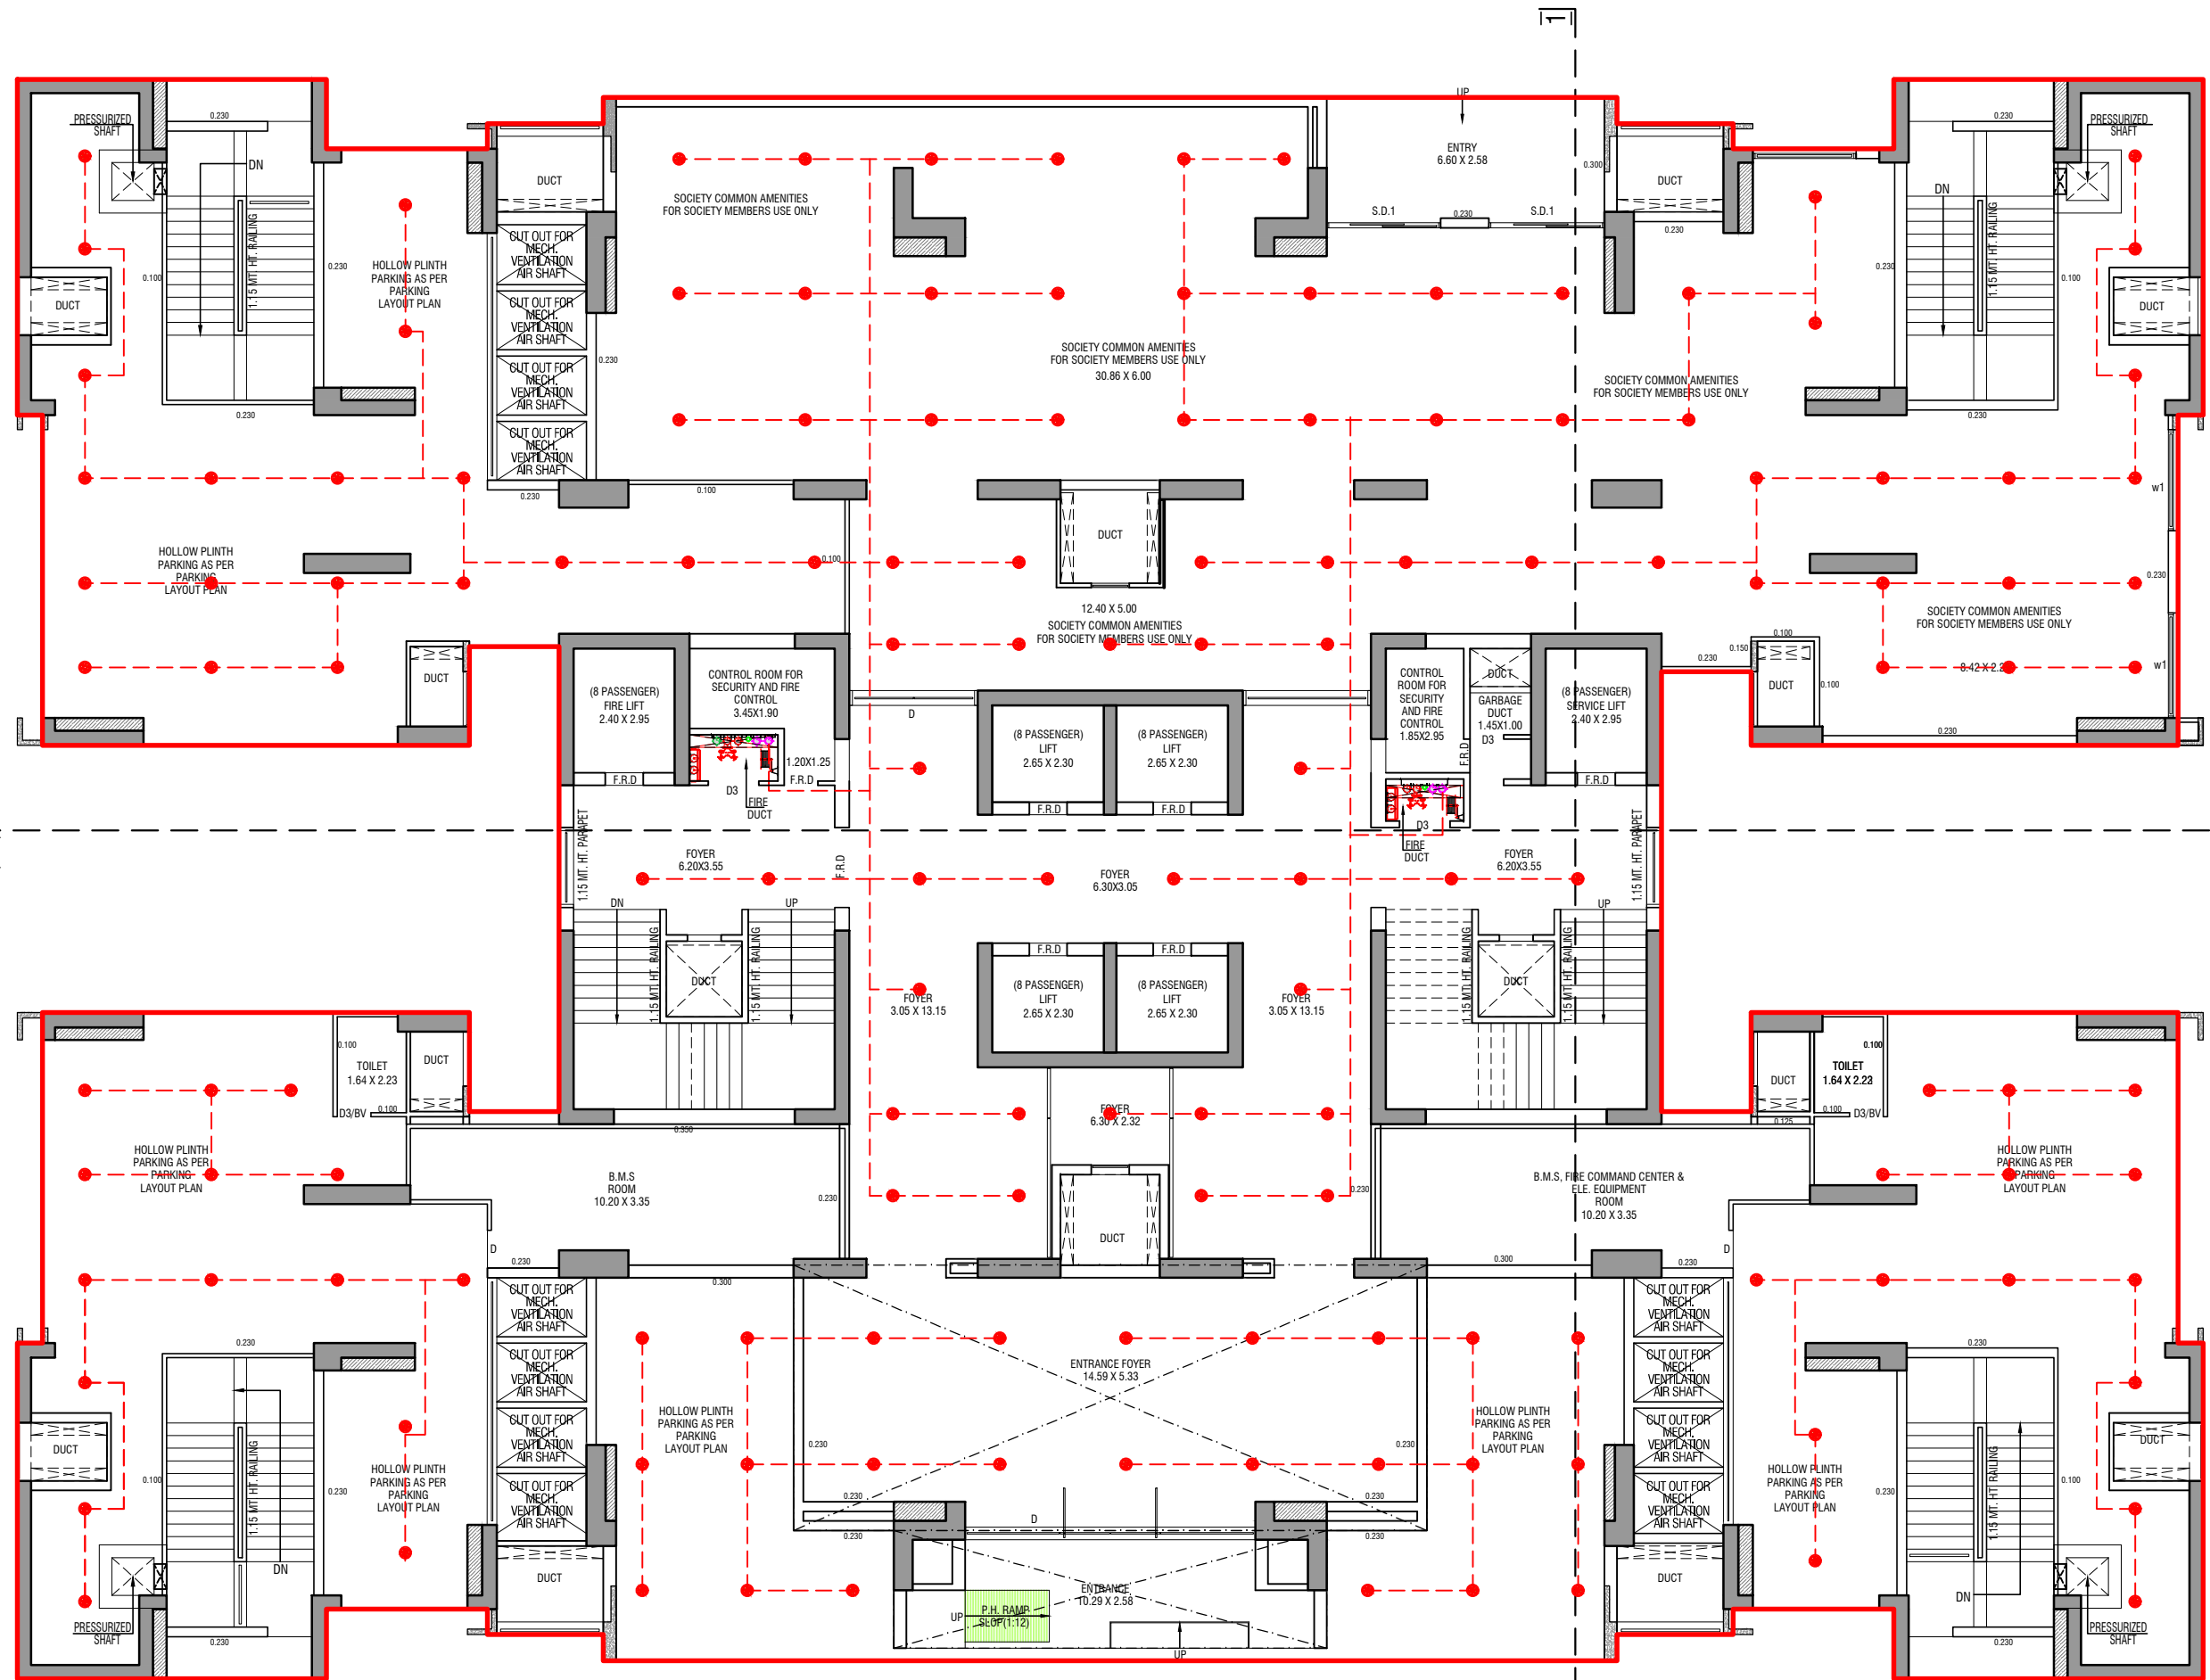


GROUND FLOOR PLAN




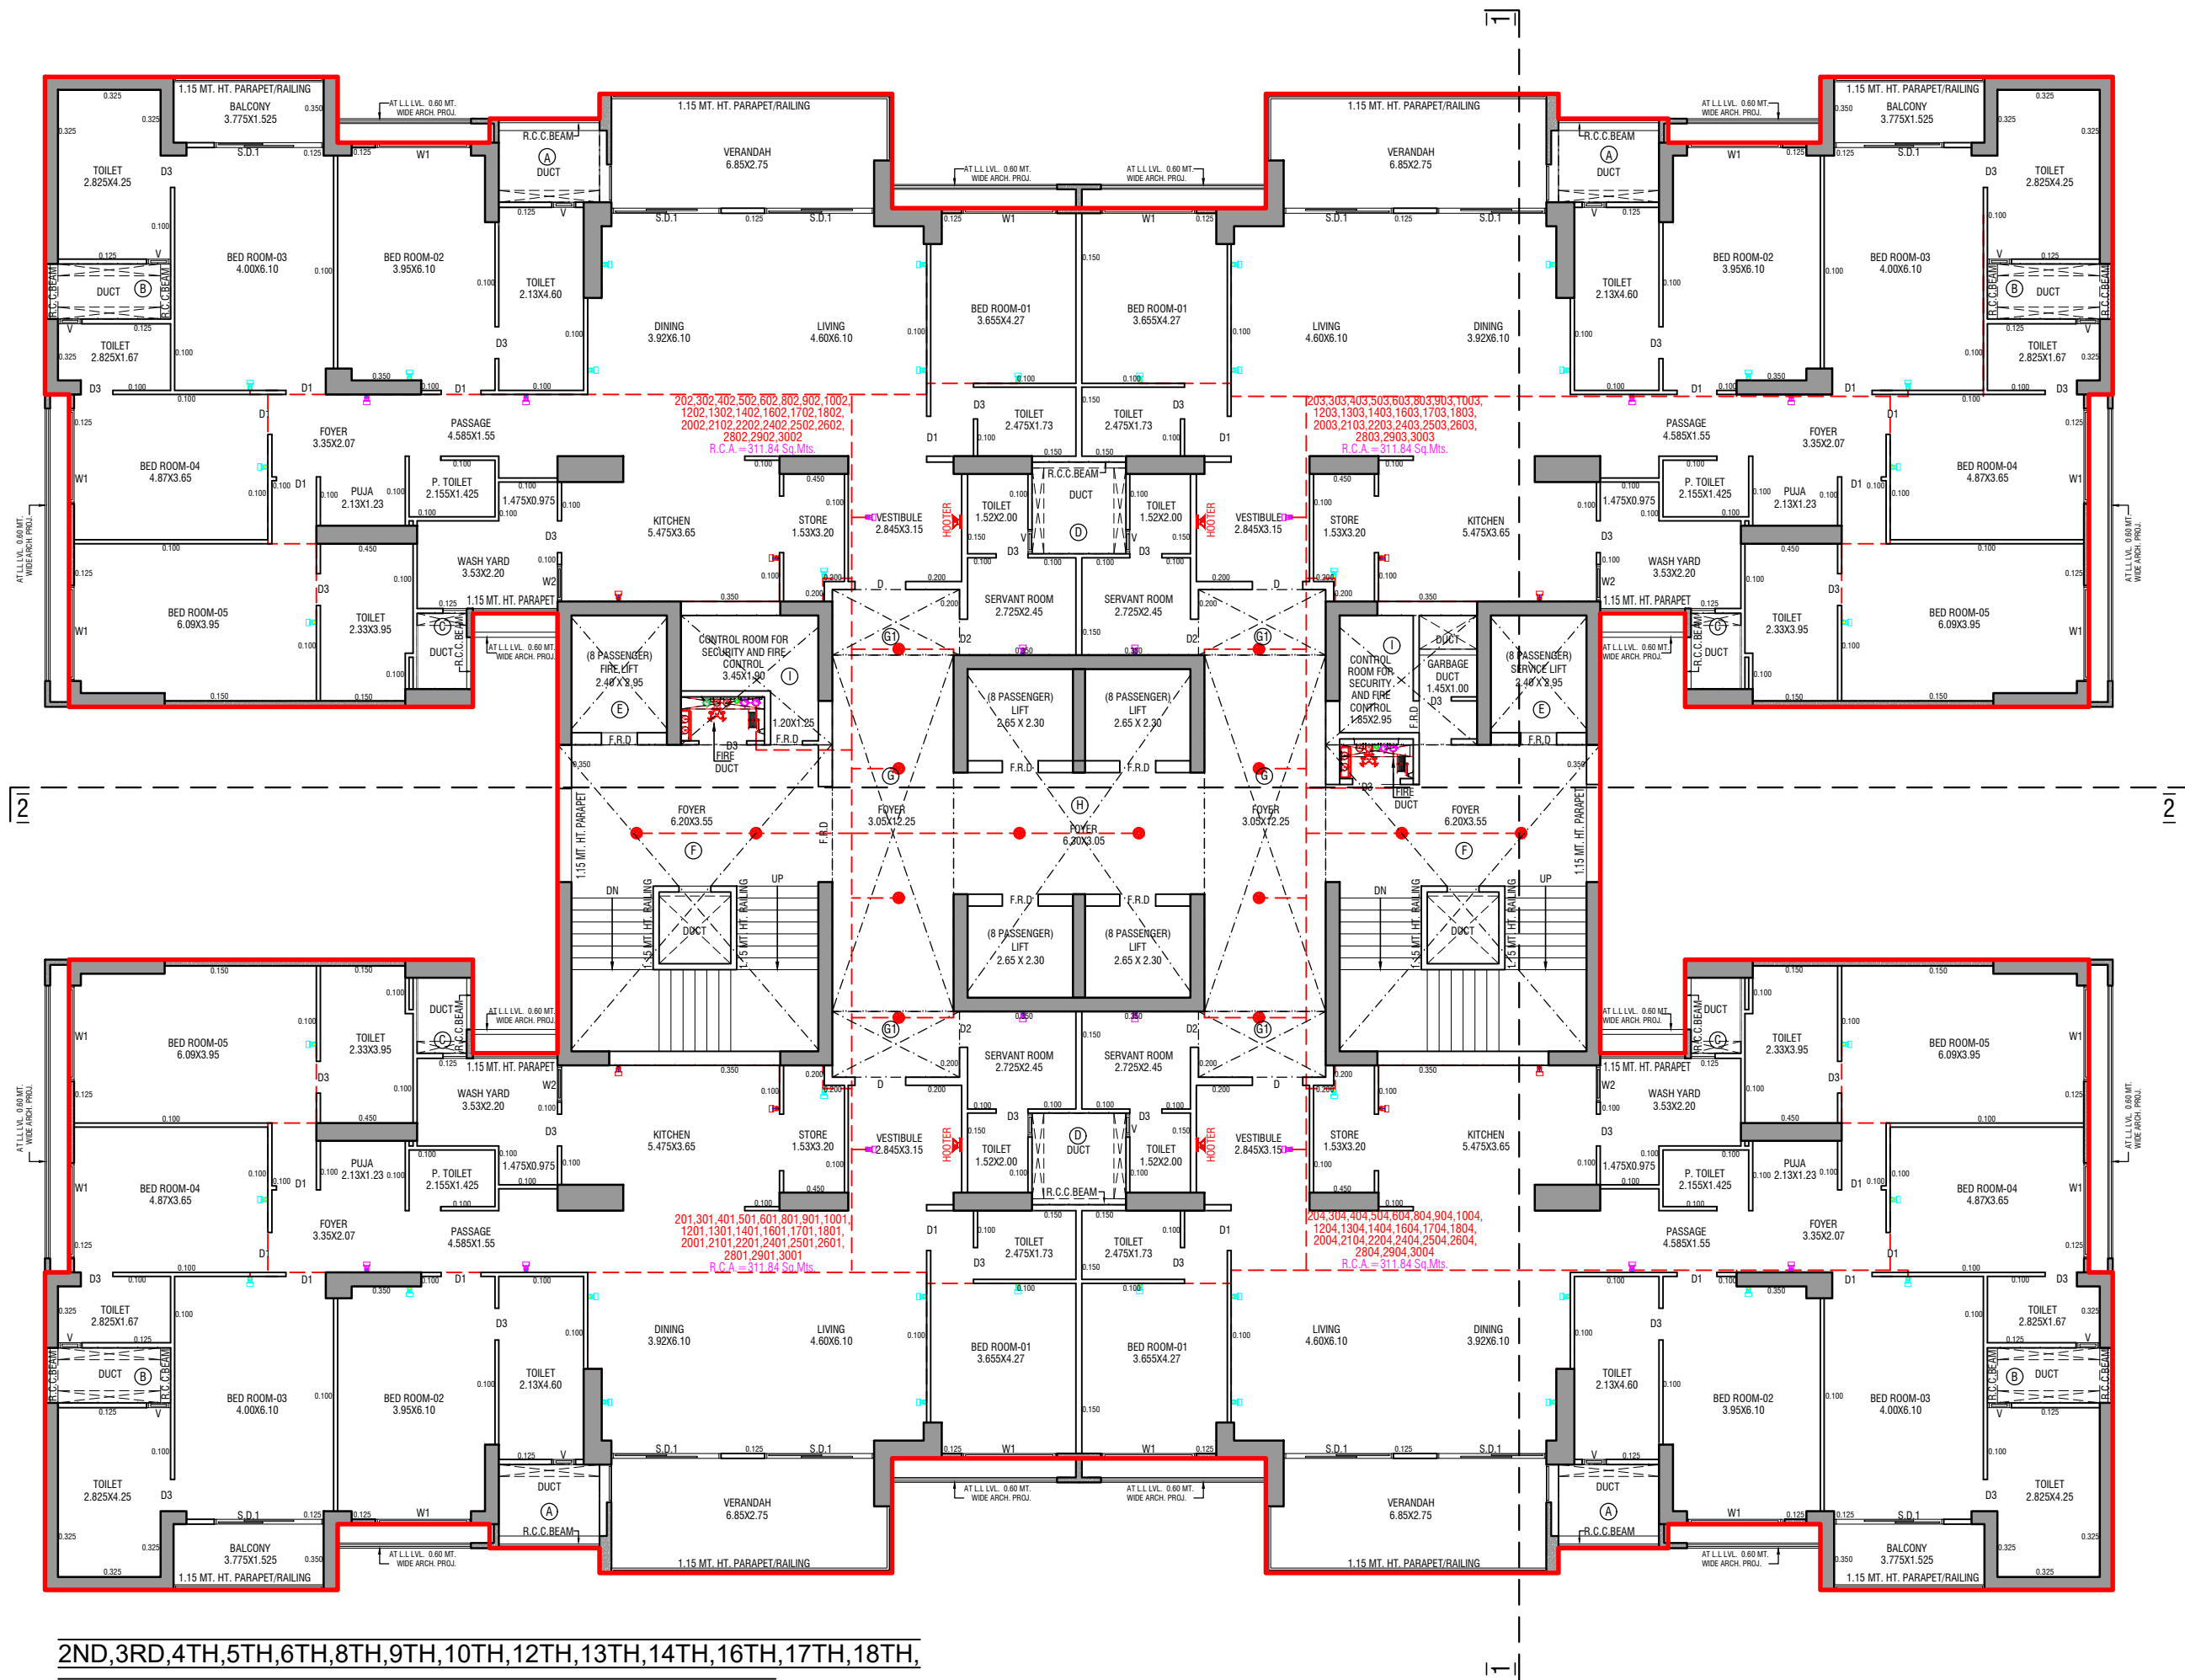

2ND,3RD,4TH,5TH,6TH,8TH,9TH,10TH,12TH,13TH,14TH,16TH,17TH,18TH,  
20TH,21ST,22ND,24TH,25TH,26TH,28TH,29TH,30TH FLOORS

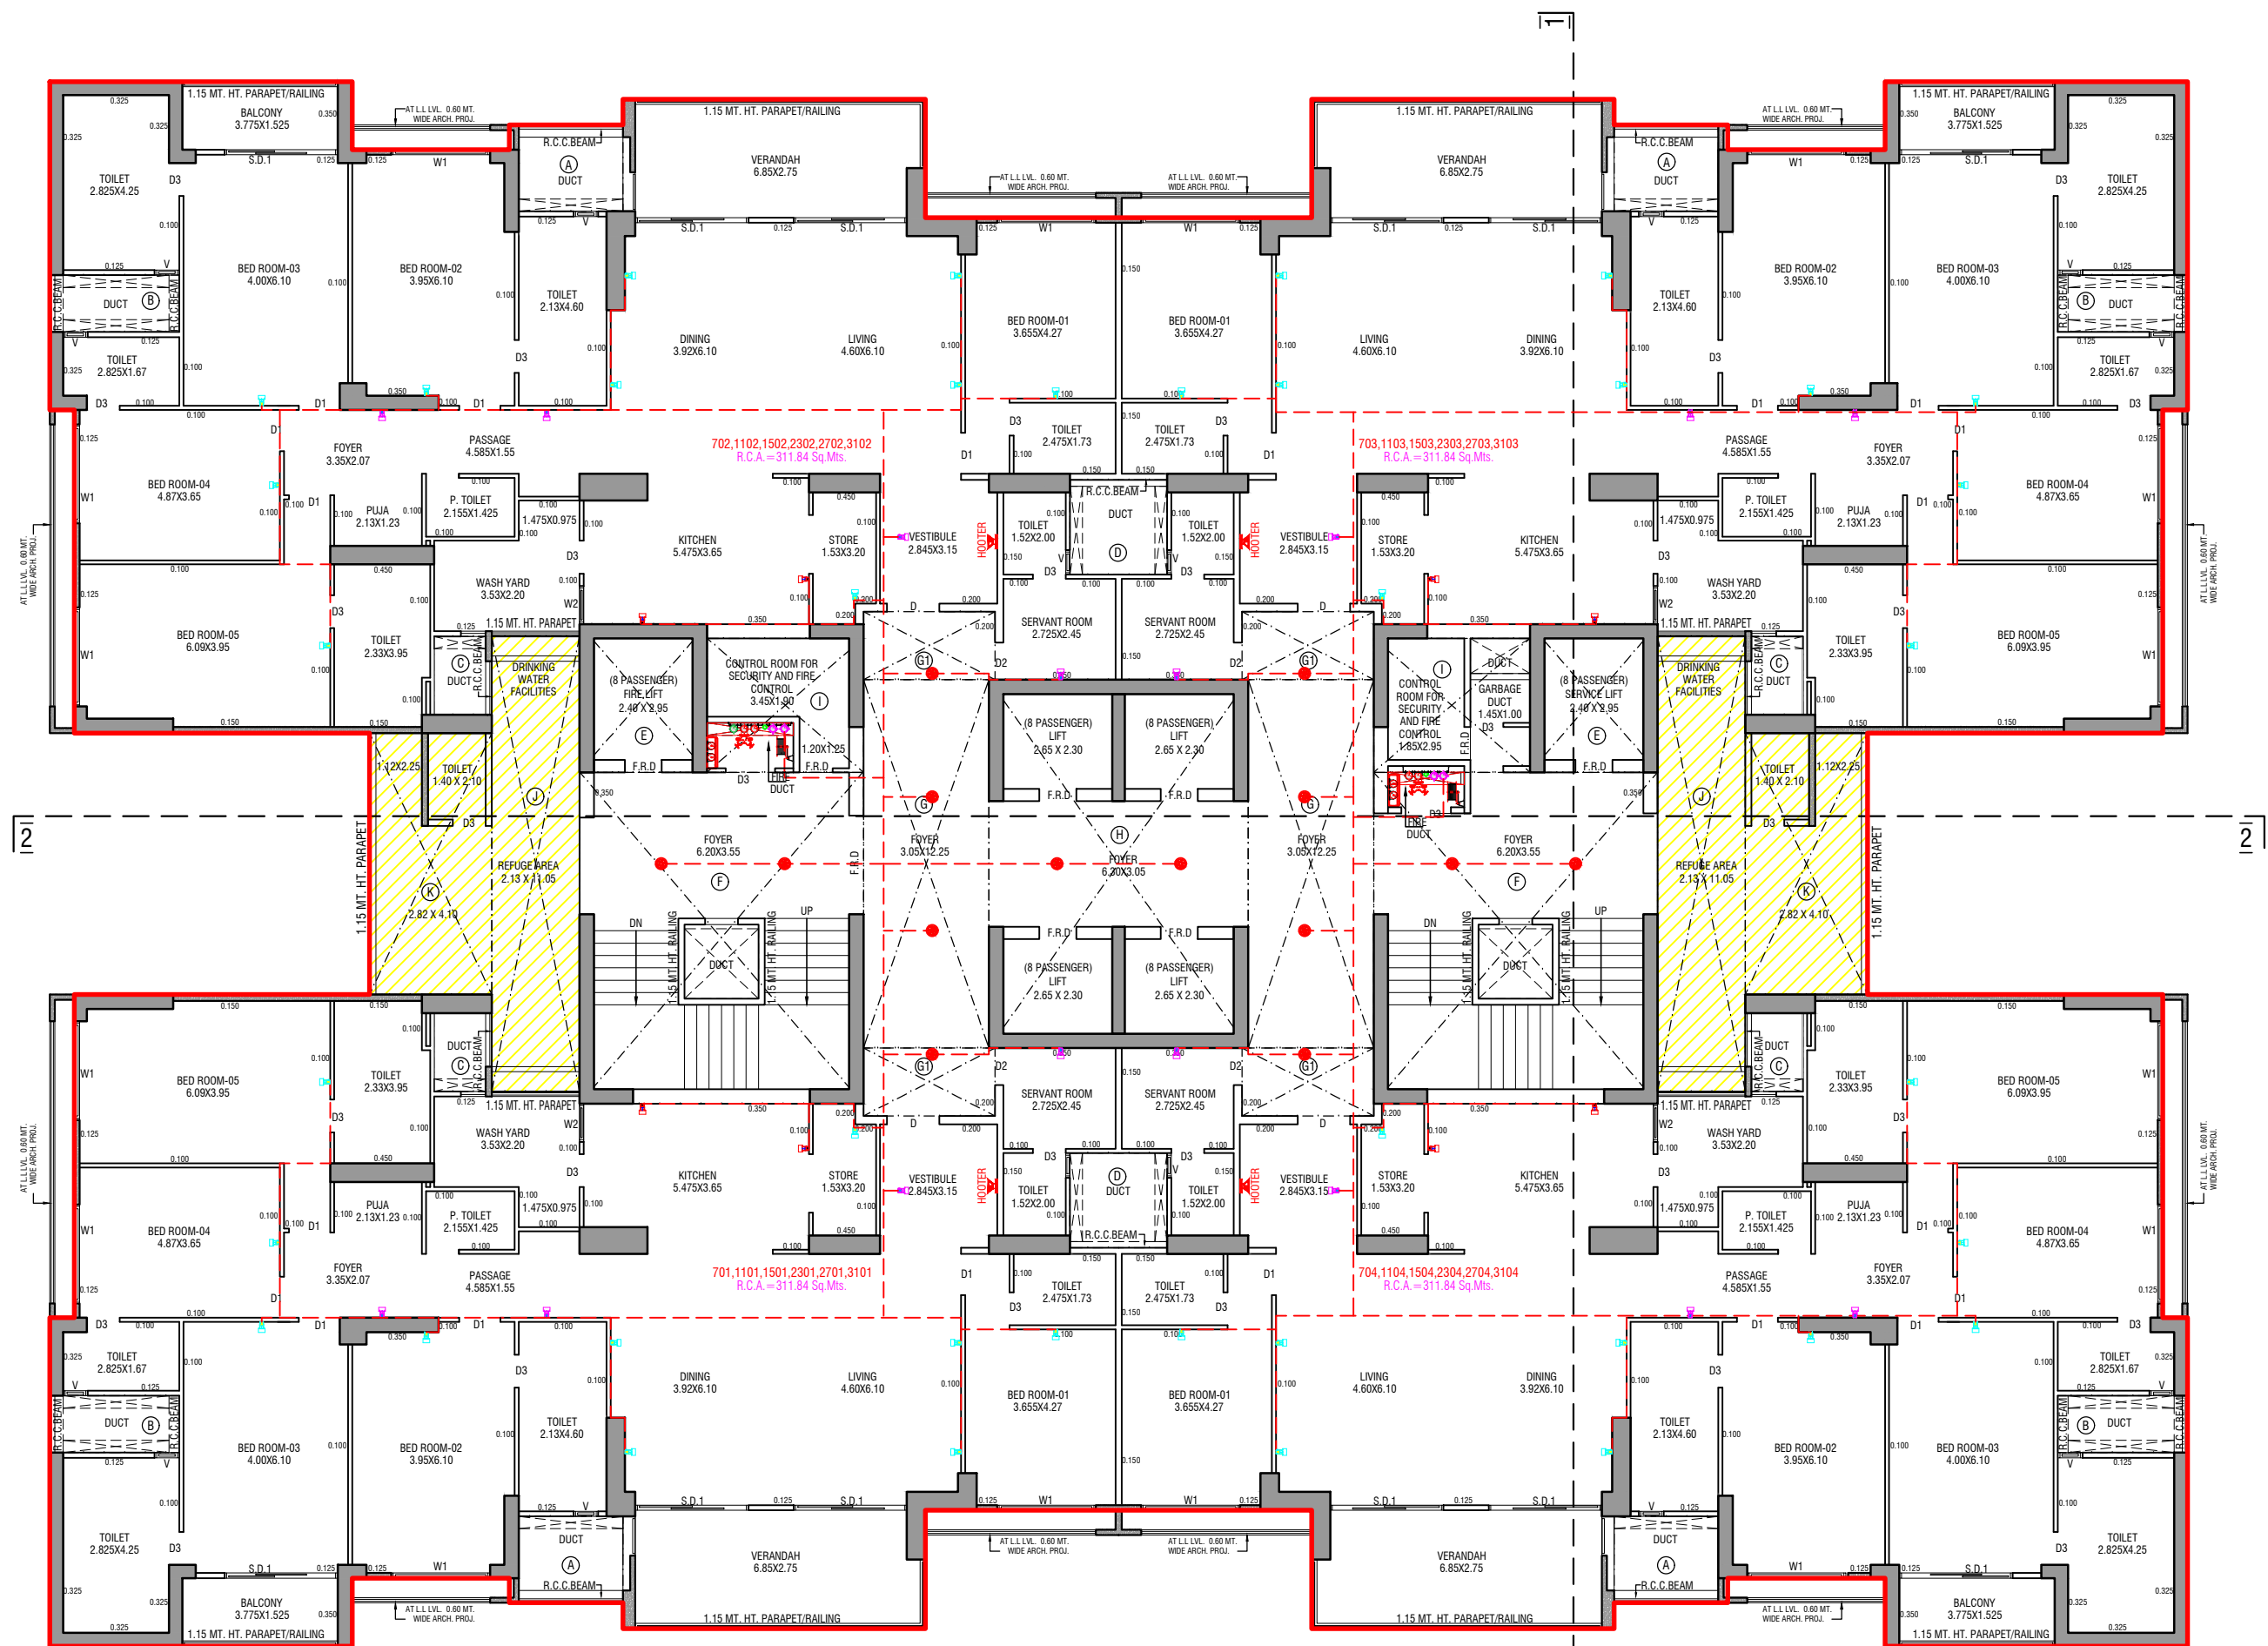


7TH,11TH,15TH,23RD,27TH,31ST REFUGE FLOORS

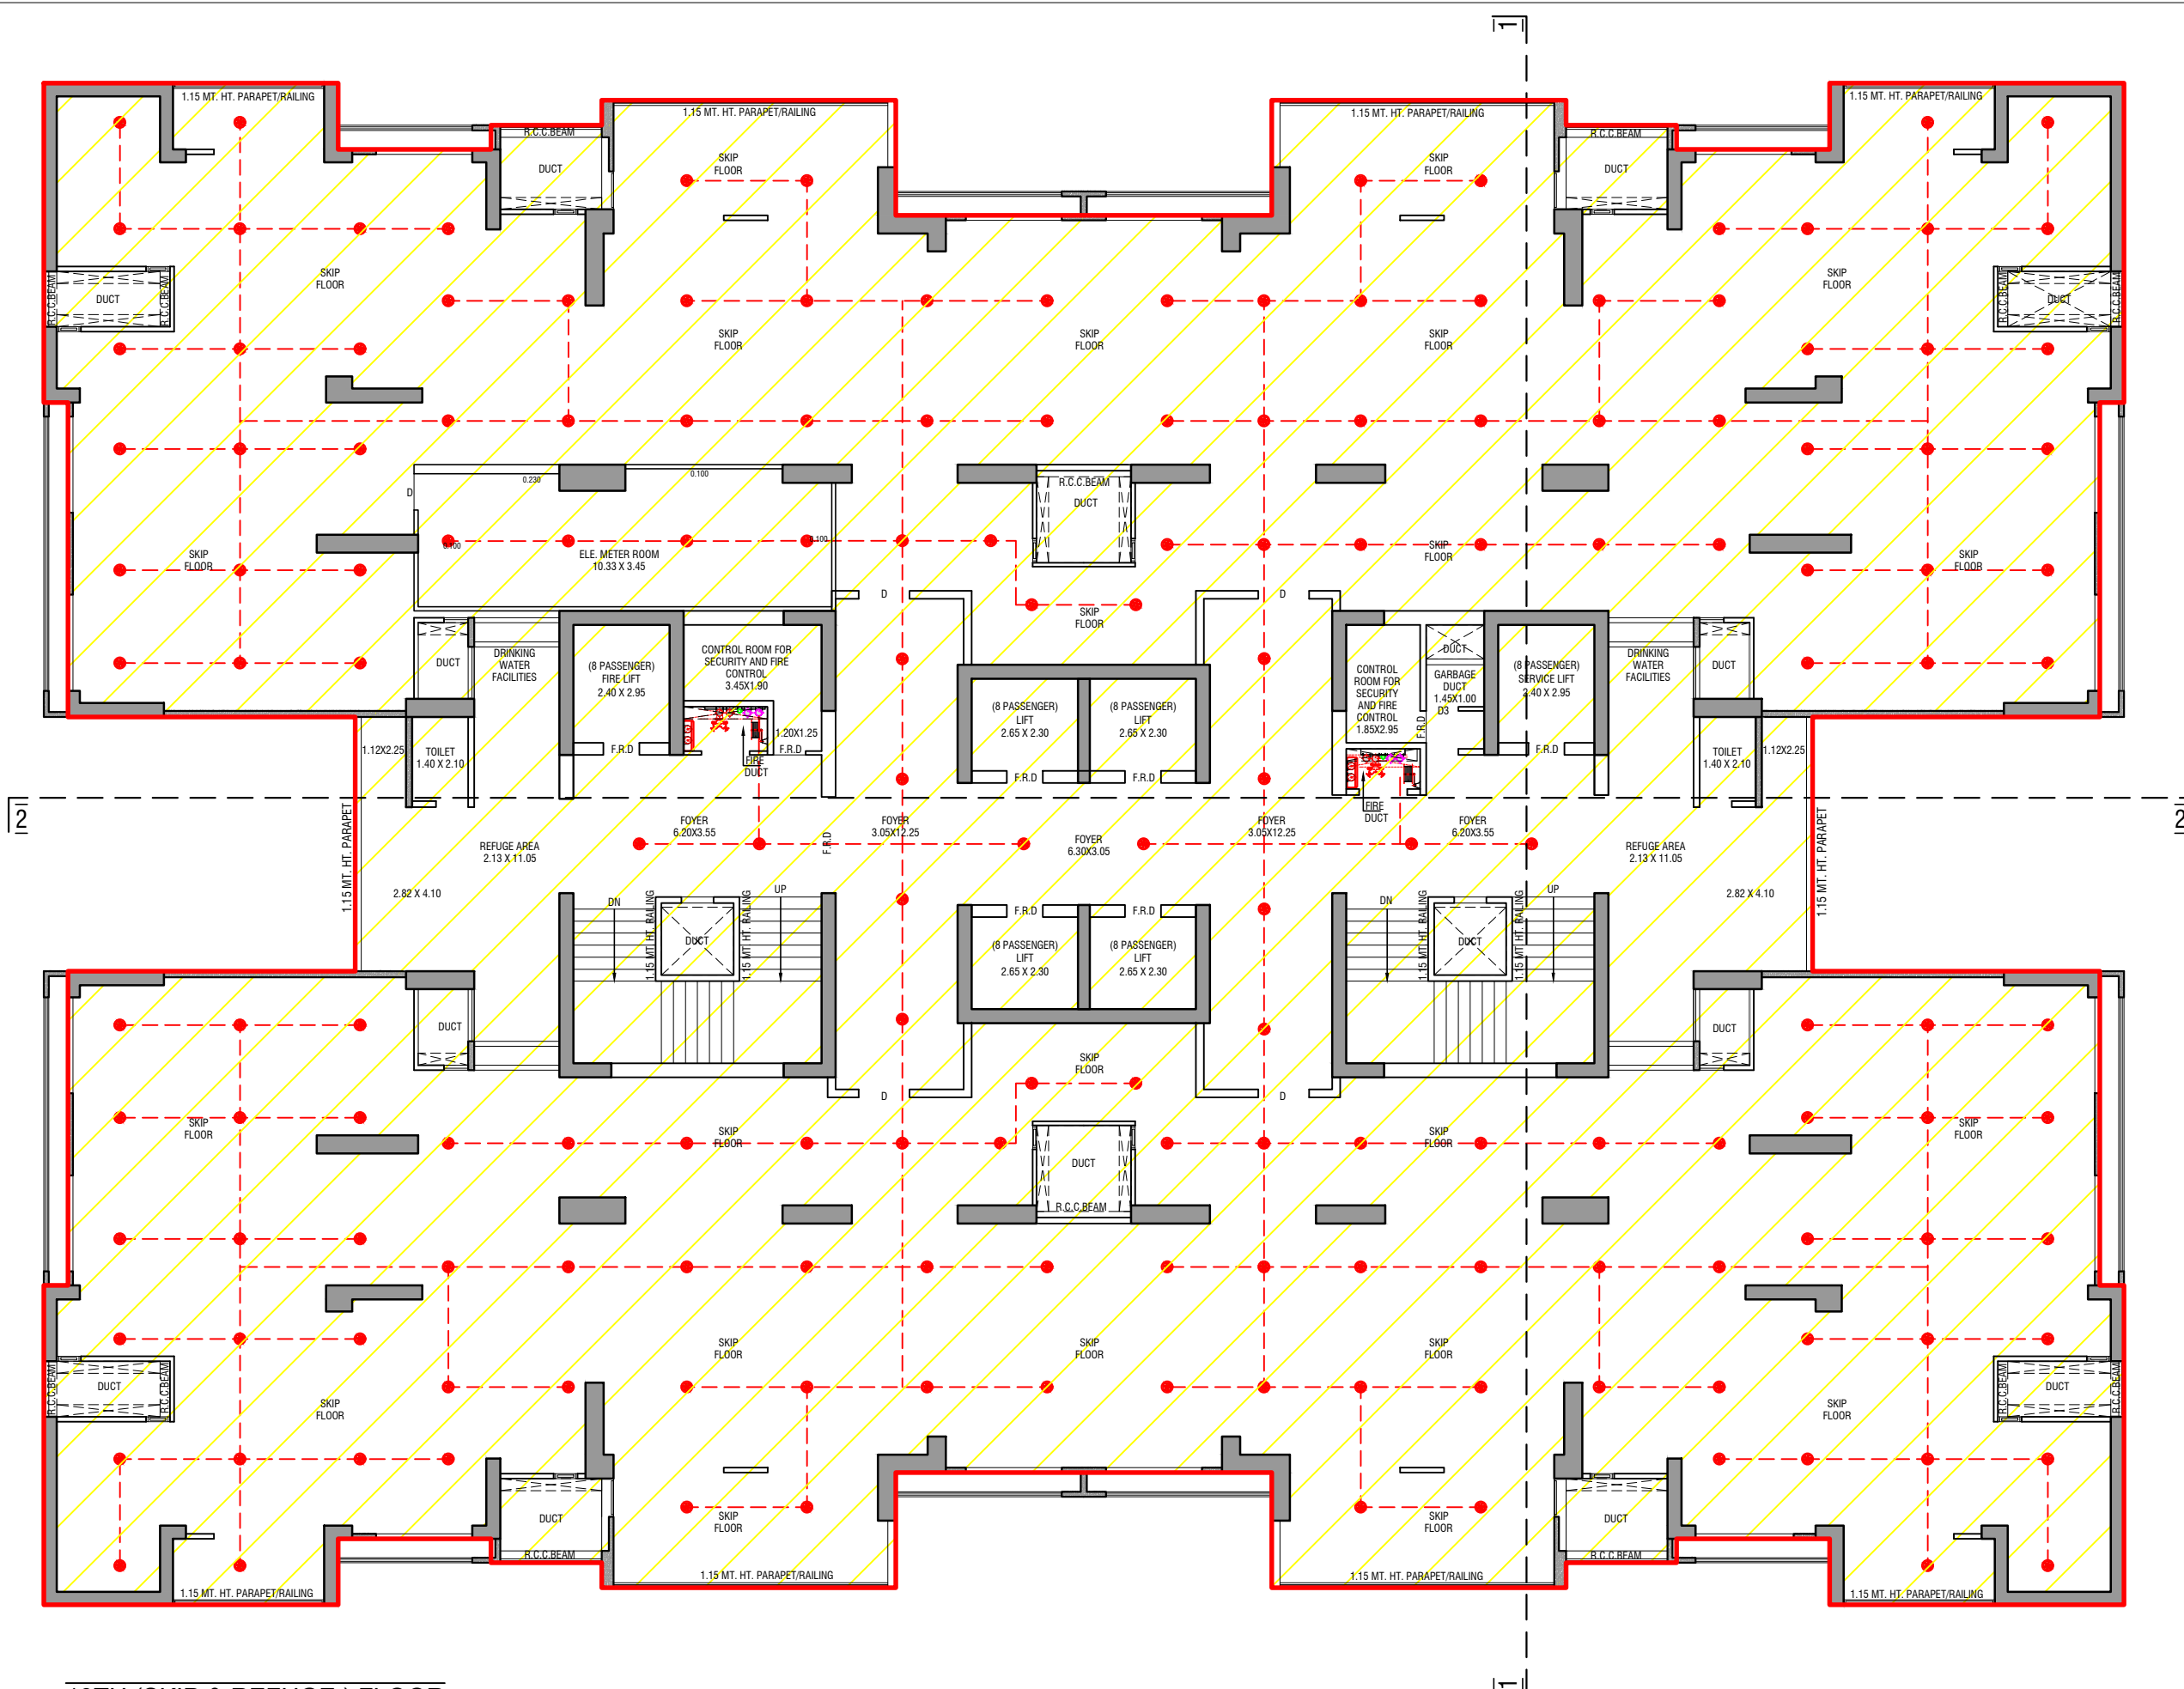

19TH (SKIP & REFUGE) FLOOR




32ND FLOOR PLAN

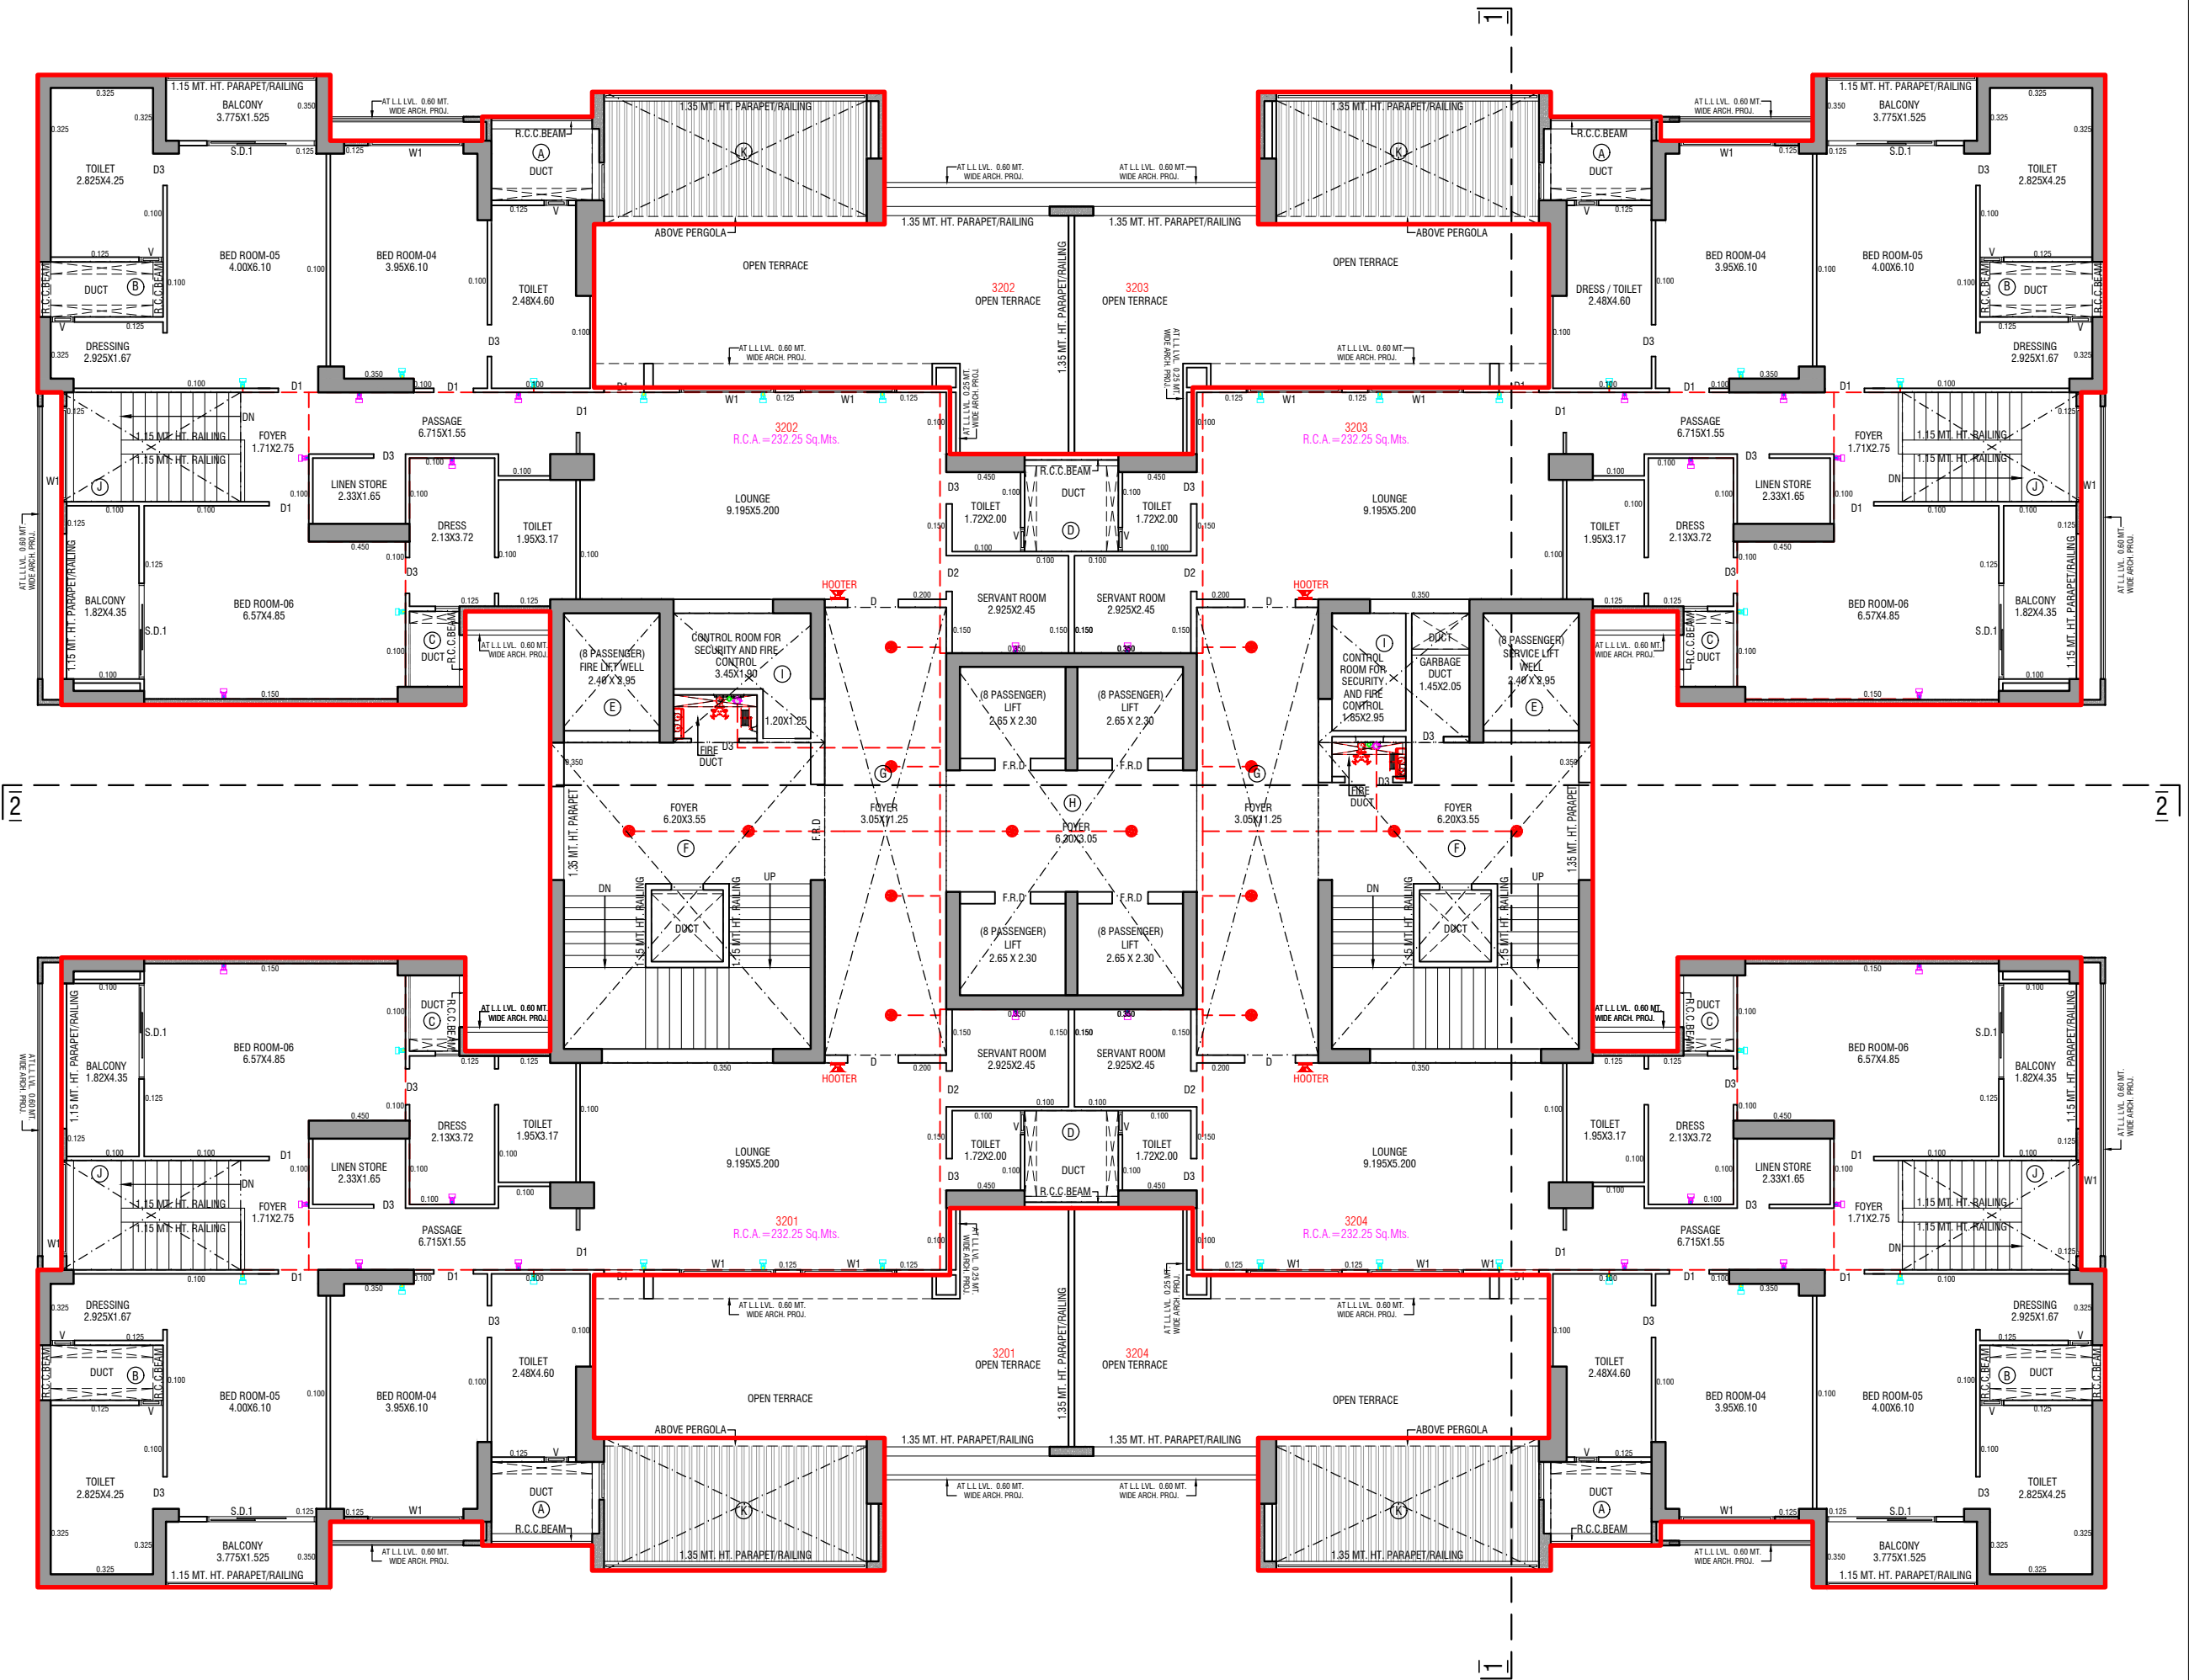


33RD FLOOR PLAN




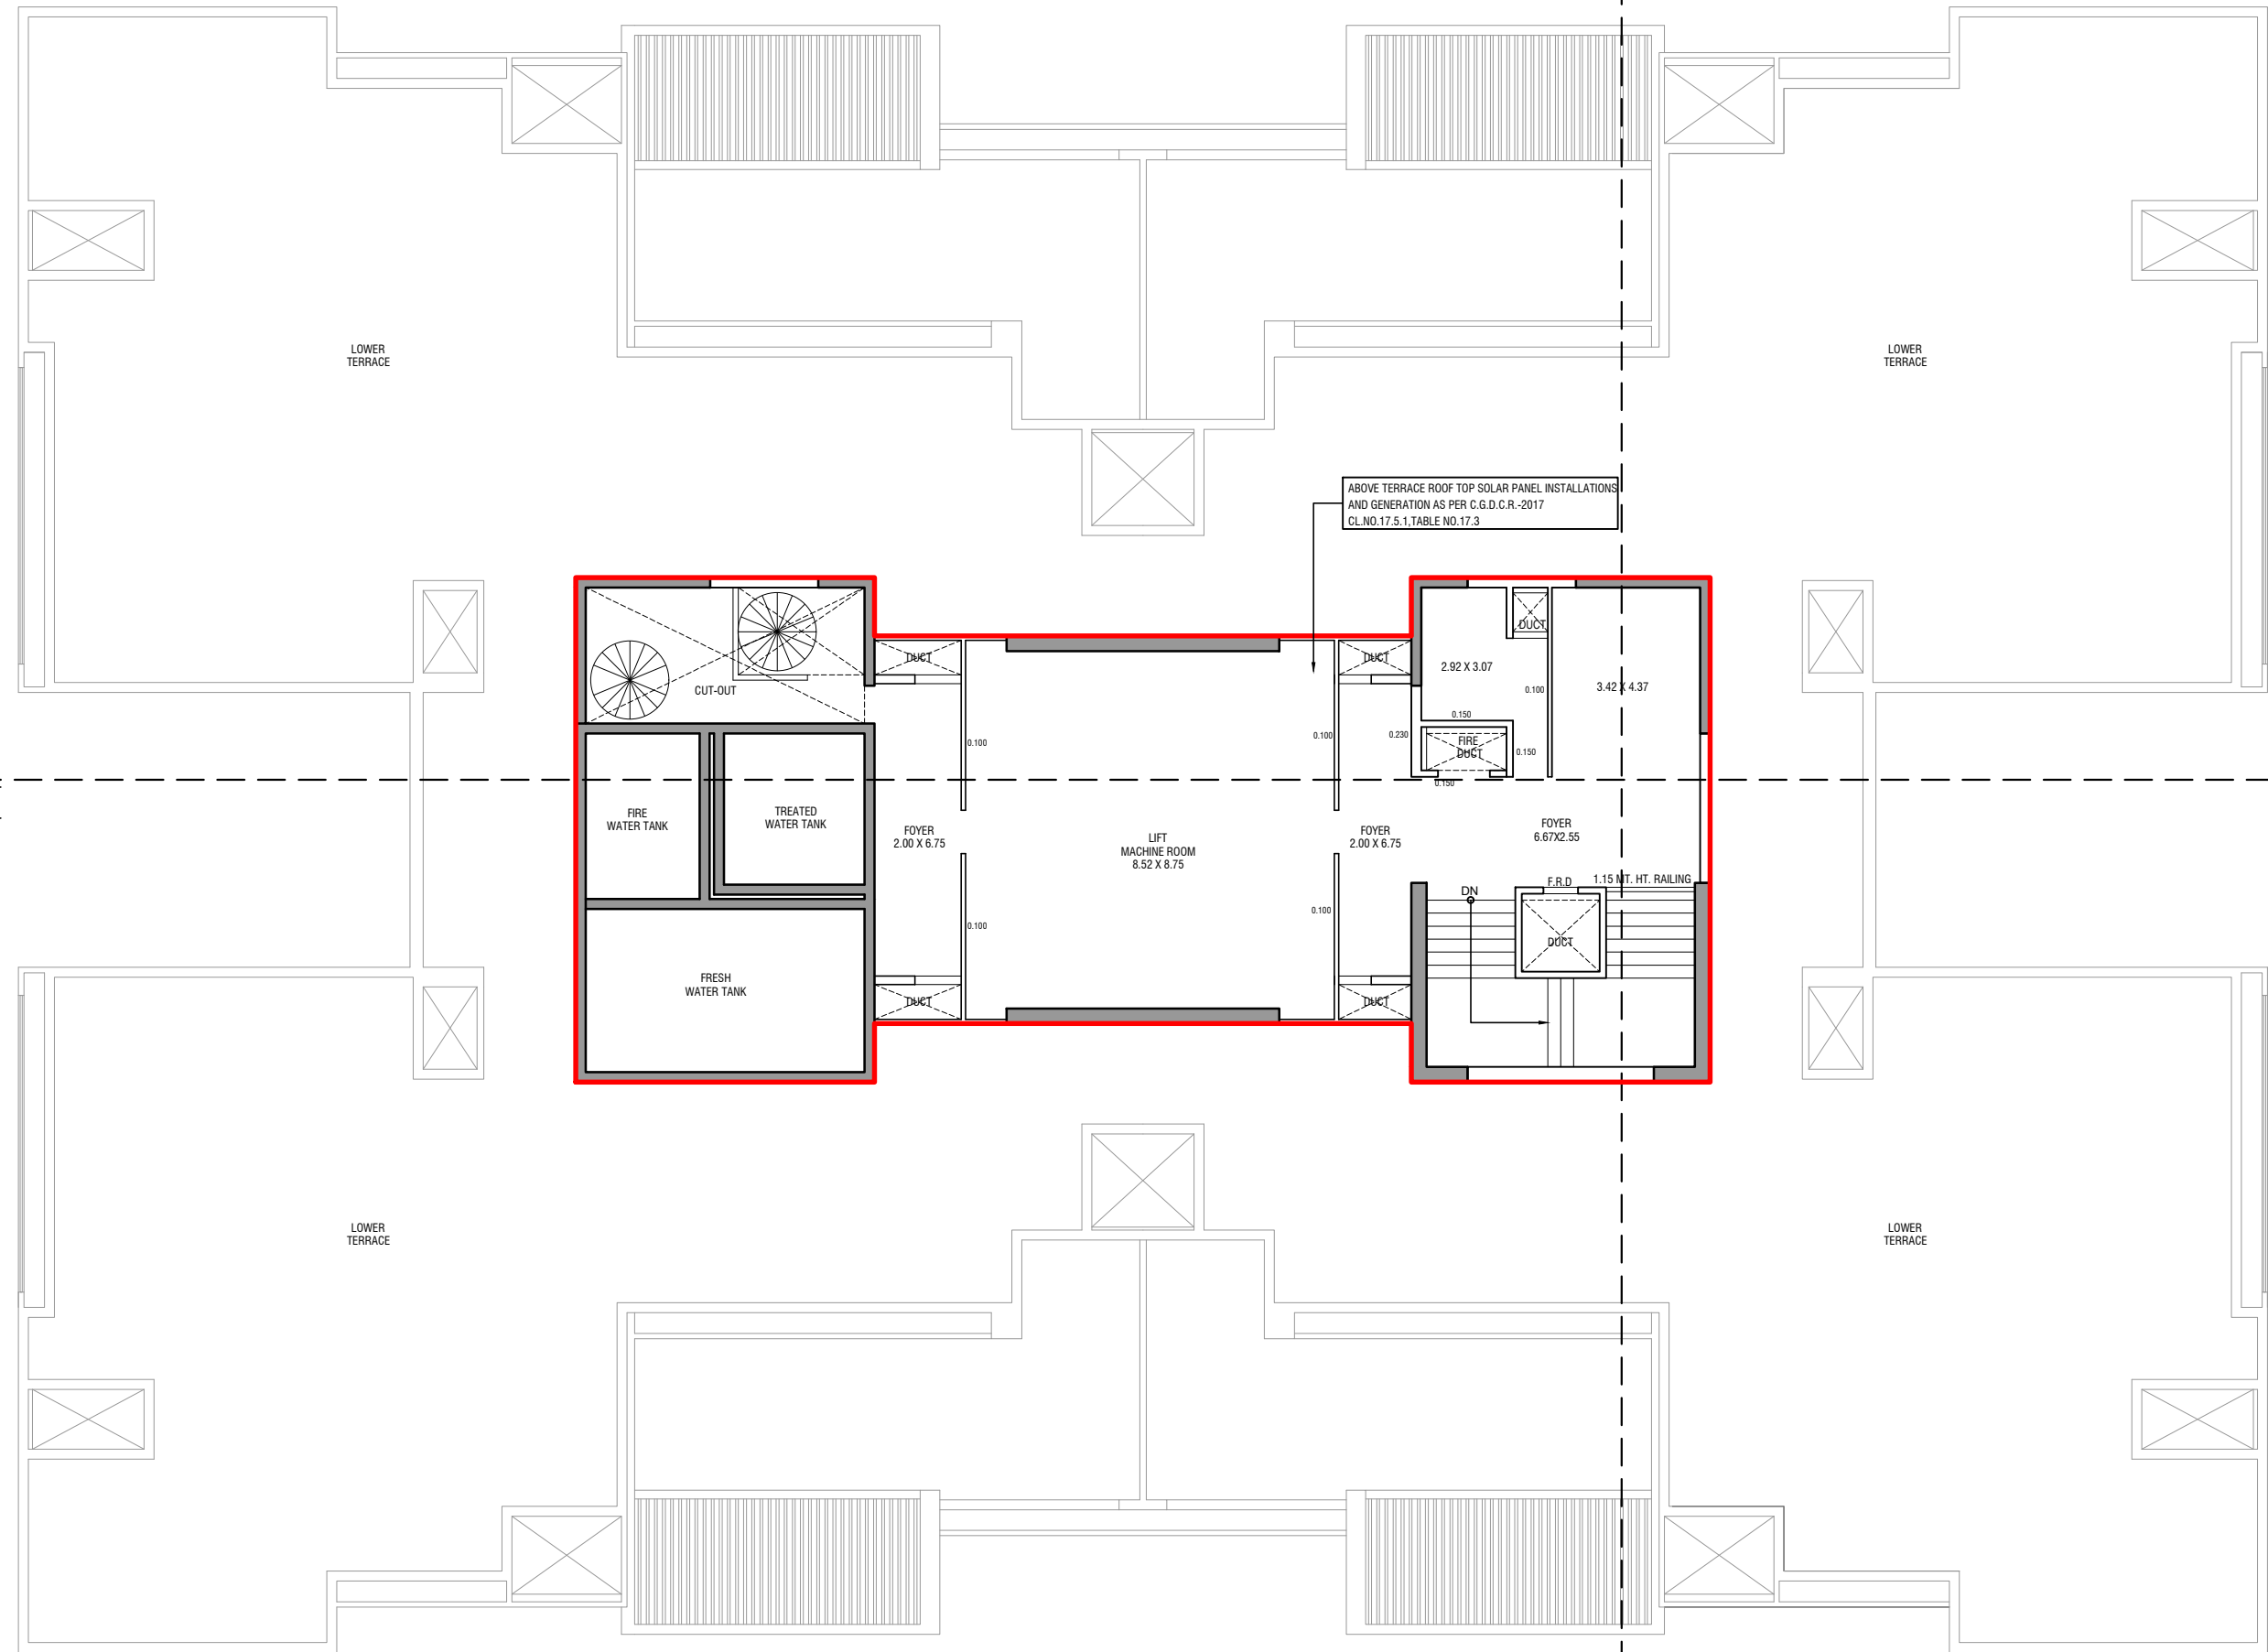



L.M.R & O.H.W.T. FLOOR

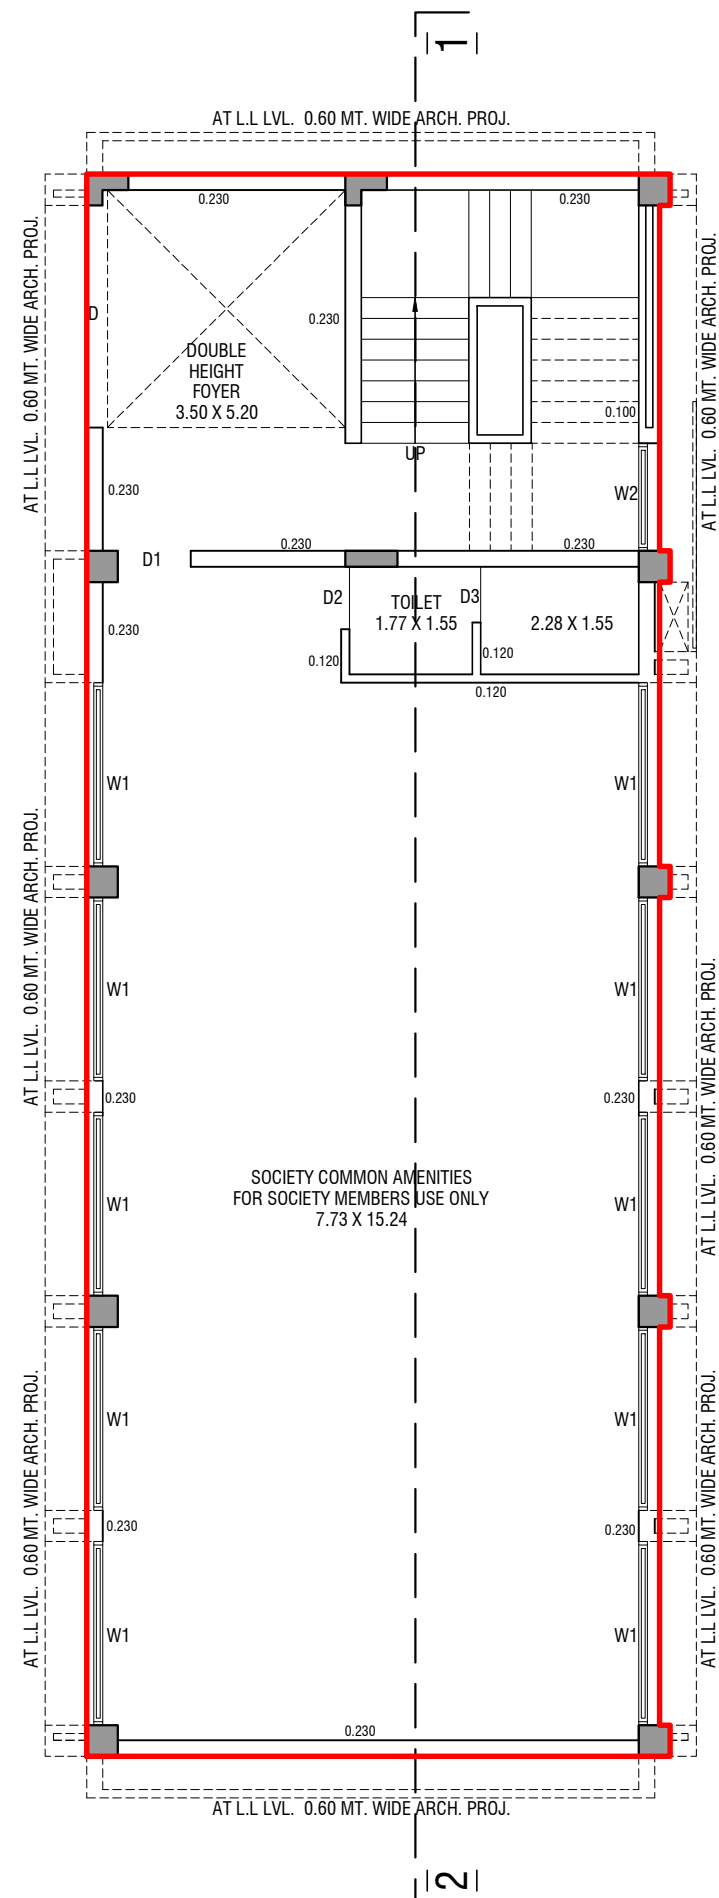

GROUND FLOOR PLAN

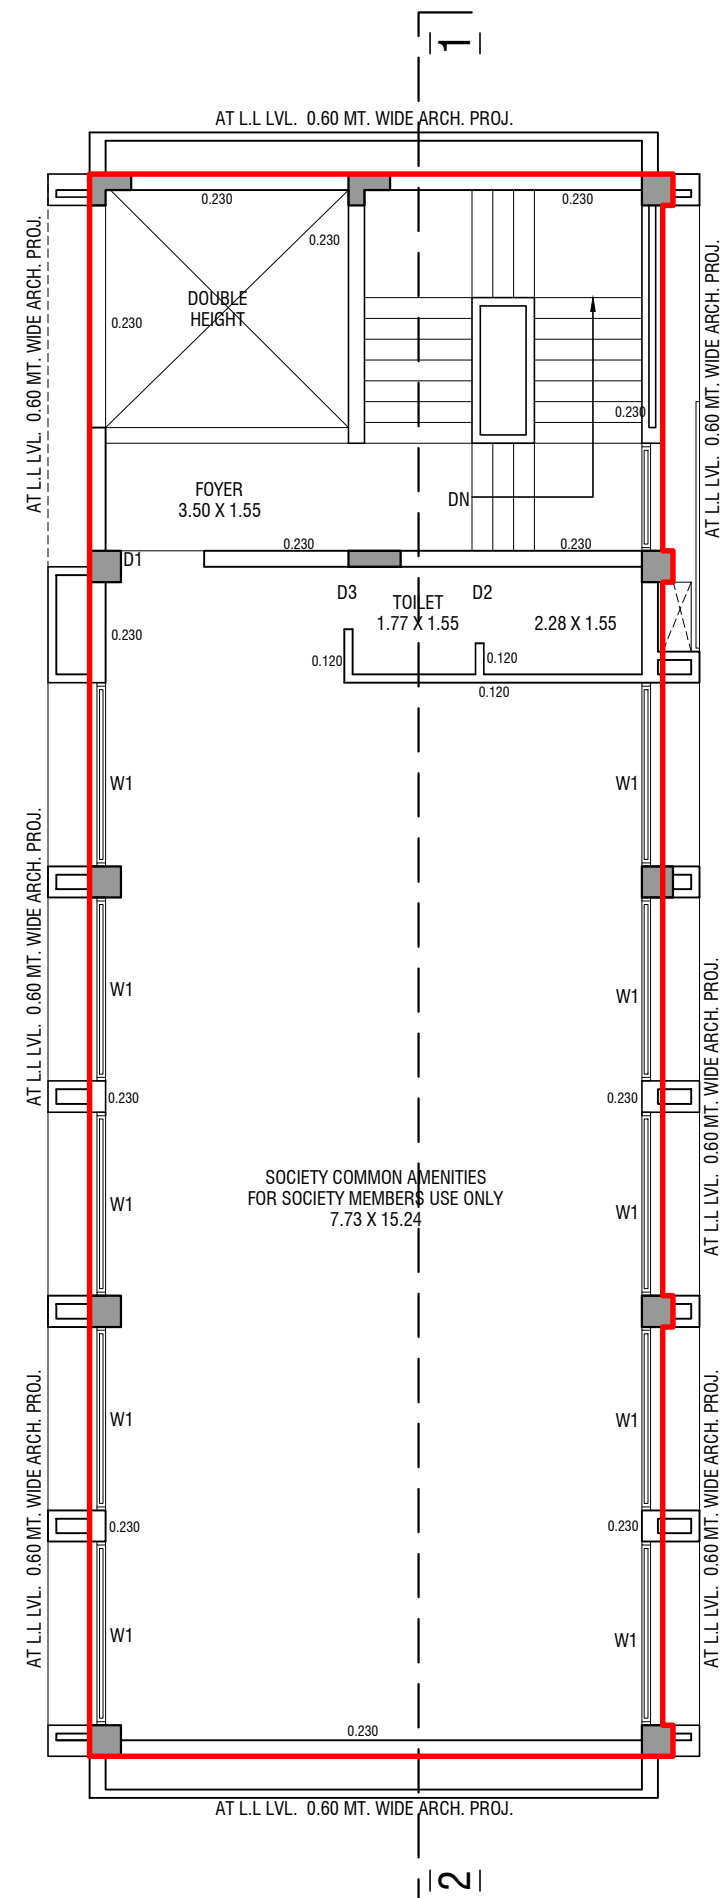


1ST FLOOR PLAN

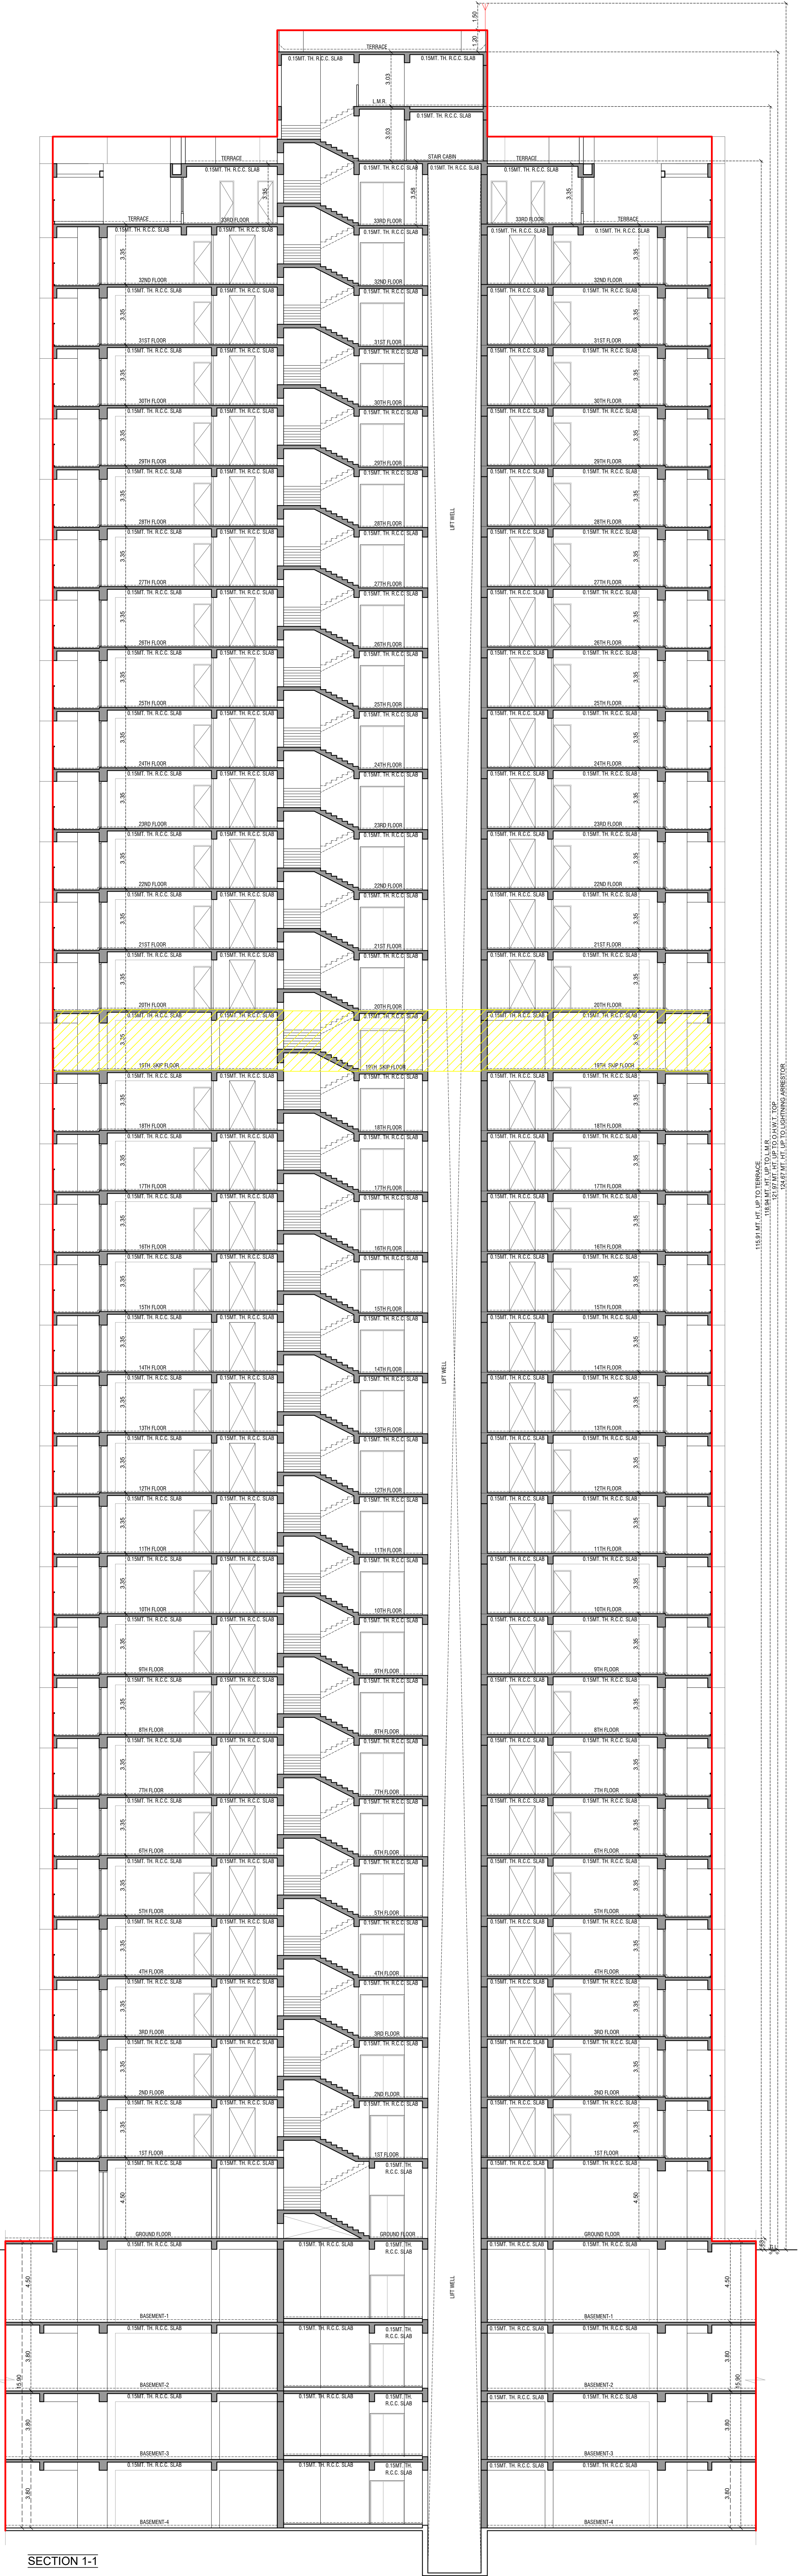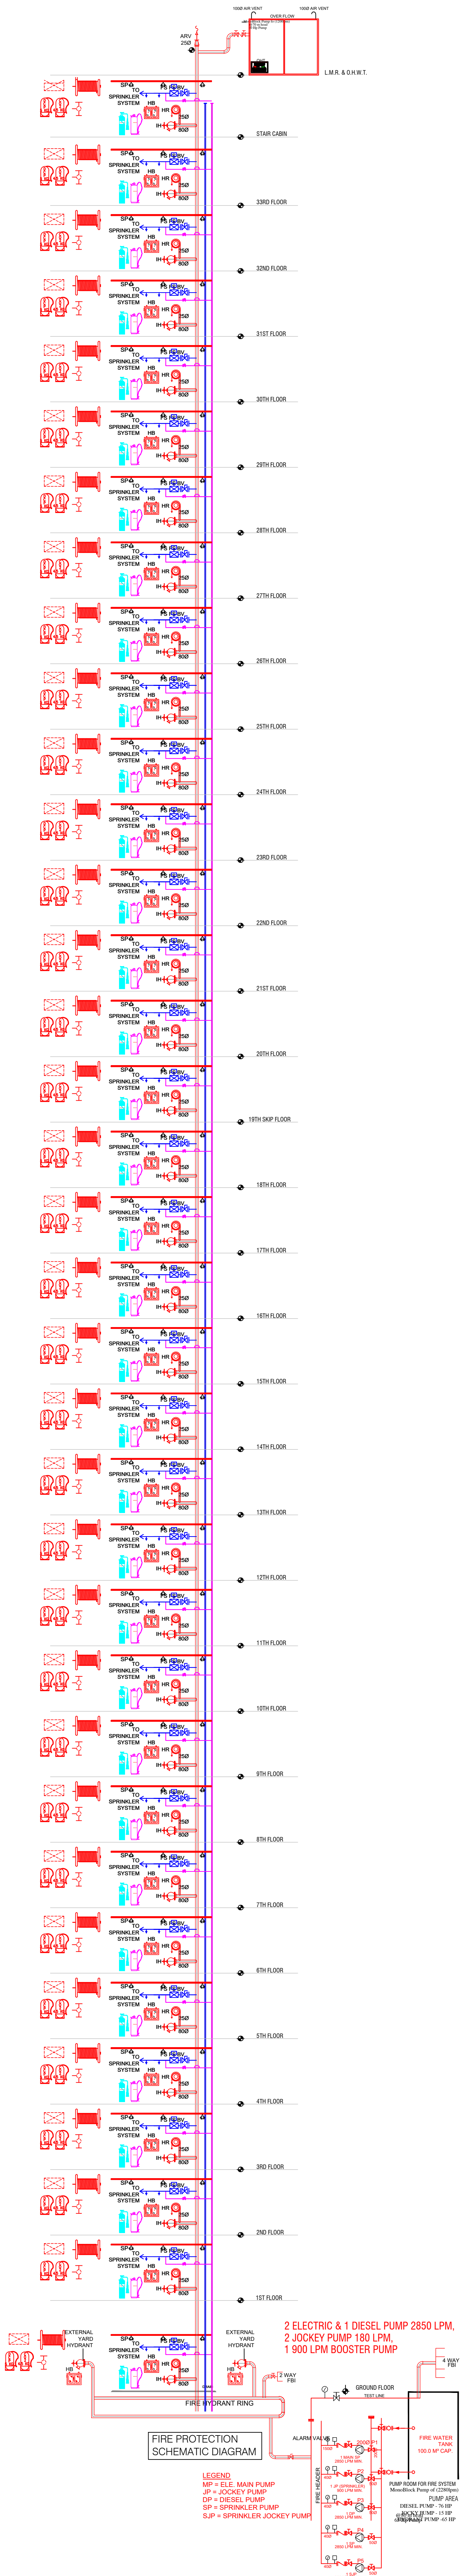

|                        |                     |
|------------------------|---------------------|
| SCHEDULE FOR OPENING:- |                     |
| D = 1.35 X 2.10        | S.O.T = 3.05 X 2.10 |
| D1 = 1.00 X 2.10       | S.O.T = 2.70 X 2.10 |
| D2 = 0.90 X 2.10       | S.O.T = 1.50 X 2.10 |
| COLOUR NOTE:-          |                     |
| PROP. WORK:-           | STAR DETAILS:-      |
| WIDTH - 2.05 MT.       | WIDTH - 2.05 MT.    |
| TRUSS - 0.30 MT.       | TRUSS - 0.30 MT.    |
| RISER - 0.16 MT.       | RISER - 0.16 MT.    |
| DEVELOPER              | OWNER               |
| STRUCTURE ENGINEER     | ENGINEER            |
| S.O.R.                 | P.O.W.              |
| AUTHORITY              |                     |



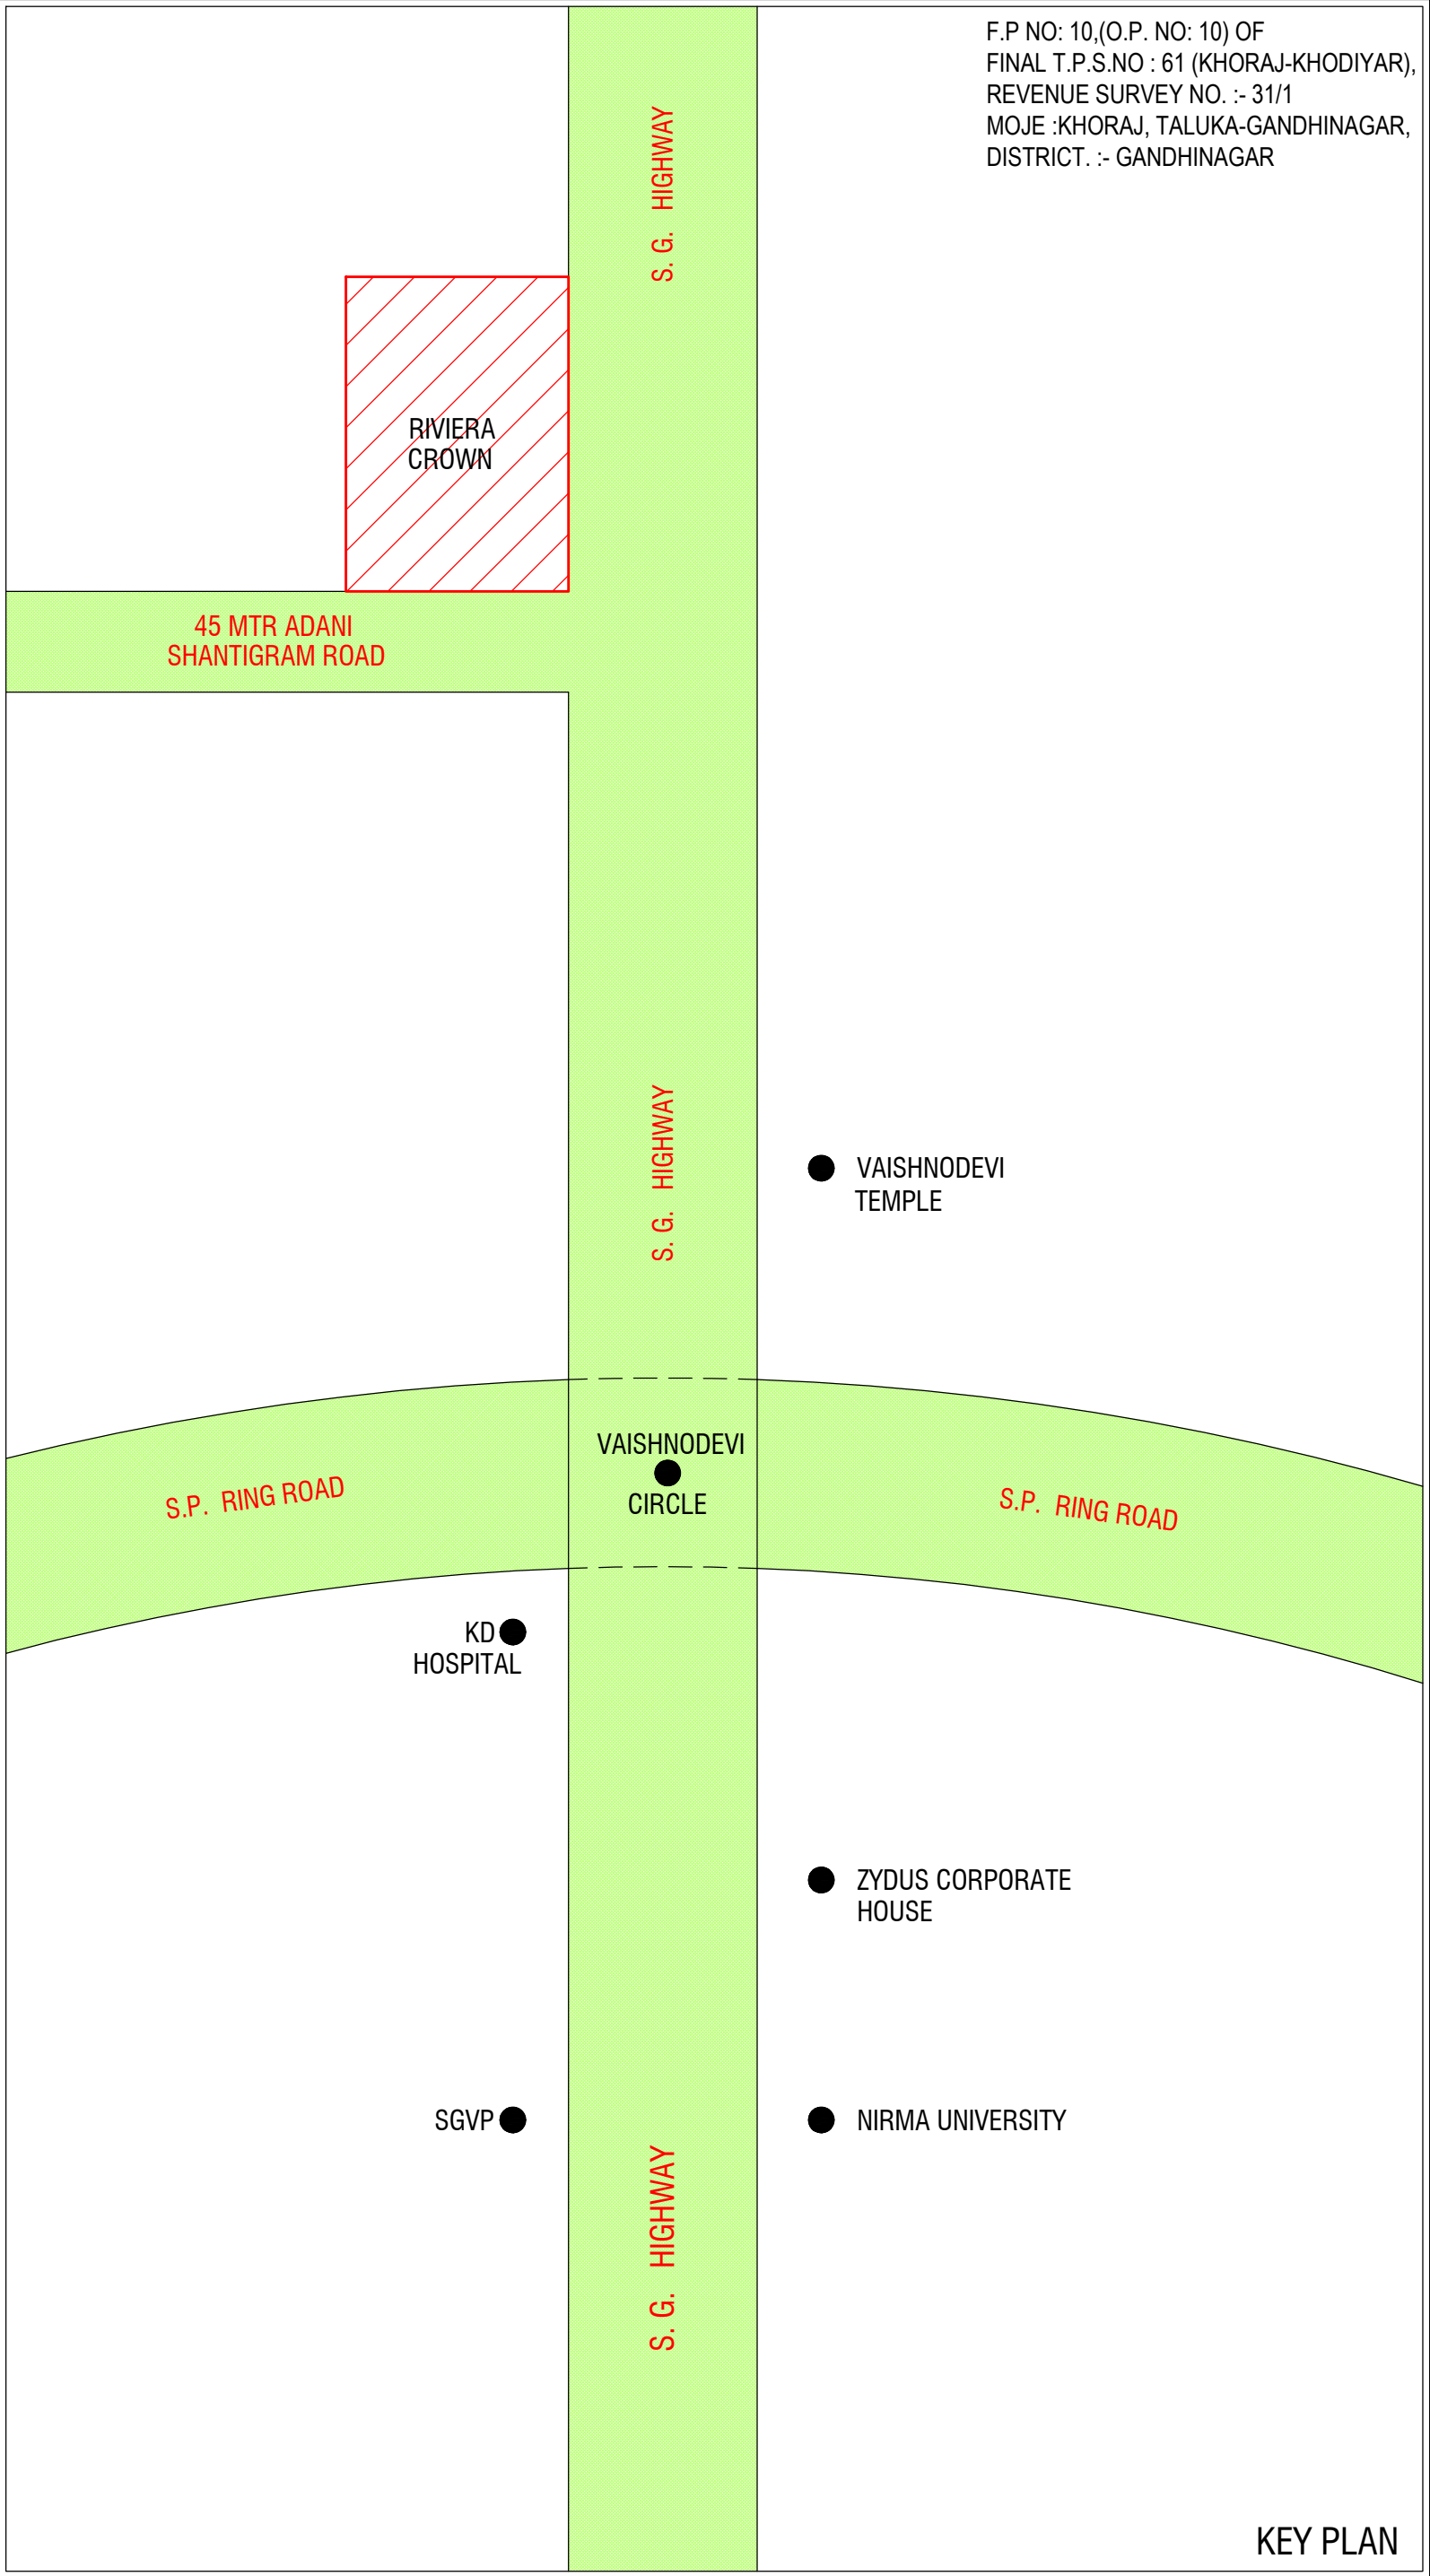

# DISCLAIMER

- The brochure is for the easy presentation of the Project. It should not be considered as a part of the legal documents. For further information regarding the Project the Member / customer is requested to check the details on RERA website or at the Developer's office before going ahead with the booking.
- The furniture and fixtures, electrical appliances and other loose items shown in the brochure are only for illustrative purposes and do not form a part of the standard product on sale. The furniture layout shown in the brochure is only suggestive and subject to change as per site conditions and as per the instructions of the Project Architect.
- The Promoter / Developer reserves the right to make changes in the Project, its amenities and specifications as may be suggested by the Project Architect or the Structure consultant and any such changes made shall be binding on the customers / members of the Project.
- The Promoter / Developer reserves the right to make minor on-site changes during the course of construction and such changes shall be binding on all the members / customers of the Project.
- The dimensions shown in the brochure are approximate and calculated from unfinished surfaces and are rounded off to nearest whole number. The carpet area mentioned is calculated as per the provisions of the RERA Act with the help of Autocad software.
- The images (interior and exterior views) in the brochure are computer stimulated graphics for representational purpose and are subject to errors and omissions. The images used may be stock images or images based on the architectural plans of the Project. They shall not be construed as actual depictions of the Project.
- The north direction shown in the brochure is approximate and can be erroneous. The Member / Customer is expected to verify the same personally before going ahead with the booking.
- The Key Plan in the Brochure is not to scale and does not depict the exact location of the Project or the connecting road network or other abutting structures or landmarks. It is only for representation purpose and gives a rough idea about the approximate location of the Project. The Member / Customer is requested to visit the Project site and check the physical location of the Project and its surroundings before going ahead with the booking.

**GOYAL & CO.(CONST) PVT. LTD.**

SITE ADDRESS:

RIVIERA CROWN,  
NR. ADANI SHANTIGRAM, KHORAJ  
AHMEDABAD – 382421

**GOYAL & CO.(CONST) PVT. LTD.**

OFFICE ADDRESS:

GOYAL HOUSE,  
OPP. KARNAVATI CLUB,  
S. G. HIGHWAY,  
AHMEDABAD - 380015

---

**ARCHITECT**

**APURVA AMIN**

---

**STRUCTURE CONSULTANT**

**N K SHAH**

**(N K SHAH CONSULTING ENGINEERS)**

---