

Millennium Infrastructure

ADJ. S.P. NO. :- 1

ADJ. R.I. NO. :- 726+729/PAIKI

0.41 MT.WIDE T.P.S. ROAD
AREA GOING IN T.P.S. ROAD
AREA = 14.83 SQMT.

18.00 MT. WIDE T.P.S. ROAD

COMPOUND WALL SHALL NOT BE CONSTRUCTED ON BOUNDARY AS PER NOTIFICATION NO.-GHV/95 OF 2018/PRC-102018-5068-L DT.-21-07-2018, FIRE REGULATION-2016

0.23 MT. TH. R.C.C. WALL

MECHANICAL CAR PARKING

5.50 MT. WIDE DRIVE WAY

4.77 MT. WIDE DRIVE WAY

6.19 MT. WIDE DRIVE WAY

5.31 MT. WIDE DRIVE WAY

PLATFORM 6.00 x 4.50

RAMP UP

6.00 MT. WIDTH RAMP UP
LENGTH = 28.35 RAMP SLOPE = 1:7

1.15 MT. HT. PARAPET WALL

2.00 MT. WIDE PASSAGE

FIRE LIFT 2.55 x 1.70

FOYER 2.16 x 1.82

LIFT 1.70 x 1.90

MECHANICAL TWO WHEELER PARKING

4.38 MT. WIDE DRIVE WAY

3.00 MT. WIDE DRIVE WAY

2.00 MT. WIDE DRIVE WAY

2.00 MT. WIDE DRIVE WAY

2.00 MT. WIDE DRIVE WAY

2.00 MT. WIDE DRIVE WAY

0.23 MT. TH. R.C.C. WALL

DUCT FOR POSITIVE PRESSURE VENTILATION (WITH FRESH AIR FAN)

7.50 MT. WIDE T.P.S. ROAD
AREA GOING IN T.P.S. ROAD
AREA = 384.20 SQMT.

45.00 MT. WIDE T.P.S. NATIONAL HIGHWAY

7.50 MT. WIDE T.P.S. ROAD

N

2ND BASEMENT PLAN

ADJ. F.P. NO. :- 76/PAIKI

ADJ. S.P. NO. :- 1

49.24

0.41

0.70 2.93 3.00 (2) 3.00 3.00 3.09

0.23 MT. TH. R.C.C. WALL

PLATFORM 6.00 x 6.30

RAMP UP

6.07 MT. WIDTH RAMP UP
LENGTH = 30.67 RAMP SLOPE = 1:7

6.07

20.43

(3)

6.30 6.29

0.40 6.00

DUCT FOR POSITIVE PRESSURE VENTILATION (WITH FRESH AIR FAN)

MECHANICAL CAR PARKING

5.50 MT. WIDE DRIVE WAY

2.00 MT. WIDE DRIVE WAY

MECHANICAL TWO WHEELER PARKING

17.91

0.23 MT. TH. R.C.C. WALL

3.96

(4)

13.61

0.23 MT. TH. & 1.15 MT. HT. PARAPET R.C.C. WALL

PLATFORM 4.50 x 6.62

RAMP DN

6.00 MT. WIDTH RAMP UP
LENGTH = 28.35 RAMP SLOPE = 1:7

6.00

0.30 MT. TH. R.C.C. WALL

FIRE LIFT 1.70 x 2.85

FIRE LIFT 2.55 x 1.70

FOYER 1.80 x 4.08

1.88 MT. WIDE PASSAGE

DN

UP

LIFT 1.70 x 1.90

1.20 MT. TRANSFER BAY

FOR DISABILITY

MECHANICAL CAR PARKING

MECHANICAL TWO WHEELER PARKING

3.00 MT. WIDE DRIVE WAY

2.00 MT. WIDE DRIVE WAY

0.23 MT. TH. R.C.C. WALL

40.94

40.94

6.00

0.71

(5)

ADJ. R. NO. :- 726+729/PAIKI

38.90

30.65 29.94

(1)

3.09

0.41 MT. WIDE T.P.S. ROAD
AREA GOING IN T.P.S. ROAD
AREA = 14.83 SQMT.

36.13

24.36

18.00 MT. WIDE T.P.S. ROAD

COMPOUND WALL SHALL NOT BE CONSTRUCTED ON BOUNDARY AS PER NOTIFICATION NO.-GHV/95 OF 208/PRC-102018-5068-L DT.-21-07-2018, FIRE REGULATION-2016

0.41

3.45

3.45

44.81

7.50 MT. WIDE T.P.S. ROAD
AREA GOING IN T.P.S. ROAD
AREA = 384.20 SQMT.

7.53

7.50

50.71

45.00 MT. WIDE T.P.S. NATIONAL HIGHWAY

7.50 MT. WIDE T.P.S. ROAD

N

1ST BASEMENT PLAN

ADJ. S.P. NO. :- 1

ADJ. R.S. NO. :- 726+729/PAIKI

SOCIETY OFFICE FOR SOC. MEMBER ONLY

COMMON PLOT = 201.98 SQ. MTR

SPACE FOR FOR DG SET

DUCT POSITIVE PRESS VENTILATION (WITH SHUTTER)

OWNERS WALL

0.23 MT. TH. & 1.15 MT. HT. PARAPET R.C.C. WALL

6.07 MT. WIDTH RAMP DN
LENGTH = 30.67 RAMP SLOPE = 1:7

RAMP DN

PLATFORM 4.50 x 6.30

2.00 MT. WIDE DRIVE WAY

MECHANICAL TWO WHEELER PARKING

METER ROOM

SHOP G12

SHOP G11

SHOP G10

SHOP G9

2.82 MT. WIDE PATH WAY 1.12 MT. SLOPE

FOYER

FIRE LIFT 1.70 x 2.85 12 PERSON CAPACITY

FIRE LIFT 2.55 x 1.70 12 PERSON CAPACITY

LIFT 1.70 x 1.90 08 PERSON CAPACITY

LIFT 1.70 x 2.55 12 PERSON CAPACITY

HANDICAP TOILET 50 x 1.75

SHOP G1

SHOP G2

SHOP G3

SHOP G4

SHOP G5

SHOP G6

SHOP G7

SHOP G8

1.20 MT. TRANSFER BAY

1.20 MT. TRANSFER BAY

FOR DISABILITY

FOR DISABILITY

3.00 MT. WIDE DRIVE WAY

1.80 MT. WIDE PATH WAY 1.12 MT. SLOPE

6.00 MT. WIDE DRIVE WAY

LOADING / UNLOADING

LOADING / UNLOADING

6.00 MT. WIDE APPROACH ROAD (TOTAL LENGTH :- 43.97)

18.00 MT. WIDE T.P.S. ROAD

COMPOUND WALL SHALL NOT BE CONSTRUCTED ON BOUNDARY AS PER NOTIFICATION NO.-GHV/95 OF 2018/PRC-102018-5068-L DT.-21-07-2018. FIRE REGULATION-2016


0.41 MT. WIDE T.P.S. ROAD AREA GOING IN T.P.S. ROAD AREA = 14.88 SQMT.


7.50 MT. WIDE T.P.S. ROAD
AREA GOING IN T.P.S. ROAD
AREA = 384.20 SQMT.

45.00 MT. WIDE T.P.S. NATIONAL HIGHWAY


7.50 MT. WIDE T.P.S. ROAD

GROUND FL. PARKING LAYOUT PLAN

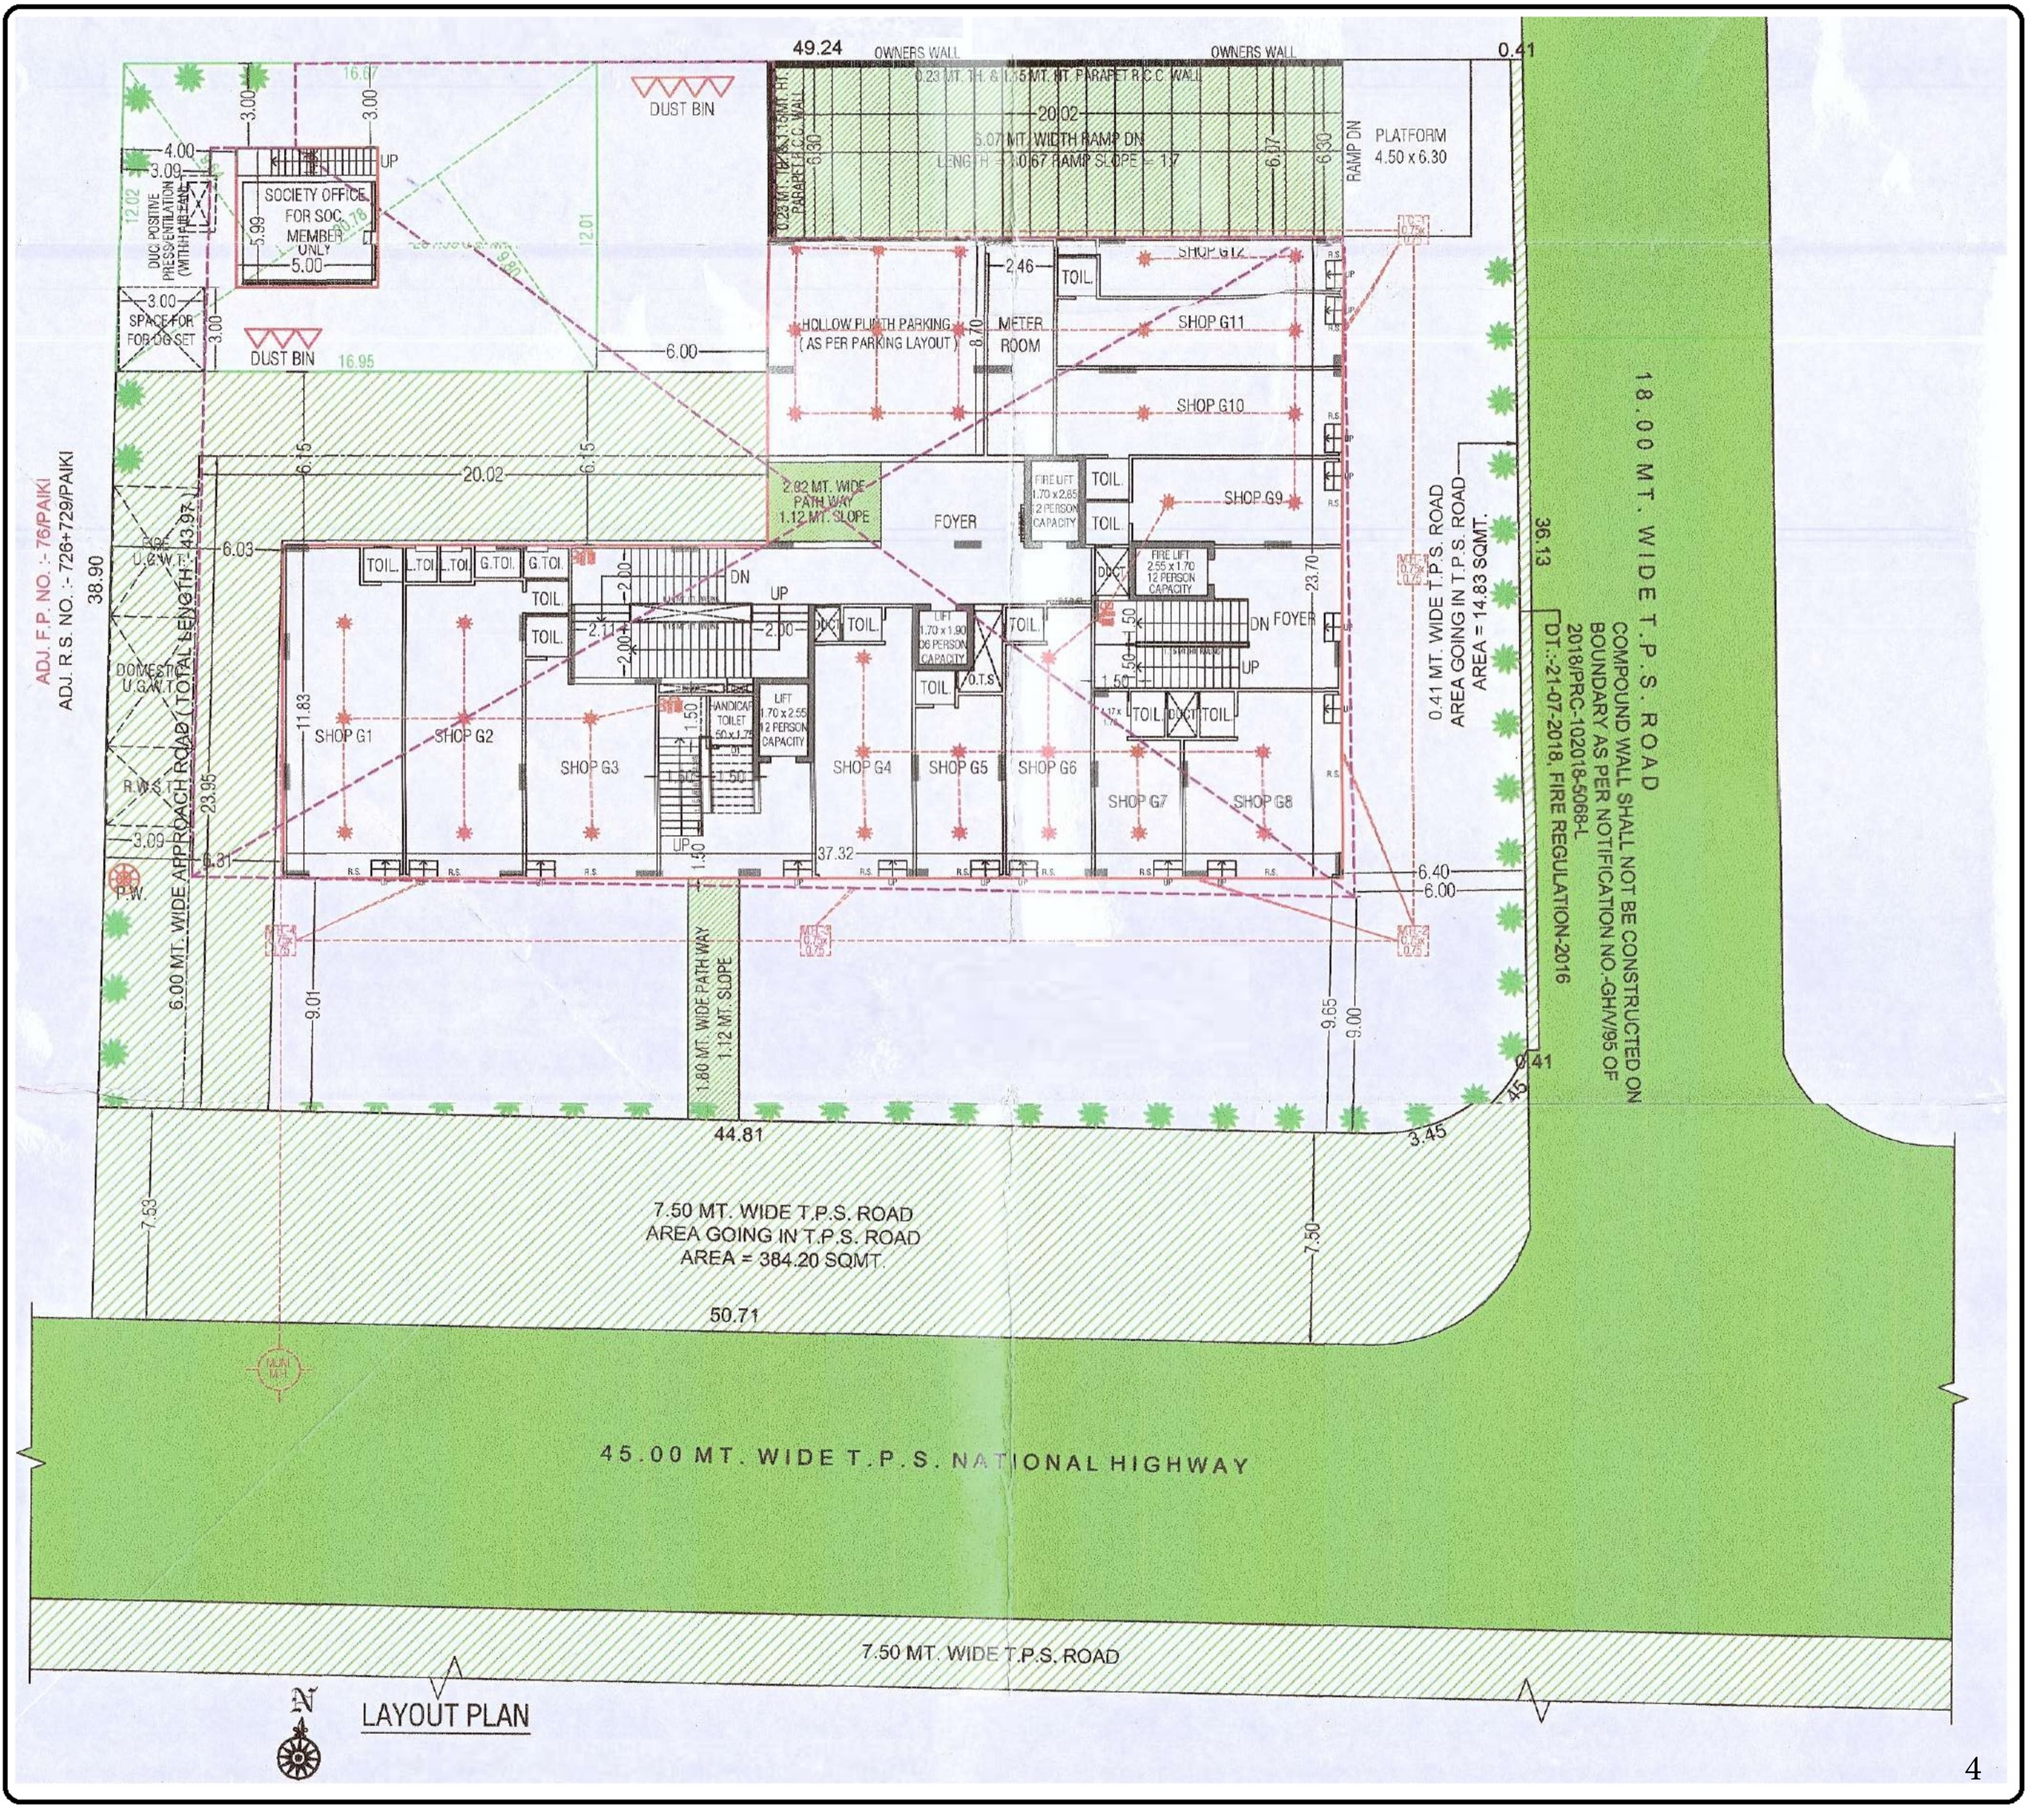

49.24
OWNERS WALL
OWNERS WALL
0.41
0.23 MT. TH. & 1.15 MT. HT. PARAPET R.C.C. WALL
20.02
5.07 MT. WIDTH RAMP DN
LENGTH = 13.67 RAMP SLOPE = 1:7
RAMP DN
PLATFORM
4.50 x 6.30
DUST BIN
SOCIETY OFFICE
FOR SOC.
MEMBER
ONLY
5.00
DUC POSITIVE PRESS/VENTILATION (WITH HUB FAN)
SPACE FOR
FOR DG SET
DUST BIN
16.95
6.00
HOLLOW PLINTH PARKING
(AS PER PARKING LAYOUT)
METER
ROOM
SHOP G12
SHOP G11
SHOP G10
SHOP G9
TOIL.
FIRE LIFT
1.70 x 2.85
12 PERSON
CAPACITY
2.92 MT. WIDE
PATH WAY
1.12 MT. SLOPE
FOYER
FIRE LIFT
2.55 x 1.70
12 PERSON
CAPACITY
LIFT
1.70 x 1.90
08 PERSON
CAPACITY
O.T.S.
DN
UP
FOYER
SHOP G1
SHOP G2
SHOP G3
SHOP G4
SHOP G5
SHOP G6
SHOP G7
SHOP G8
HANDICAP
TOILET
1.50 x 1.75
LIFT
1.70 x 2.55
12 PERSON
CAPACITY
37.32
38.90
20.02
23.95
11.83
23.70
6.03
6.15
6.15
2.46
8.70
2.11
2.00
1.50
6.31
3.09
6.40
6.00
0.41 MT. WIDE T.P.S. ROAD
AREA GOING IN T.P.S. ROAD
AREA = 14.83 SQMT.
18.00 MT. WIDE T.P.S. ROAD
COMPOUND WALL SHALL NOT BE CONSTRUCTED ON
BOUNDARY AS PER NOTIFICATION NO.-GHV/95 OF
2018/PRC-102018-5068-L
DT.:-21-07-2018, FIRE REGULATION-2016
36.13
ADJ. F.P. NO. :- 76/PAIKI
ADJ. R.S. NO. :- 726+729/PAIKI
DOMESTIC U.G.W.T.
R.W.S.
P.W.
6.00 MT. WIDE APPROACH ROAD (TOTAL LENGTH = 43.97)
9.01
1.80 MT. WIDE PATH WAY
1.12 MT. SLOPE
9.65
9.00
0.41
3.45
44.81
7.53
7.50
7.50 MT. WIDE T.P.S. ROAD
AREA GOING IN T.P.S. ROAD
AREA = 384.20 SQMT.
50.71
45.00 MT. WIDE T.P.S. NATIONAL HIGHWAY
7.50 MT. WIDE T.P.S. ROAD
N
LAYOUT PLAN

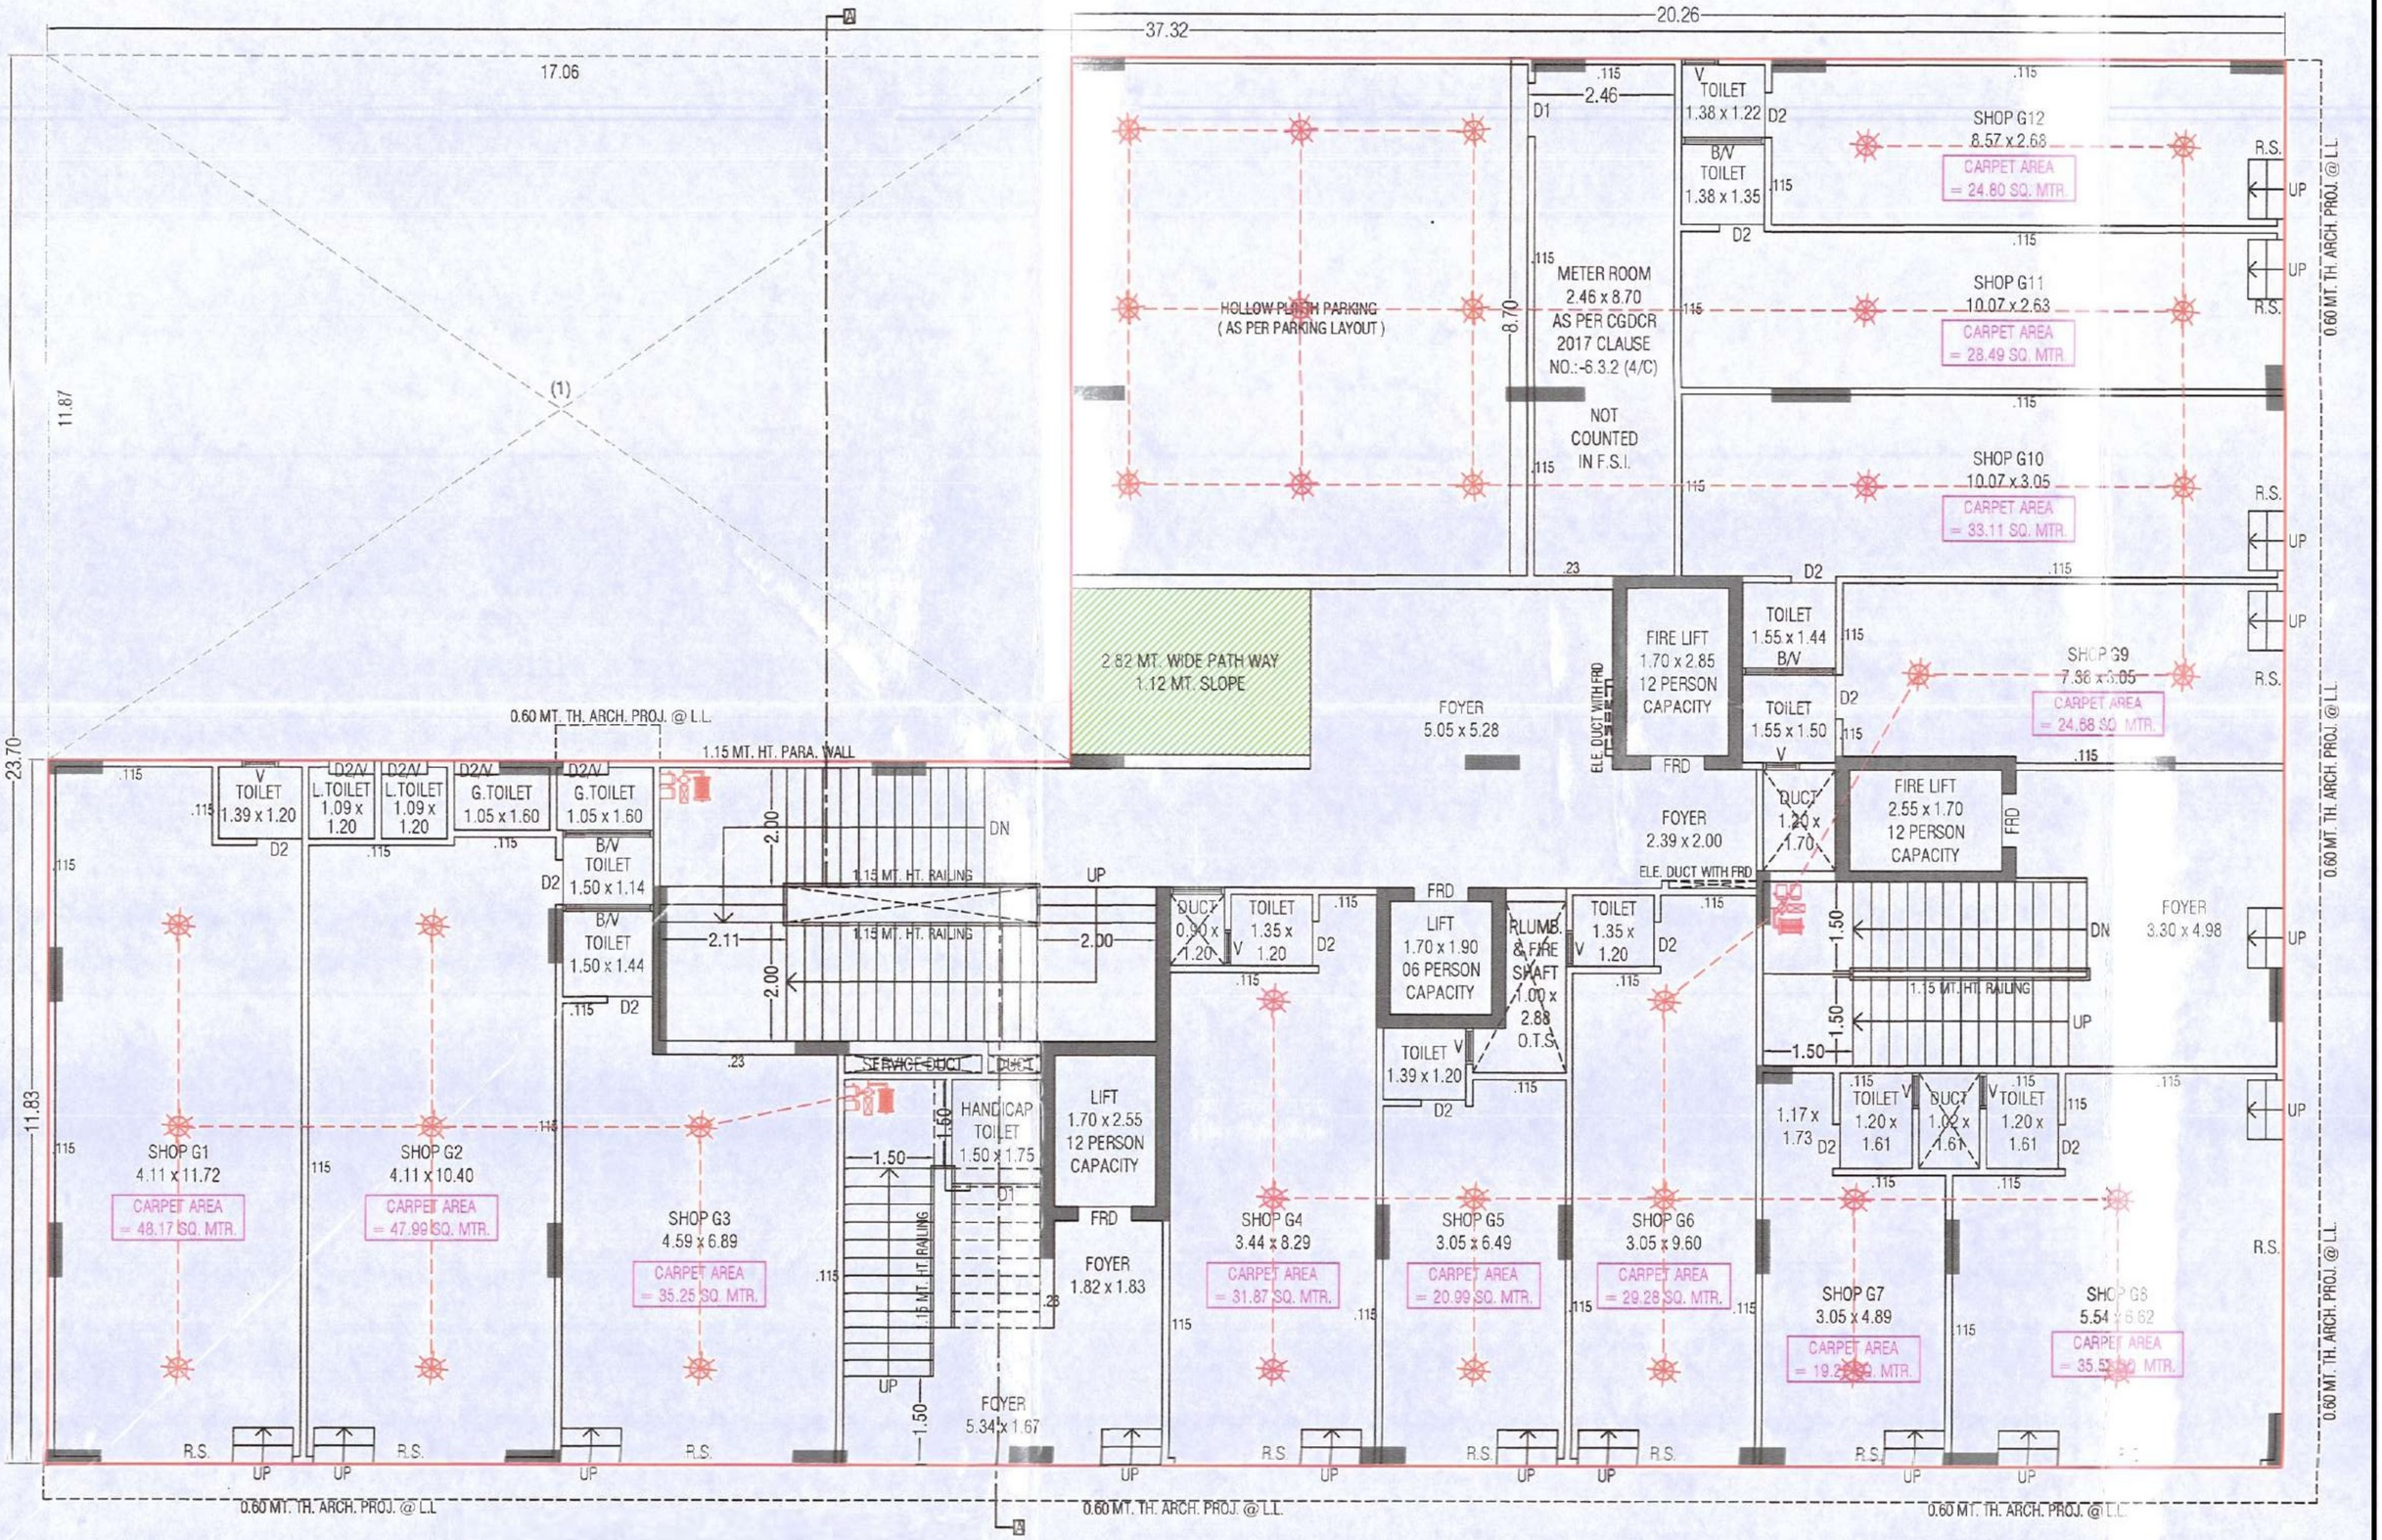


GROUND FLOOR PLAN

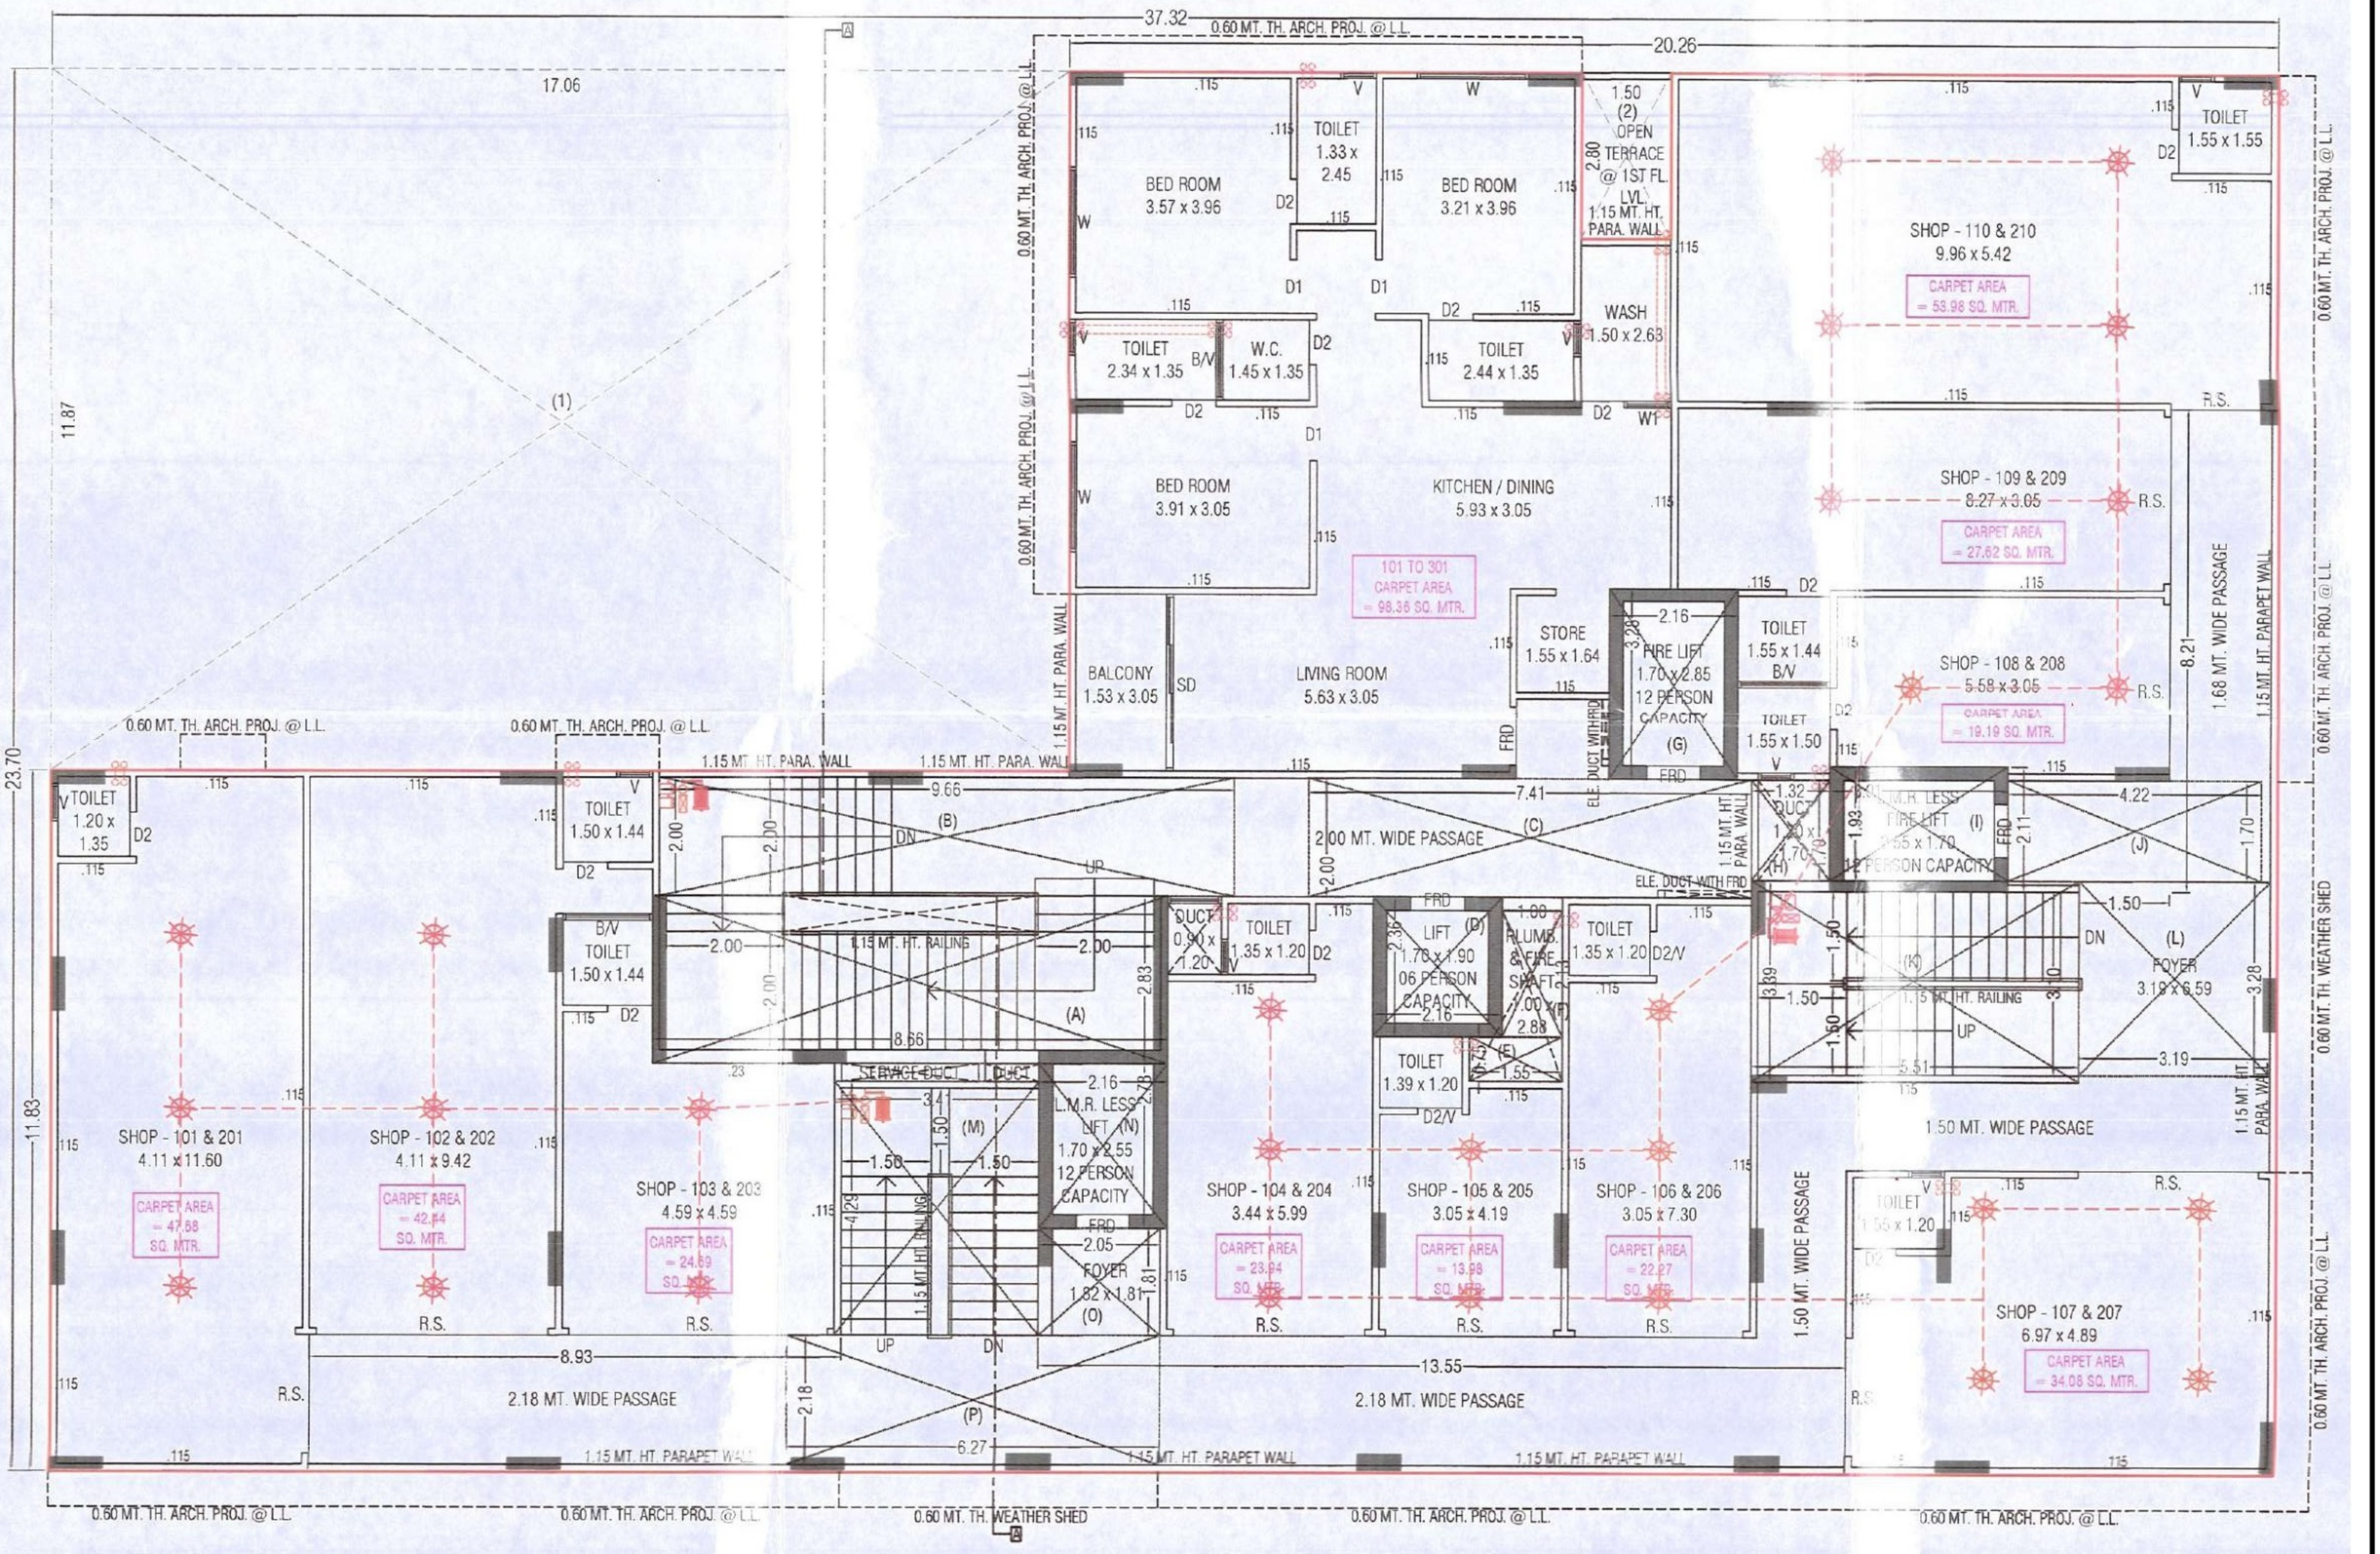

1ST & 2ND FLOOR PLAN

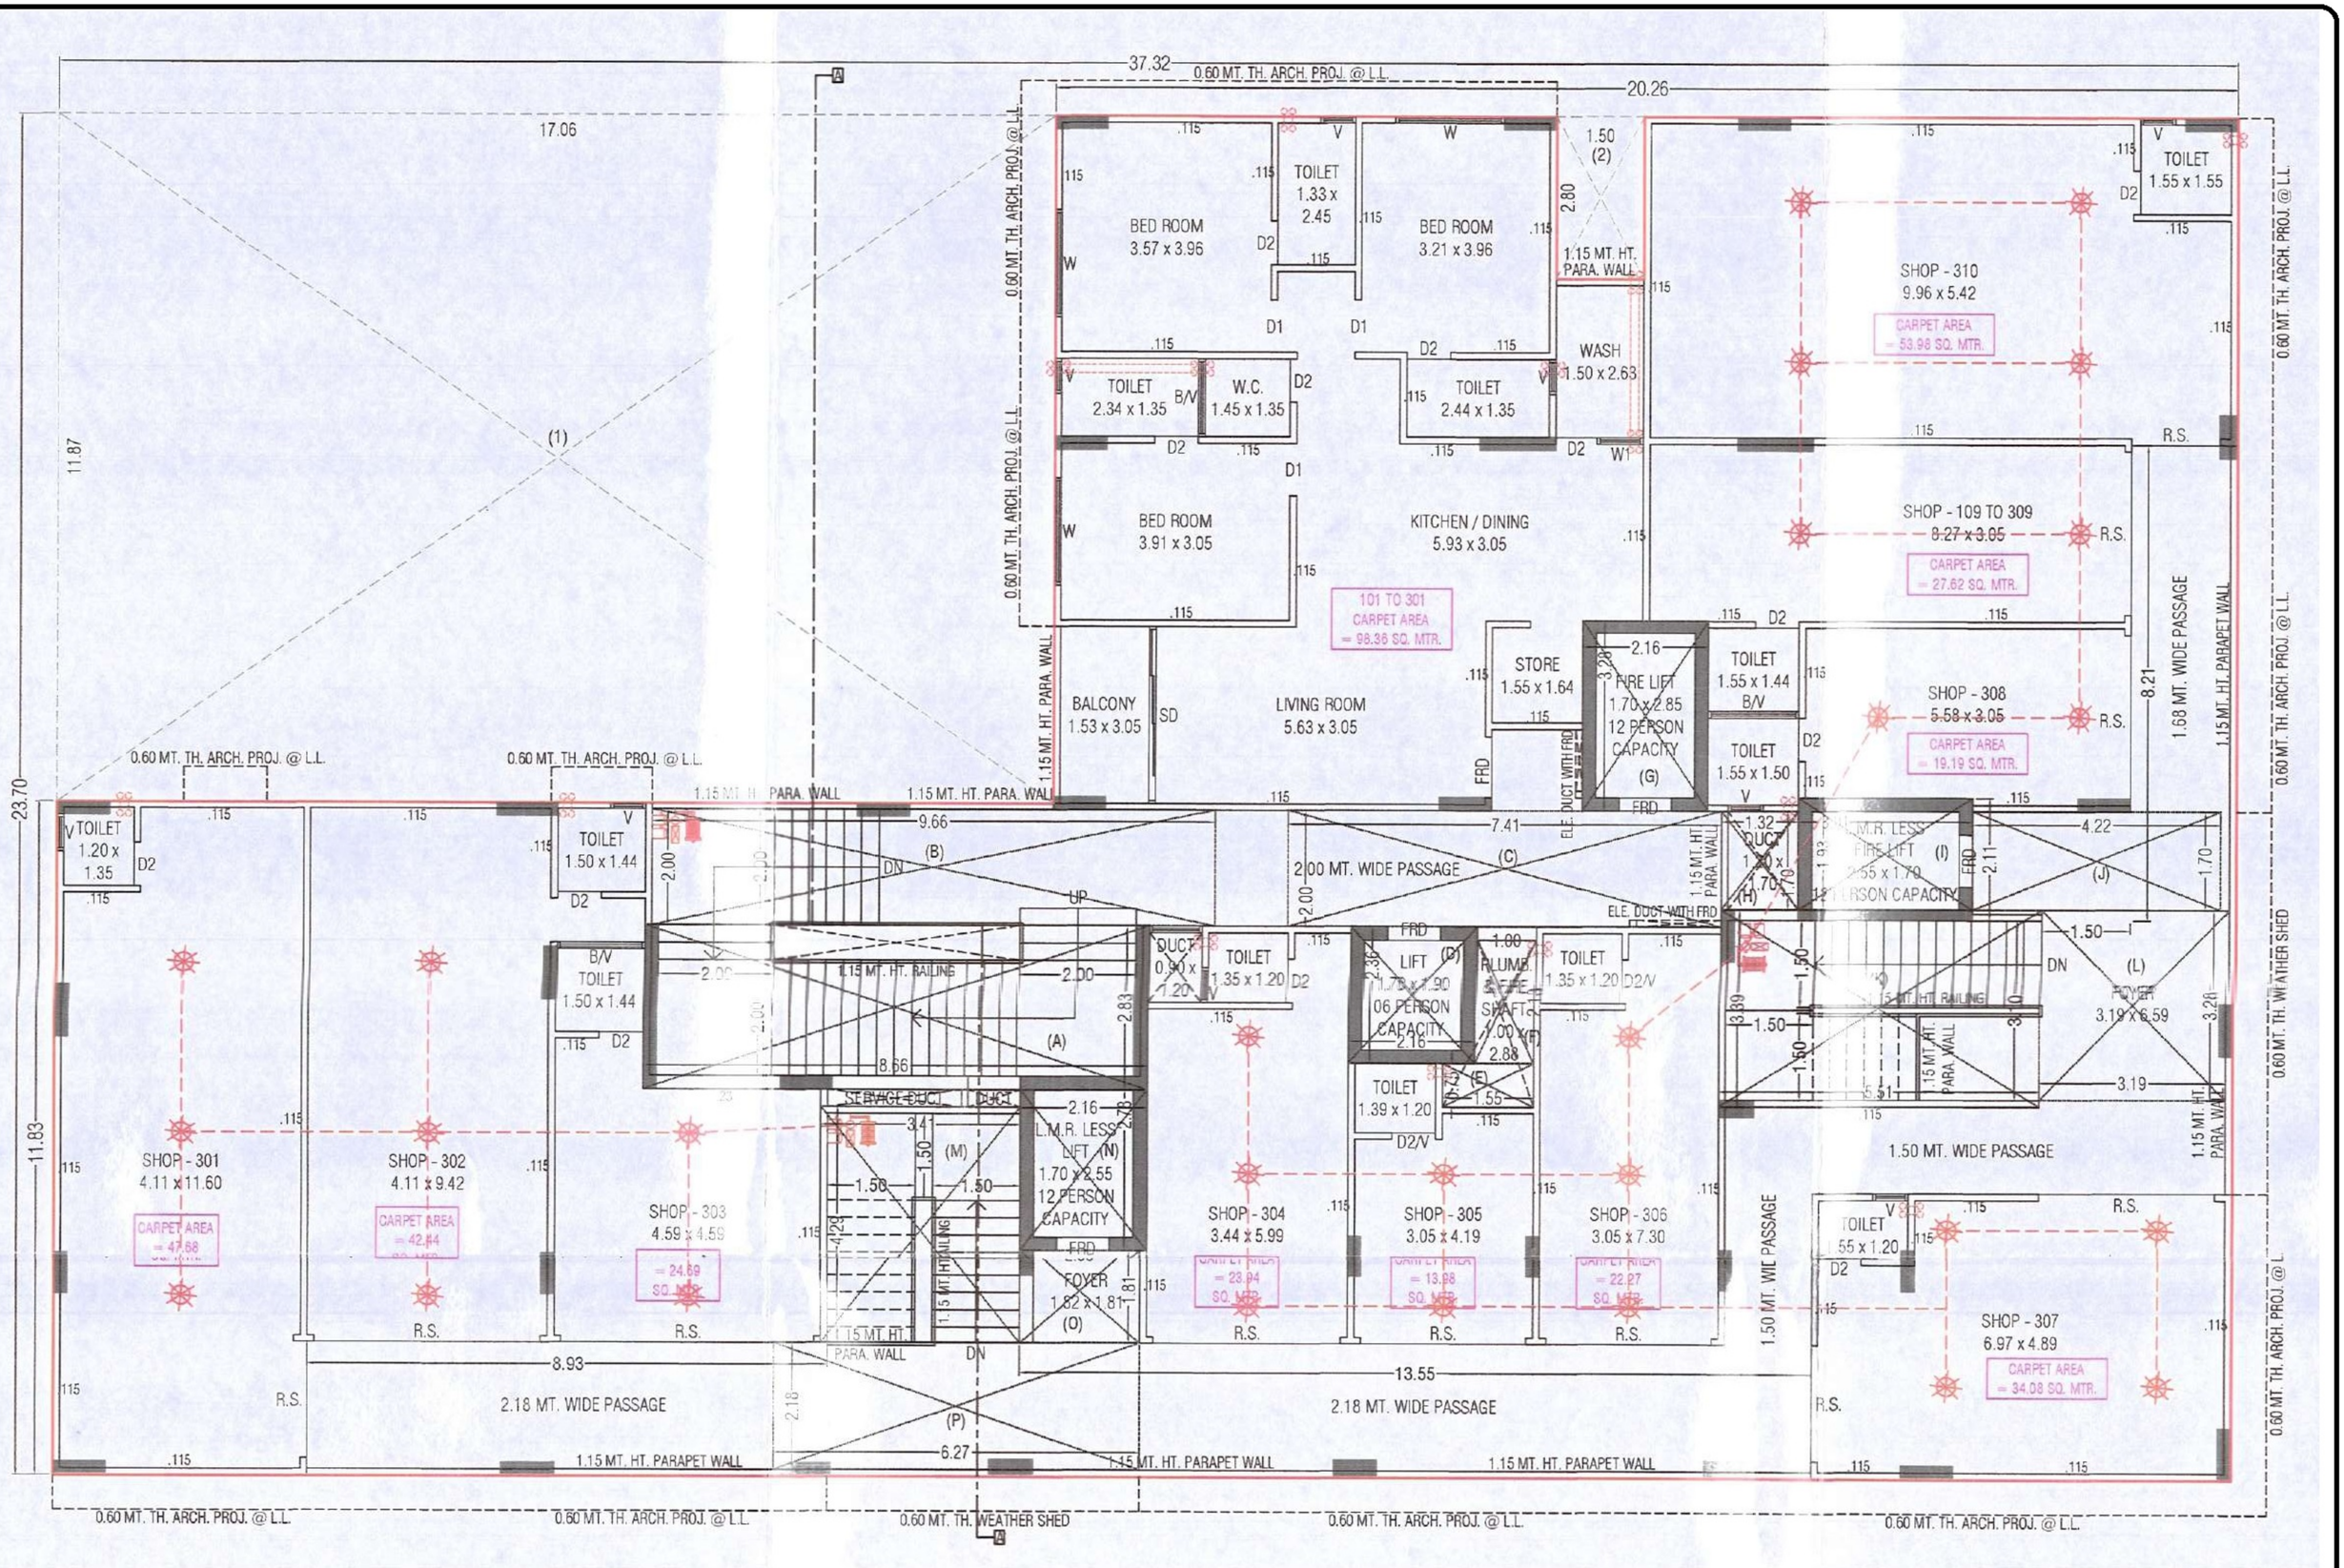


3RD FLOOR PLAN

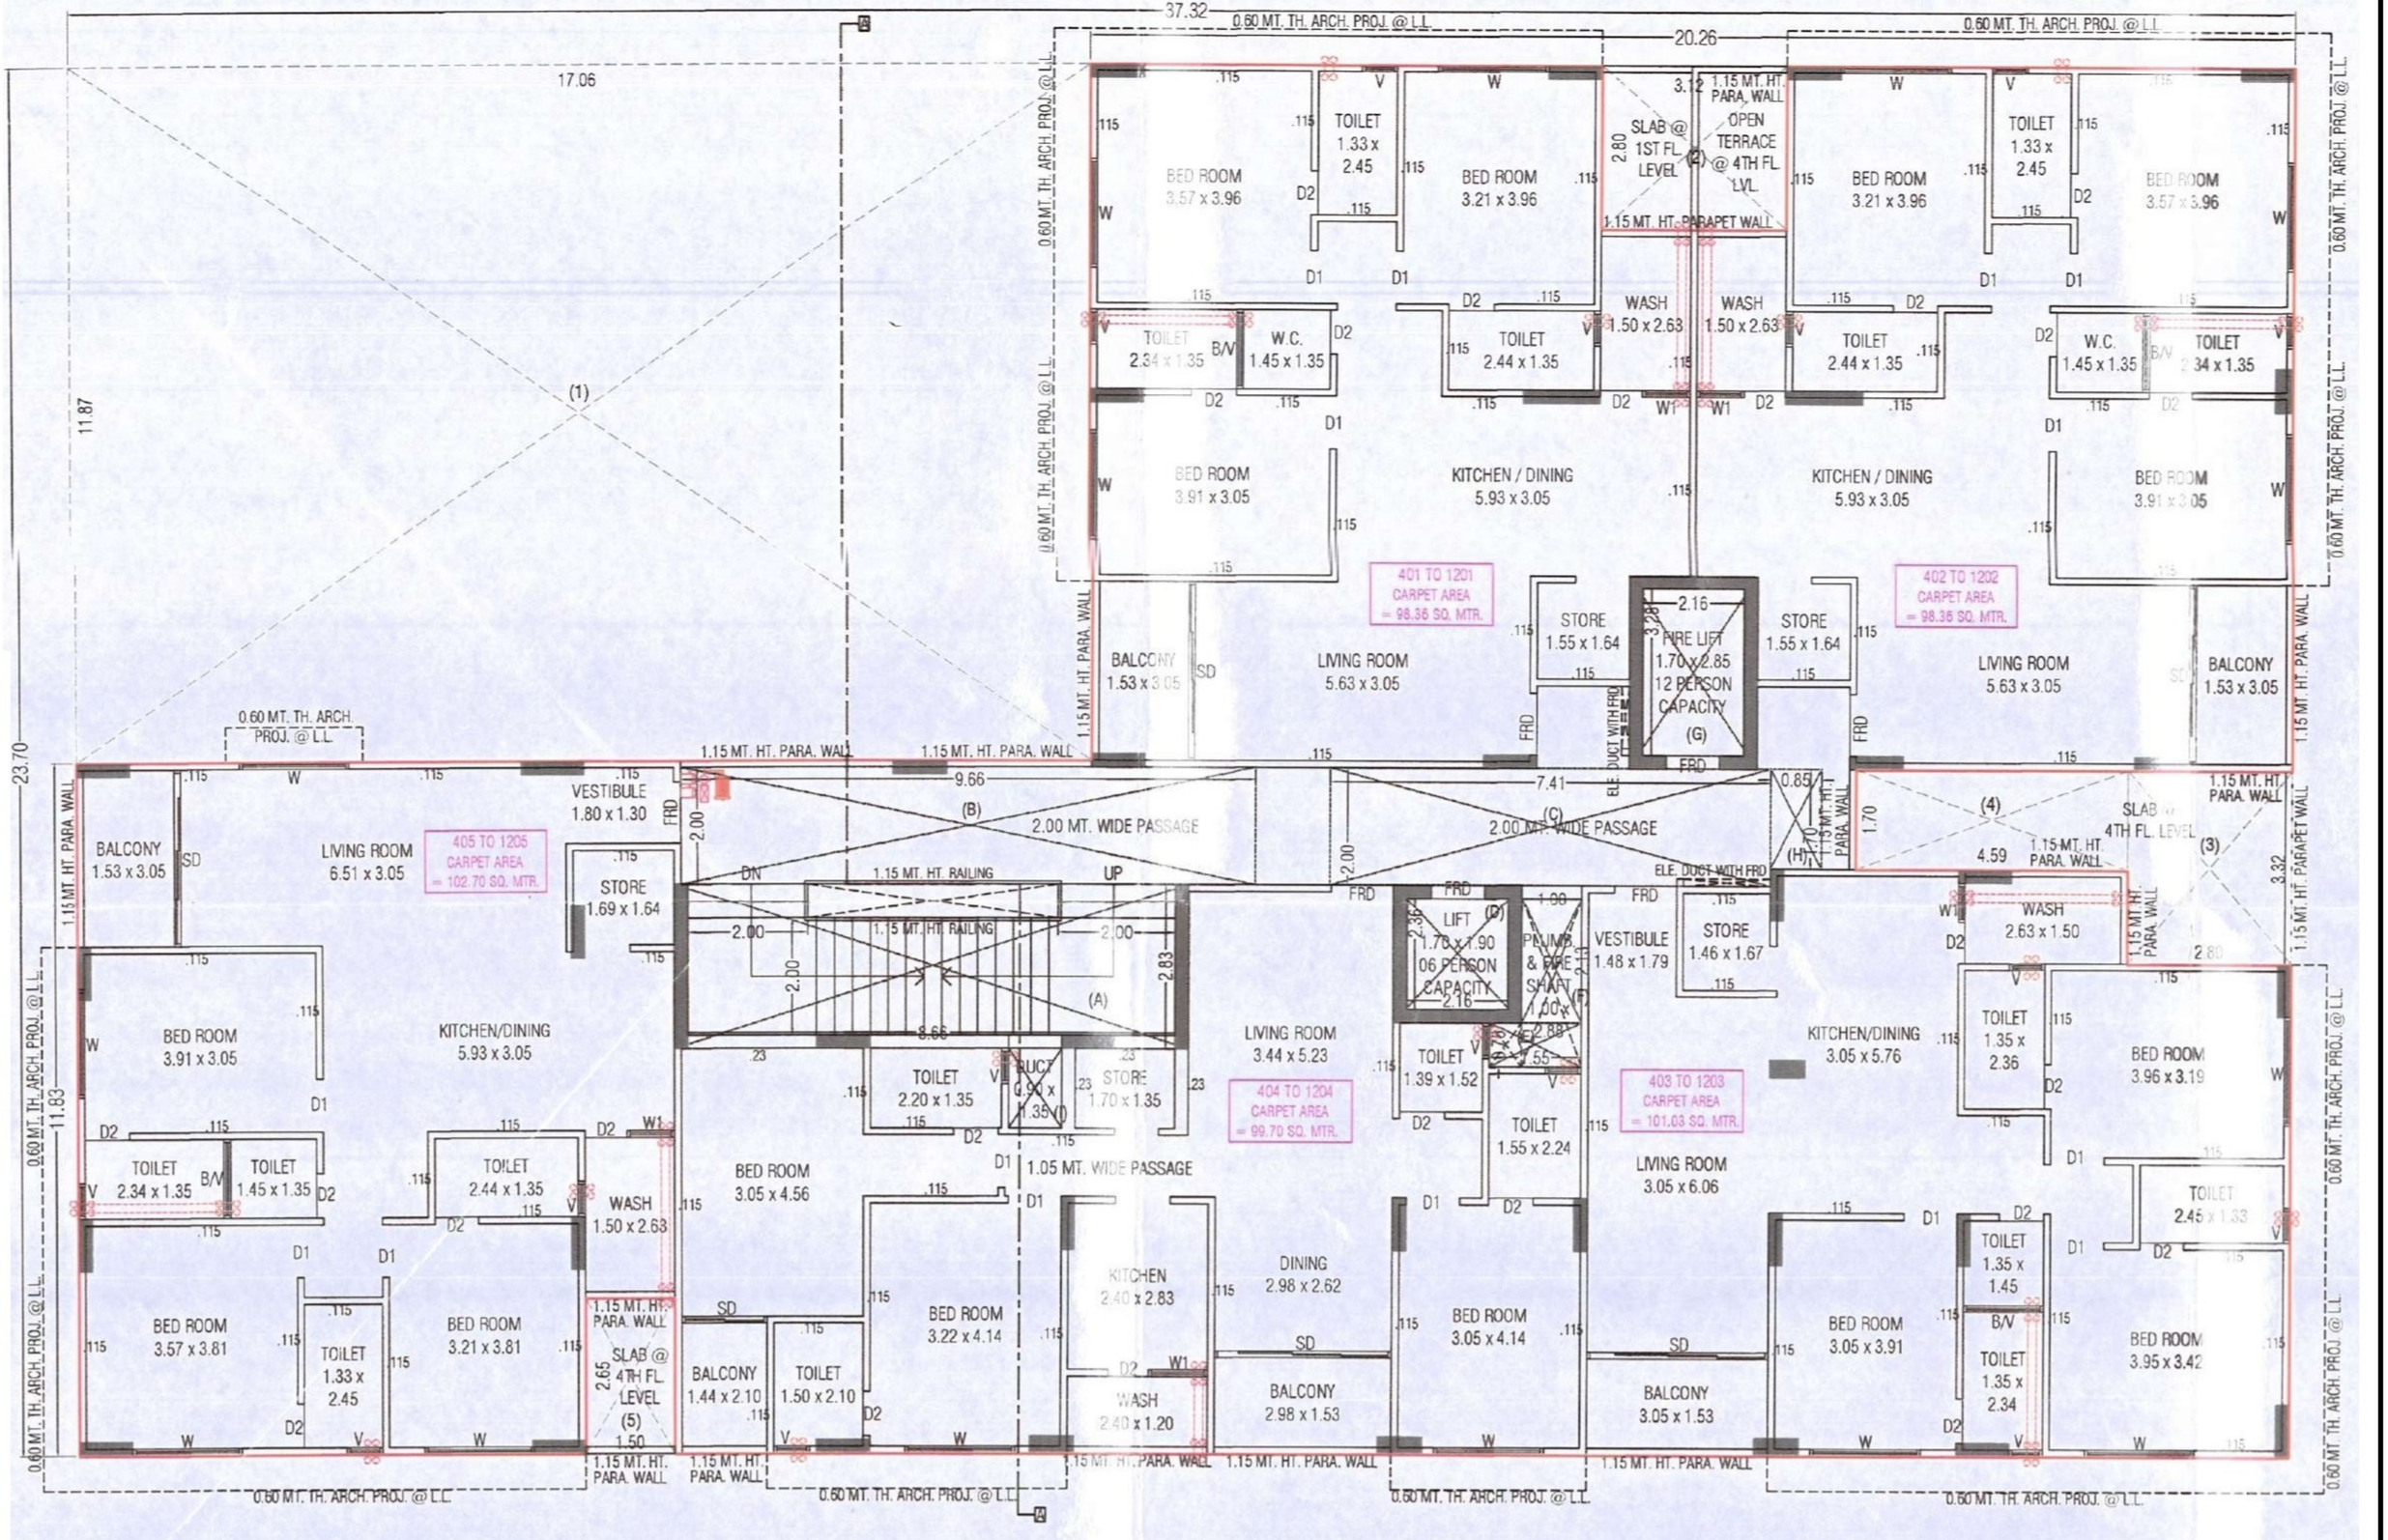


TYPICAL FLOOR PLAN (4TH,6TH,7TH, 9TH, 10TH, 11TH FLOOR PLAN)

13TH FLOOR PLAN

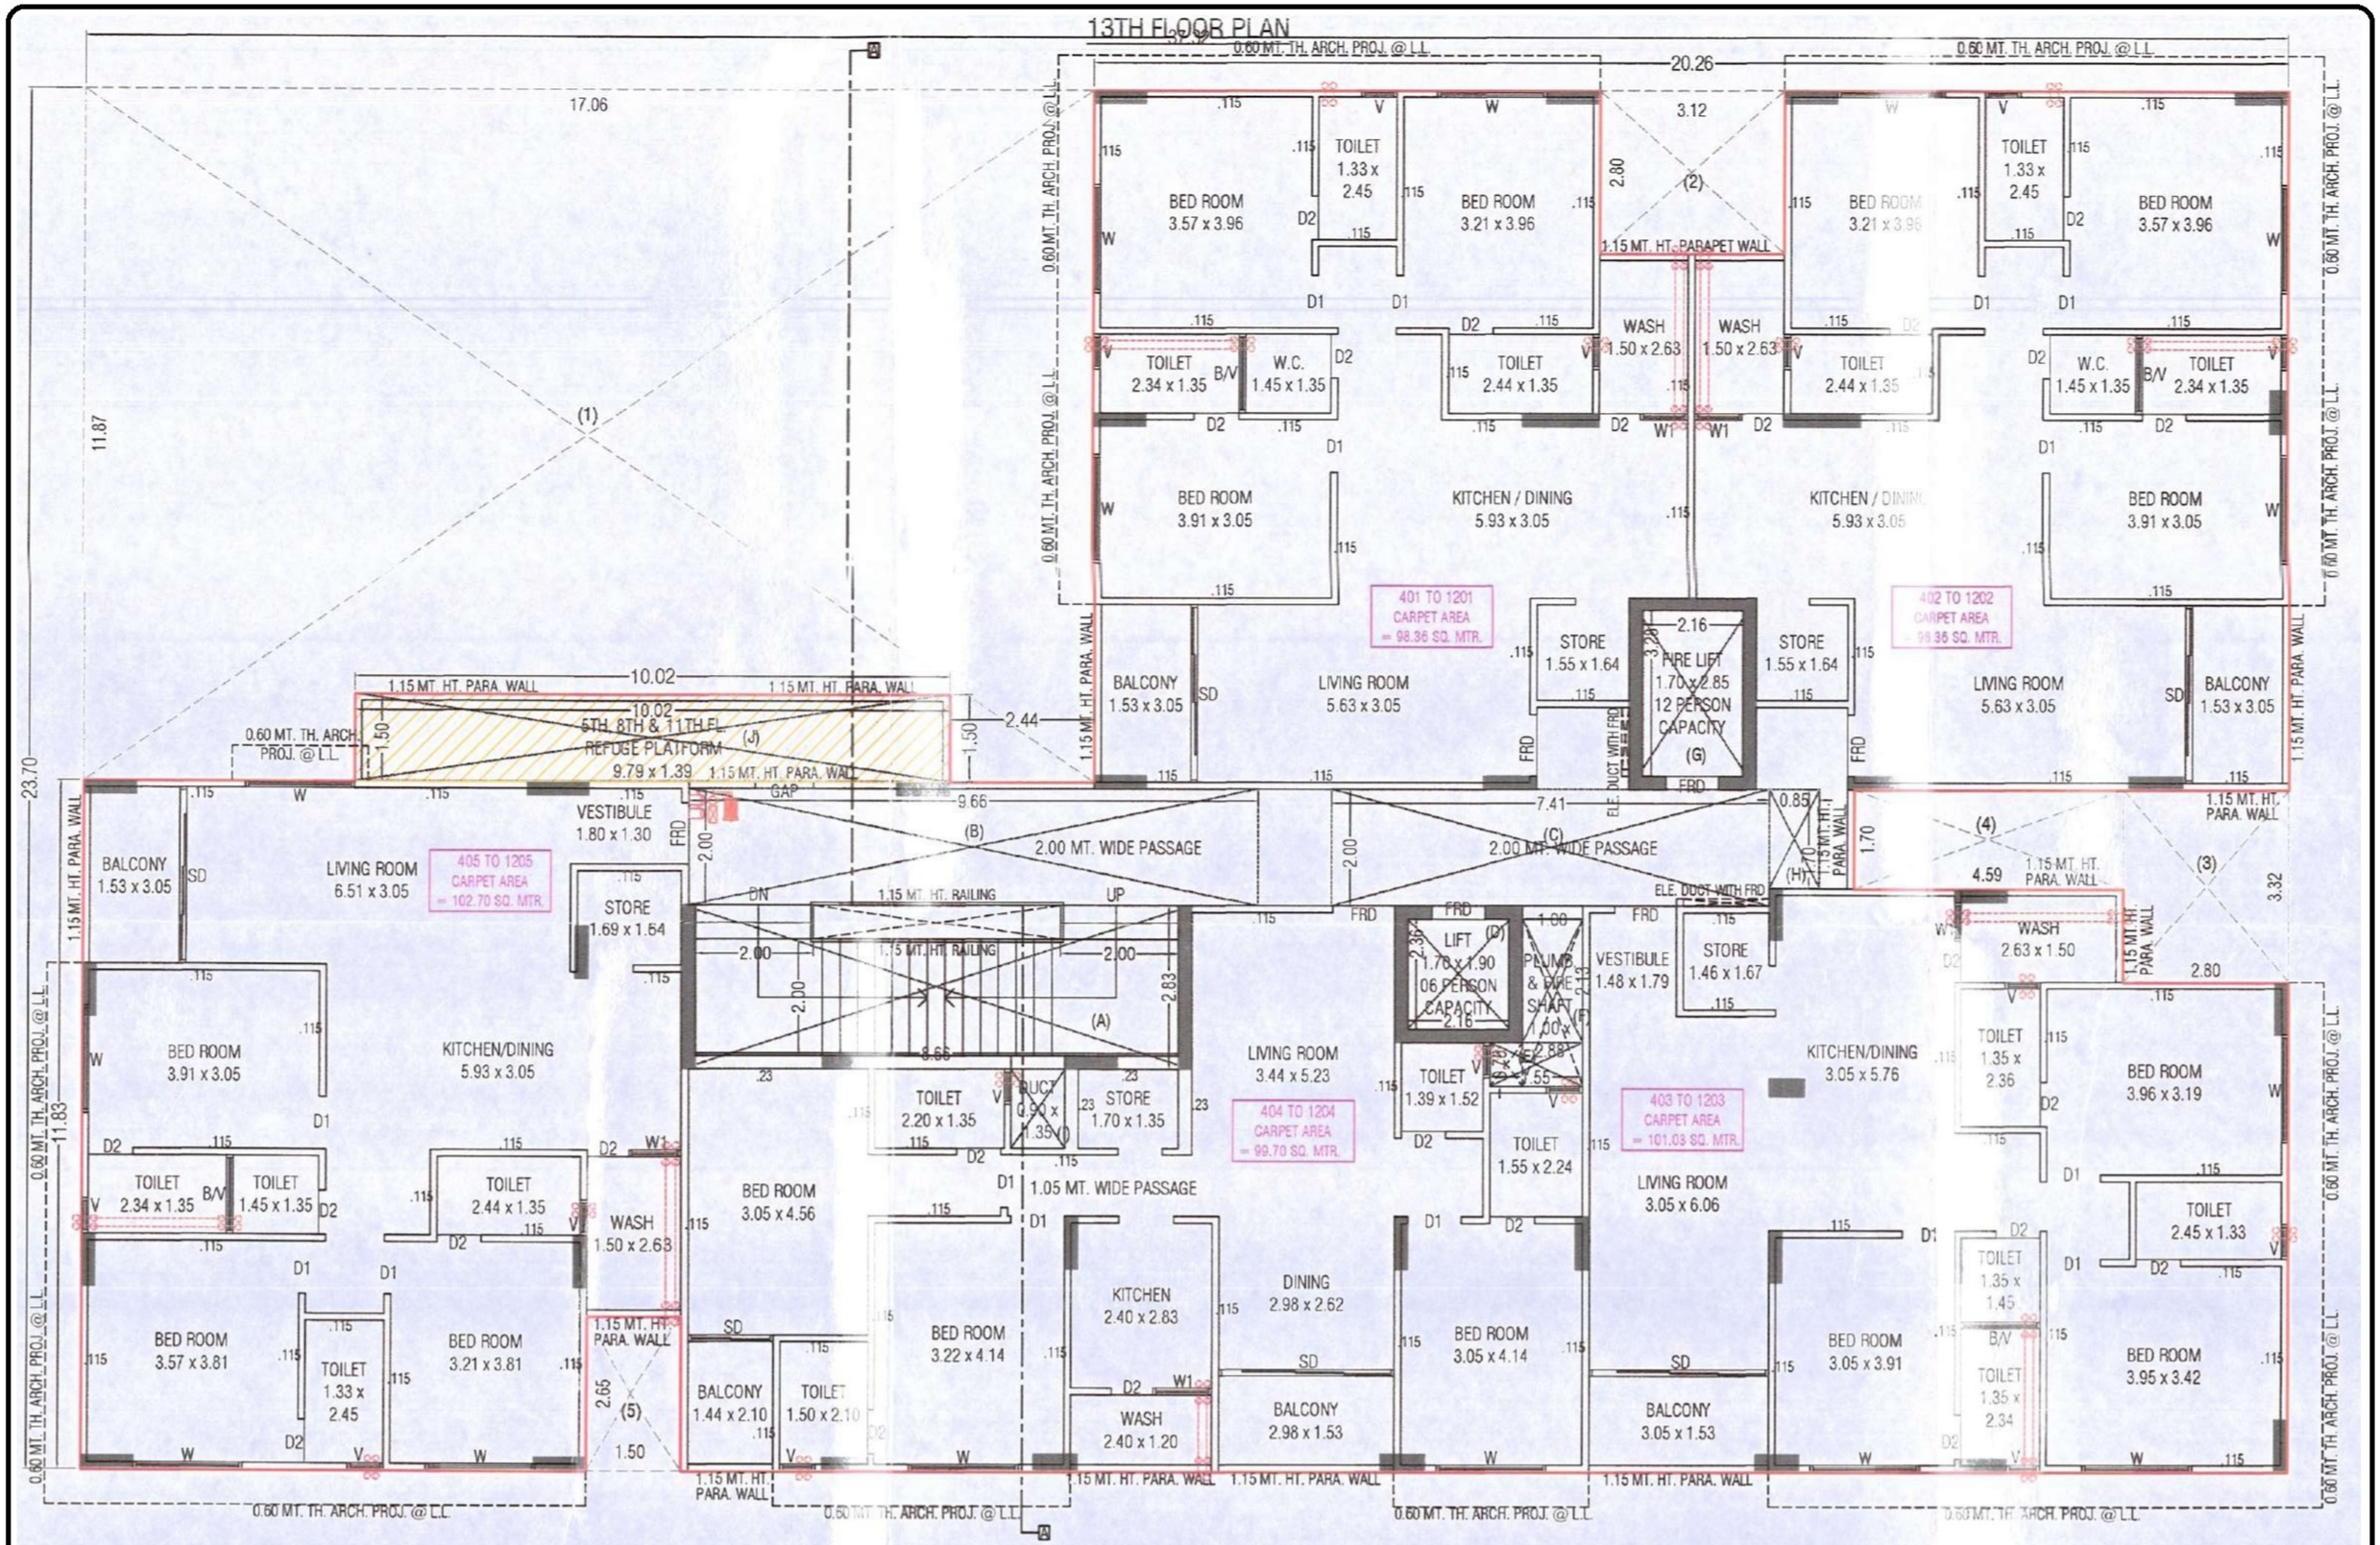

TYPICAL FLOOR PLAN (5TH, 8TH & 12TH FLOOR PLAN)

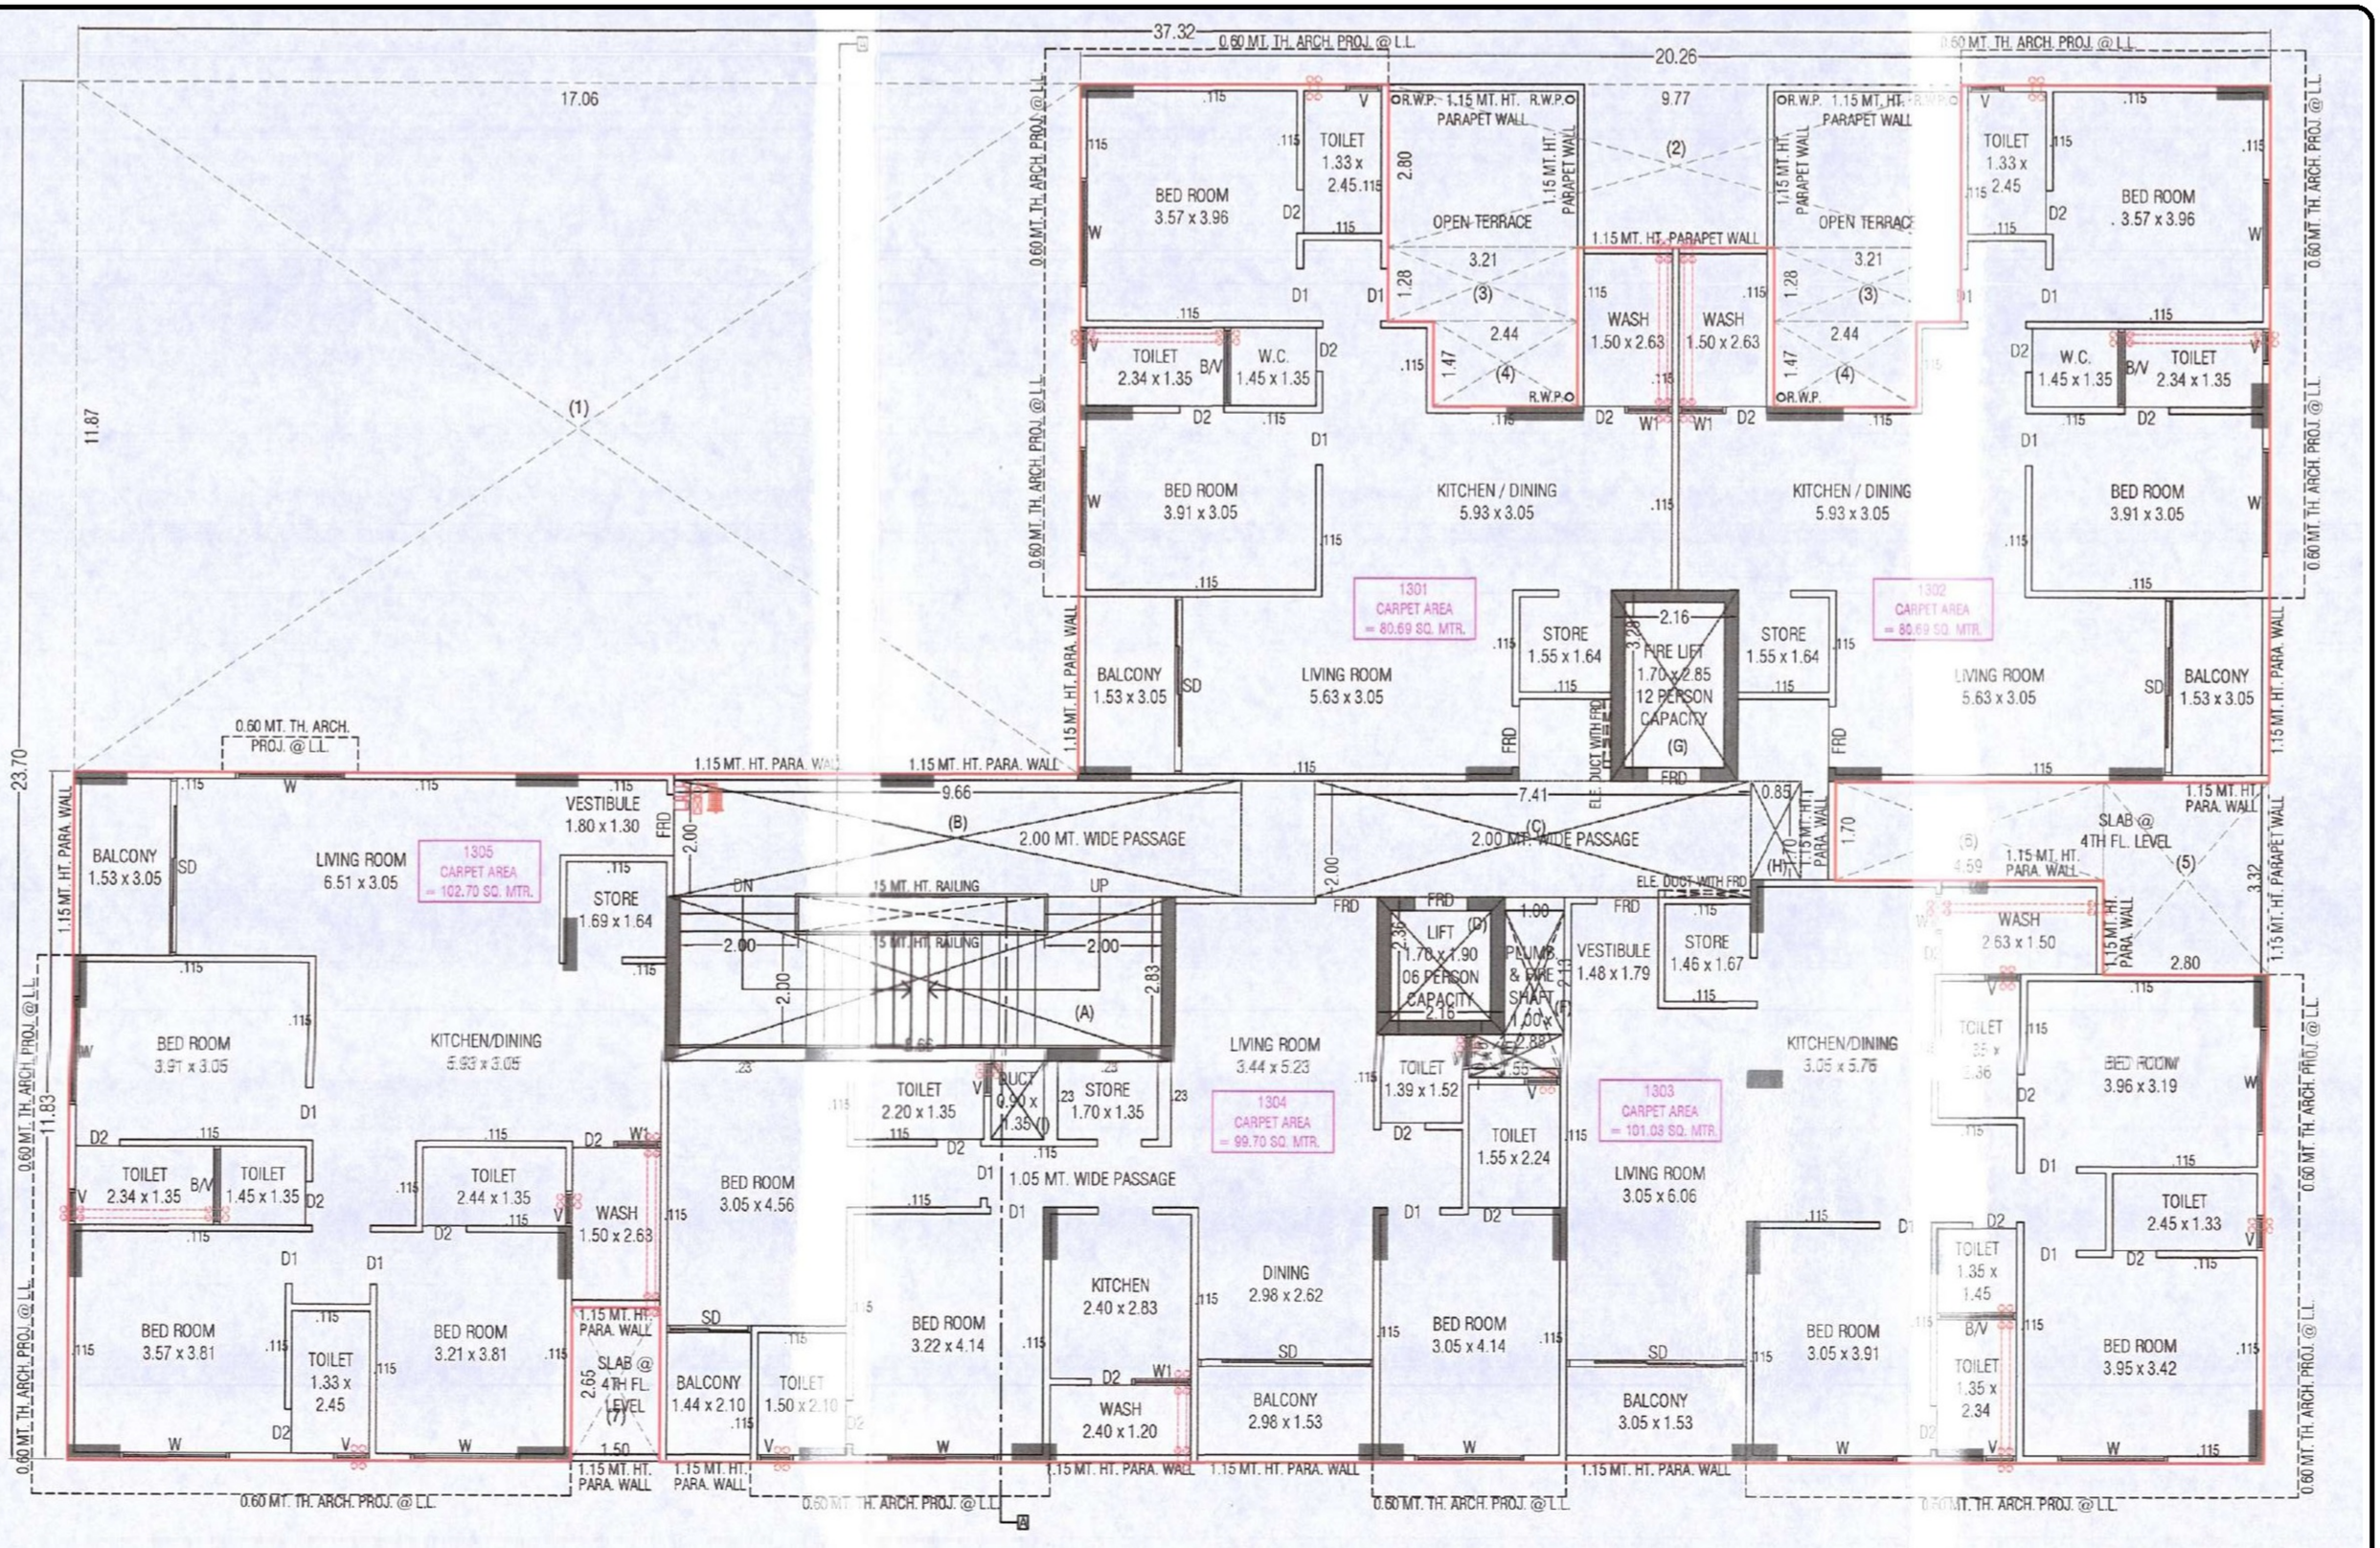

13TH FLOOR PLAN

SPECIFICATION

FLOORING
Living / Dining / Bedrooms Vitrified Tiles

KITCHEN
Granite Platform with Dado of Ceramic Tiles upto Lintel Level
Stainless Steel Sink
Vitrified Tiles or Kota Stone in Wash Yard.

PLASTER
Interior: Single Coat mala
Exterior: Double Coat

DOORS
Main door- Decorative main Door with Wooden Frame
Internal Doors Flush Doors with Oil paint


WINDOWS
Sliding Aluminum Section Windows

TOILETS / BATHROOMS
Ceramic Tiles dado up to Lintel Level
Premium Quality CP Fittings

ELECTRIFICATION
Concealed Copper Wiring with Modular Switches
ELCB / MCB in Each Apartments

COLOUR
Internal : Putty Finish (Without Primer)
External : Acrylic paint

LIFT
4 Premium Automatic Lifts in Each blocks.

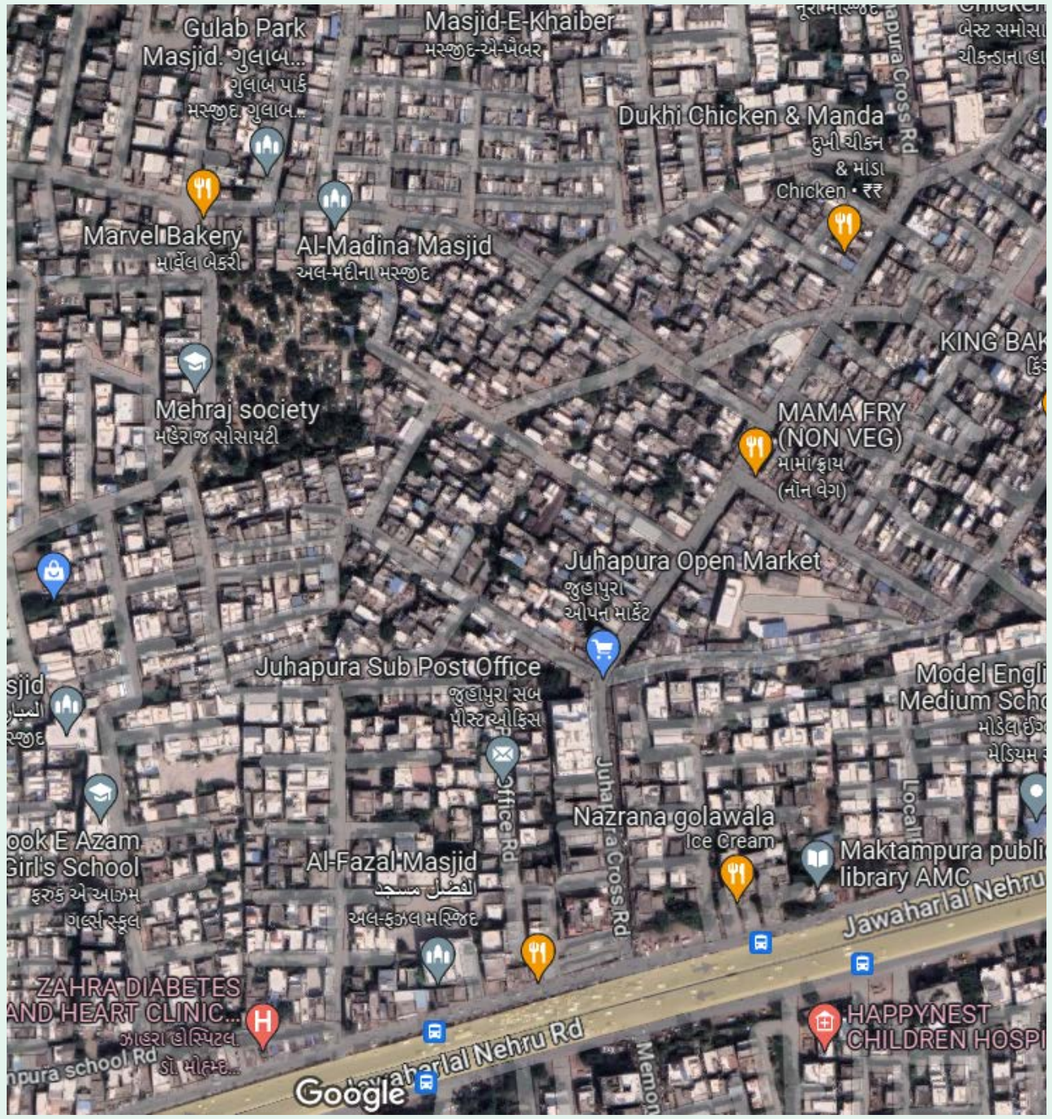

Amenities & Facilities

- Fire Safety
- Sitout Area
- Gazebo
- 24 Hour Water Supply
- Security
- 2 Lifts in Each Block & Large foyer
- C.C.T.V Camera in Common area for Ground Floor

HARMONY

architects

associated architects (i) pvt. ltd.
306, maurya atria, lane opp. to atithi dining hall,
judges bung. road, off. s.g.road, bodakdev, ahmedabad-54.
ph : +91 79 26872202 / 03, +91 96876 12051 / 52.
mail@aapl-architects.org

www.aapl-architects.org

Millennium Infrastructure

SP NO. 2, HARMONY,
NR AAMINA HOSPITAL, VEJALPUR,
AHMEDABAD 380055

Inquiry

+91 98240 75333
+91 99786 63643

RERA:PR/GJ/AHMEDABAD/AHMEDBAD CITY/ AUDA/
www.gujrerar1.gujarat.gov.in



DISCLAIMER

• The Brochure is for the easy presentation of the Project. It should not be considered as a part of the legal documents. For further information regarding the project, the Member/ customer is requested to check the details on RERA website or at the Developer's office before going ahead with the Booking.• The Furniture and fixtures, electrical appliances and other loose items shown in the brochure are only for illustrative purposes and do not form a part of the standard product on sale. The furniture layout shown in the brochure is only suggestive and subject to change as per site conditions and as per the instructions of the Project Architect. • Developer reserves the Right to make any changes in design, Plans, Specifications, Amenities, Elevation etc. without any prior notice. Such changes would be binding on all the buyers/ members. • Colour, design, size, quality, pattern of construction materials may change subject to availability. • The promoter/ Developer reserves the Right to make minor on-site changes during the course of construction and such changes shall be binding on all the members / customers of the project. • The dimensions shown in the brochure are approximate and calculated from unfinished surfaces and are rounded off to nearest whole number. The carpet area mentioned is calculated as per the provisions of RERA act with the help of AutoCAD software. • The images (interior and exterior views) in the brochure are computer stimulated graphics for representational purpose and are subject to errors and omissions. The images used may be stock images or images based on the architectural plans of the project. They shall not be constructed as actual depictions of the project. • The north direction shown in the brochure is approximate and can be erroneous. The member/ customer is expected to verify the same personally before going ahead with the booking. • The key plan in the brochure is not to scale and does not depict the exact location of the project or the connecting road network or other abutting structures or landmarks. It is only for representation purpose and gives a rough idea about the approximate location of the project. The member / customer is requested to visit the project site and check the physical location of the project and its surroundings before going ahead with the booking. • All the Government & Semi Government charges like Stamp duty, Service Tax / GST, VAT and any Tax by state or central Government shall be borne by members / customers of the project. • Legal documentation charges,Torrent Power, PNG gas connection charges, AMC, Narmada water charges, advance maintenance shall be borne by the members / customers of the project separately. • Changes in elevation shall not be allowed to be done by members / customers of the project. • Any additional Liabilities due to change in the by-laws, shall be borne by members / customers of the project. • Subject to Ahmedabad Jurisdiction.