




**PAARIJAT
HARMONY**





ADJ. F.P.NO. 12/2/4

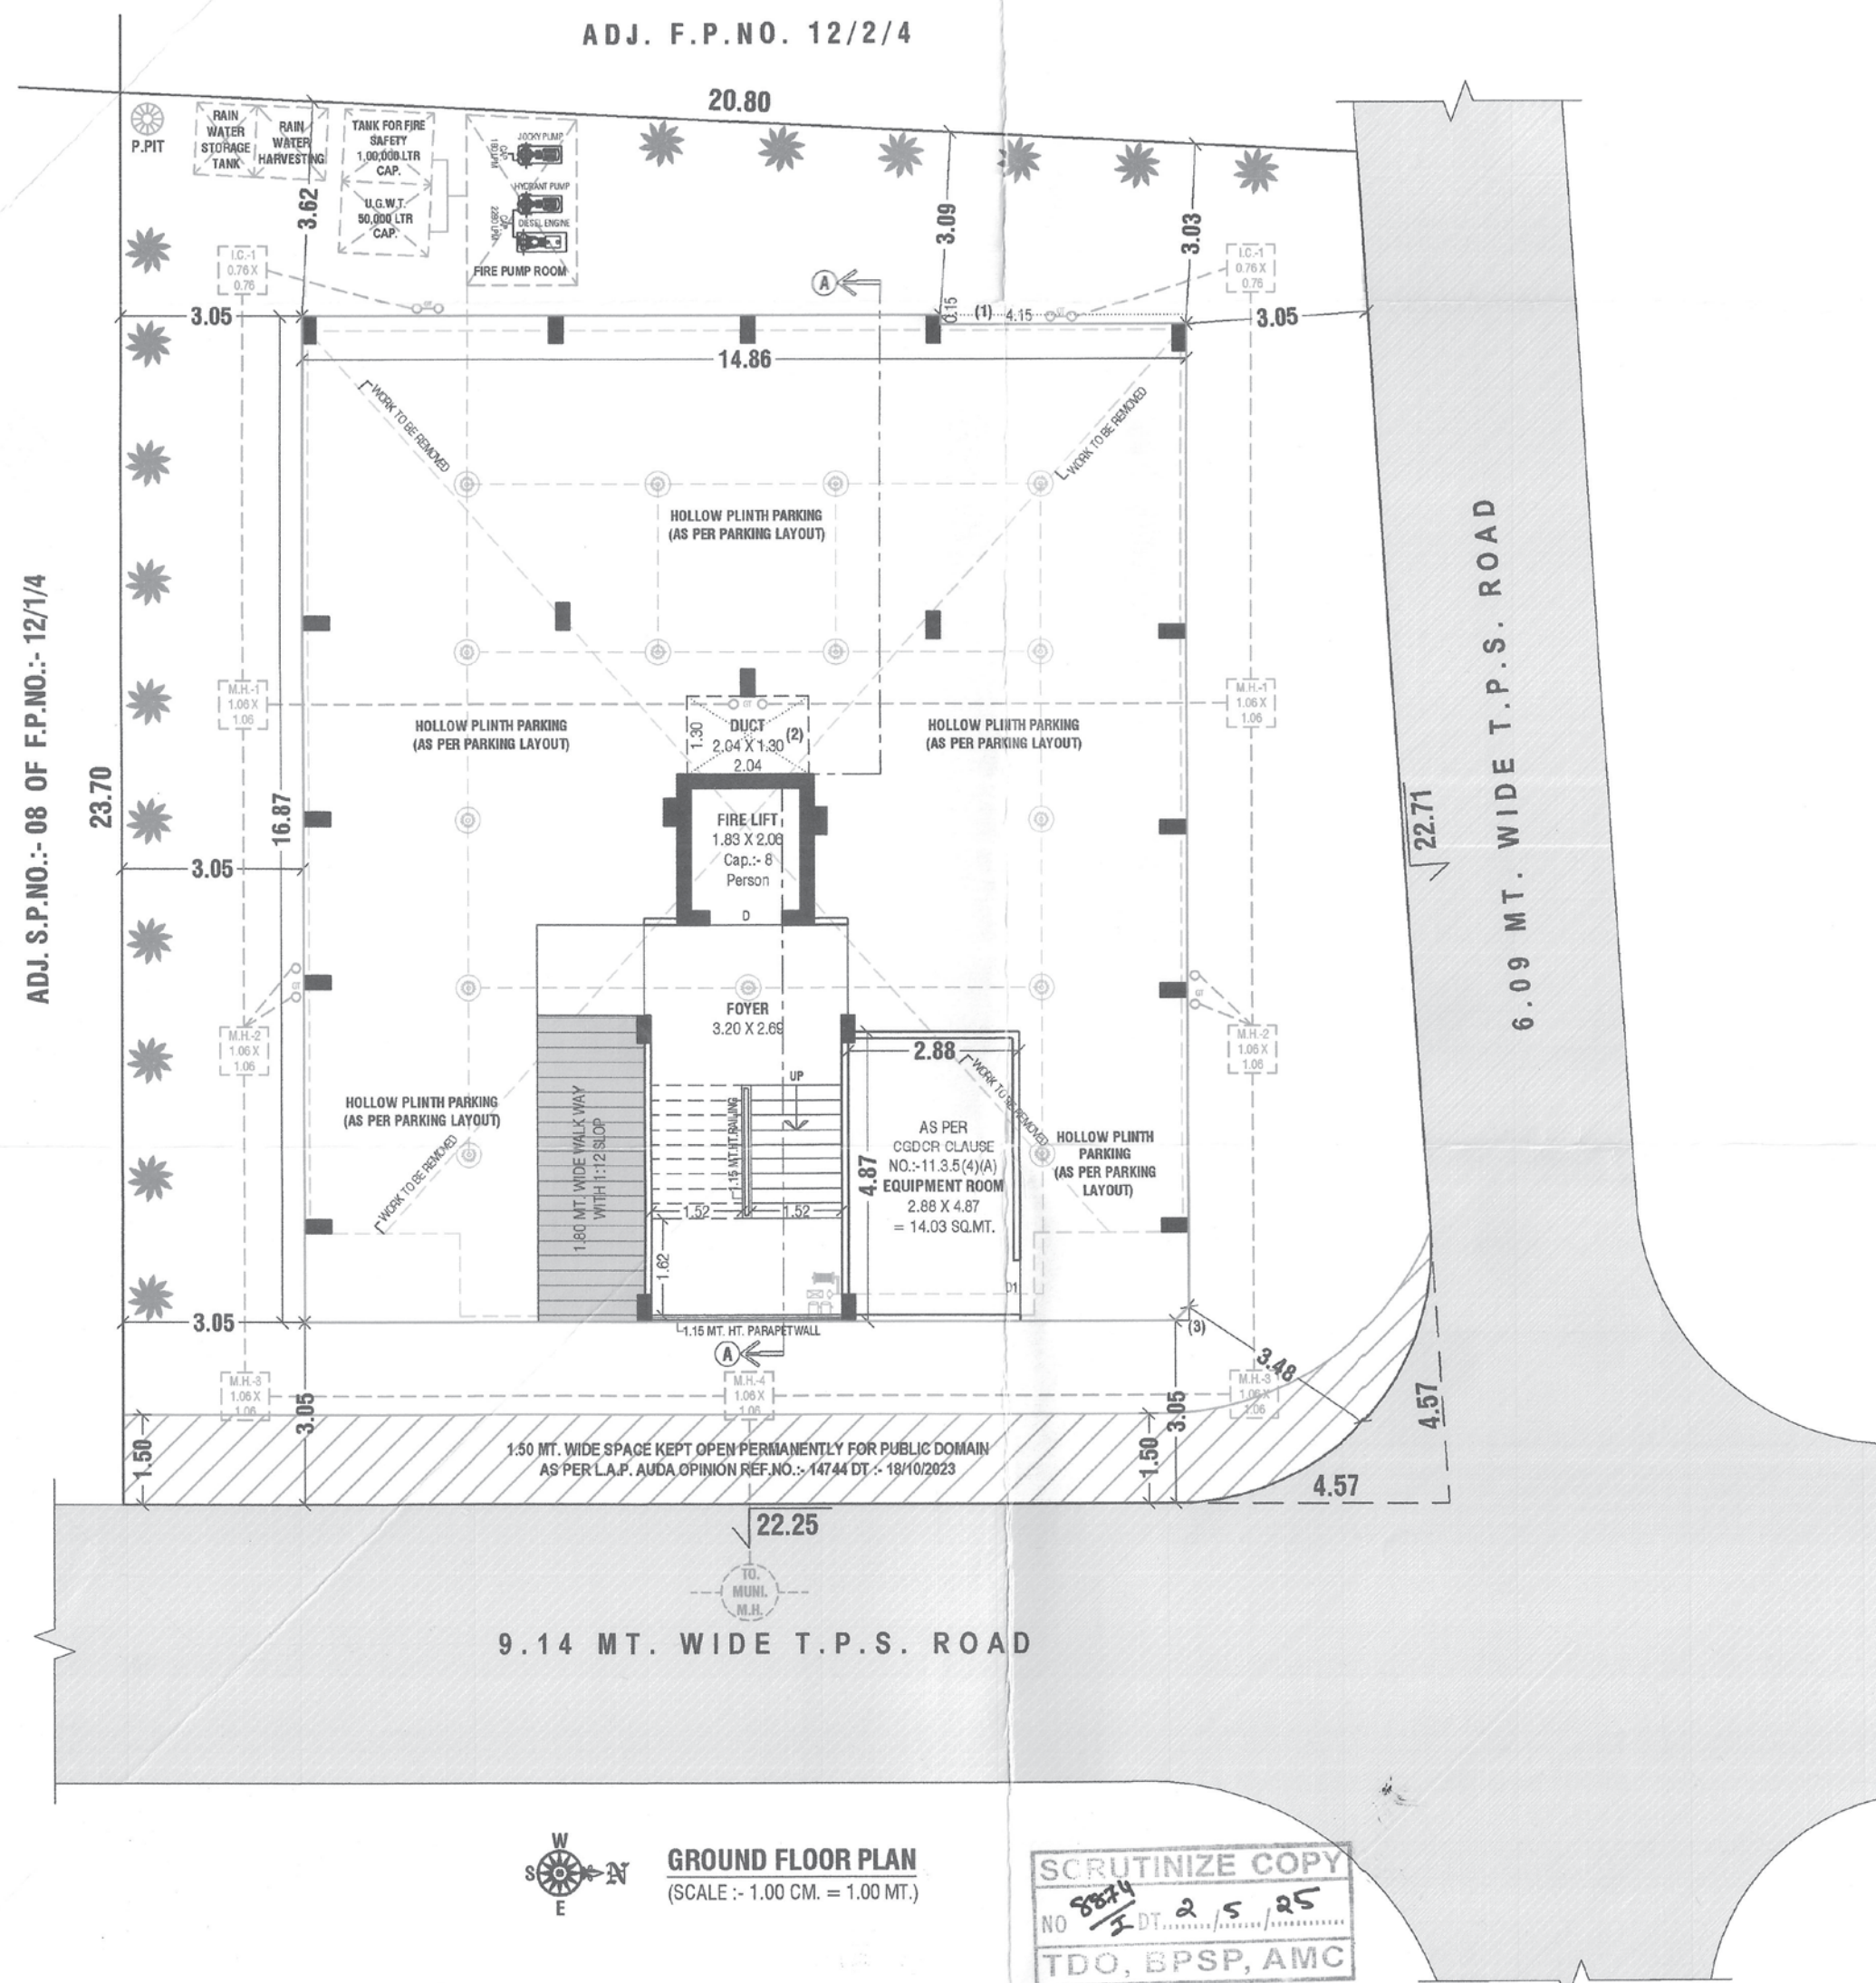


GROUND FLOOR PLAN
(SCALE :- 1.00 CM. = 1.00 MT.)

SCRUTINIZE COPY
NO 8874 DT. 2 / 5 / 25
TDO, BPSP, AMO




TYPICAL FLOOR PLAN

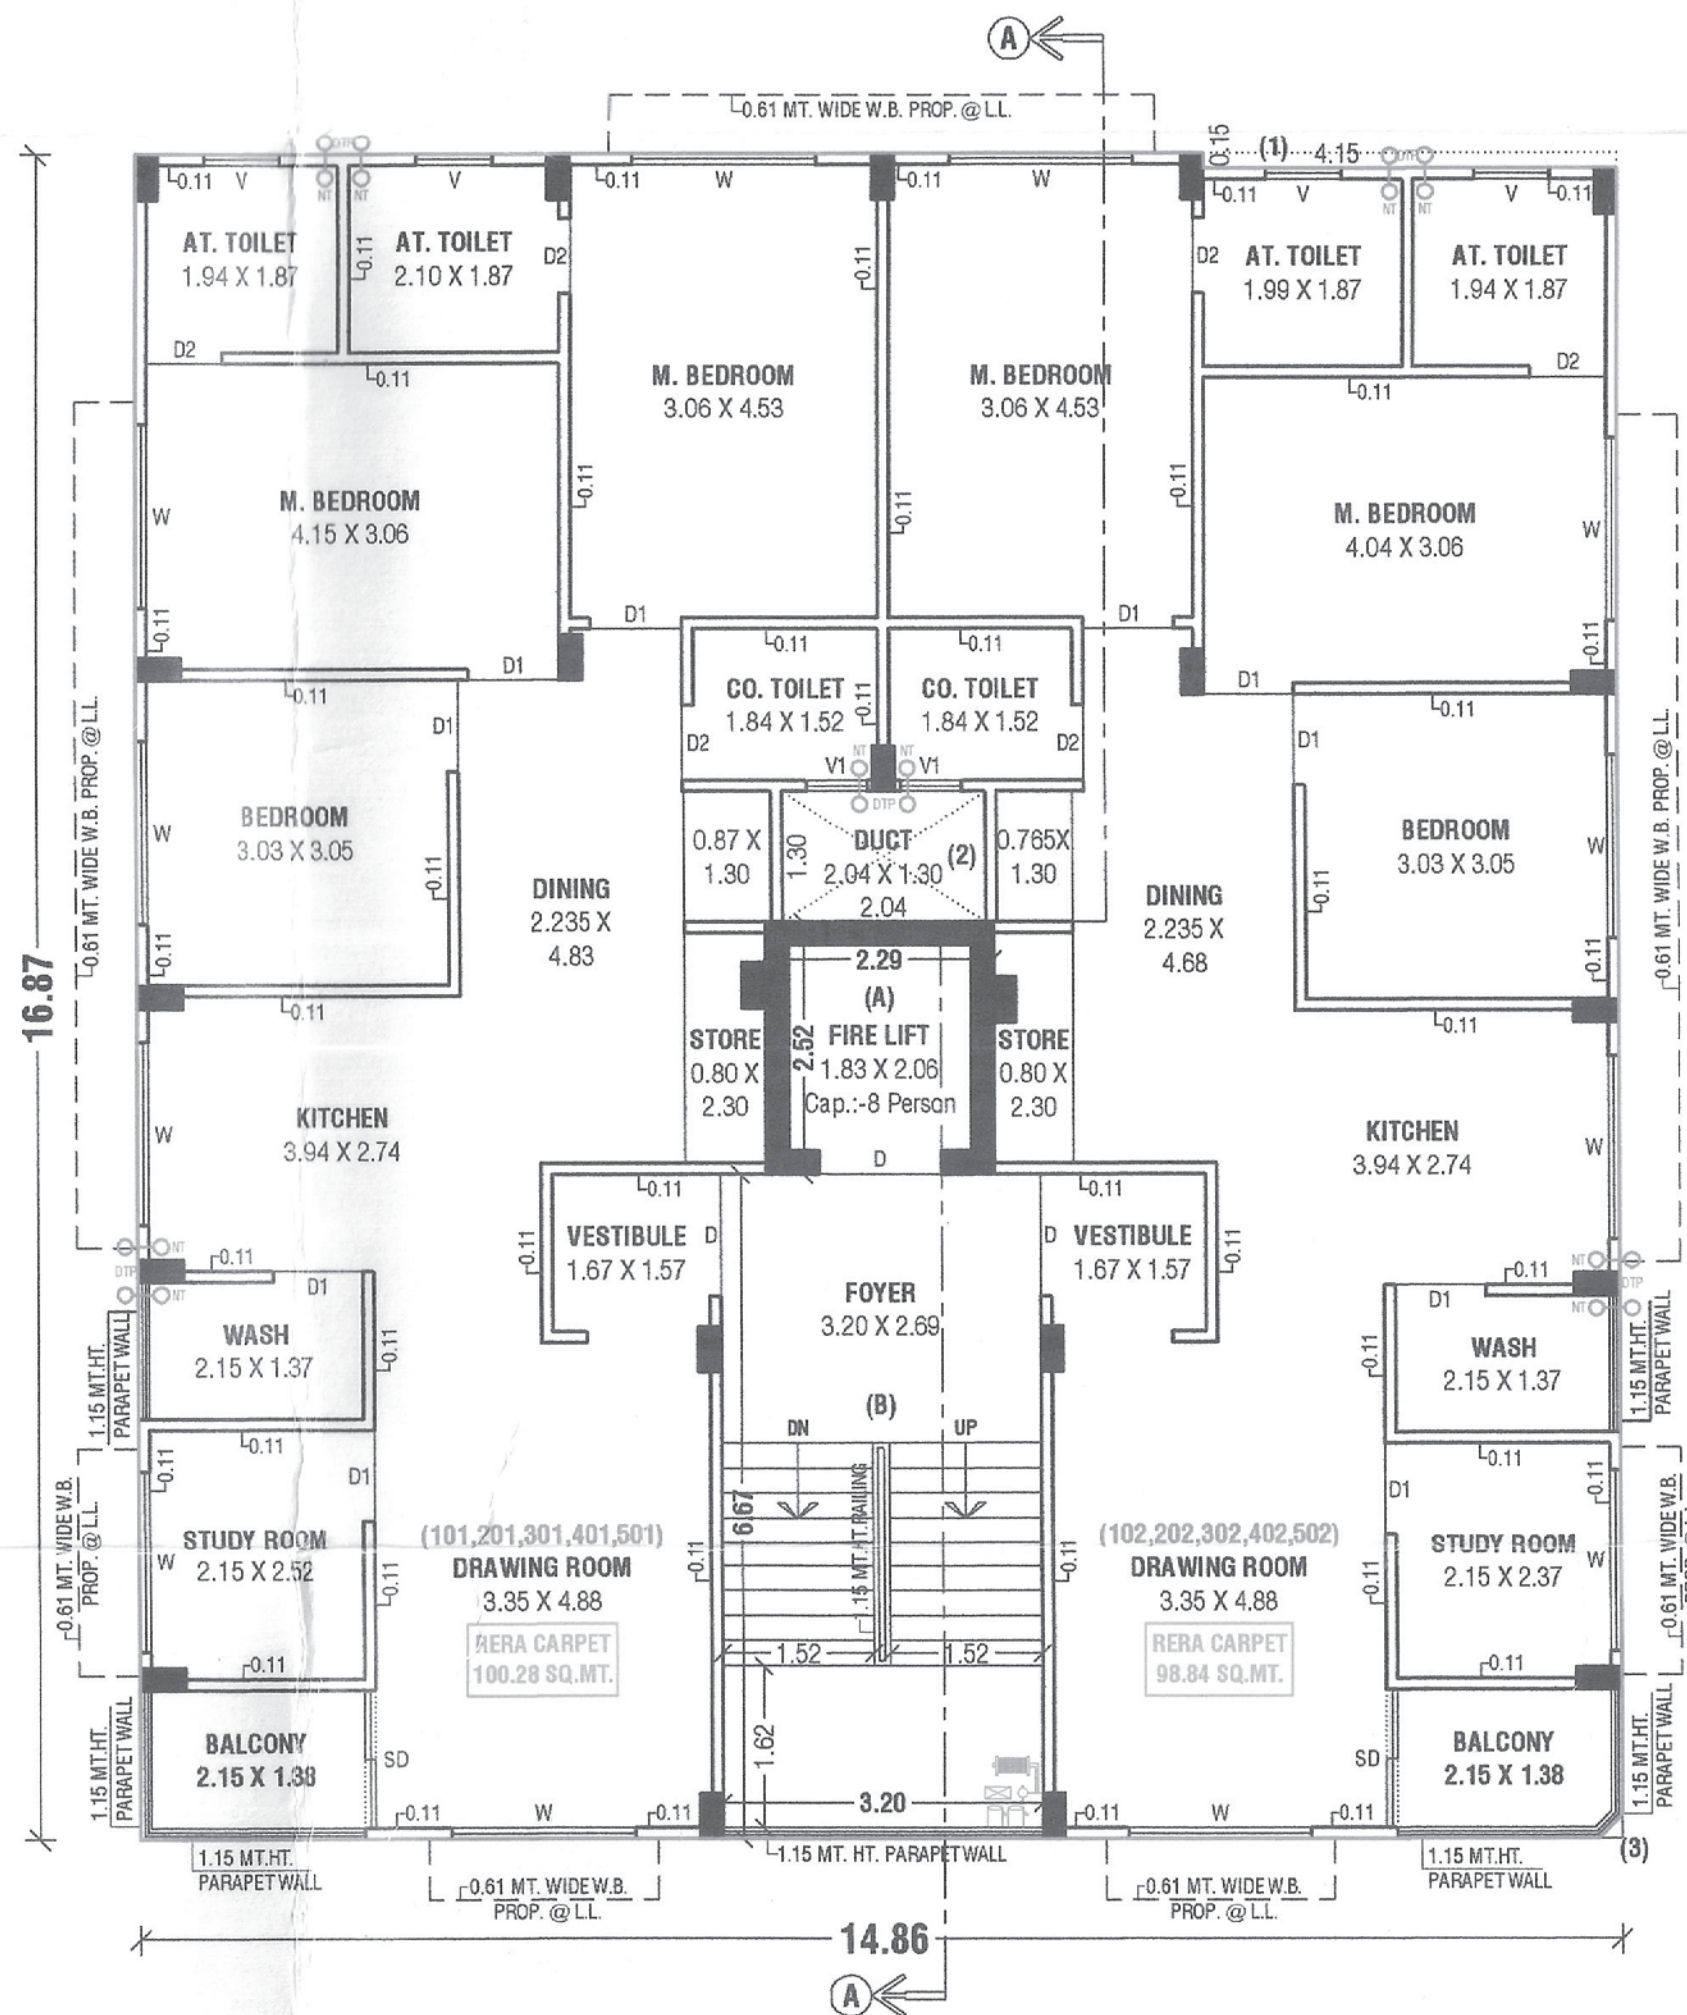

TYPICAL FLOOR PLAN
(FIRST FLOOR TO FIFTH FLOOR)



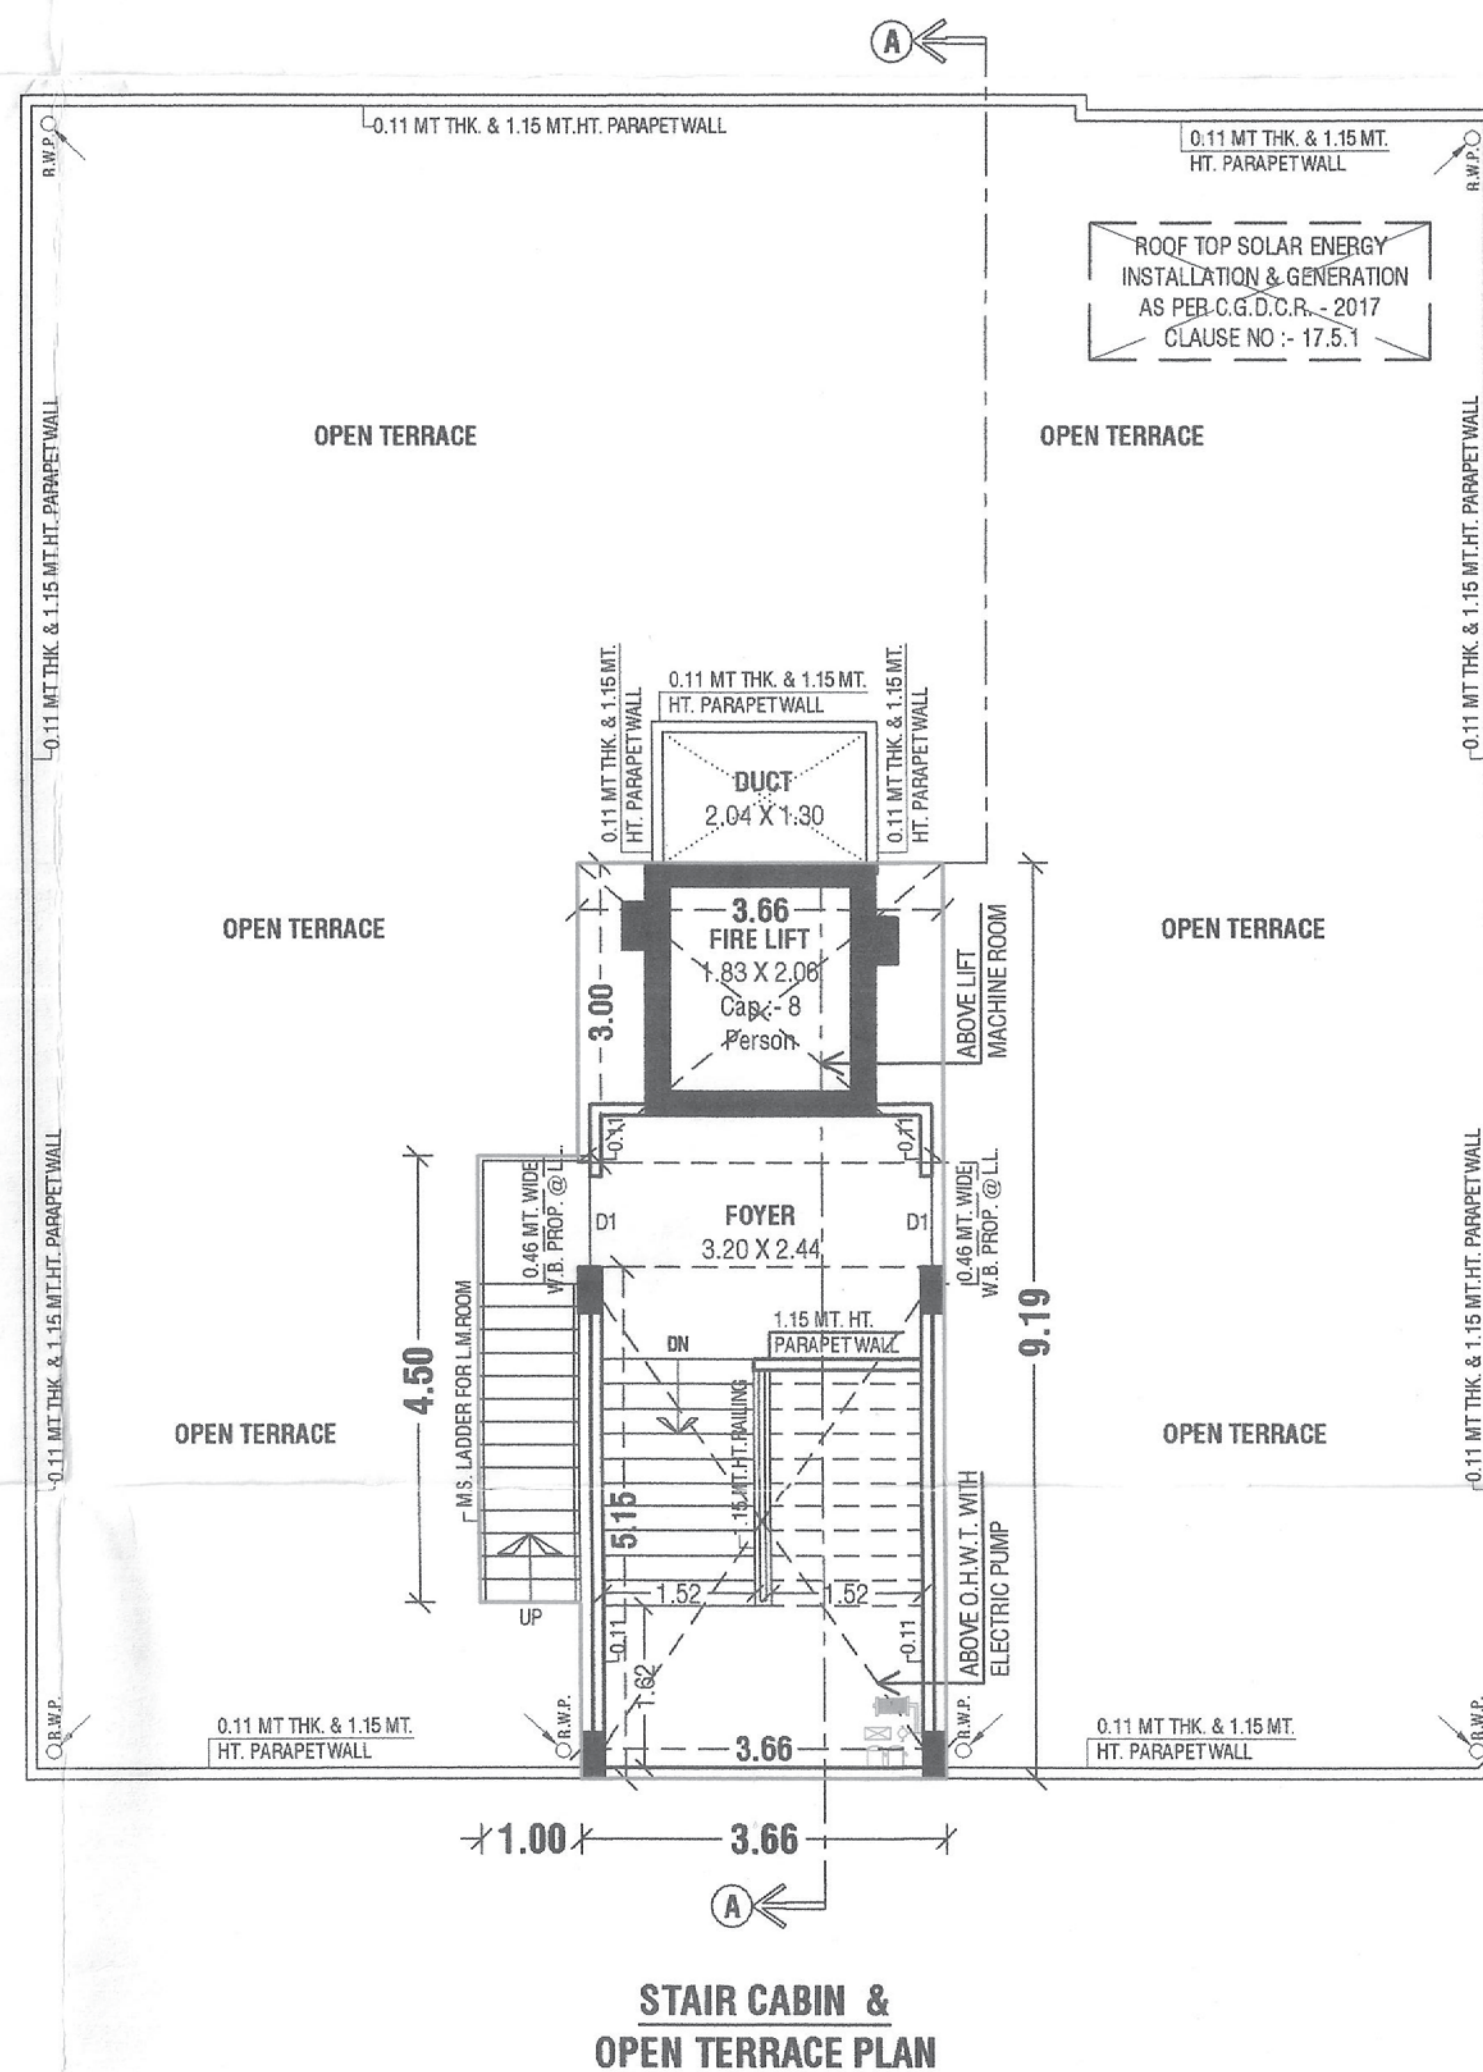



SPECIFICATIONS

STRUCTURE

Earthquake resistant R.C.C. frame structure as per new by laws.

FLOORING

Vitrified tiles for entire flooring in all apartments.

WALL FINISH/ELEVATION

External double coat mala plaster with texture & acrylic paint. Internal mala plaster with Wall Putty.

ELECTRIFICATION

Branded ISI modular switches with concreated copper wiring and adequate number of points. MCB distribution panel.

PLUMBING

ISI CPVC and UPVC pipes for water supply, PVC & SWR pipes for solid waster and drainage systems.

TOILET


Designer tiles on floor and walls up to lintel level. Branded sanitary & bath fittings

TERRACE

Brick-bat concrete with china mosaic for heat reflection and thermal insulation.

FIRE SAFETY

Fire Safety System Facilities.

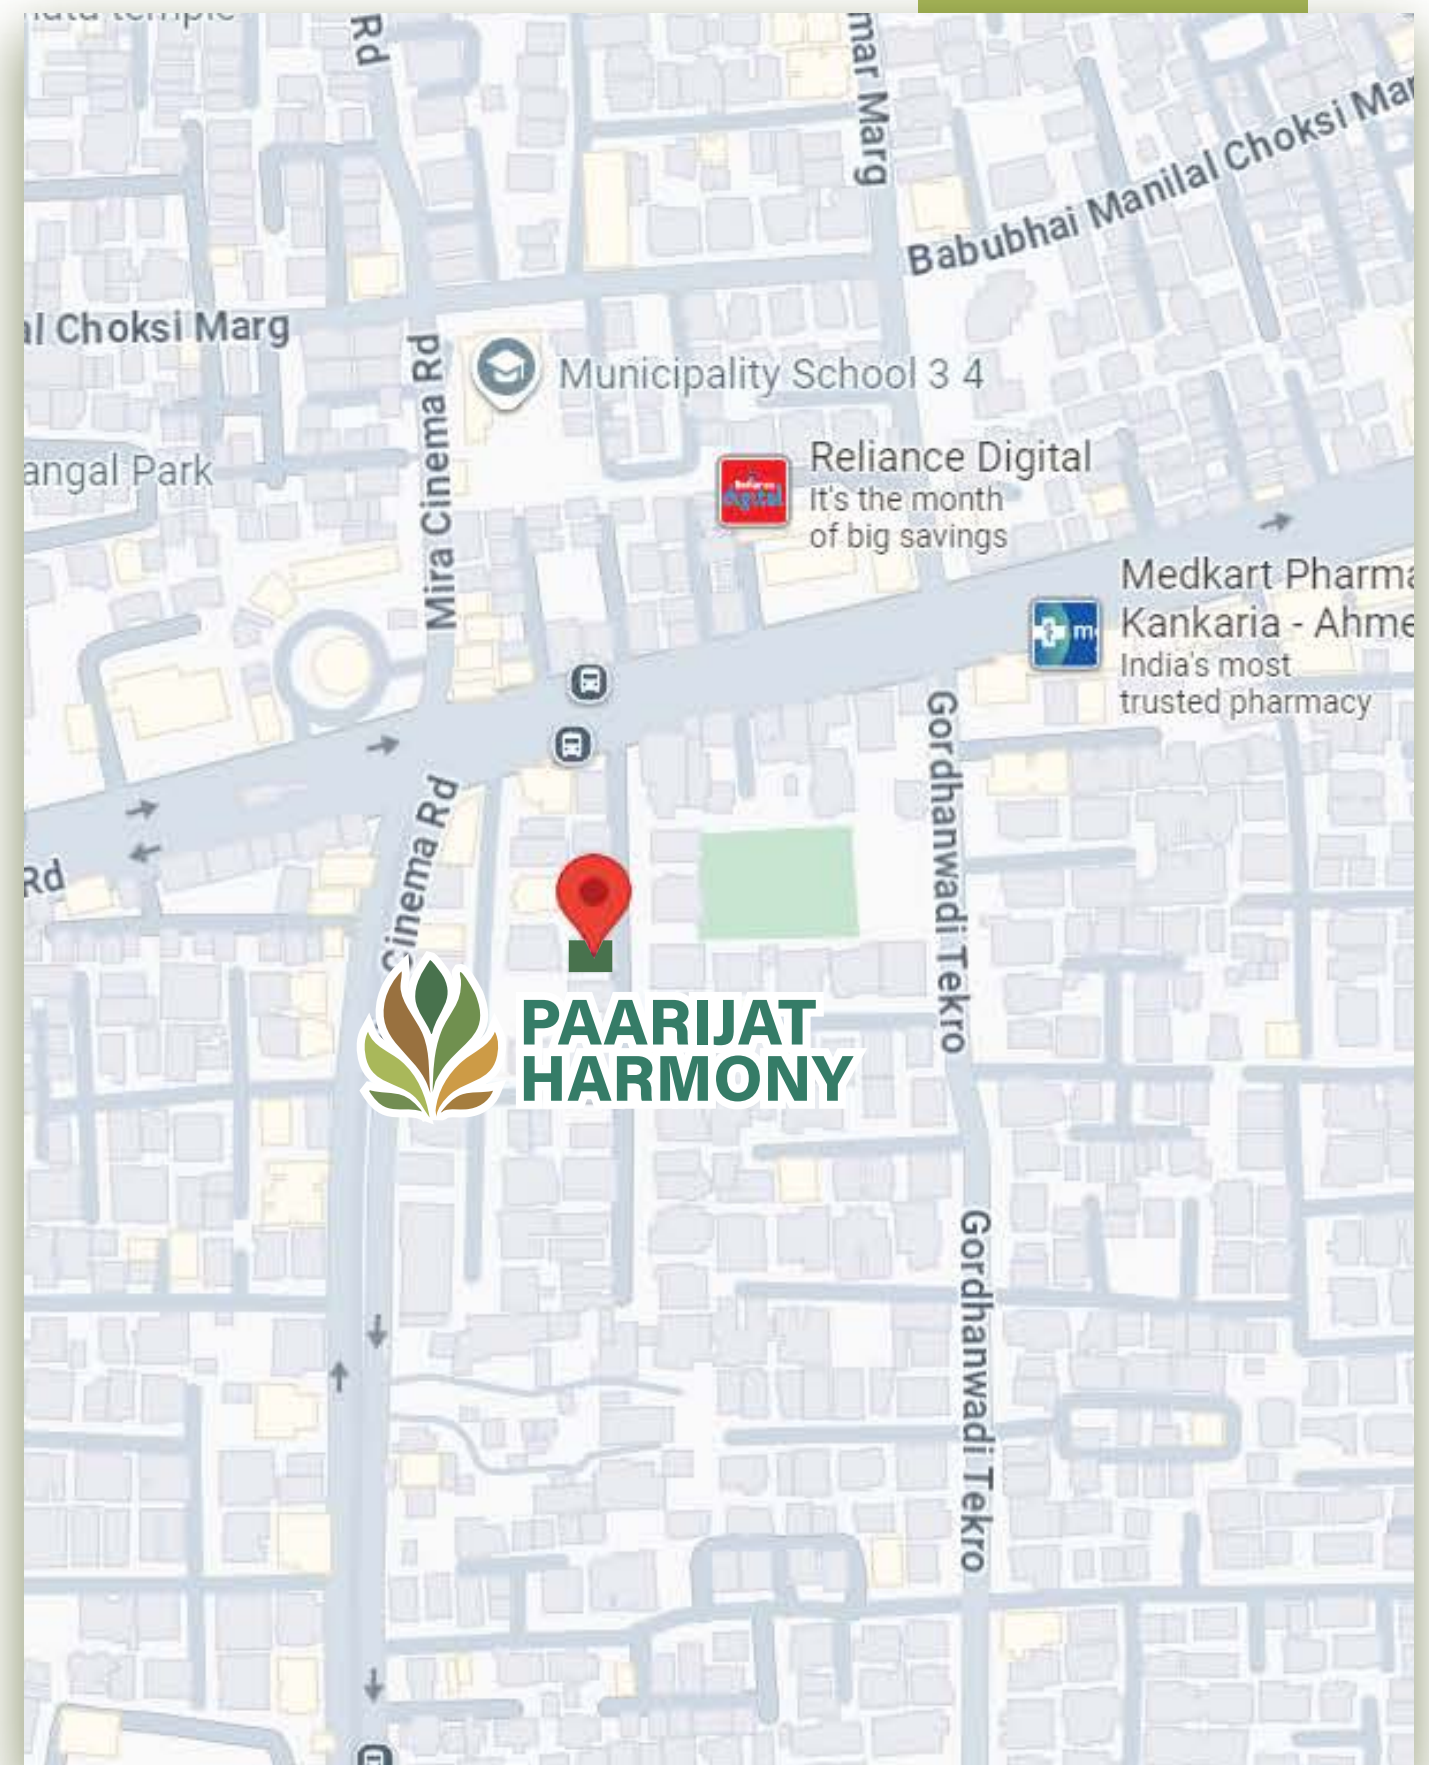



PAARIJAT HARMONY

Project By

JALARAM BUILDCON

Design By

AN ASSOCIATE

Structure By

TUSHAR S. SOLANKI

PAARIJAT HARMONY

7/B Amrakunj Society, Opp. Reliance Trends , Besides . Jain Derasar , Near
Gordhanwadi Tekra , Kankaria Maninagar Ahmedabad

(M): +91 99790 95406

RERA REGISTER NO.

RERA WEBSITE: WWW.GUJRERA.GUJARAT.GOV.IN

