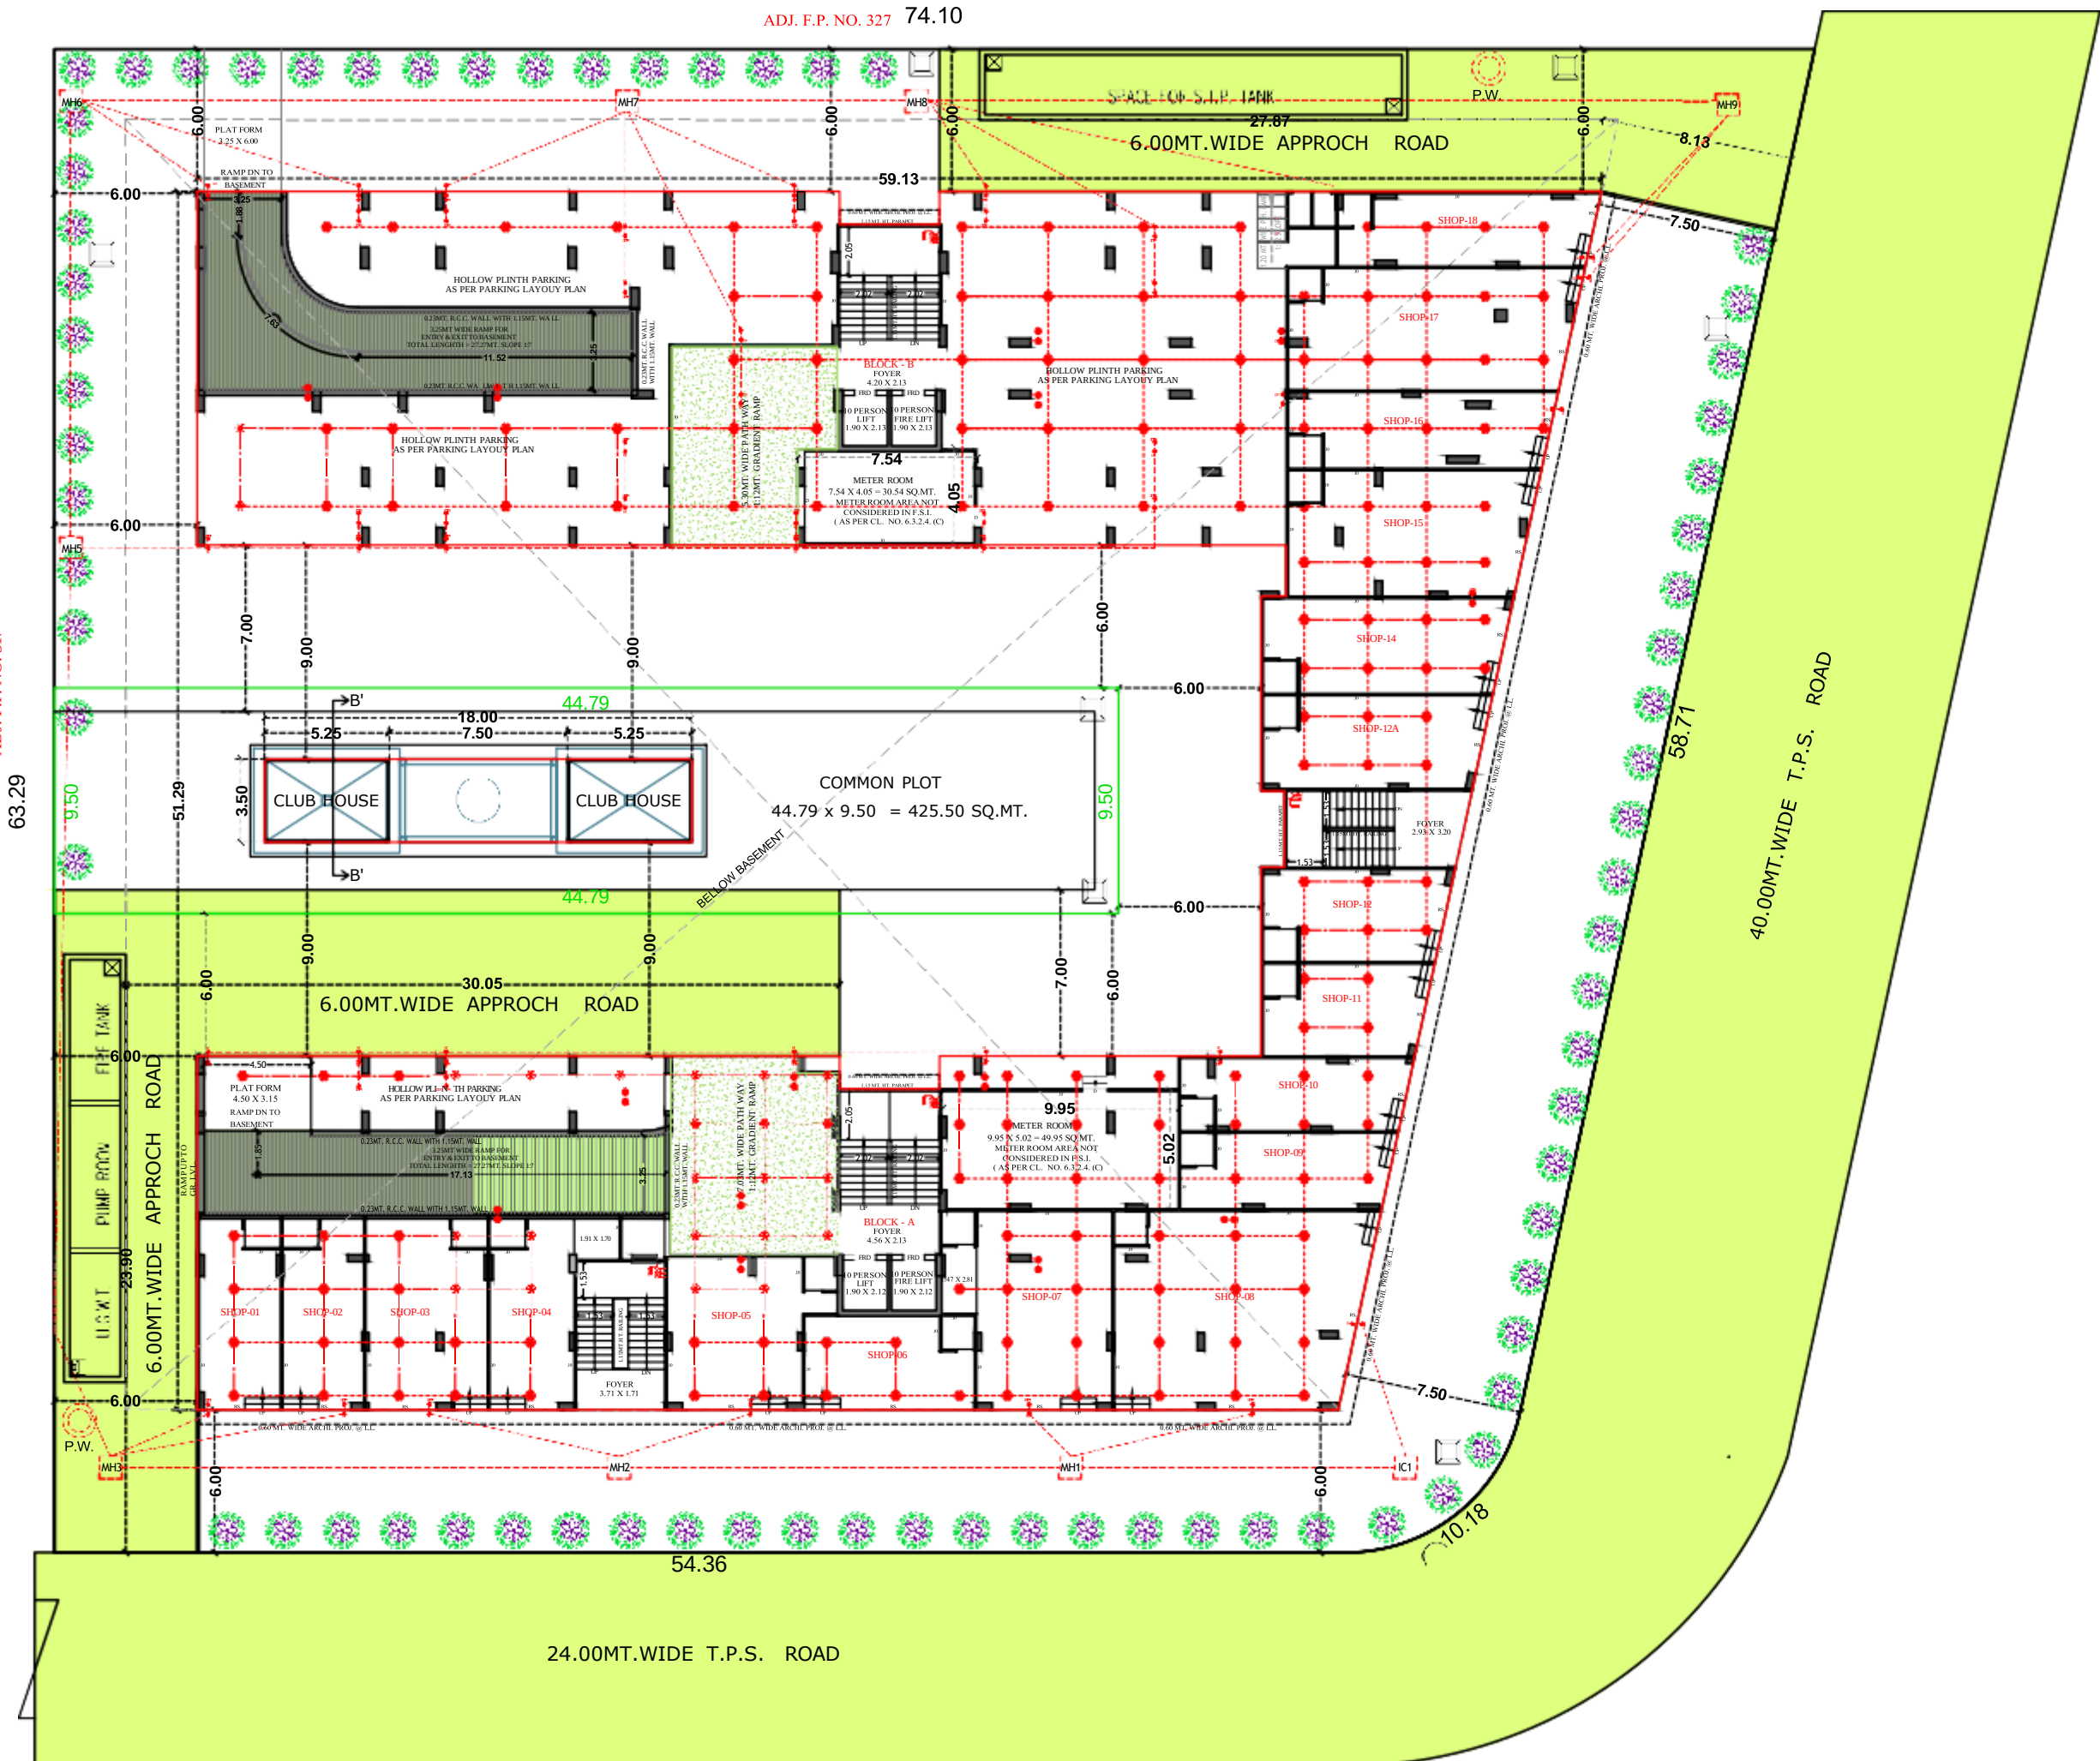



HARSHIV HEIGHTS

**SURAJ FARM,SANAND-NAL SARVOVAR ROAD,OPP.SANAND HOUSING
BOARD,SANAND,AHMEDABAD-382110**


JAYDEV ARCADE LLP

**607-SILVER RADIANCE,SINDHUBHAVAN MARG,NEAR PAKWAN
CIRCLE,BODAKDEV,AHMEDABAD-380054
CONTACT NO: 9904999901**

63.29
ADJ. F.P. NO. 317

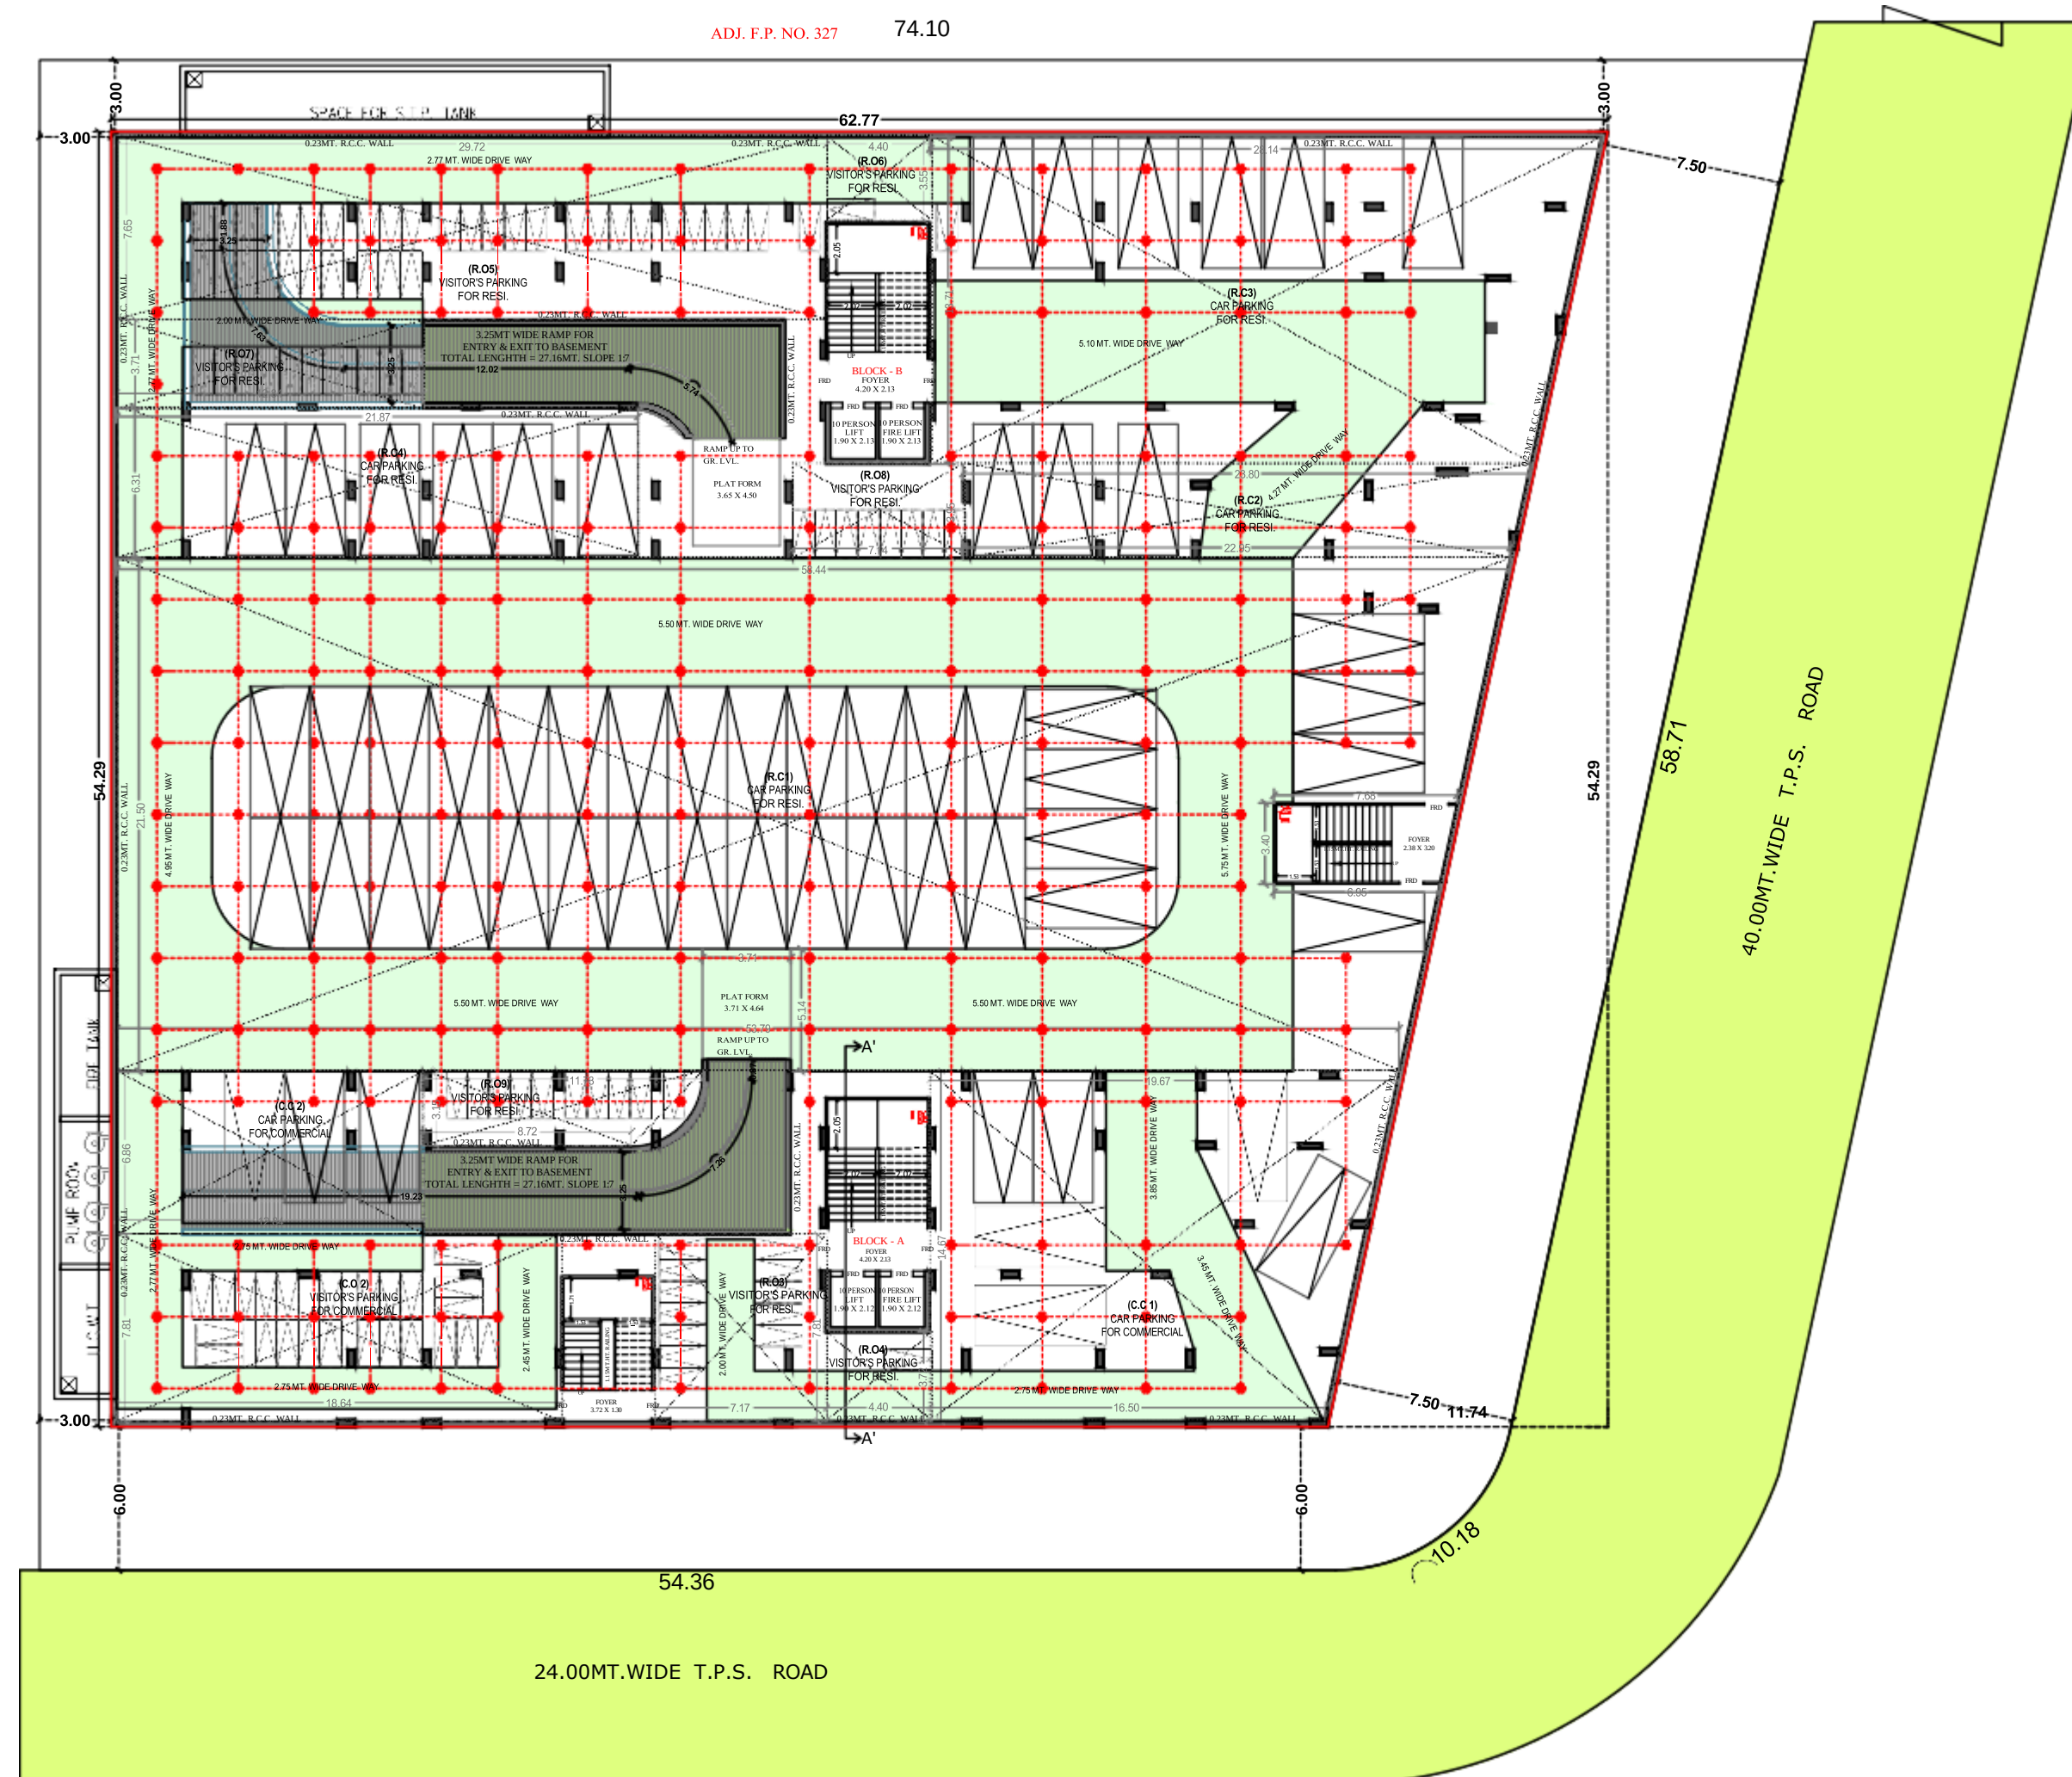

BASEMENT WITH PARKING LAY OUT PLAN
SCALE : 1 C.M. = 2 MT.

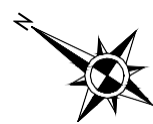

ADJ. F.P. NO. 327


74.10



PARKING LAY OUT PLAN
SCALE :1 C.M.= 2 MT.









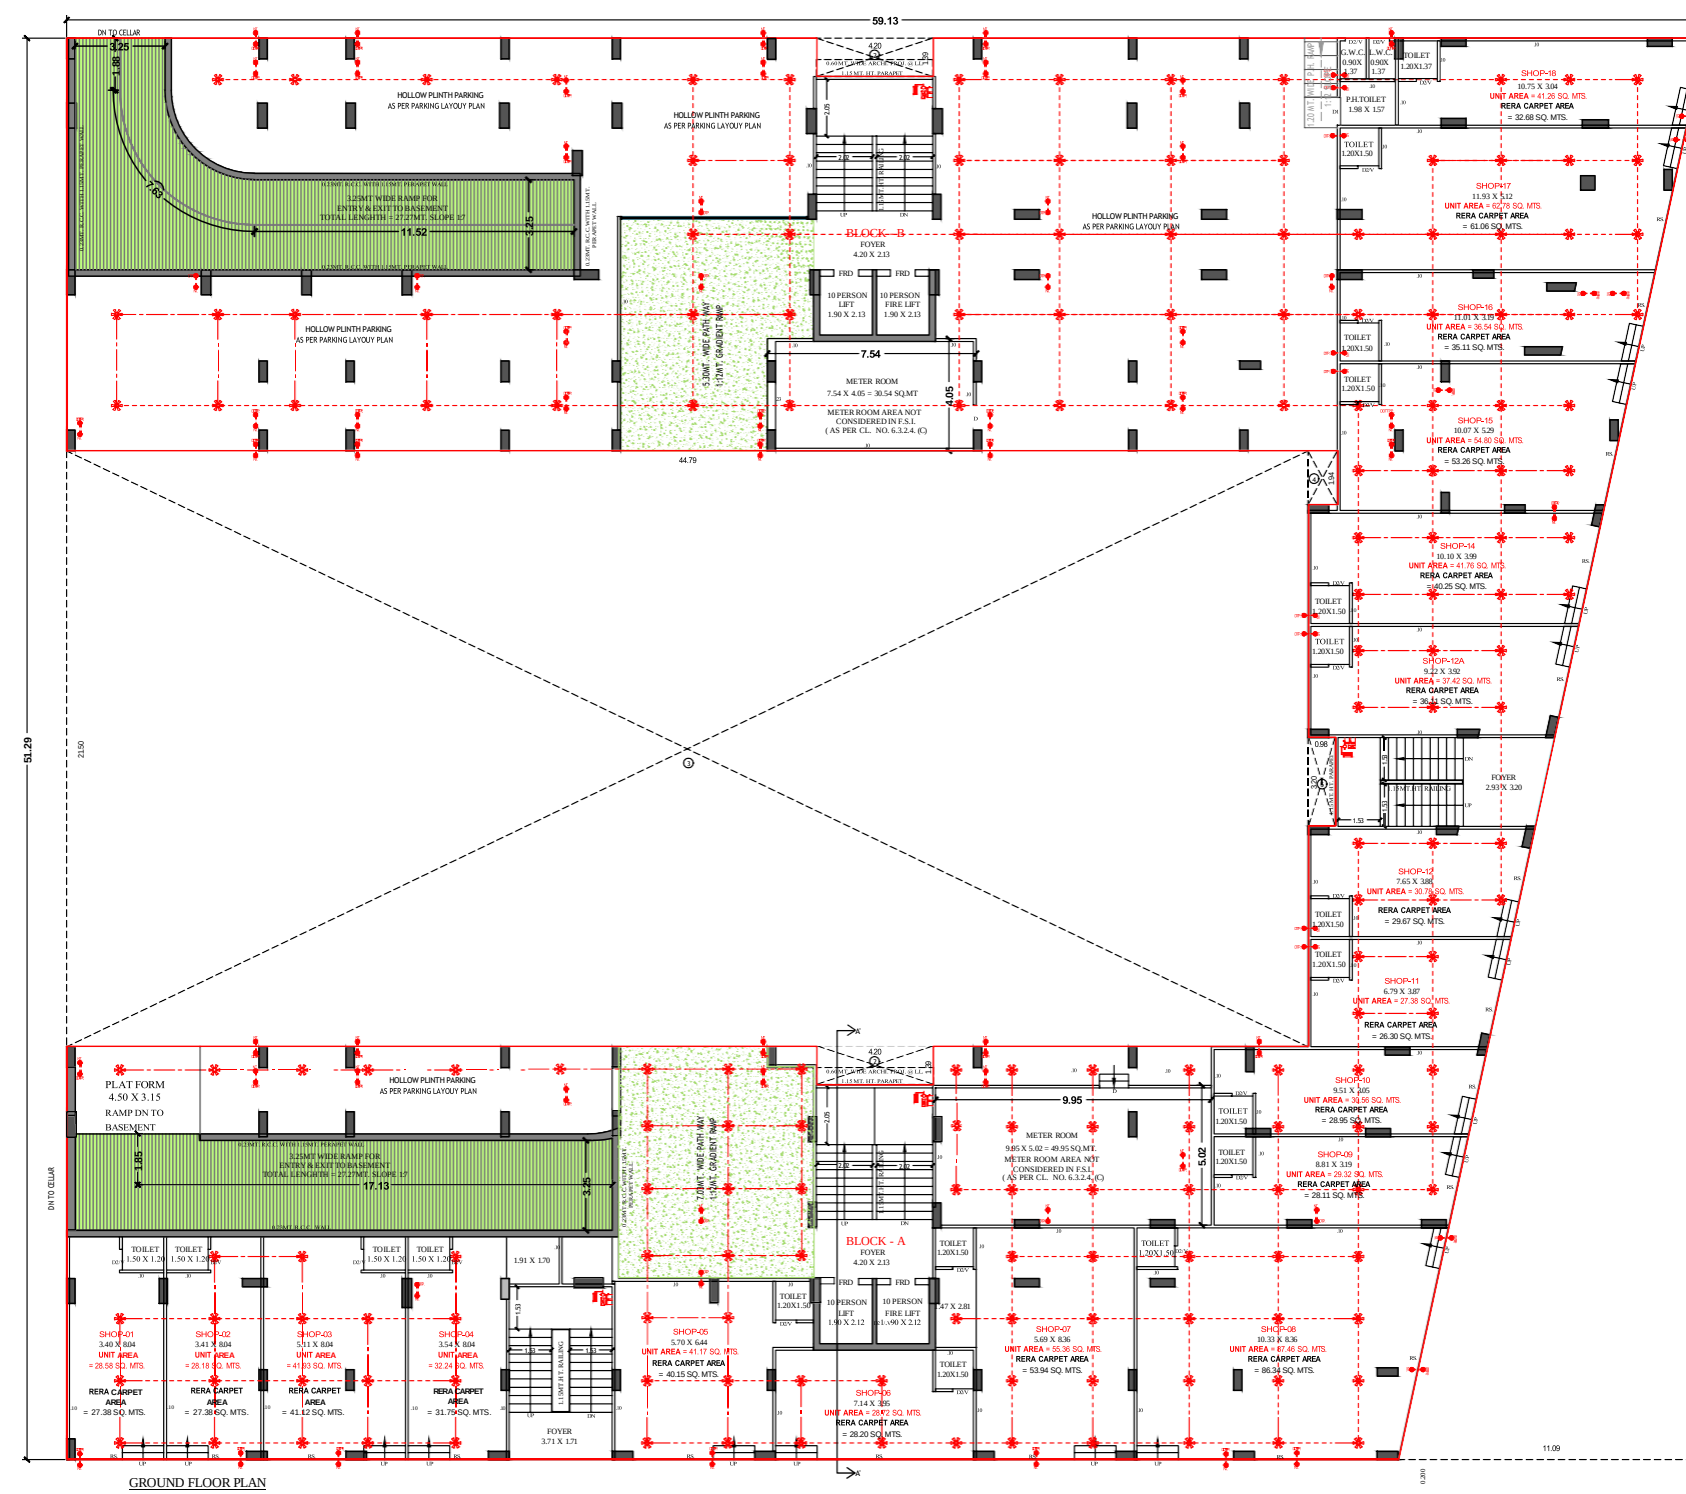



REFUSE (6TH,8TH) FLOOR PLAN

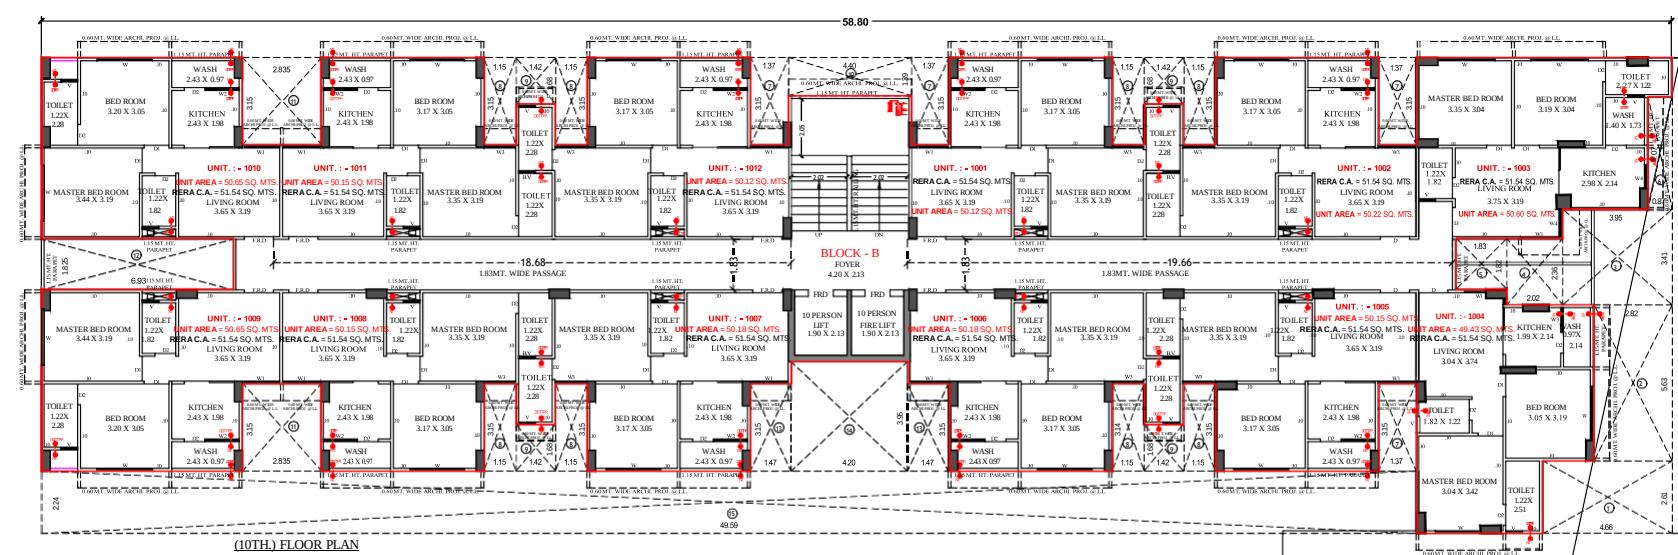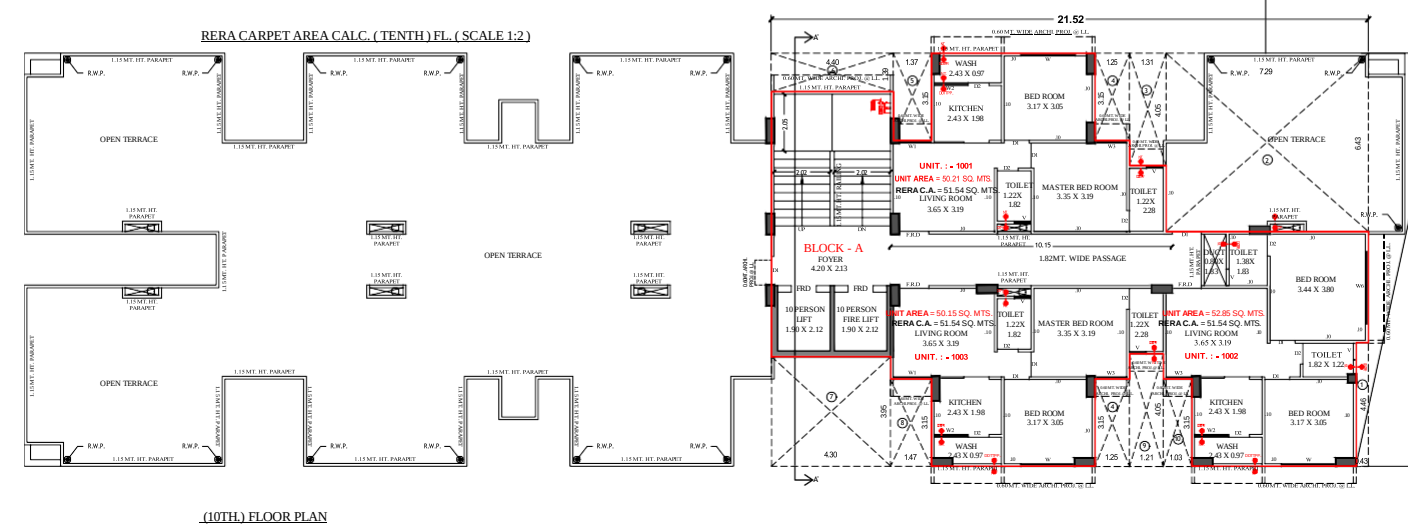

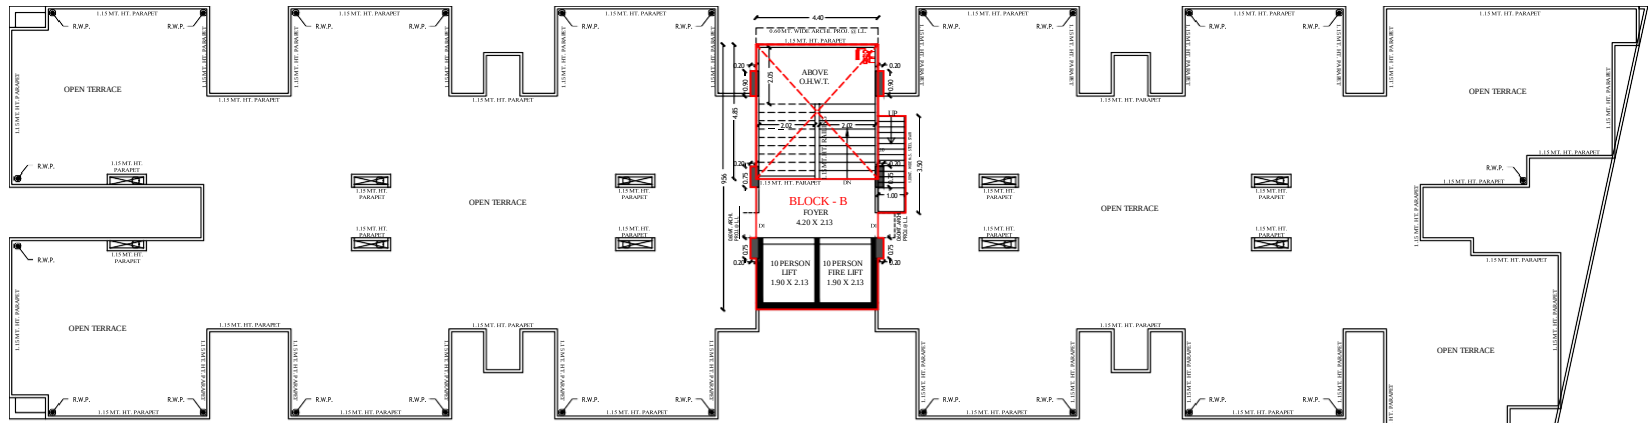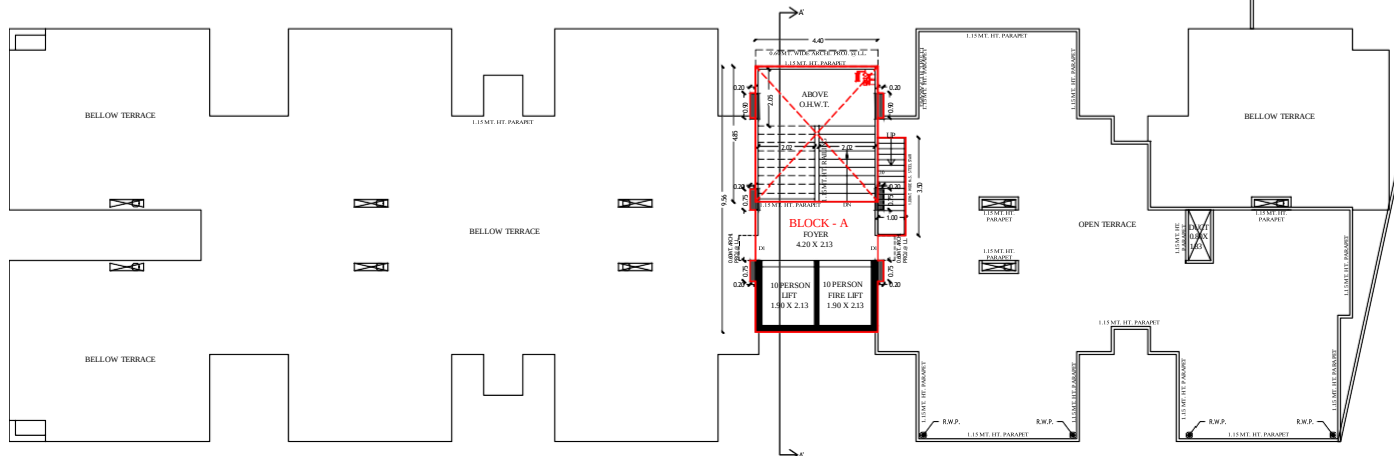

OPEN TERRACE WITH O.H.W.T. PLAN

Specifications

Structure - earthquake resistant load bearing and frame structure

Wall finish - internal single coat mala plaster with putty finish and external double coat sand face plaster with acrylic paint

Flooring - vitrified tiles in all rooms and china mosaic on terrace

Kitchen - mirror polished granite platform with stainless sink and full height glazed tiles dado

Doors and windows - decorative main door, flush doors for rooms and coloured aluminium frame for all windows

Plumbing - upvc/cpvc internal concealed plumbing with branded CP fittings

Bathrooms - full level glazed tiles dado. All fittings and fixtures of standard brand with corrosion free and leak free pipings

Electrification - good quality ISI copper wiring with modular switches and sufficient electric points as per architect's design

DEVELOPER :- JAYDEV ARCADE LLP

ARCHITECT :- HM ARCHITECTS

STRUCTURAL ENGINEER :-MULLION CONSULTANTS

MEP :- POOJAN ASSOCIATES