ANANTA STOREYS


Promoter name : KRISENT BUILDCON



ADJ. BOUNDARY OF T.P.S.:- 1 (GHATALODOYA)

ADJ. F.P. NO :- 602

ADJ. S.P. NO :- 02 OF F.P. :- 399+460

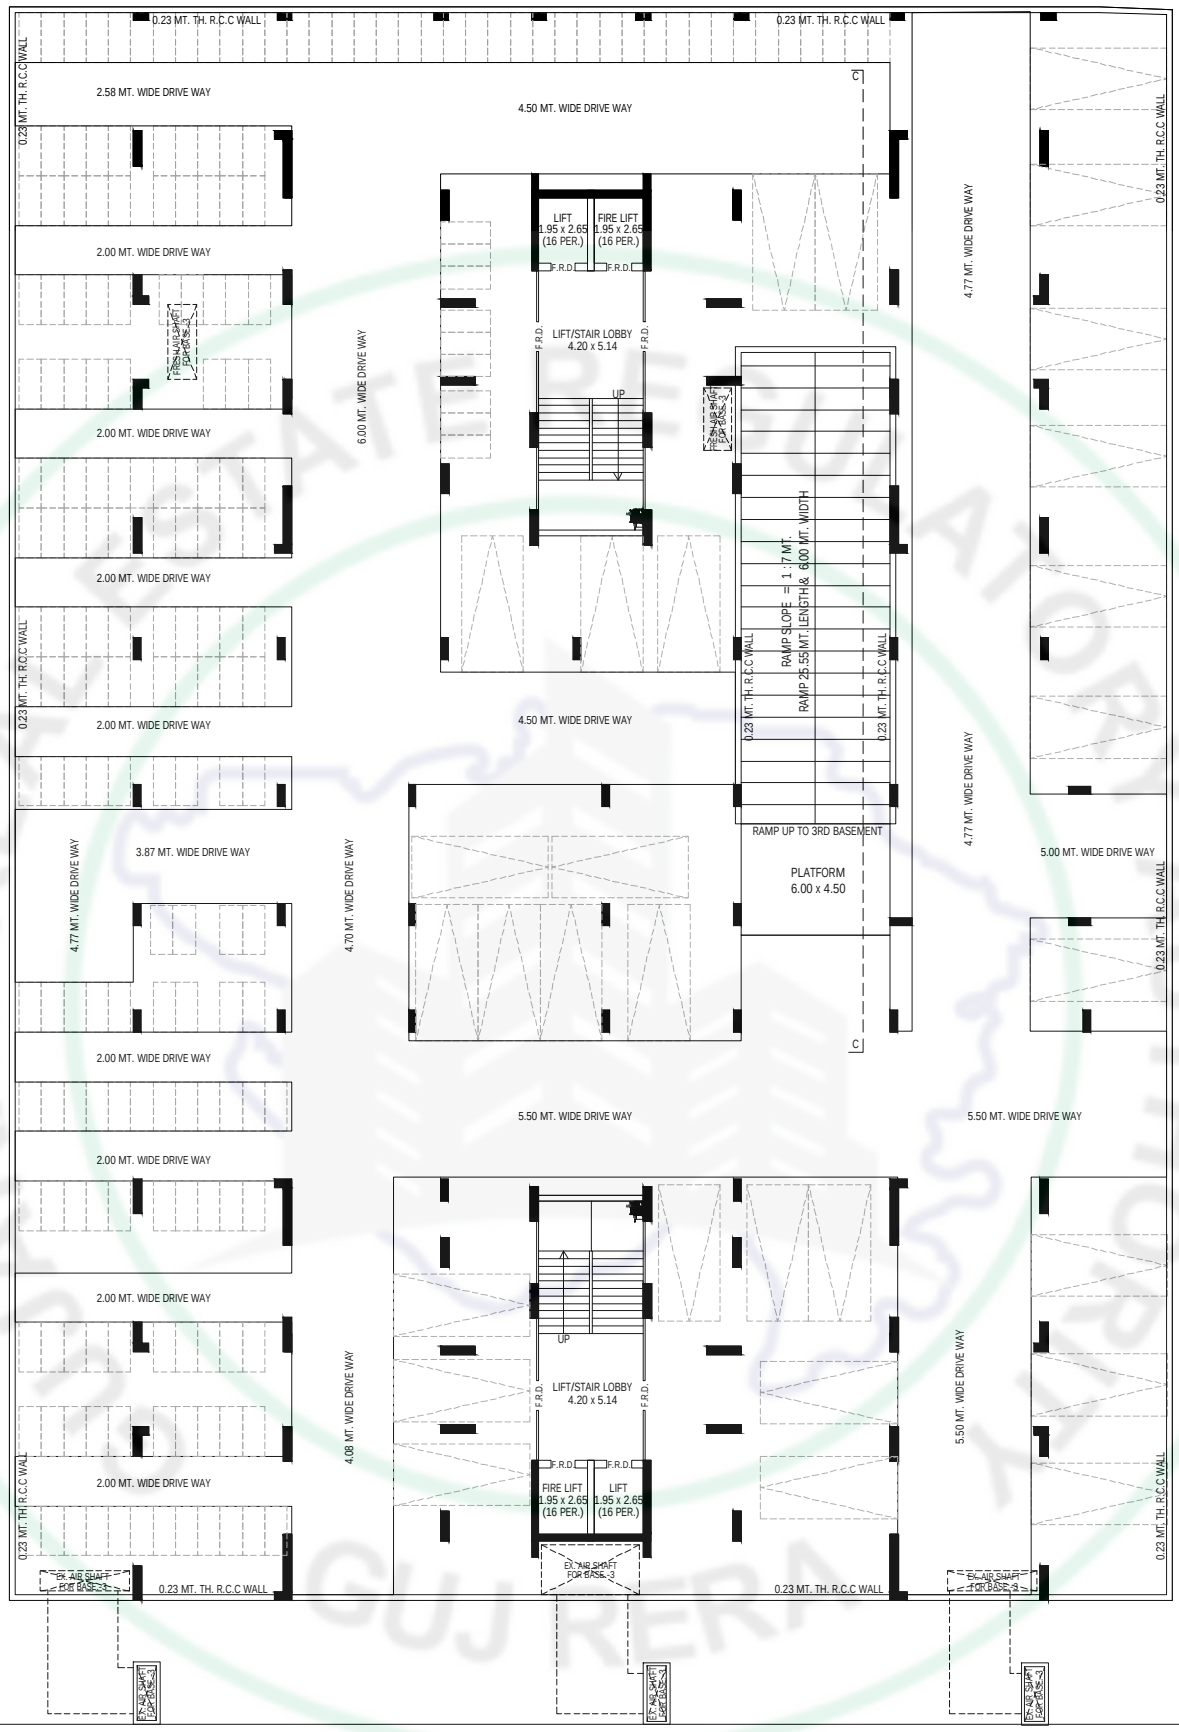

3.00 MT. WIDE OPEN SPACE LEFT FOR PUBLIC DOMAIN AS PER
LOCAL AREA PLANING AUDA OPINION NO.- DP UNIT/LAP/ NO.04357 DT. 15/04/2024


18.00 MT. WIDE T.P.S. ROAD

3RD.BASEMENT PLAN
SCALE :- 1.00 CM. = 2.00 MT.

N

ADJ. BOUNDARY OF T.P.S.:- 1 (GHATALODOYA)

ADJ. F.P. NO :- 602

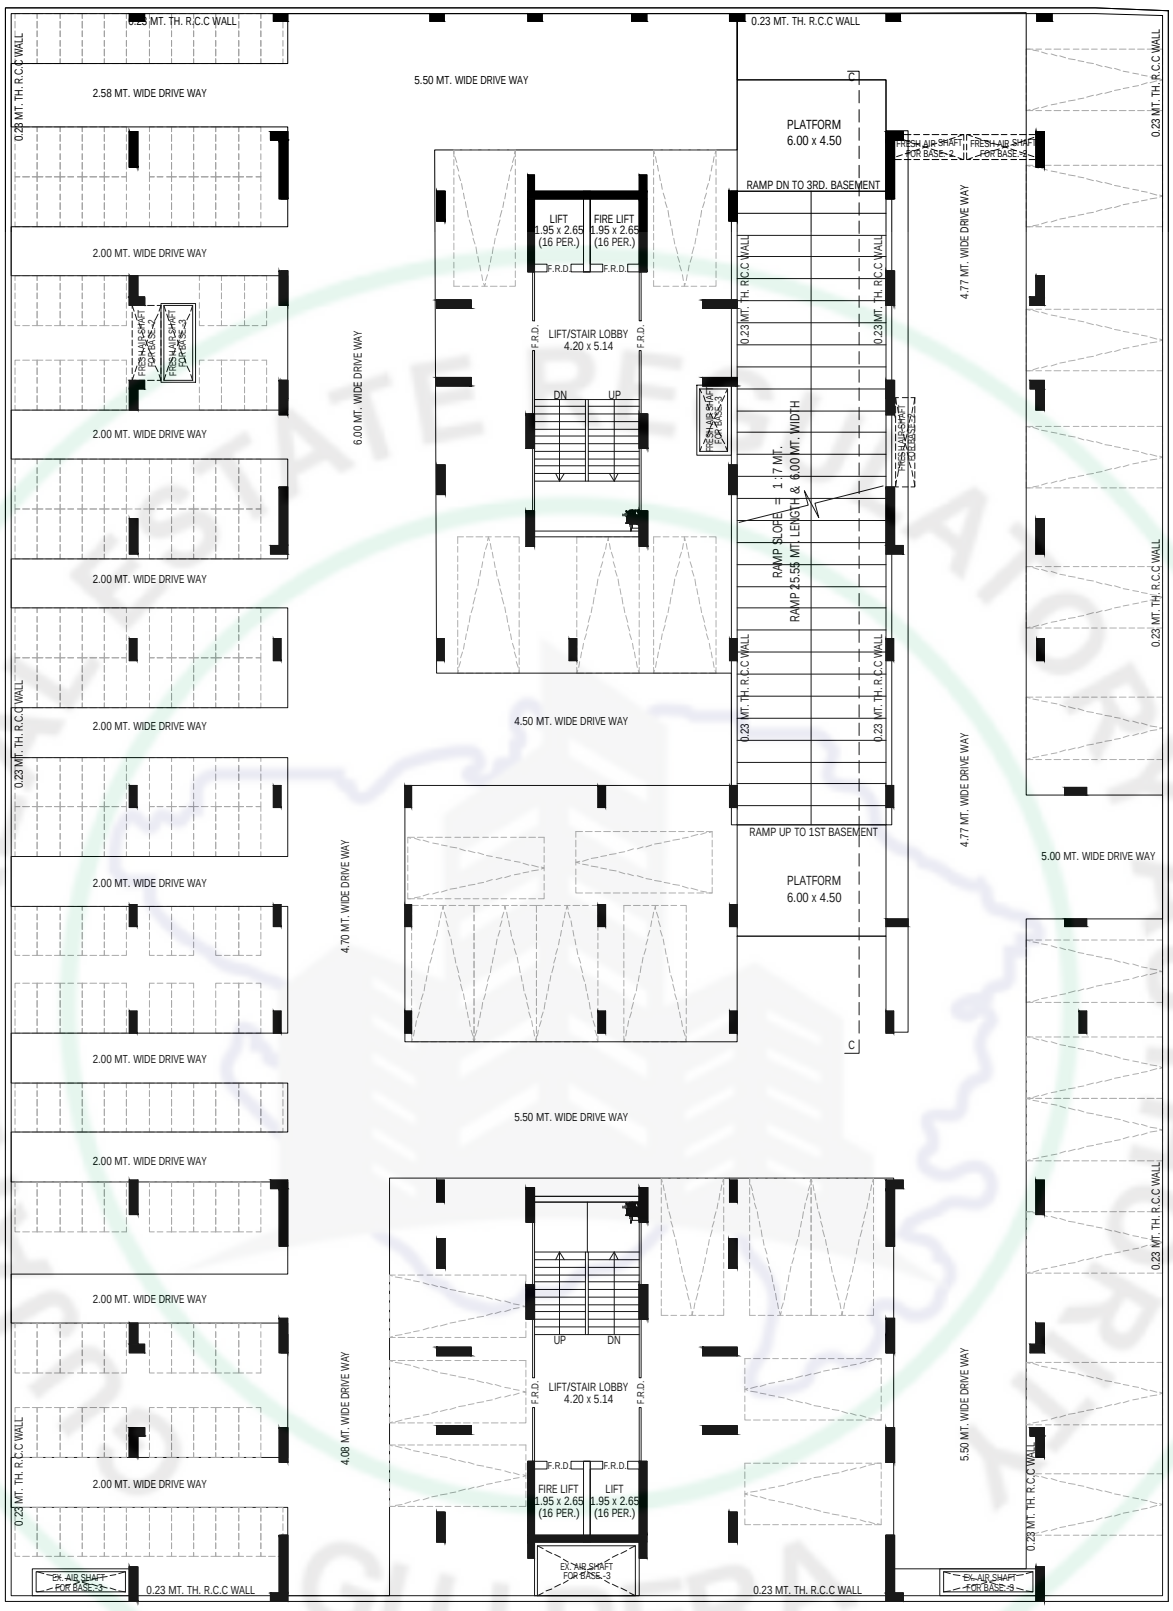

ADJ. S.P. NO :- 02 OF F.P. - 399+460

3.00 MT. WIDE OPEN SPACE LEFT FOR PUBLIC DOMAIN AS PER
LOCAL AREA PLANING AUDA OPINION NO.- DP UNIT/LAP/ NO.04357 DT. 15/04/2024


18.00 MT. WIDE T.P.S. ROAD

2ND.BASEMENT PLAN
SCALE :- 1.00 CM. = 2.00 MT.

ADJ. BOUNDARY OF T.P.S.:- 1 (GHATALODOYA)


ADJ. F.P. NO :- 602

ADJ. S.P. NO :- 02 OF F.P. - 399+460

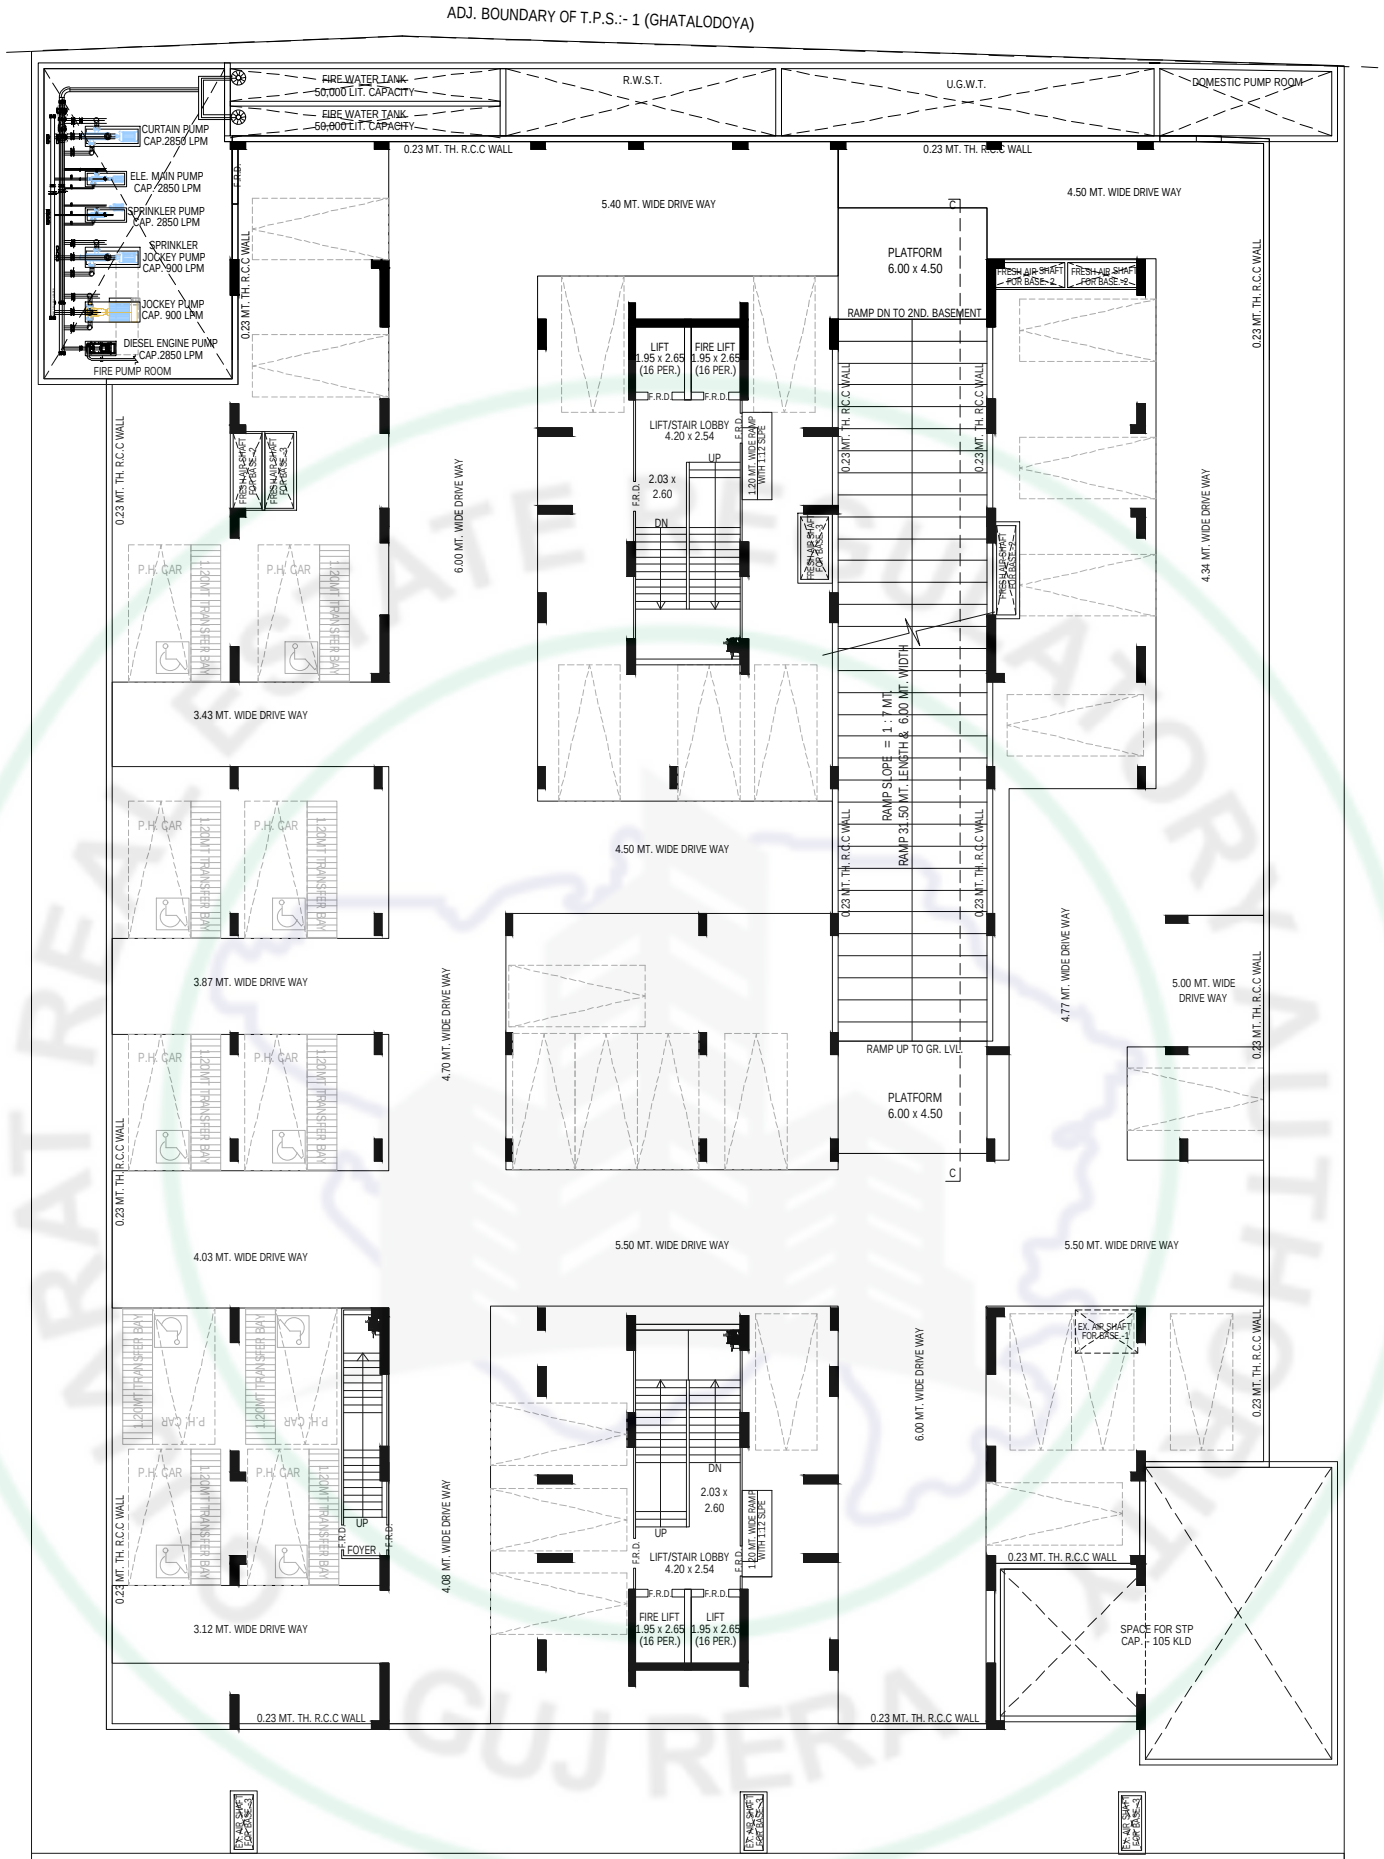


1ST.BASEMENT PLAN

SCALE :- 1.00 CM. = 2.00 MT.

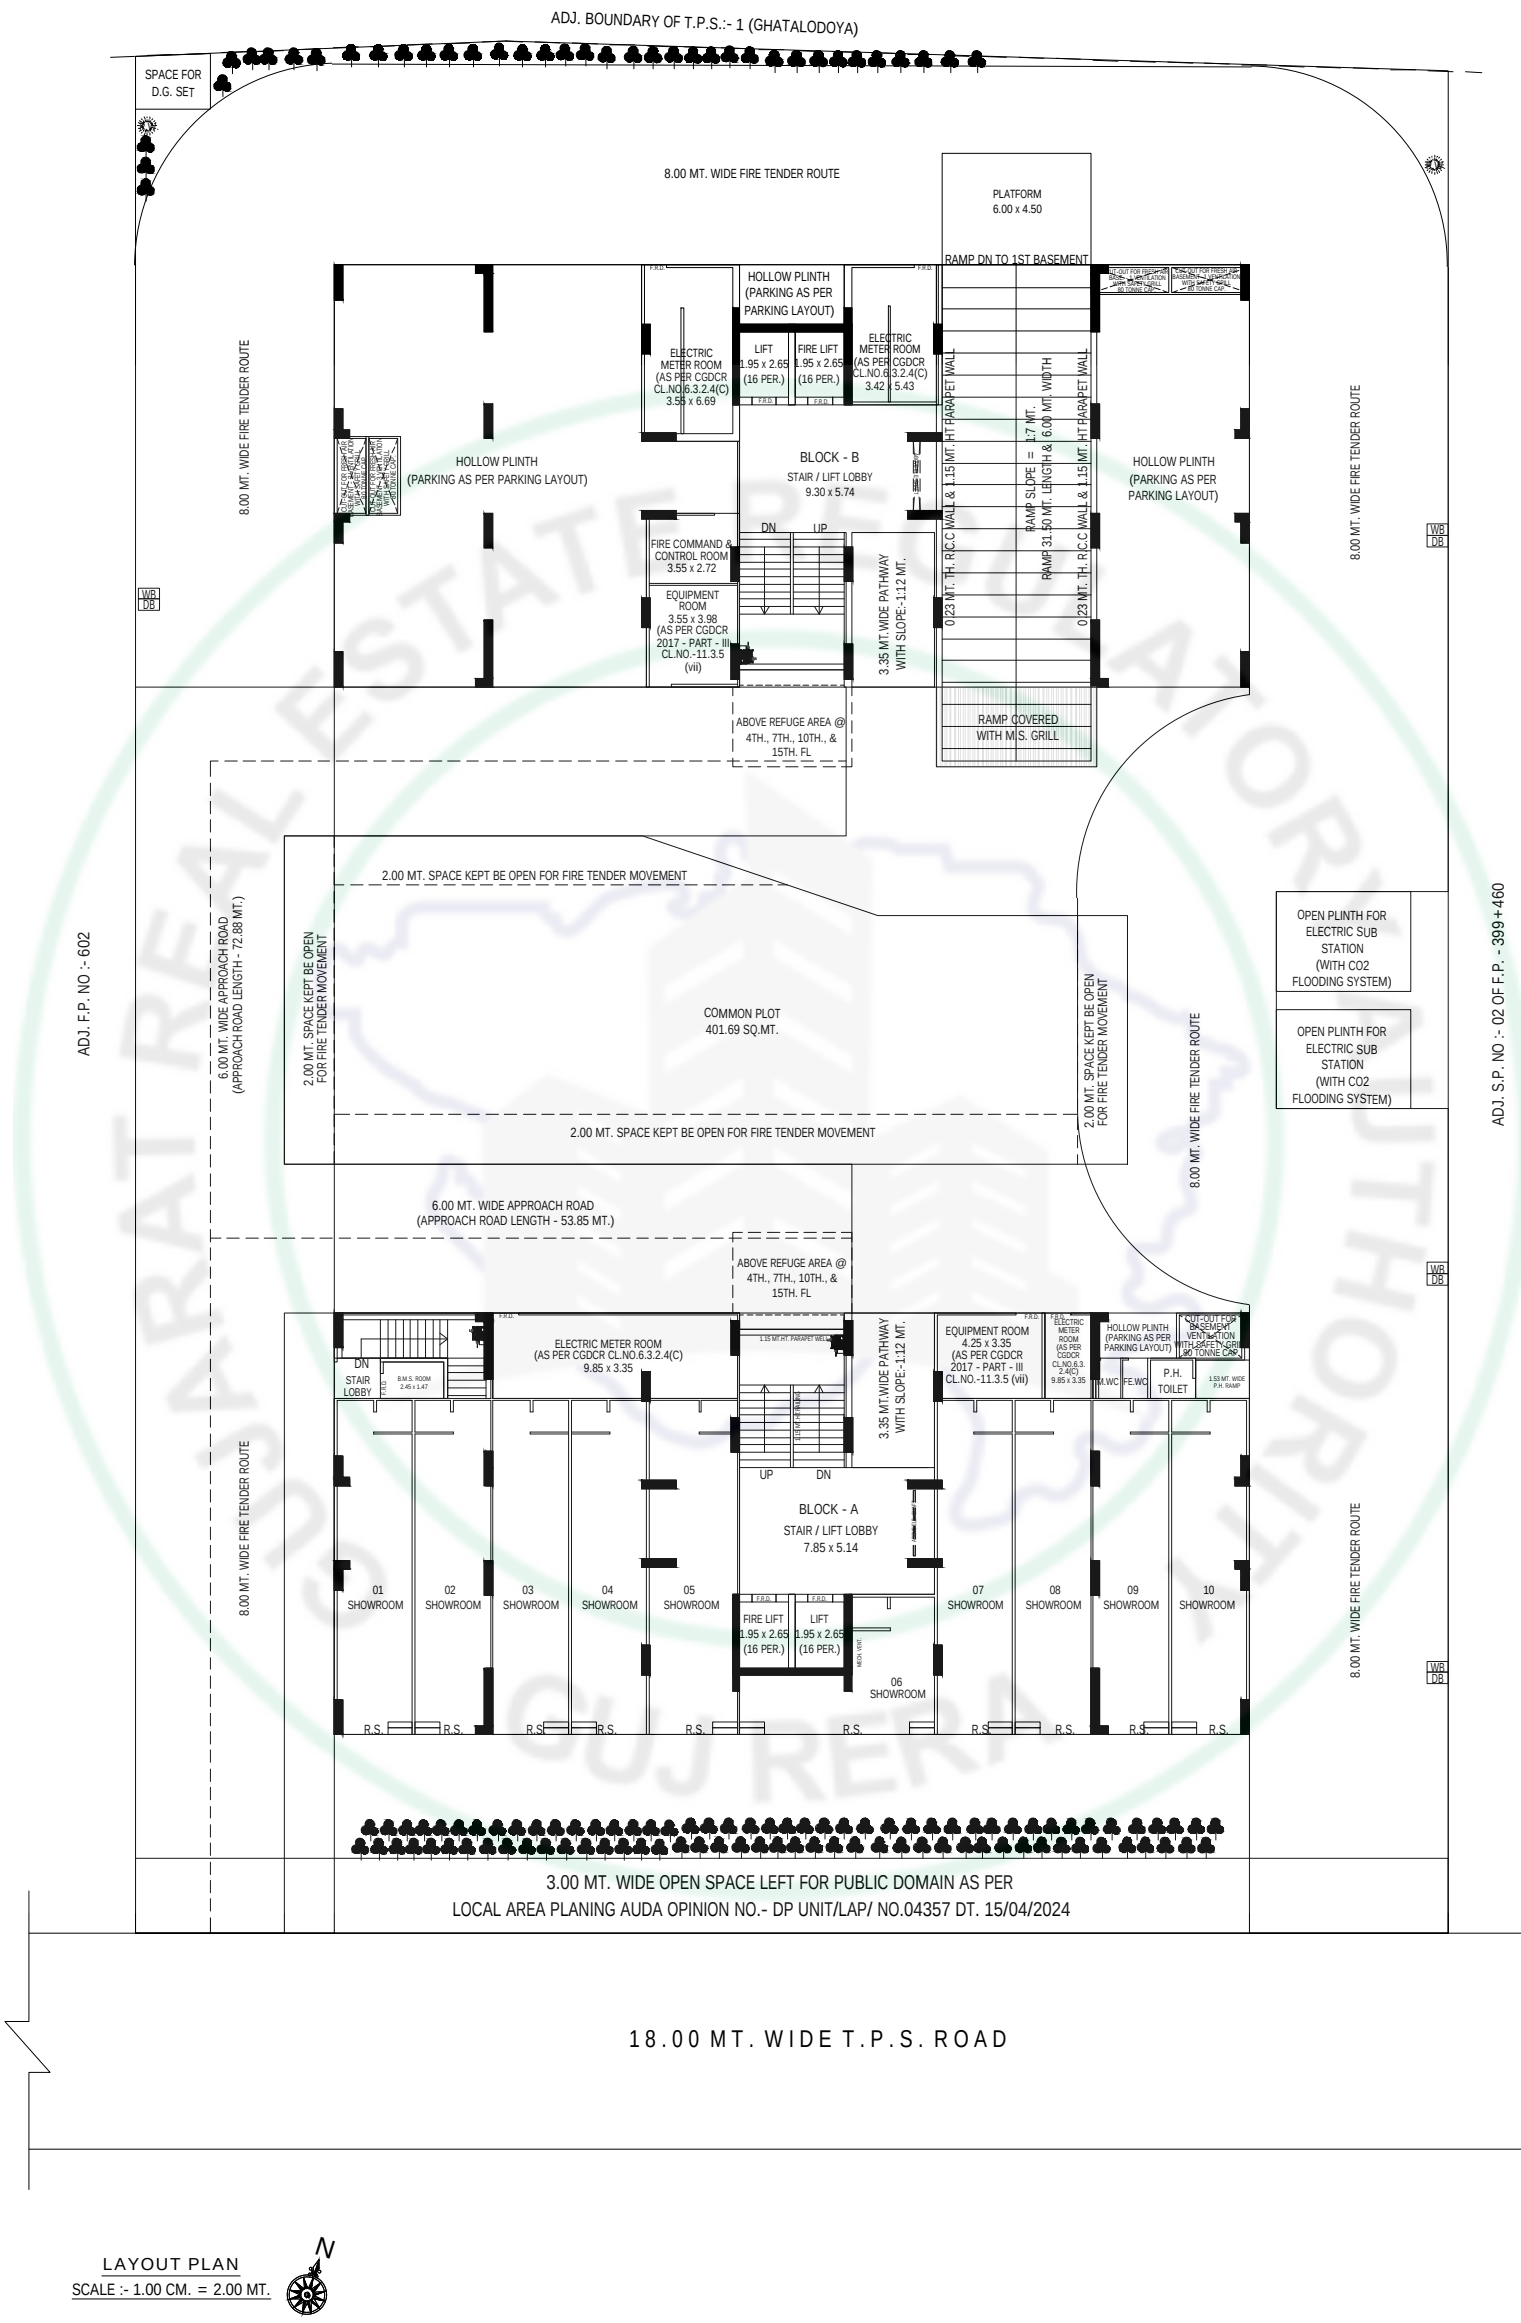


LAYOUT PLAN

SCALE :- 1.00 CM. = 2.00 MT.

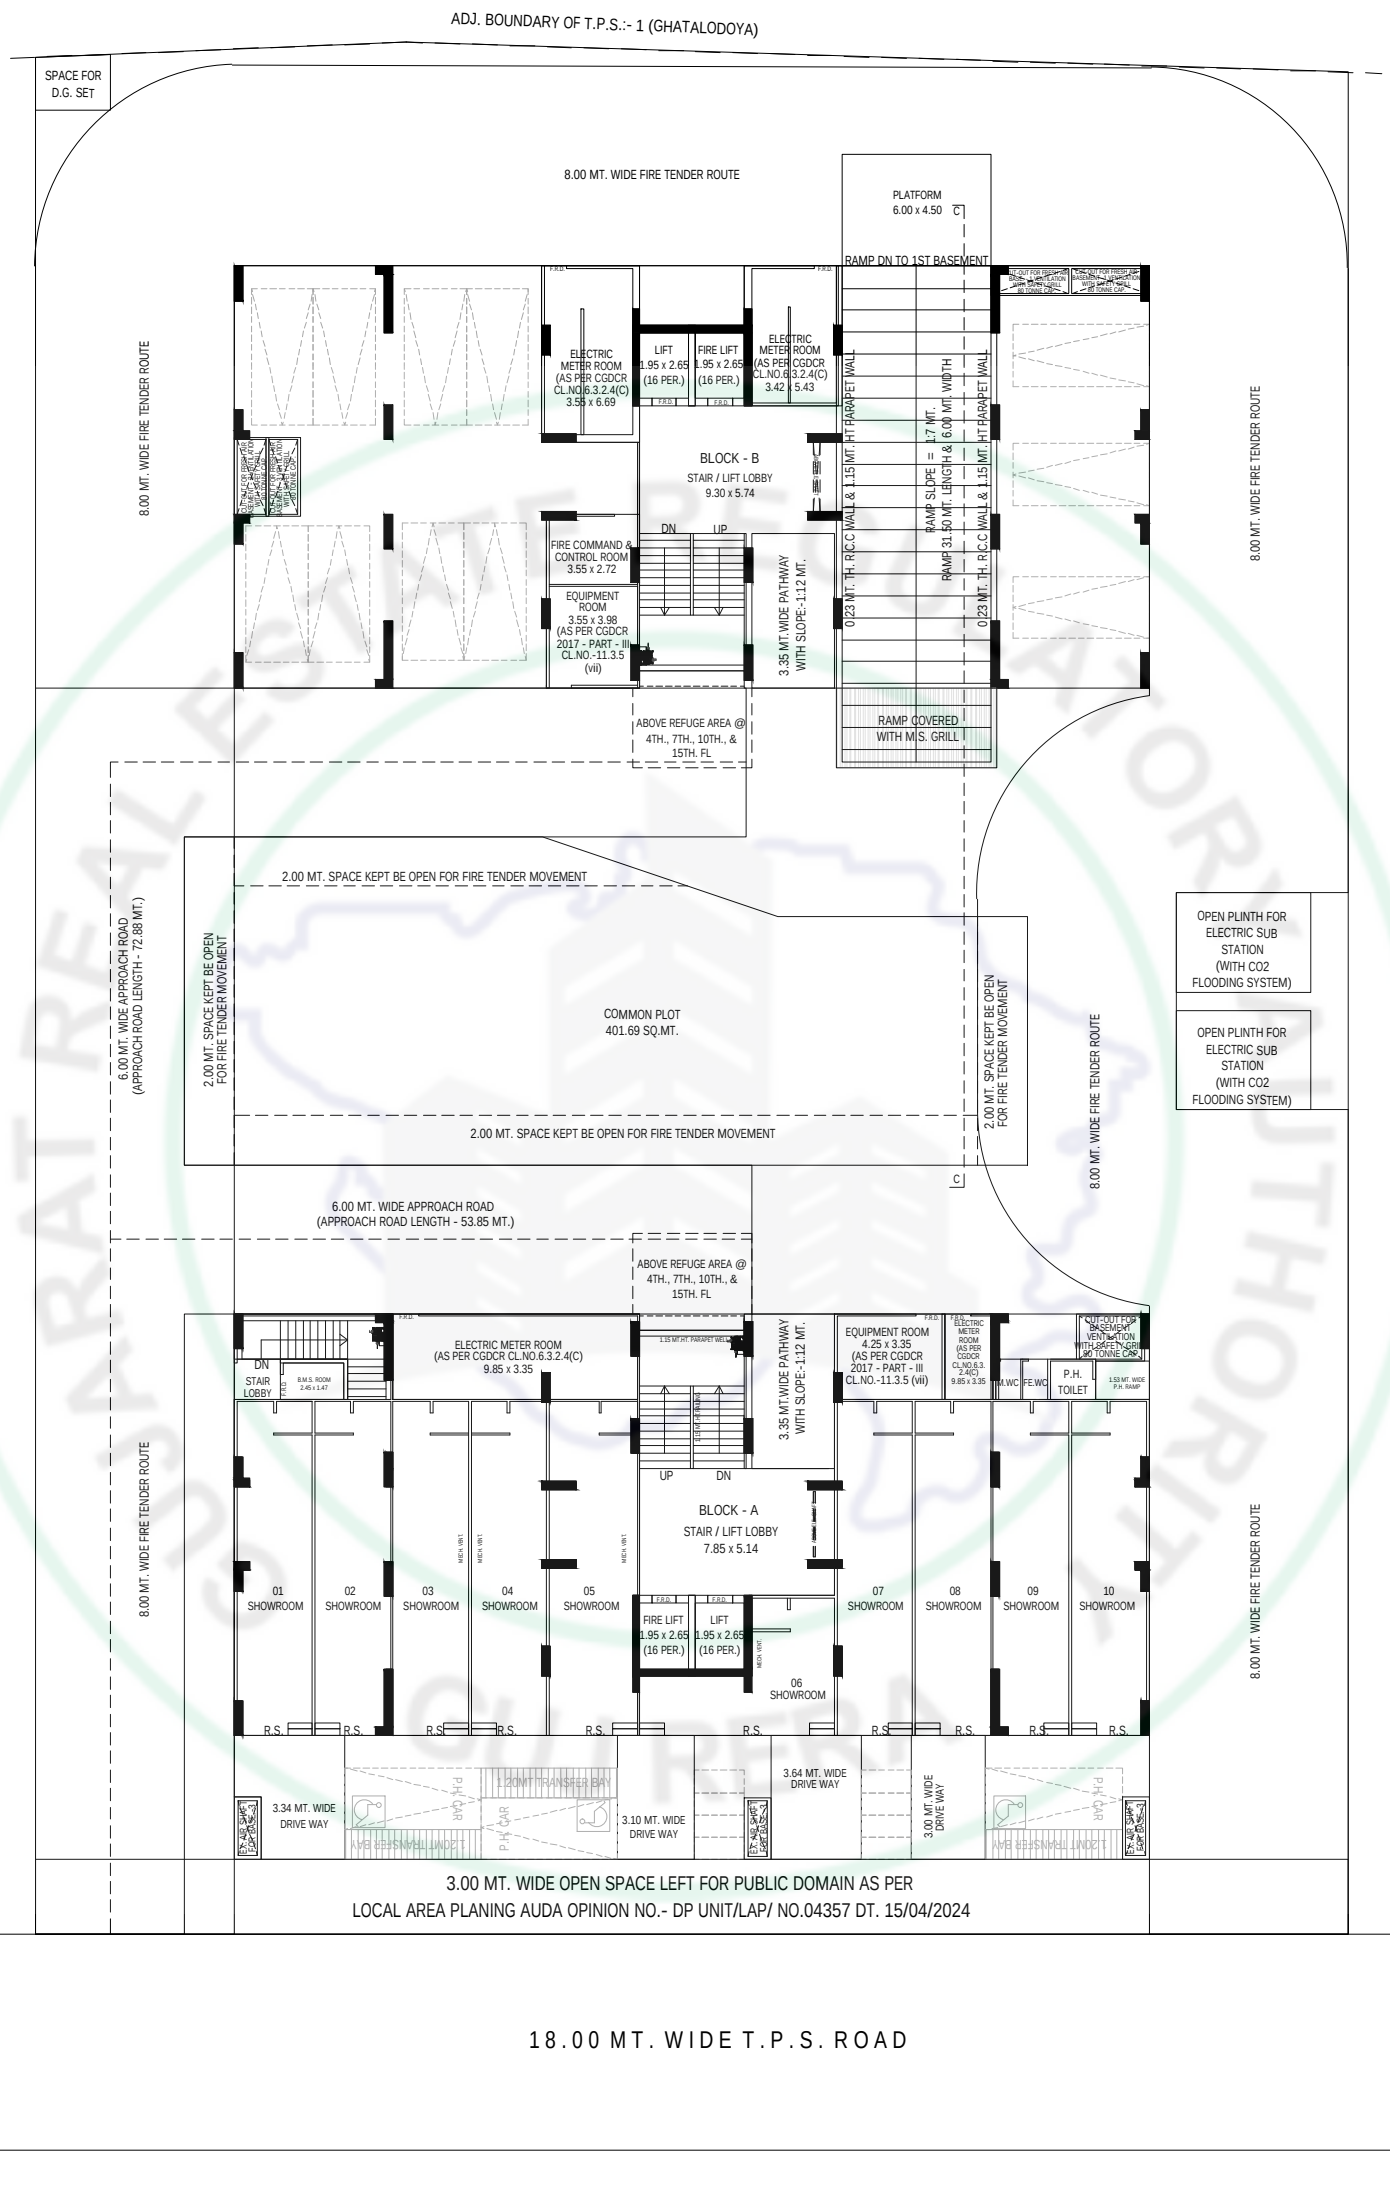


PARKING LAYOUT PLAN

SCALE :- 1.00 CM. = 2.00 MT.

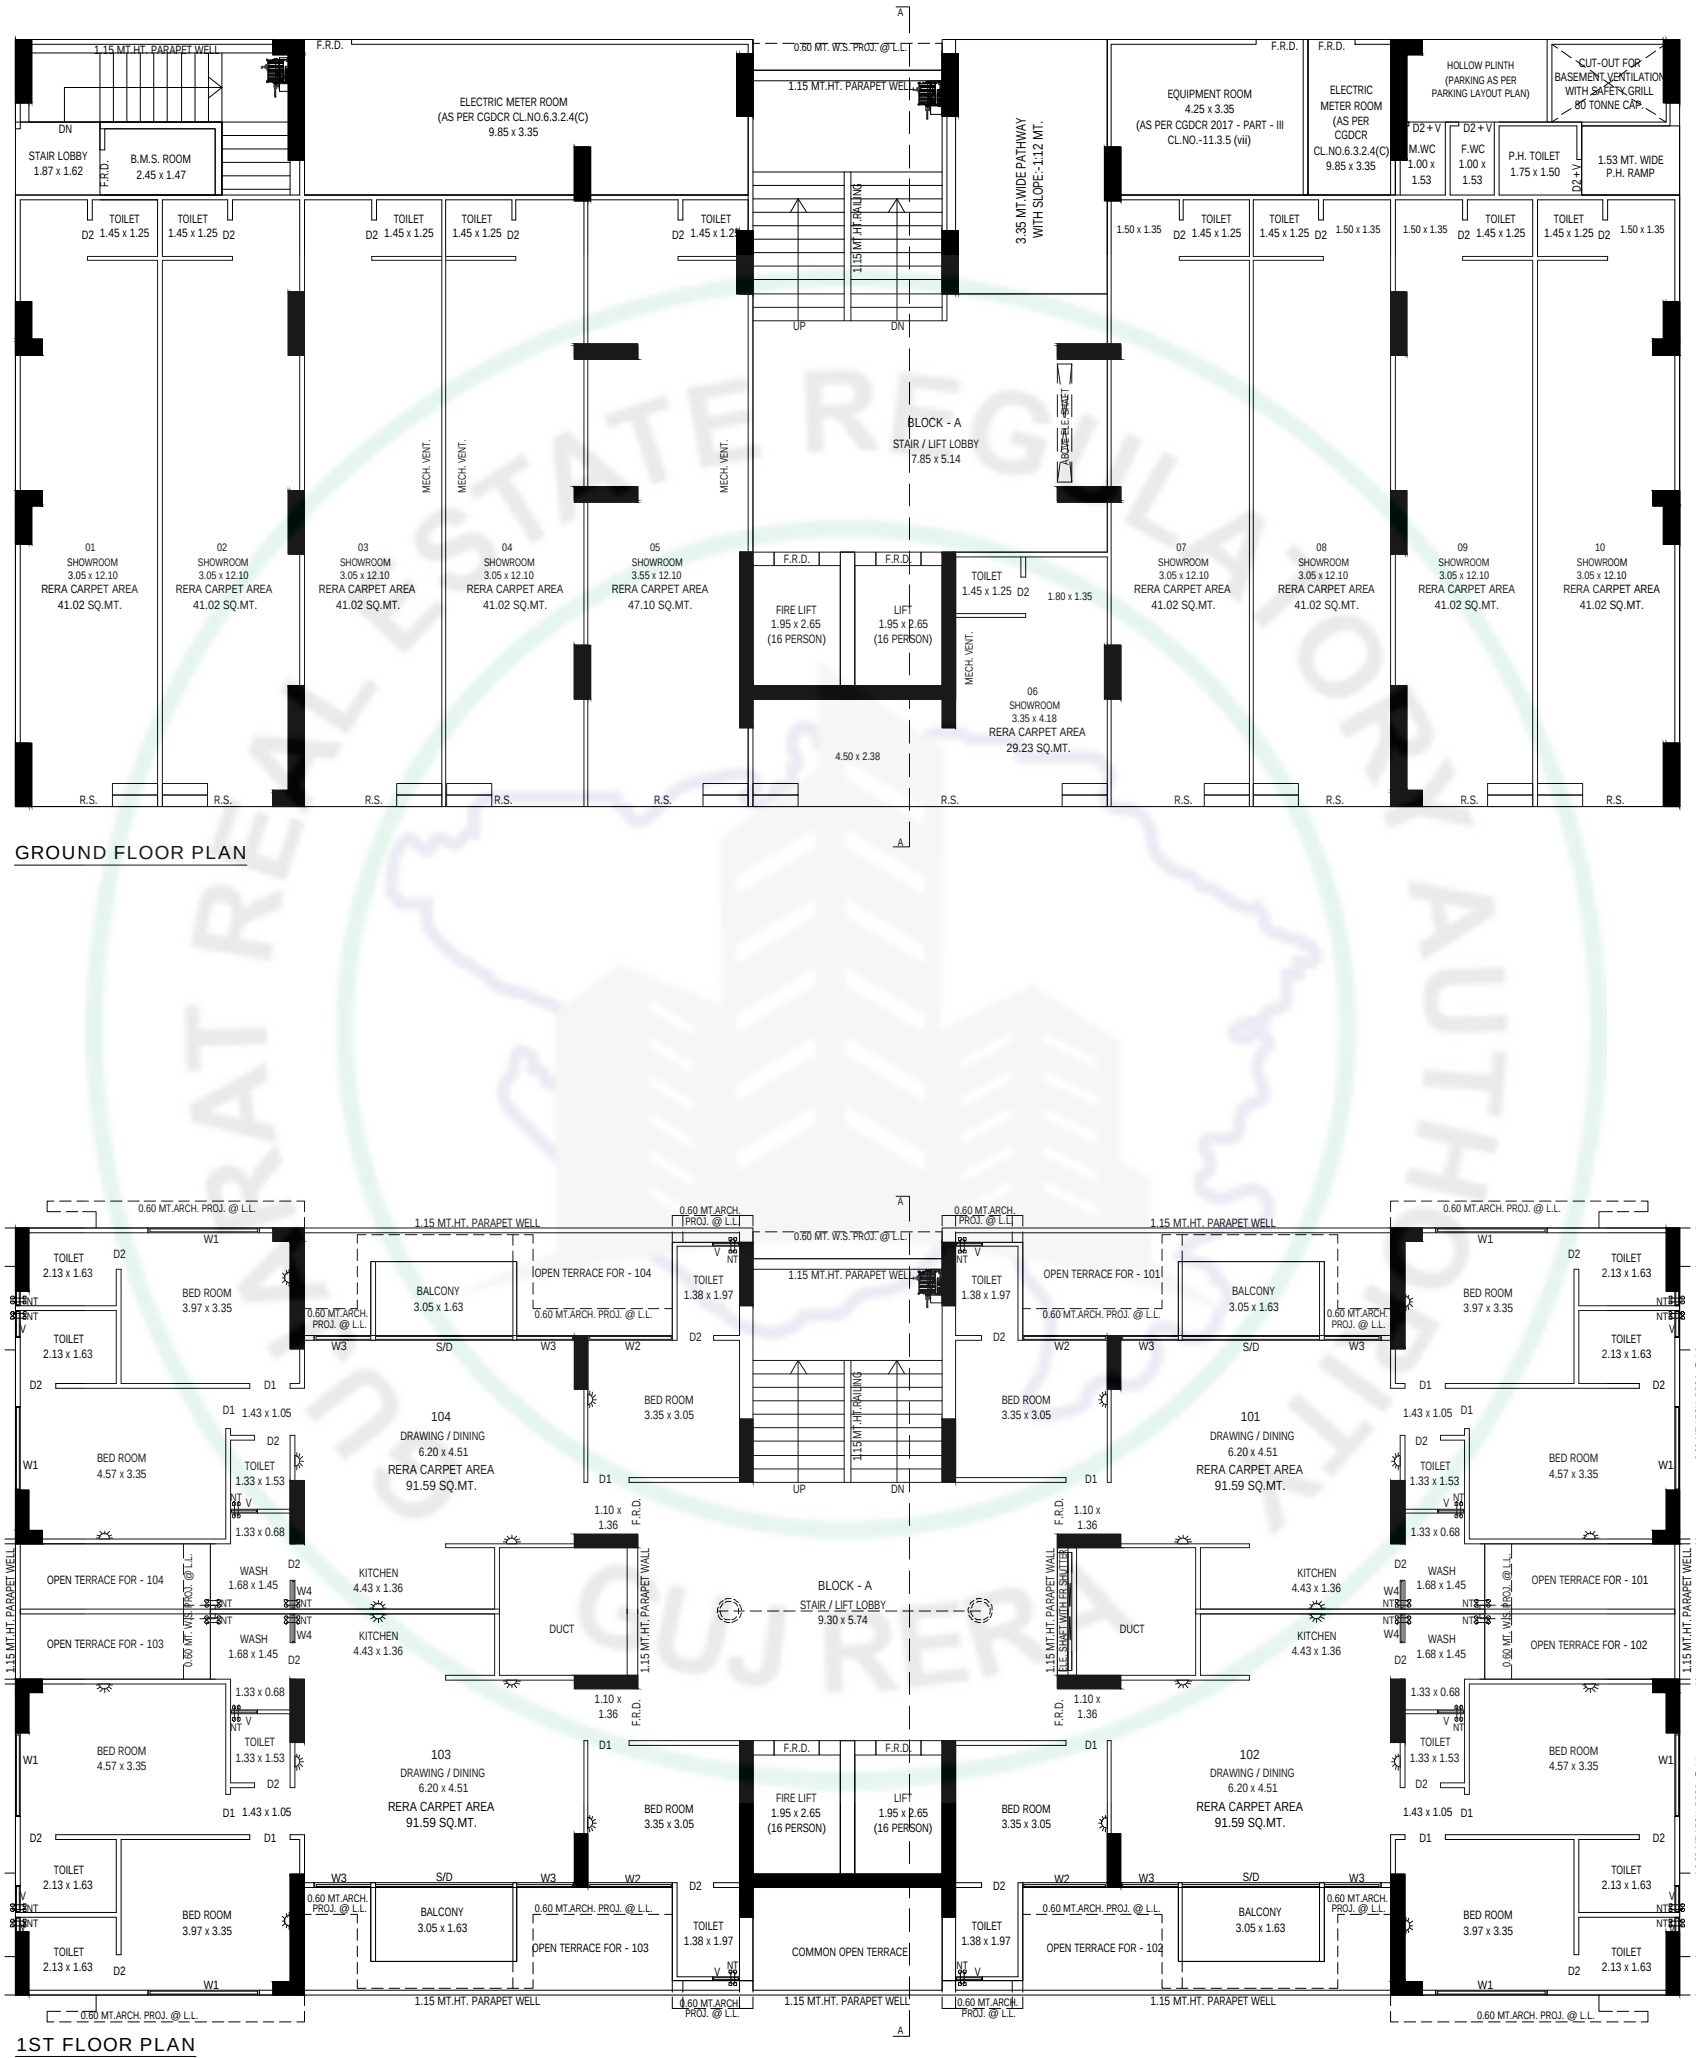


GROUND FLOOR PLAN

1ST FLOOR PLAN

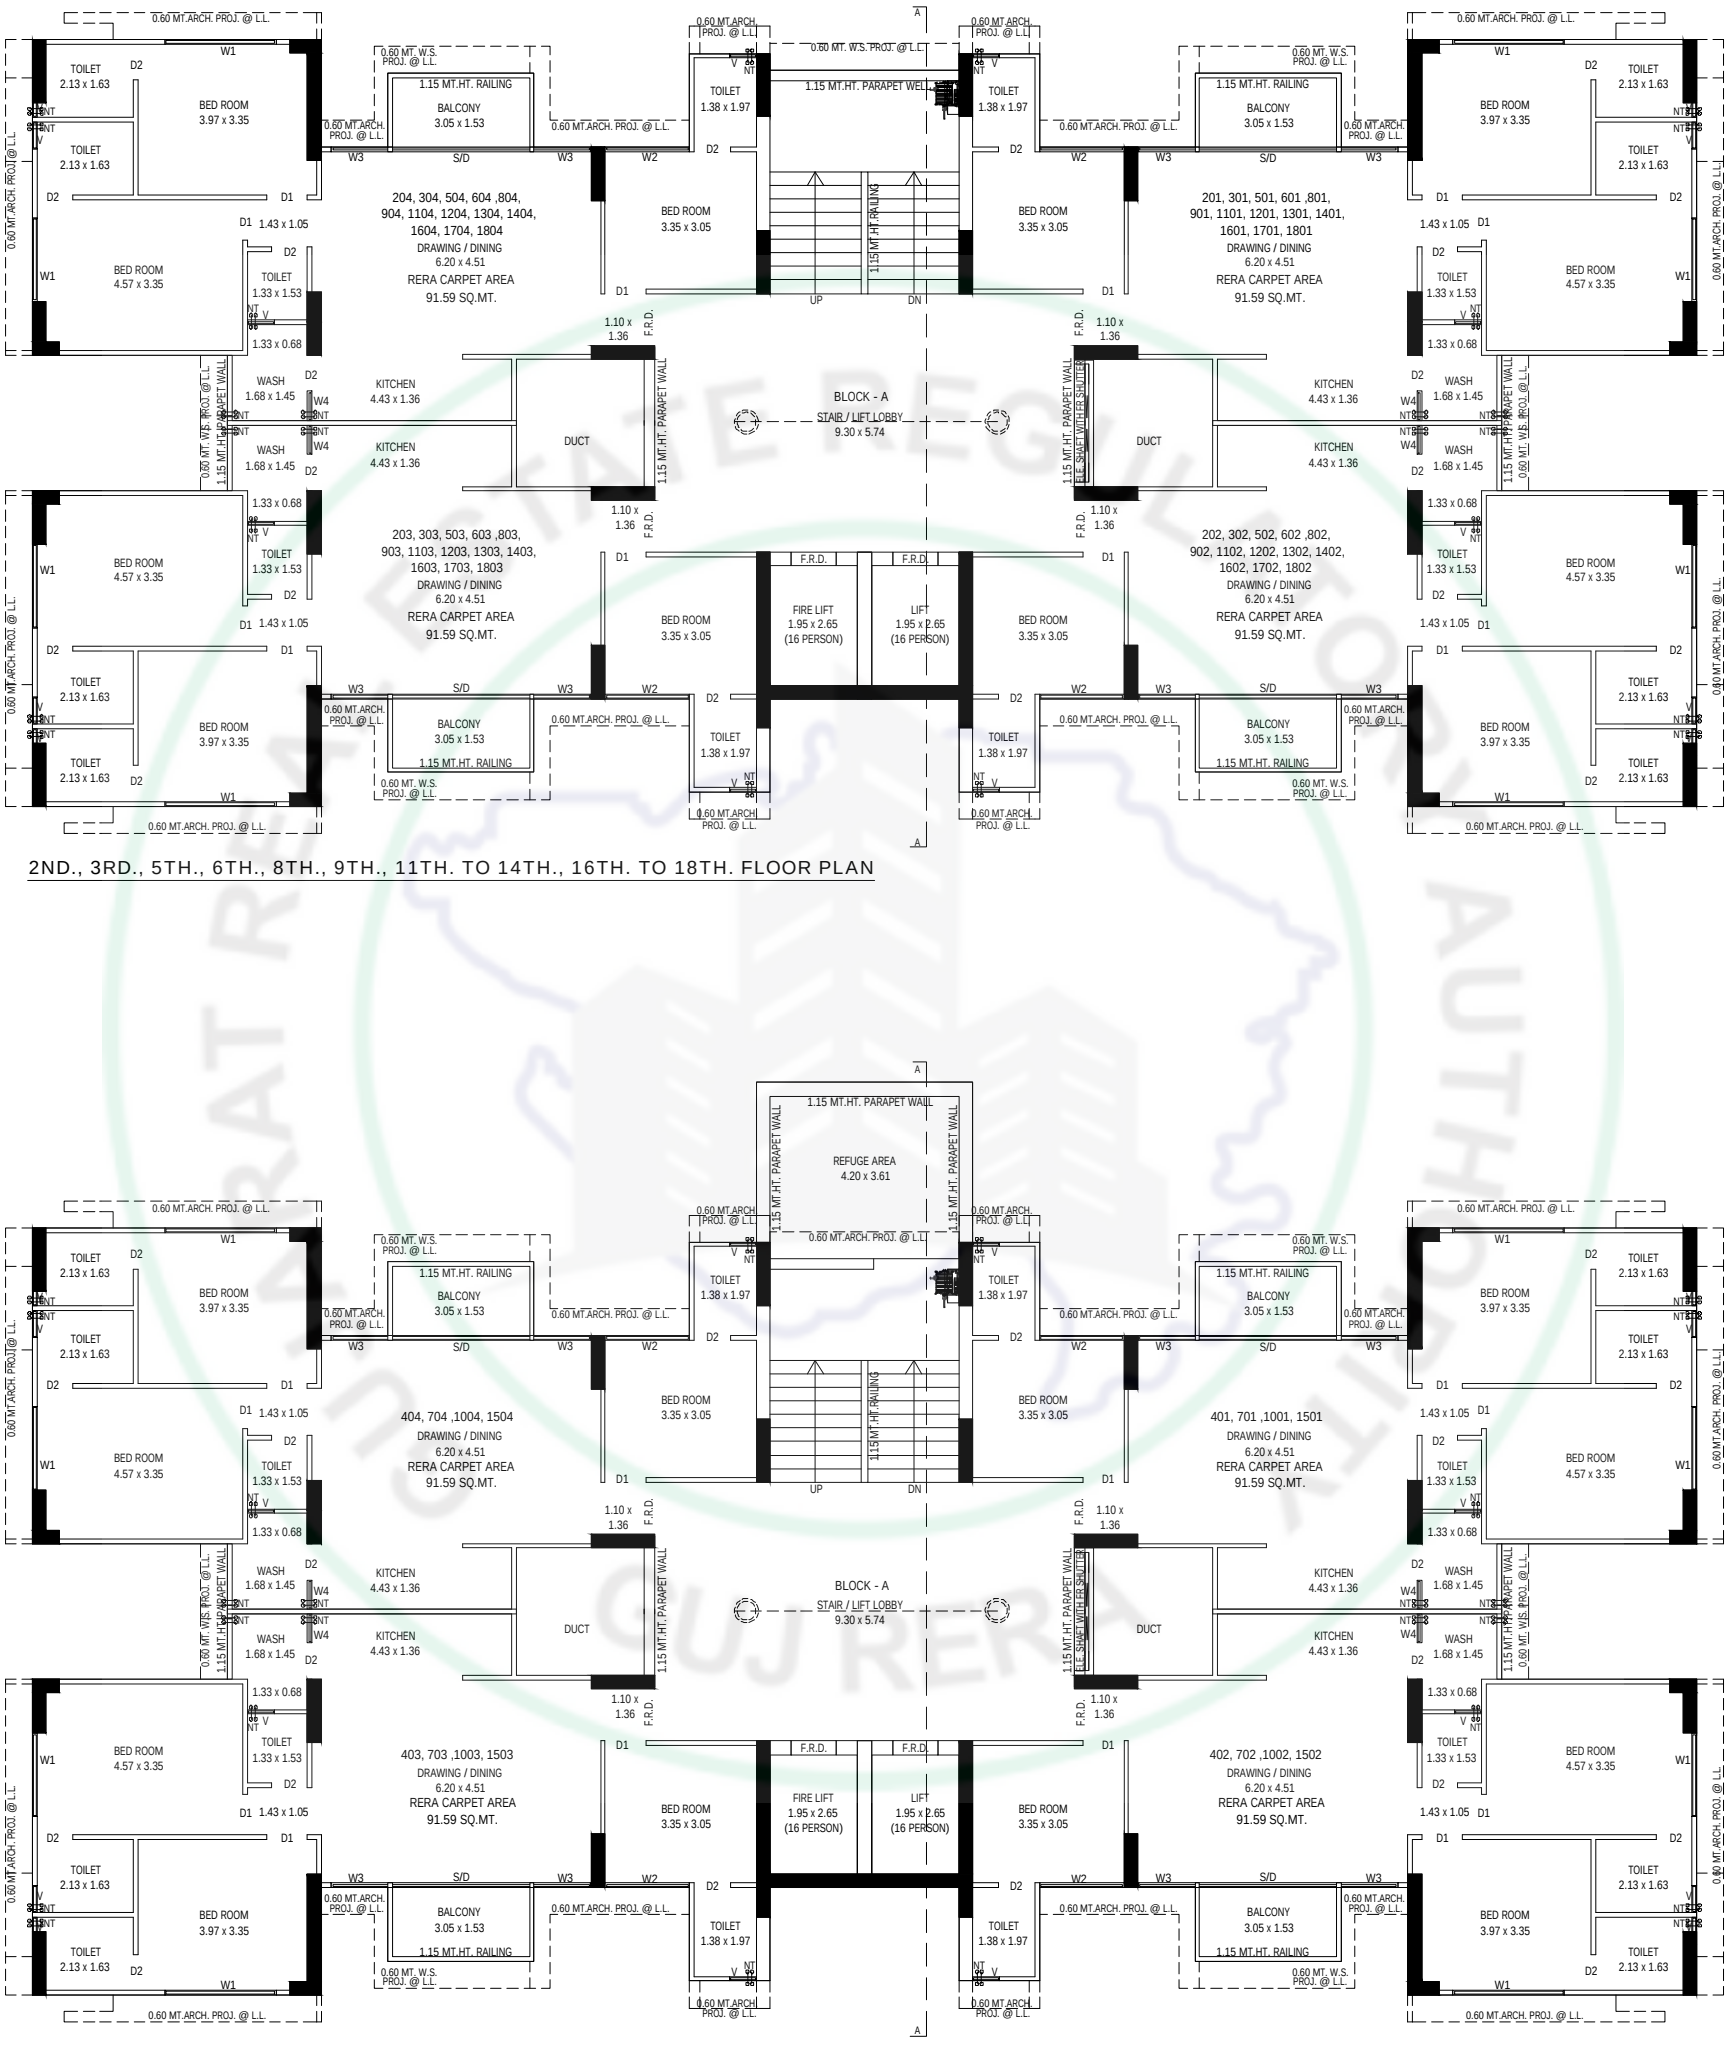


2ND., 3RD., 5TH., 6TH., 8TH., 9TH., 11TH. TO 14TH., 16TH. TO 18TH. FLOOR PLAN

4TH., 7TH., 10TH., & 15TH. FLOOR PLAN (WITH REFUGE AREA)

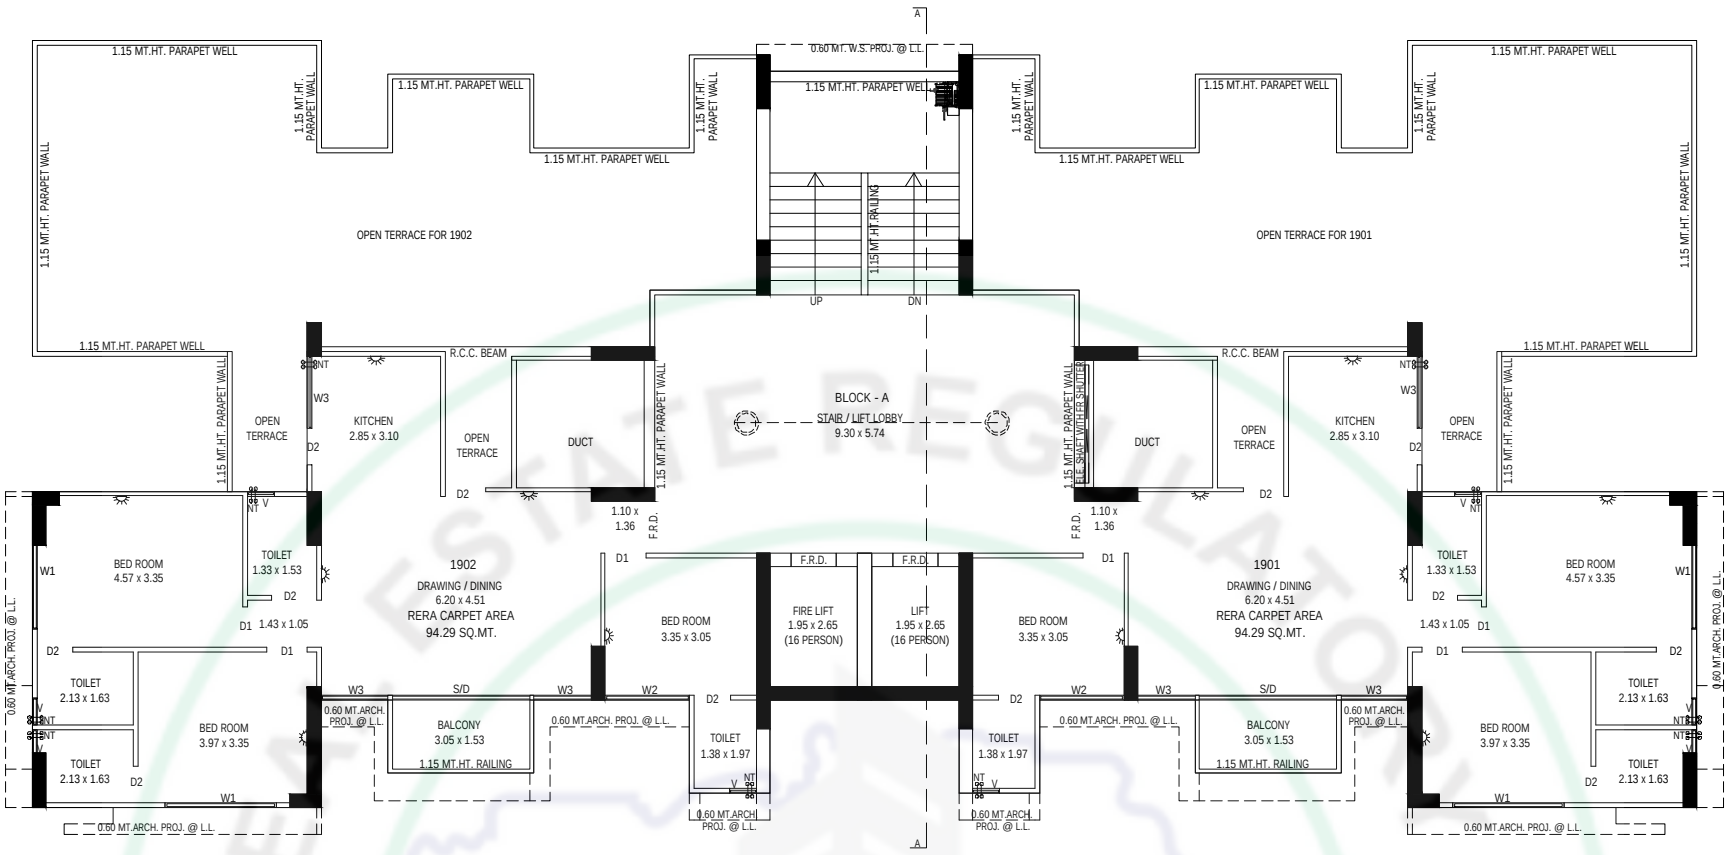

19TH. FLOOR PLAN

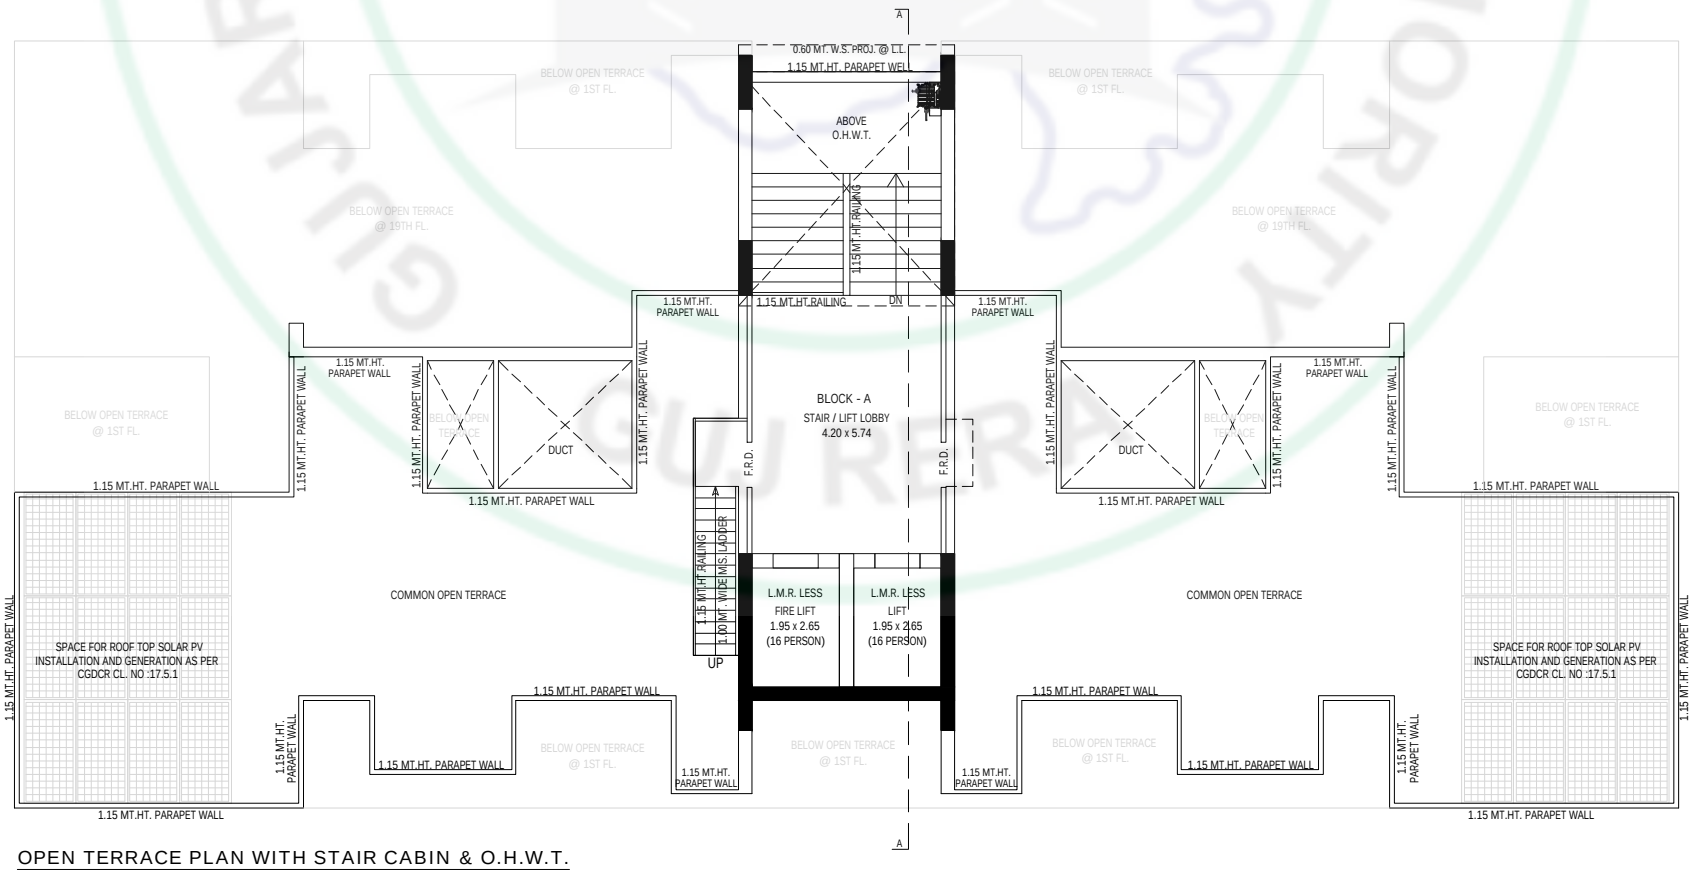


OPEN TERRACE PLAN WITH STAIR CABIN & O.H.W.T.




ELEVATION

ELEVATION

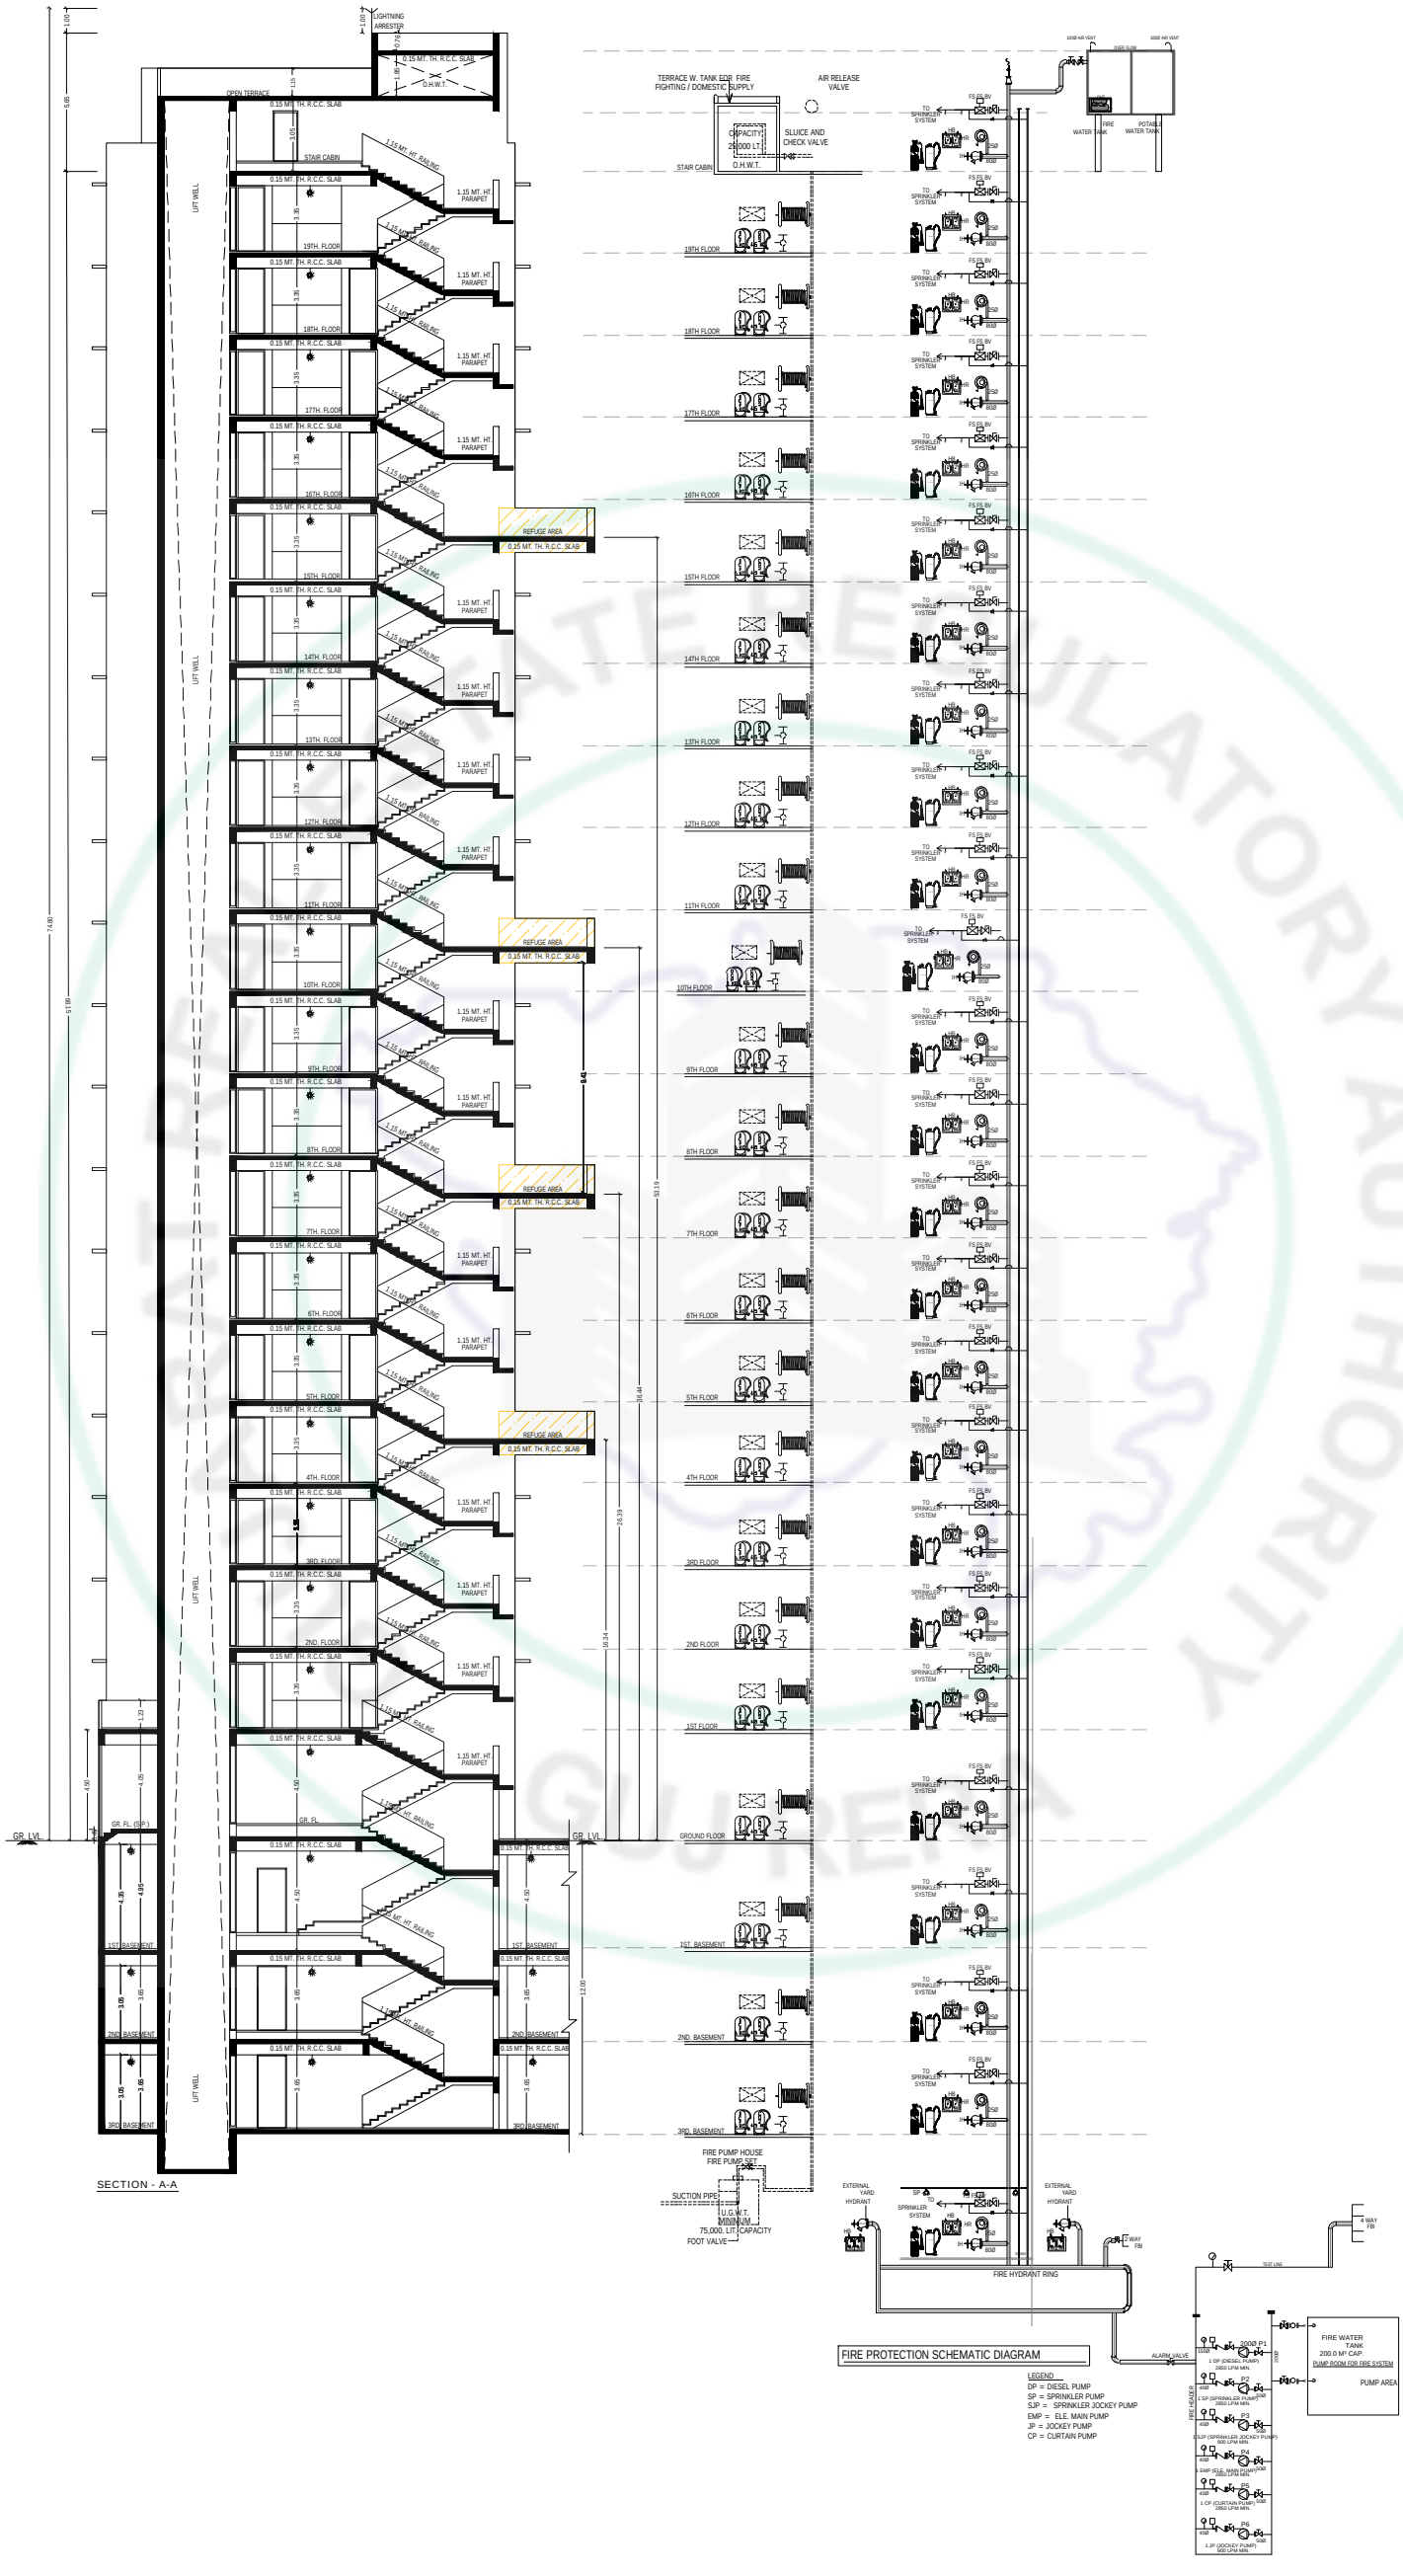


SECTION - A-A


FIRE PROTECTION SCHEMATIC DIAGRAM

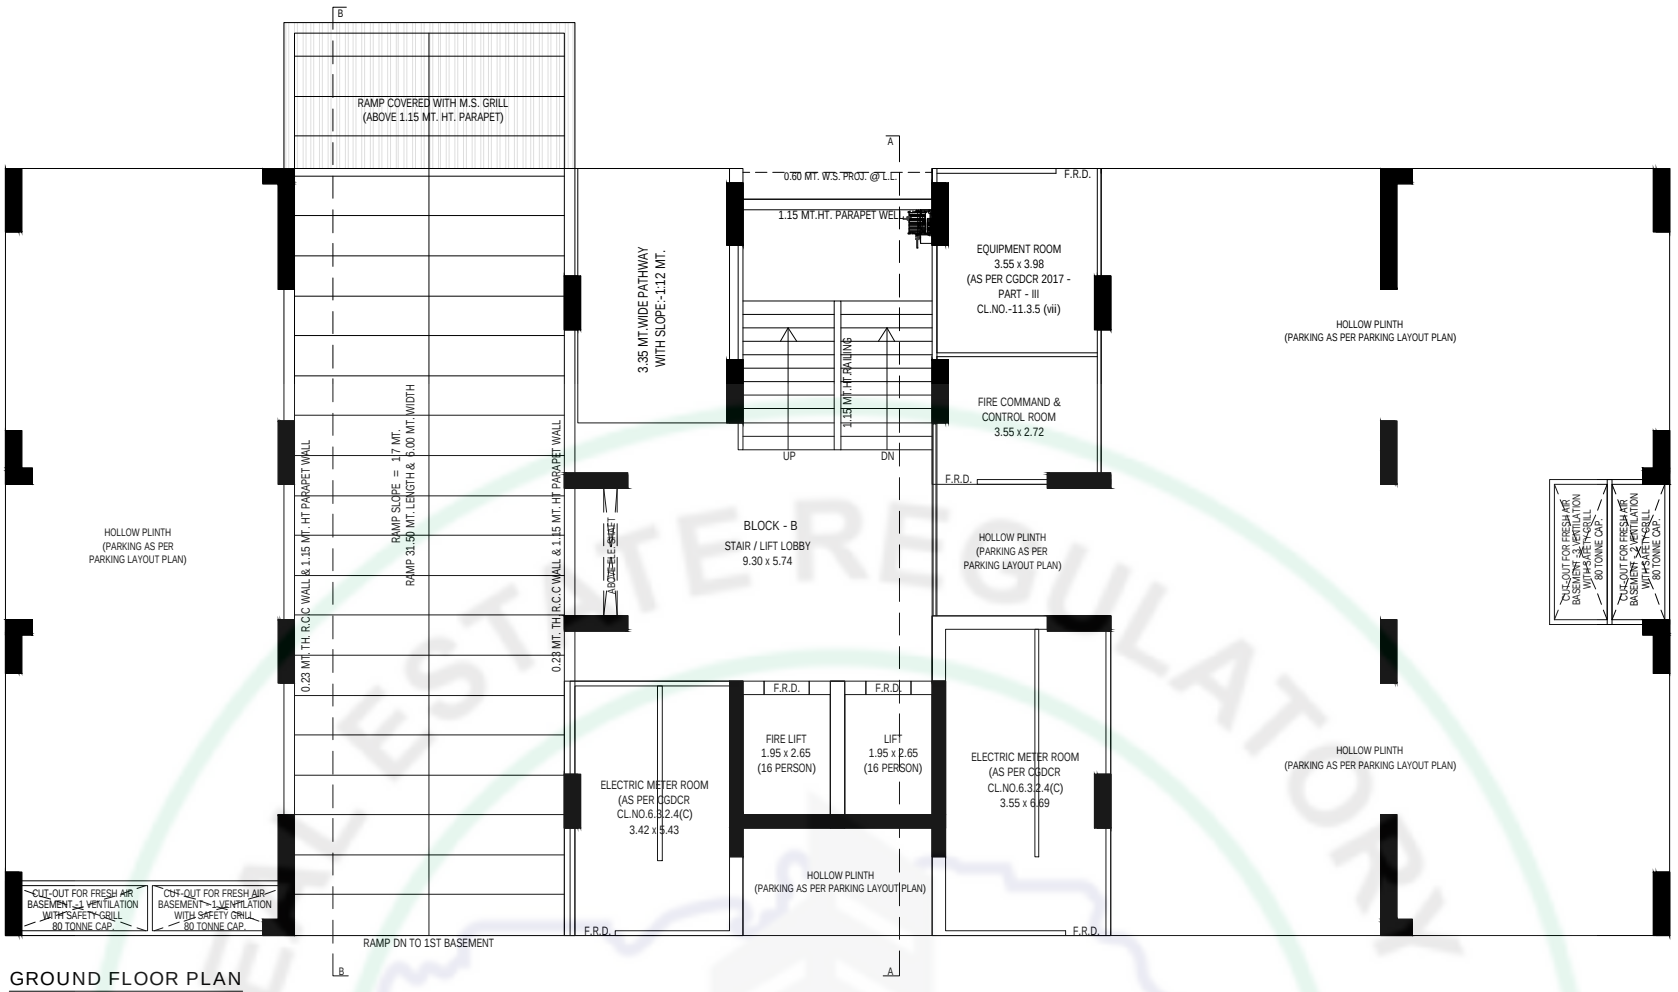

GROUND FLOOR PLAN

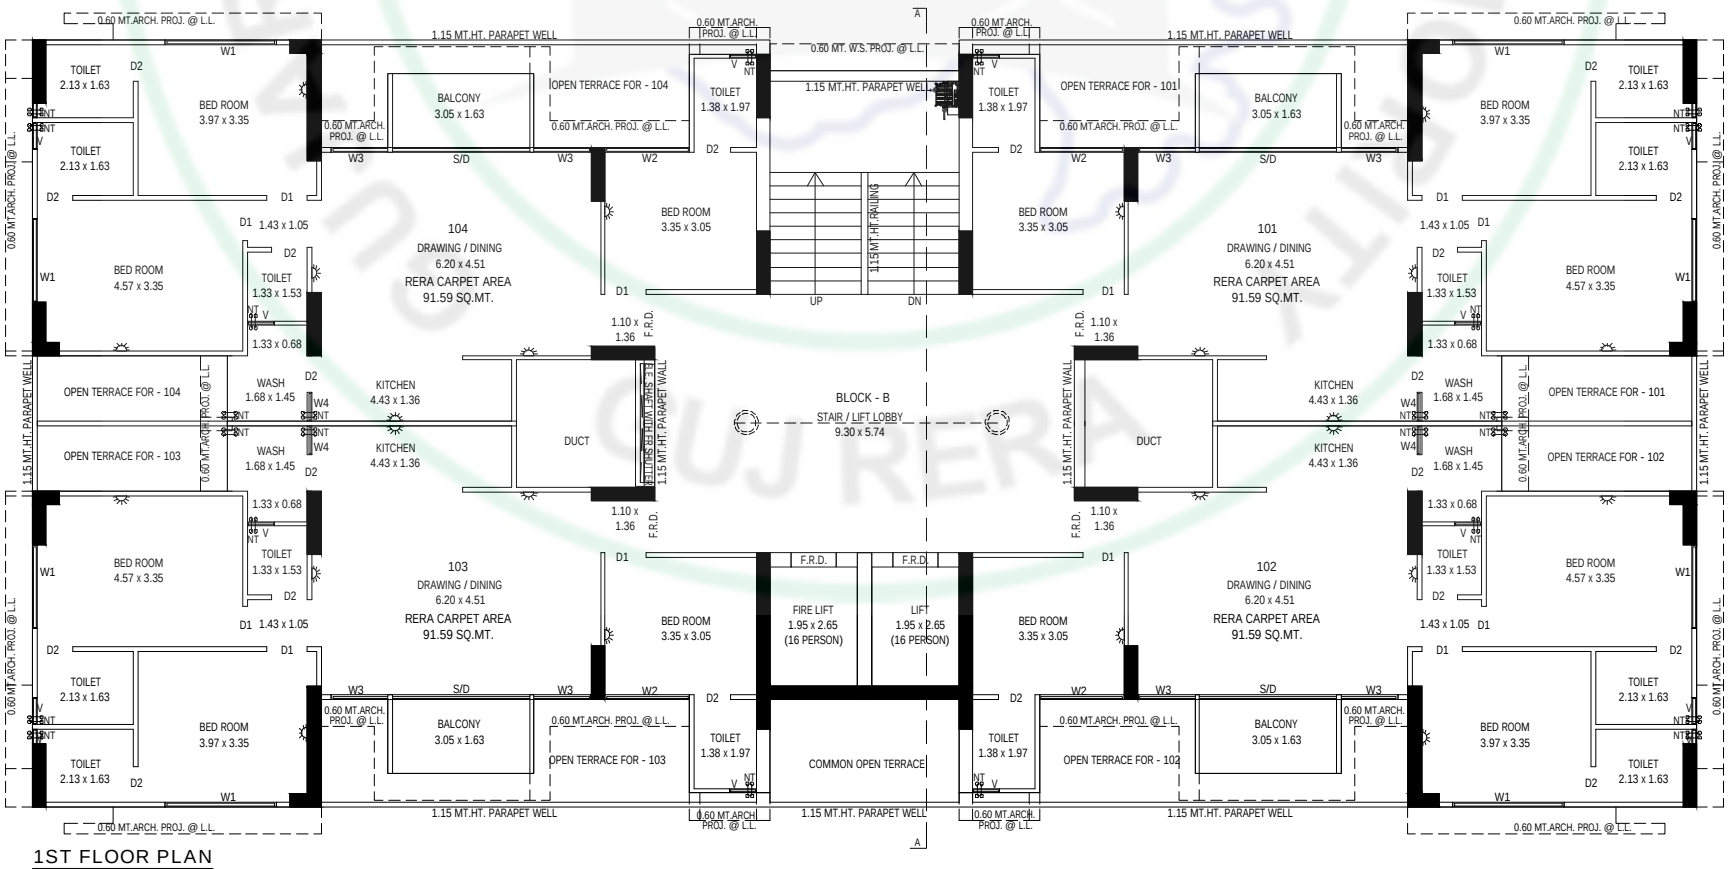


1ST FLOOR PLAN

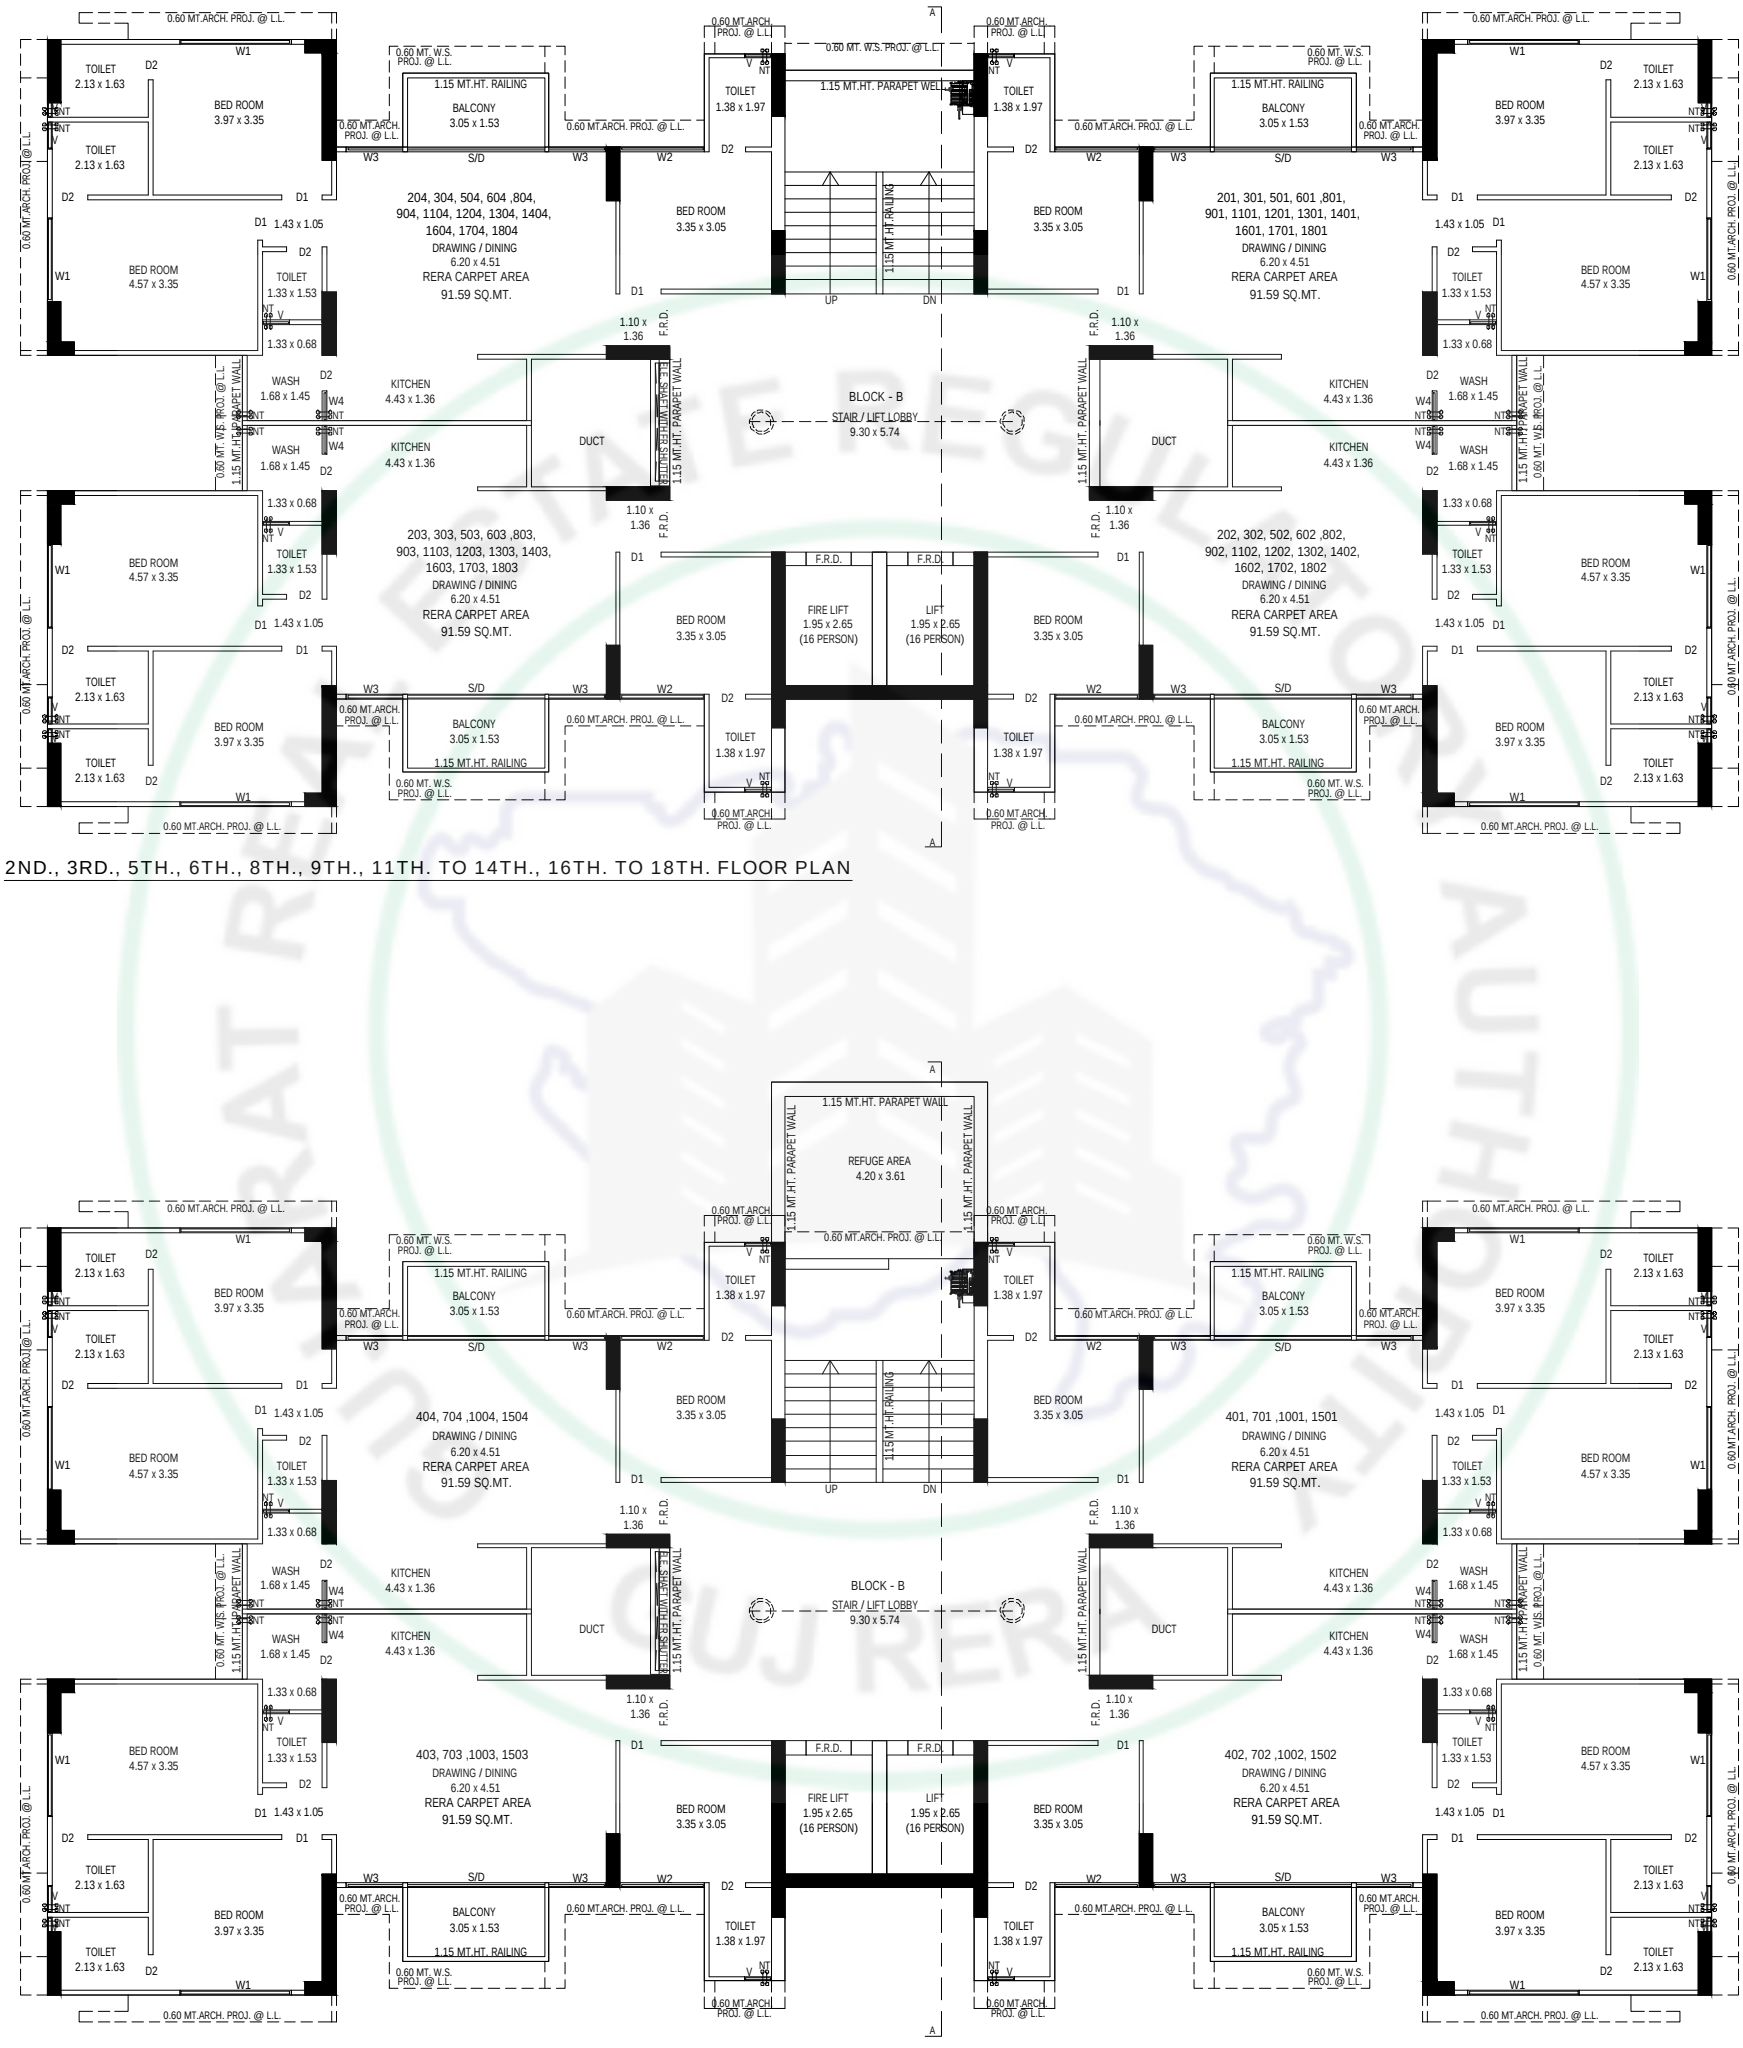


2ND., 3RD., 5TH., 6TH., 8TH., 9TH., 11TH. TO 14TH., 16TH. TO 18TH. FLOOR PLAN

4TH., 7TH., 10TH., & 15TH. FLOOR PLAN (WITH REFUGE AREA)

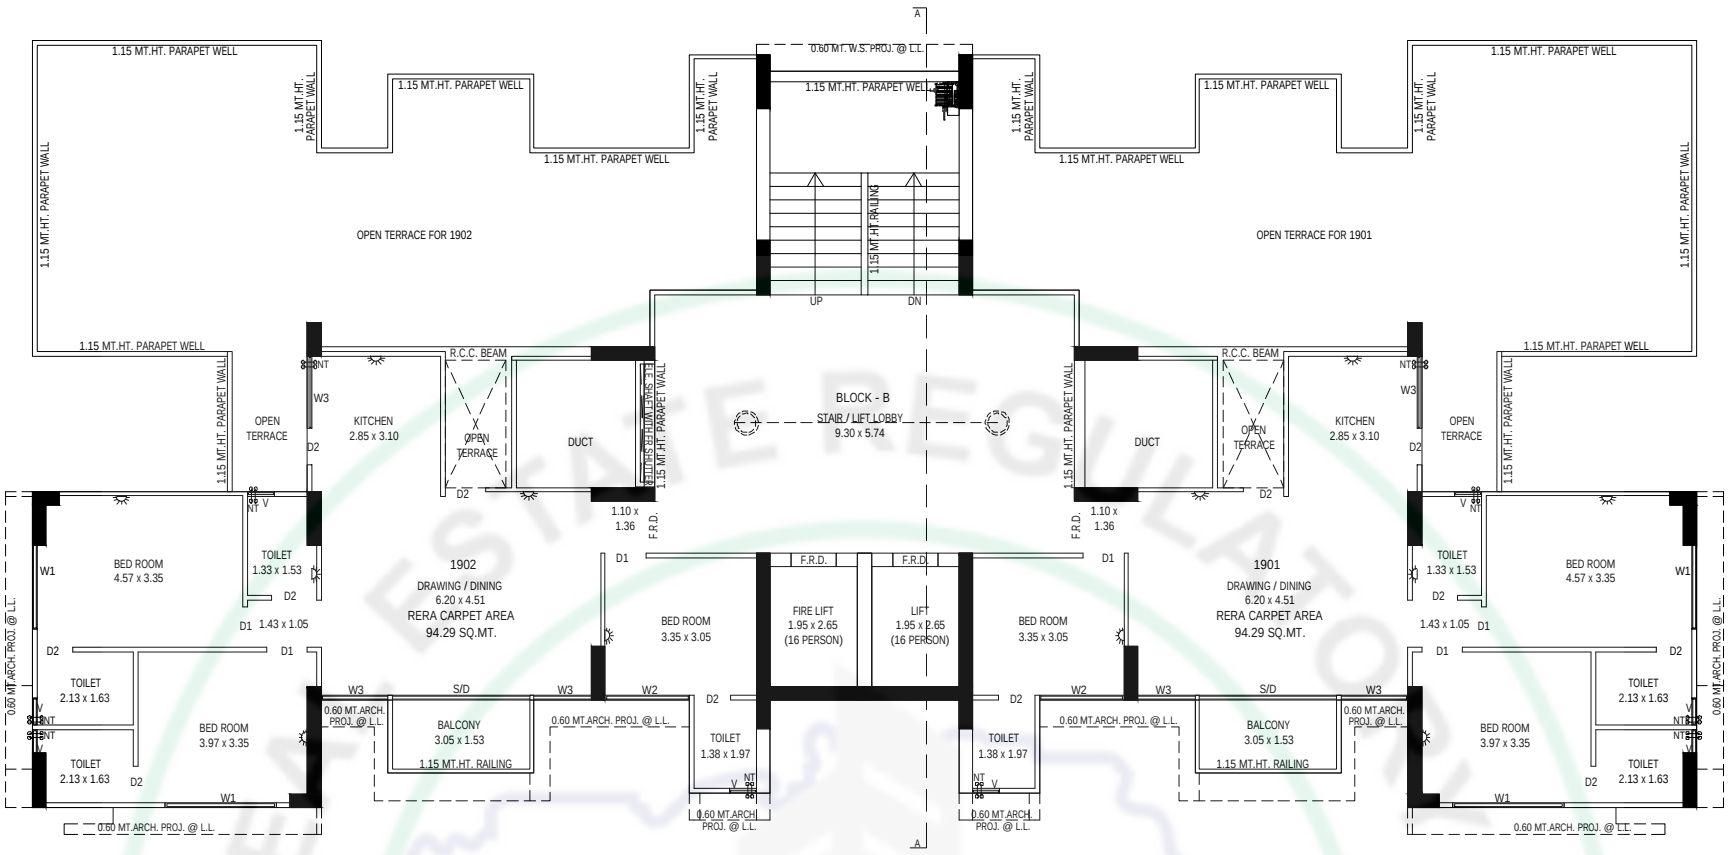

19TH. FLOOR PLAN

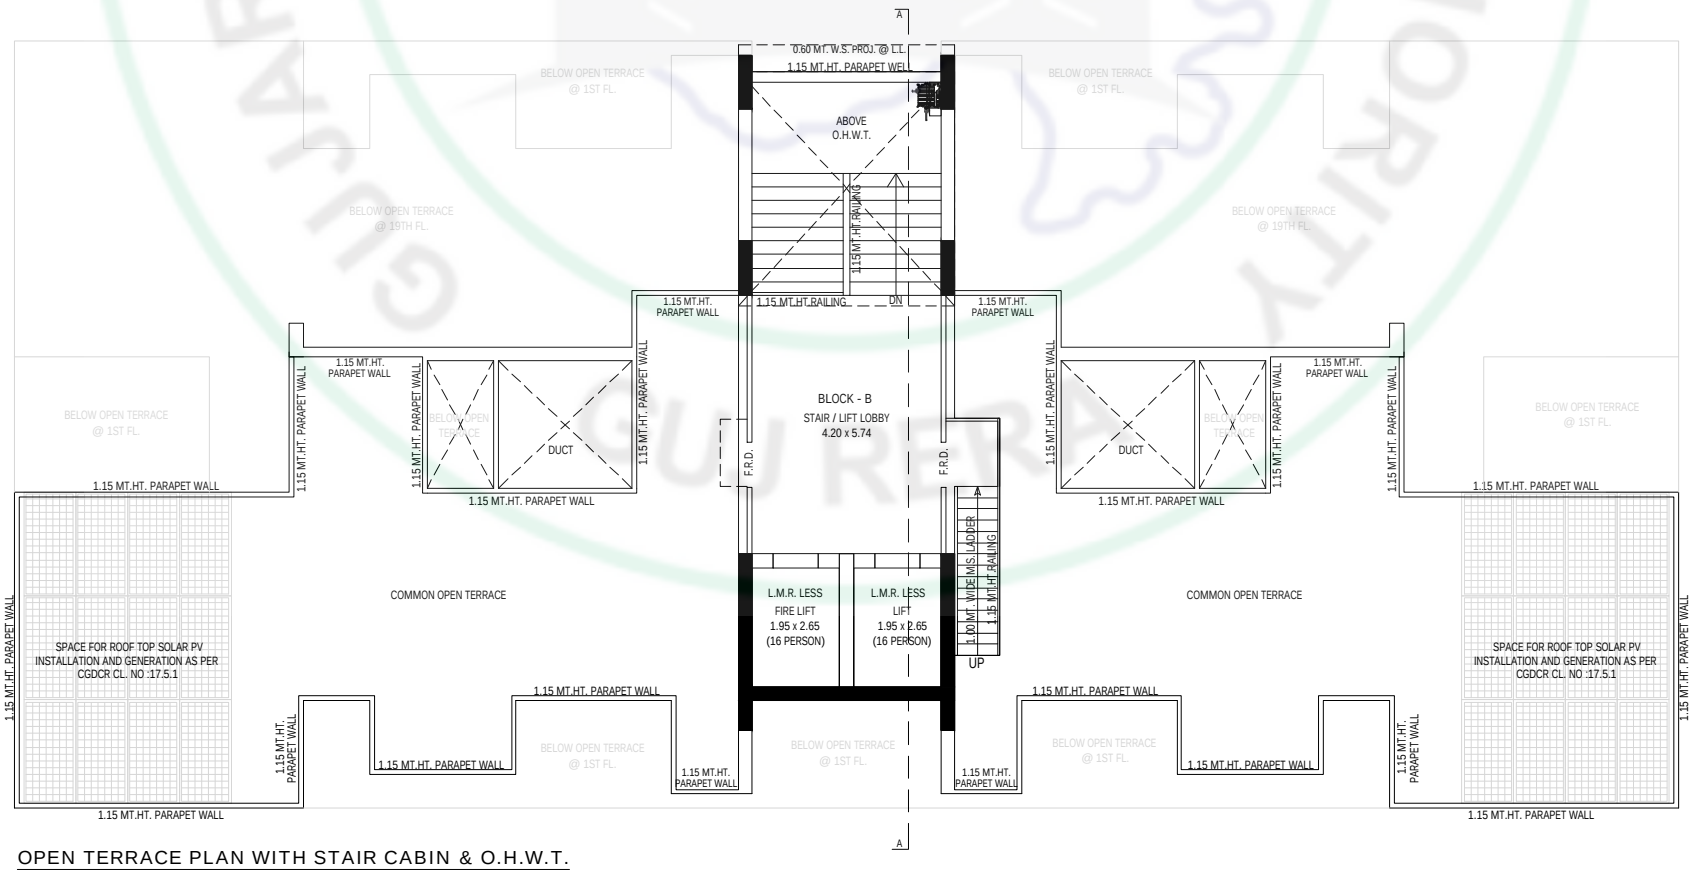


OPEN TERRACE PLAN WITH STAIR CABIN & O.H.W.T.



ELEVATION

ELEVATION

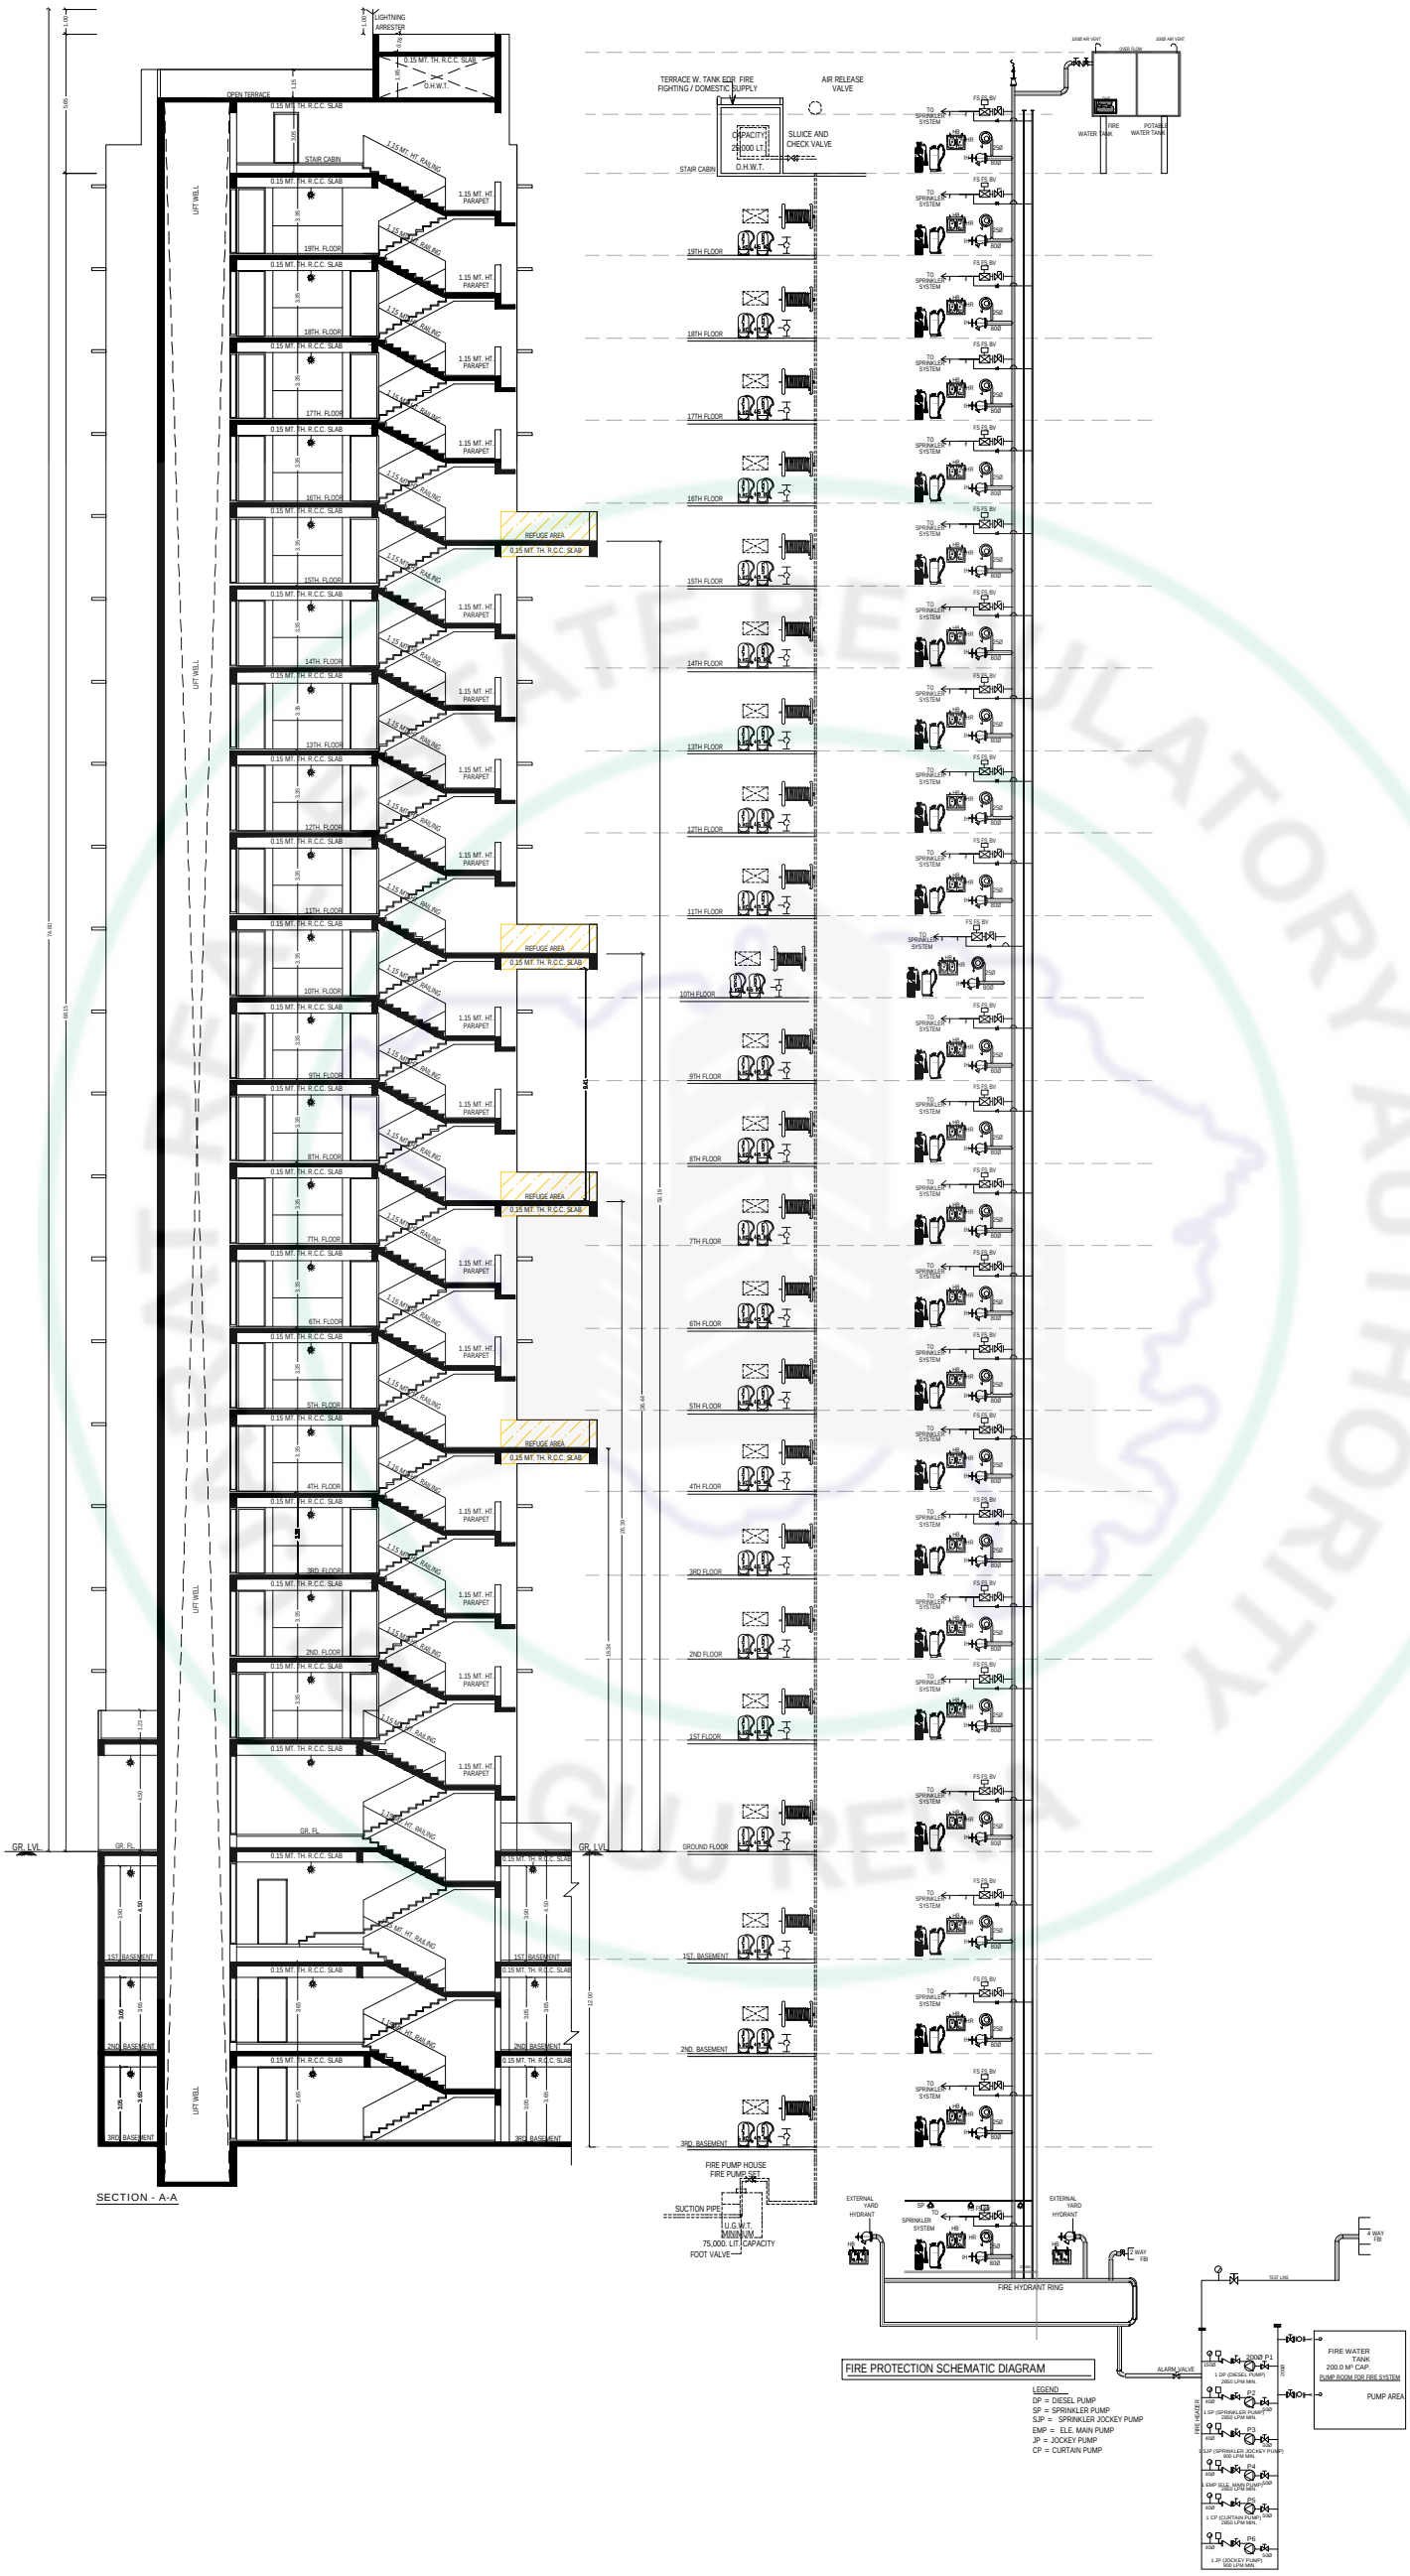
SECTION - A-A
FIRE PROTECTION SCHEMATIC DIAGRAM
LEGEND
DP = DIESEL PUMP
SP = SPRINKLER PUMP
SJP = SPRINKLER JOCKEY PUMP
EMP = ELE. MAIN PUMP
JP = JOCKEY PUMP
CP = CURTAIN PUMP
LIFT WELL
REFUGE AREA
0.15 MT. TH. R.C.C. SLAB
1.15 MT. HT. RAILING
1.15 MT. HT. PARAPET
OPEN TERRACE
STAIR CABIN
LIGHTNING ARRESTER
O.H.W.T.
TERRACE W. TANK FOR FIRE FIGHTING / DOMESTIC SUPPLY
AIR RELEASE VALVE
CAPACITY 25,000 LT.
SLUICE AND CHECK VALVE
GR. LVL.
GR. FL.
1ST. BASEMENT
2ND. BASEMENT
3RD. BASEMENT
GROUND FLOOR
1ST FLOOR
2ND FLOOR
3RD FLOOR
4TH FLOOR
5TH FLOOR
6TH FLOOR
7TH FLOOR
8TH FLOOR
9TH FLOOR
10TH FLOOR
11TH FLOOR
12TH FLOOR
13TH FLOOR
14TH FLOOR
15TH FLOOR
16TH FLOOR
17TH FLOOR
18TH FLOOR
19TH FLOOR
FIRE PUMP HOUSE
FIRE PUMP SET
SUCTION PIPE
U.G.W.T. MINIMUM 75,000. LIT. CAPACITY
FOOT VALVE
FIRE HYDRANT RING
EXTERNAL YARD HYDRANT
SPRINKLER SYSTEM
TO SPRINKLER SYSTEM
ALARM VALVE
FIRE WATER TANK
200.0 M³ CAP.
PUMP ROOM FOR FIRE SYSTEM
PUMP AREA
POTABLE WATER TANK
OVER FLOW
100Ø AIR VENT

AMENITIES

POWER BACKUP

GAS LINE

FIRE SAFETY

BRANDED LIFT

CCTV CAMERA

24 HOURS WATER SUPPLY

SENIOR CITIZEN SITTING

WALKING TRACK

COMMON PLOT

SUFFICIENT PARKING SPACE

SPECIFICATION

STRUCTURE

Earthquake resistant R.C.C. work

FLOORING

Unique premium quality vitrified thles.
Designer high density for terrace.

KITCHEN

Granite top platform with S.S. sink.
Designer glazed tiles dado-up to lintel level.

DOOR & WINDOWS

Decorative main door with wooden fram.
All other doors are flush door with wooden frame with good quality fittings.
Aluminum sliding window with heat reflective glass.

ELECTRIFICATION

Concealed copper wiring with premium modular switches.

WALL FINISH


Internal smooth cement plaster with putty finish.
External double coat sand face plaster with good quality acrylic paint.

TREATMENT

Anti termite treatment.

TOILET / PLUMBING

Designer glazed tiles up to lintel level.
Premium quality bath fitting & sanitary wares.

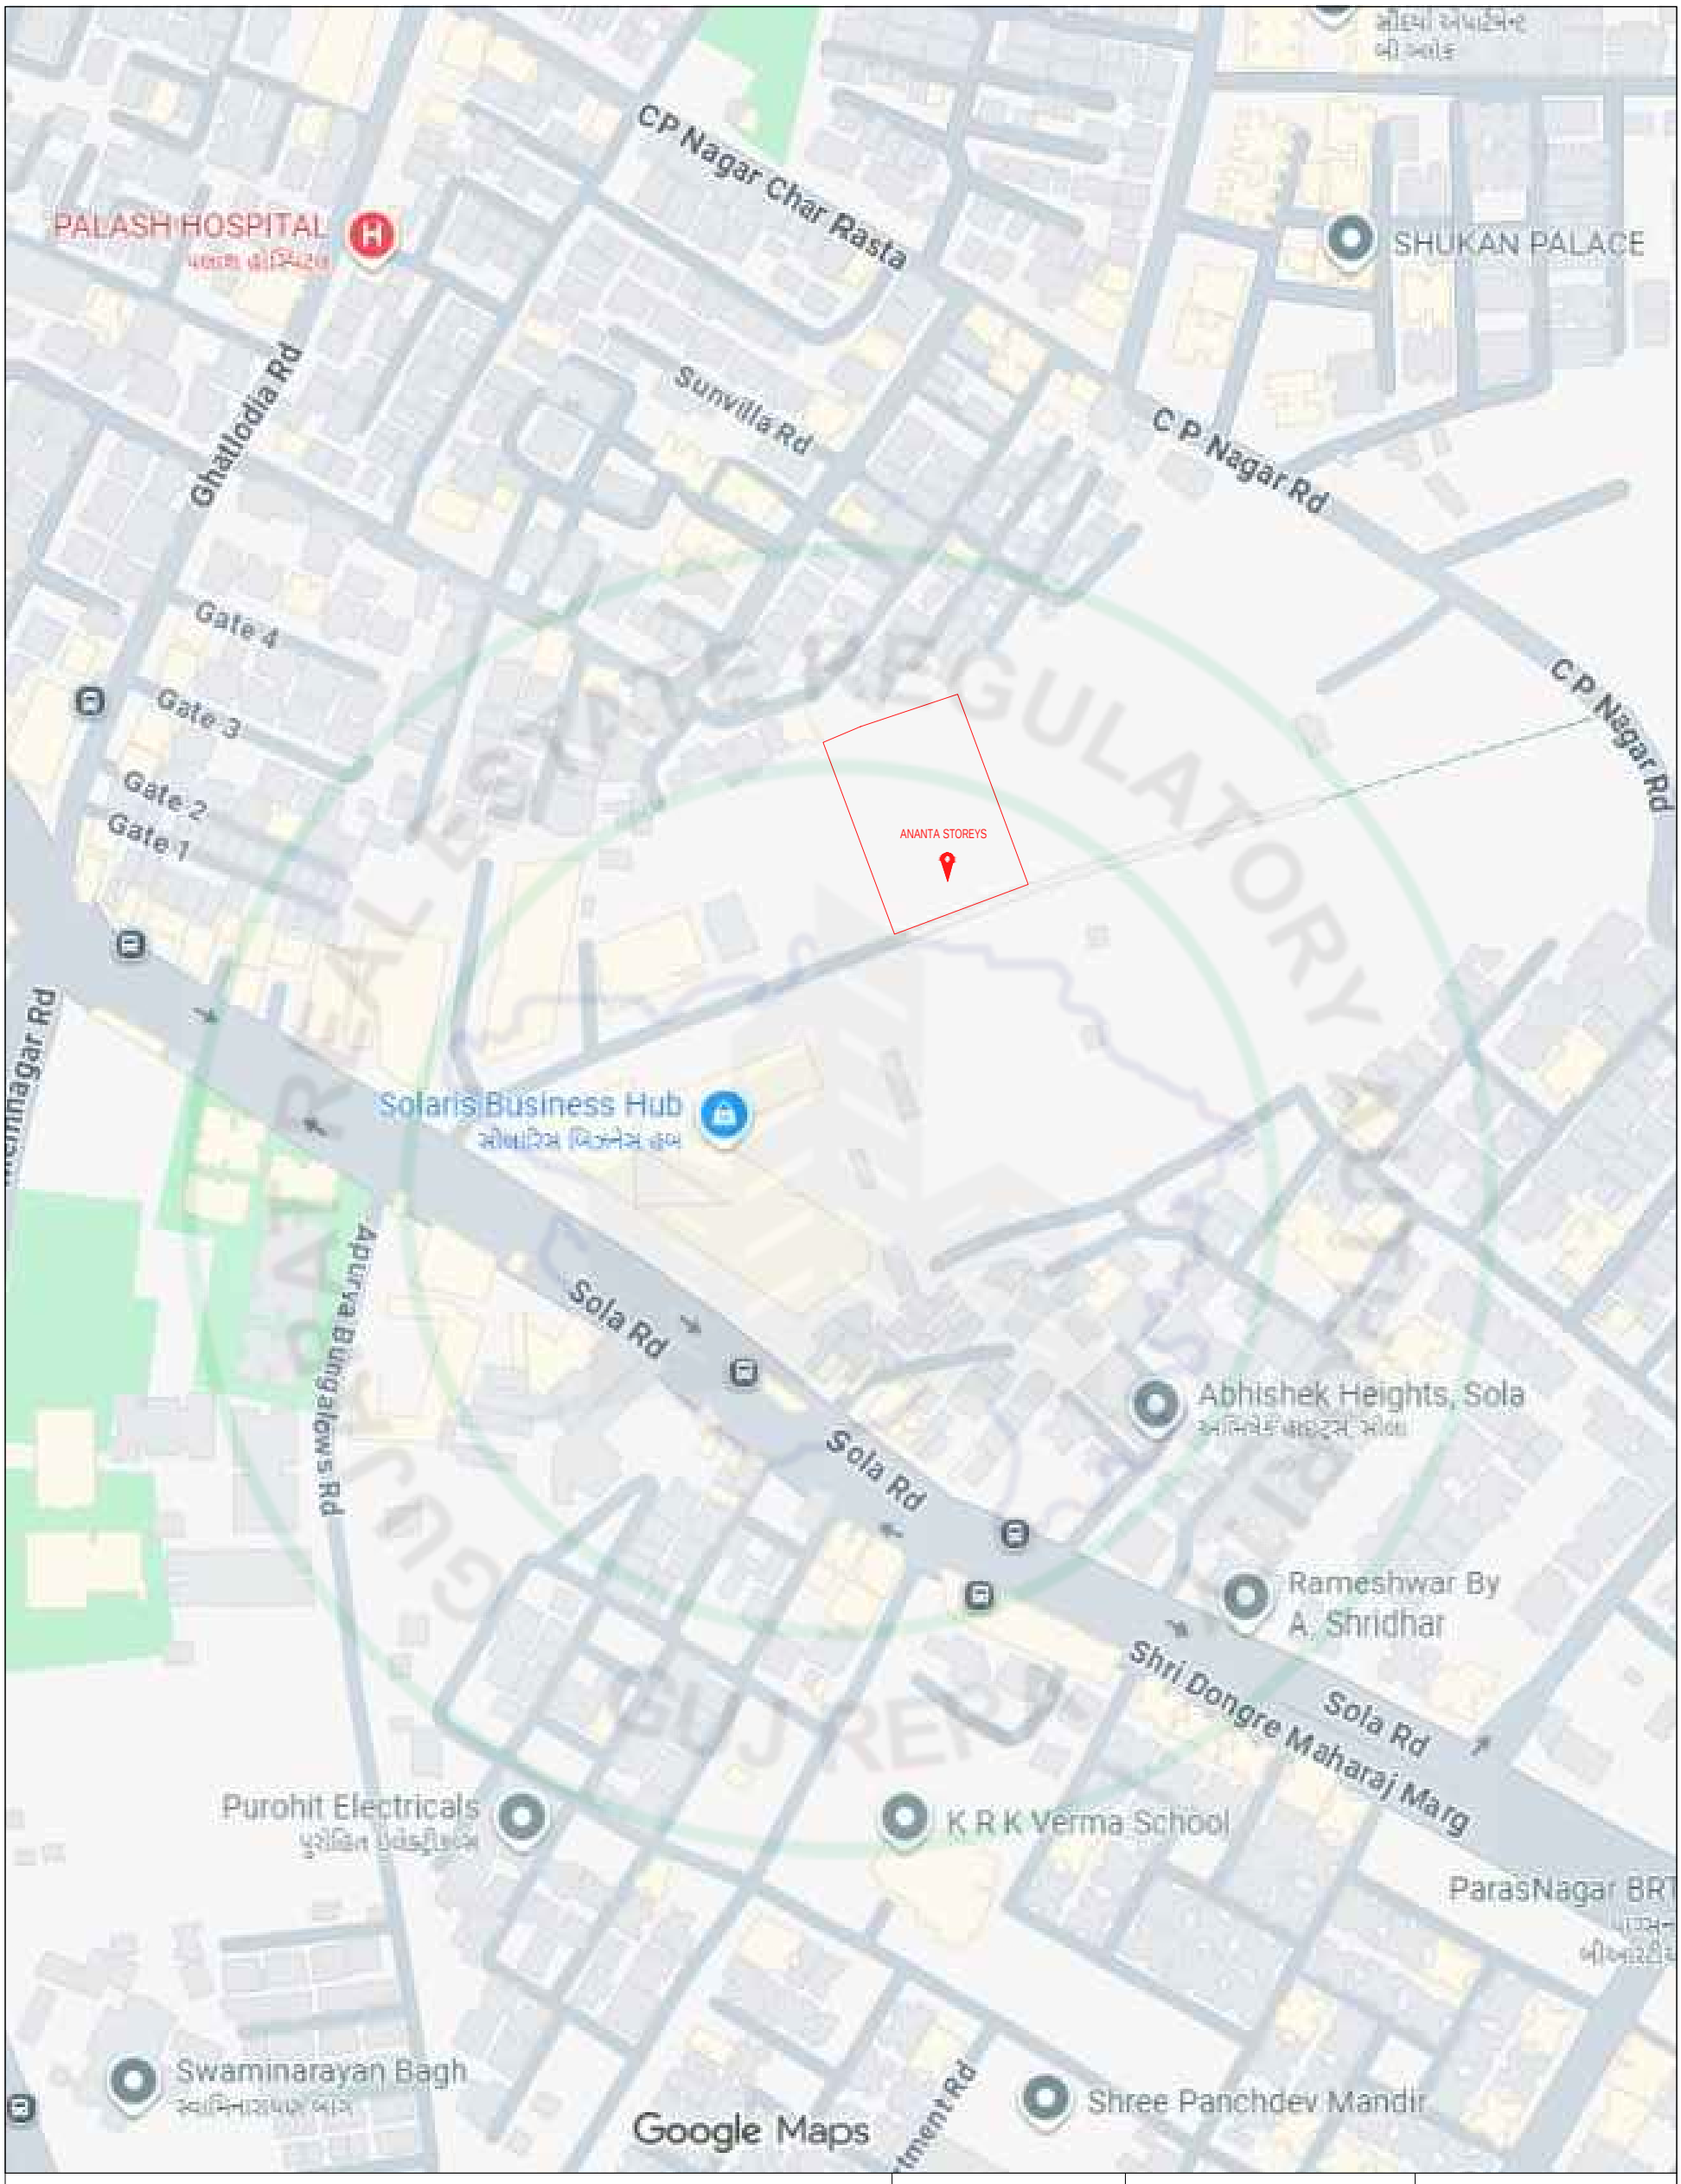

ANANTA STOREYS , NR SOLARIS BUSINESS HUB , BHUYANGDEV CROSS ROAD , AHMEDABAD , 380061	PROJECT BY KRISENT BUILDCON	ARCHITECT MANSI SHAH ARCHITECTS	STRUCTURE HNBS STUDIO

RERA REGISTER NO. : .....
RERA WEBSITE : WWW.GUJRERA.GUJARAT.GOV.IN