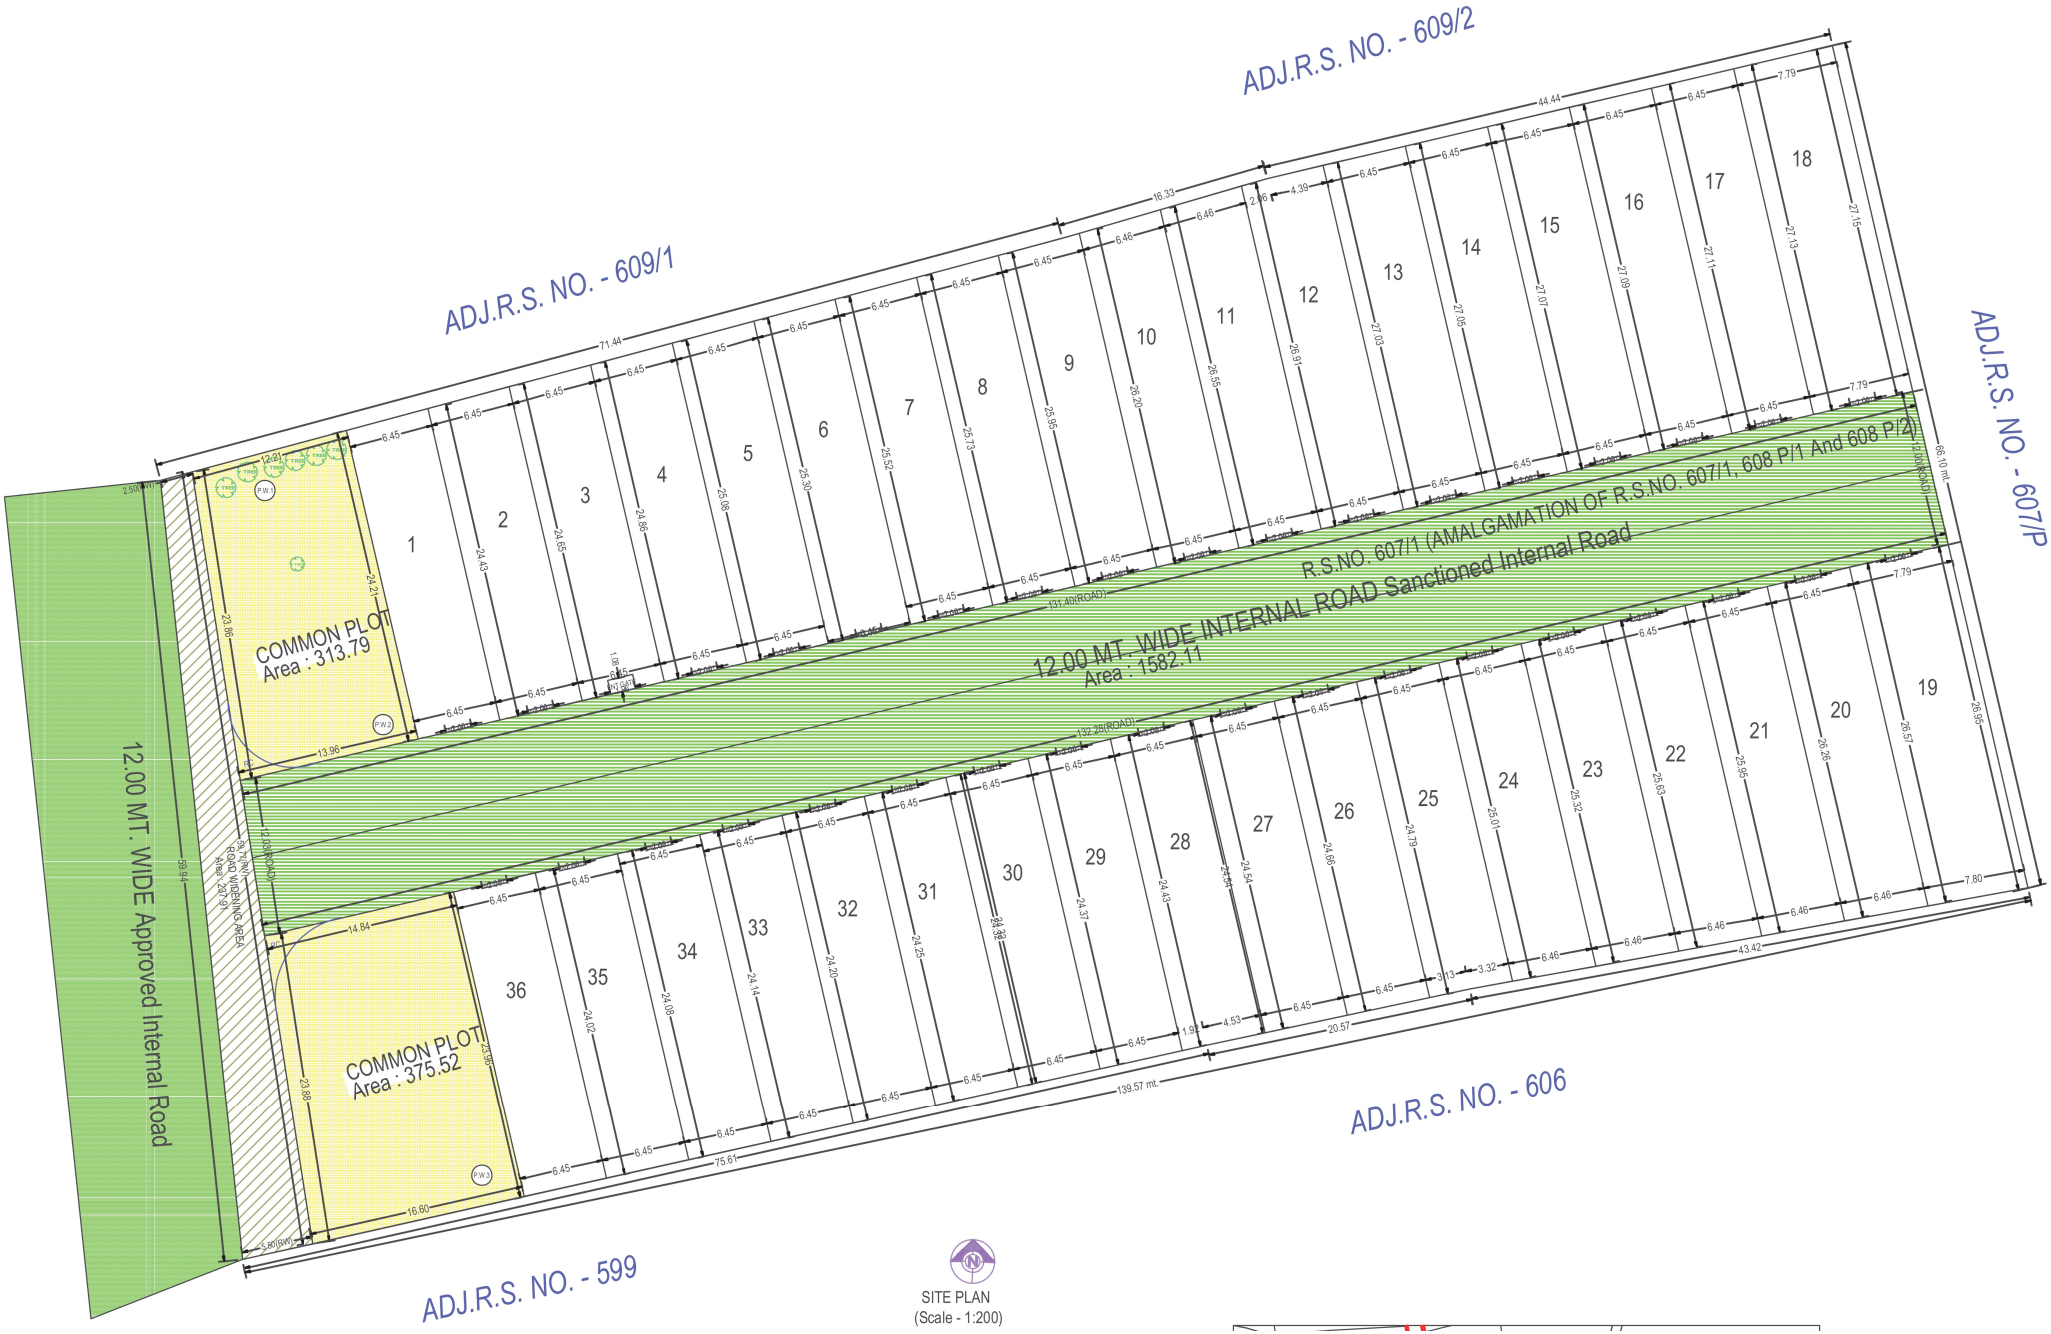
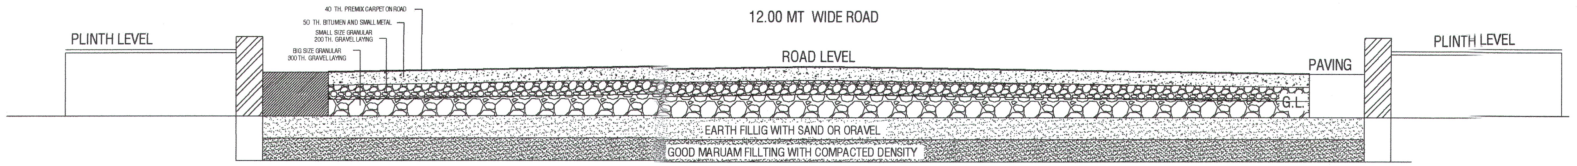
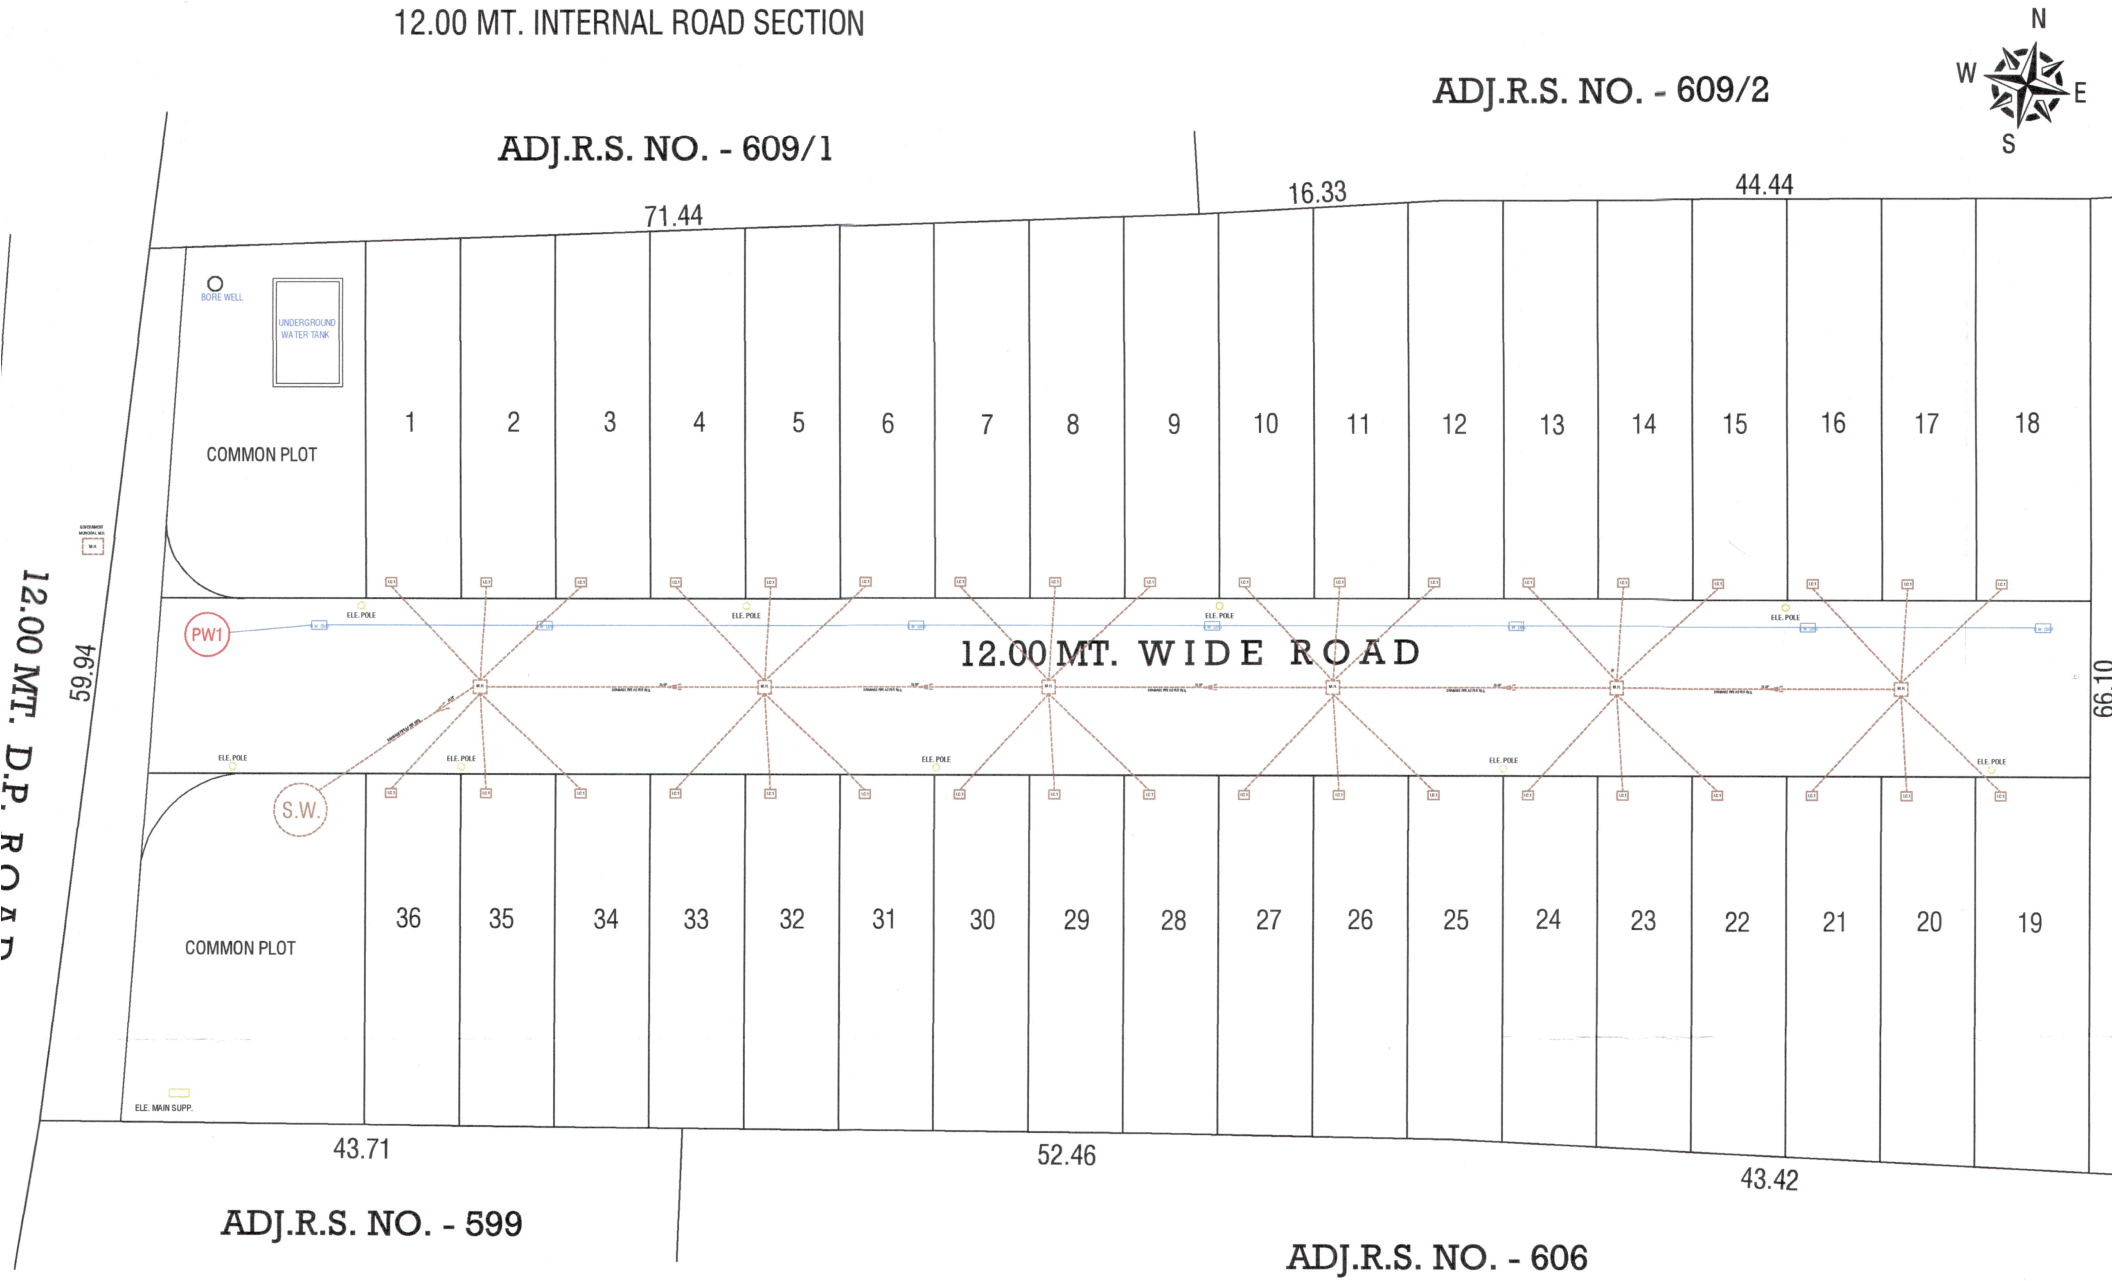

લાલભાઈ એસ્ટેટ
ઇન્ડસ્ટ્રીયલ પ્લોટ :-
275 વારથી શરુ
A SPACE TO TALK ABOUT
YOUR
SUCCESS



SITE PLAN
(Scale - 1:200)



12.00 MT. INTERNAL ROAD SECTION



Lalbhai Estate - Plot Area							
Plot No	**Plot Area**	**Plot No**	**Plot Area**	**Plot No**	**Plot Area**	**Plot No**	**Plot Area**
1	156.86	11	172.41	21	168.35	31	156.61
2	158.27	12	174.2	22	166.34	32	156.24
3	159.67	13	174.43	23	164.32	33	155.89
4	161.07	14	174.56	24	162.31	34	155.51
5	162.48	15	174.68	25	160.44	35	155.13
6	163.88	16	174.8	26	159.47	36	154.75
7	165.28	17	174.93	27	158.67		
8	166.69	18	211.55	28	157.89		
9	168.18	19	208.57	29	157.41		
10	170.12	20	170.37	30	157.03		



SITE ADDRESS : LALBHAI ESTATE, BEHIND PETROL PUMP, R.S.NO 607/1,NA 607/1, MANSA VISNAGAR ROAD, MANSA GANDHINAGAR

PROJECT SPECIFICATION : INTERNAL C.C ROAD| COMMON PLOT| COMPOUND WALL|FACILITY OF WATER LIGHT AND DRAINAGE AS PER PLAN|TREE PLANTATION| N.A/N.O.C/TITLE CLEAR

PROJECT BY : HASMUKHBHAI NARAYANBHAI CHAUDHARI AND NAIMESHKUMAR PATELBEHIND PETROL PUMP, R.S.NO 607/1,NA 607/1, MANSA VISNAGAR ROAD, MANSA GANDHINAGARCONTACT NO 9427019717, 9825353563