

DEVELOPERS :

LOTUS
CORPORATION

DESIGNED BY :

KRTI DESIGN
AHMEDABAD

STRUCTURE BY :

SAMYOJAN
STRUCTURAL CONSULTANT VALUER

RERA NO. : _____
WEBSITE : www.gujrera.gujarat.gov.in




LOTUS GREEN

1 & 2 BHK LAVISH LIVING & SHOPS



BASEMENT WITH PARKING PLAN LAYOUT

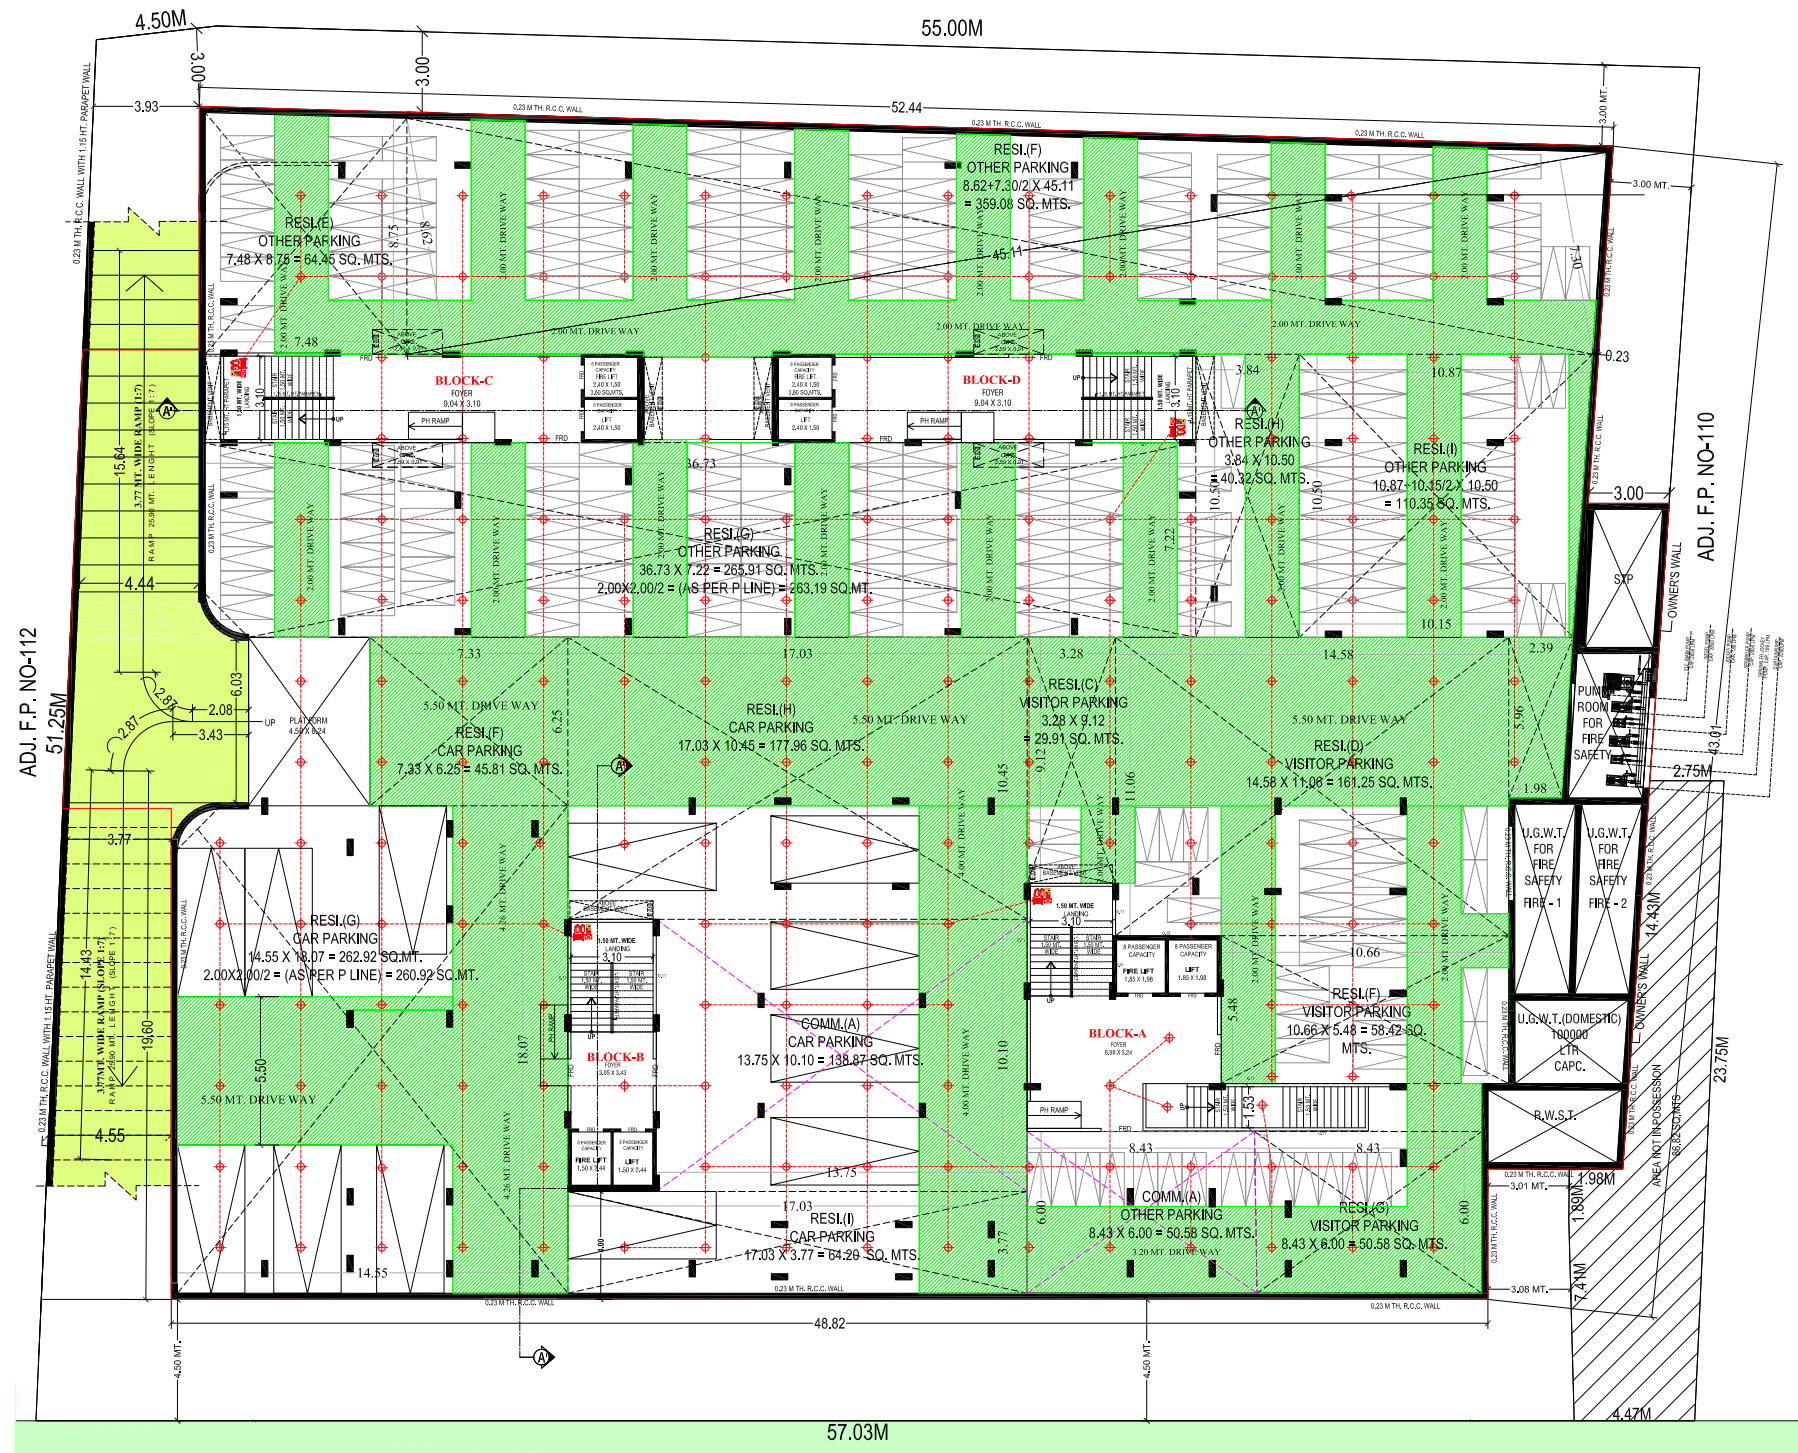


12.00 MT. WIDE T.P.S. ROAD



BASEMENT PLAN WITH PARKING LAYOUT

SCALE:-1.00cm=1.00mts.

GROUND LEVEL PARKING LAYOUT

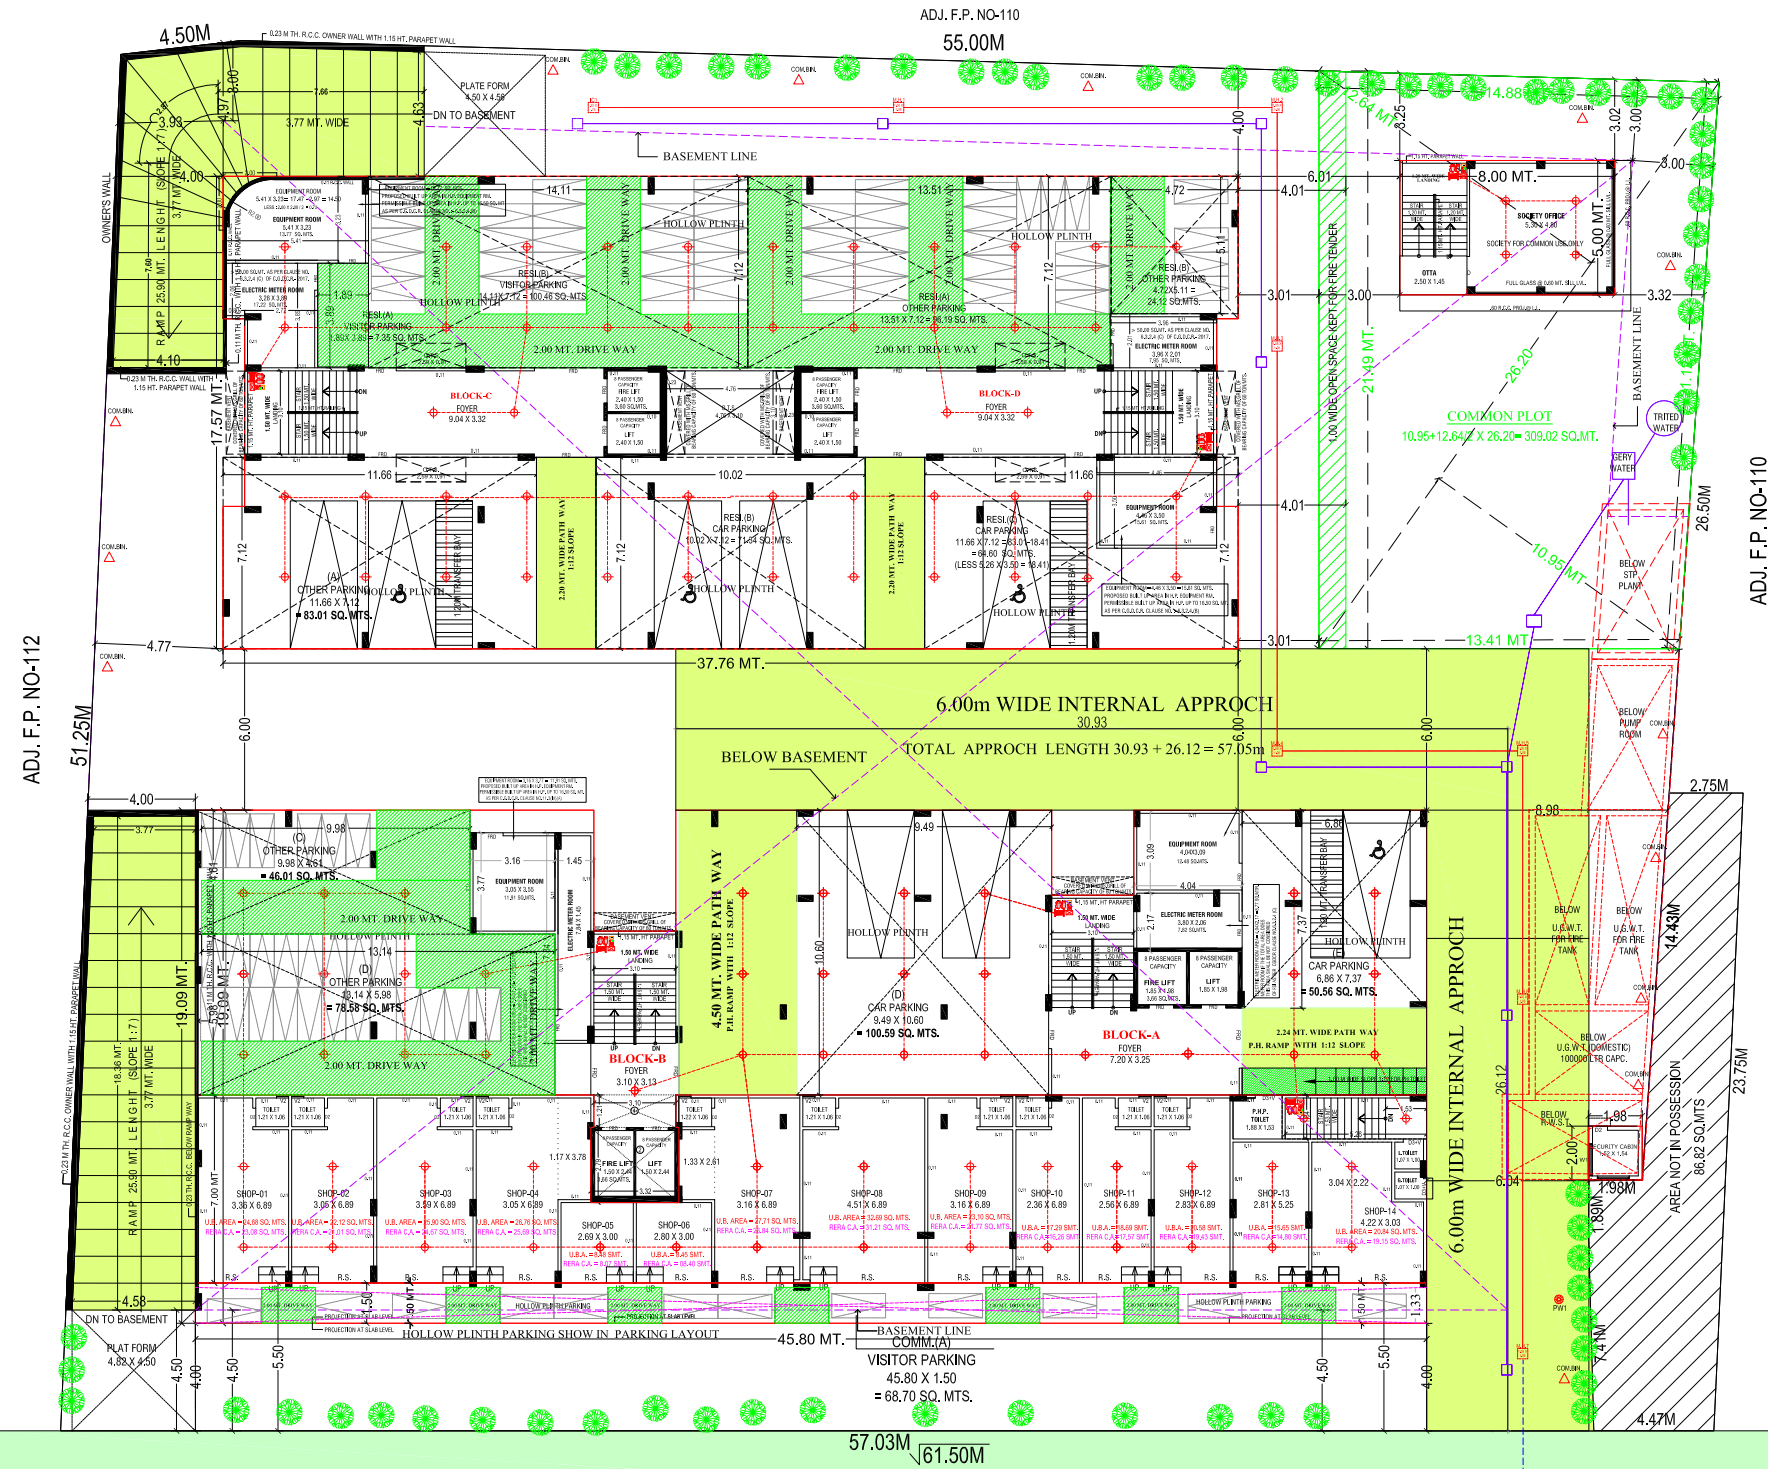


12.00 MT. WIDE T.P.S. ROAD



GROUND LEVEL PARKING LAY OUT PLAN

SCALE:-1.00cm=1.00mts.

LAYOUT PLAN

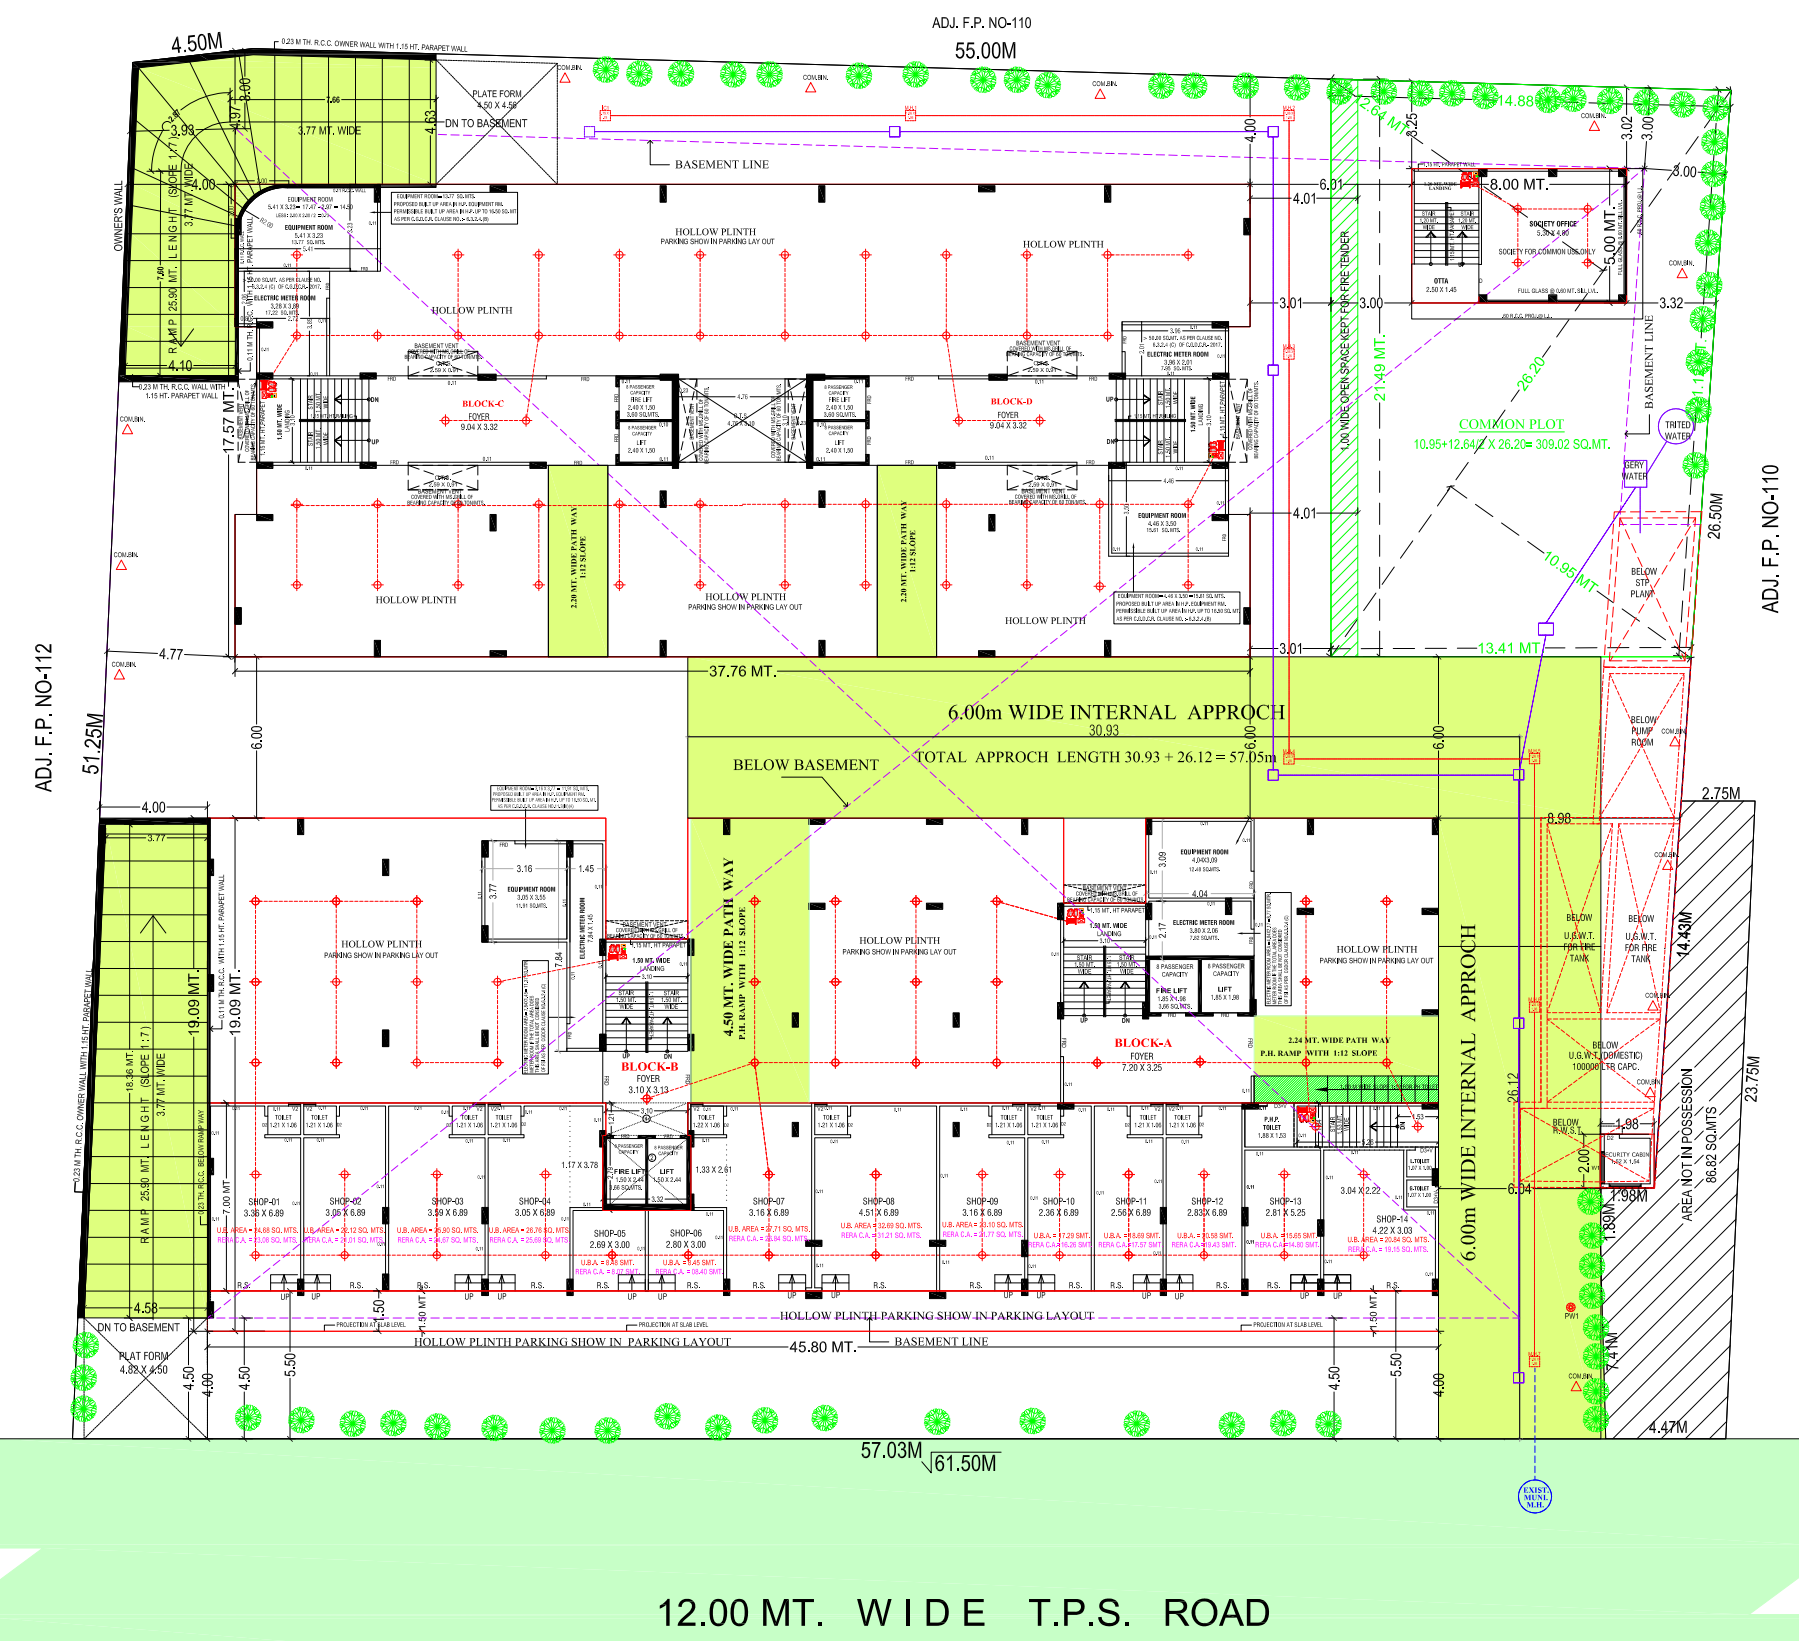


12.00 MT. WIDE T.P.S. ROAD

LAY OUT PLAN
SCALE:-1.00cm=1.00mts.




GROUND FLOOR PLAN - BLOCK A & B

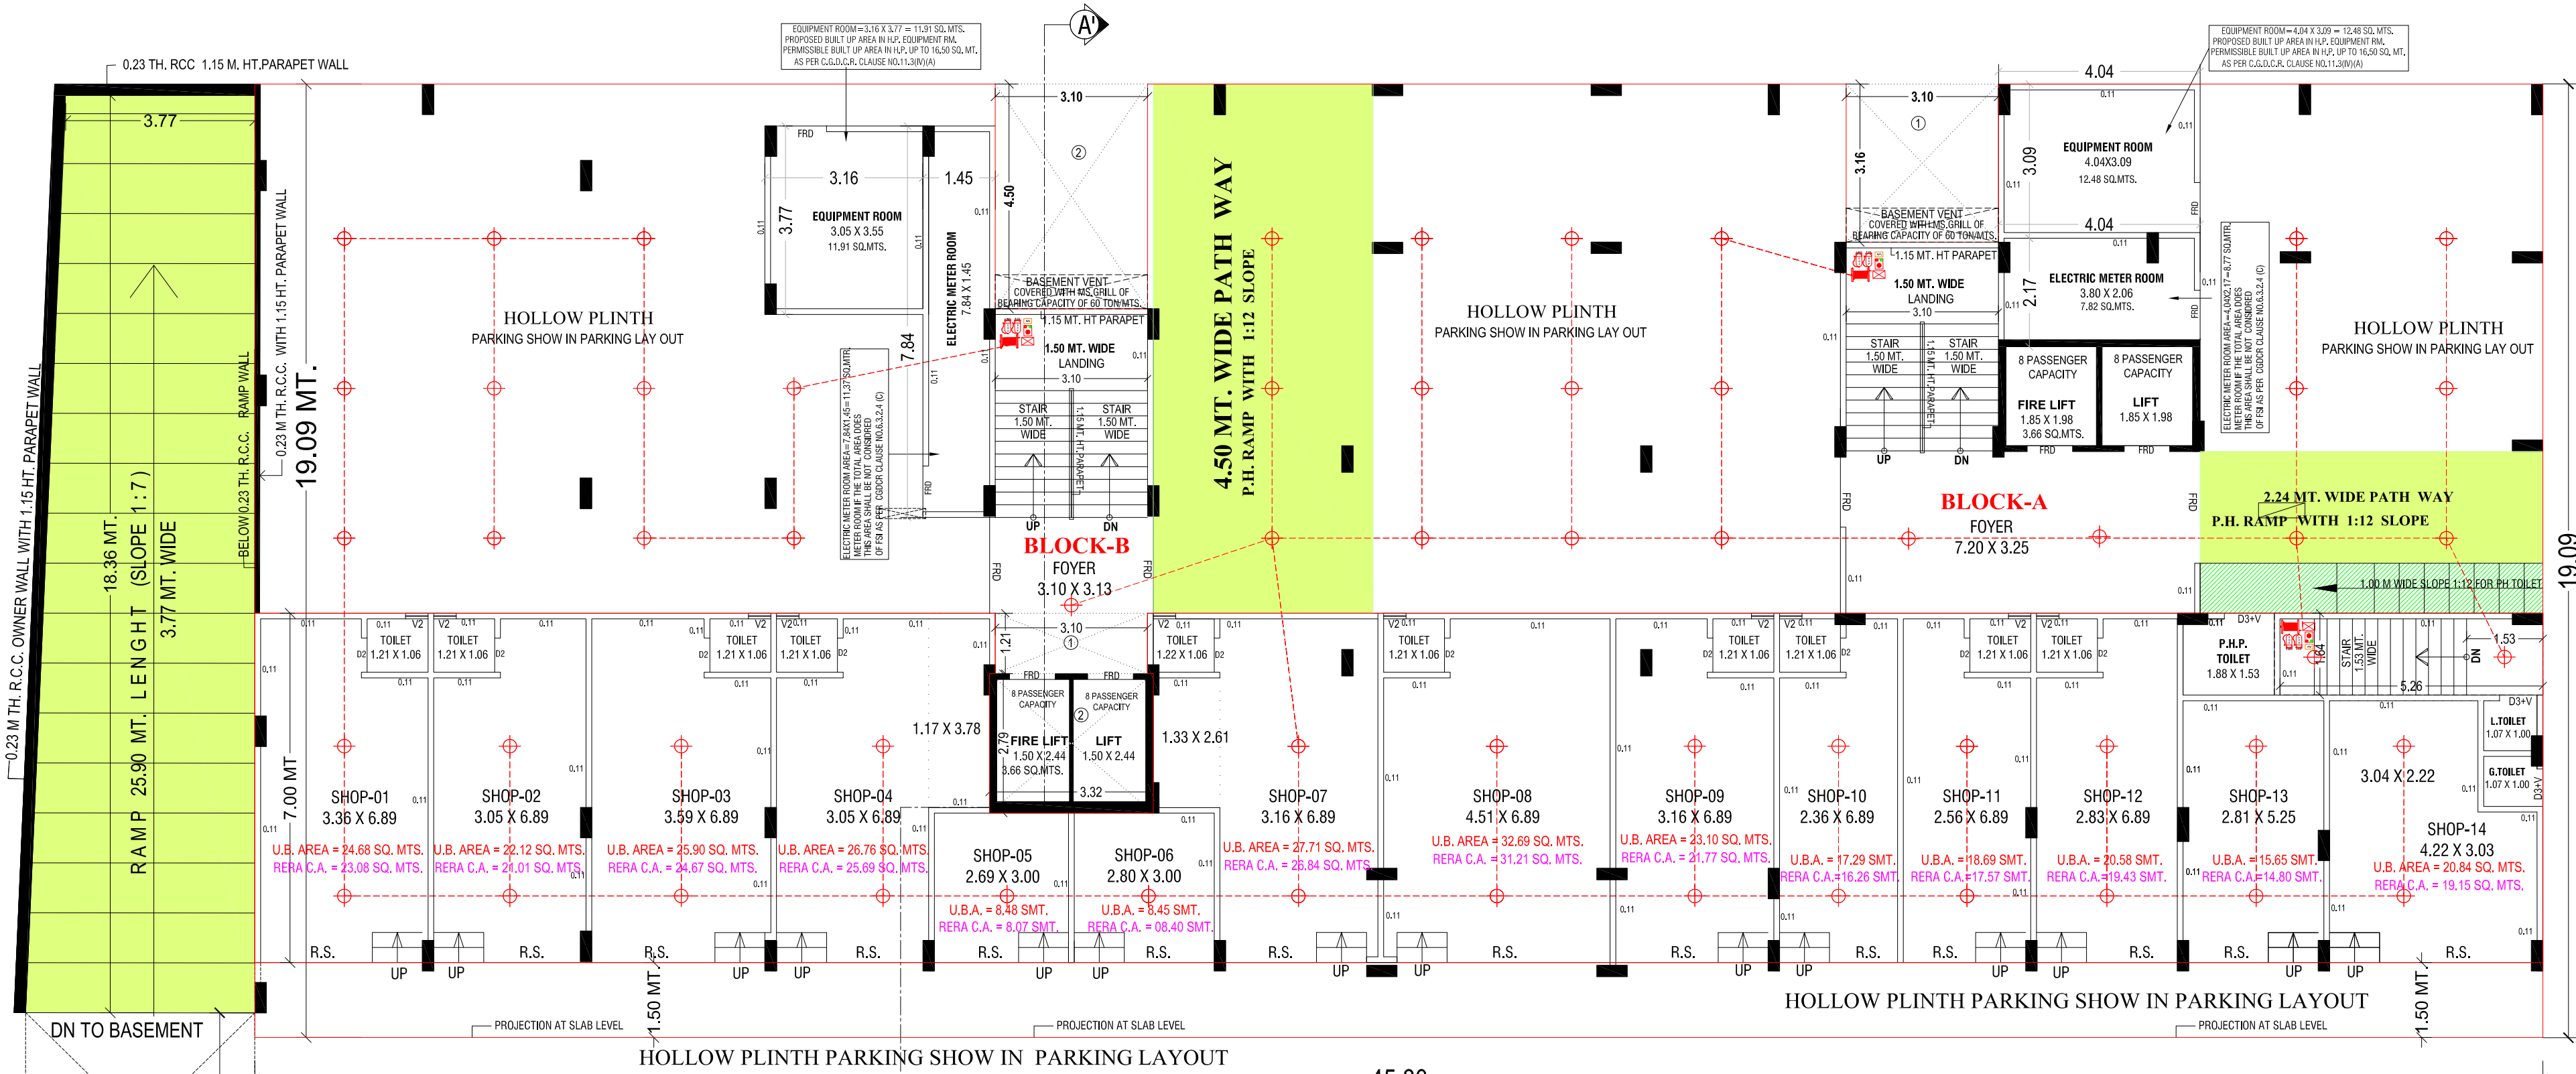


GROUND FLOOR PLAN [(PART S.P. SHOPS & PART HOLLOW PLINTH)]

FIRST FLOOR PLAN - BLOCK A & B

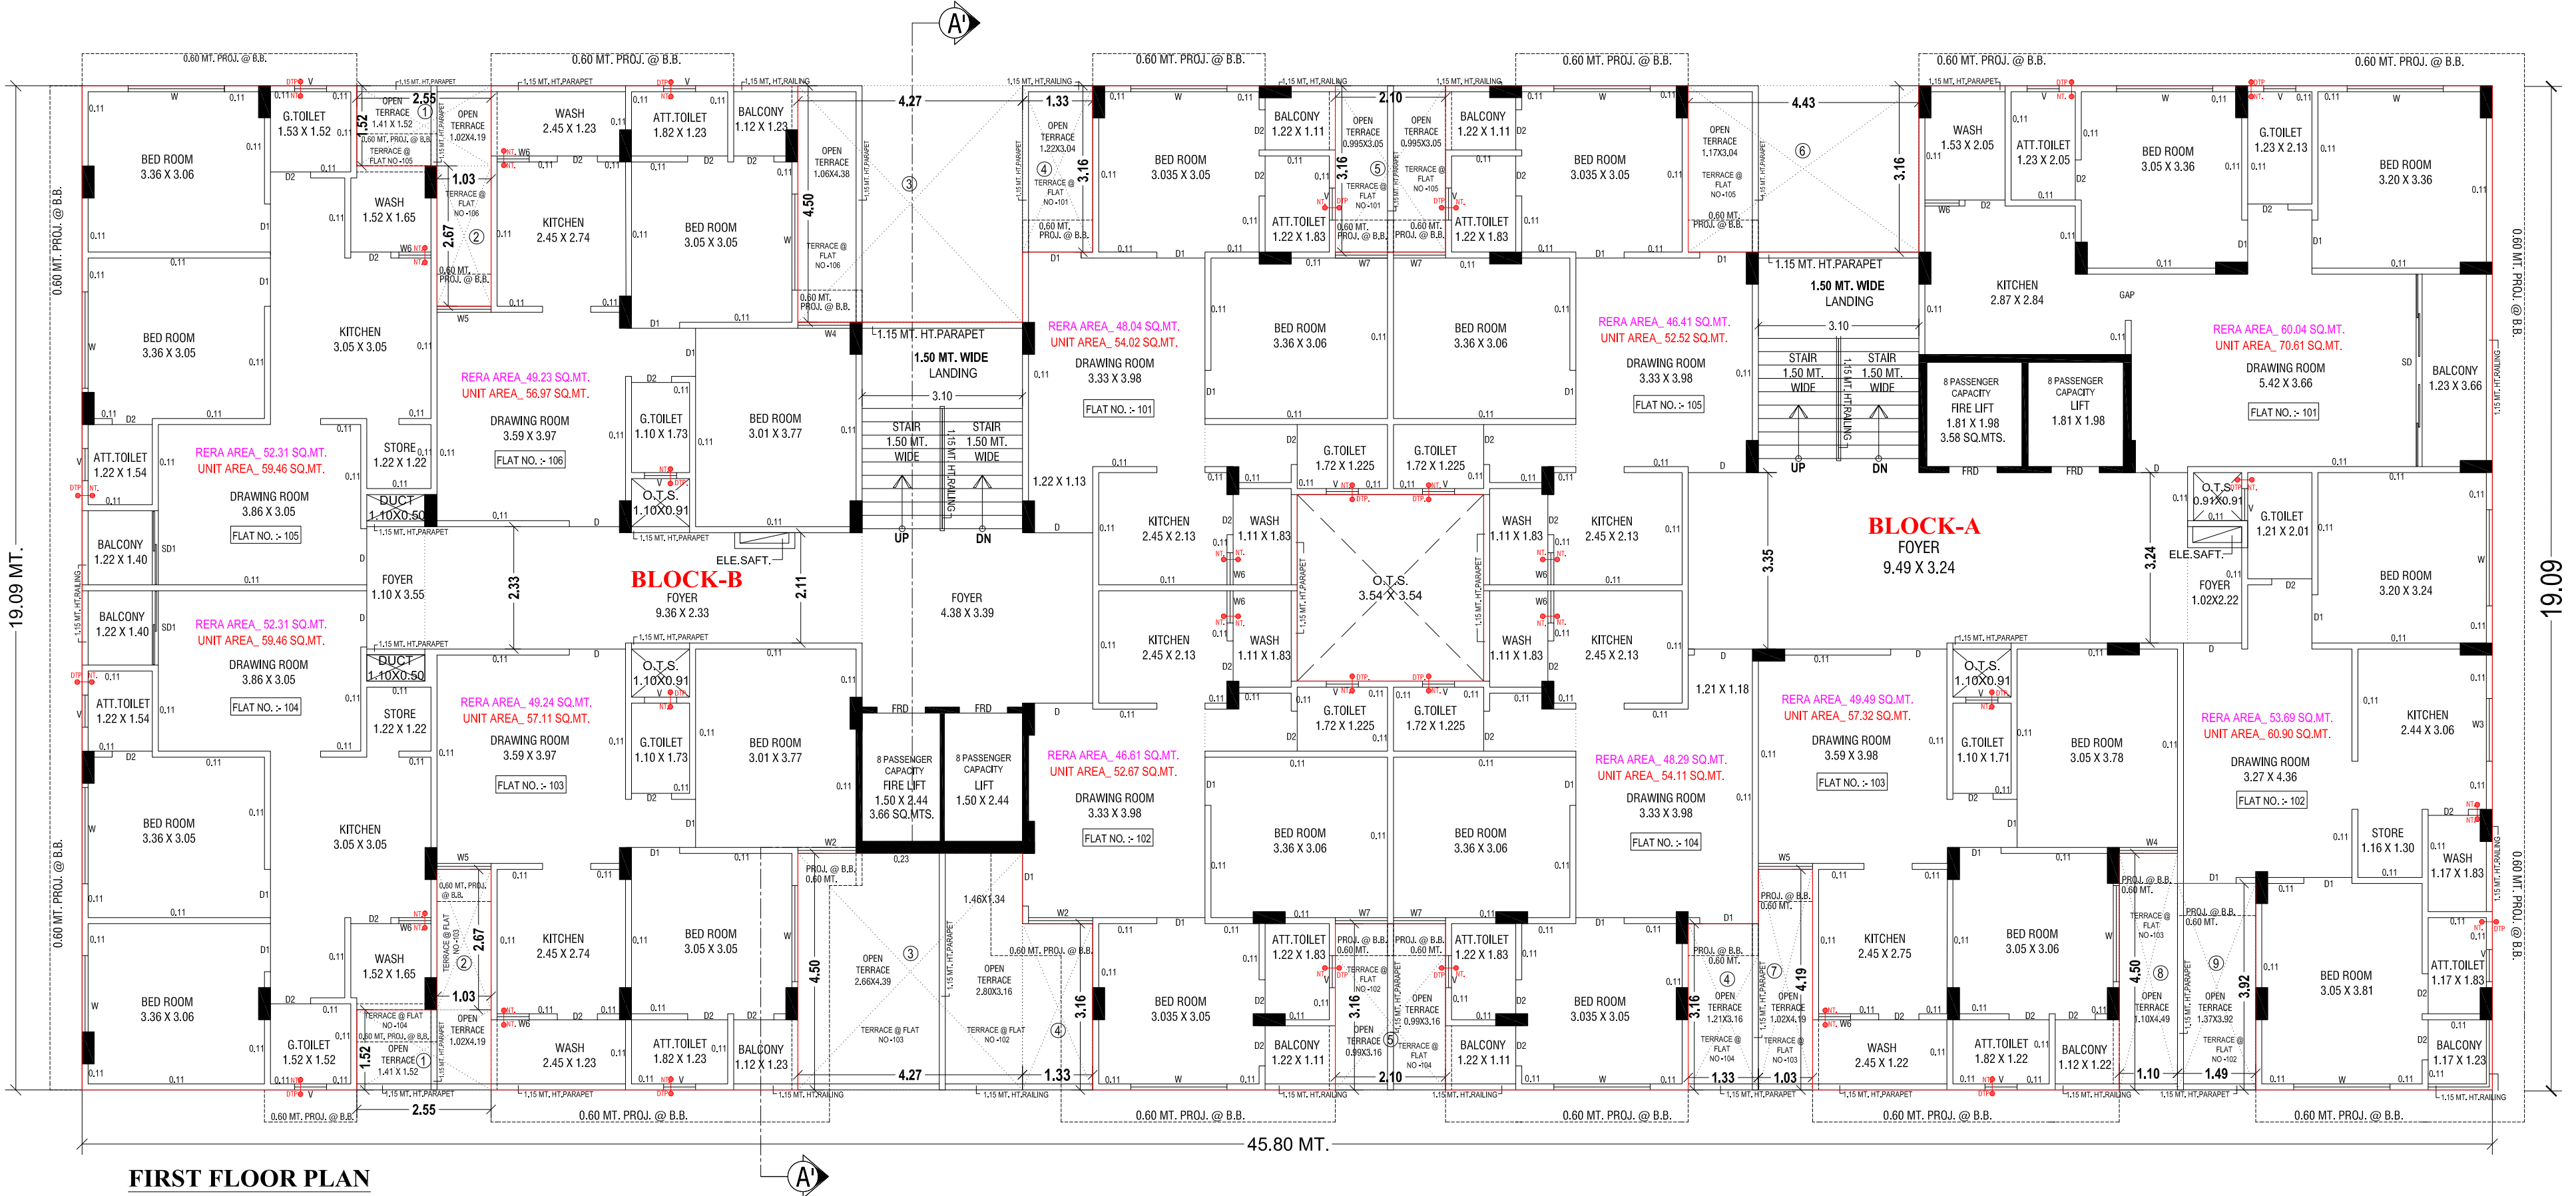




OPEN TERRACE PLAN - BLOCK A & B

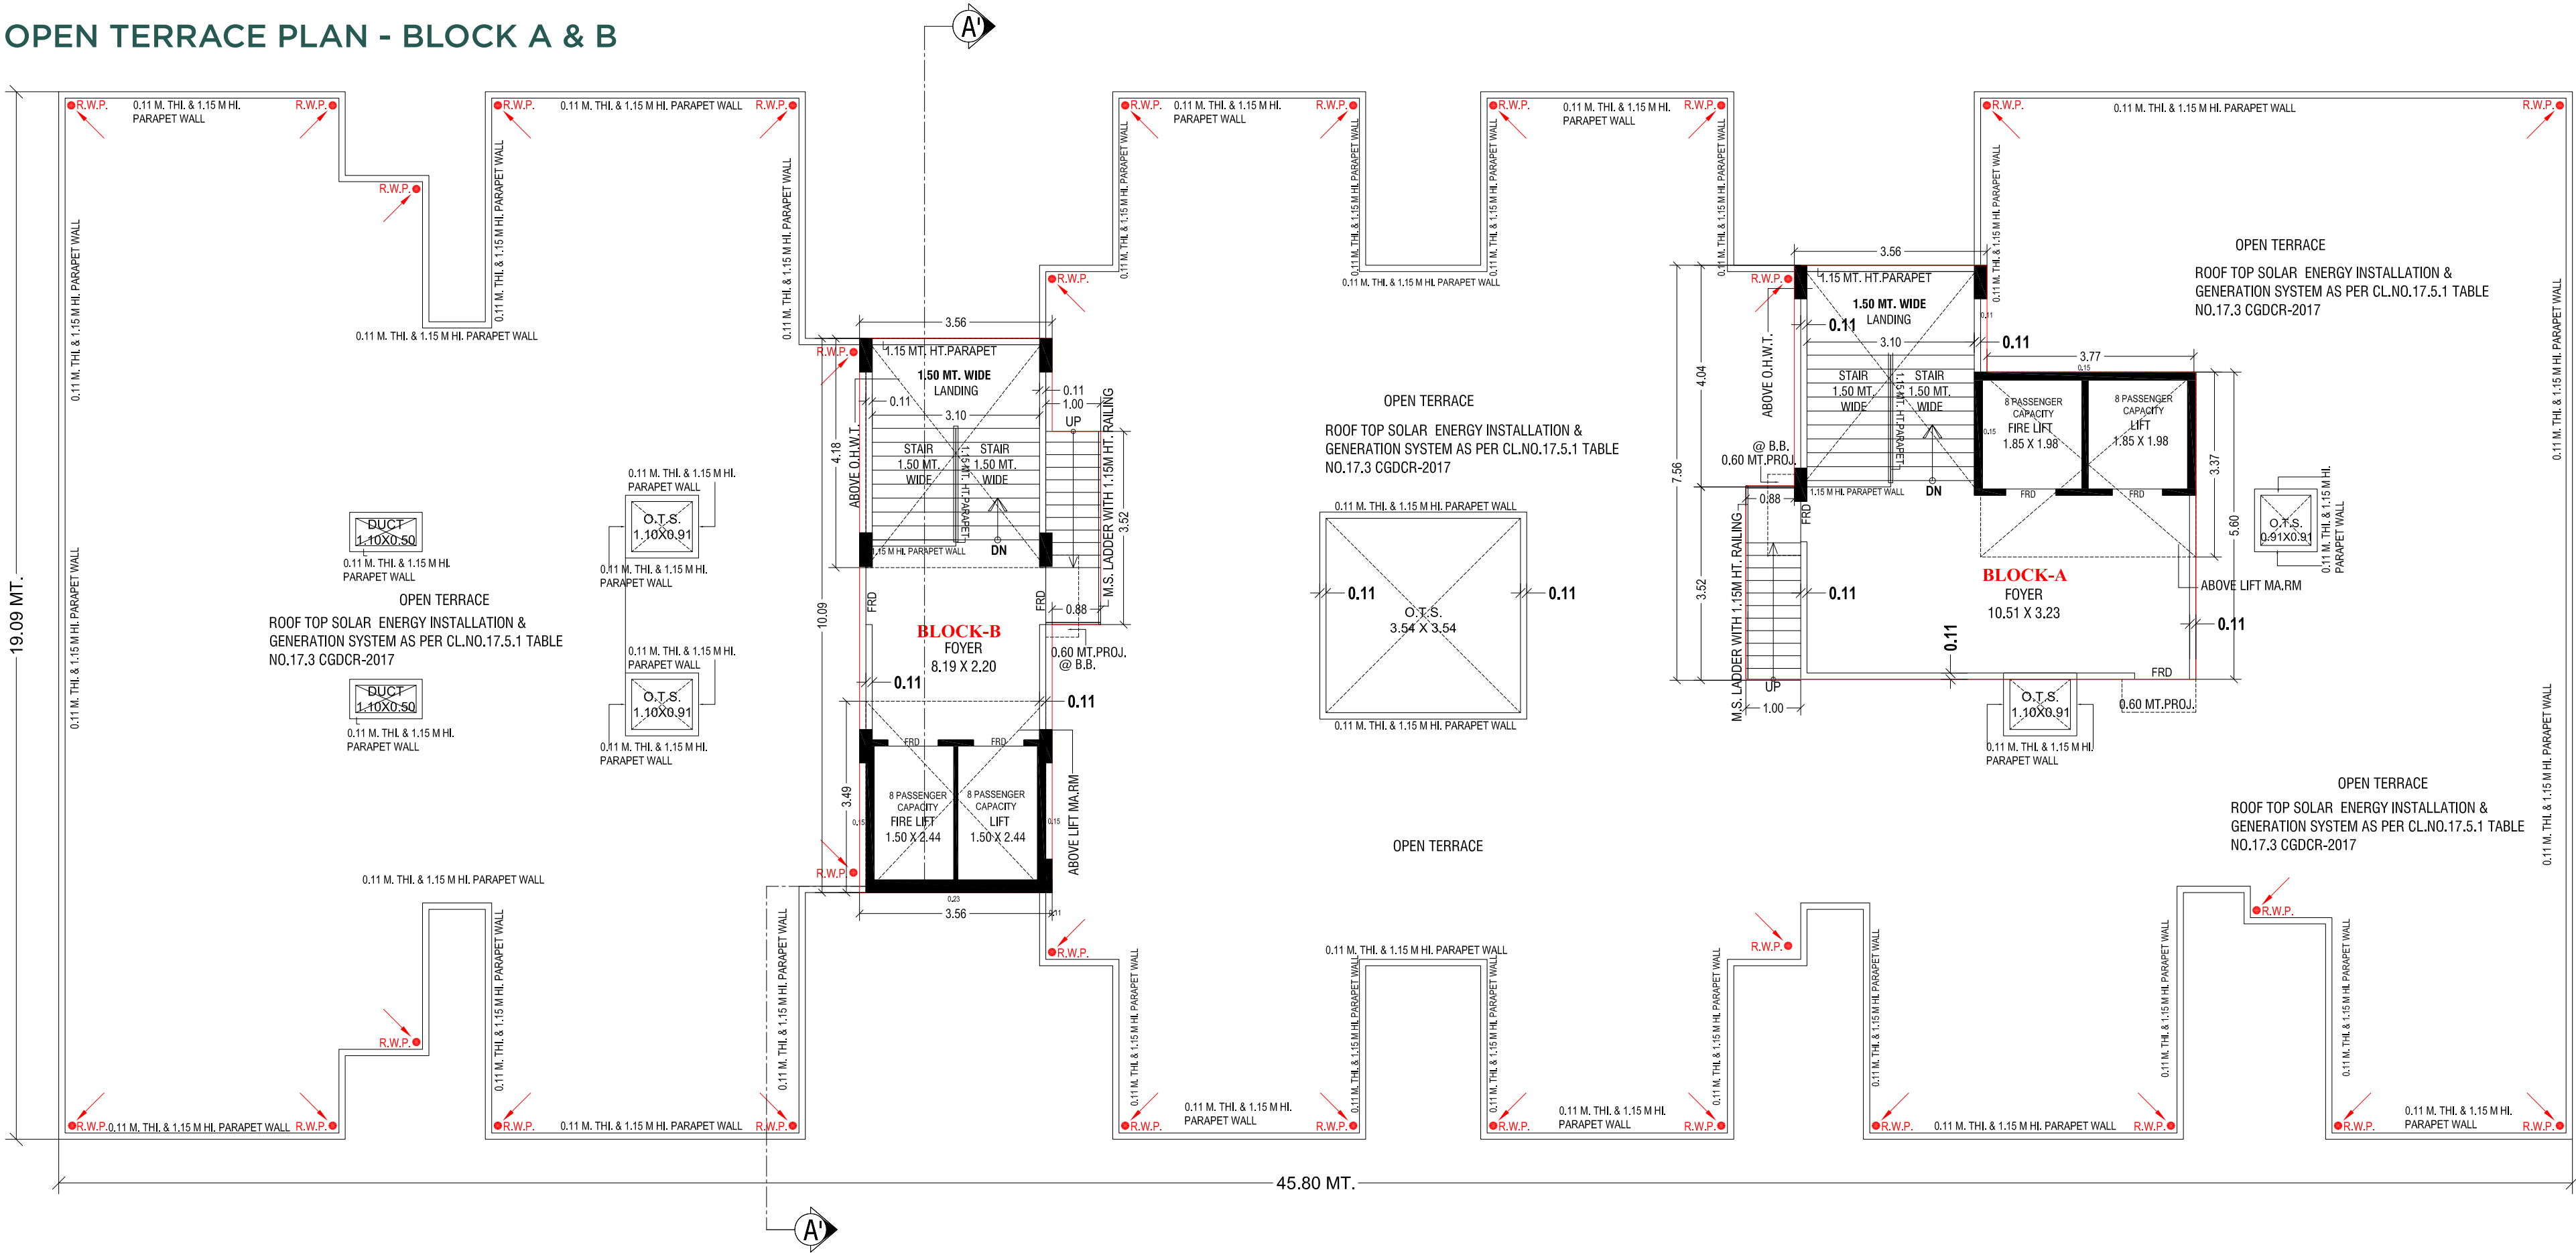

OPEN TERRACE PLAN WITH STAIR CABIN,LIFT MA.RM, O.H.W.T.


GROUND FLOOR PLAN - BLOCK C & D

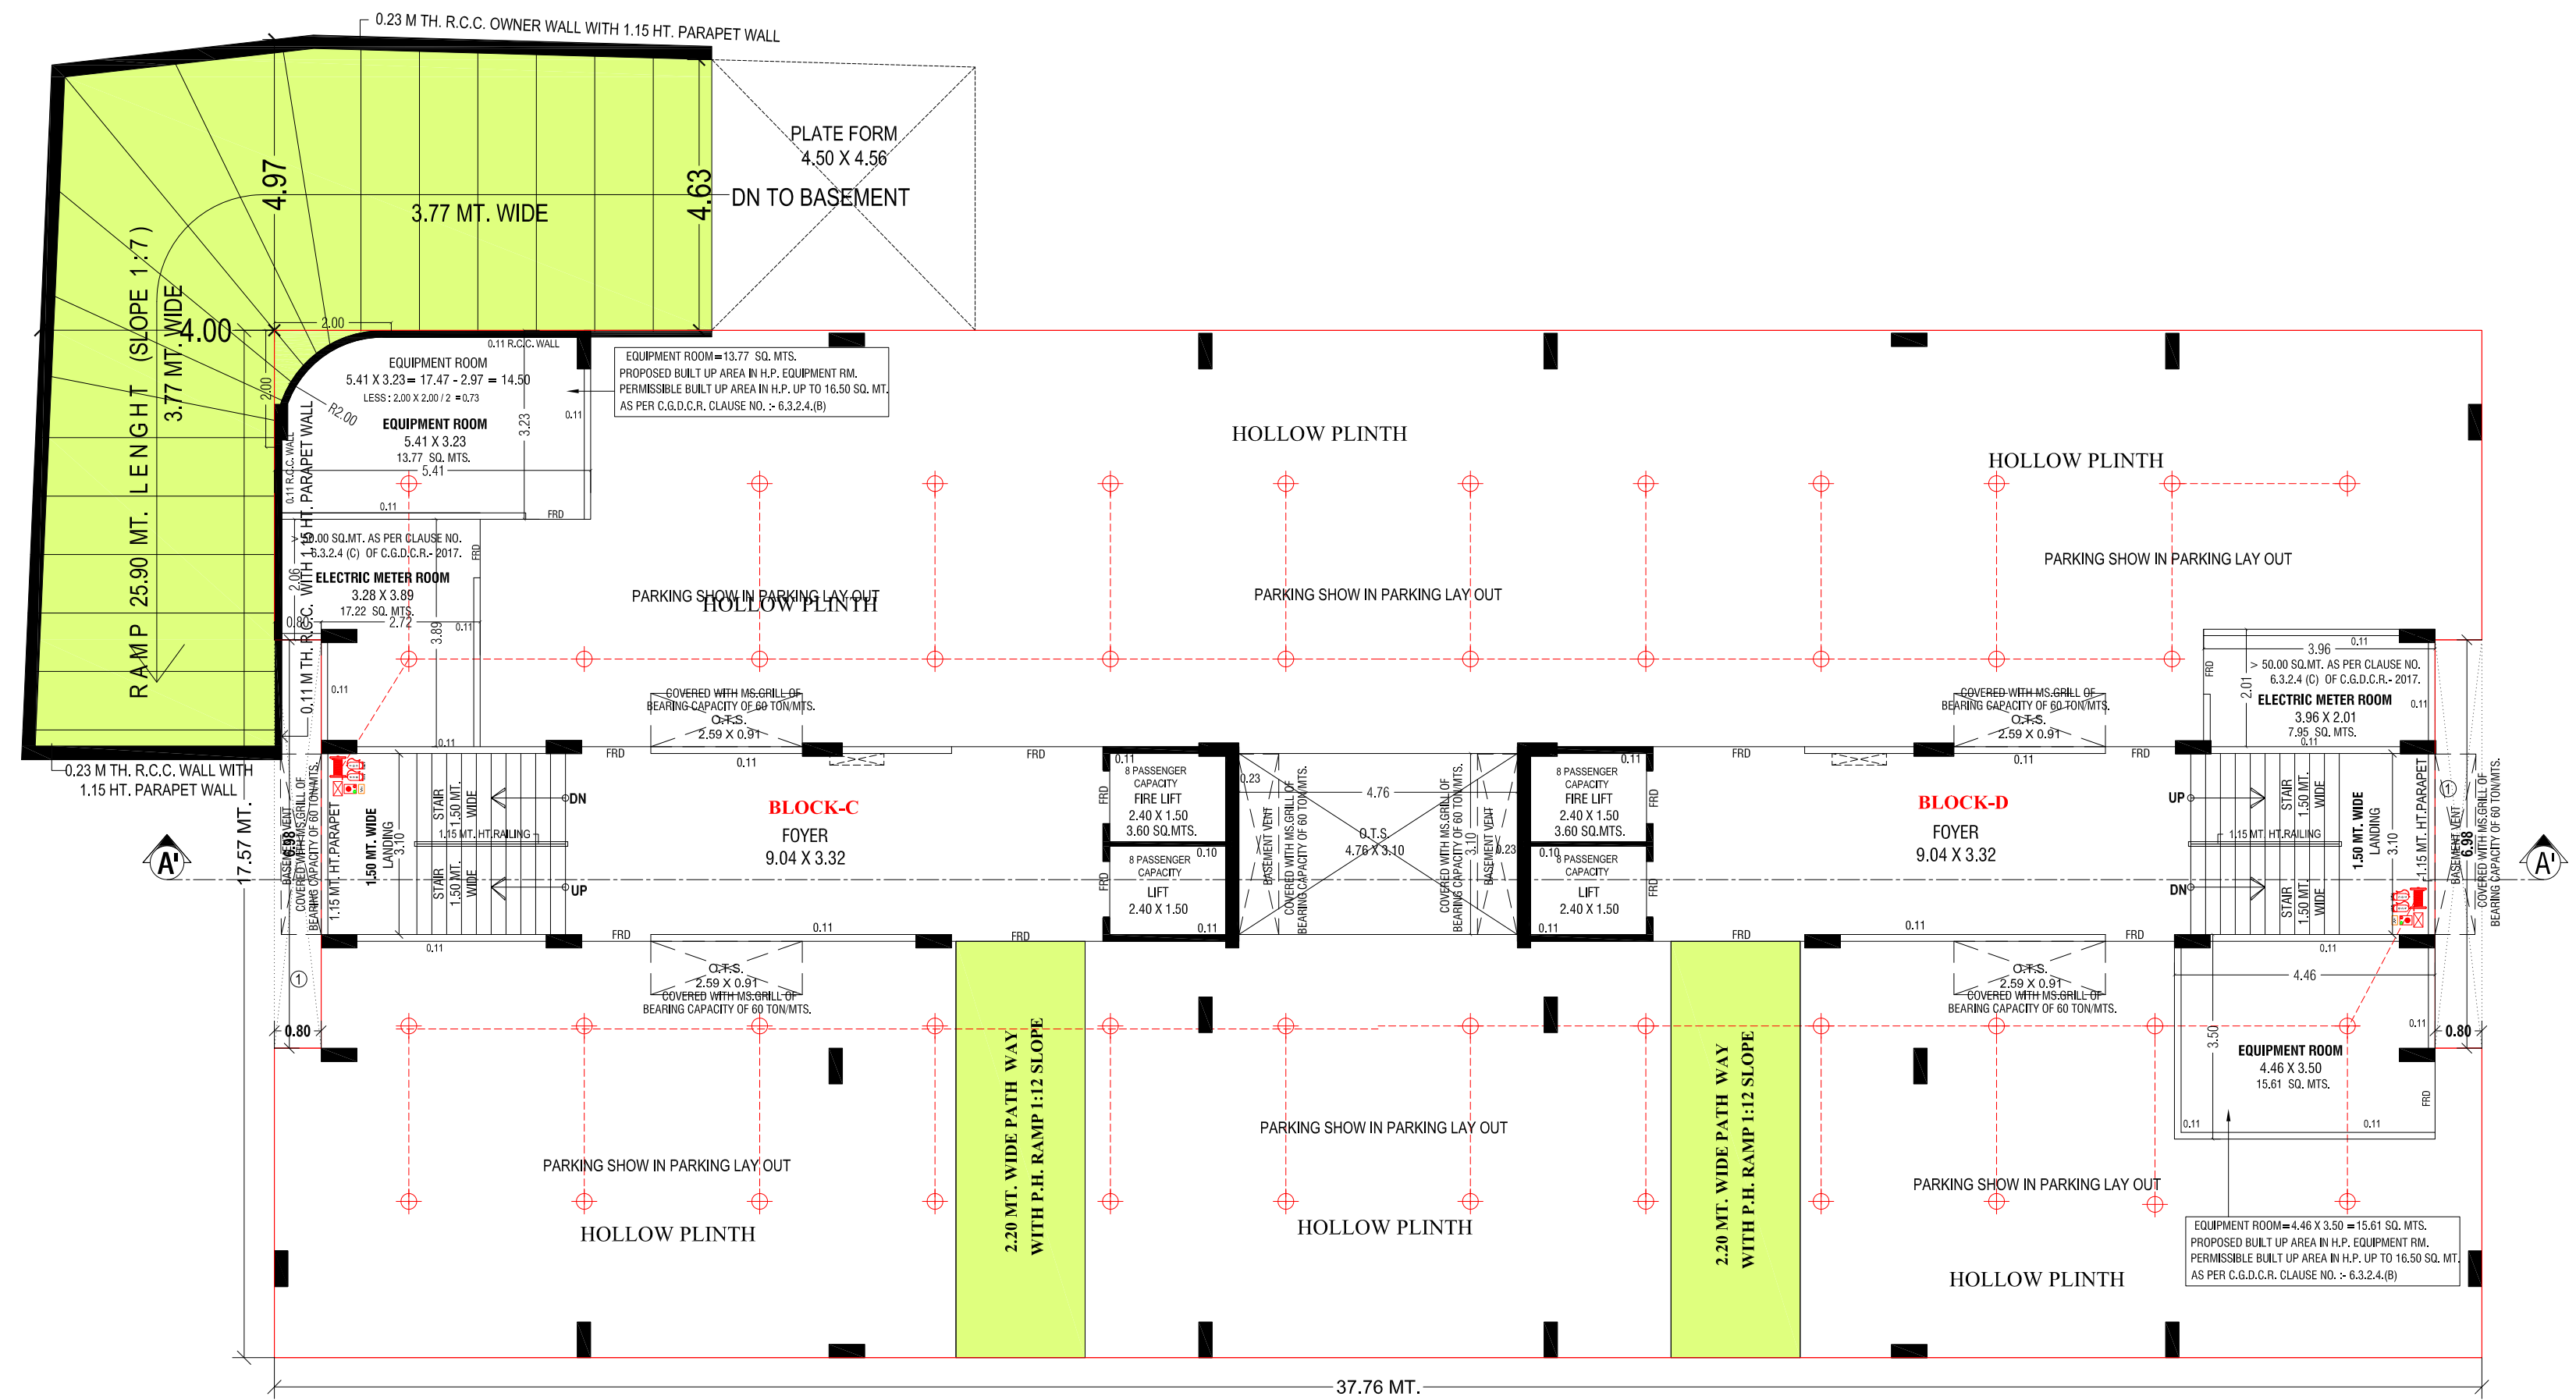


GROUND FLOOR PLAN (HOLLOW PLINTH PARKING)



2ND TO 7TH FLOOR PLAN - BLOCK C & D

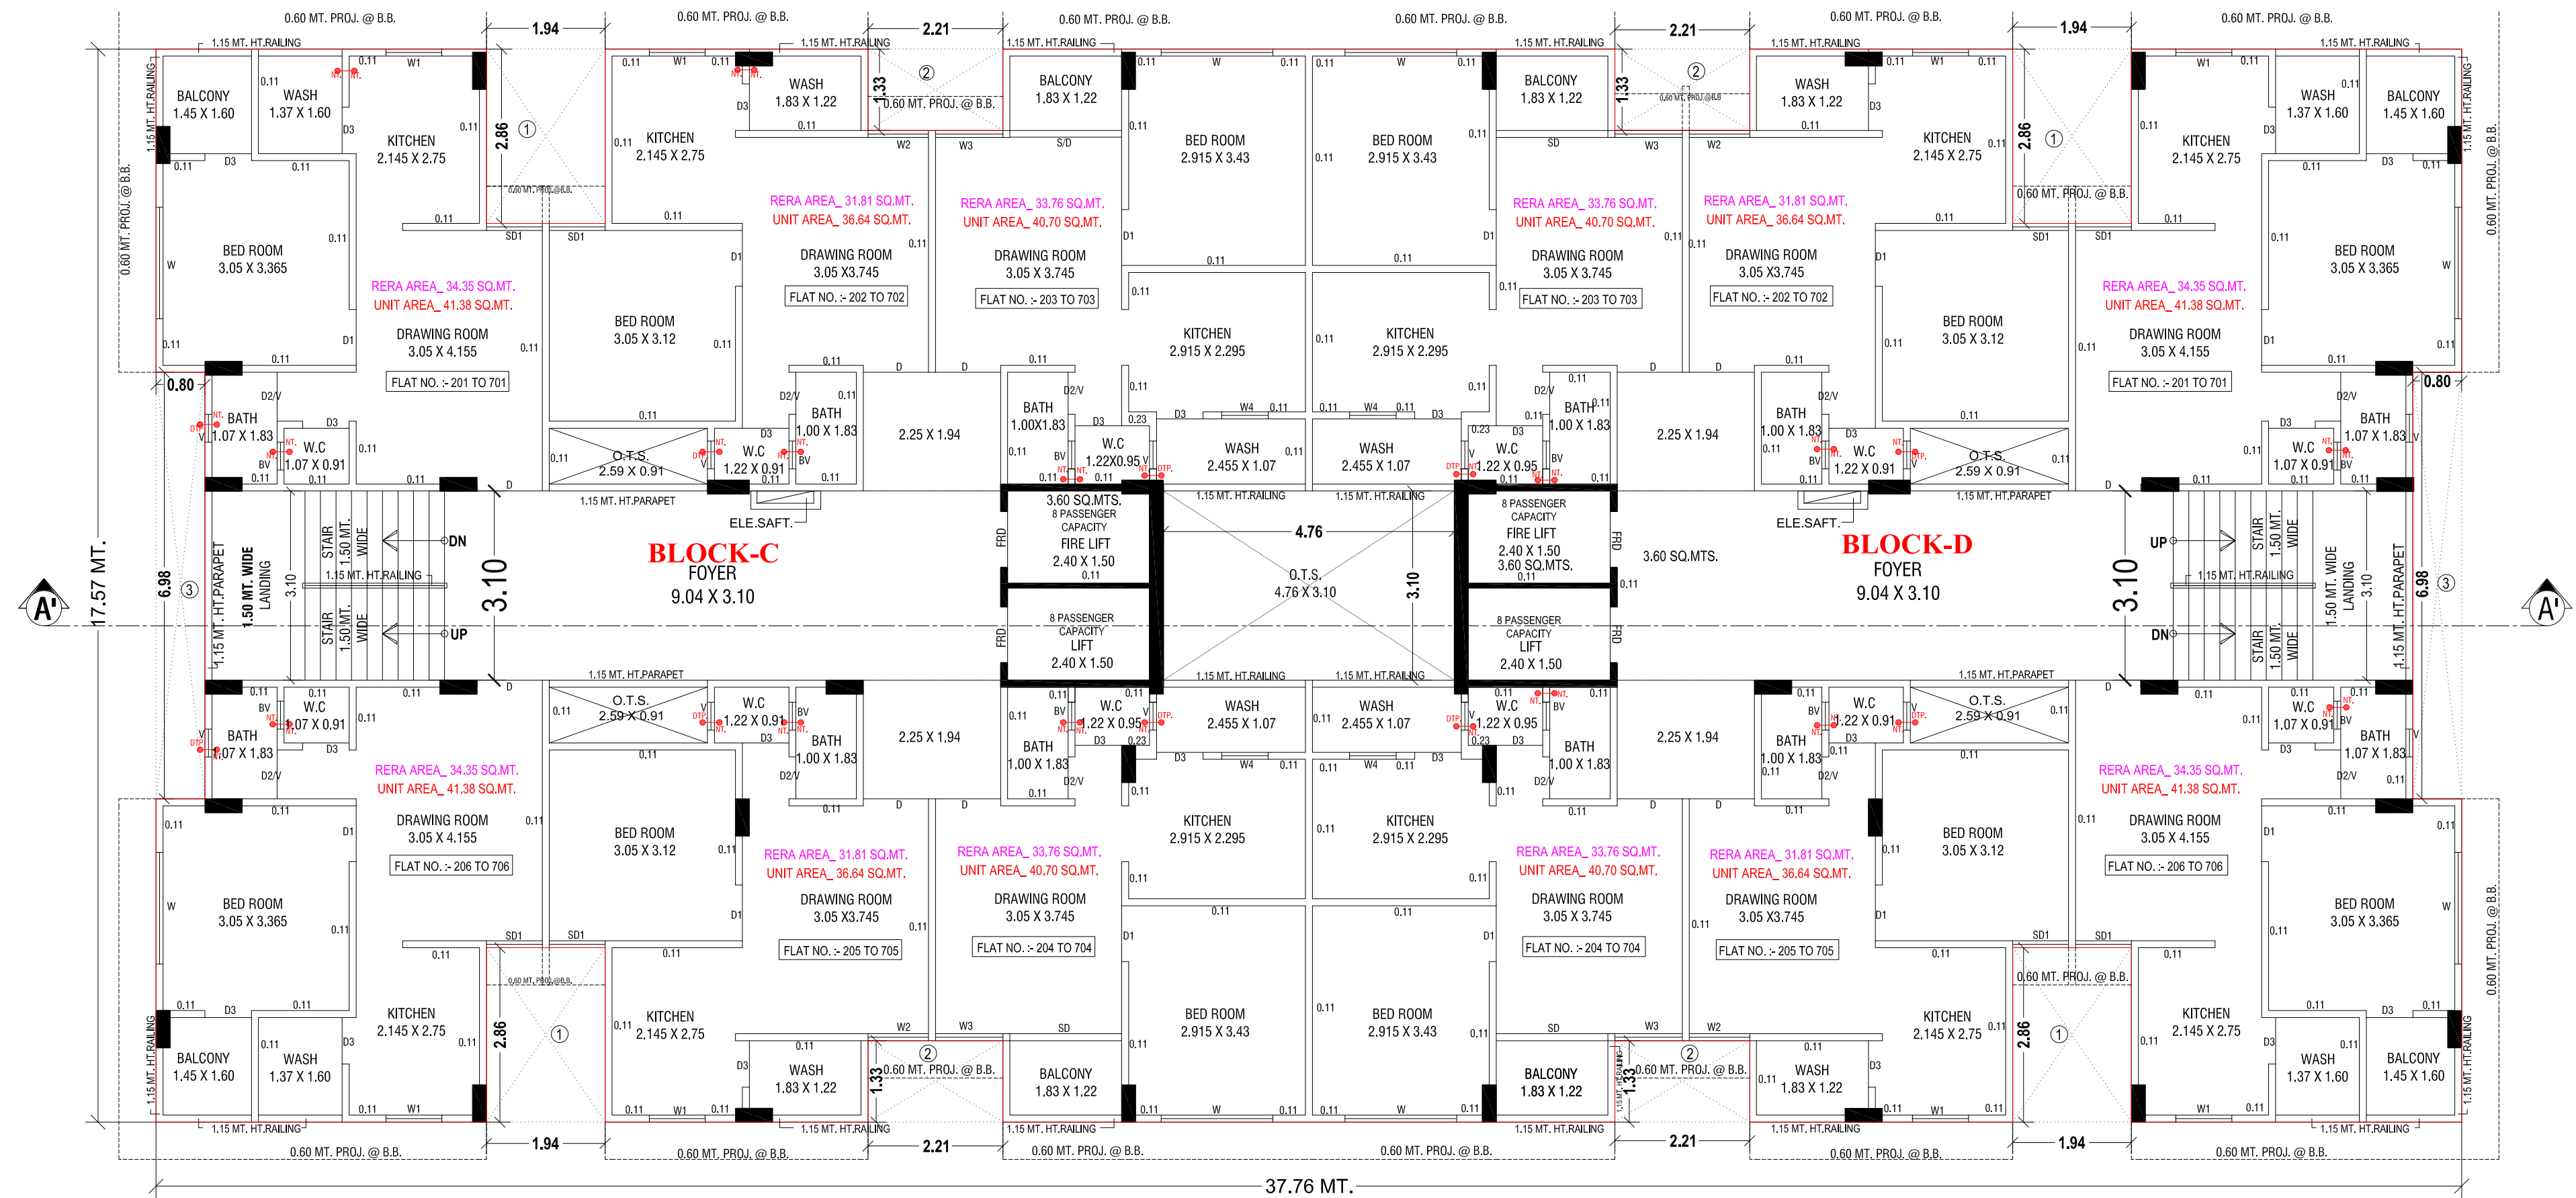

OPEN TERRACE PLAN - BLOCK C & D

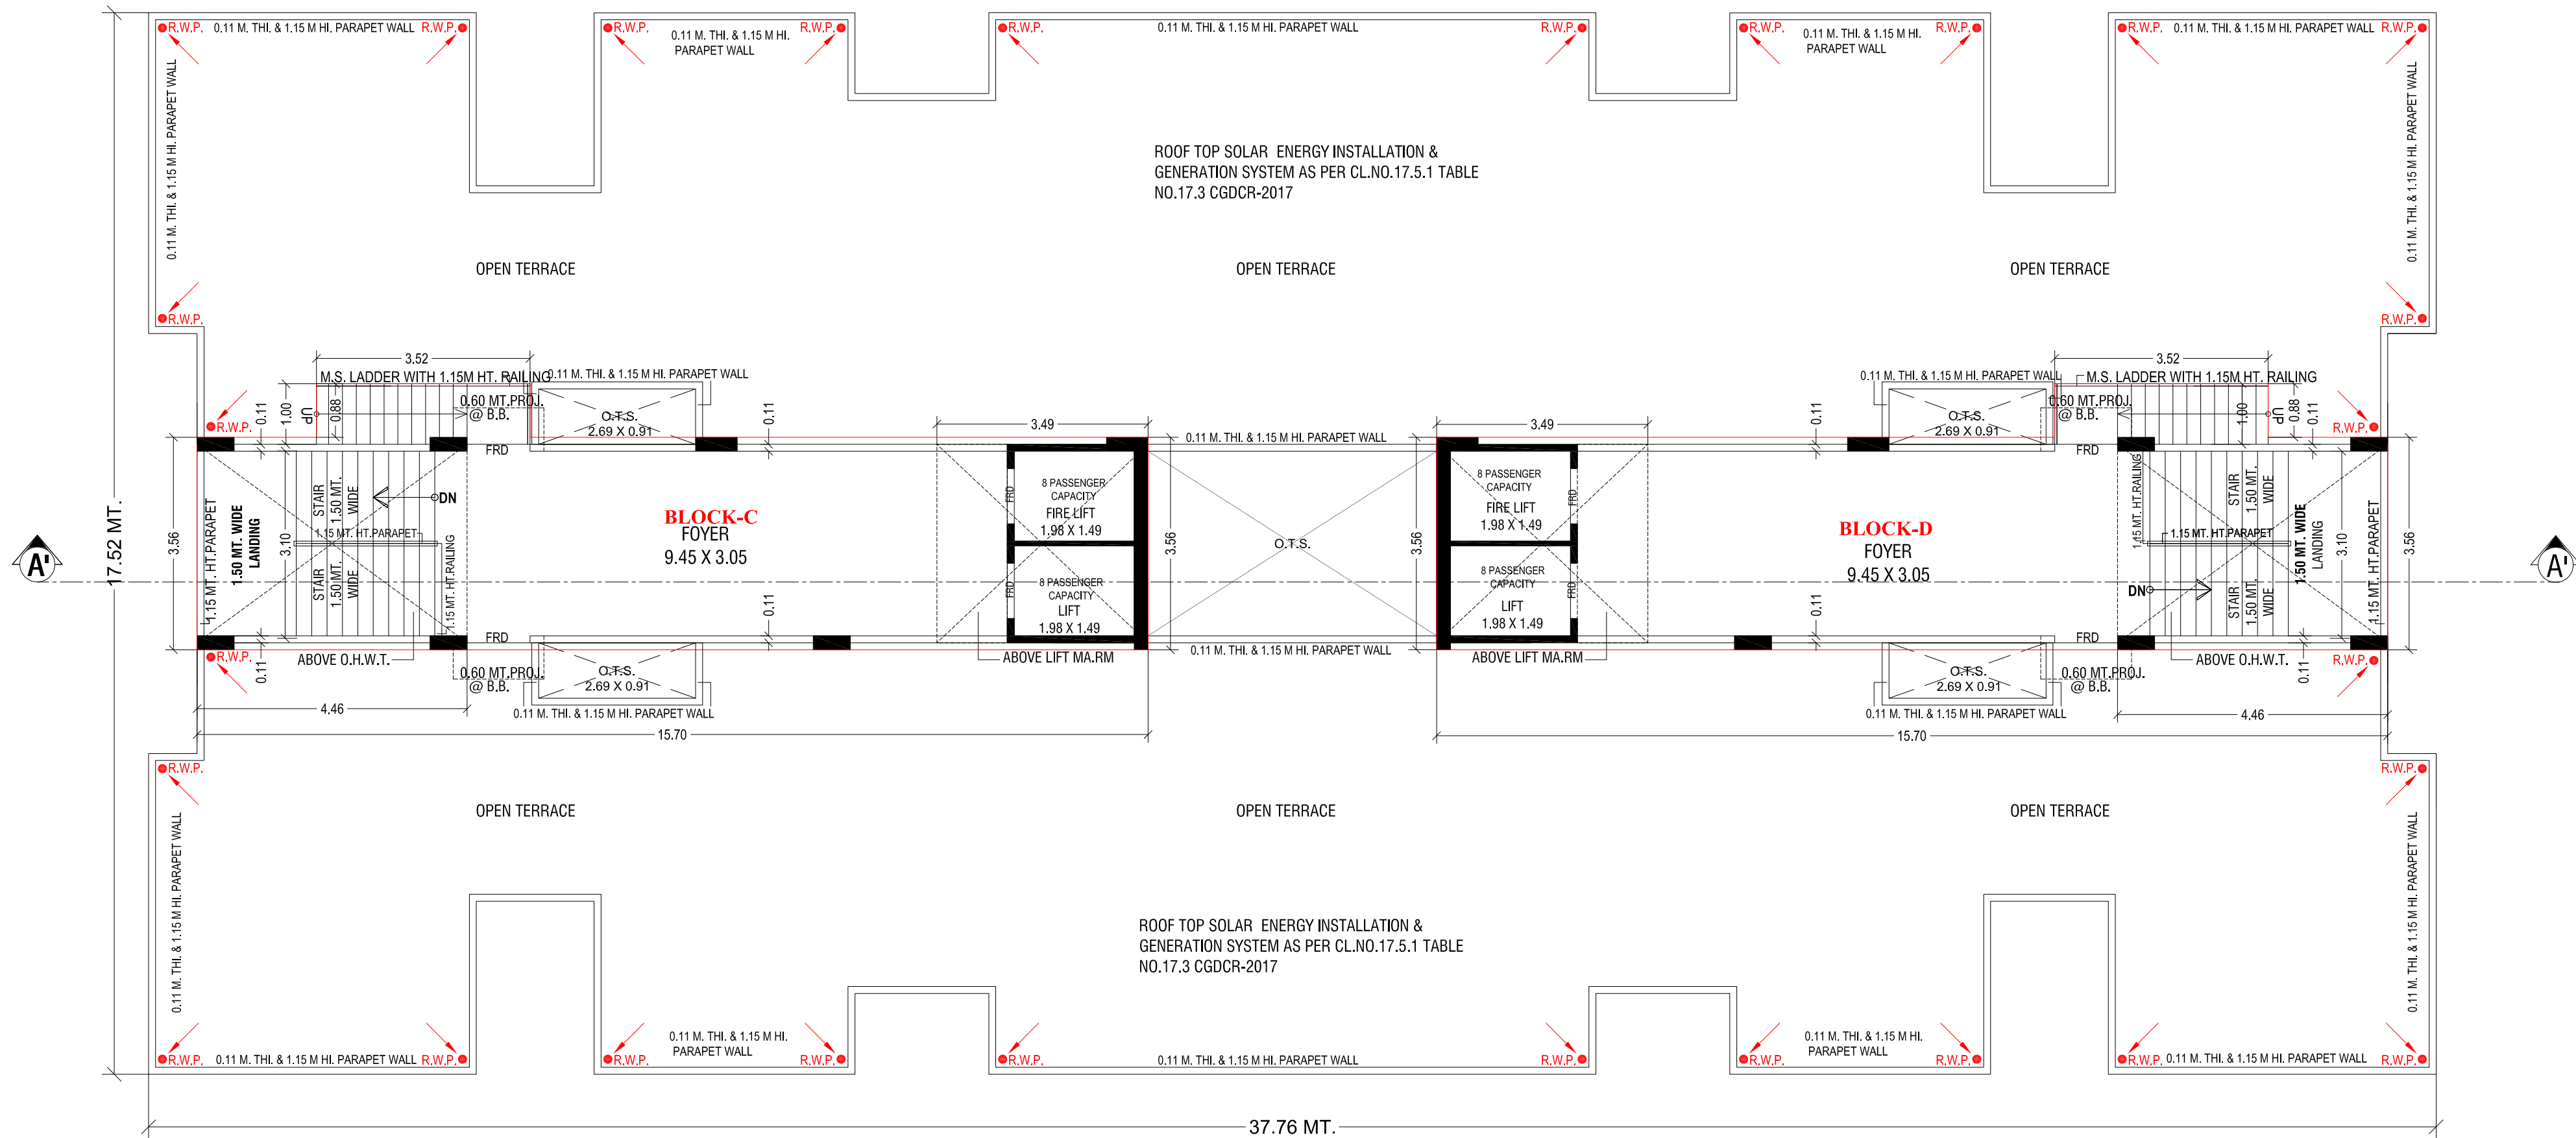

SPECIFICATION



STRUCTURE
Earthquake resistant R.C.C. frame structure as per new by laws.



FLOORING
Vitrified tiles for entire flooring in all apartments.



WALL FINISH / ELEVATION
External double coat mala plaster with texture & acrylic paint. Internal mala plaster with wall putty



DOORS & WINDOWS
Decorative main door & other flush doors with wooden frame. All windows in aluminum section with granite frame.



KITCHEN
Mirror polished granite platform with S.S. sink, designer glazed tiles up to lintel level.



ELECTRIFICATION
Branded ISI modular switches with concealed copper wiring and adequate number of points. MCB distribution panel.



PLUMBING
ISI CPVC and UPVC pipes for water supply, PVC & SWR pipes for solid waste and drainage systems.



TOILET
Designer tiles on floor and walls up to lintel level. Branded sanitary & bath fittings.



TERRACE
Brick-bat concrete with china mosaic for heat reflection and thermal insulation.



FIRE SAFETY
Fire Safety System Facilities

LOTUS GREEN,
Nr. Silver Pearl Flats, B/H. CA Bhawan,
Chanakyapuri, Ahmedabad - 380061
M : 70162 30597 | 98253 95895

SCAN FOR
LOCATION



DEVELOPERS :

LOTUS
CORPORATION

DESIGNED BY :

KRTI DESIGN
AHMEDABAD

STRUCTURE BY :

SAMYOJAN
STRUCTURAL CONSULTANT VALUER

