

Rera Registration Number :


Rera Reg. Qr :

MAAZ RESIDENCY

PROJECT BY R.J.M. DEVELOPER




3 BHK DUPLEX

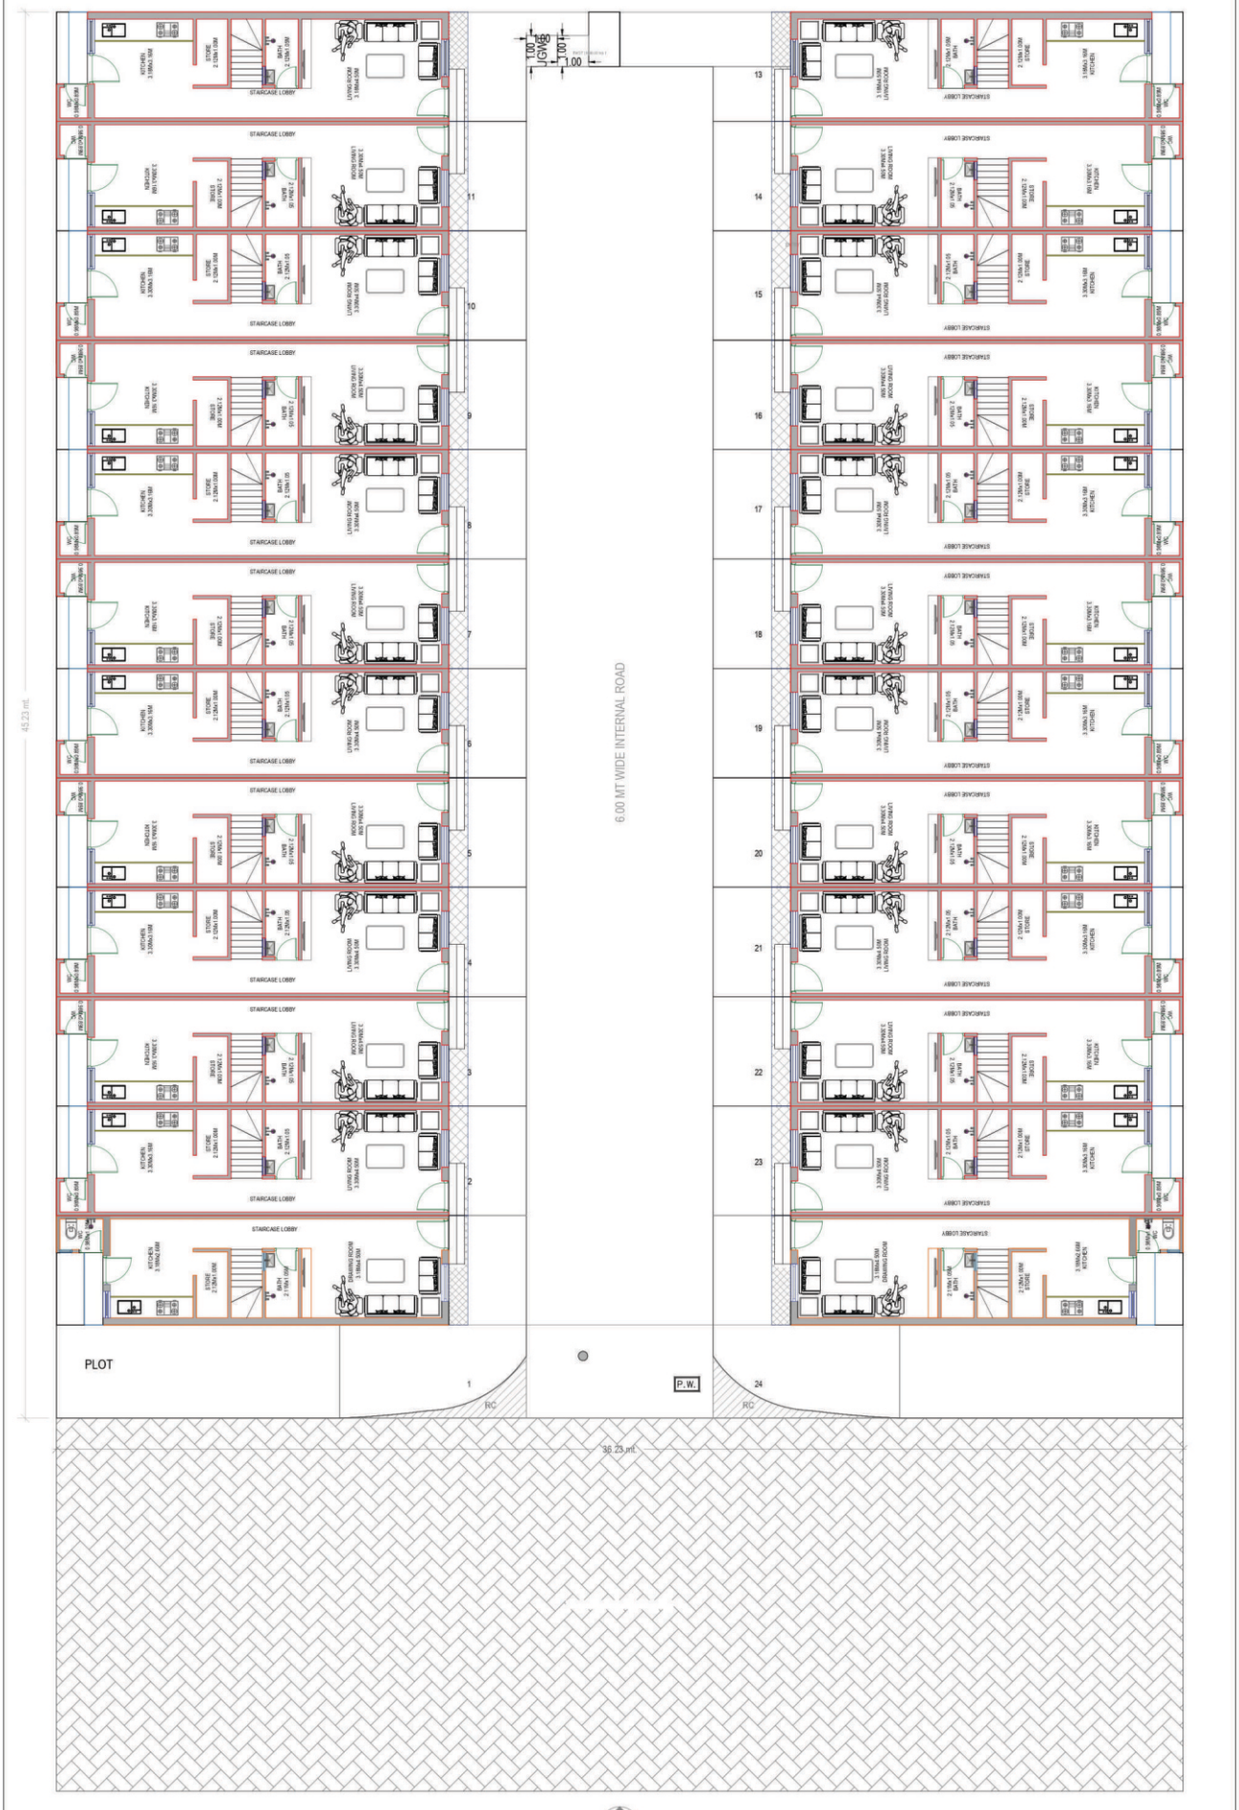

CURVEY DESIGN STUDIO

KALOL RESI.

LAYOUT PLAN

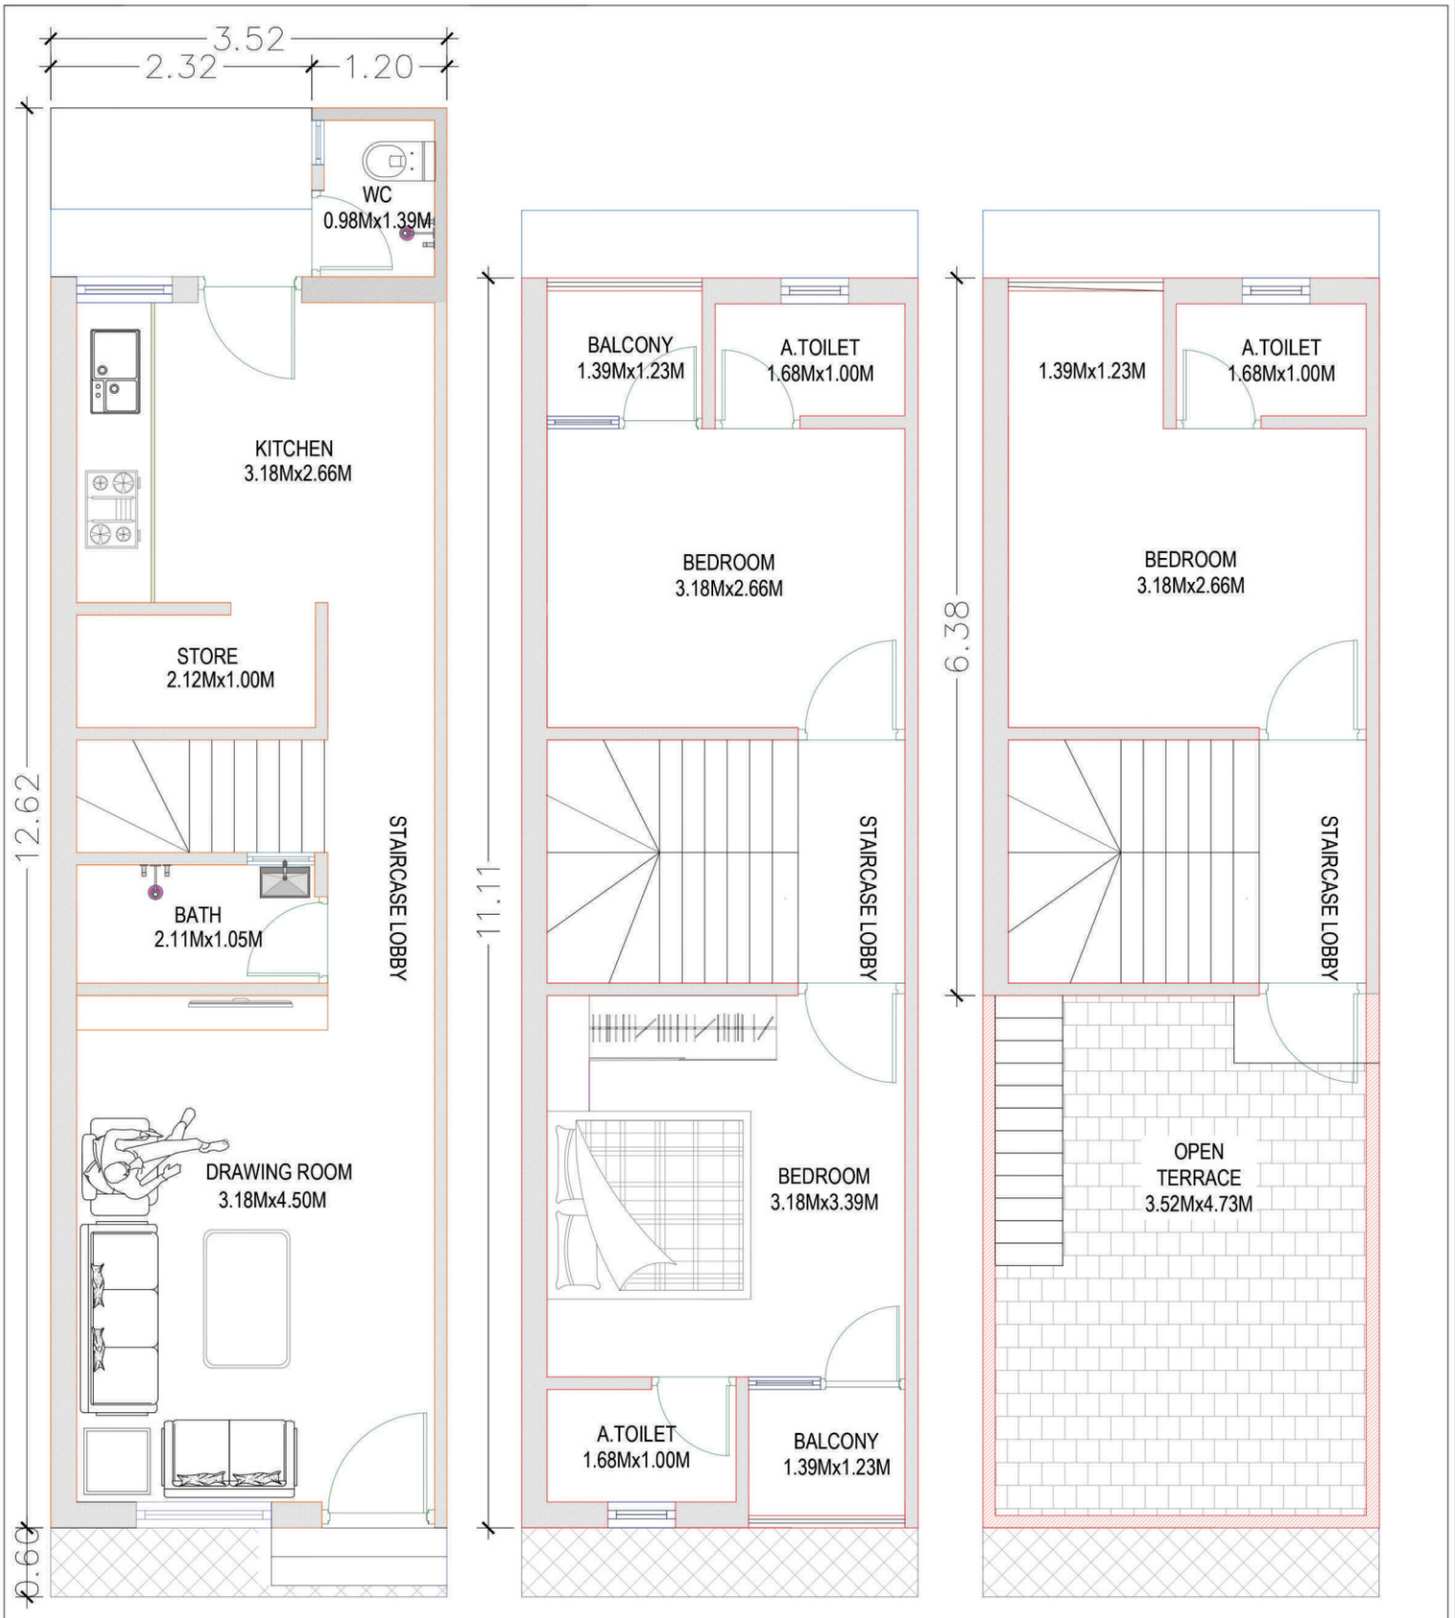

GROUND FLOOR PLAN

FIRST FLOOR PLAN

SECOND FLOOR PLAN

HOUSE NO.1 & 24

CURVEY DESIGN STUDIO

KALOL RESI.

LAYOUT PLAN




GROUND FLOOR PLAN FIRST FLOOR PLAN SECOND FLOOR PLAN

HOUSE NO. 02 TO 11 & 14 TO 23

CURVEY DESIGN STUDIO

KALOL RESI. LAYOUT PLAN

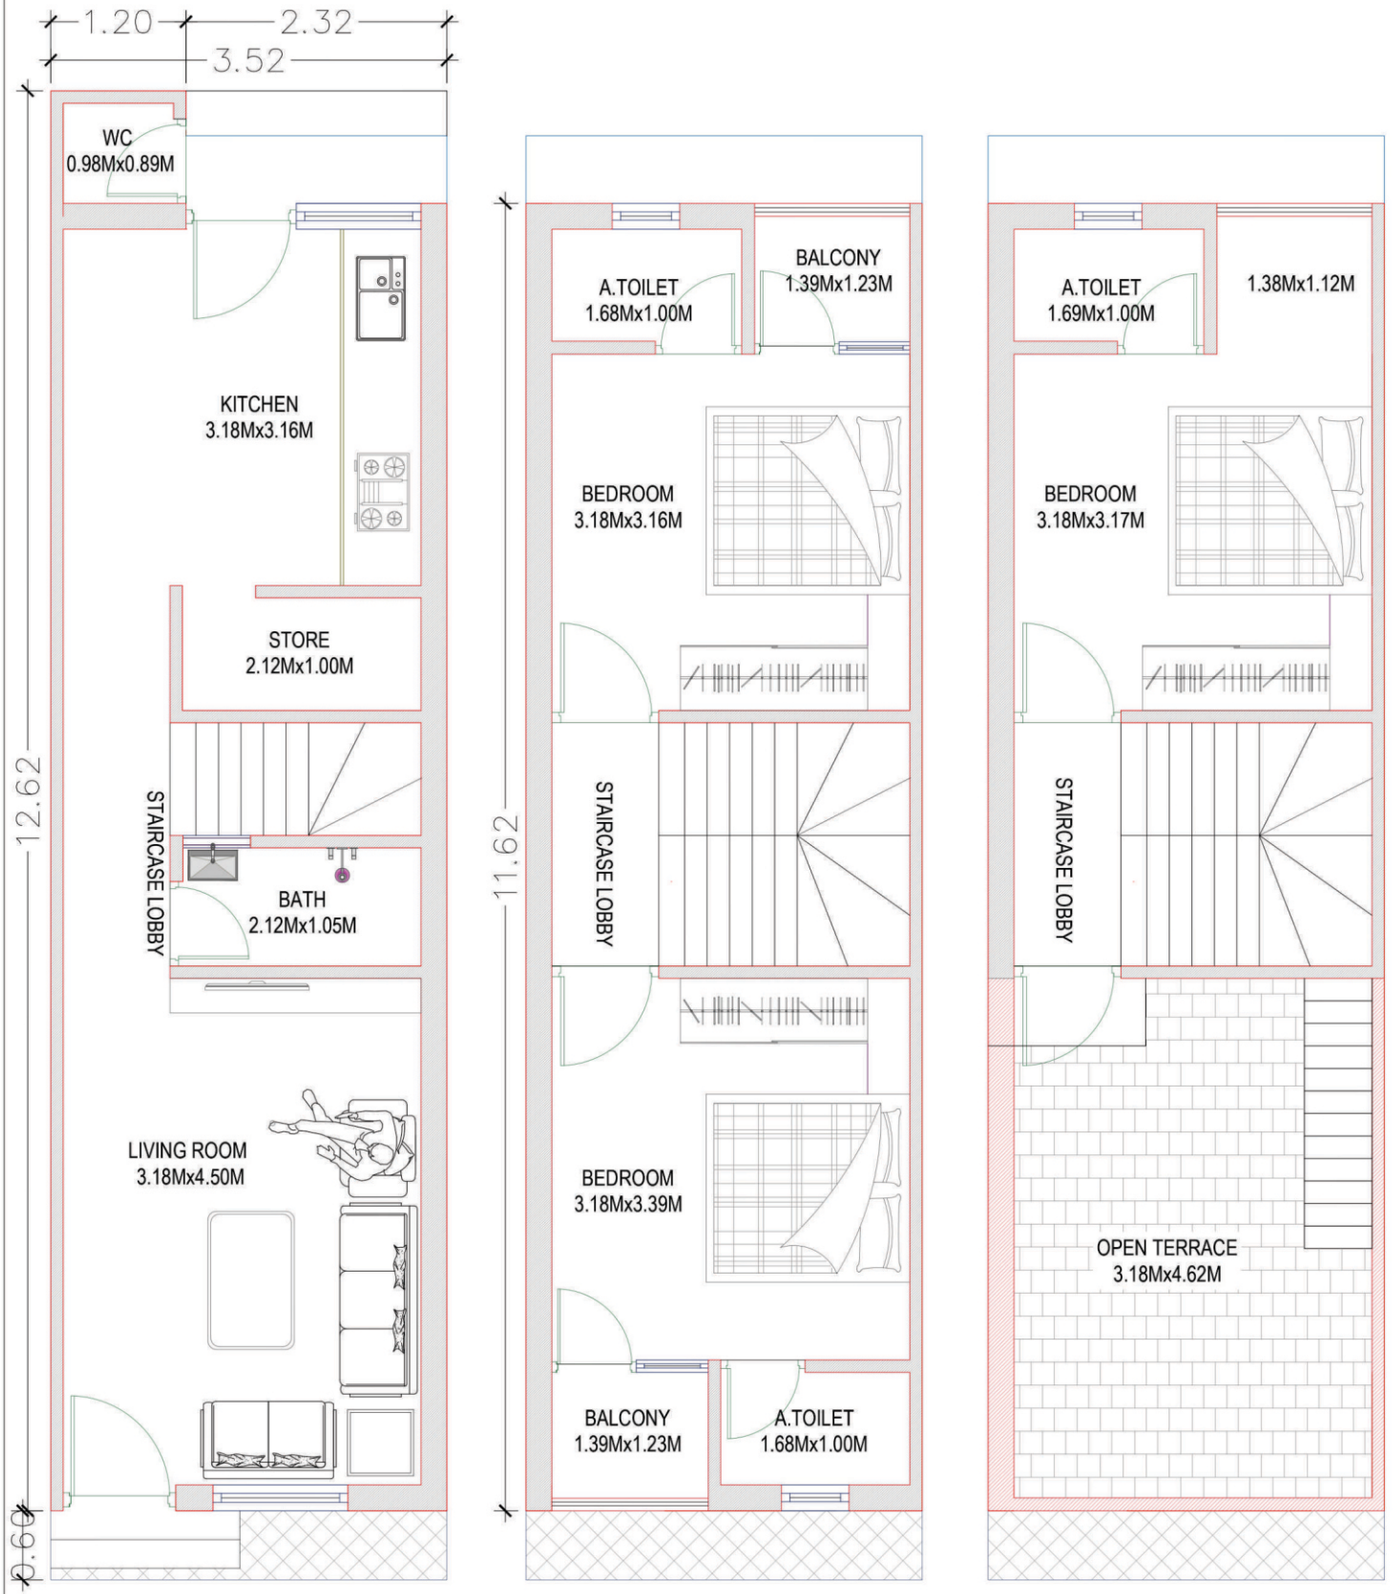

GROUND FLOOR PLAN

FIRST FLOOR PLAN

FIRST FLOOR PLAN

HOUSE NO.12 & 13

CURVEY DESIGN STUDIO

KALOL RESI.


LAYOUT PLAN

MAAZ
RESIDENCY
PROJECT BY R.J.M. DEVELOPER

PROJECT AT A GLANCE

Flooring	Premium quality vitrified tiles
Kitchen	Designer tiles, natural granite platform with sink
Toilet & Bath	Exclusive wall tiles with standard company's sanitary & bath fitting
Electric	Concealed ISI copper wiring with modular switches of reputed brands
Doors	We provide only 30mm door and frame
Windows	Interior birla putty finish and outside weather coat paints
Security	Entire campus covered under CCTV surveillance

3 BHK DUPLEX

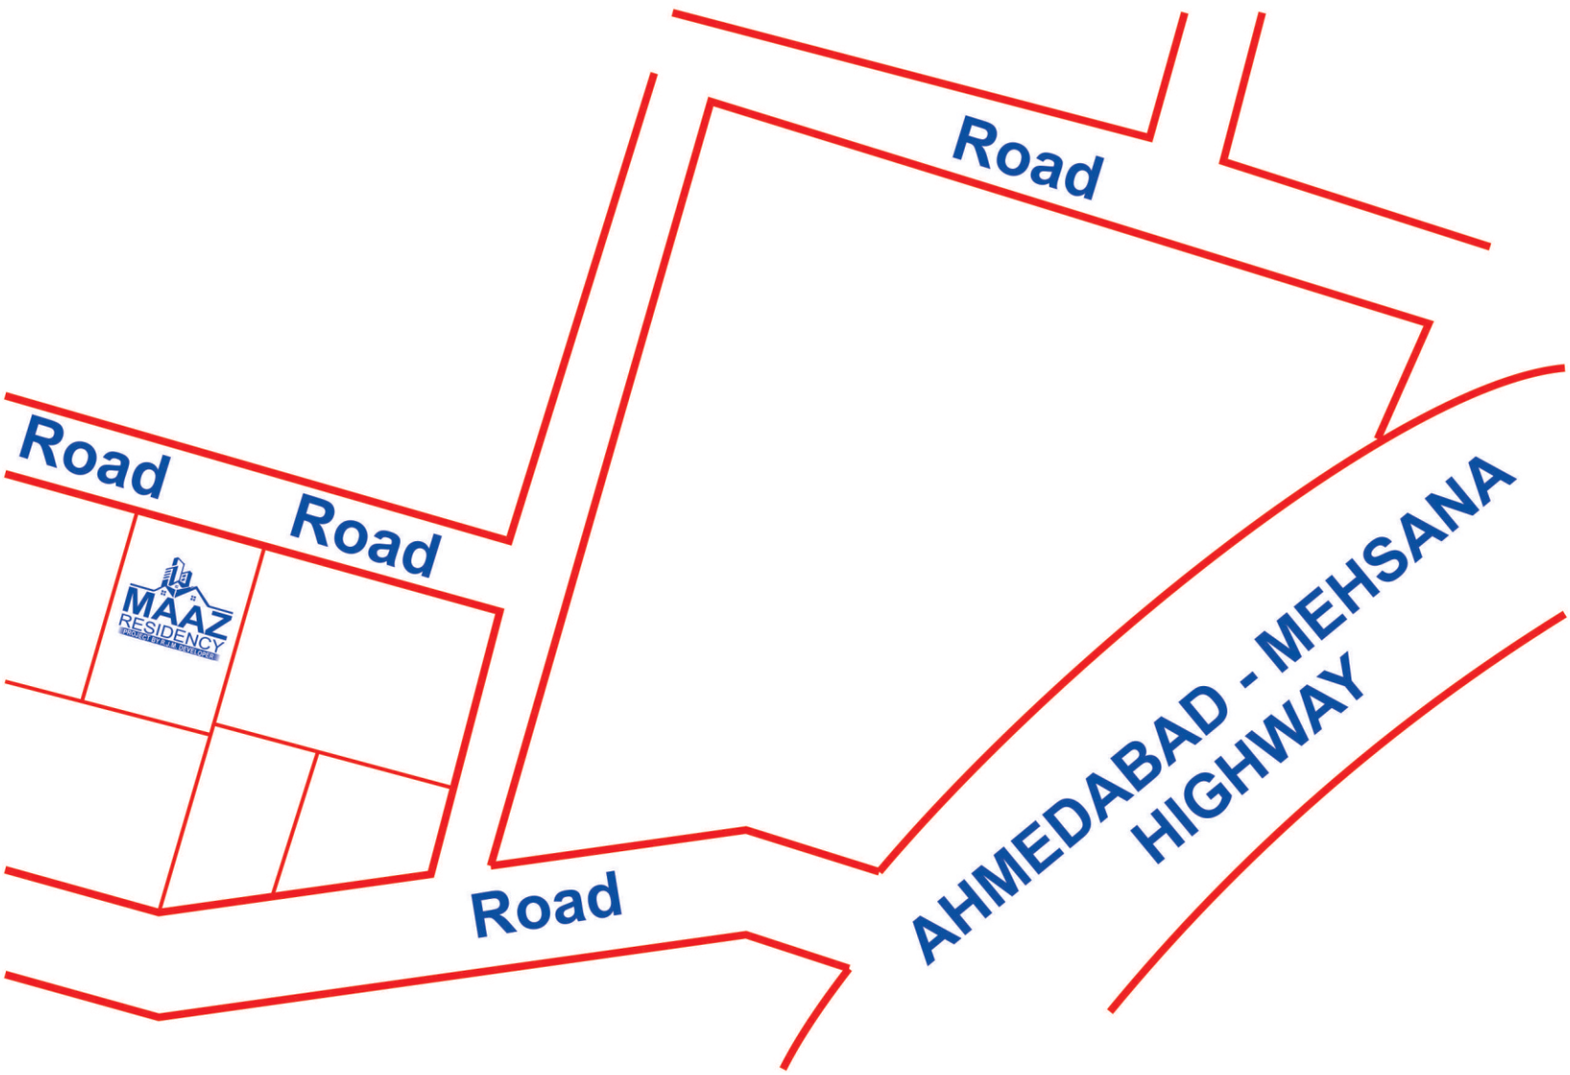

Structural Engineer Gradi
Nitinkumar J. Patel
Mo. 9998865120

Architect
Sachin Mistri
Mo.9722784617

Scan This Qr Code To Get Location