








PARKING LAYOUT PLAN

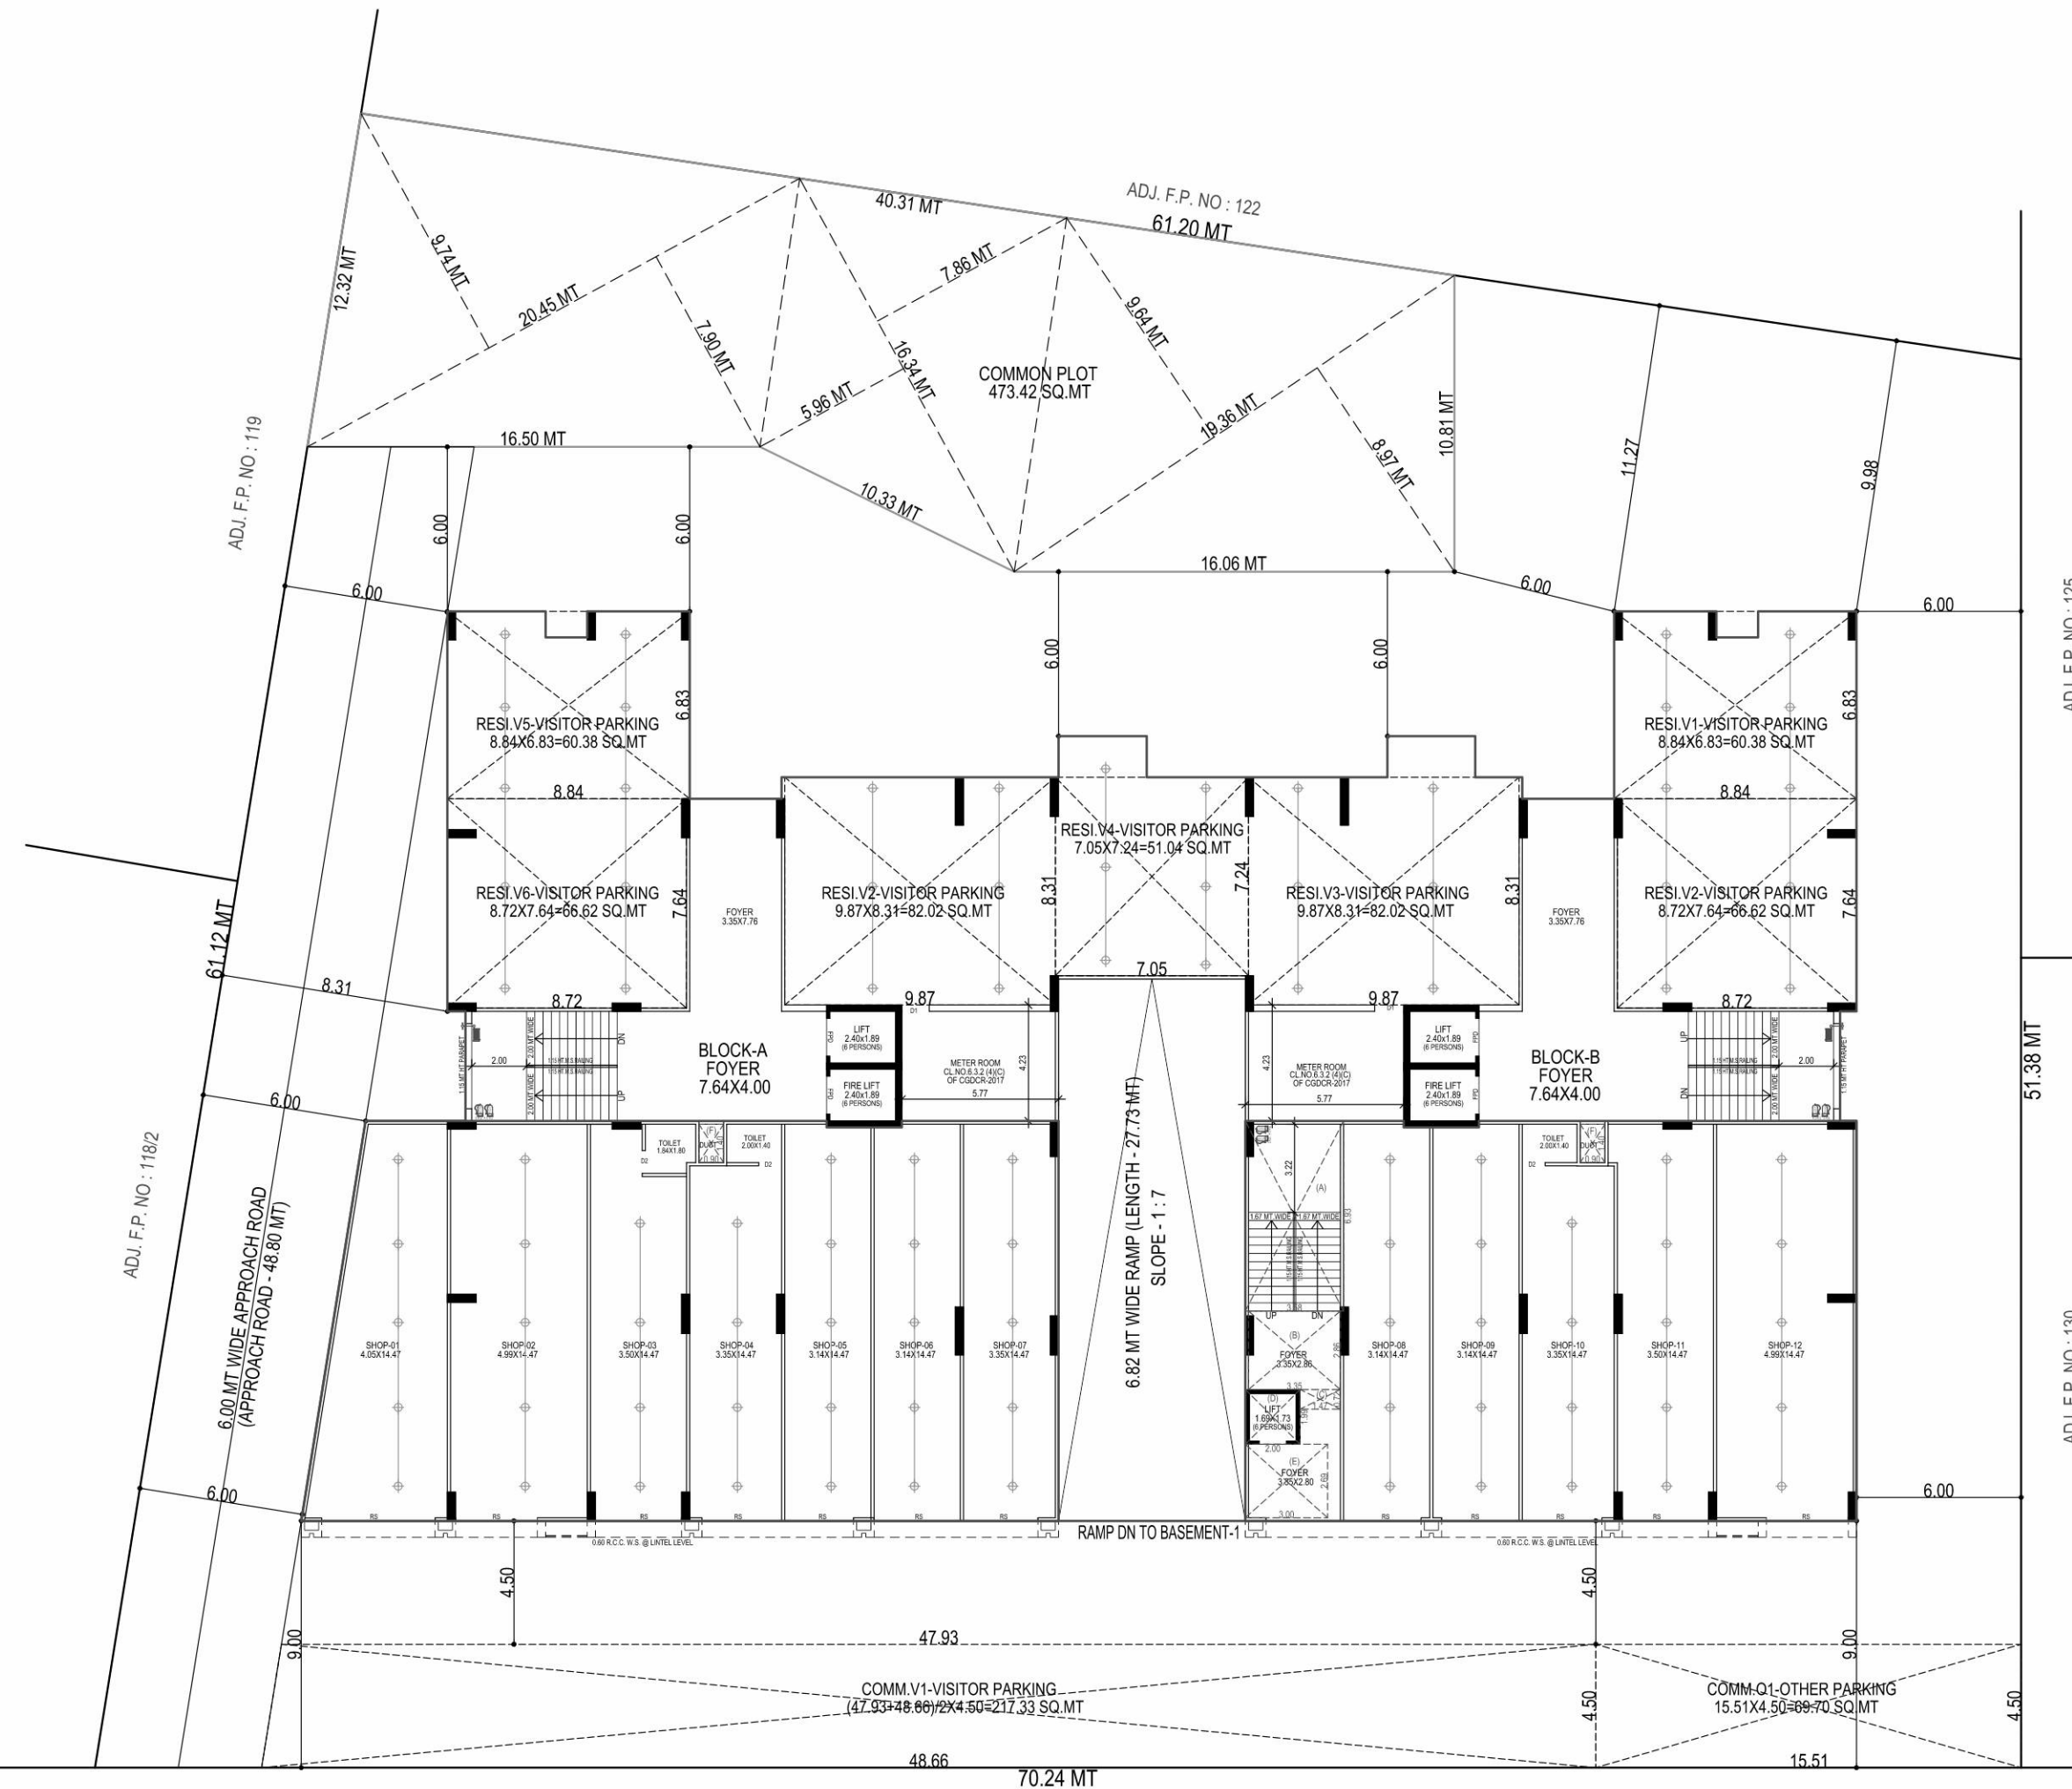

PARKING LAYOUT PLAN
SCALE : 1.00 CM : 2.00 MT

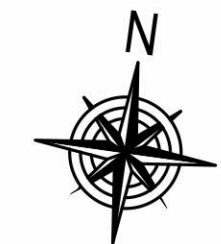

LAYOUT PLAN

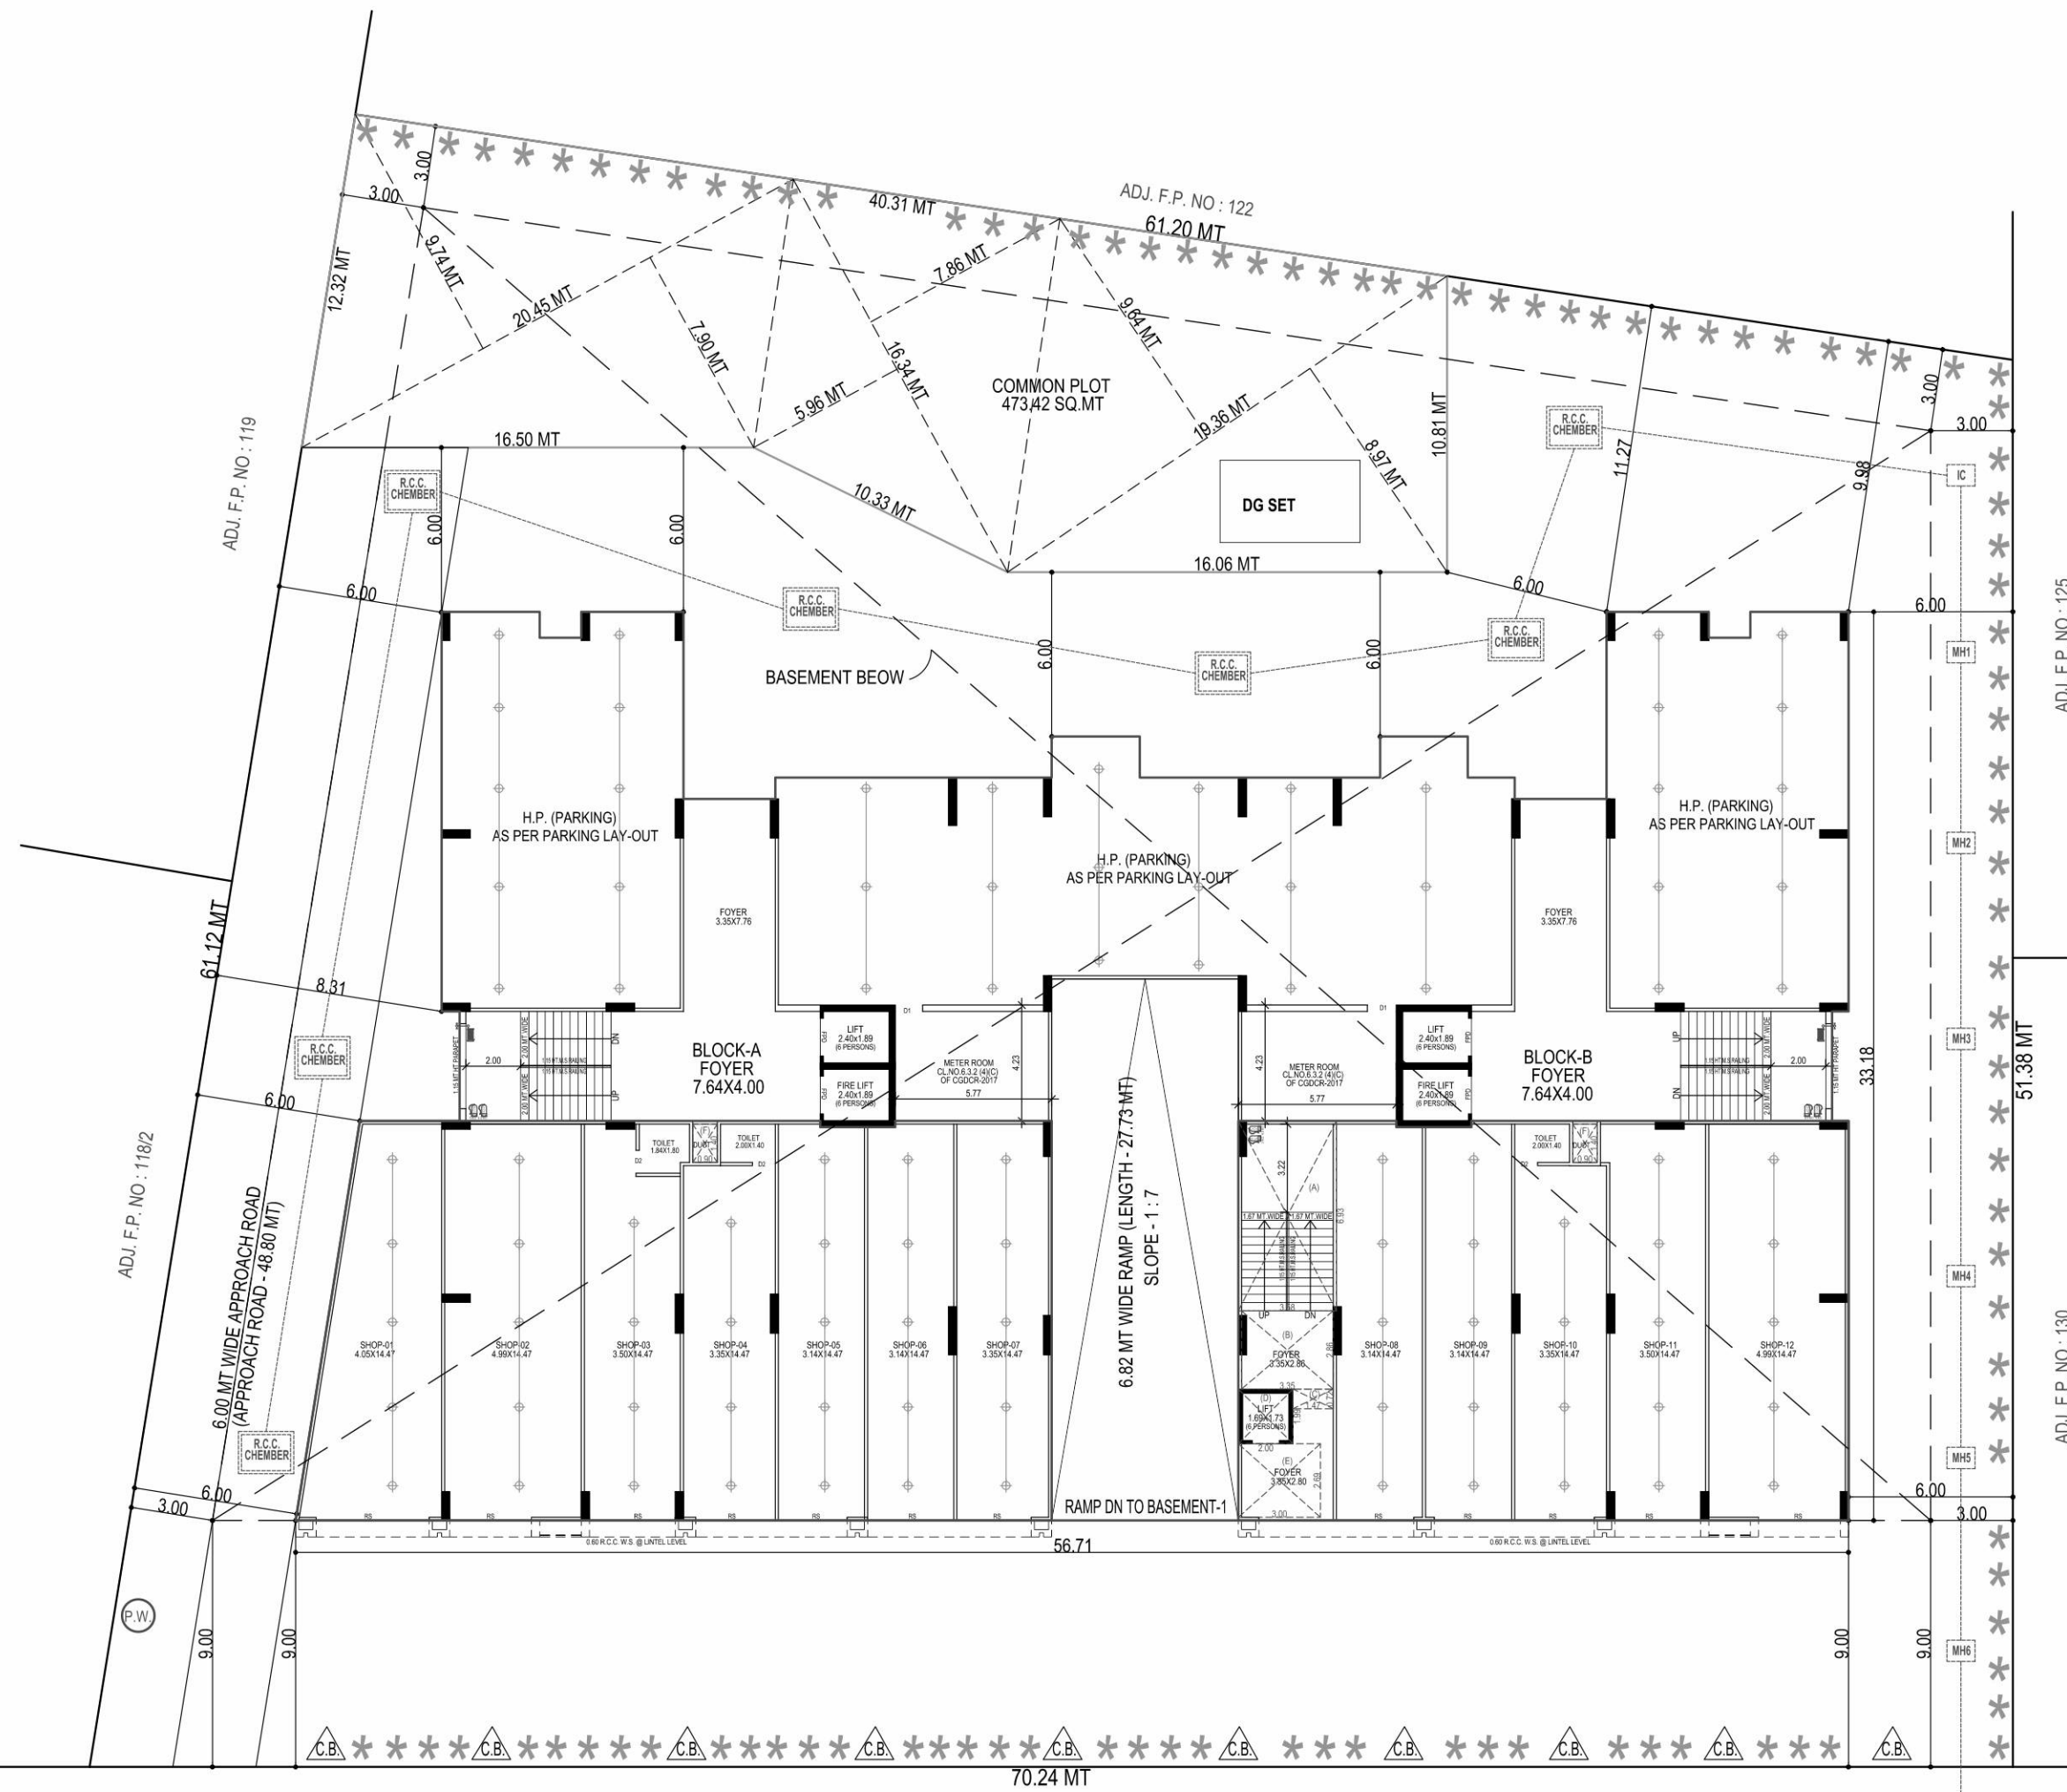


LAYOUT PLAN
SCALE : 1.00 CM : 2.00 MT



madhav
SKYVIEW



1ST & 2ND
FLOOR

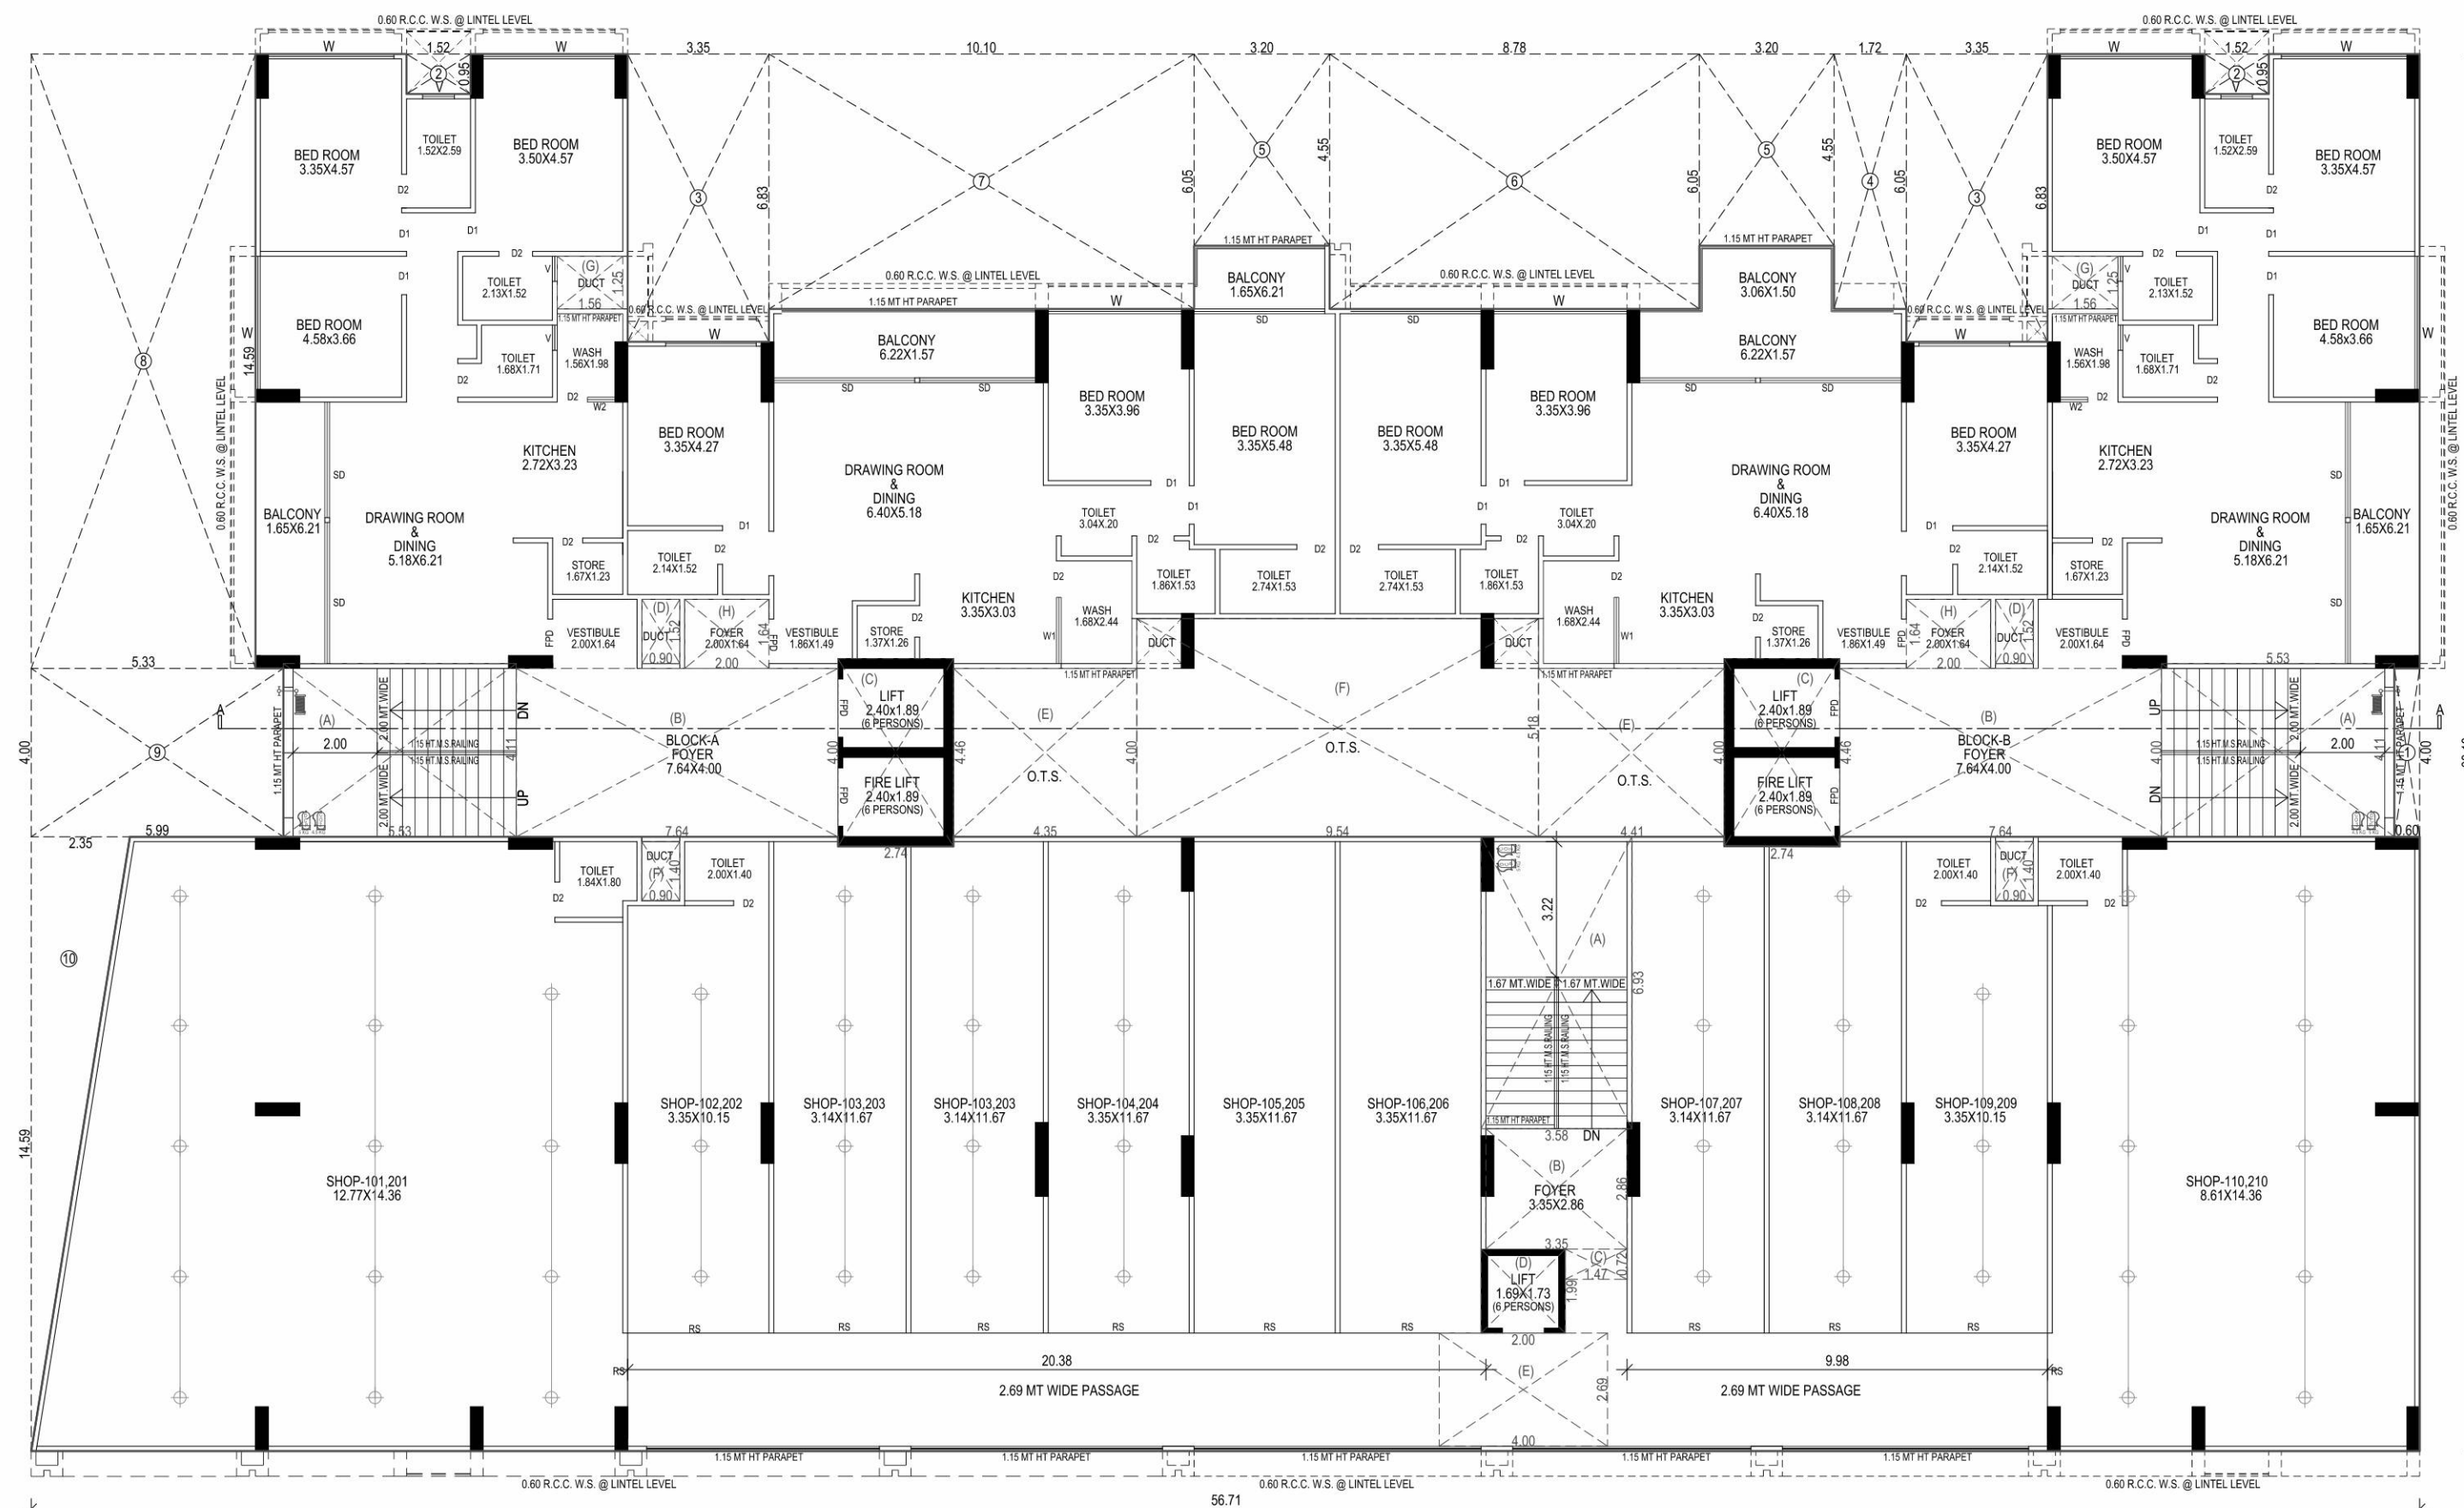


1st FLOOR PLAN, 2nd FLOOR PLAN
(RESIDENTIAL+ COMMERCIAL)



madhav

SKYVIEW

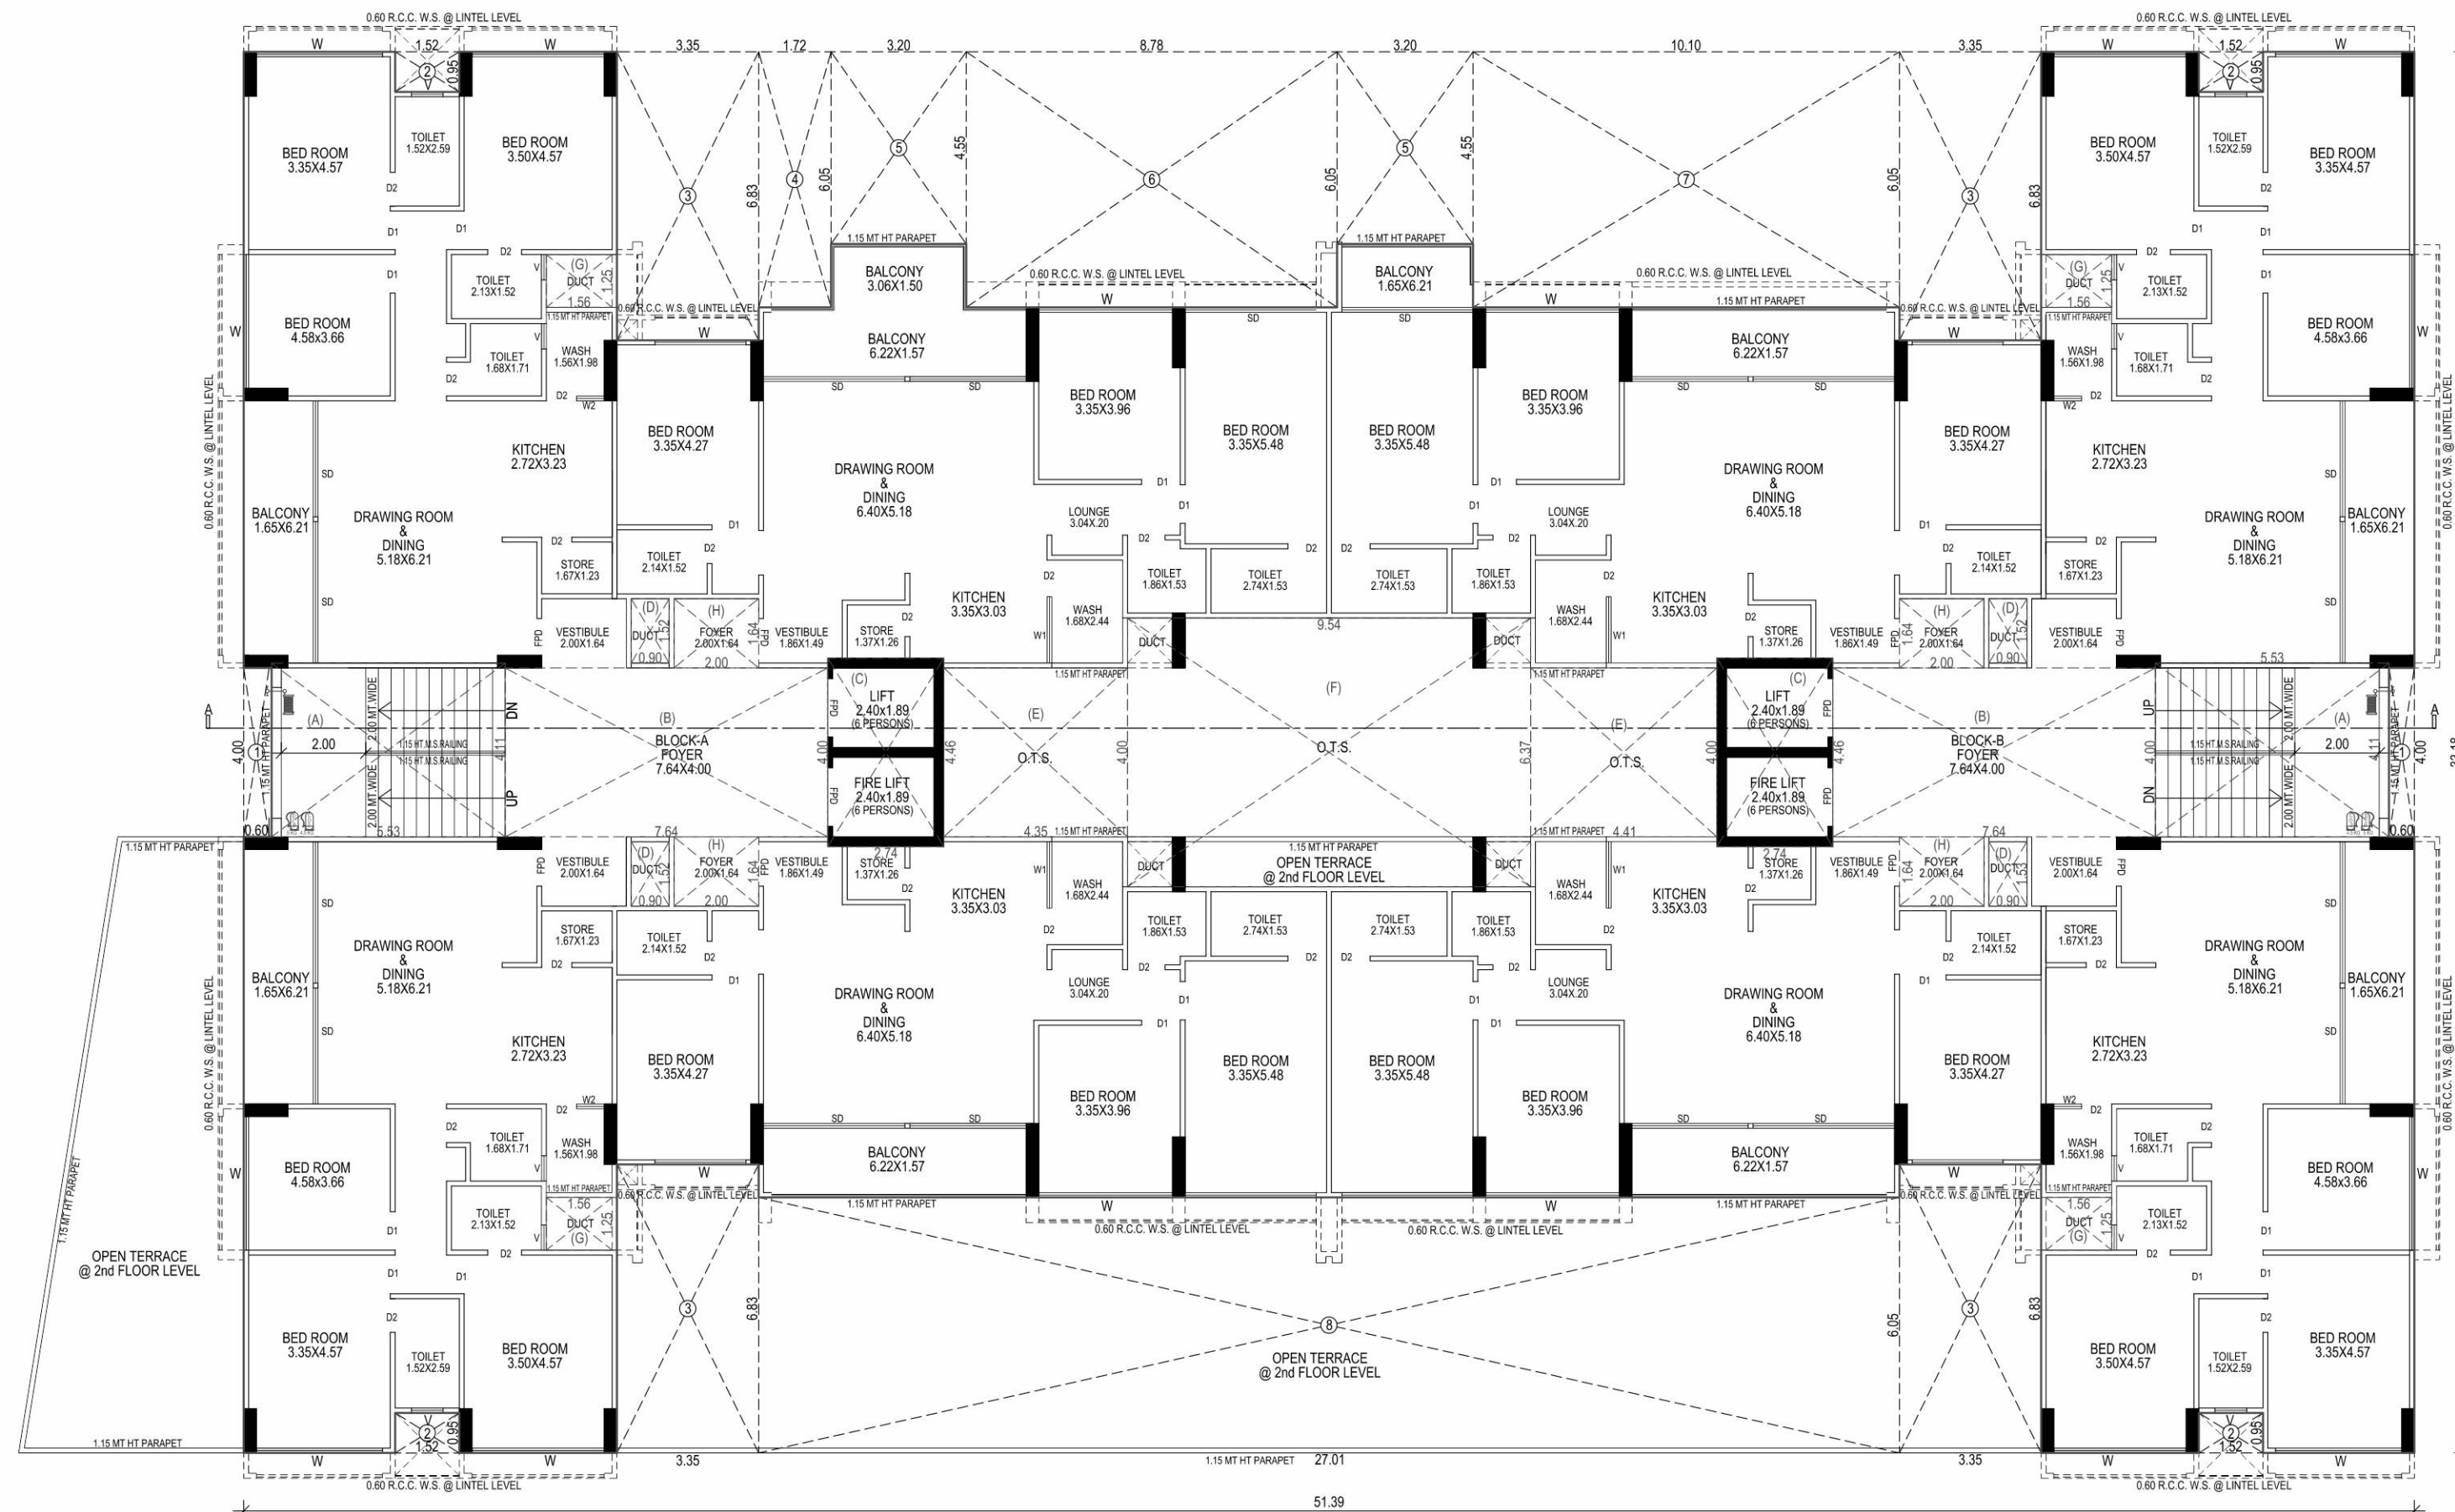


3rd FLOOR PLAN
(RESIDENTIAL)



madhav
SKYVIEW



4th, 6th
8th, 10th
12th FLOOR

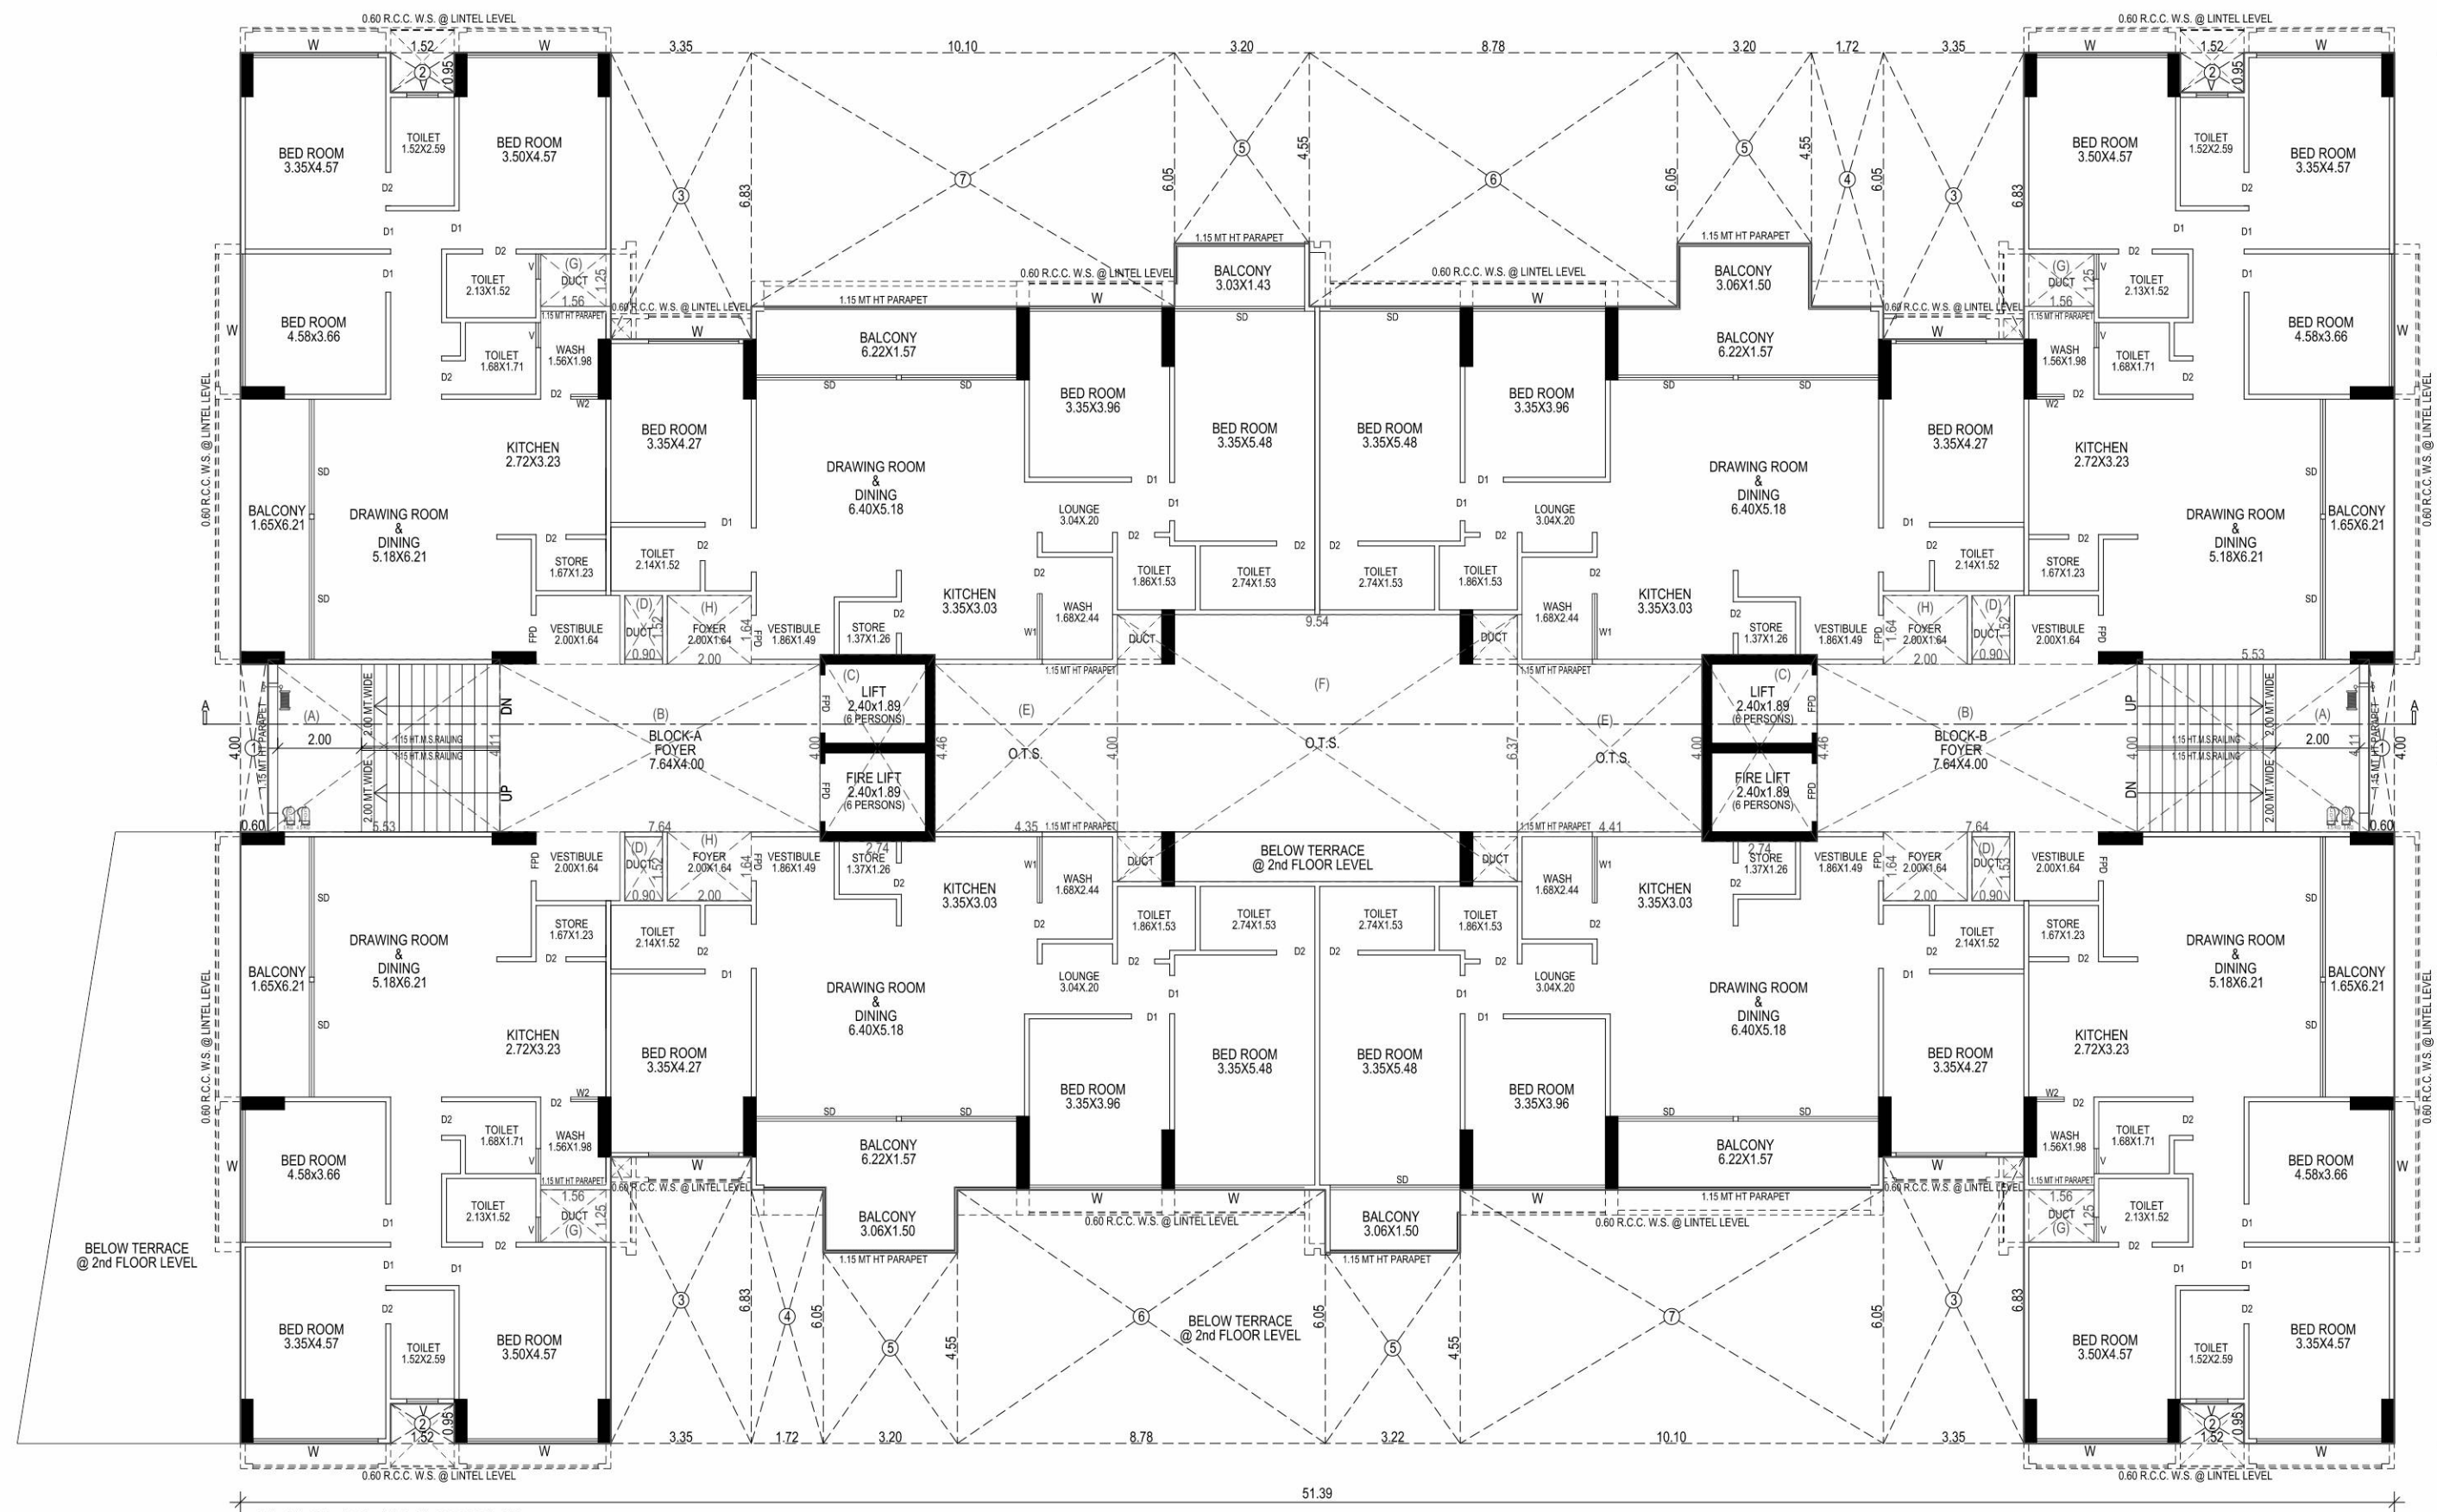




madhav


SKYVIEW



**5th, 7th,
9th, 11th
FLOOR**

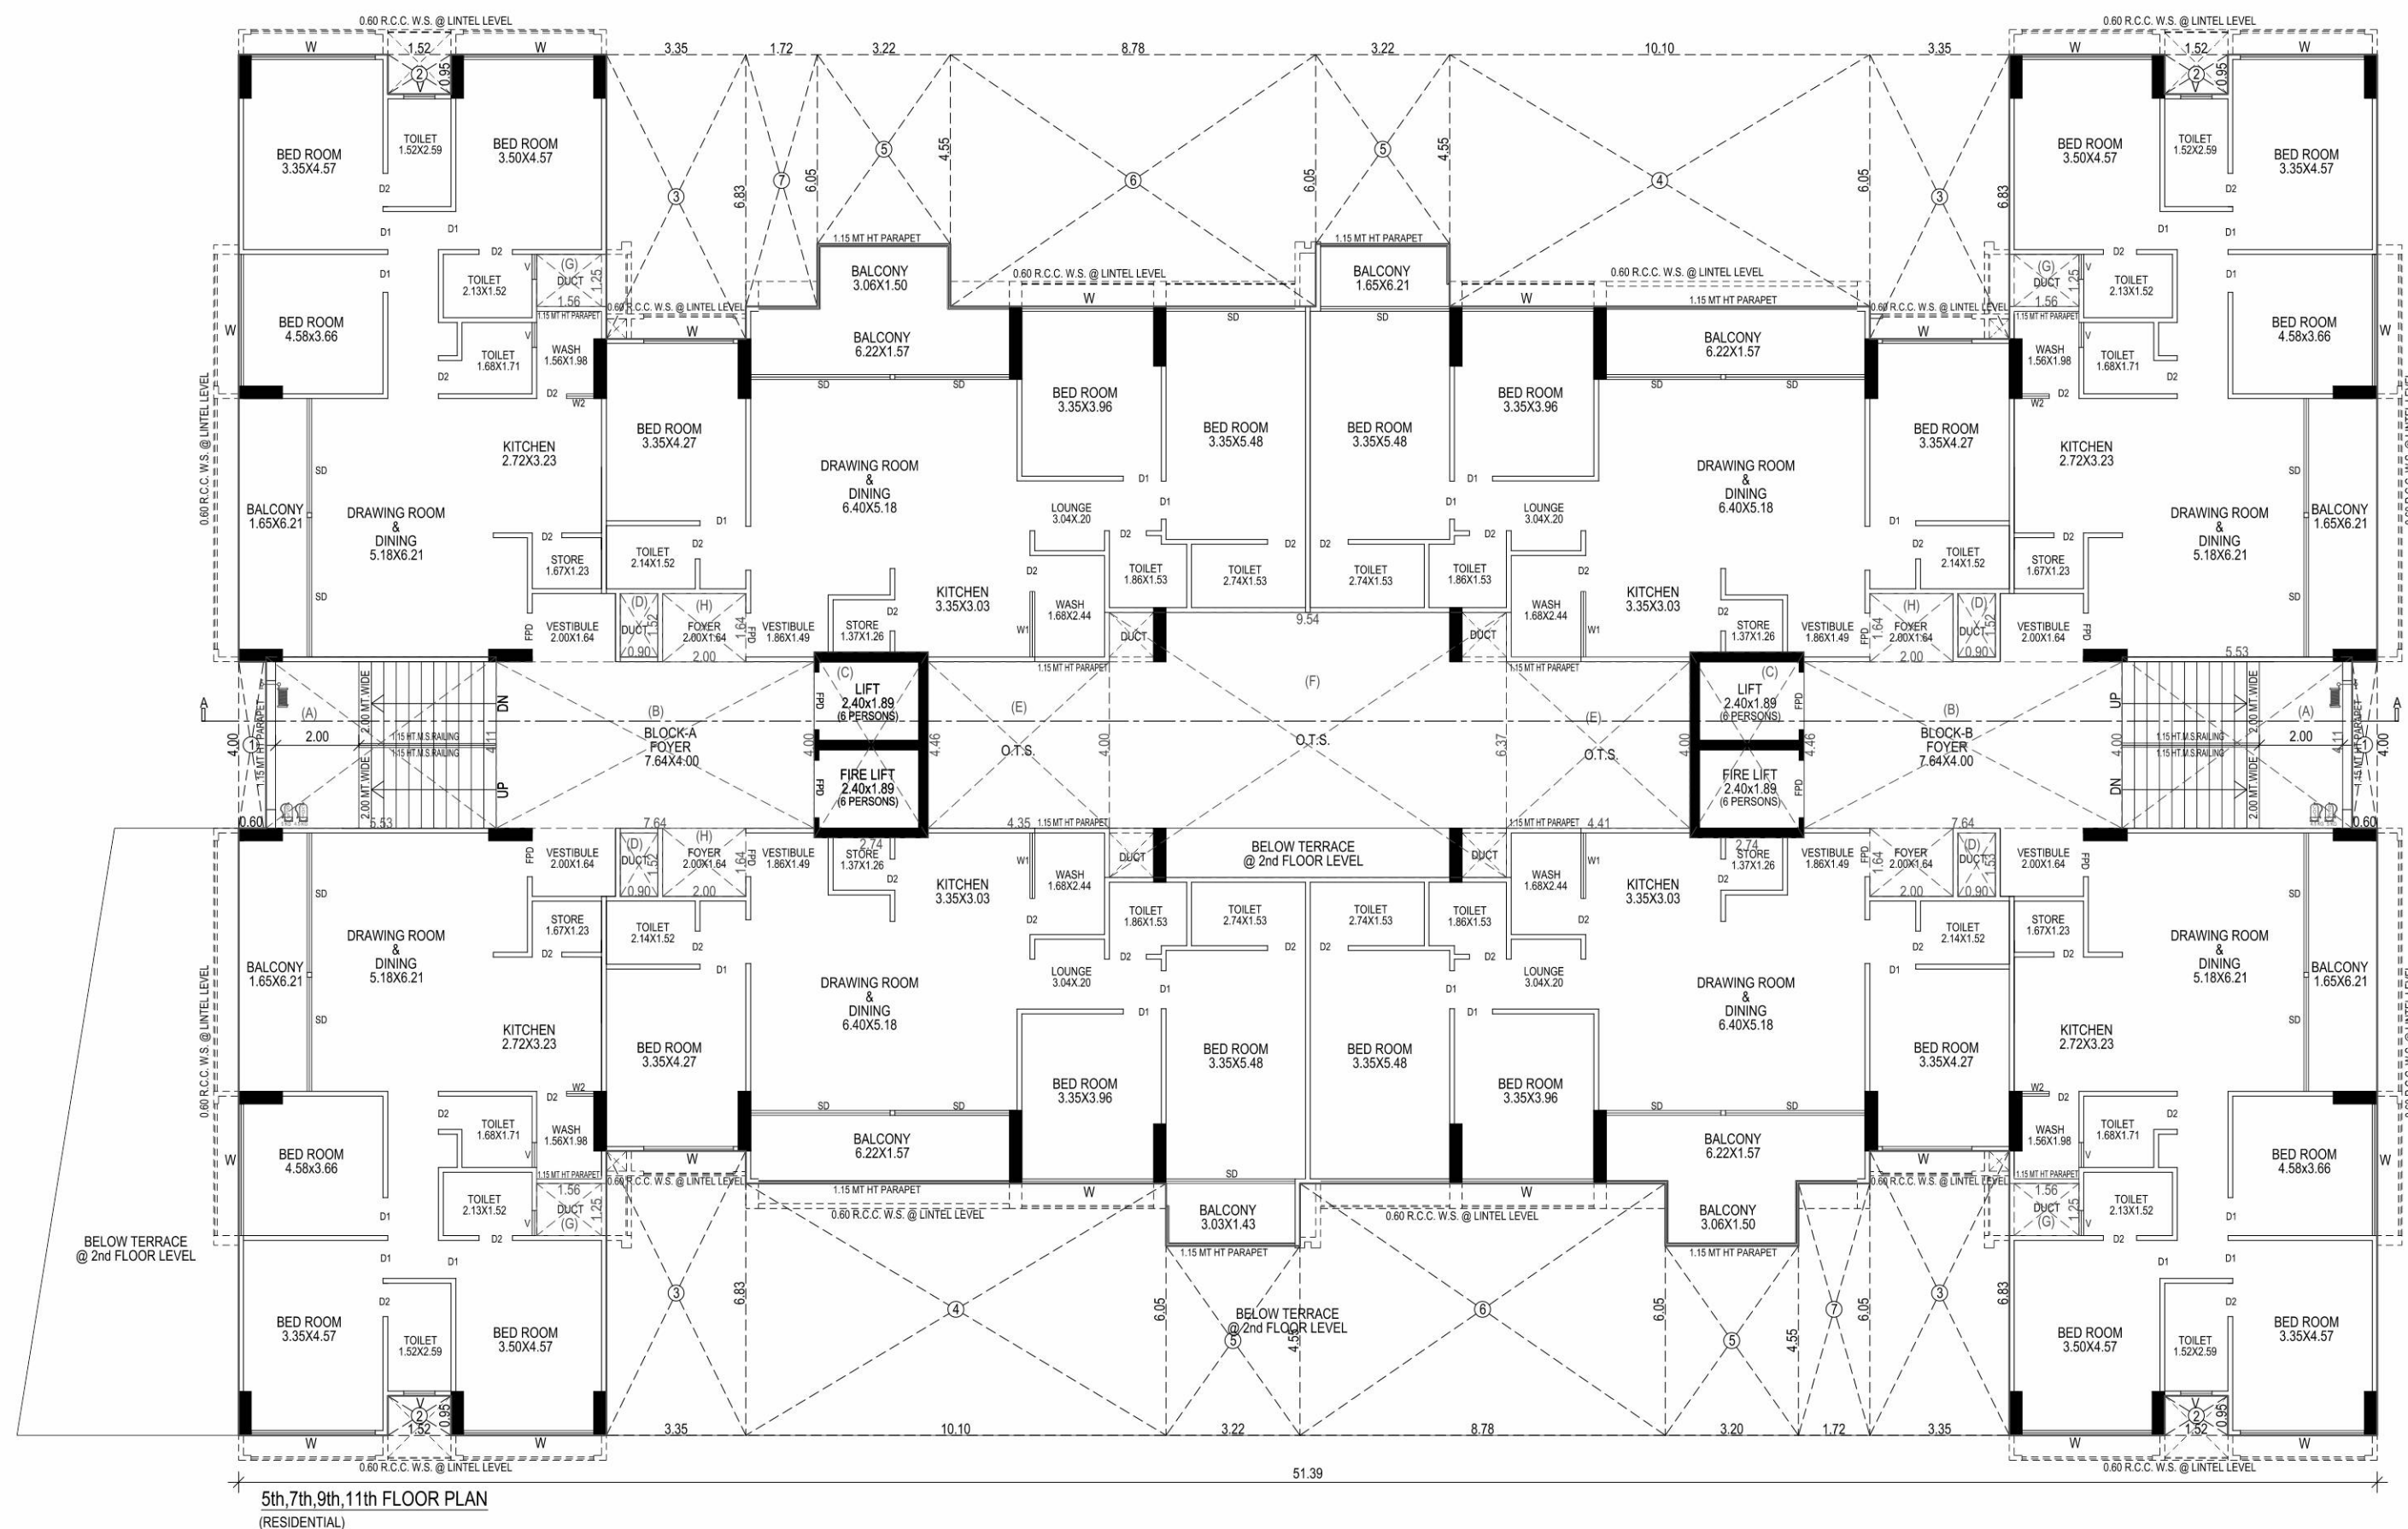

5th,7th,9th,11th FLOOR PLAN
(RESIDENTIAL)

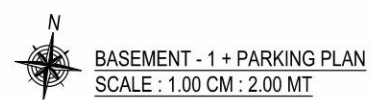

SPECIFICATIONS

STRUCTURE

- R.C.C. Frame Structure.
- Structure design as per IS code considering earthquake resistance.

WALL

- All internal walls will be finished with putty over mala plaster.
- All external walls will be finished with double coat mala plaster with texture finish.

PLUMBING

- Concealed plumbing with premium quality pipes and fittings.
- For continuous pressurized water supply a common borewell.

KITCHEN

- Granite finished platform with SS sink, Designer glazed tiles with dado up to lintel level.
- Electrical point for microwave and mixer. Plumbing and electrical provisions for water purifier & washing machine.

FLOOR FINISH

- Premium quality vitrified tiles in drawing, dining, kitchen & all bedrooms.

DOORS & WINDOWS

- Decorative laminated main entrance door with fittings & fixtures. All other doors are flush doors.
- Aluminium section window with plain glass with granite jambs.

ELECTRIFICATION

- Concealed copper flexible wiring with adequate number of electrical points & branded modular switches.
- TV & AC points in Drawing room & All bedrooms.
- Centralized distribution board with MCBs & ELCB for safety protection.
- D.G. backed up common area & lift.

TOILETS

- Full covered elegantly designed toilets with designer tiles and colour co-ordinated sanitary wares.

TERRACE


- Open terrace finished with suitable water proofing & china mosaic flooring for heat reflection.

FIRE

- Government approved fire safety system.


ADVANCEMENT

- Lightning arrester for protection against Thunderstorm.

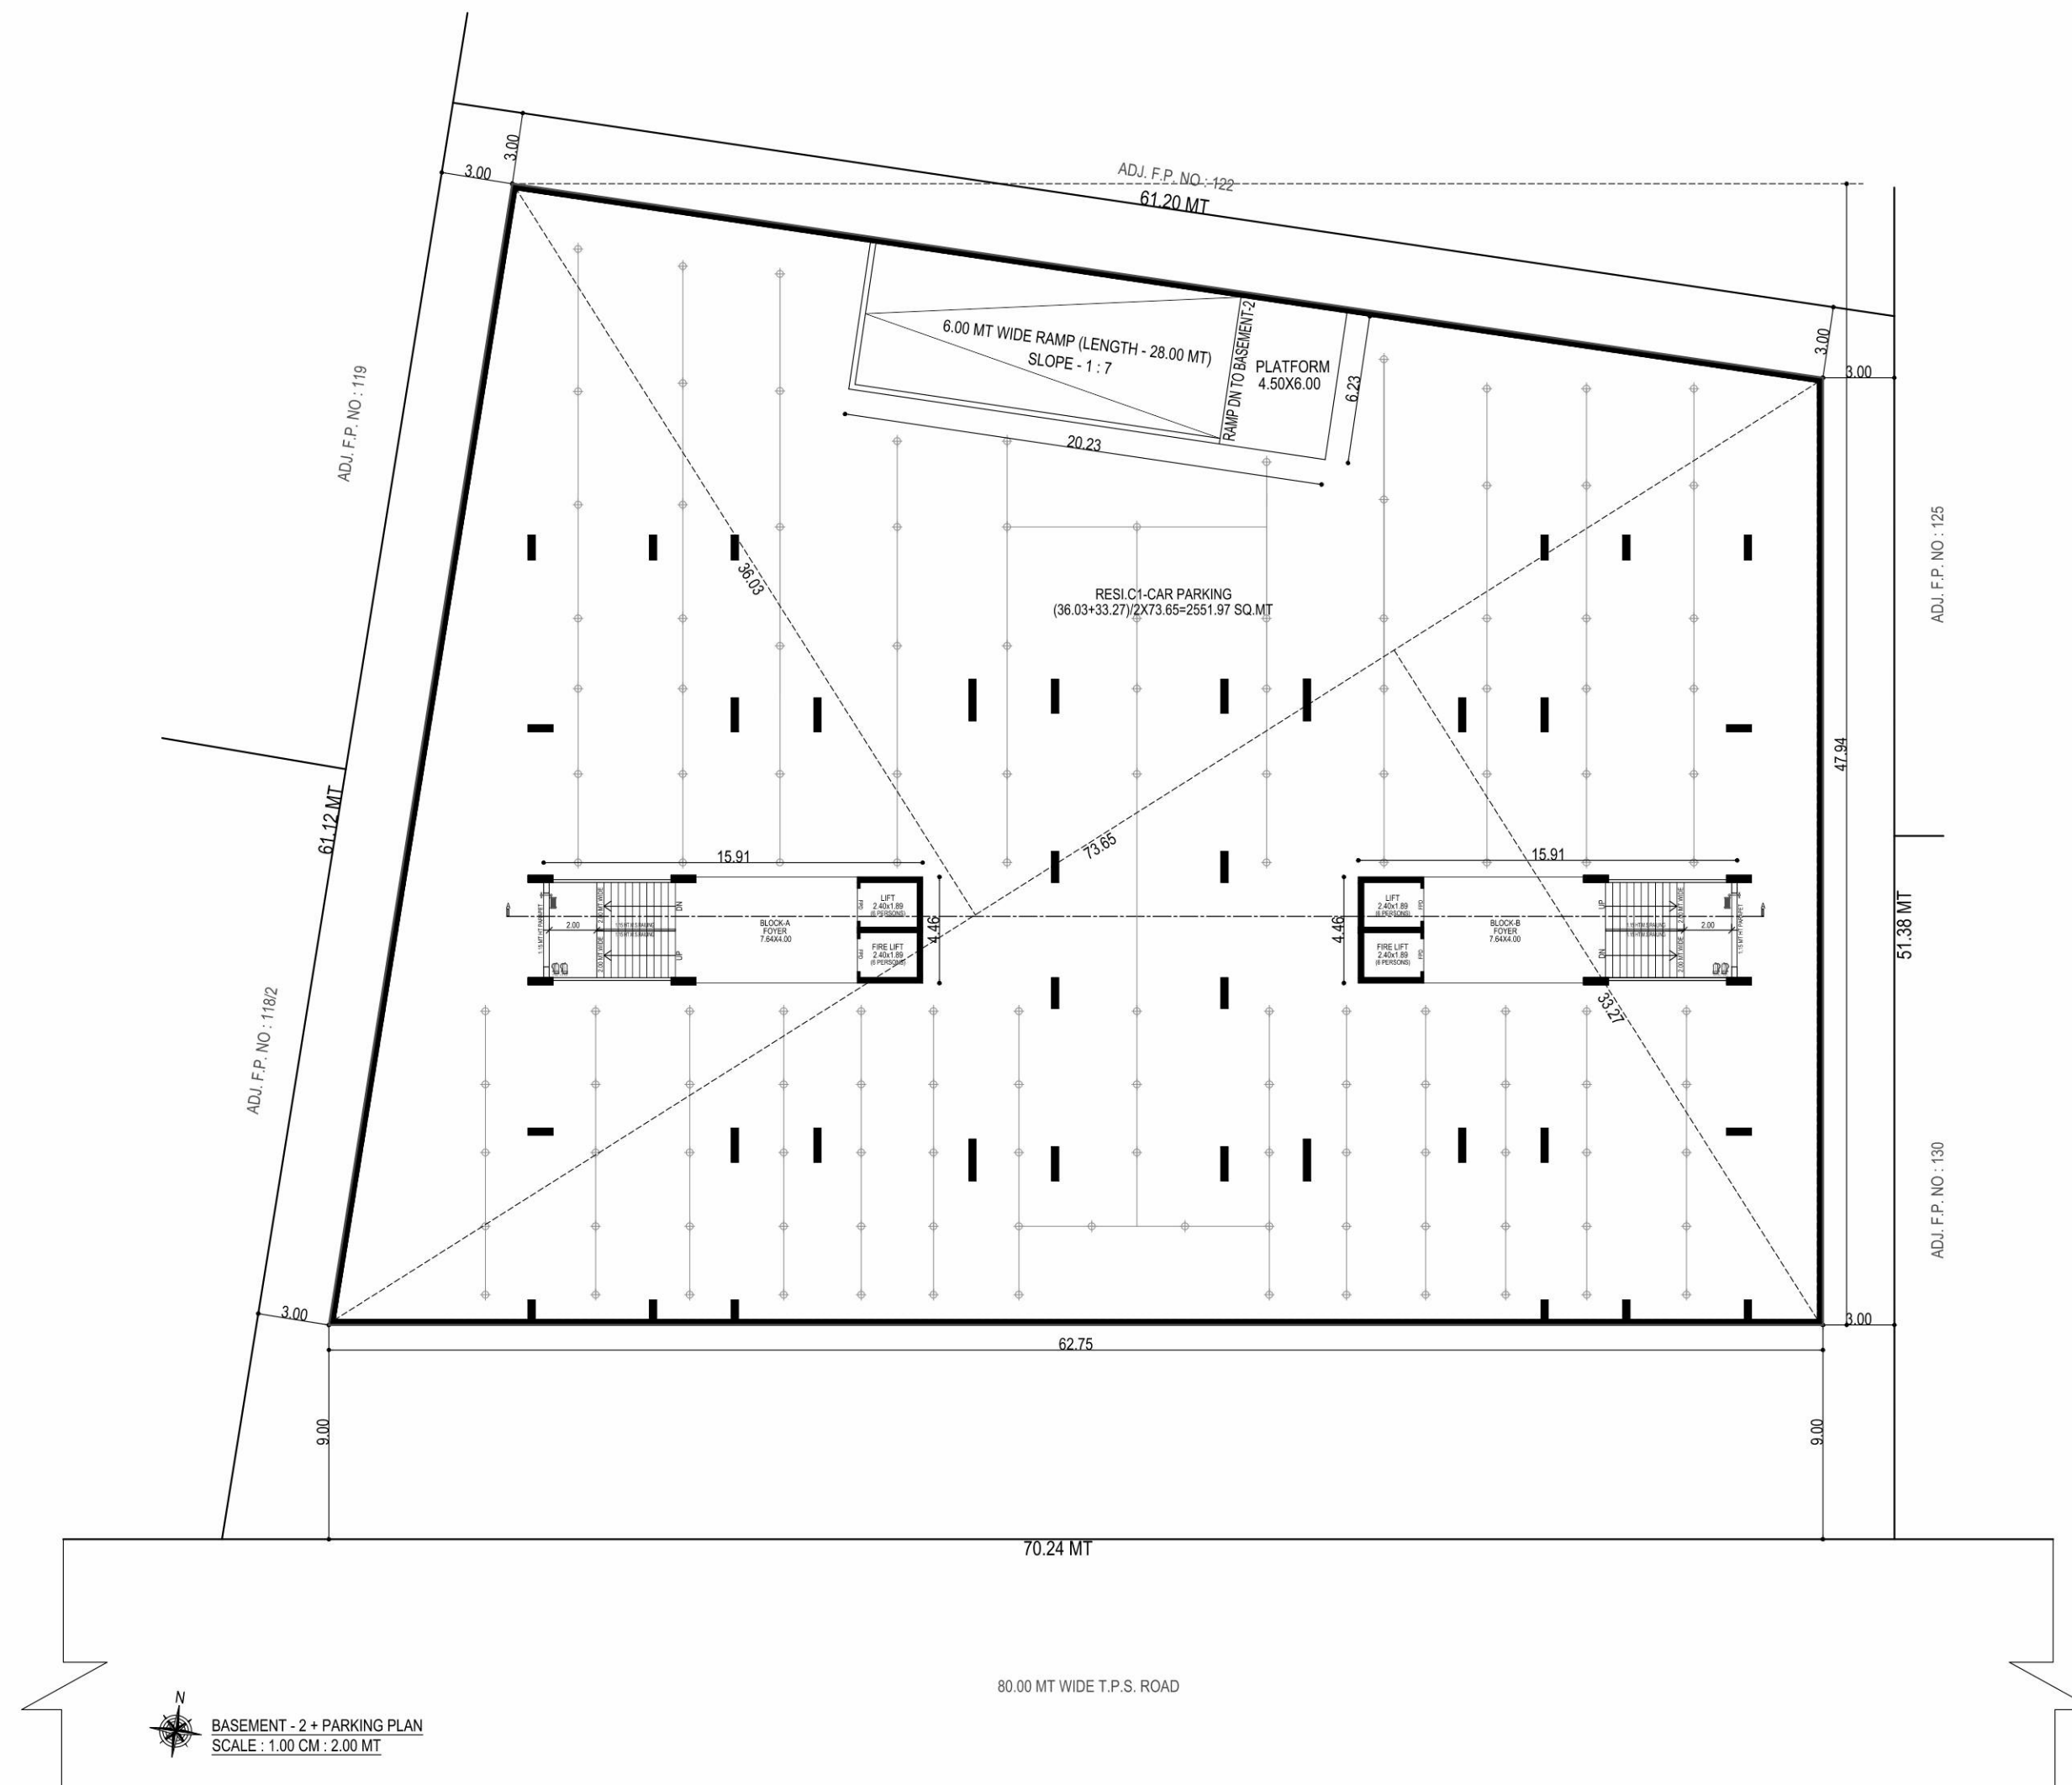




madhav
SKYVIEW

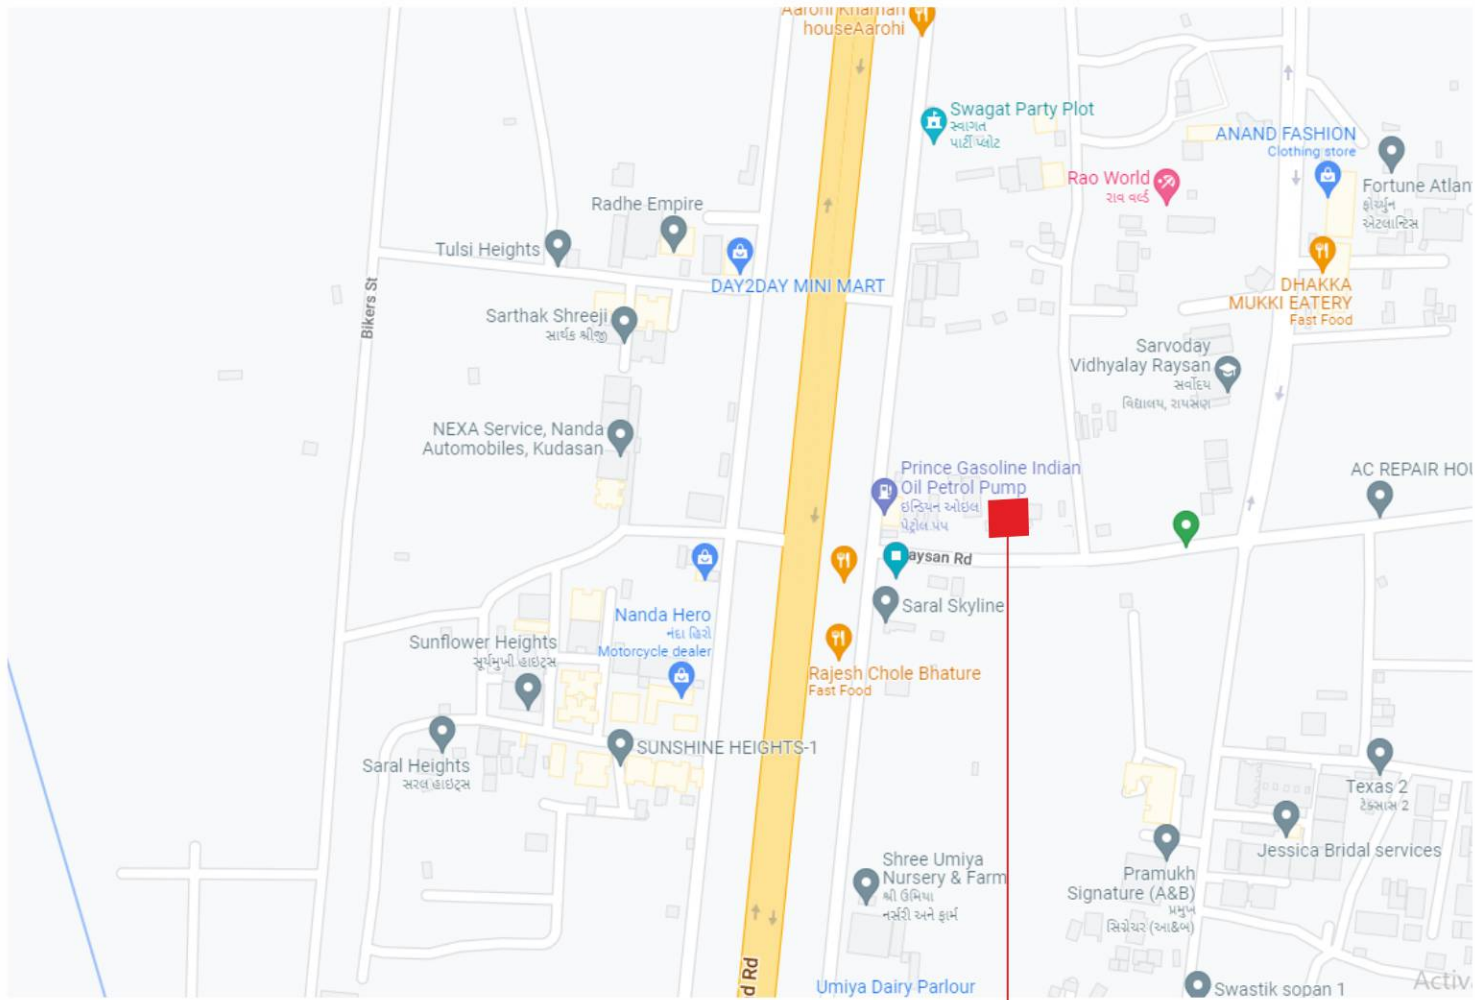

Site address : Survey No 387 Fp No 123,
B/h Raysan Petrol Pump, Raysan, Gandhinagar 382421

PROJECT BY



ARCHITECT



Note: the photographs/artistic impressions contained herein are illustrative and used for indicative purpose only. This is purely conceptual and not legal offering. No warranty wither expressly or impliedly given that the complete development of the project will comply in any degree with such artistic impression depicted herein. All specification, amenities etc. of the unit/project shall be as per the final agreement to sell between the parties. Recipients are advised to use their discretion in relying on the information described/shown herein.