Firm Name: Meras Corp LLP

Project Name : Millennium Atrix

Location : Jagatpur

Architect : Tejas Kathiriya

Engineer : Chirag Nakrani

Contact No: _____

RERA No: _____

WWW.GUJRERA.GUJARAT.GOV.IN



GUJARAT REAL ESTATE REGULATORY AUTHORITY
GUJ RERA




GUJARAT REAL ESTATE REGULATORY AUTHORITY
GUJ RERA



GUJ RERA


A.D.J. F.P. NO.-36
55.98
0.23 MT. TH. R.C.C. WALL
TOTAL RAMP LENGTH 25.00+6.50 = 31.50 MTR.
25.00
4.00 MT. WIDE RAMP
SLOPE-1:7
39.84
PLAT FORM
4.50 X 4.00
DN TO 1st.BASEMENT
PLAT FORM
7.87 X 4.00
3.85
4.72
4.43
4.42
3.00
4.23
4.00
LIFT :- 01 (16 PASS.)
LIFT :- 02 (16 PASS.)
FIRE LIFT :- 03 (16 PASS.)
P.S.V.
FRD
1.15MT.HT. PARA WALL
BASEMENT LINE
DUCT
01
02
03
04
05
06
07
08
14.53
TOTAL RAMP LENGTH 16.43+4.72+3.85+6.50= 31.50 SMT.
16.43
4.00 MT. WIDE RAMP
SLOPE-1:7
29.17
A.D.J. F.P. NO.- 53
DN TO 1st.BASEMENT
PLAT FORM
4.15 X 4.50
38.26
BELLOW RAIN WATER TANK
2280 LPM MIN. SPRINKLER PUMP
180 LPM MIN.
S.P.
S.J.P.
D.P.
H.P.
J.P.
PUMP ROOM
BELLOW PUMP ROOM
BELLOW U.G.W.T.
BELLOW FIRE WATER TANK
(SLOPE 1:12)
1.50 MT. WIDE PATHWAY
42.39
7.50
4.50
C.B.
EX. M.H.
IC
7.50
24.37
11.98
4.81
30.00 MT WIDE T.P.S ROAD
30.00 MT WIDE T.P.S ROAD
LAYOUT PLAN
SCALE : 1 CM = 2.00 MT
N

GUJ RERA

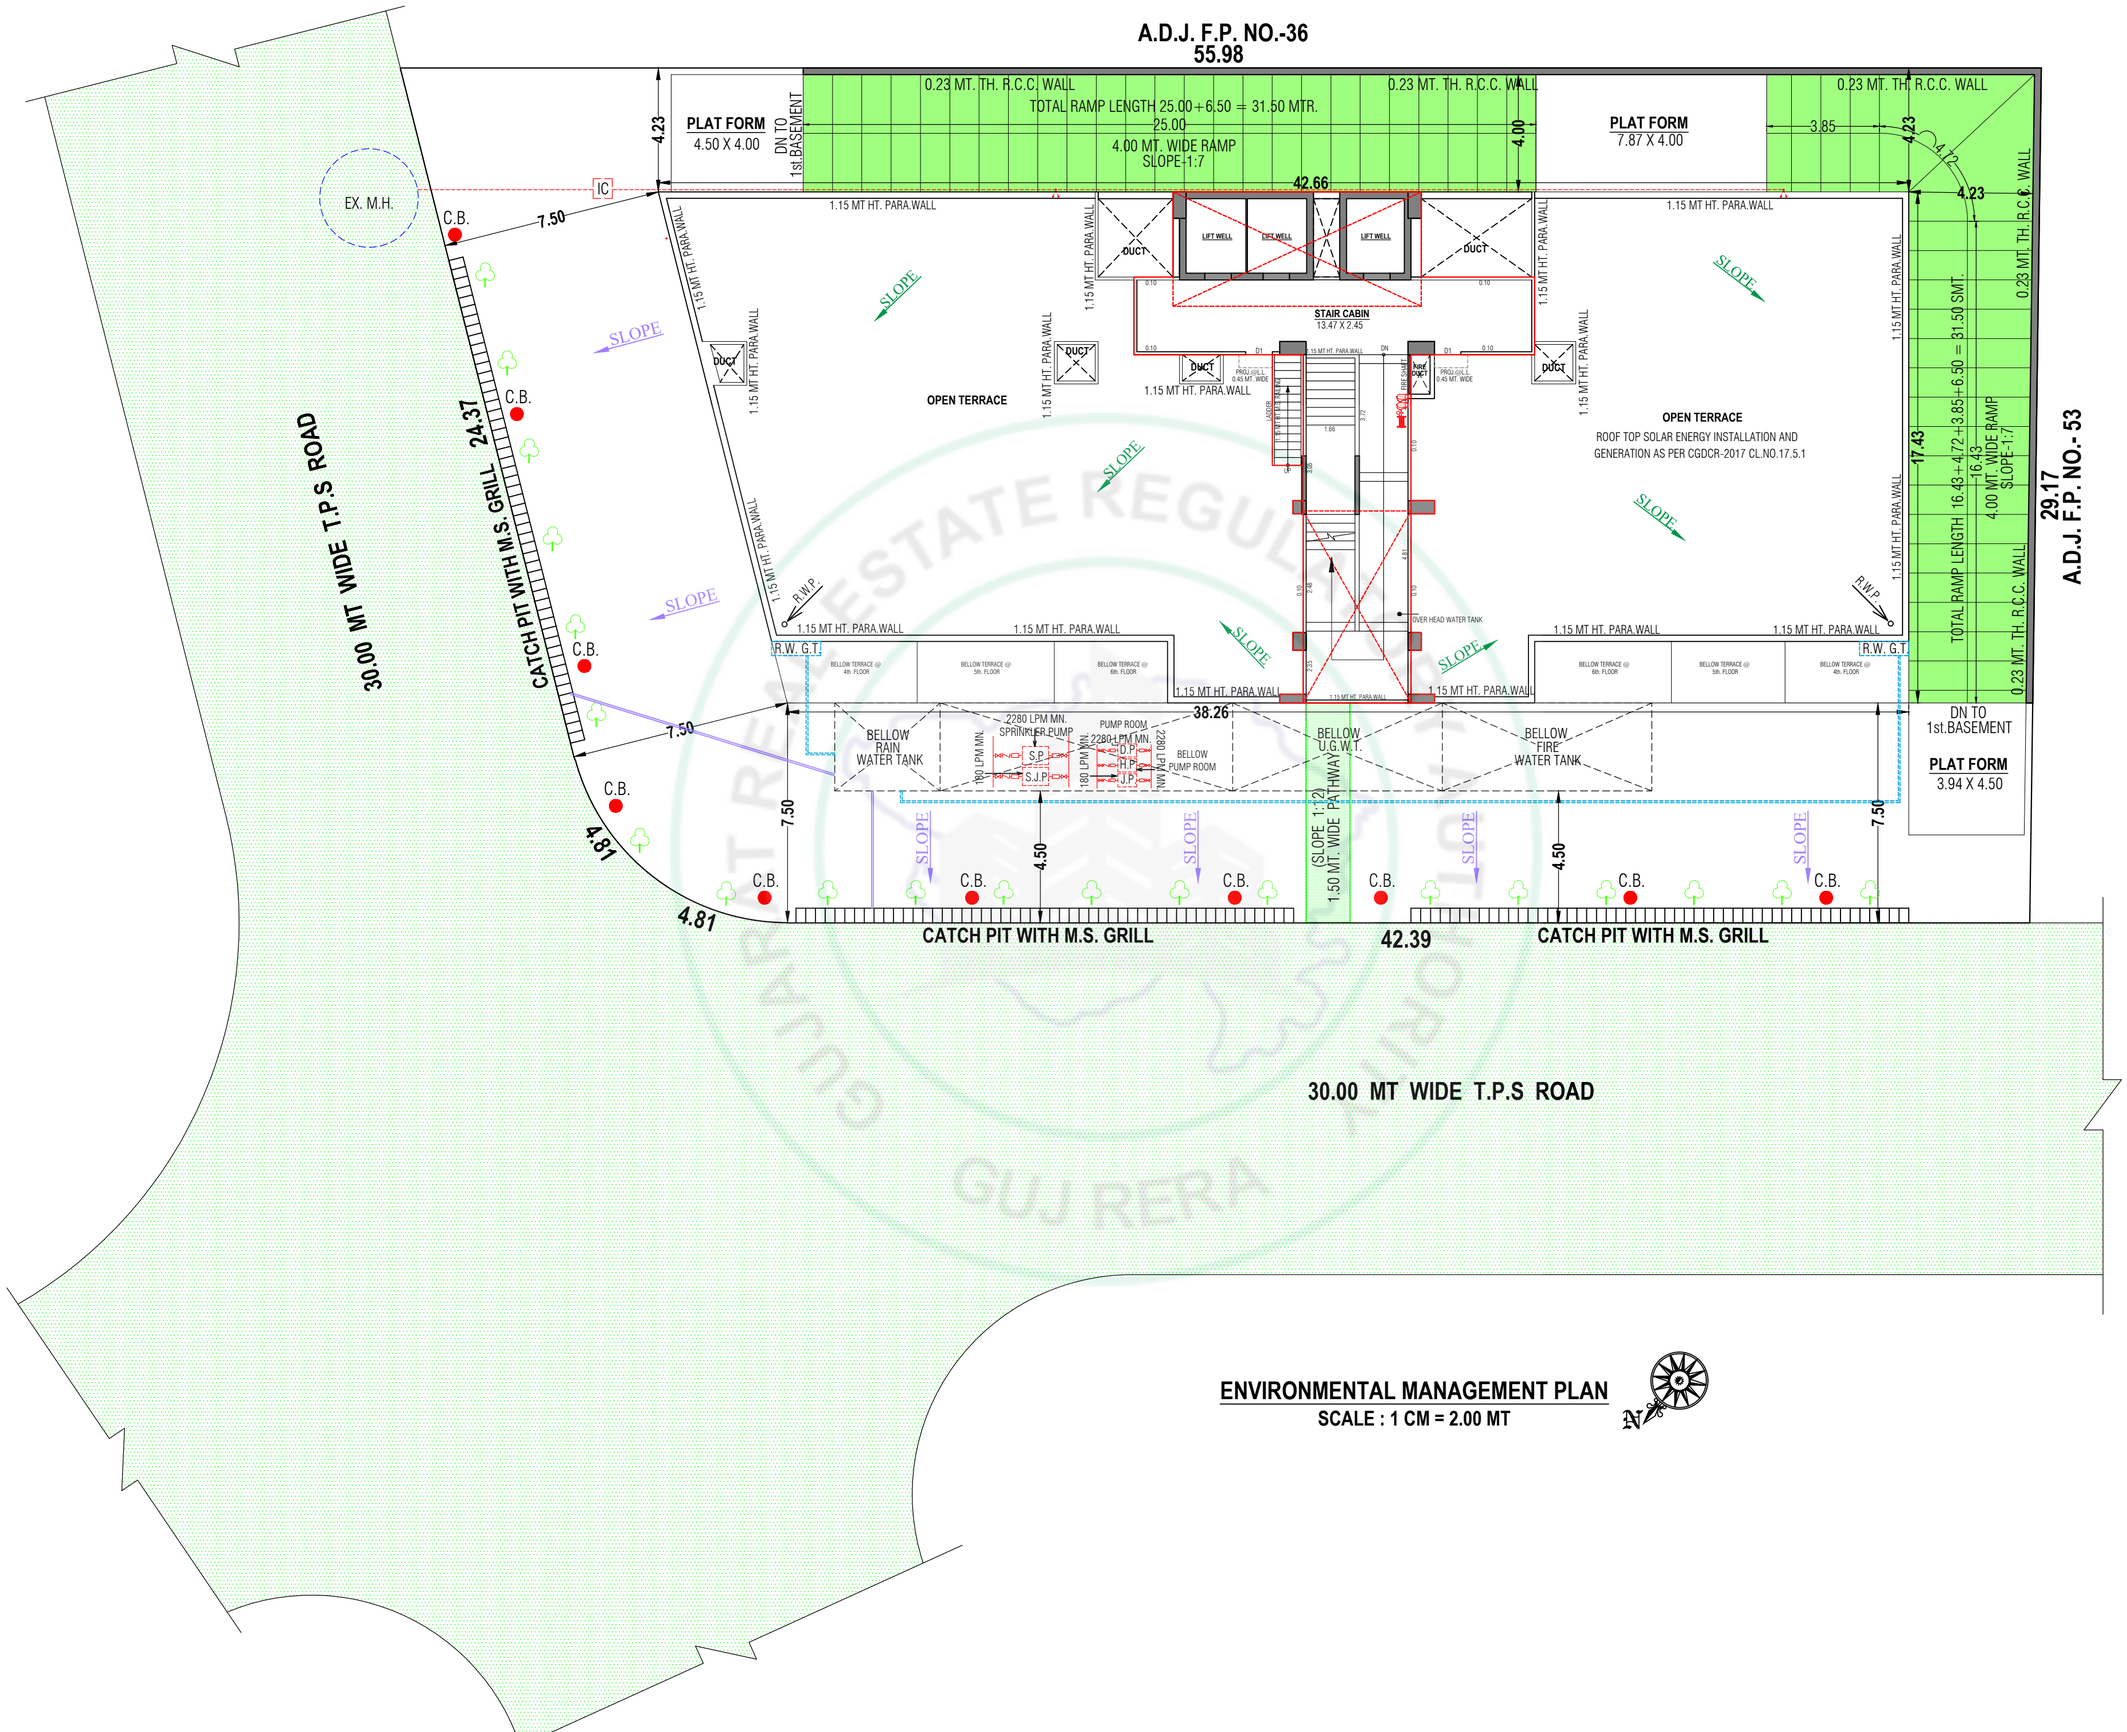

ENVIRONMENTAL MANAGEMENT PLAN

SCALE : 1 CM = 2.00 MT

GUJ RERA





PARKING LAYOUT PLAN
SCALE : 1 CM = 2.00 MT

GUJ RERA


A.D.J. F.P. NO.-36
55.98
30.00 MT WIDE T.P.S ROAD
24.37
4.81
42.39
29.17
A.D.J. F.P. NO.- 53
0.23 MT. TH. R.C.C. WALL
SLOPE-1:7
TOTAL RAMP LENGTH 25.00+6.50 = 31.50 MTR.
25.00
4.00 MT. WIDE RAMP
PLAT FORM
7.87 X 4.00
PLAT FORM
8.63 X 4.50
LIFT :- 01
2.04 X 2.54
(16 PASSENGER)
LIFT :- 02
2.04 X 2.54
(16 PASSENGER)
FIRE
LIFT :- 03
1.97 X 2.54
(16 PASSENGER)
FOYER
4.34 X 2.10
FOYER
3.96 X 2.10
FRD
UP
DN
1.64 MT. WIDE RAMP
SLOPE-1:7
3.25 MT. WIDE RAMP
SLOPE-1:7
4.00 MT. WIDE RAMP
SLOPE-1:7
UP TO GR.FLOOR
DN TO 2nd BASEMENT
(BA-01) COMM.
VISITOR'S PARKING
(BA-02) COMM.
VISITOR'S PARKING
(BA-03) COMM.
VISITOR'S PARKING
(BA-04) COMM.
OTHER PARKING
(BA-05) COMM.
VISITOR'S PARKING
(BA-06) COMM.
OTHER PARKING
(BA-07) COMM.
OTHER PARKING
(BA-08) COMM.
OTHER PARKING
(BA-09) COMM.
CAR PARKING
(BA-10) COMM.
OTHER PARKING
MECH. TWO Wheeler PARKING
2.00 MT. W. DRIVE WAY
3.30 MT. W. DRIVE WAY
5.50 MT. W. DRIVE WAY
2.55 MT. W. DRIVE WAY
MECHANICAL CAR PARKING
TOTAL RAMP LENGTH 1.97+4.76+18.90+4.59+1.97 = 32.19 SMT.
15.46
3.50 MT. WIDE RAMP
SLOPE-1:7
TOTAL RAMP LENGTH 1.97+4.72+3.85+15.50+5.77 = 31.50 SMT.
7.00
RAIN
WATER TANK
FIRE
WATER TANK
PUMP ROOM
2280 LPM MN.
SPRINKLER PUMP
180 LPM MN.
S.P.
J.P.
D.P.
U.G.W.T.
18.10
11.52
6.06
18.66
18.20
12.23
10.91
5.85
11.20
5.24
5.39
5.77
4.50
4.35
3.00
7.50
4.71
6.93
44.35
39.49
16.43
1.39
1st. BASEMENT PLAN
SCALE : 1 CM = 1.00 MT

GUJ RERA

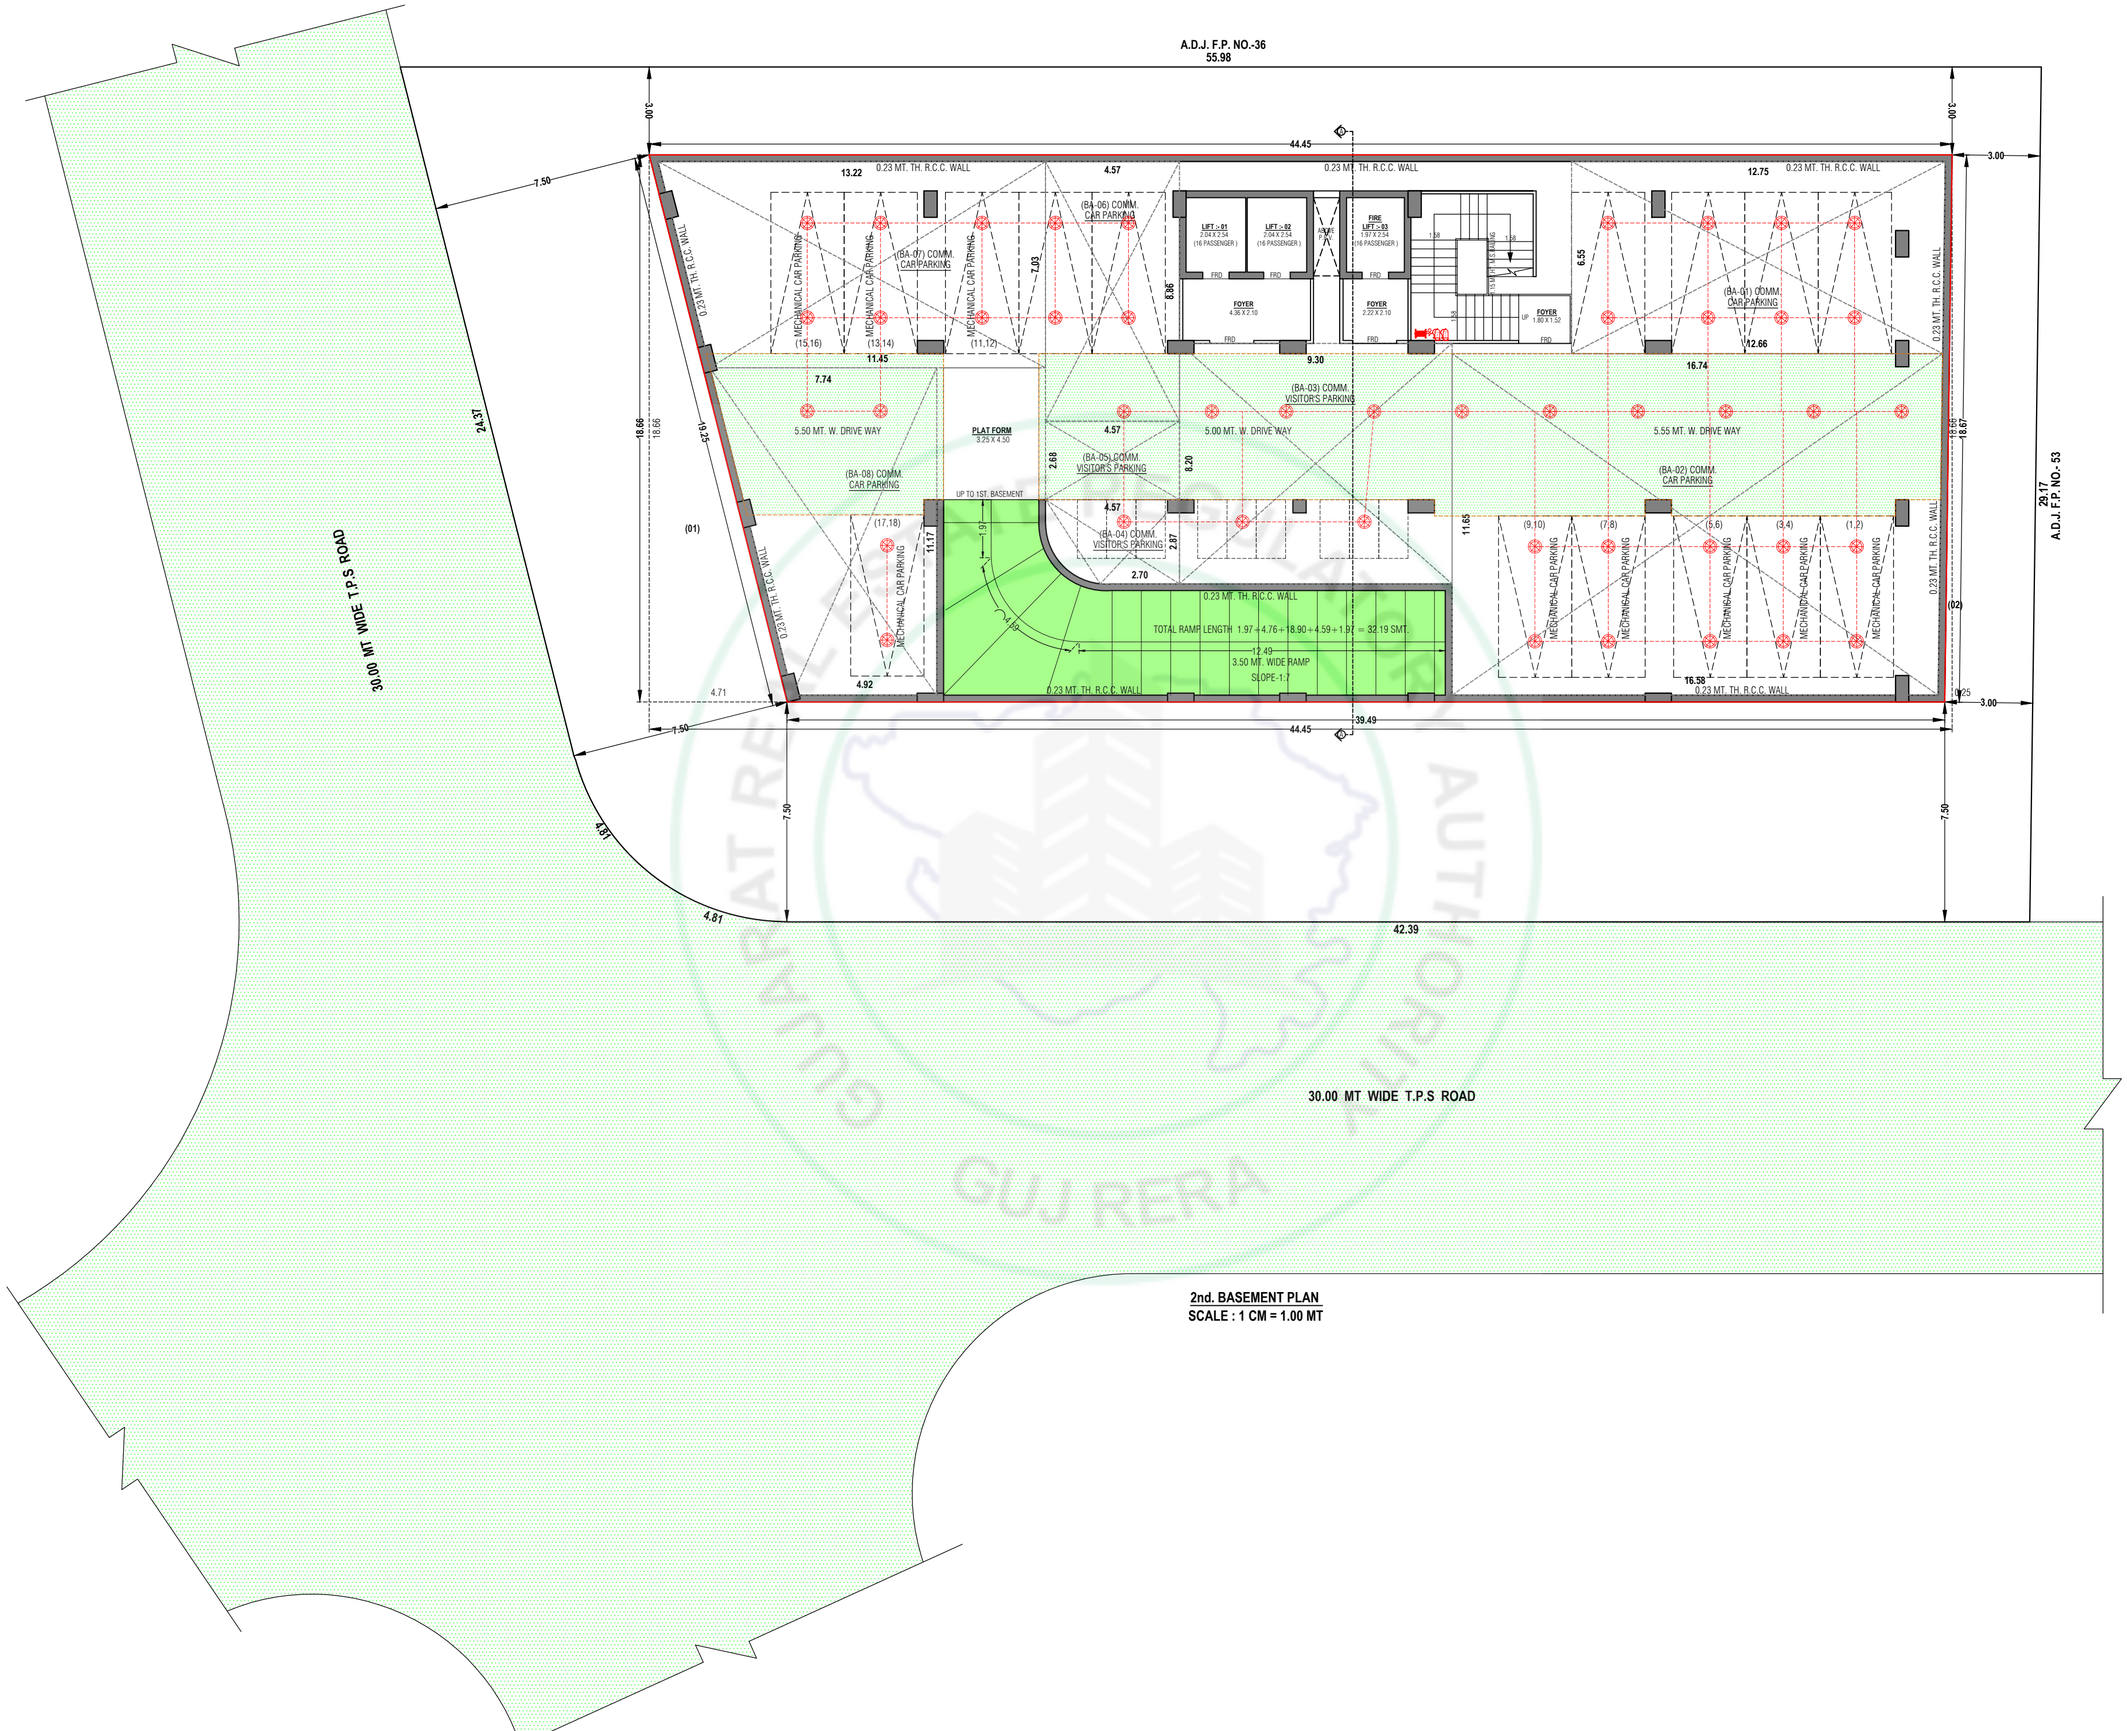

A.D.J. F.P. NO.-36
55.98
44.45
3.00
7.50
24.37
30.00 MT WIDE T.P.S ROAD
4.81
18.66
18.66
19.25
0.23 MT. TH. R.C.C. WALL
13.22
4.57
12.75
6.55
7.03
8.35
LIFT :- 01
2.04 X 2.54
(16 PASSENGER)
LIFT :- 02
2.04 X 2.54
(16 PASSENGER)
FIRE
LIFT :- 03
1.97 X 2.54
(16 PASSENGER)
FRD
FOYER
4.38 X 2.10
FOYER
2.22 X 2.10
FOYER
1.80 X 1.52
UP
1.38
1.38
1.38

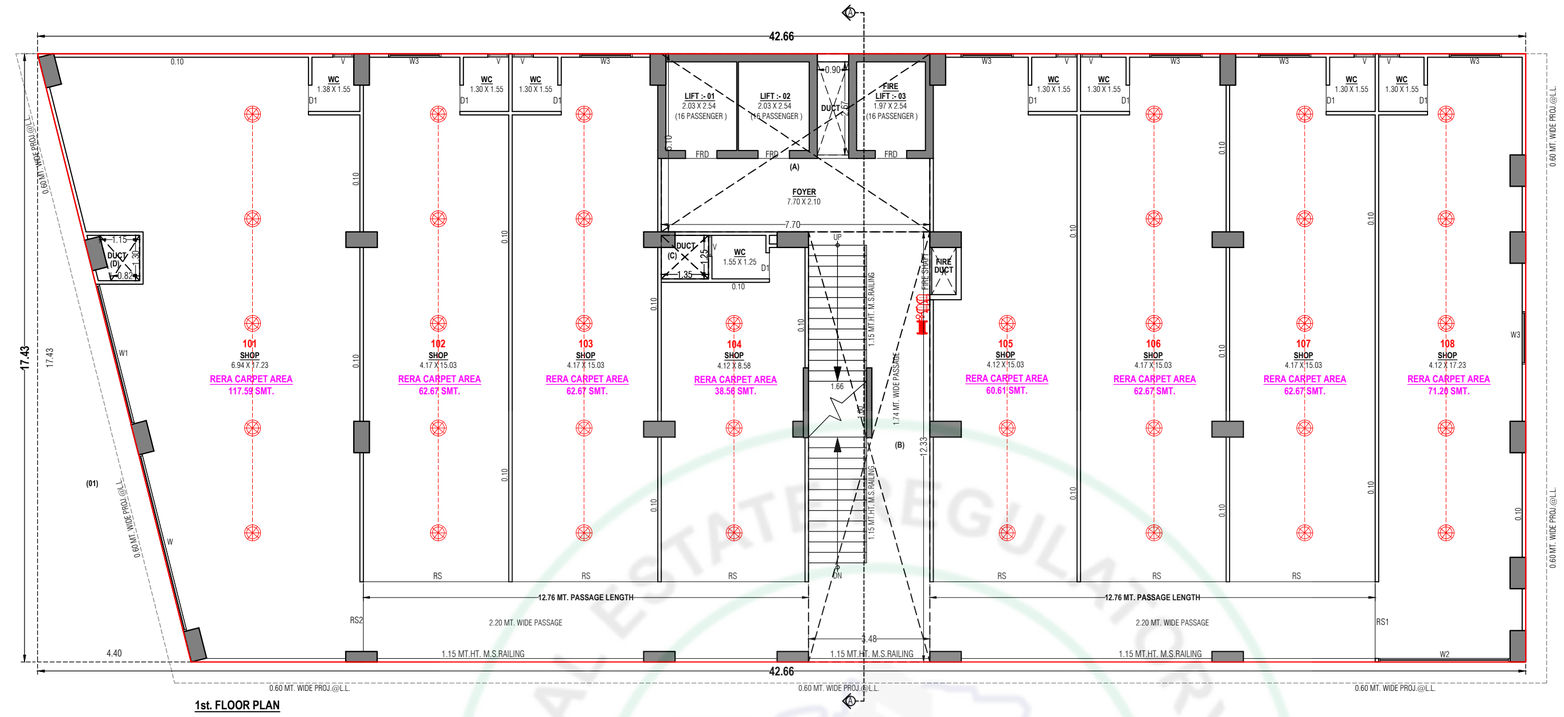



1st. FLOOR PLAN

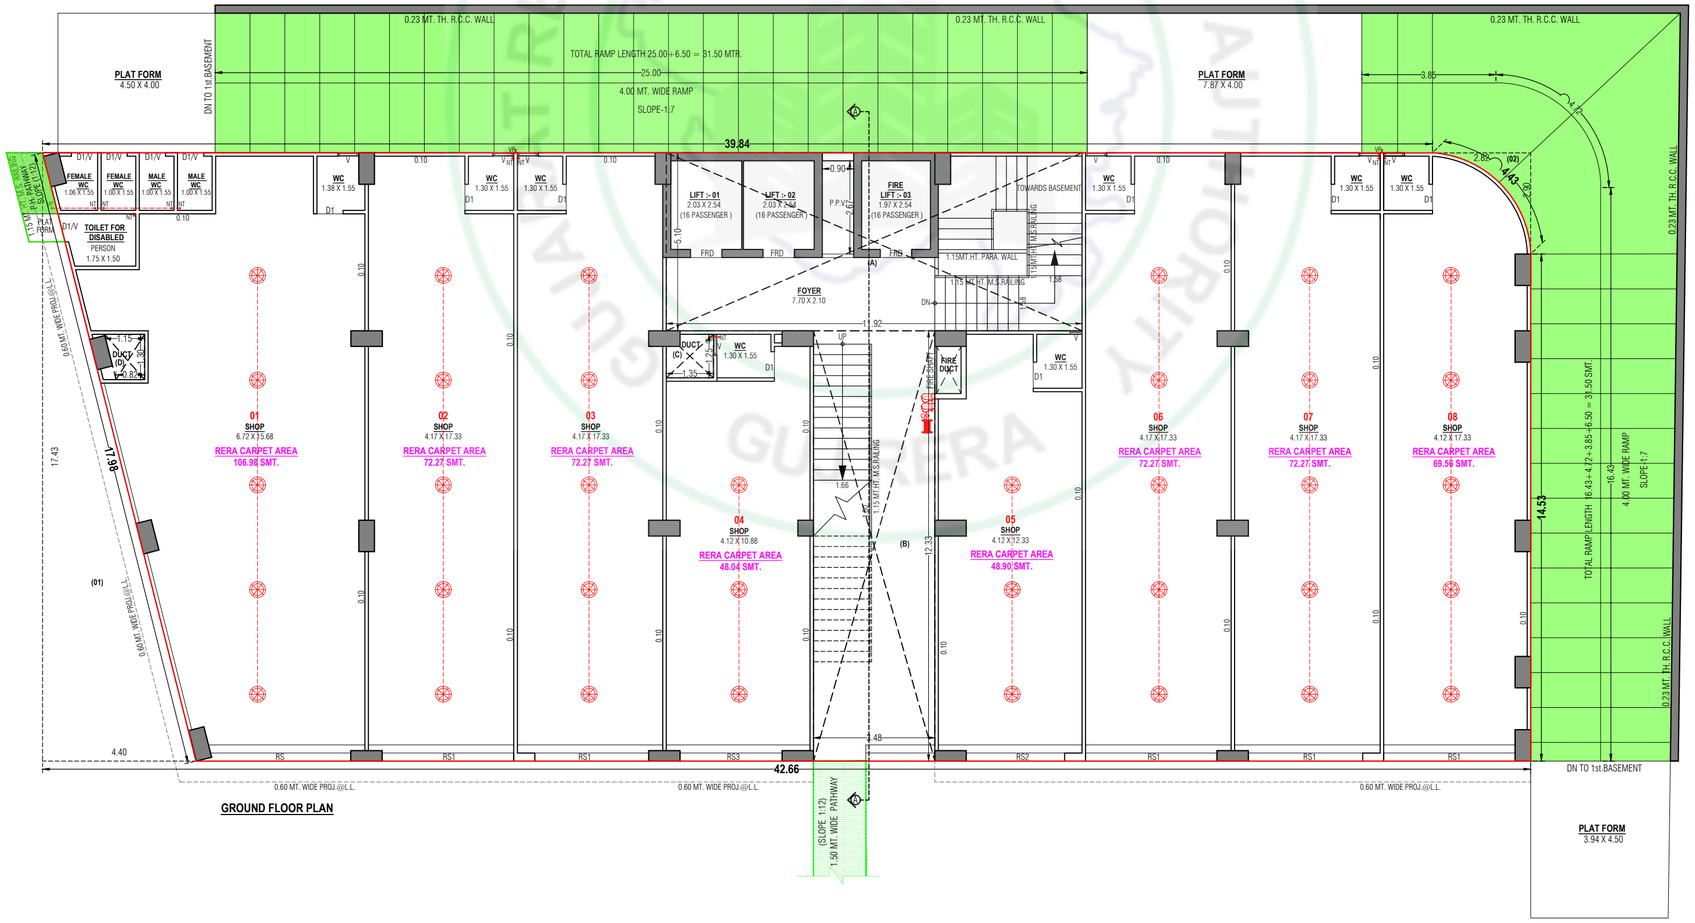


GROUND FLOOR PLAN

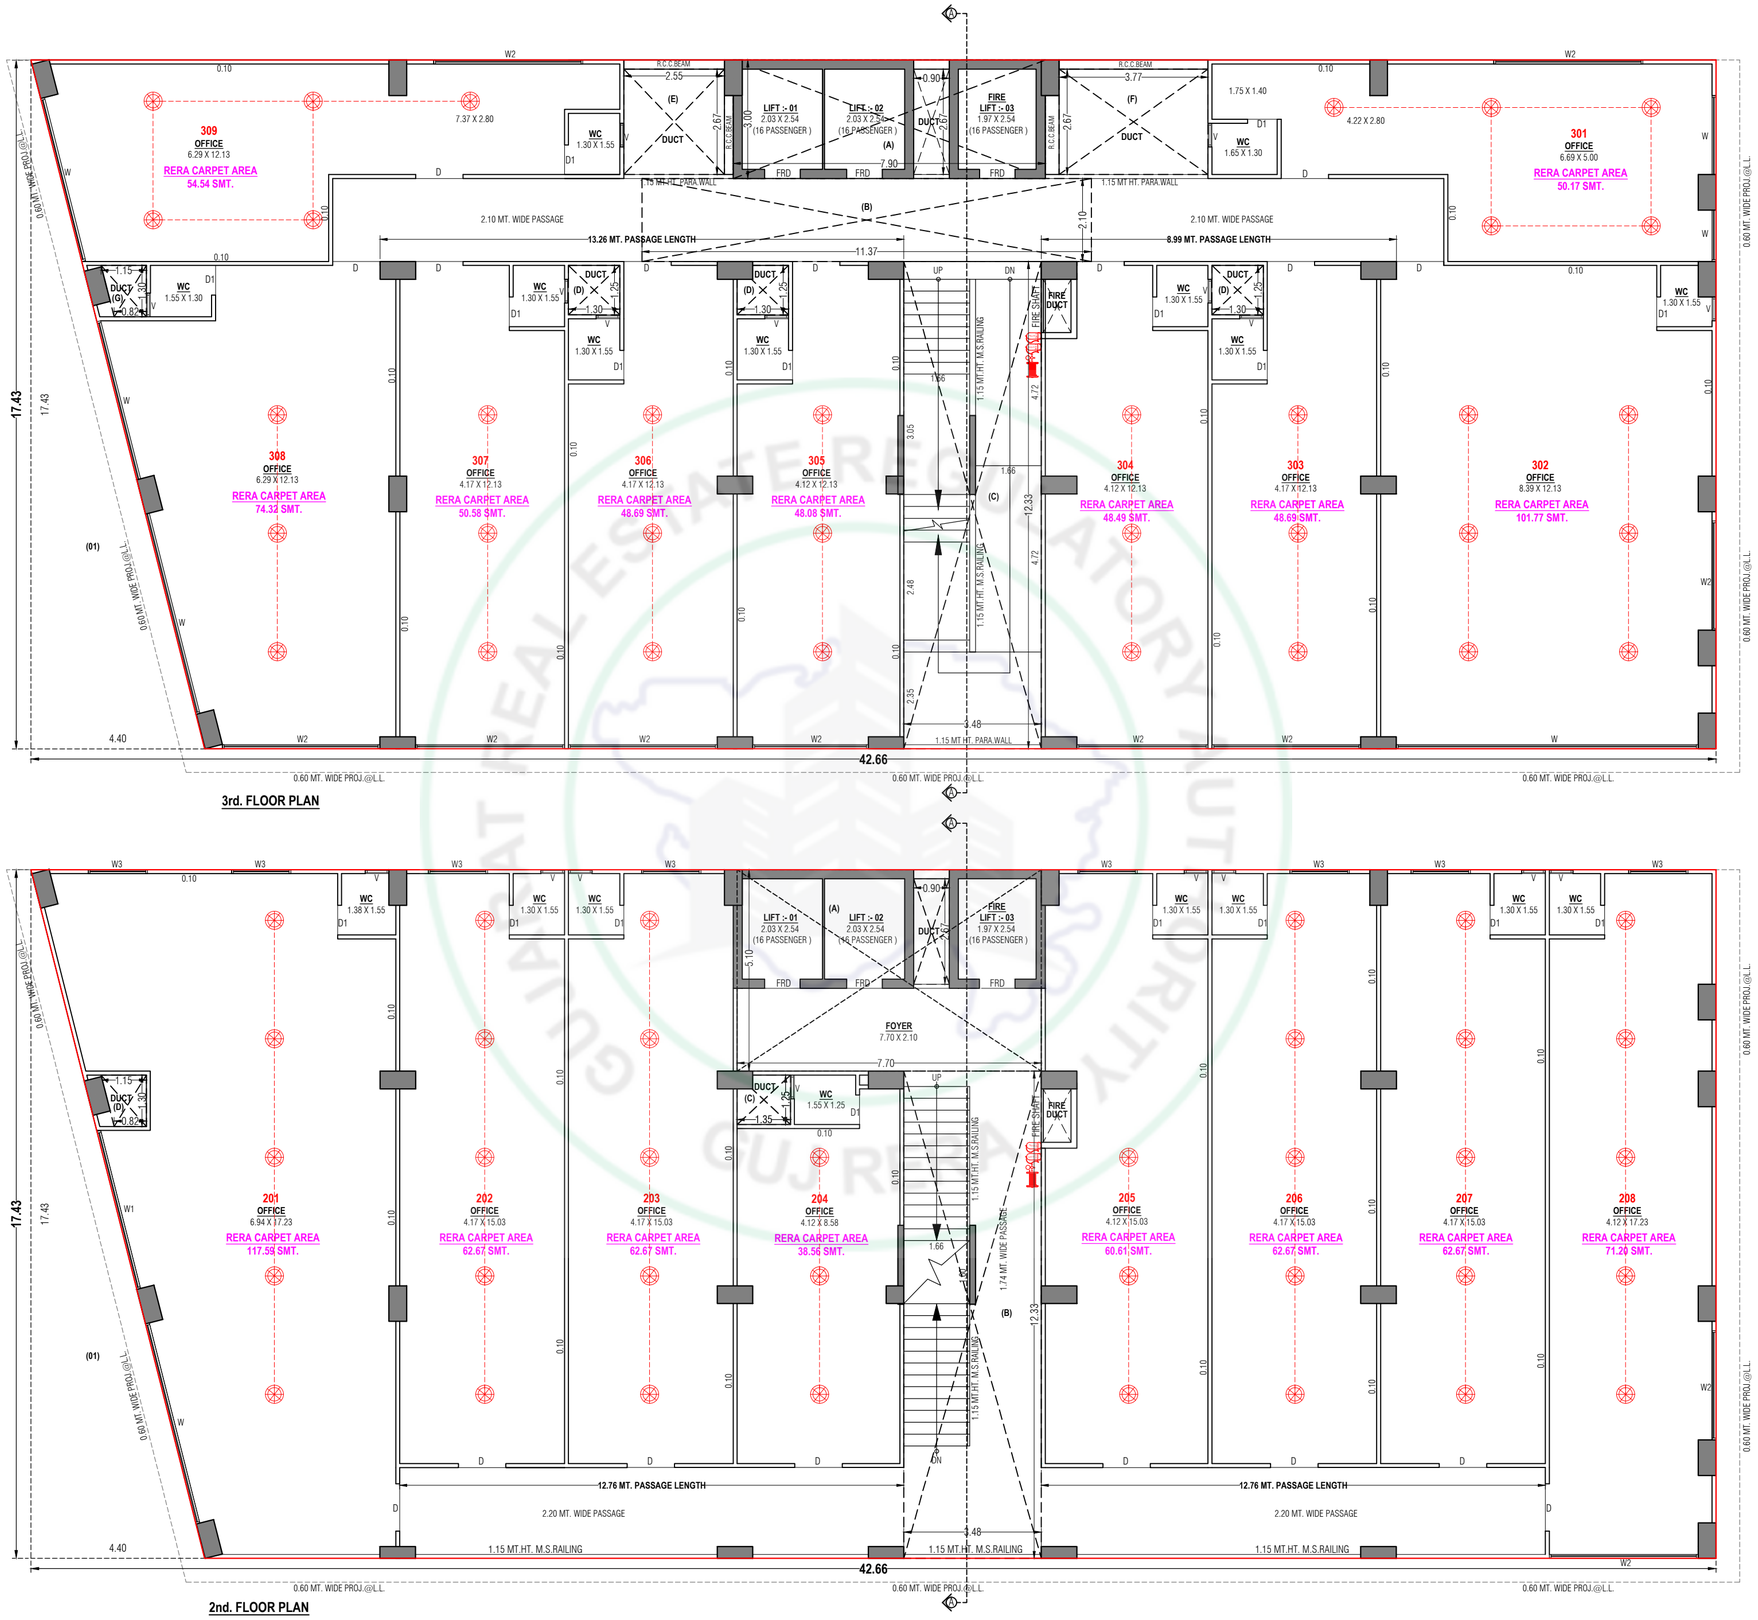

309
OFFICE
6.29 X 12.13
RERA CARPET AREA
54.54 SMT.
308
OFFICE
6.29 X 12.13
RERA CARPET AREA
74.32 SMT.
307
OFFICE
4.17 X 12.13
RERA CARPET AREA
50.58 SMT.
306
OFFICE
4.17 X 12.13
RERA CARPET AREA
48.69 SMT.
305
OFFICE
4.12 X 12.13
RERA CARPET AREA
48.08 SMT.
304
OFFICE
4.12 X 12.13
RERA CARPET AREA
48.49 SMT.
303
OFFICE
4.17 X 12.13
RERA CARPET AREA
48.69 SMT.
302
OFFICE
8.39 X 12.13
RERA CARPET AREA
101.77 SMT.
301
OFFICE
6.69 X 5.00
RERA CARPET AREA
50.17 SMT.
LIFT :- 01
2.03 X 2.54
(16 PASSENGER)
LIFT :- 02
2.03 X 2.54
(16 PASSENGER)
FIRE
LIFT :- 03
1.97 X 2.54
(16 PASSENGER)
13.26 MT. PASSAGE LENGTH
8.99 MT. PASSAGE LENGTH
2.10 MT. WIDE PASSAGE
1.15 MT HT. PARA WALL
1.15 MT.HT. M.S.RAILING
FIRE DUCT
FIRE SHAFT
0.60 MT. WIDE PROJ.@L.L.
17.43
42.66
3rd. FLOOR PLAN
201
OFFICE
6.94 X 17.23
RERA CARPET AREA
117.55 SMT.
202
OFFICE
4.17 X 15.03
RERA CARPET AREA
62.67 SMT.
203
OFFICE
4.17 X 15.03
RERA CARPET AREA
62.67 SMT.
204
OFFICE
4.12 X 8.58
RERA CARPET AREA
38.56 SMT.
205
OFFICE
4.12 X 15.03
RERA CARPET AREA
60.61 SMT.
206
OFFICE
4.17 X 15.03
RERA CARPET AREA
62.67 SMT.
207
OFFICE
4.17 X 15.03
RERA CARPET AREA
62.67 SMT.
208
OFFICE
4.12 X 17.23
RERA CARPET AREA
71.20 SMT.
FOYER
7.70 X 2.10
12.76 MT. PASSAGE LENGTH
2.20 MT. WIDE PASSAGE
1.74 MT. WIDE PASSAGE
2nd. FLOOR PLAN

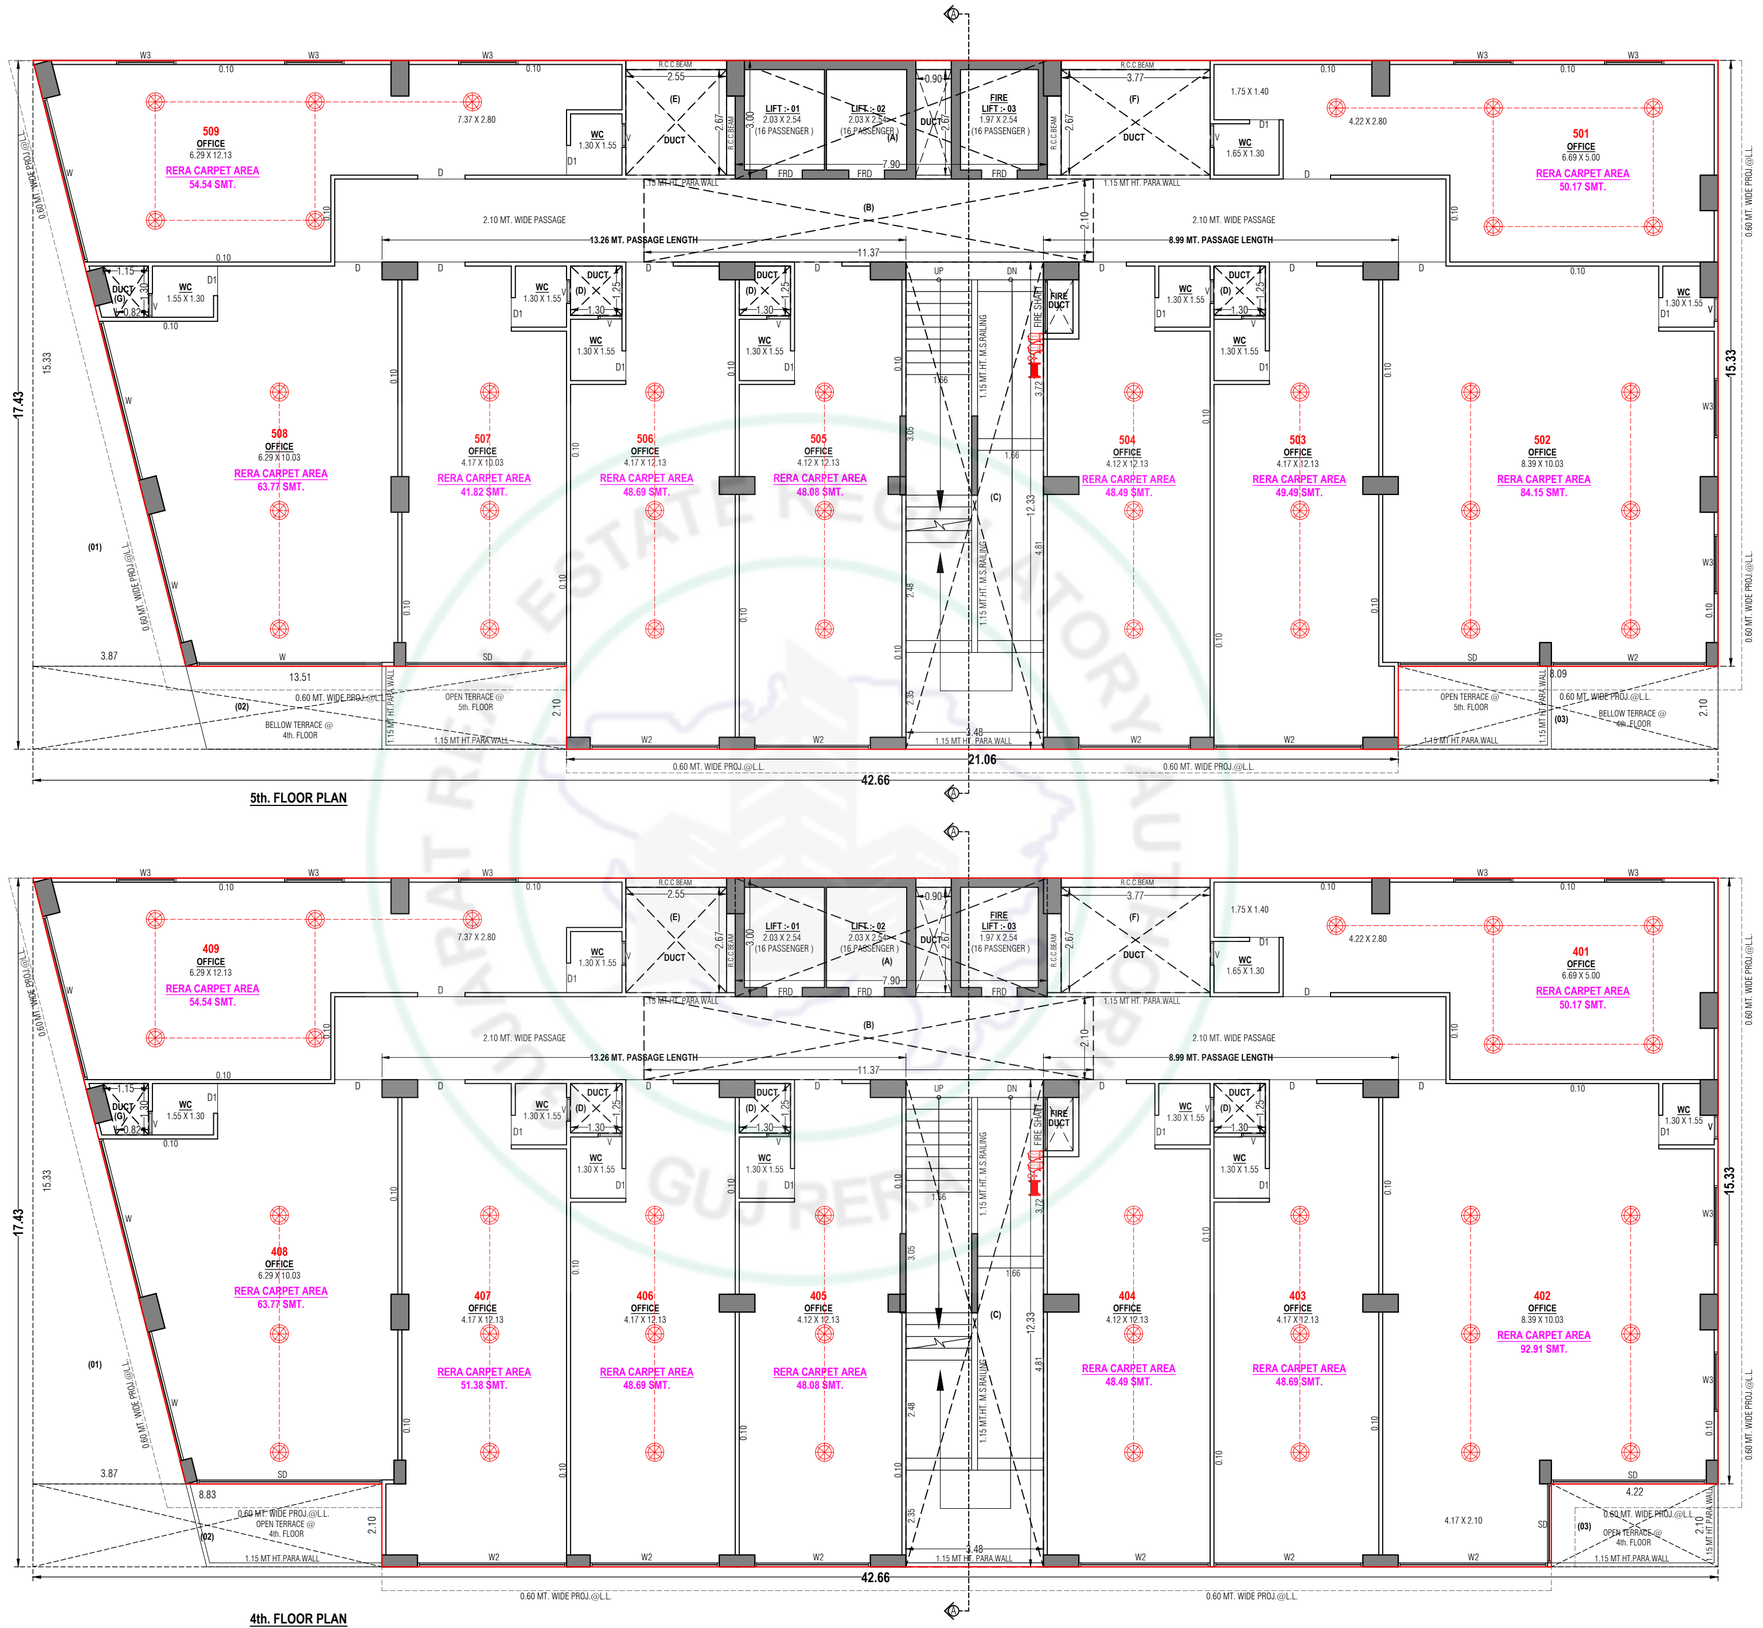
509
OFFICE
6.29 X 12.13
RERA CARPET AREA
54.54 SMT.
508
OFFICE
6.29 X 10.03
RERA CARPET AREA
63.77 SMT.
507
OFFICE
4.17 X 10.03
RERA CARPET AREA
41.82 SMT.
506
OFFICE
4.17 X 12.13
RERA CARPET AREA
48.69 SMT.
505
OFFICE
4.12 X 12.13
RERA CARPET AREA
48.08 SMT.
504
OFFICE
4.12 X 12.13
RERA CARPET AREA
48.49 SMT.
503
OFFICE
4.17 X 12.13
RERA CARPET AREA
49.49 SMT.
502
OFFICE
8.39 X 10.03
RERA CARPET AREA
84.15 SMT.
501
OFFICE
6.69 X 5.00
RERA CARPET AREA
50.17 SMT.
LIFT :- 01
2.03 X 2.54
(16 PASSENGER)
LIFT :- 02
2.03 X 2.54
(16 PASSENGER)
FIRE
LIFT :- 03
1.97 X 2.54
(16 PASSENGER)
WC
1.30 X 1.55
WC
1.55 X 1.30
WC
1.65 X 1.30
DUCT
FIRE DUCT
FIRE SHAFT
UP
DN
1.15 MT HT. M.S.RAILING
1.15 MT HT. PARA WALL
2.10 MT. WIDE PASSAGE
13.26 MT. PASSAGE LENGTH
8.99 MT. PASSAGE LENGTH
11.37
7.90
0.60 MT. WIDE PROJ.@L.L.
OPEN TERRACE @ 5th. FLOOR
BELLOW TERRACE @ 4th. FLOOR
17.43
15.33
42.66
21.06
5th. FLOOR PLAN
409
OFFICE
6.29 X 12.13
RERA CARPET AREA
54.54 SMT.
408
OFFICE
6.29 X 10.03
RERA CARPET AREA
63.77 SMT.
407
OFFICE
4.17 X 12.13
RERA CARPET AREA
51.38 SMT.
406
OFFICE
4.17 X 12.13
RERA CARPET AREA
48.69 SMT.
405
OFFICE
4.12 X 12.13
RERA CARPET AREA
48.08 SMT.
404
OFFICE
4.12 X 12.13
RERA CARPET AREA
48.49 SMT.
403
OFFICE
4.17 X 12.13
RERA CARPET AREA
48.69 SMT.
402
OFFICE
8.39 X 10.03
RERA CARPET AREA
92.91 SMT.
401
OFFICE
6.69 X 5.00
RERA CARPET AREA
50.17 SMT.
4th. FLOOR PLAN

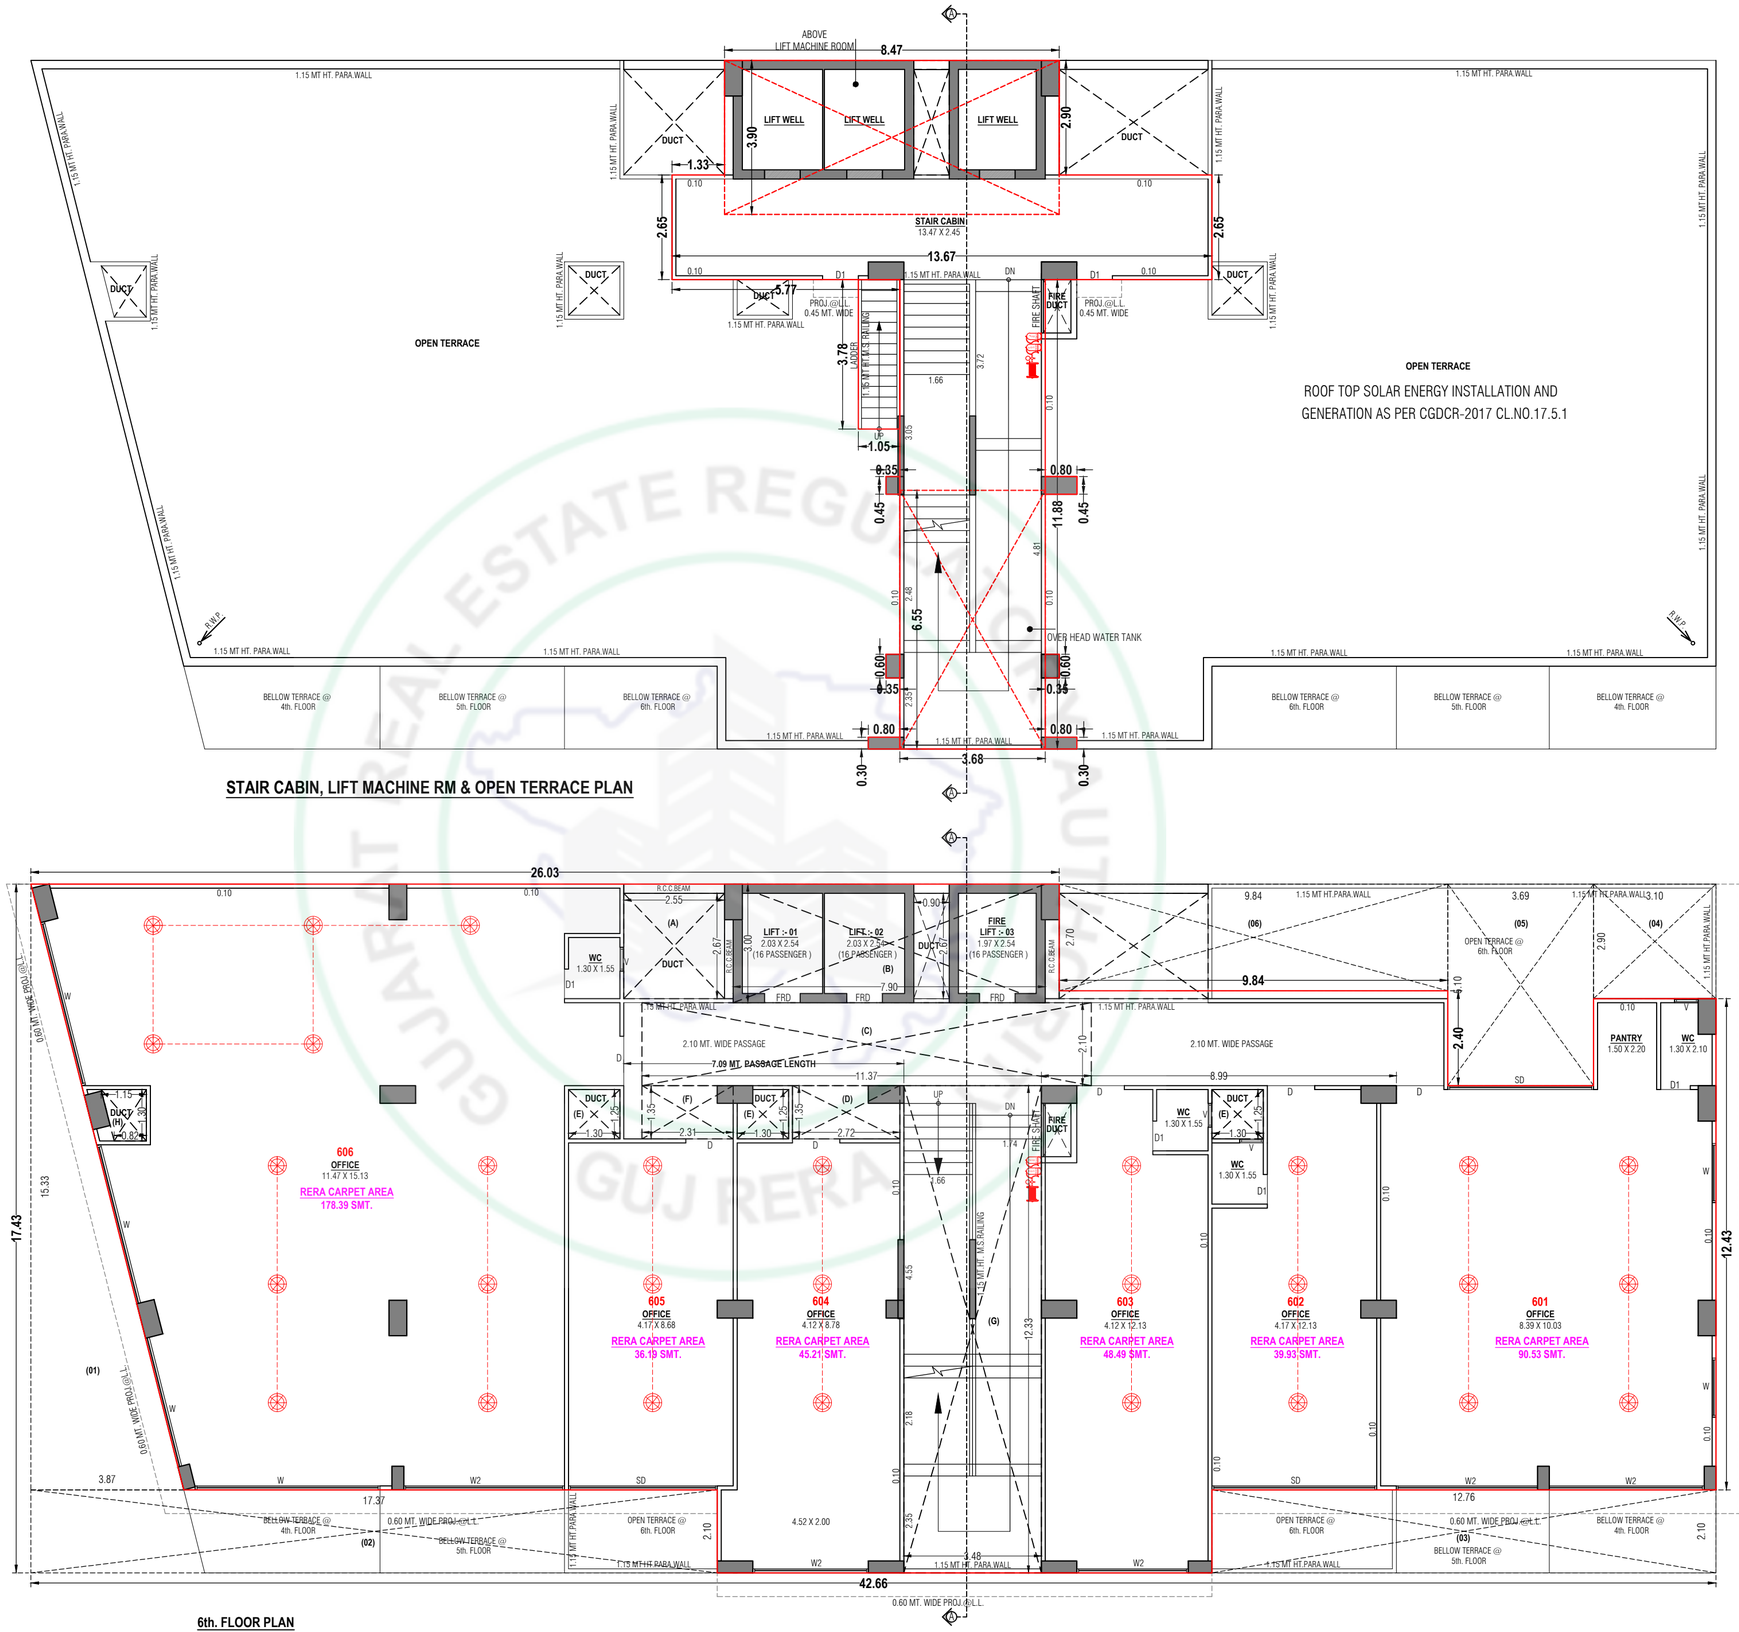

ABOVE
LIFT MACHINE ROOM
8.47
LIFT WELL
LIFT WELL
LIFT WELL
3.90
2.90
DUCT
DUCT
1.33
0.10
0.10
STAIR CABIN
13.47 X 2.45
2.65
2.65
13.67
1.15 MT HT. PARA.WALL
DUCT
DUCT
DUCT
DUCT
5.77
D1
PROJ.@L.L.
0.45 MT. WIDE
DN
FIRE SHAFT
FIRE DUCT
D1
PROJ.@L.L.
0.45 MT. WIDE
OPEN TERRACE
3.78
1.66
3.72
1.05
0.35
0.80
0.45
0.45
11.88
OPEN TERRACE
ROOF TOP SOLAR ENERGY INSTALLATION AND
GENERATION AS PER CGDCR-2017 CL.NO.17.5.1
R.W.P
R.W.P
OVER HEAD WATER TANK
6.55
0.60
0.35
0.60
0.35
BELLOW TERRACE @
4th. FLOOR
BELLOW TERRACE @
5th. FLOOR
BELLOW TERRACE @
6th. FLOOR
BELLOW TERRACE @
6th. FLOOR
BELLOW TERRACE @
5th. FLOOR
BELLOW TERRACE @
4th. FLOOR
0.80
0.80
3.68
0.30
0.30
STAIR CABIN, LIFT MACHINE RM & OPEN TERRACE PLAN
26.03
0.10
0.10
R.C.C.BEAM
2.55
(A)
WC
1.30 X 1.55
DUCT
LIFT :- 01
2.03 X 2.54
(16 PASSENGER)
LIFT :- 02
2.03 X 2.54
(16 PASSENGER)
(B)
7.90
FIRE
LIFT :- 03
1.97 X 2.54
(16 PASSENGER)
0.90
FRD
FRD
FRD
9.84
(06)
(05)
(04)
OPEN TERRACE @
6th. FLOOR
3.69
3.10
2.40
PANTRY
1.50 X 2.20
WC
1.30 X 2.10
SD
2.10 MT. WIDE PASSAGE
2.10 MT. WIDE PASSAGE
7.09 MT. PASSAGE LENGTH
(C)
11.37
8.99
(E)
(F)
(E)
(D)
(E)
1.30
2.31
1.30
2.72
1.30
WC
1.30 X 1.55
WC
1.30 X 1.55
606
OFFICE
11.47 X 15.13
RERA CARPET AREA
178.39 SMT.
605
OFFICE
4.17 X 8.68
RERA CARPET AREA
36.19 SMT.
604
OFFICE
4.12 X 8.78
RERA CARPET AREA
45.21 SMT.
603
OFFICE
4.12 X 12.13
RERA CARPET AREA
48.49 SMT.
602
OFFICE
4.17 X 12.13
RERA CARPET AREA
39.93 SMT.
601
OFFICE
8.39 X 10.03
RERA CARPET AREA
90.53 SMT.
(G)
12.33
4.55
4.55 MT HT. RAILINGS
FIRE DUCT
FIRE SHAFT
UP
DN
1.4
7.66
17.43
15.33
12.43
(01)
0.60 MT. WIDE PROJ.@L.L.
0.60 MT. WIDE PROJ.@L.L.
3.87
17.37
12.76
(02)
(03)
OPEN TERRACE @
6th. FLOOR
4.52 X 2.00
BELLOW TERRACE @
4th. FLOOR
BELLOW TERRACE @
5th. FLOOR
0.60 MT. WIDE PROJ.@L.L.
BELLOW TERRACE @
5th. FLOOR
BELLOW TERRACE @
4th. FLOOR
42.66
0.60 MT. WIDE PROJ.@L.L.
6th. FLOOR PLAN

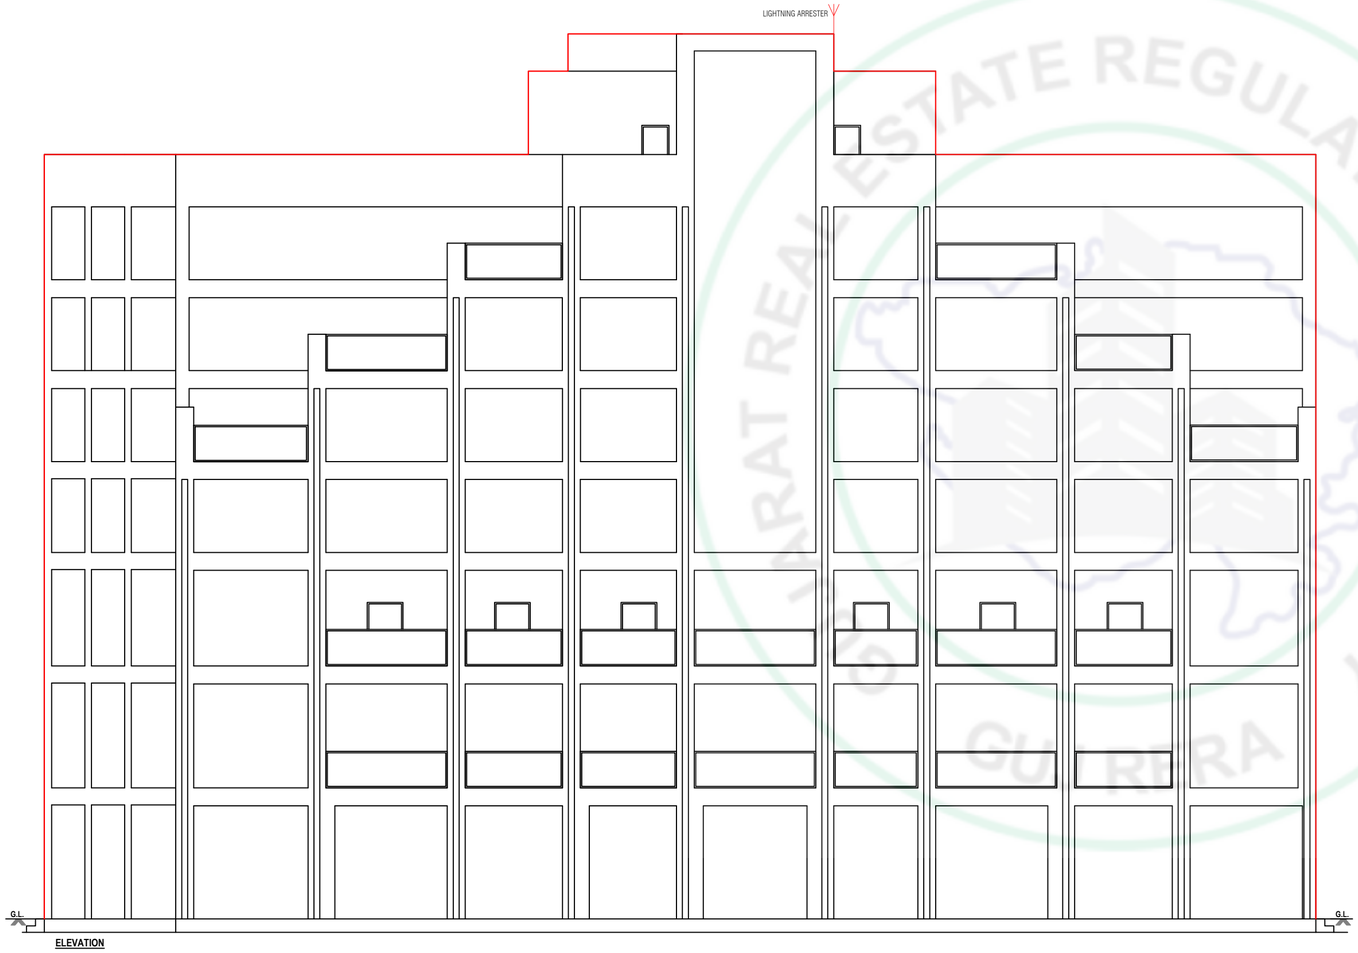

ELEVATION

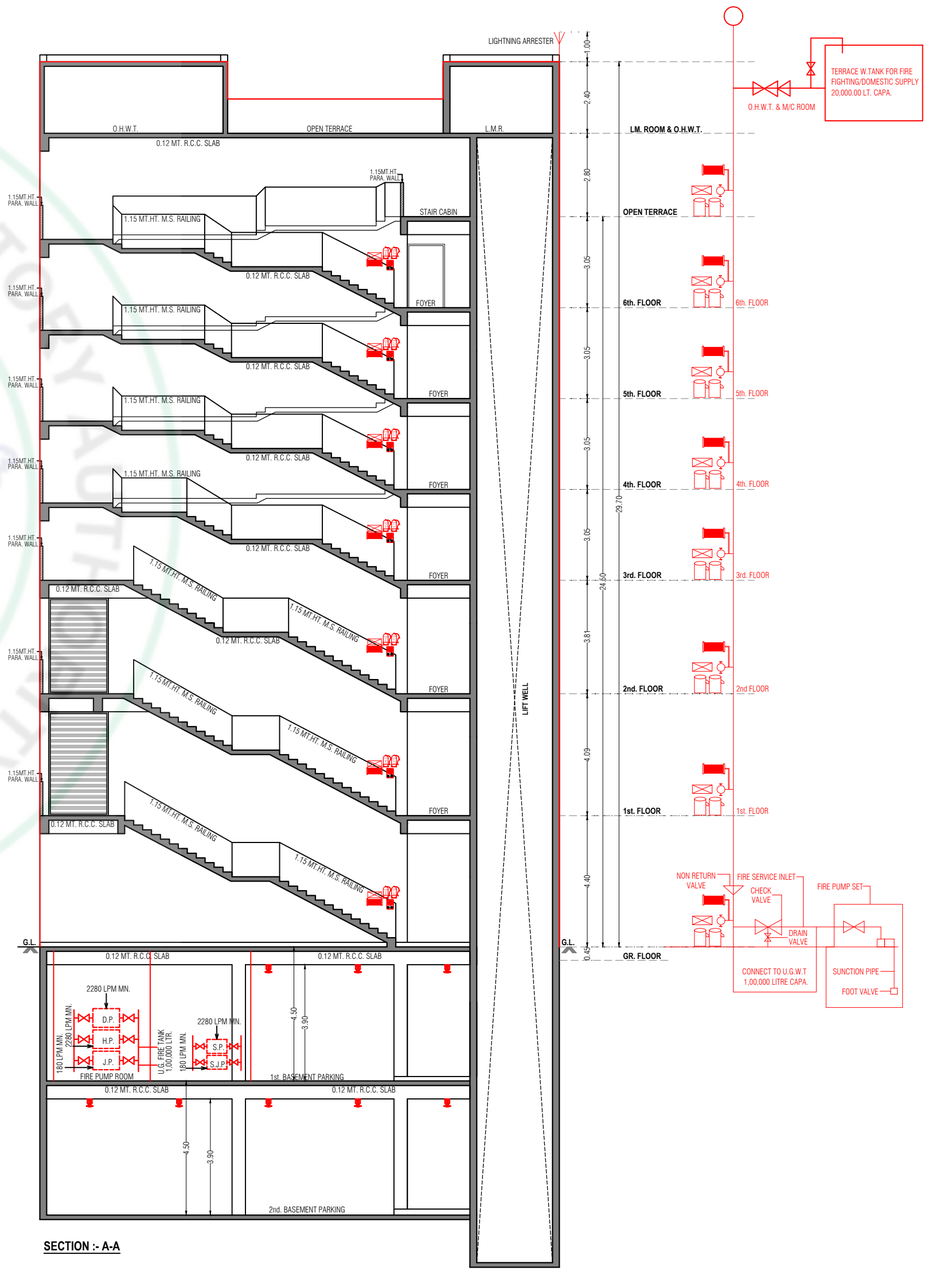

SECTION :- A-A

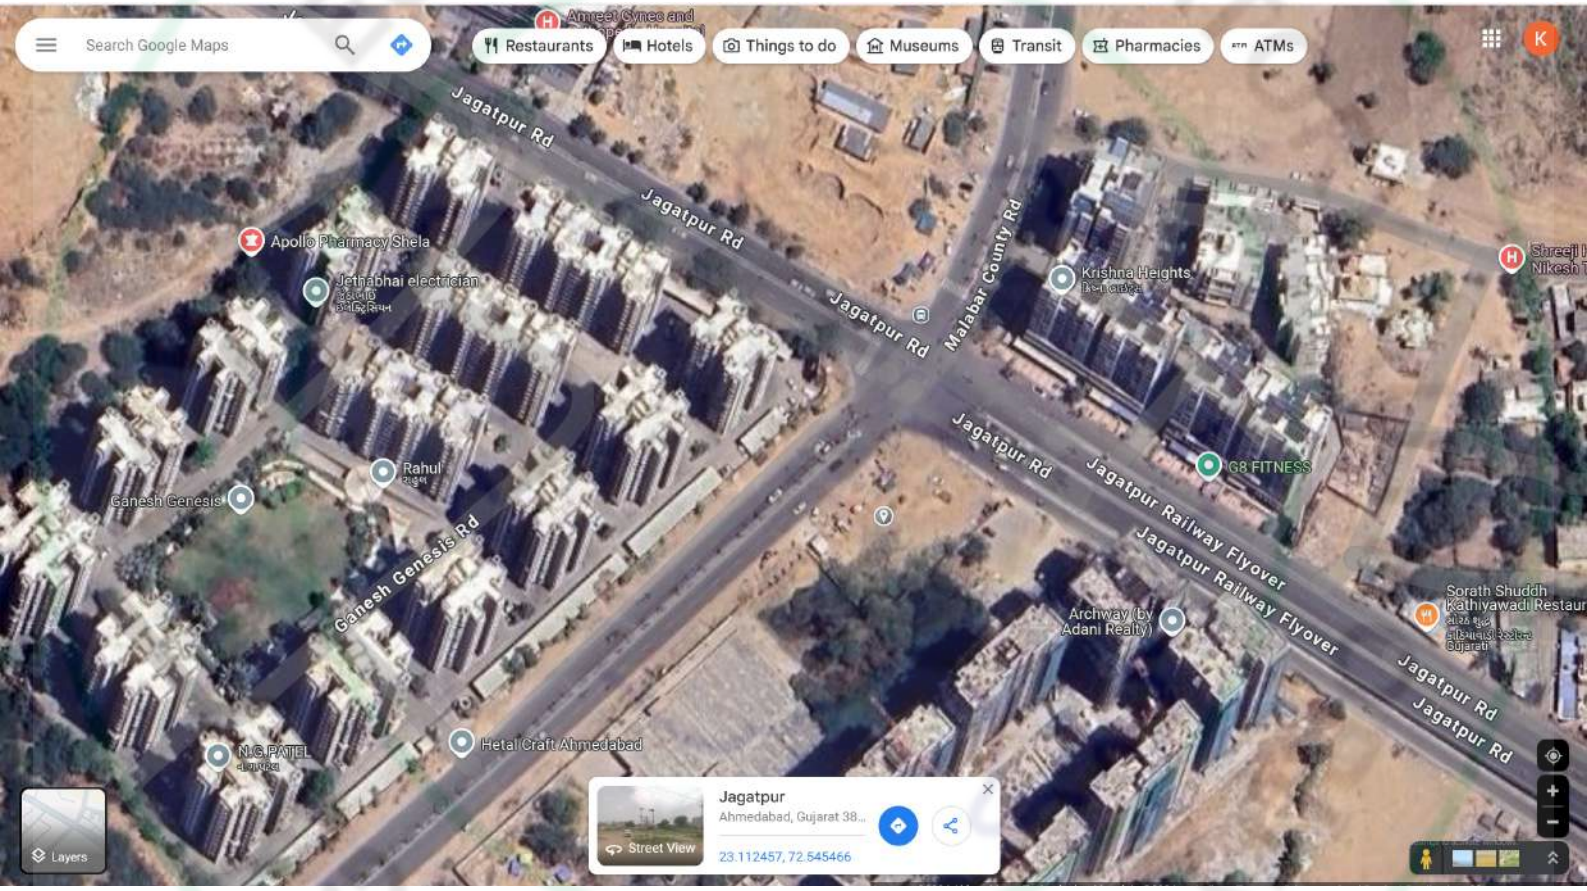

ESTATE REGULA
GUJ RERA