



## SHREE HARI BLOSSOM

Opp. Shree Hari Heaven, Nr Shivam Bungalows,  
B/h Baliyadev Temple, Lambha Road, Lambha, Ahmedabad



Developer :  
**NEELKANTH**  
DEVELOPERS

-: CONTACT :-

**M :- 76001 13811, 97266 32376**

**E :- shreehariblessing@gmail.com**

DON'T WAIT  
GET YOUR  
**DREAM**  
BUNGALOWS



## SHREE HARI BLOSSOM

4 BHK PREMIUM BUNGALOWS



WELCOME TO A  
WHOLESOME LIFESTYLE WITH  
AN ETHEREAL ENTRANCE.



DESIGNED  
ENTRANCE



CHILDREN  
PLAY AREA



SECURITY CABIN



LANDSCAPE  
GARDEN



CCTV CAMERA



SENIOR CITIZEN  
AREA




24 HRS WATER





## FAVORABLE FEATURES FOR LEISURELY LIFESTYLE.

Here you will witness the finest features that will help you on daily basis to have a luxury lifestyle. At **SHREE HARI BLOSSOM** we are providing features that are truly advantageous in terms of your comfort and convenience.

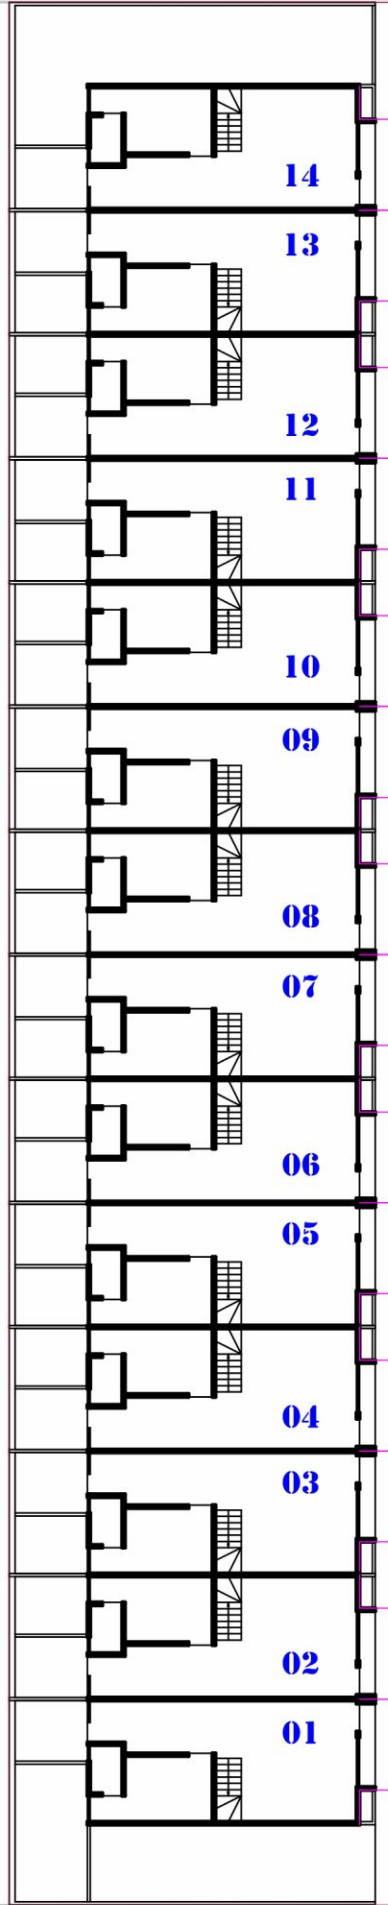

7.51 MT. WIDE INTERNAL ROAD ACCESS ROAD

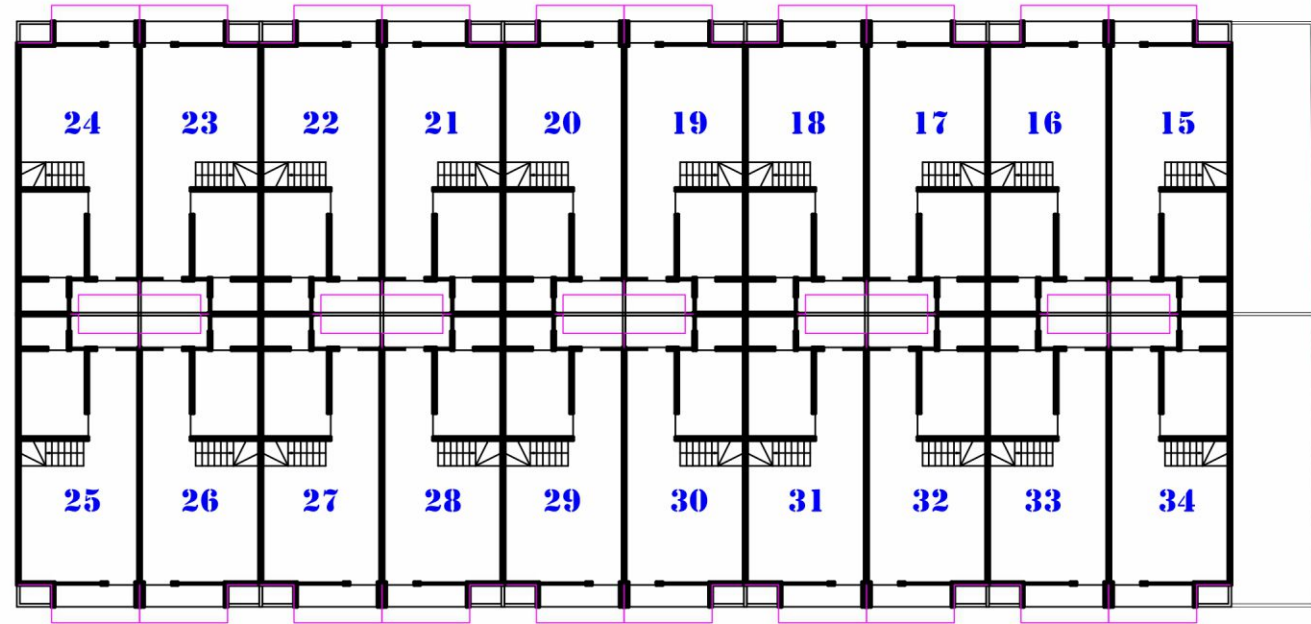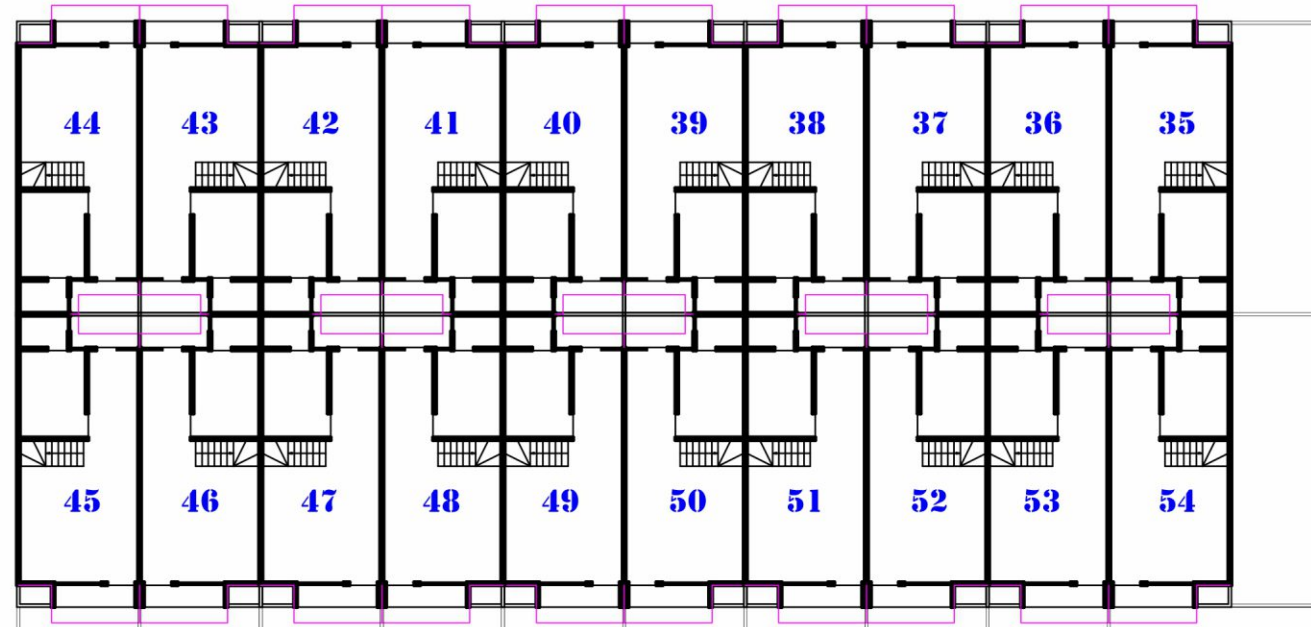

12.00 MT. WIDE ROAD


COMMON PLOT

7.51 MT. WIDE INTERNAL ROAD ACCESS ROAD


6.29 MT. WIDE INTERNAL ROAD ACCESS ROAD




LAYOUT PLAN  
LAYOUT PLAN

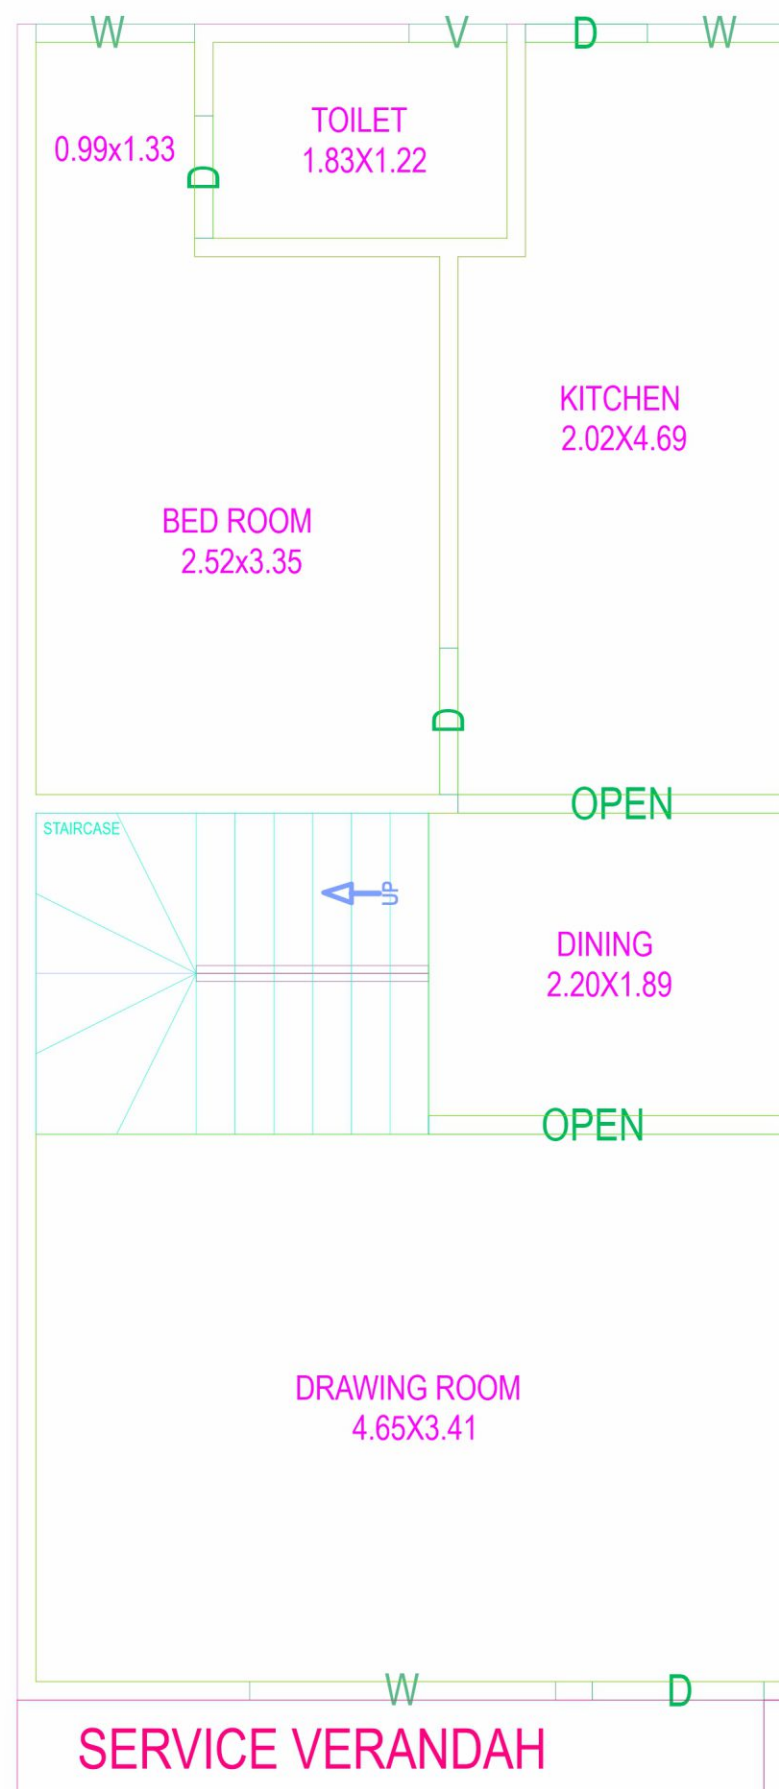

GROUND FLOOR PLAN

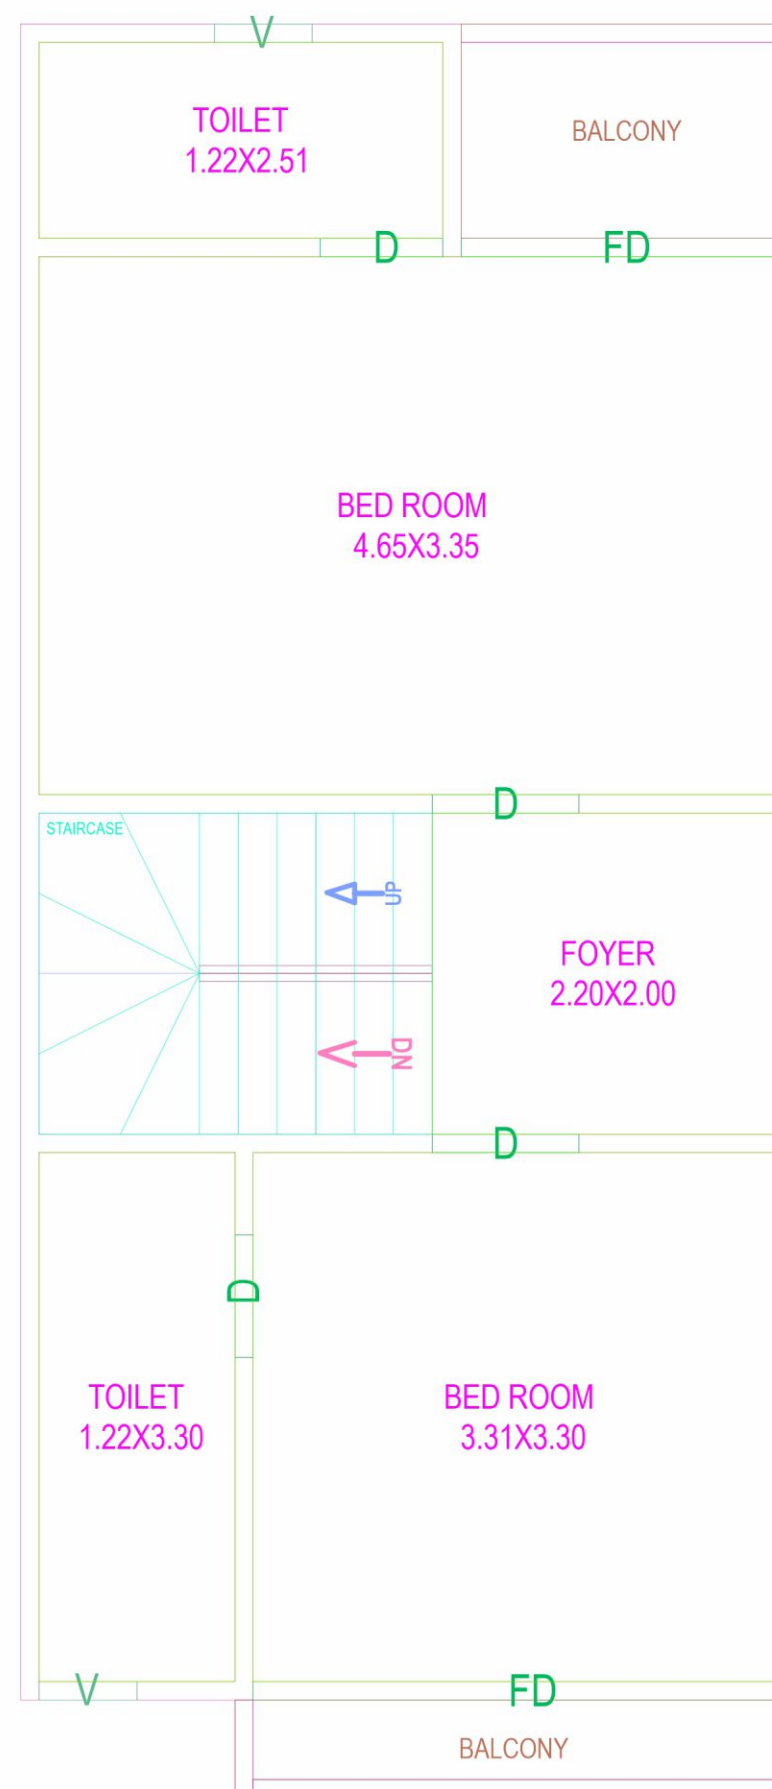


FIRST FLOOR PLAN

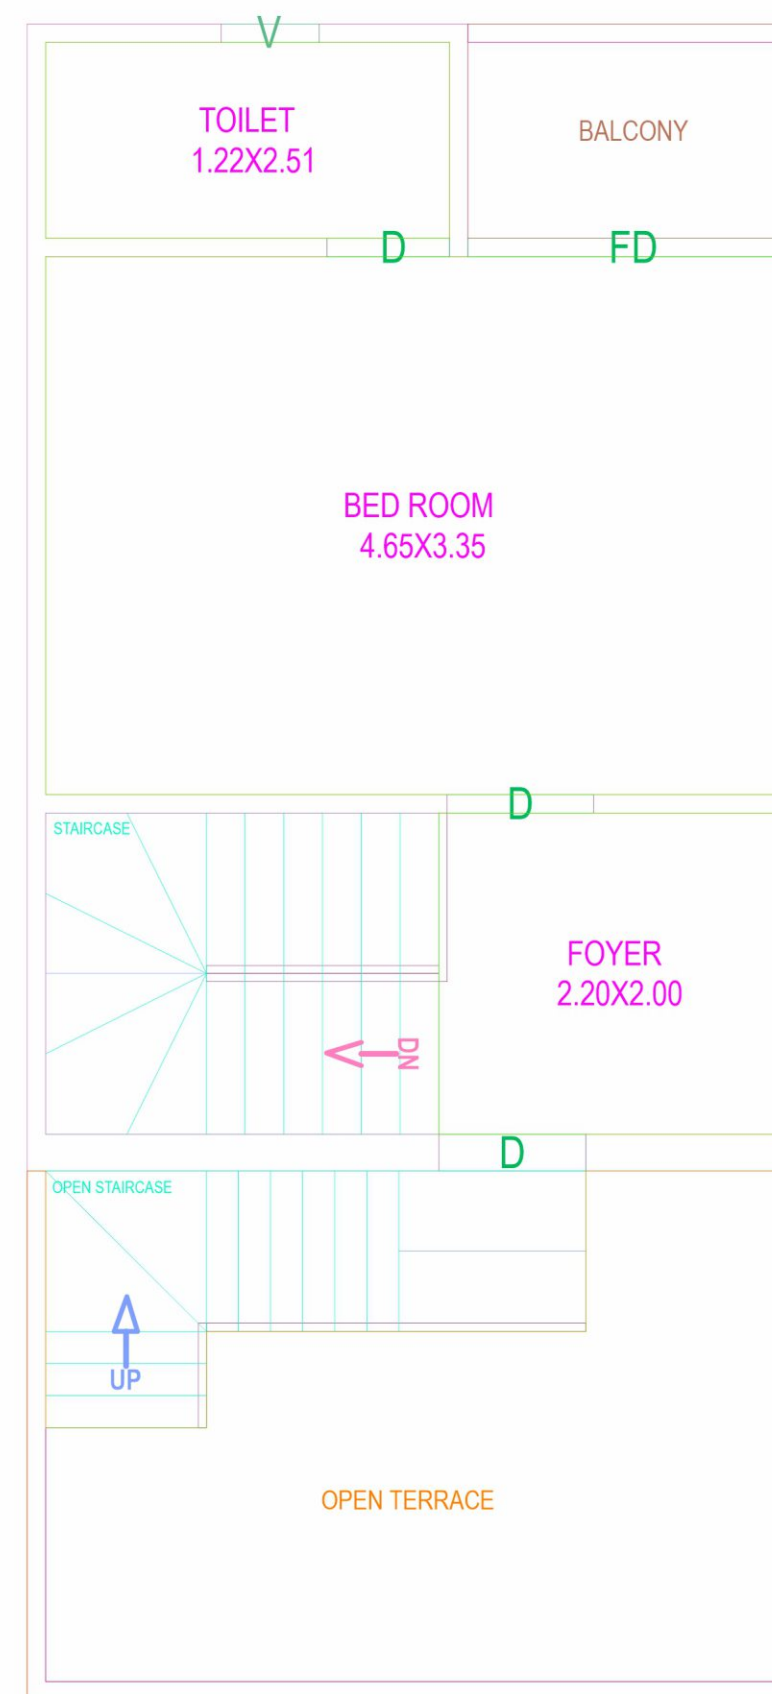


SECOND FLOOR PLAN




TYPE\_A UNIT\_01  
4 BHK

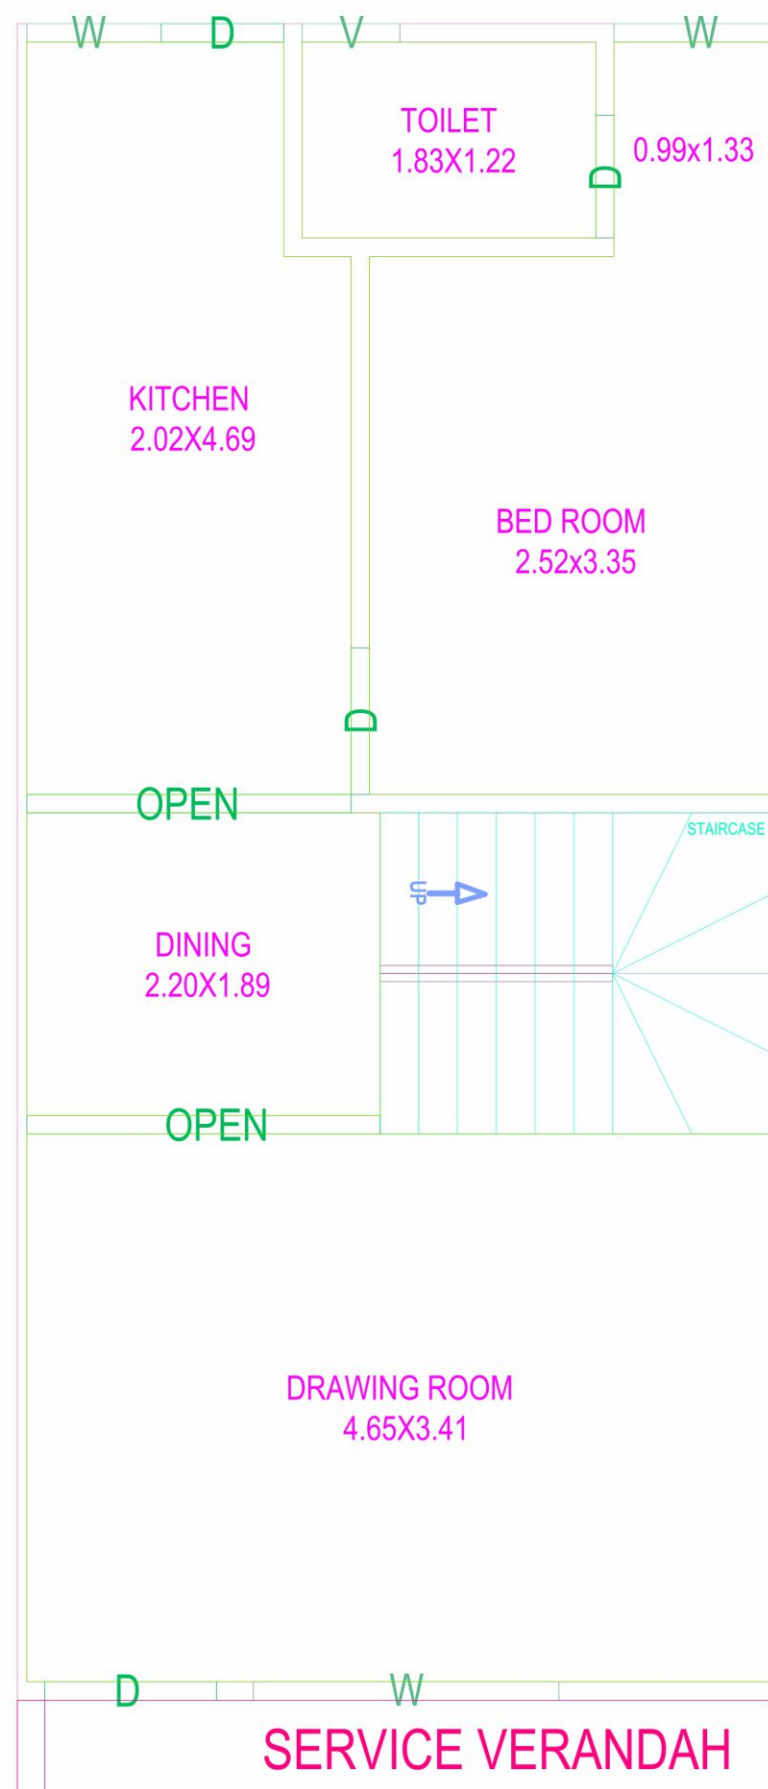

GROUND FLOOR PLAN

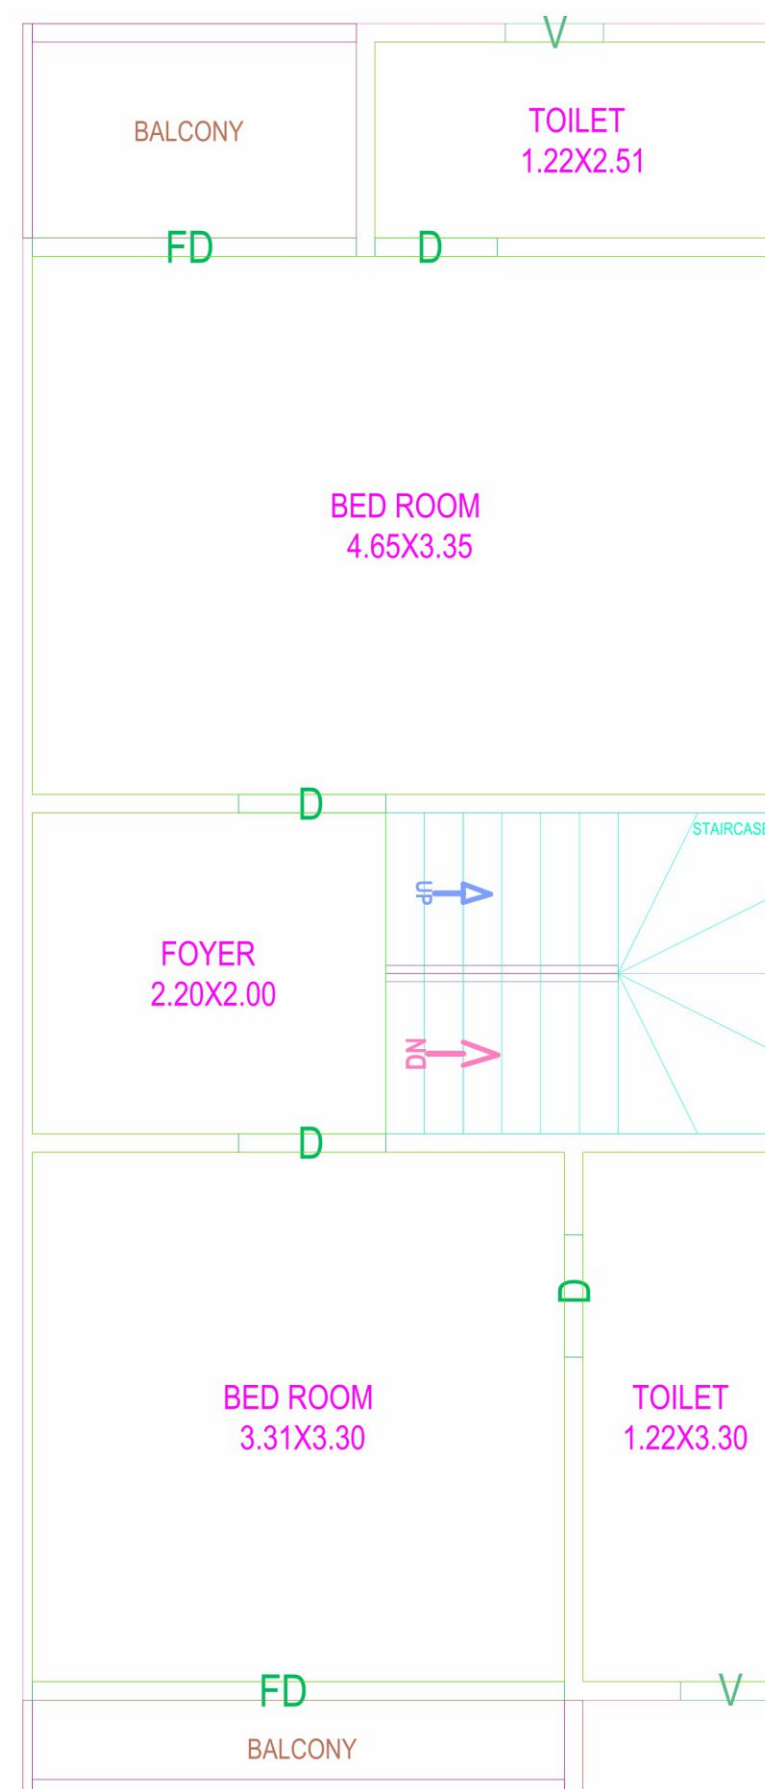

FIRST FLOOR PLAN

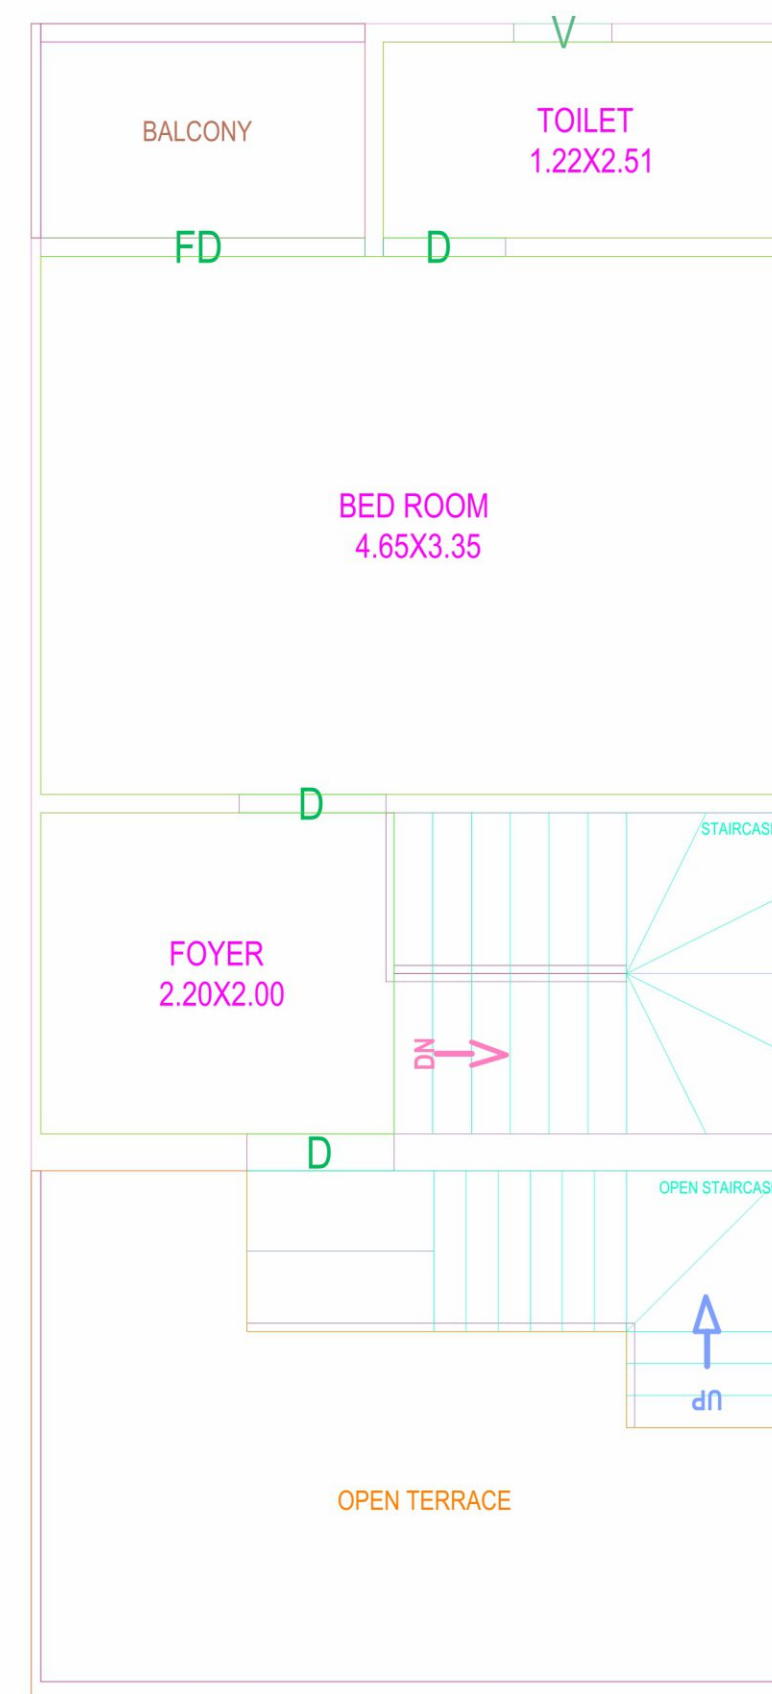


SECOND FLOOR PLAN




TYPE\_B UNIT\_02, 04, 06, 08, 10, 12


4 BHK

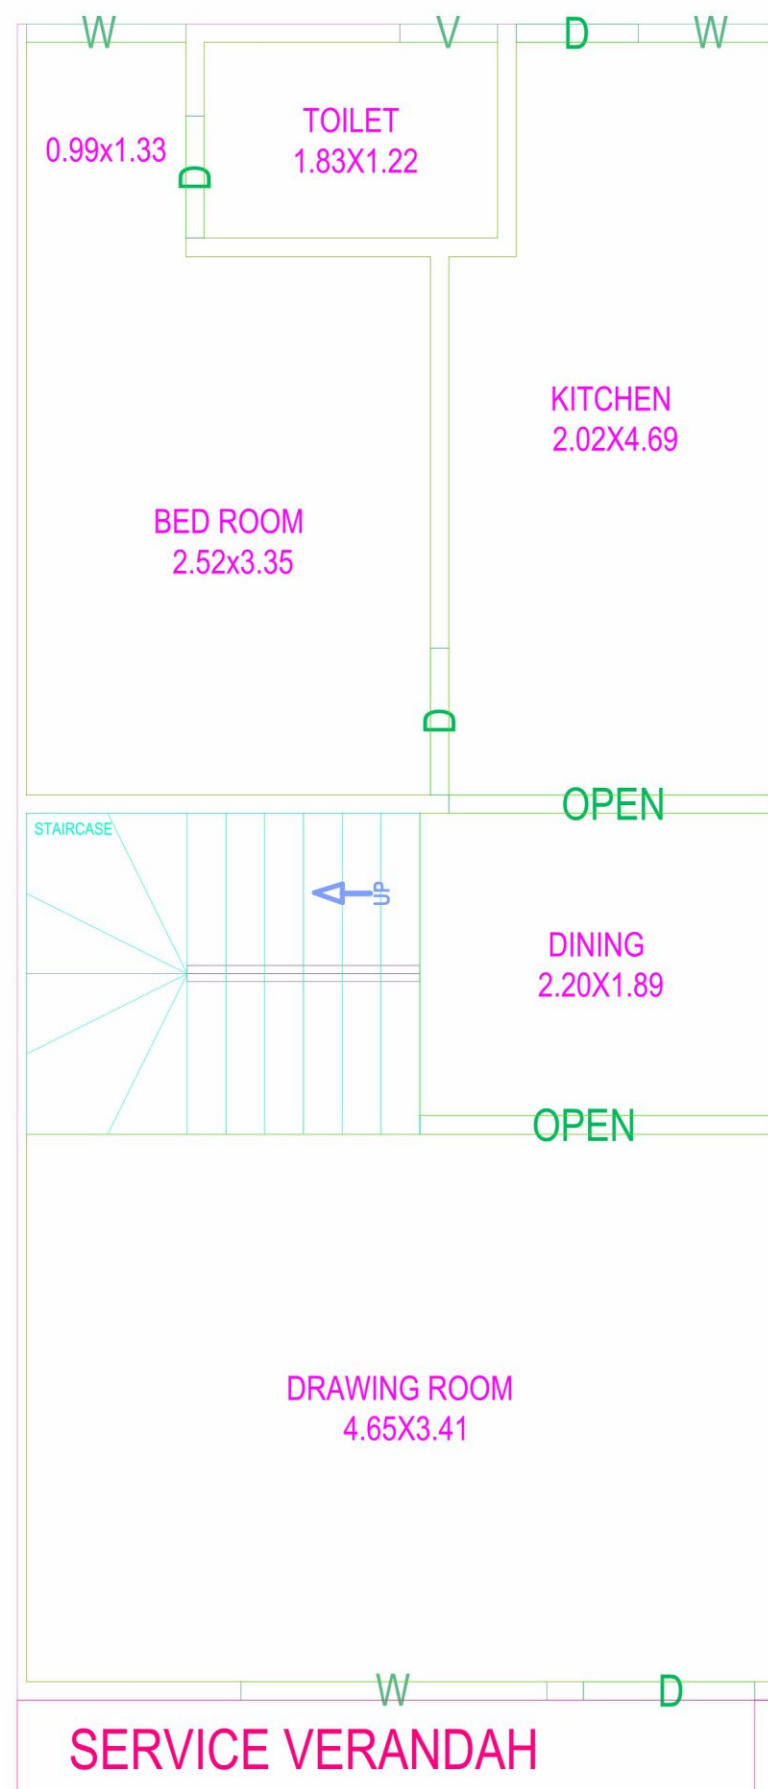

GROUND FLOOR PLAN

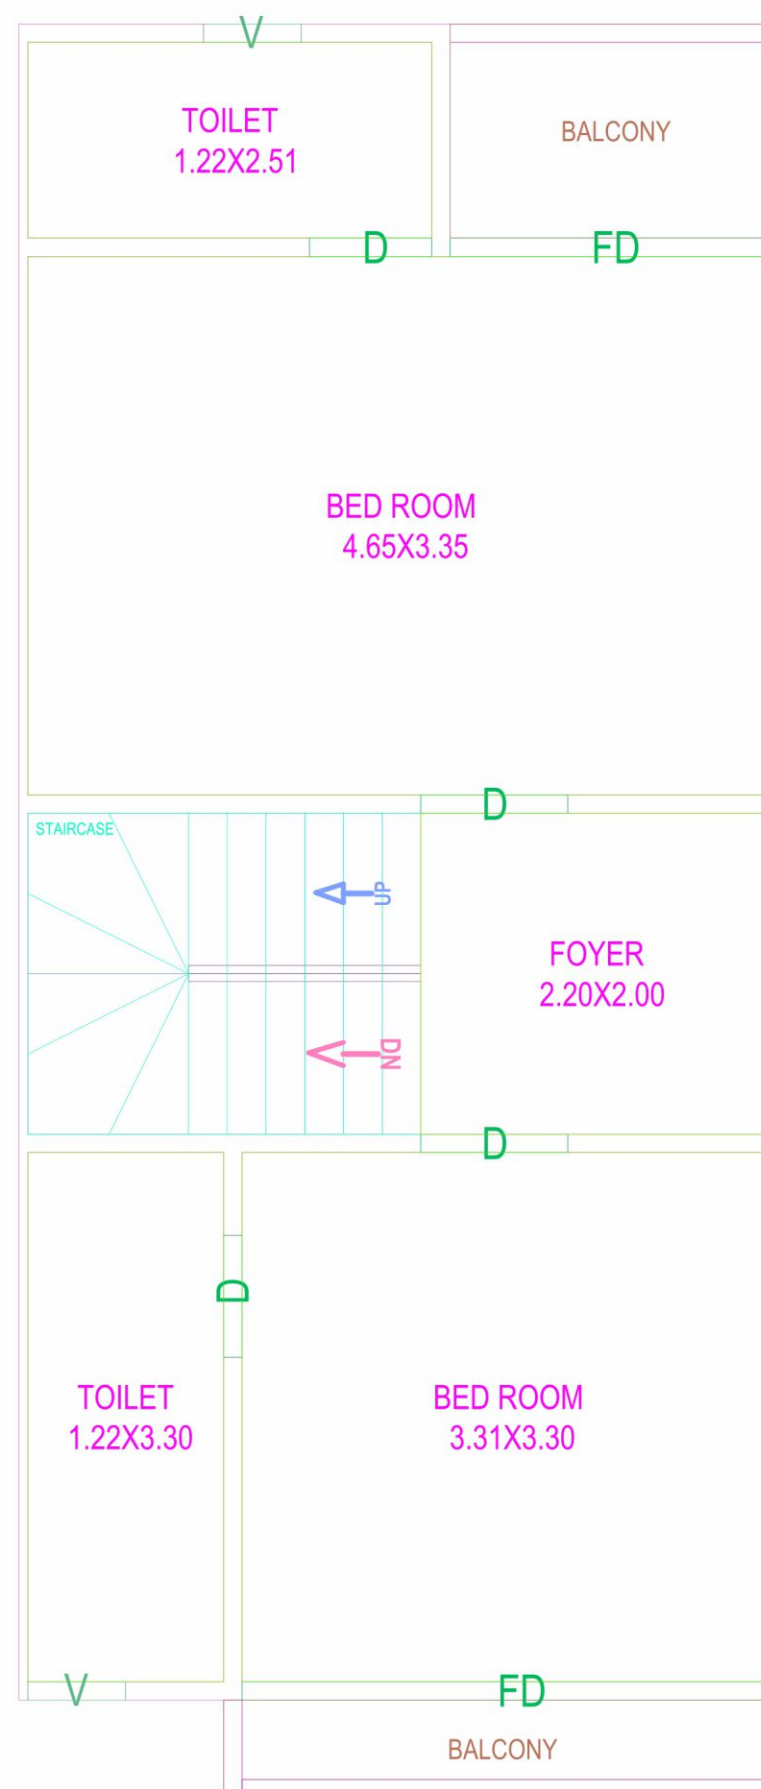

FIRST FLOOR PLAN

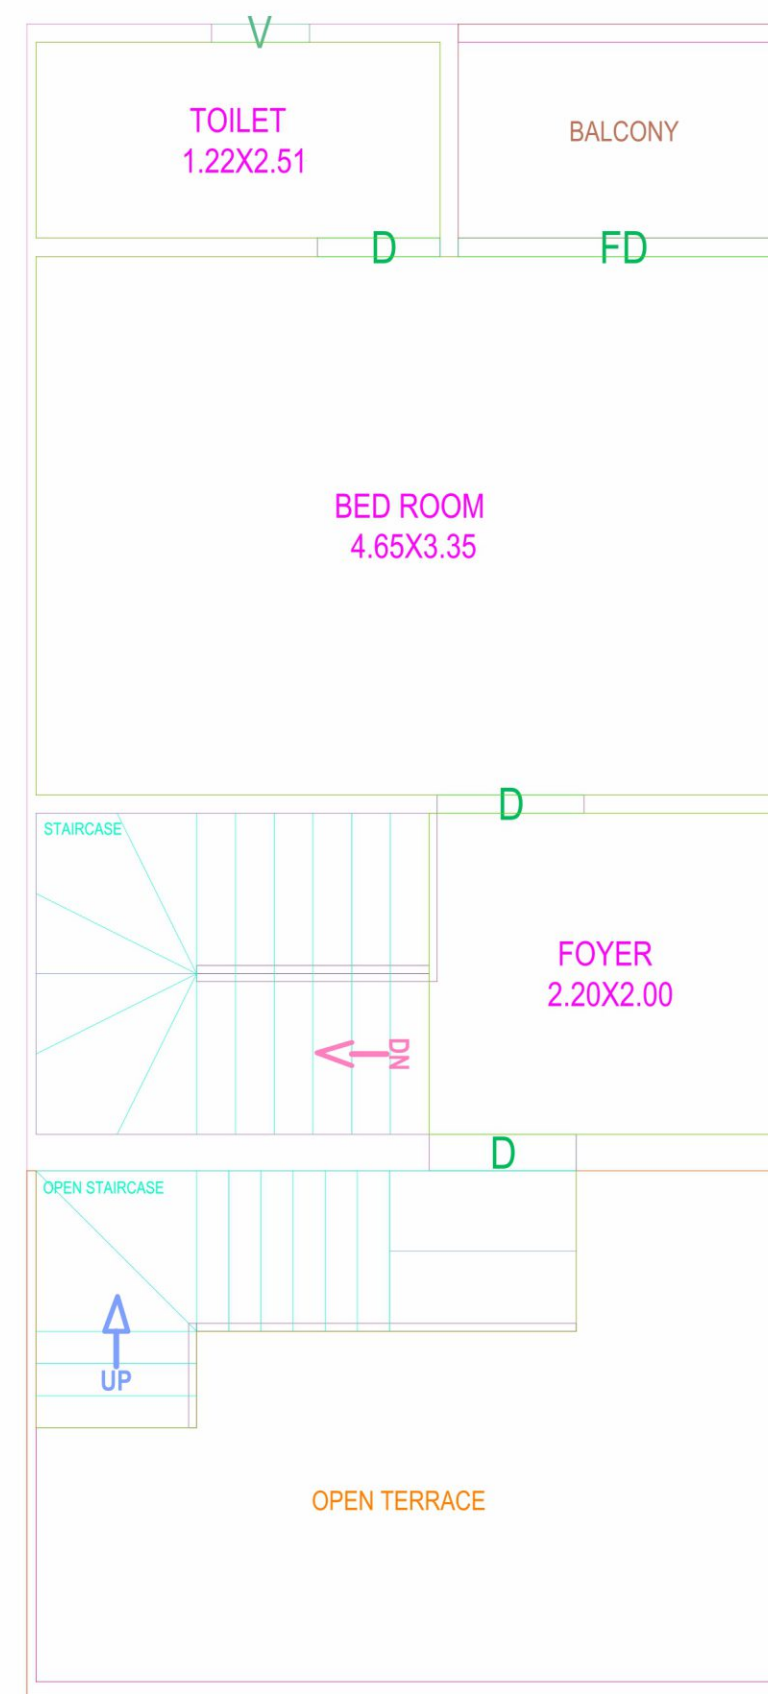


SECOND FLOOR PLAN




TYPE\_C UNIT\_03, 05, 07, 09, 11, 13


4 BHK

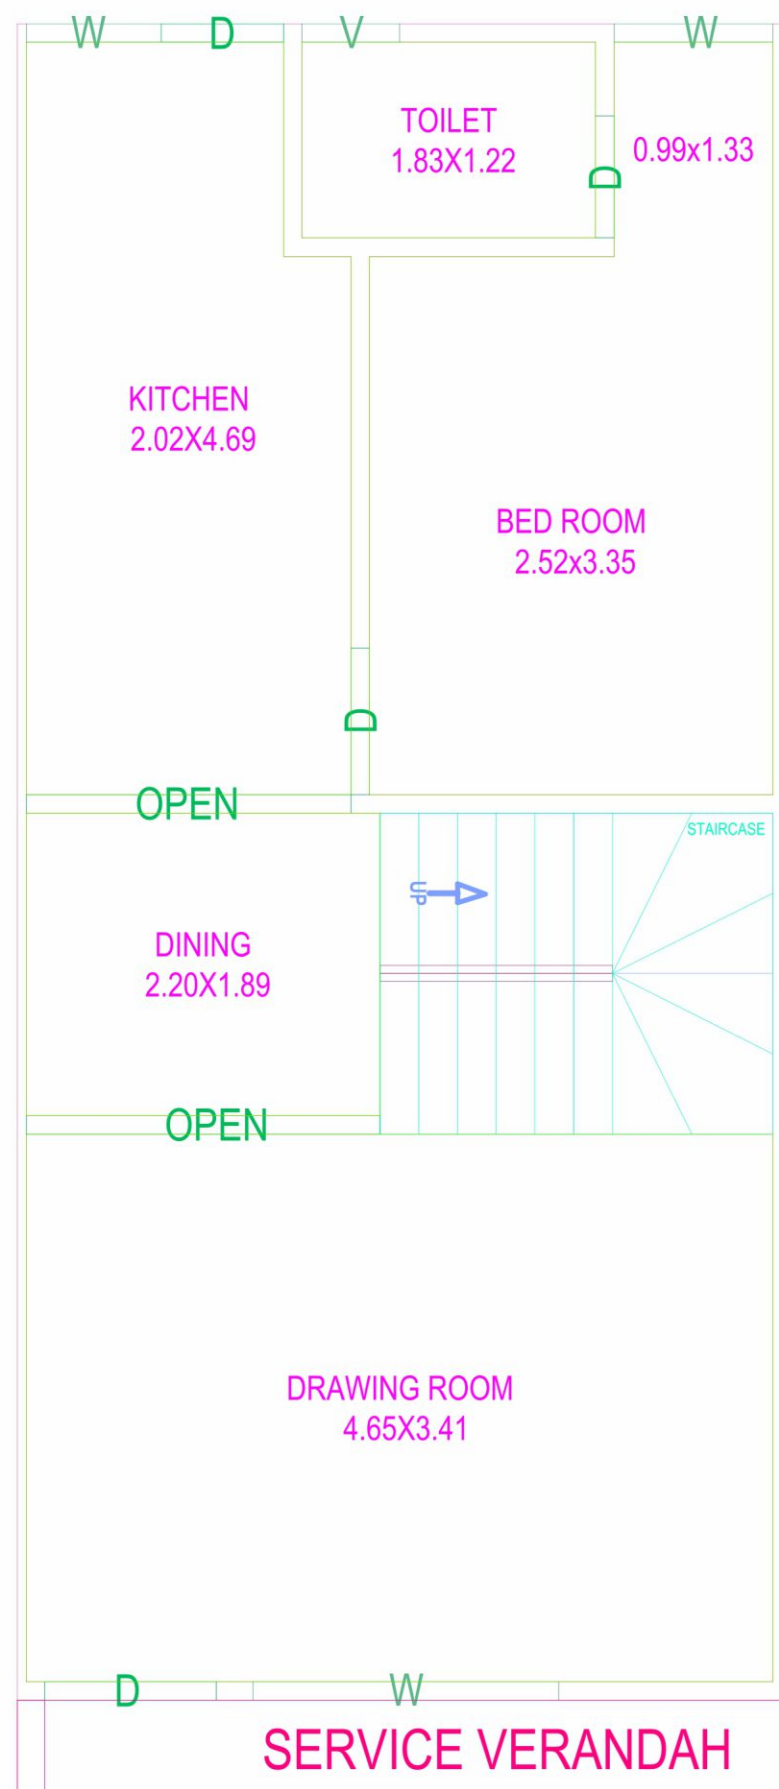

GROUND FLOOR PLAN

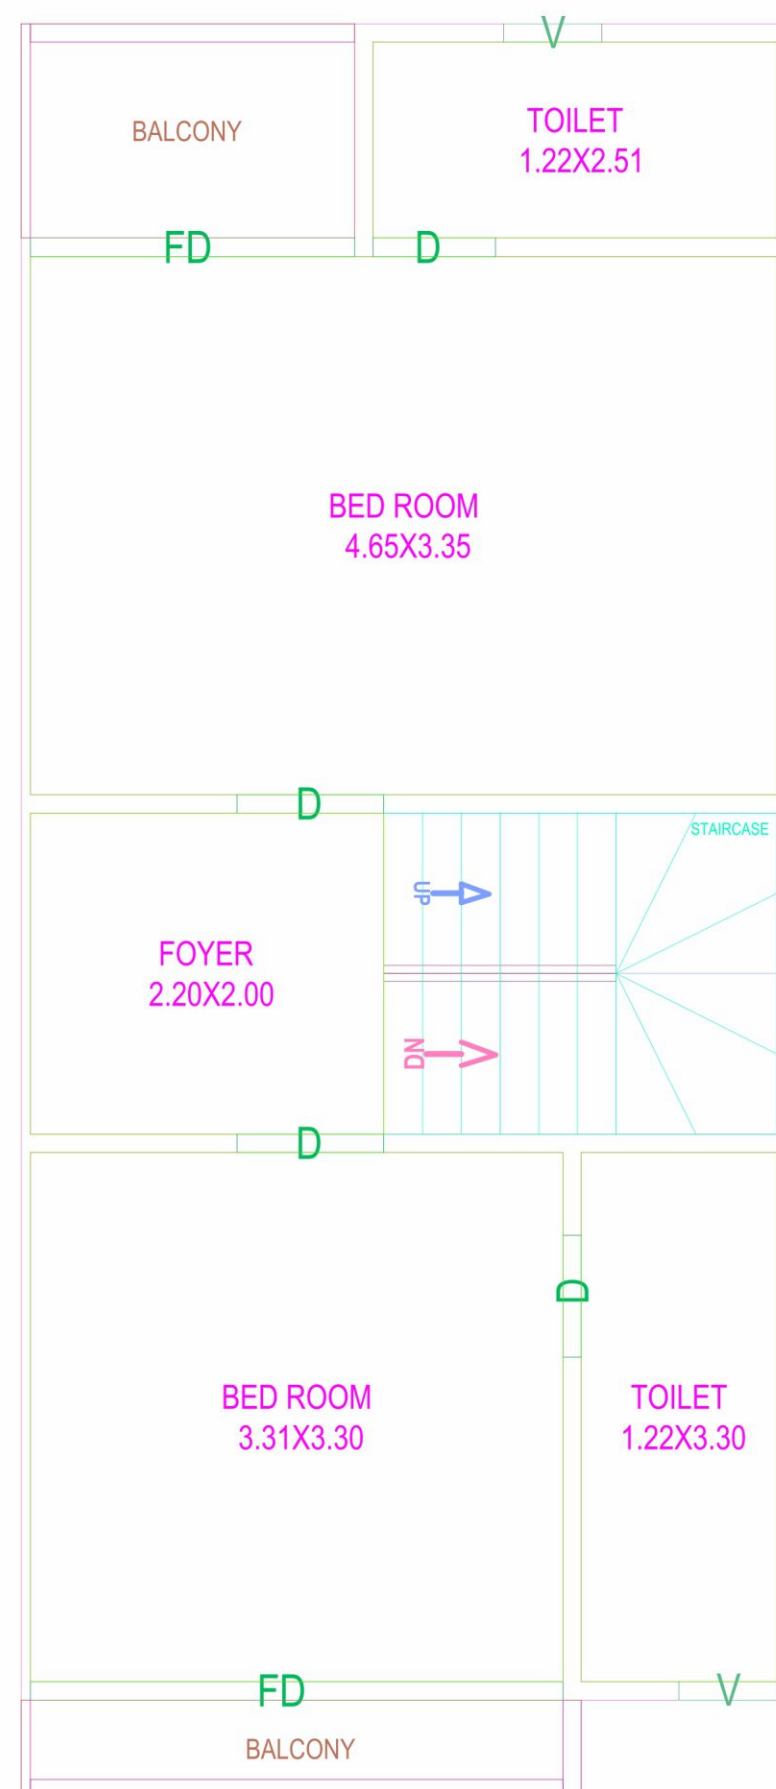


FIRST FLOOR PLAN

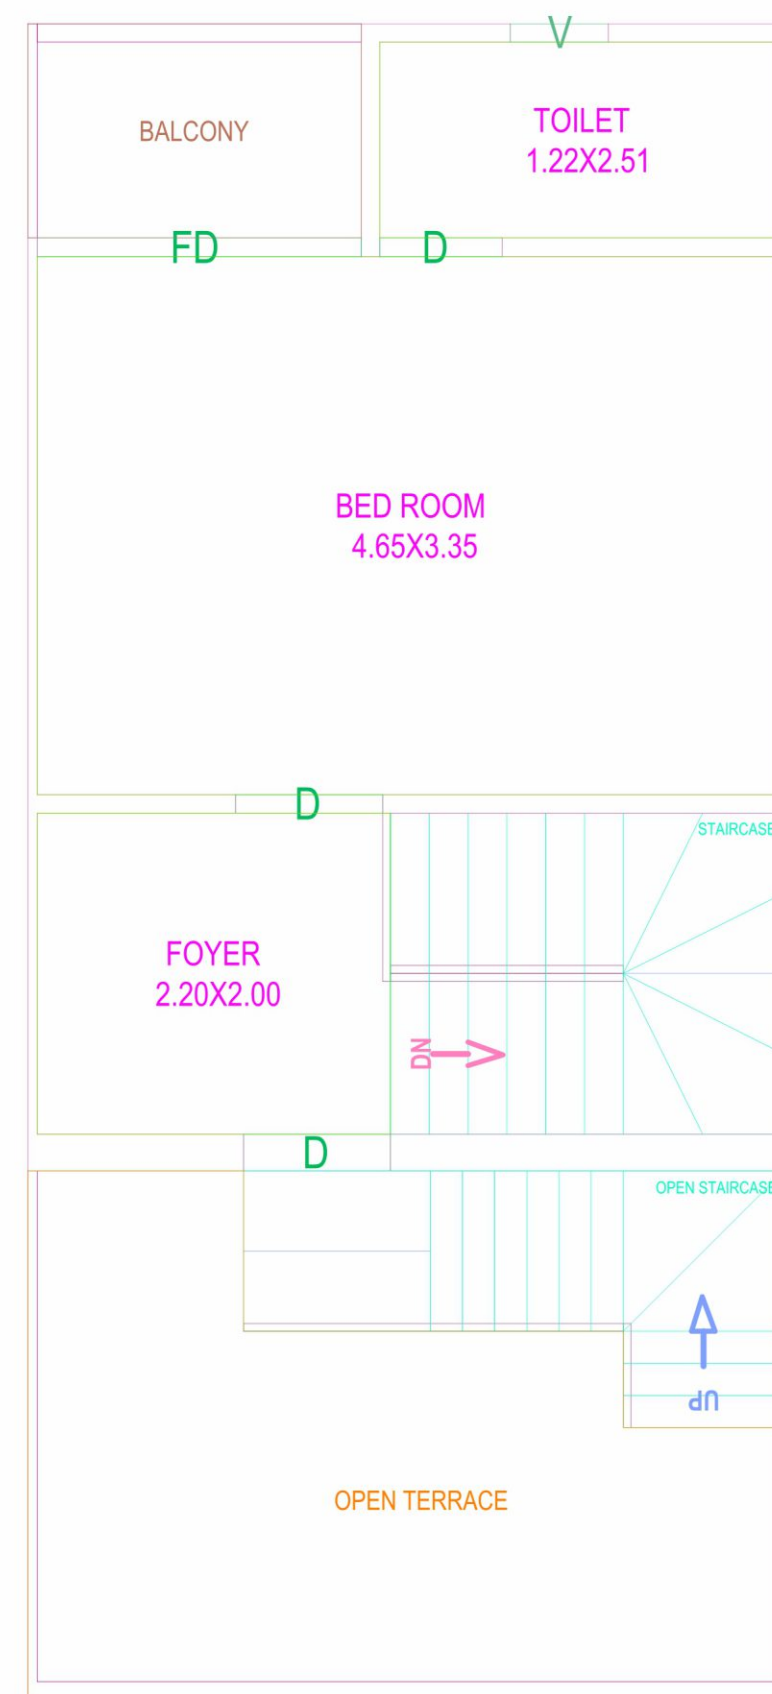


SECOND FLOOR PLAN




TYPE\_D UNIT\_14  
4 BHK

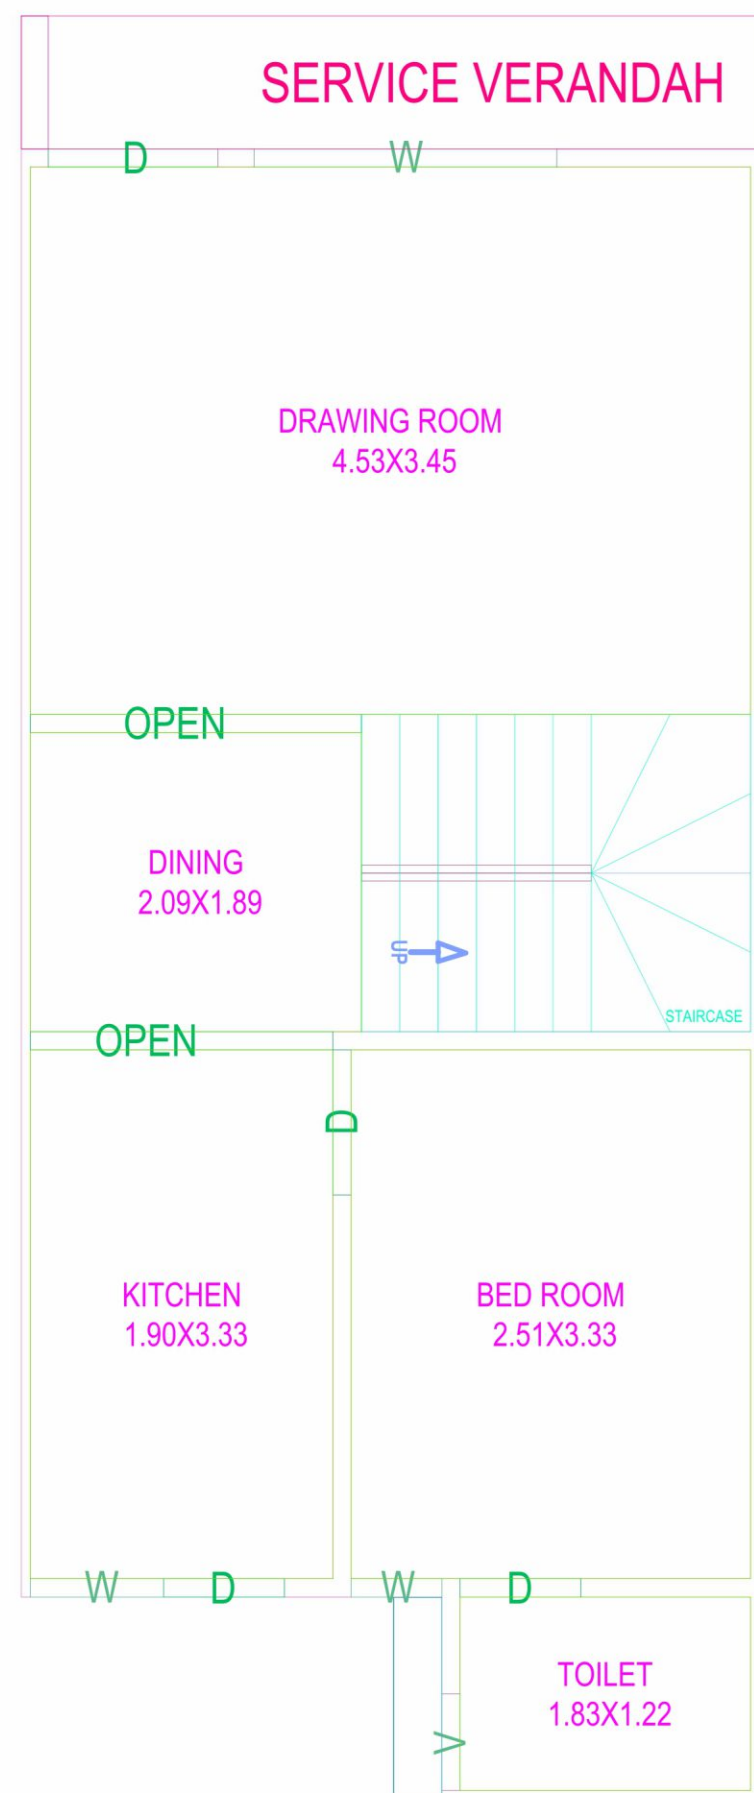

GROUND FLOOR PLAN

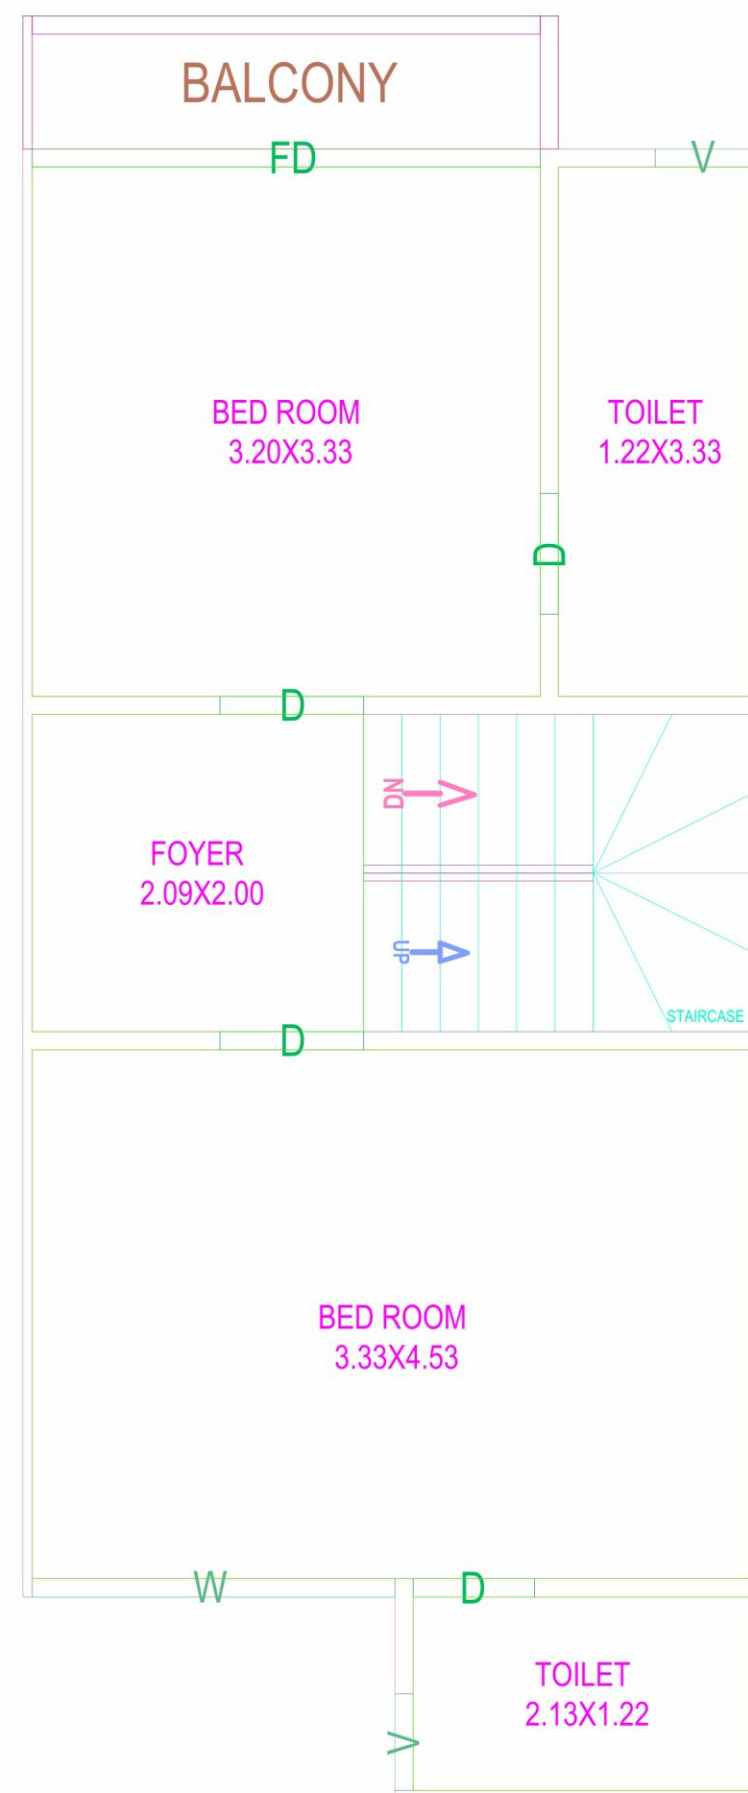

FIRST FLOOR PLAN

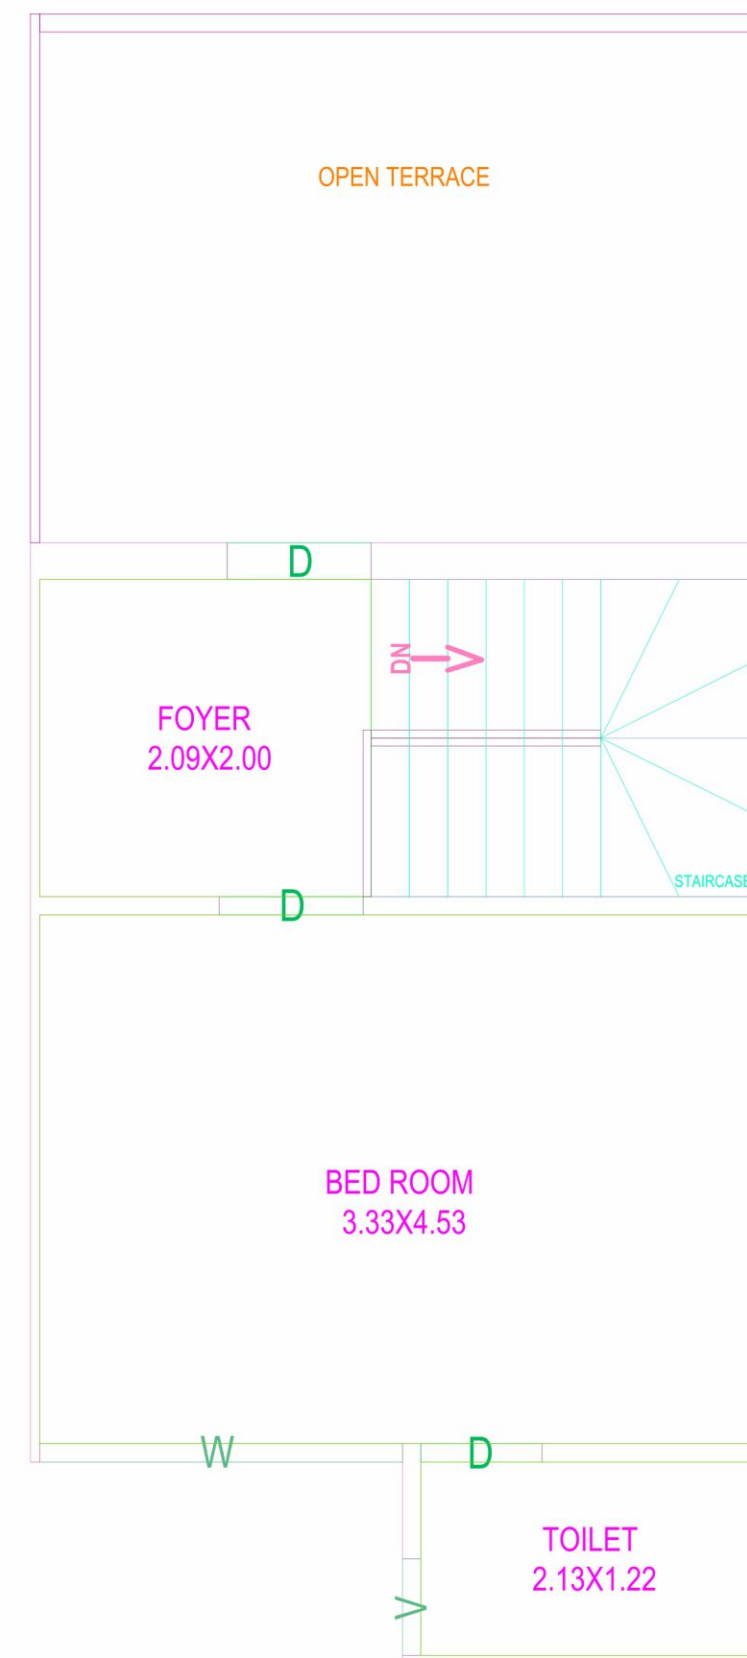


SECOND FLOOR PLAN




TYPE\_E UNIT\_15, 45


4 BHK

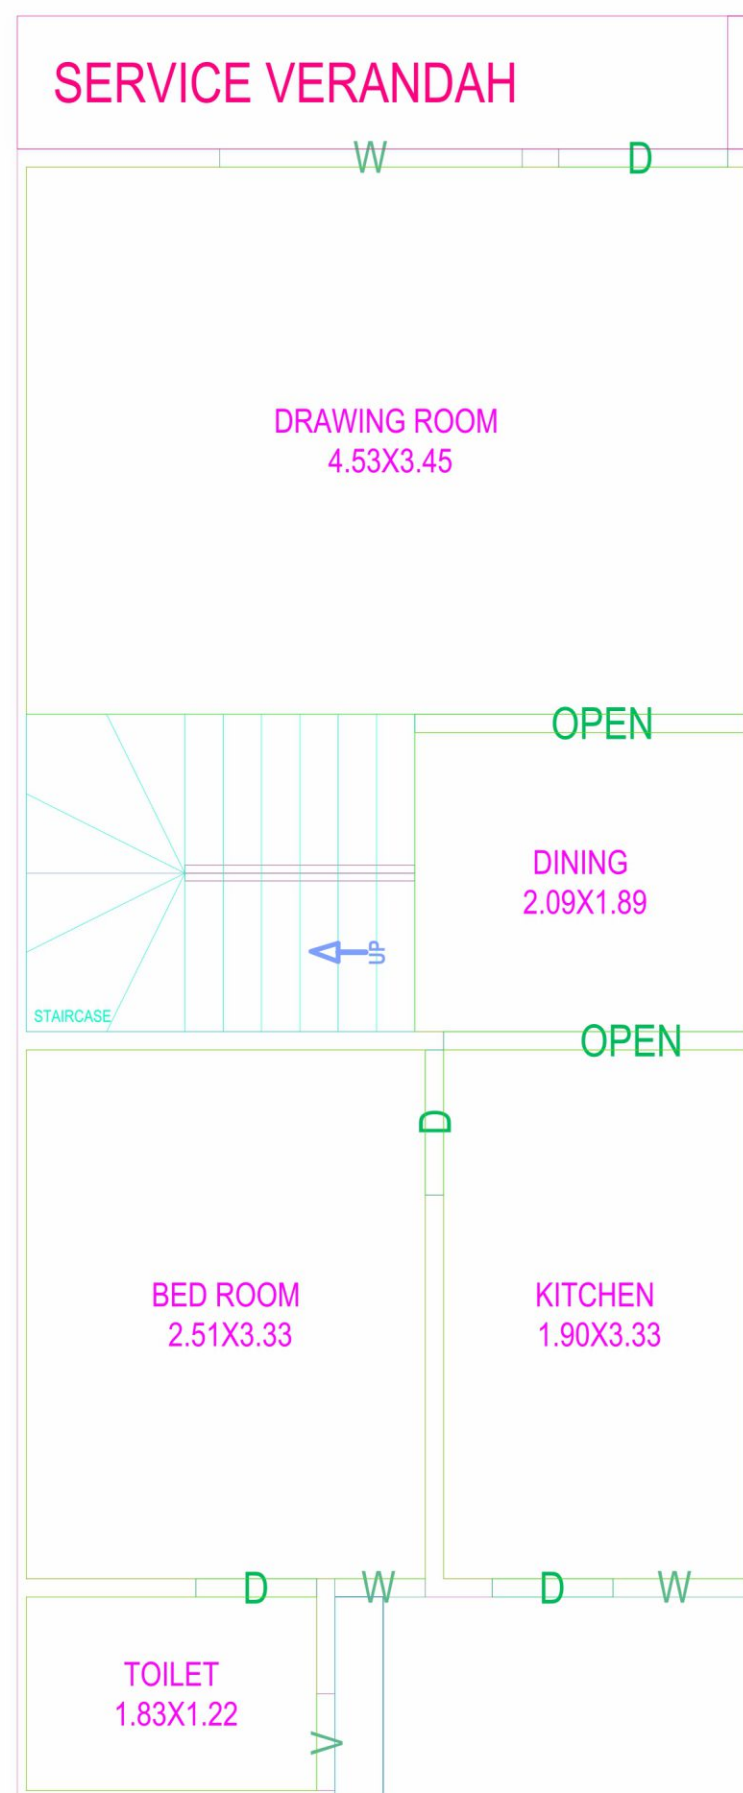

GROUND FLOOR PLAN

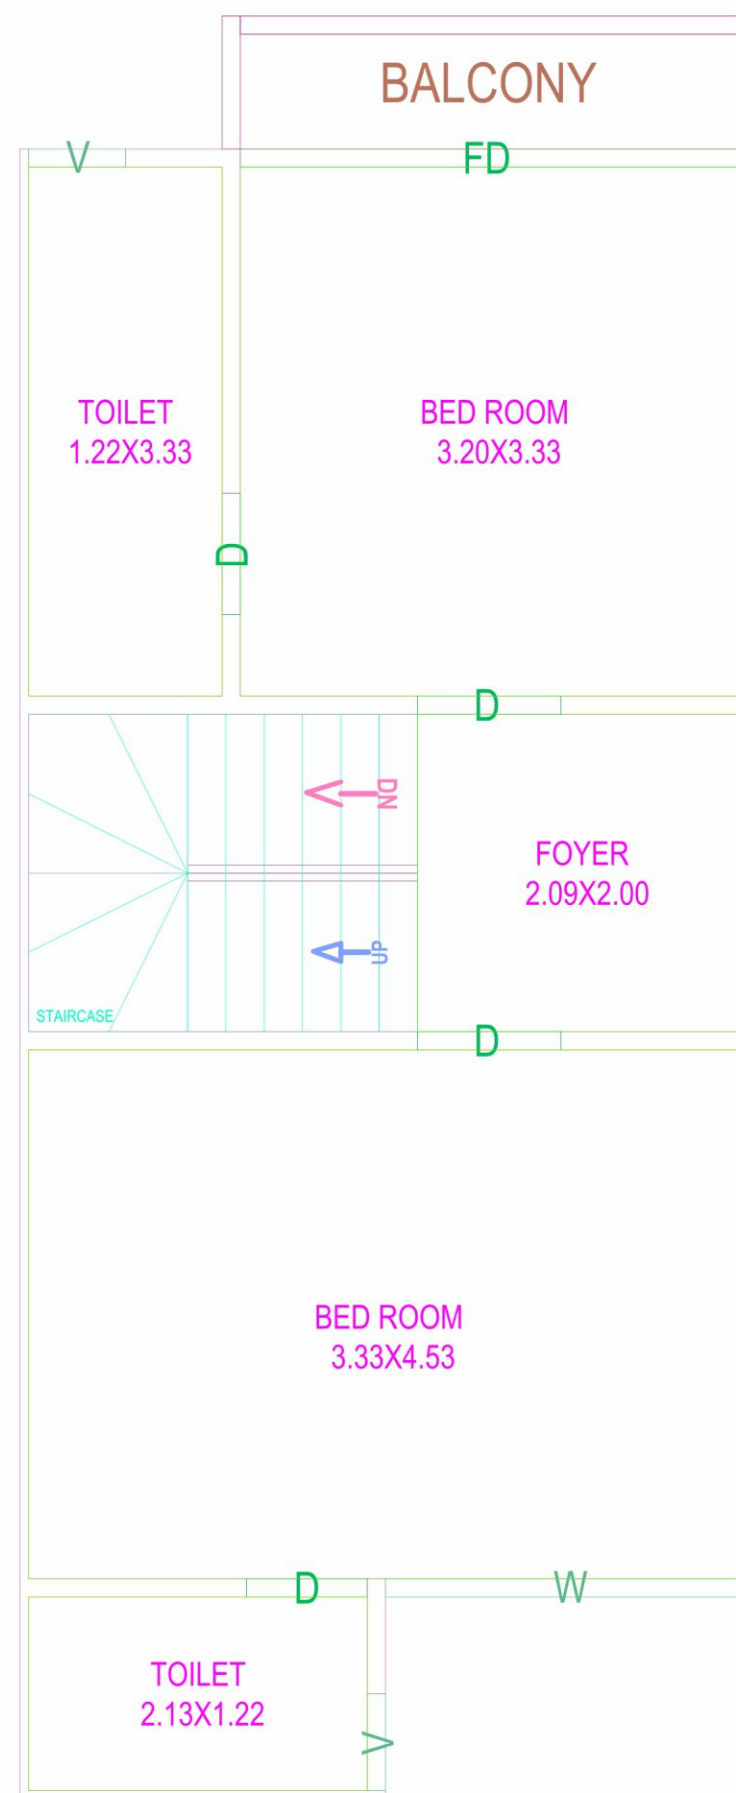

FIRST FLOOR PLAN

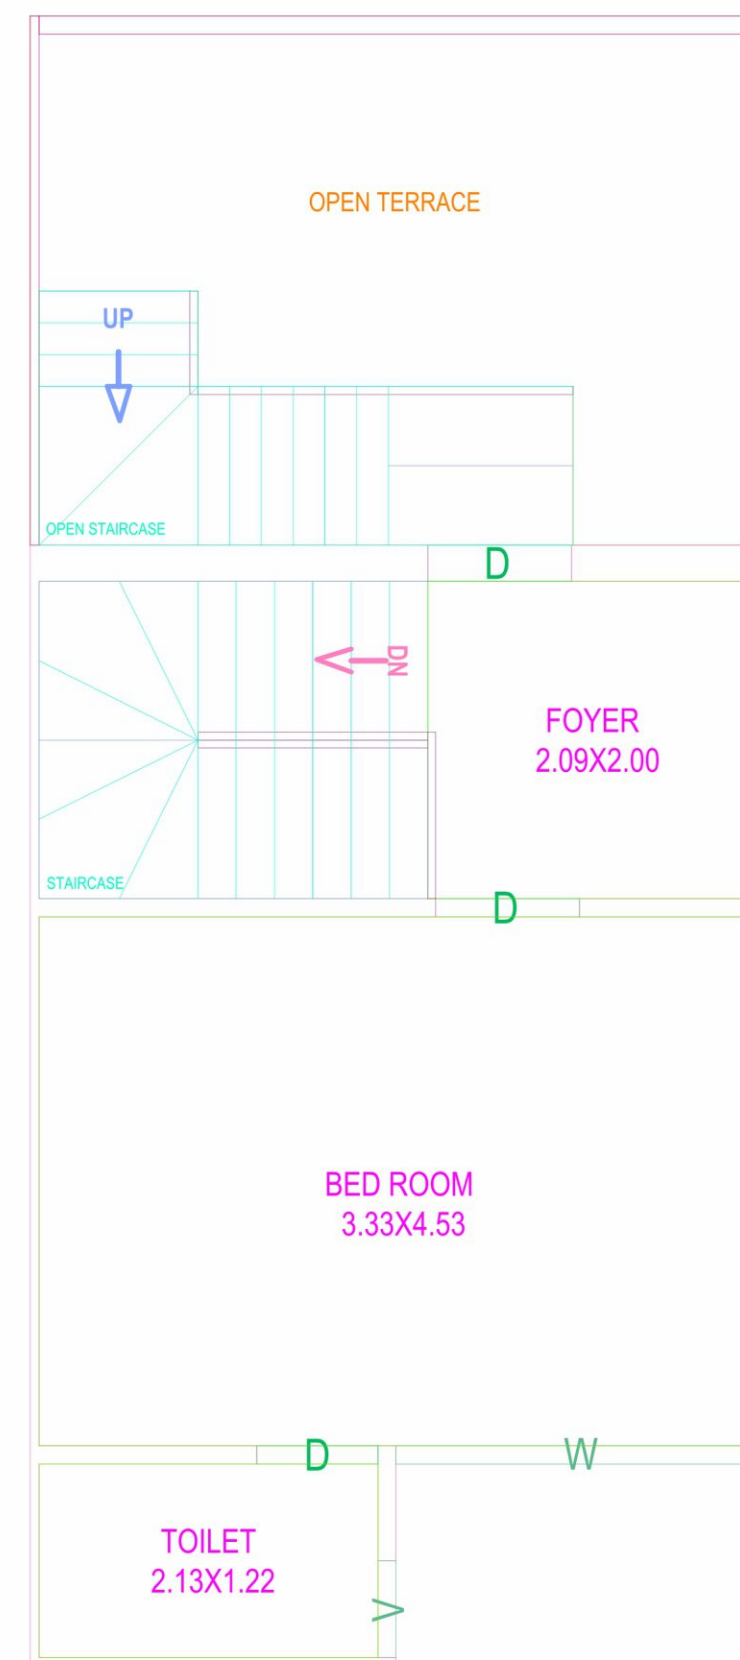


SECOND FLOOR PLAN




TYPE\_F UNIT\_16, 18, 20, 22, 46, 48, 50, 52


4 BHK

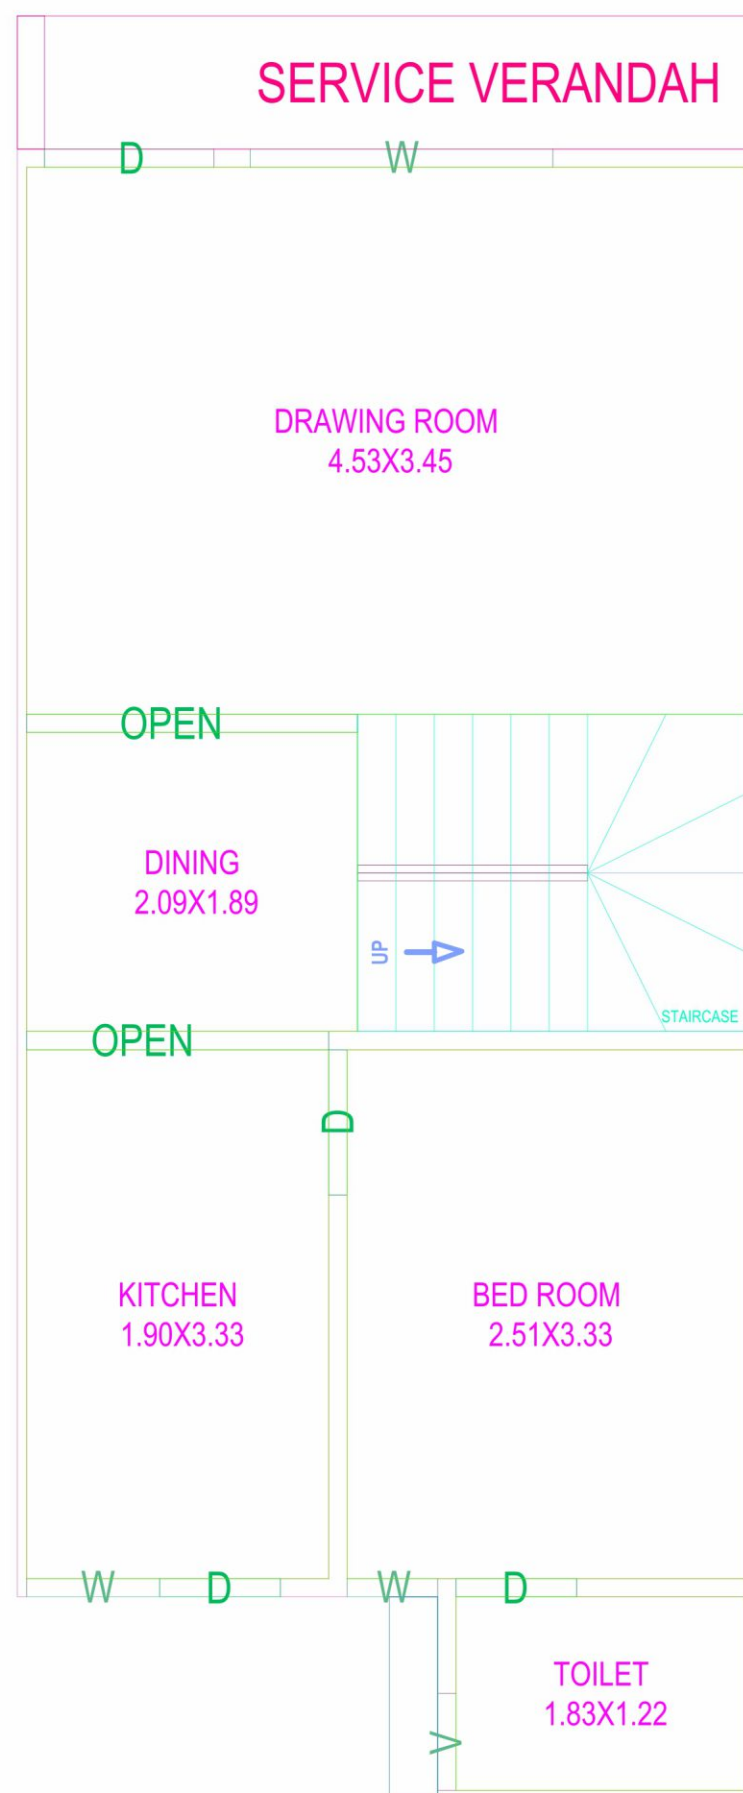

GROUND FLOOR PLAN

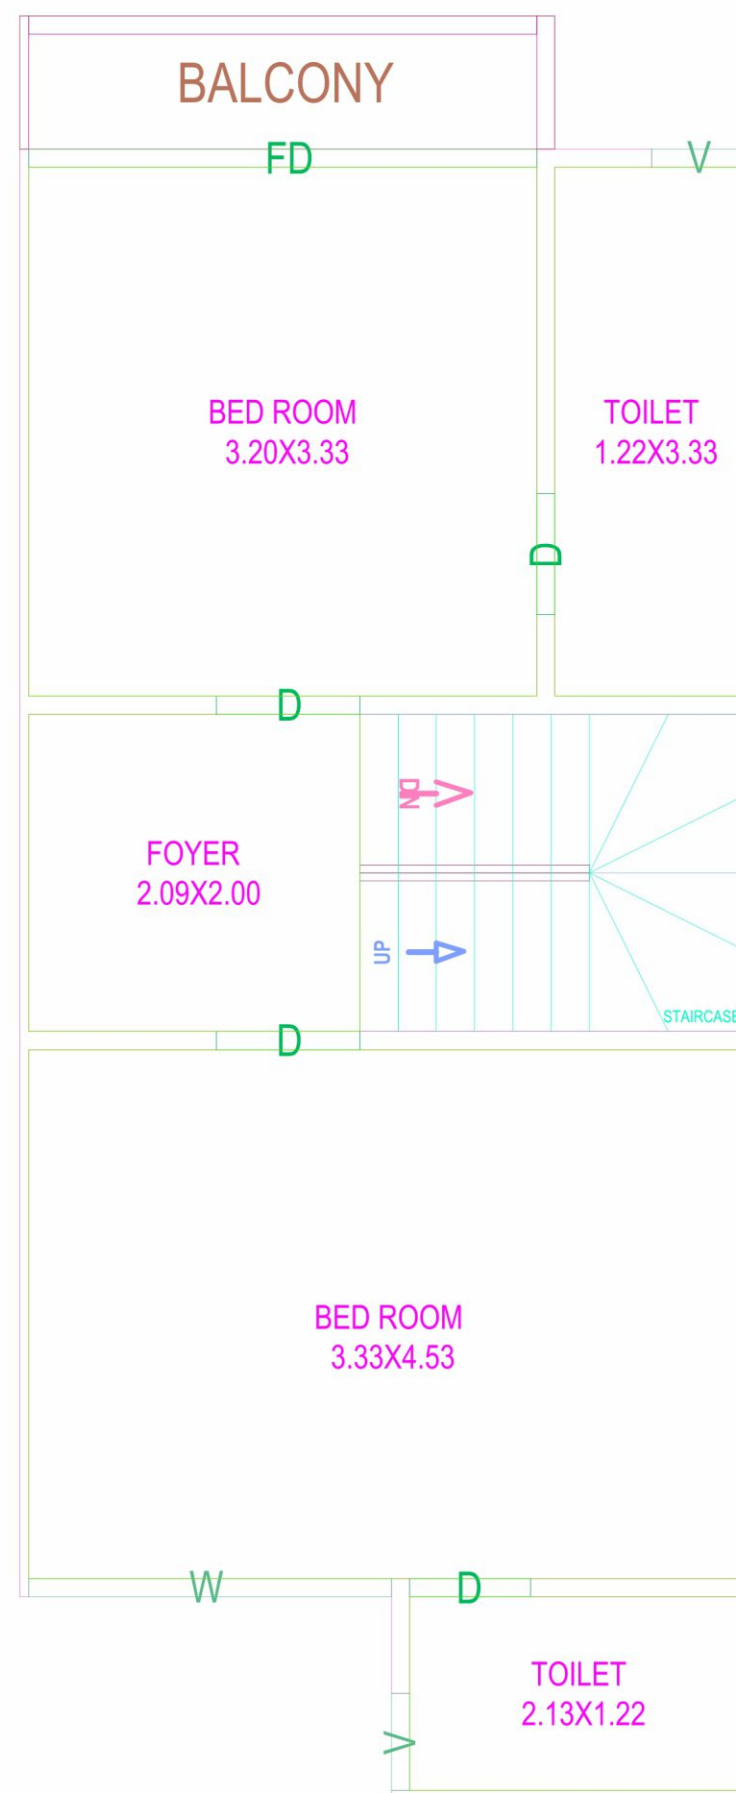

FIRST FLOOR PLAN

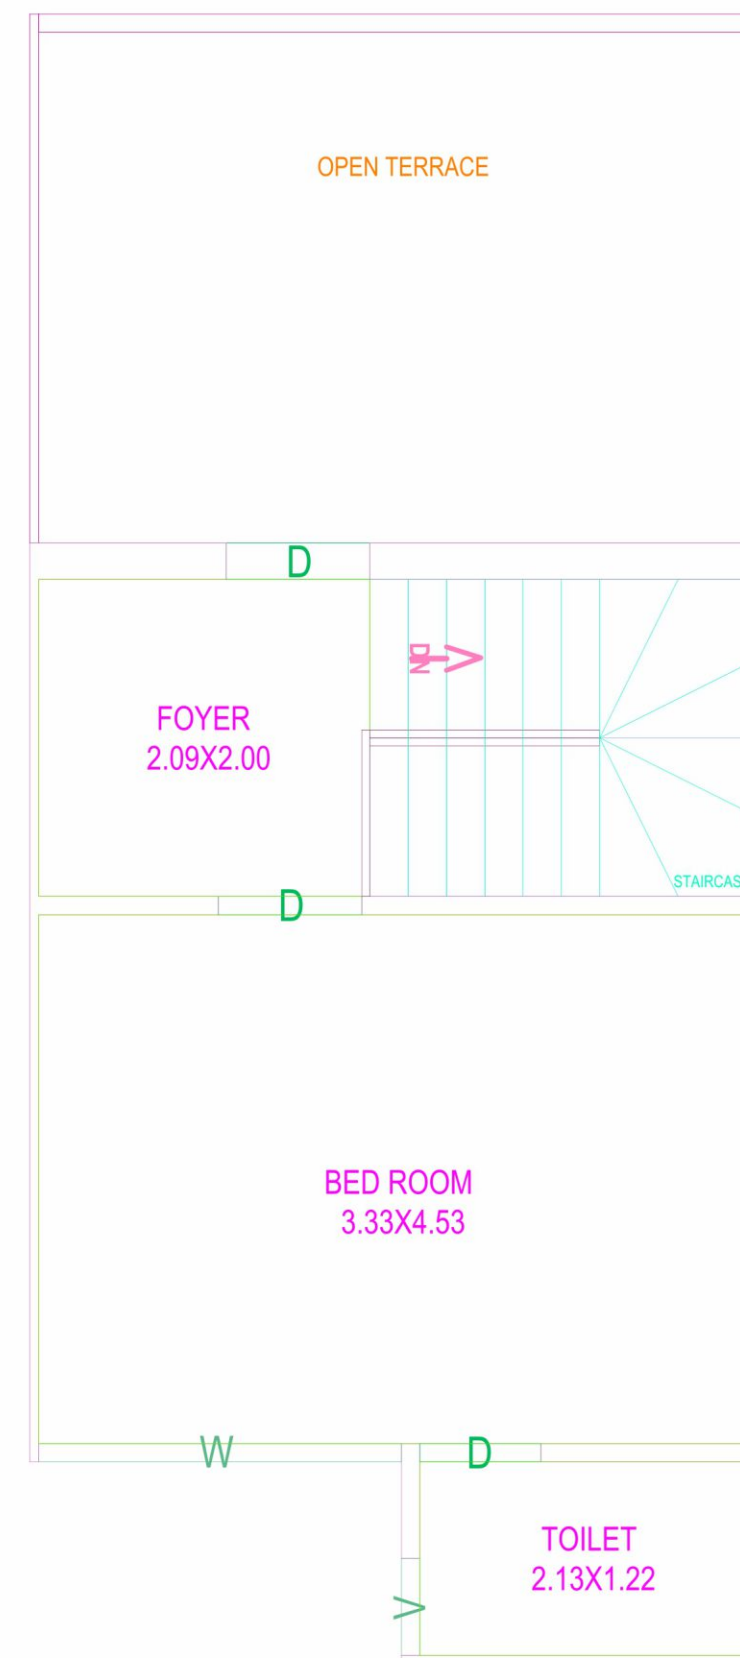


SECOND FLOOR PLAN




TYPE\_G UNIT\_17, 19, 21, 23, 47, 49, 51, 53


4 BHK

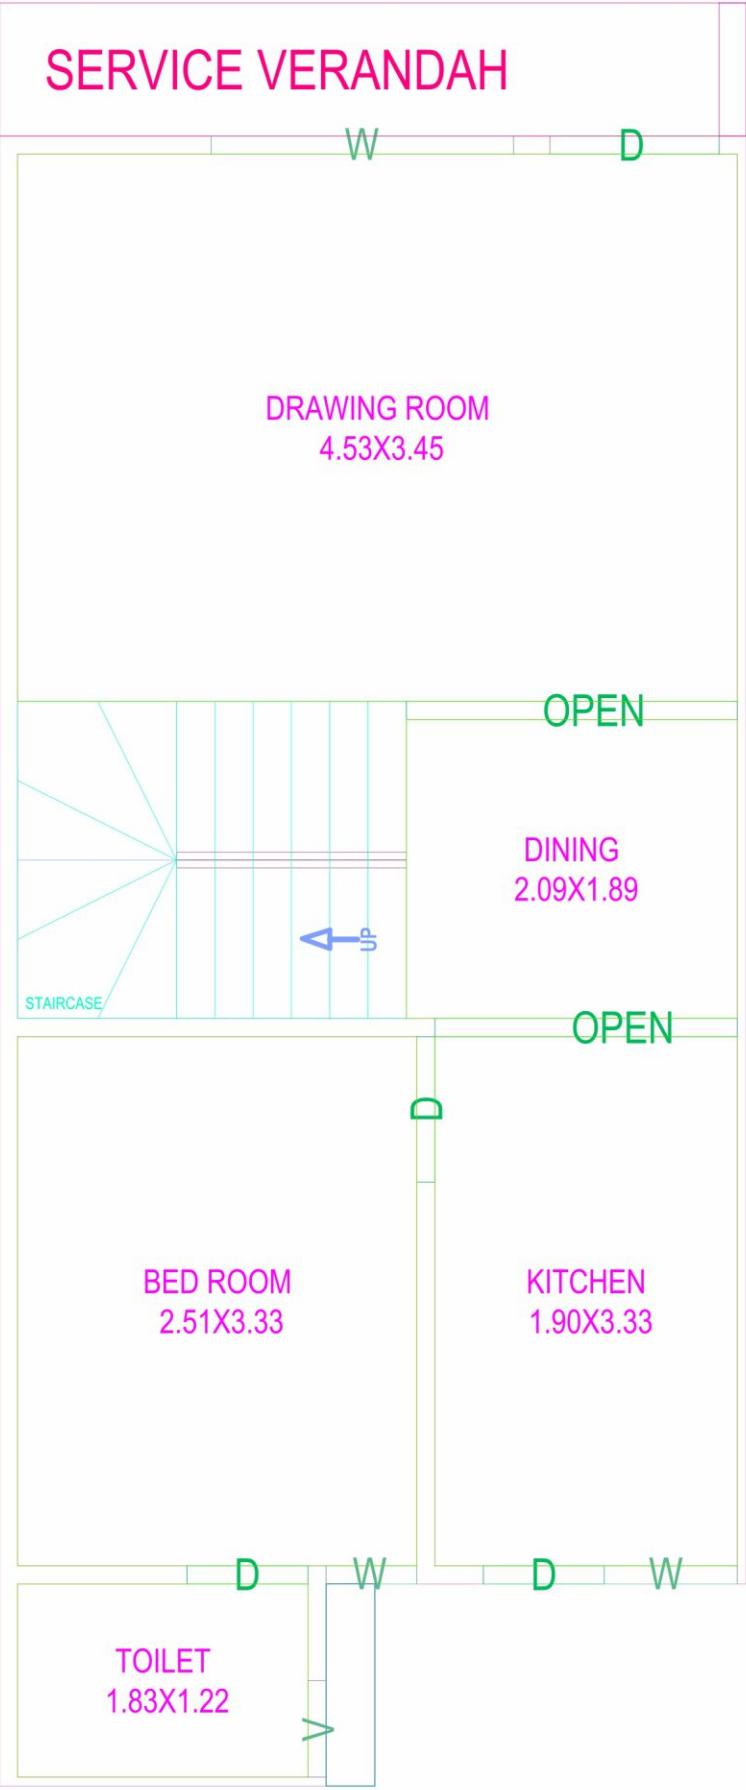

GROUND FLOOR PLAN

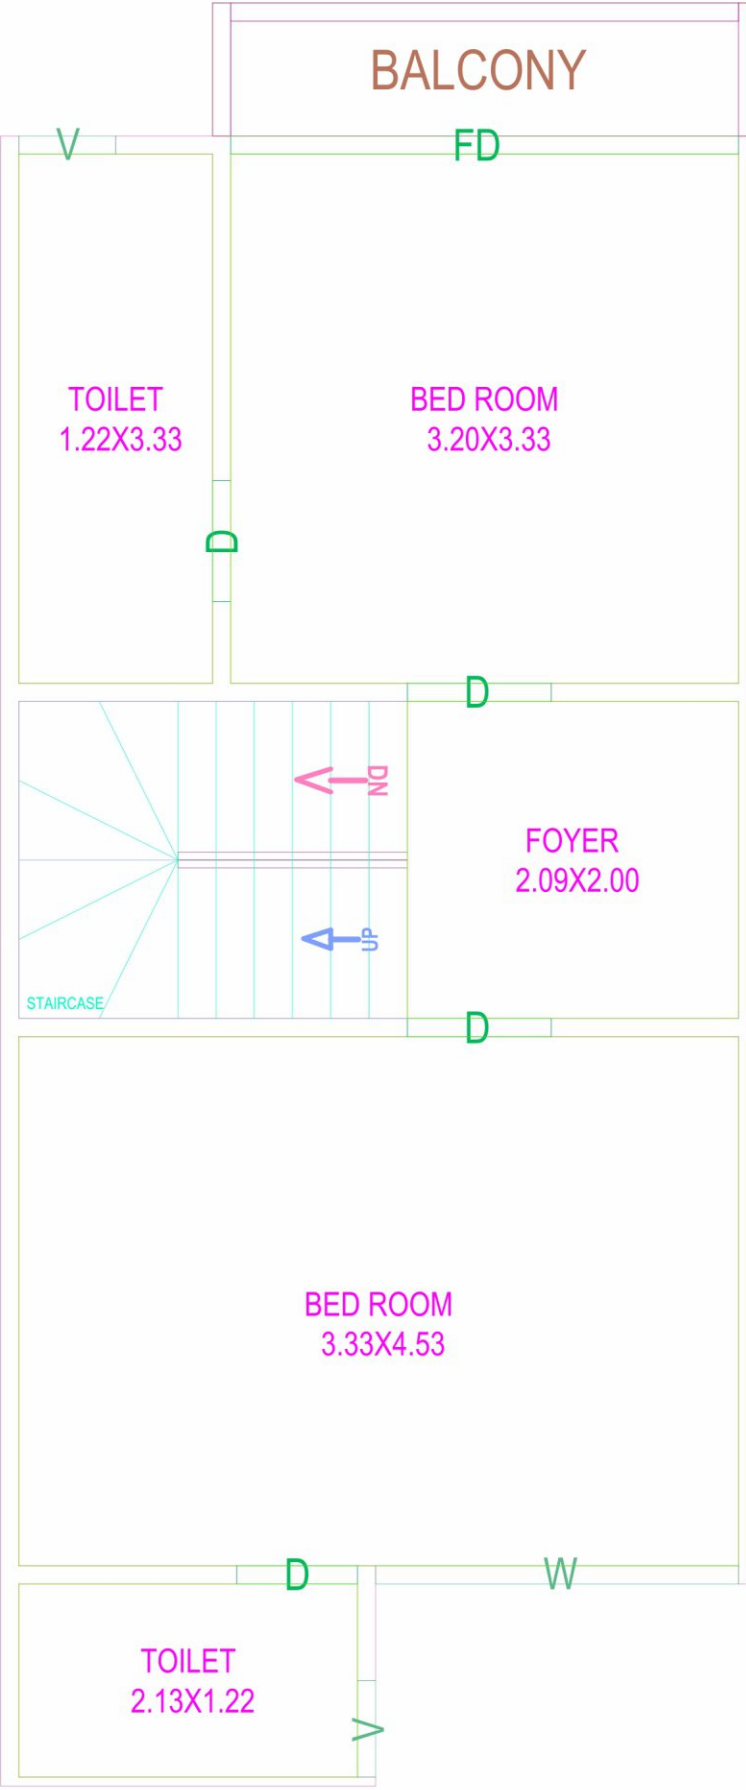


FIRST FLOOR PLAN

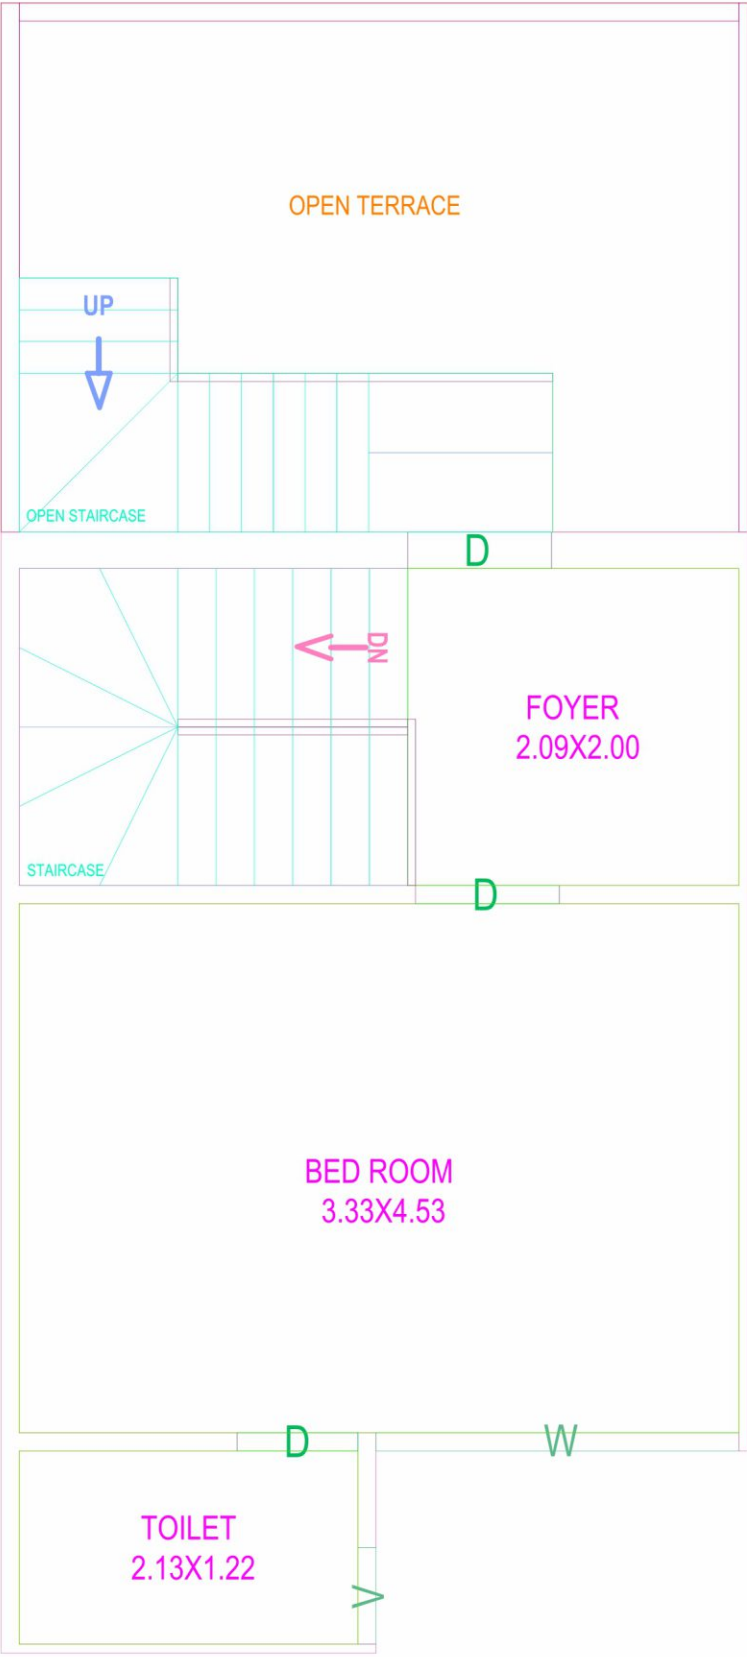


SECOND FLOOR PLAN




TYPE\_H  
UNIT\_24, 54  
4 BHK

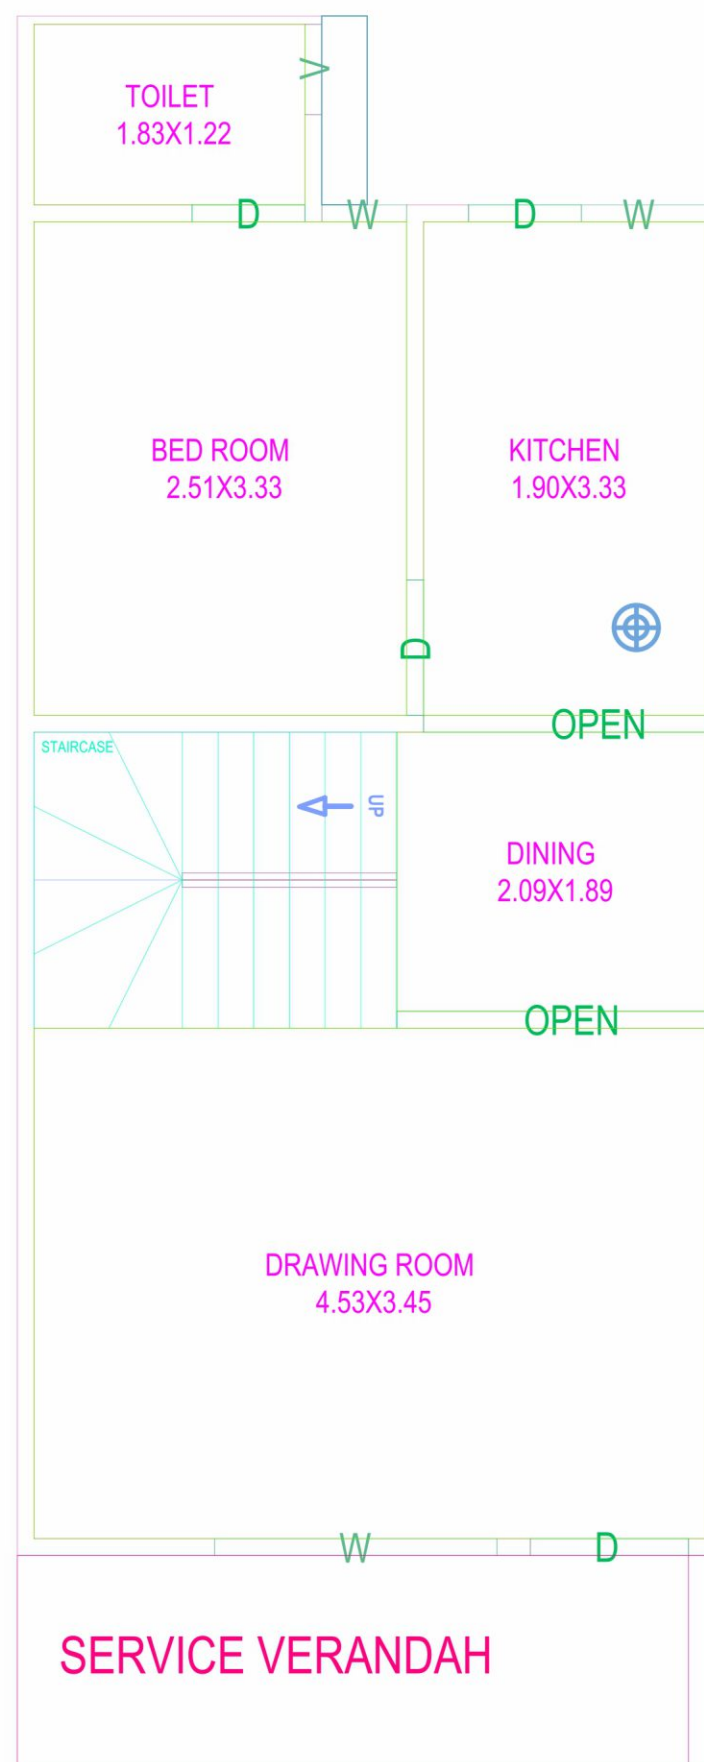

GROUND FLOOR PLAN

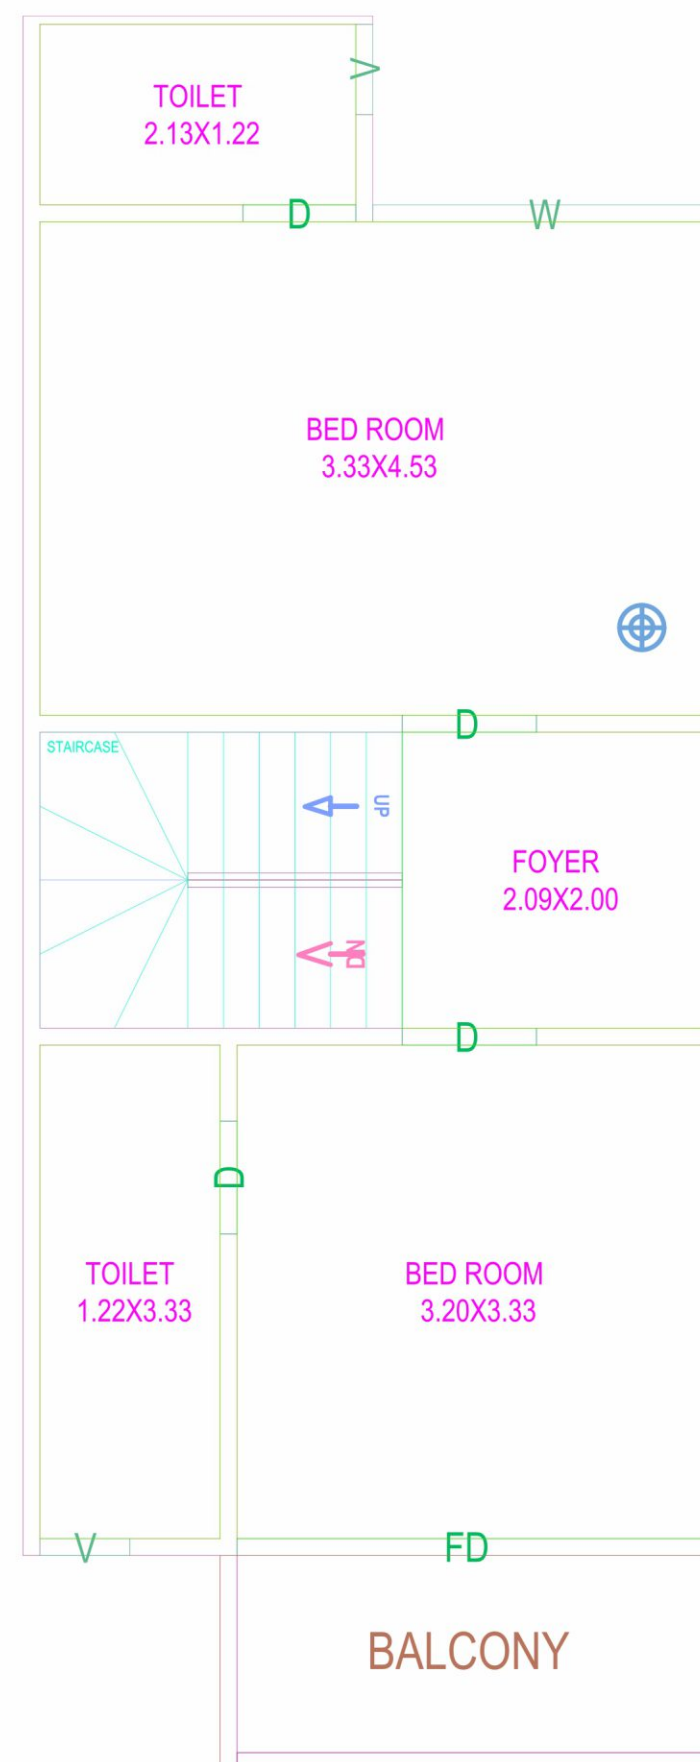

FIRST FLOOR PLAN

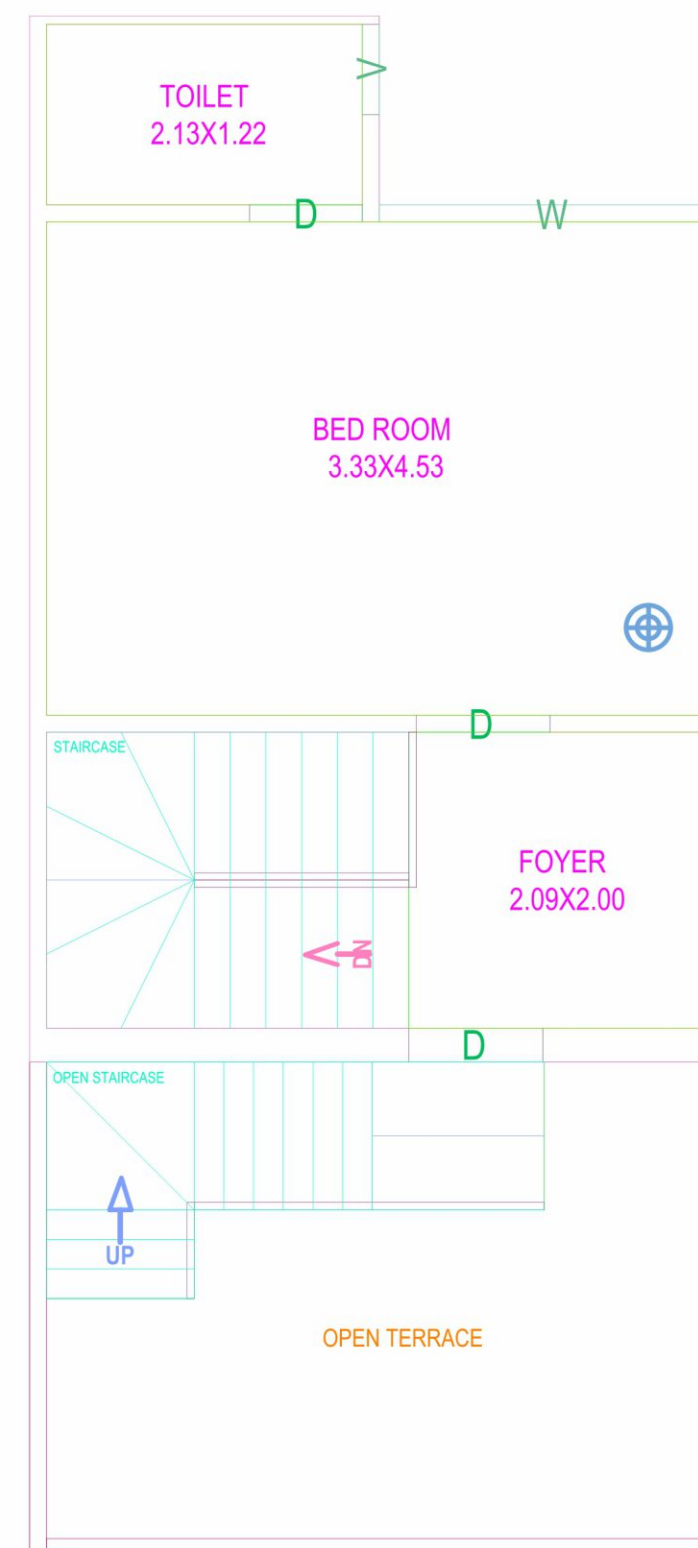


SECOND FLOOR PLAN




TYPE\_1 UNIT\_25, 35


4 BHK

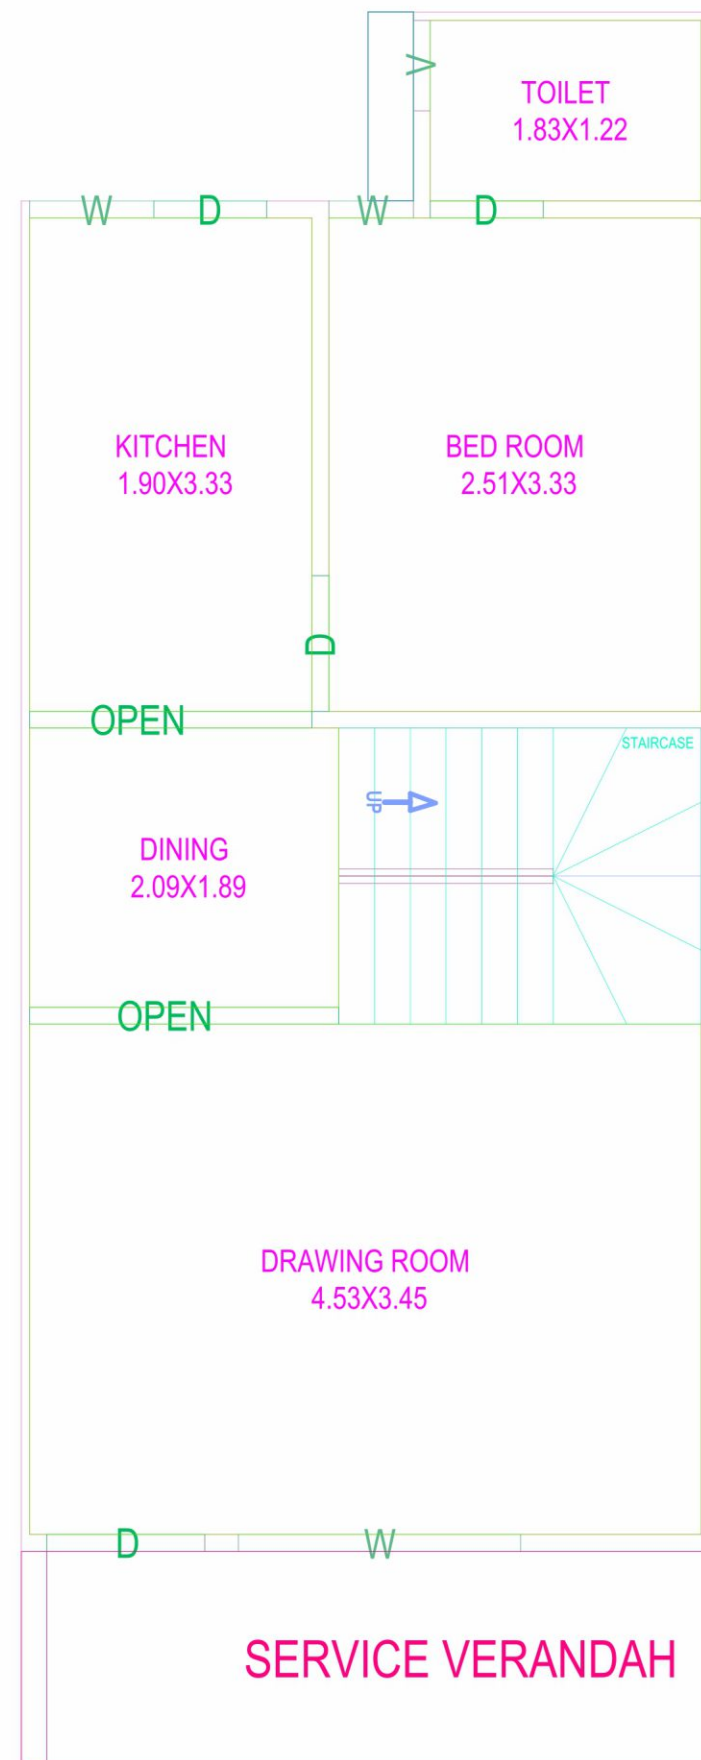

GROUND FLOOR PLAN

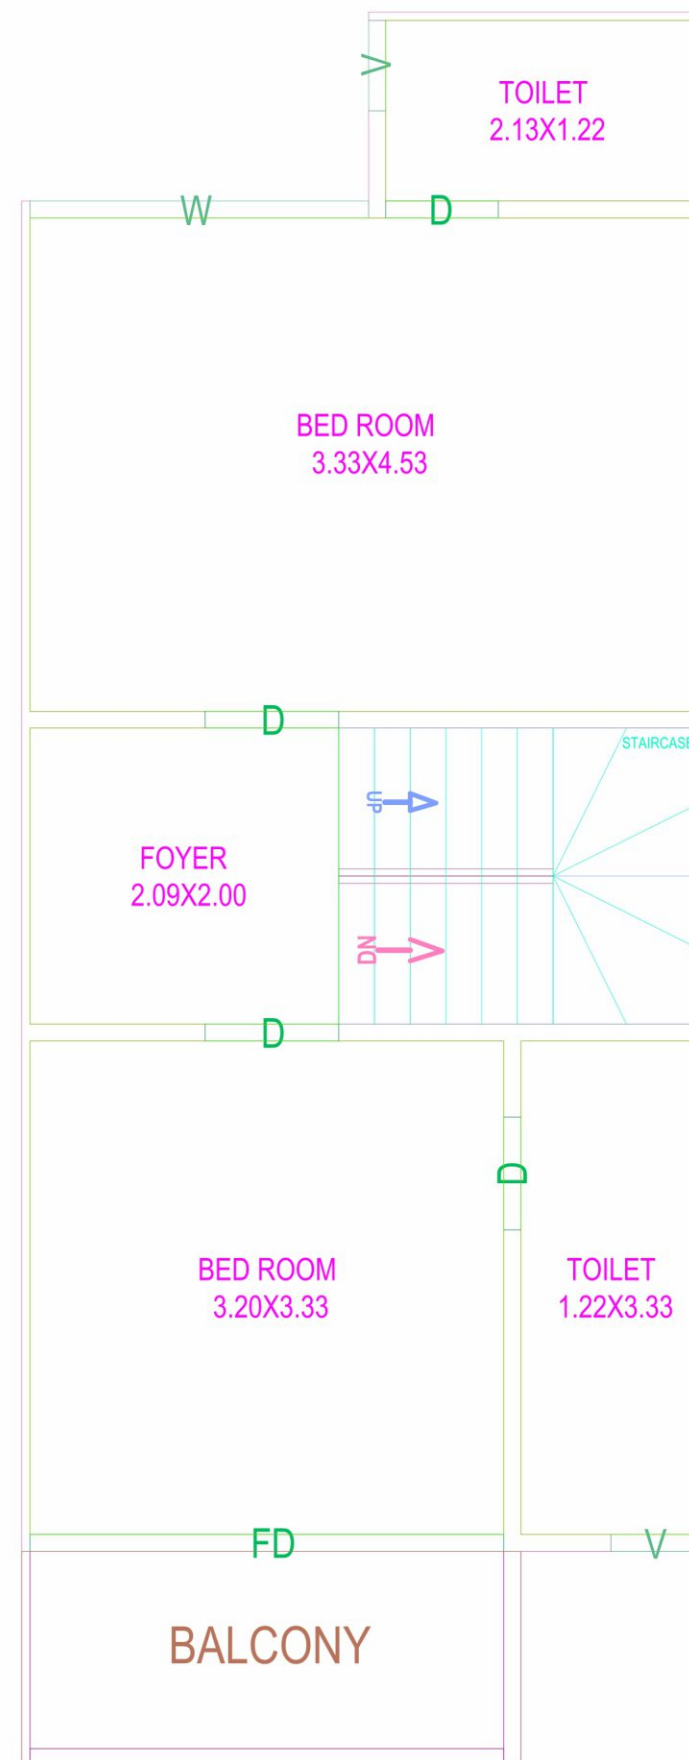

FIRST FLOOR PLAN

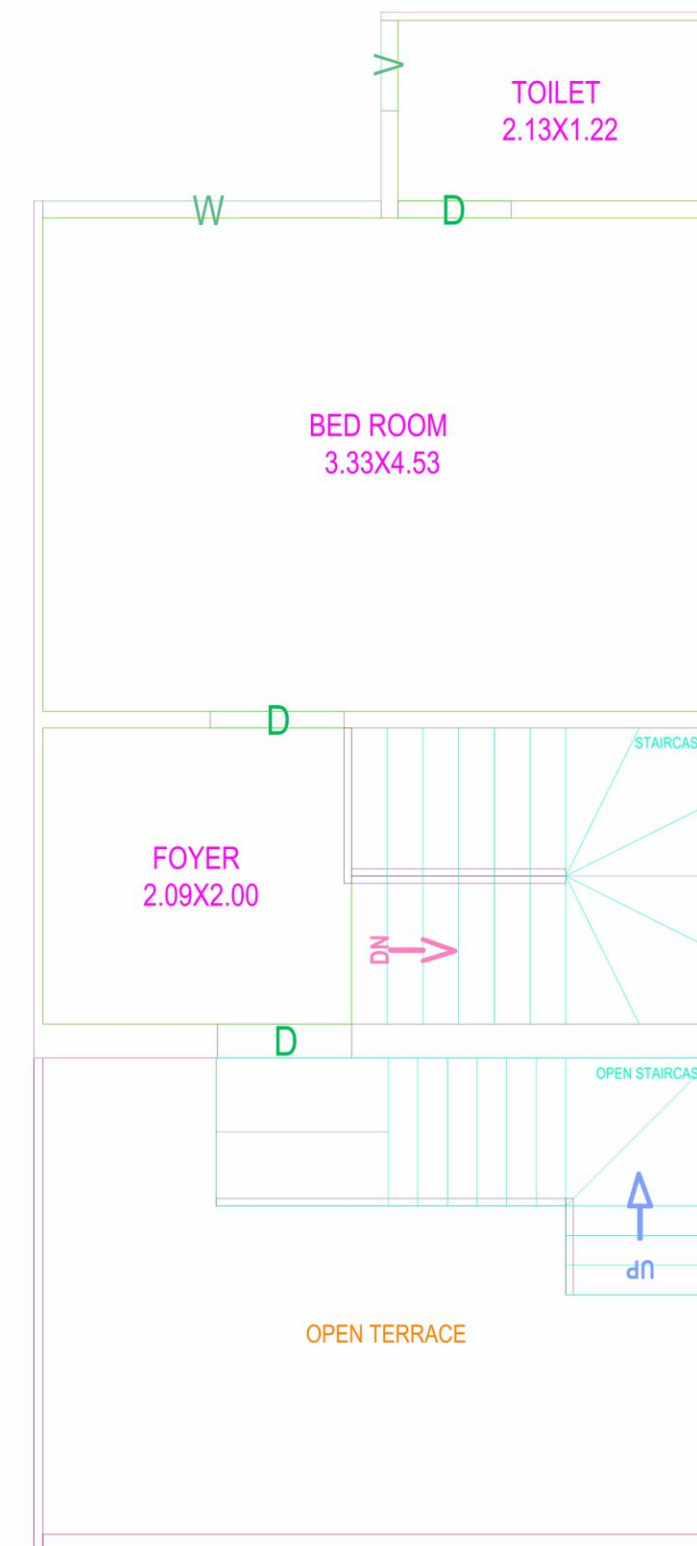


SECOND FLOOR PLAN




UNIT\_26, 28, 30, 32, 36, 38, 40, 42

TYPE\_J


4 BHK

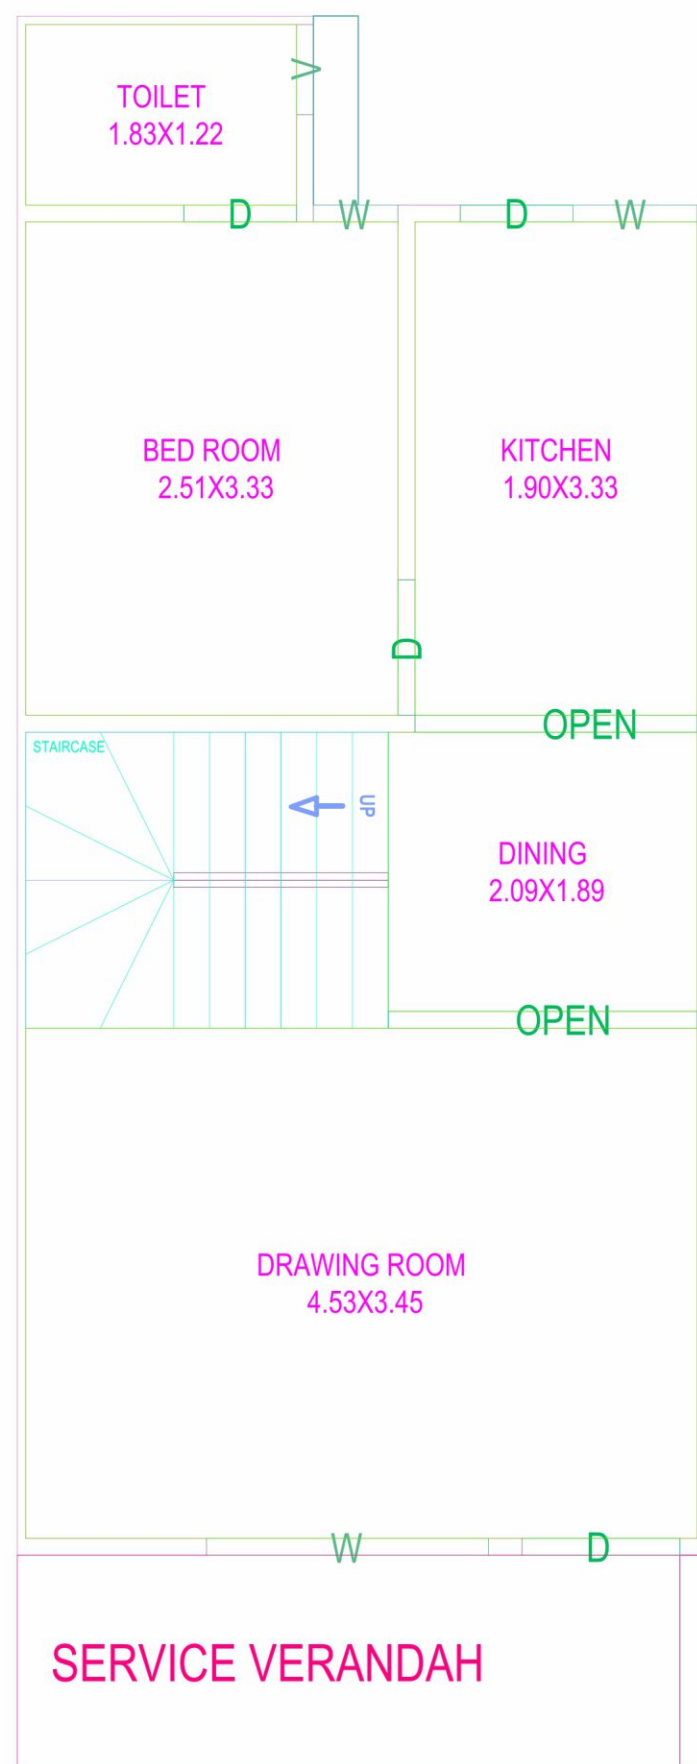

GROUND FLOOR PLAN

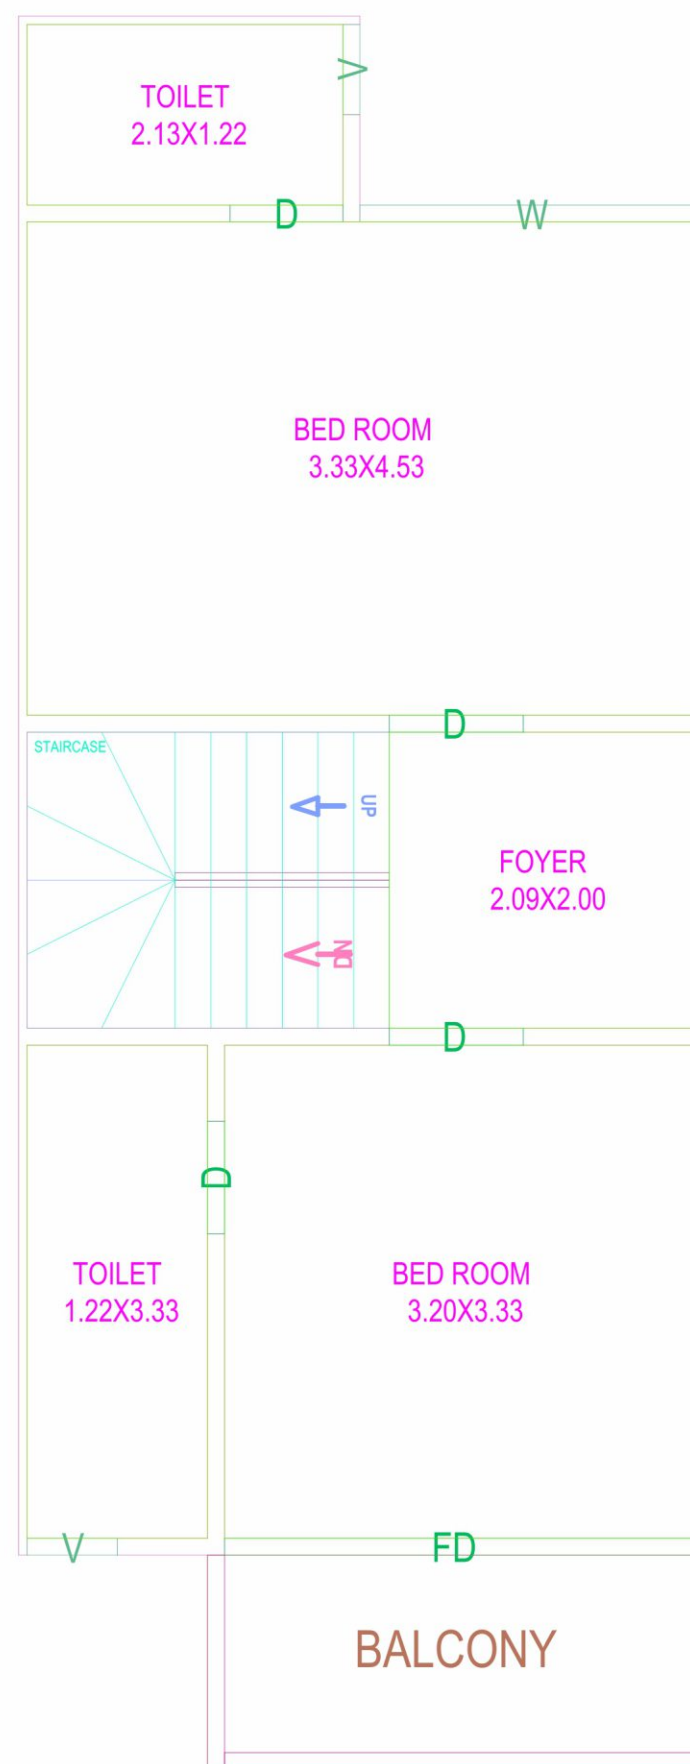

FIRST FLOOR PLAN

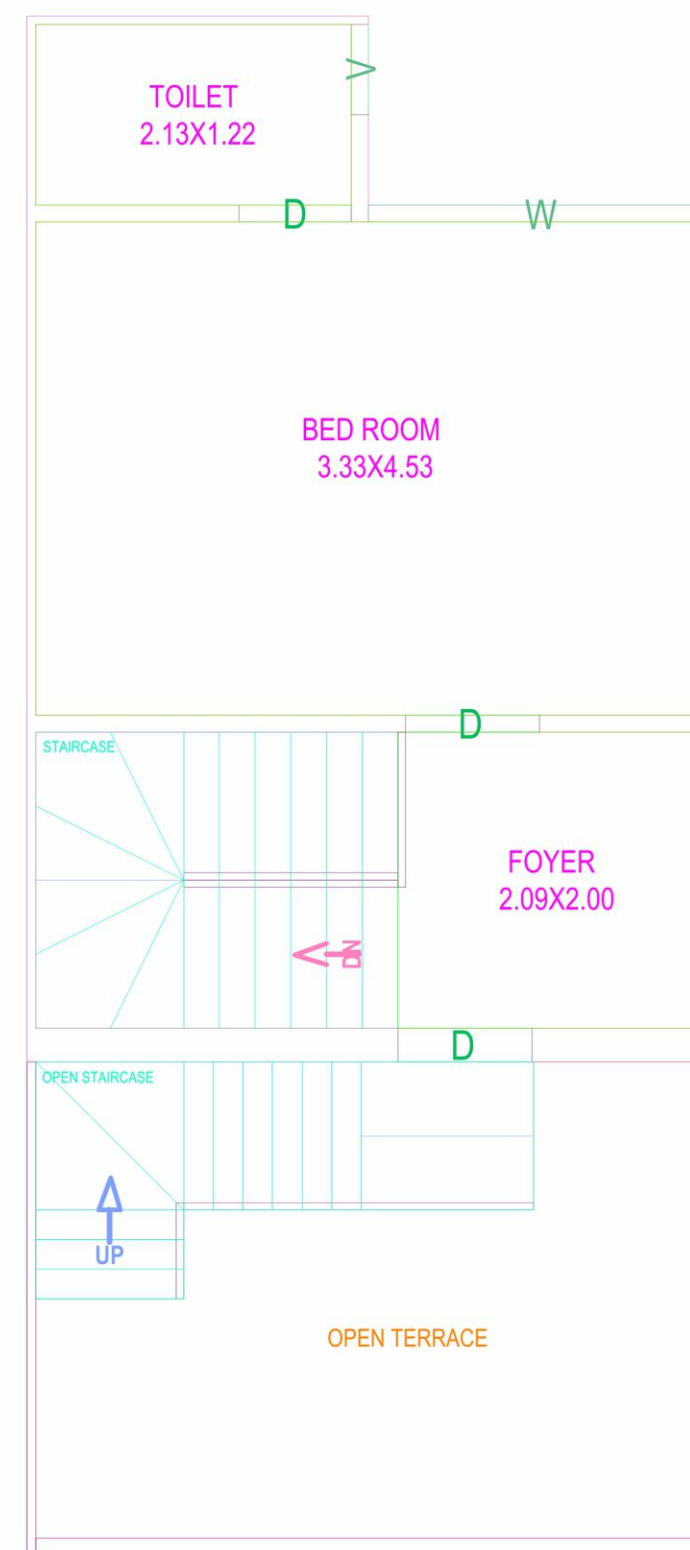


SECOND FLOOR PLAN




TYPE\_K UNIT\_27, 29, 31, 33, 37, 39, 41, 43


4 BHK

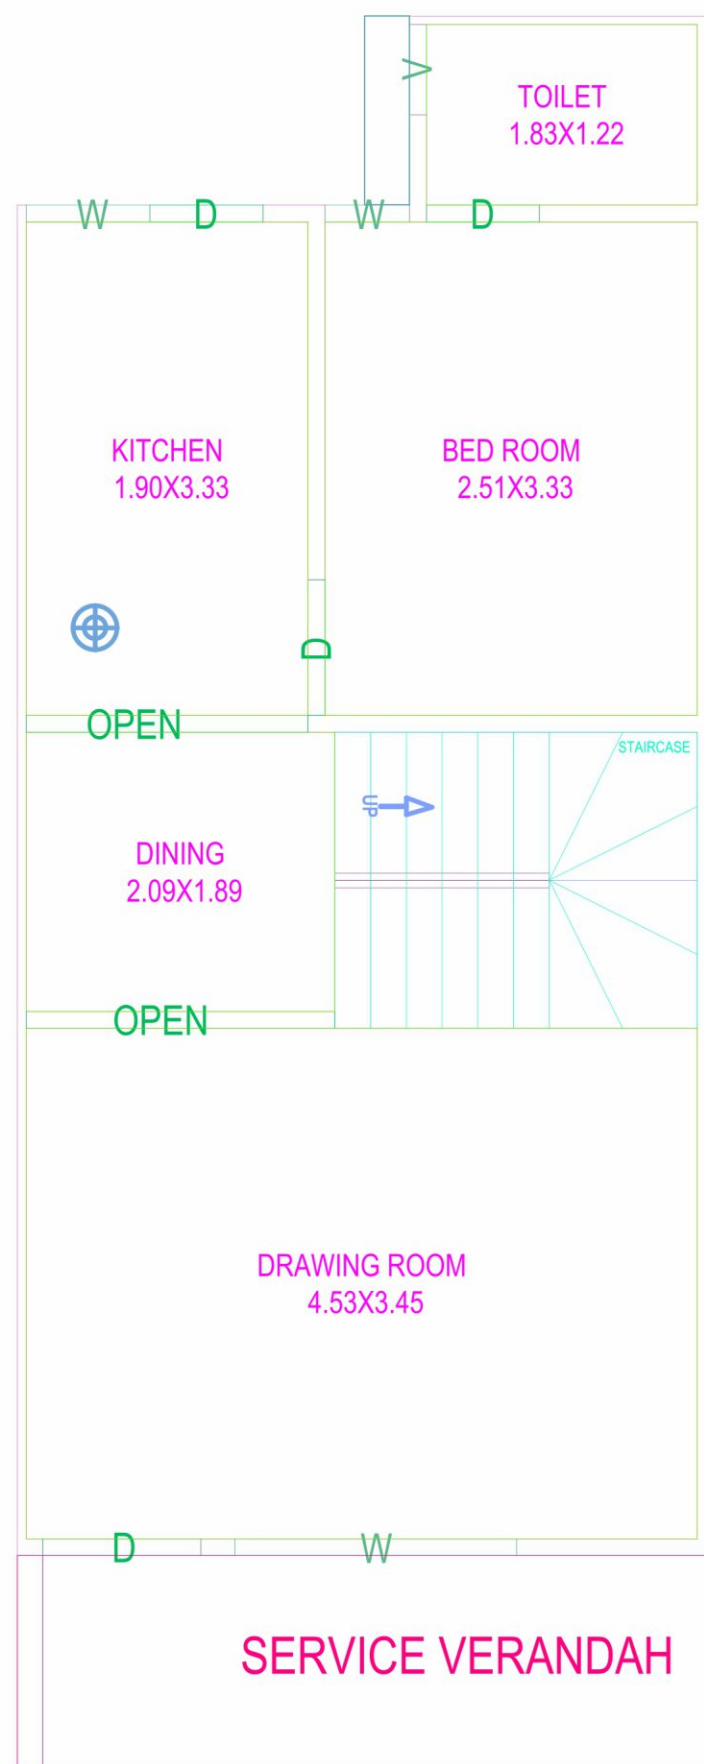

GROUND FLOOR PLAN

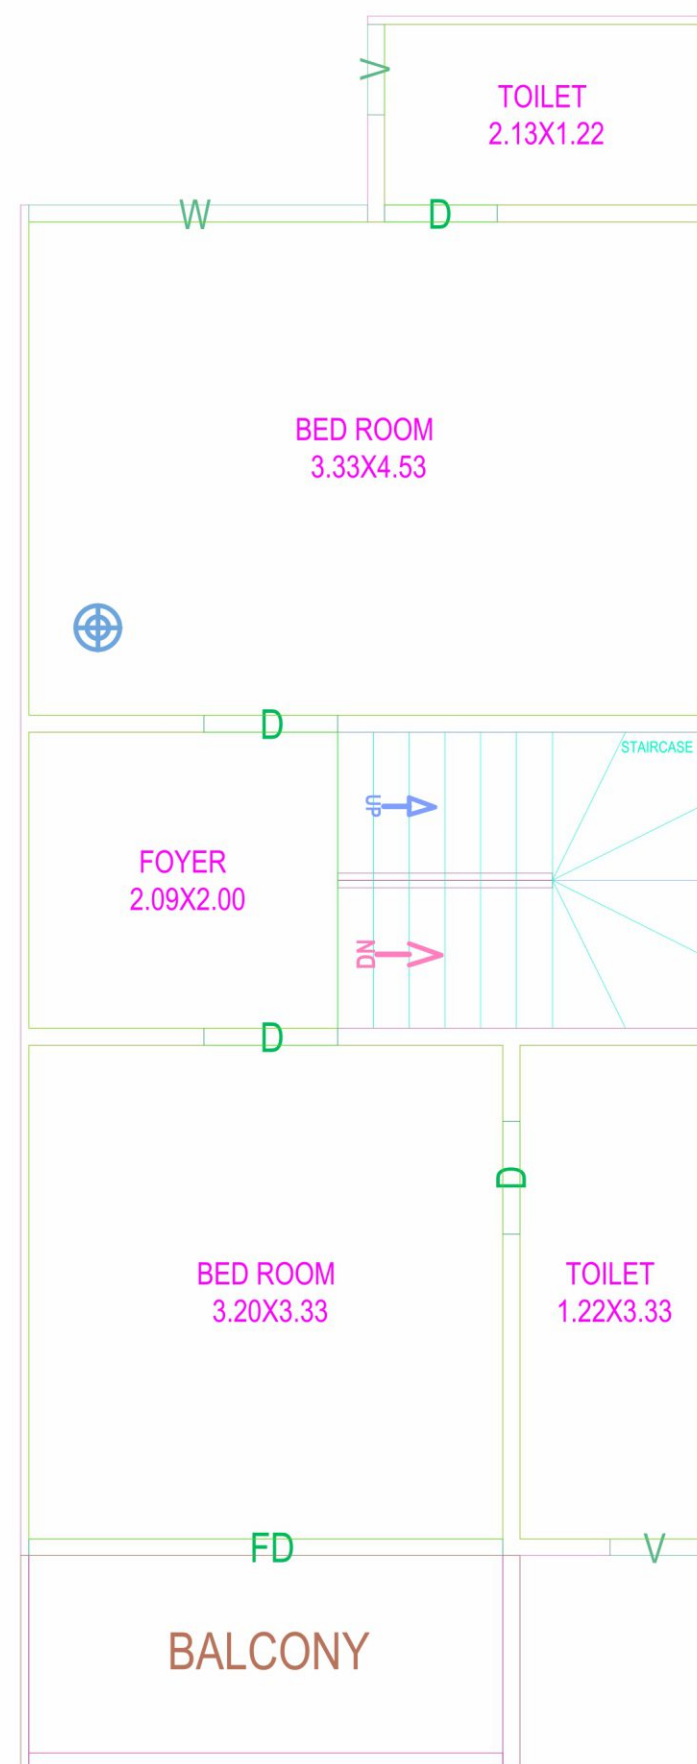

FIRST FLOOR PLAN

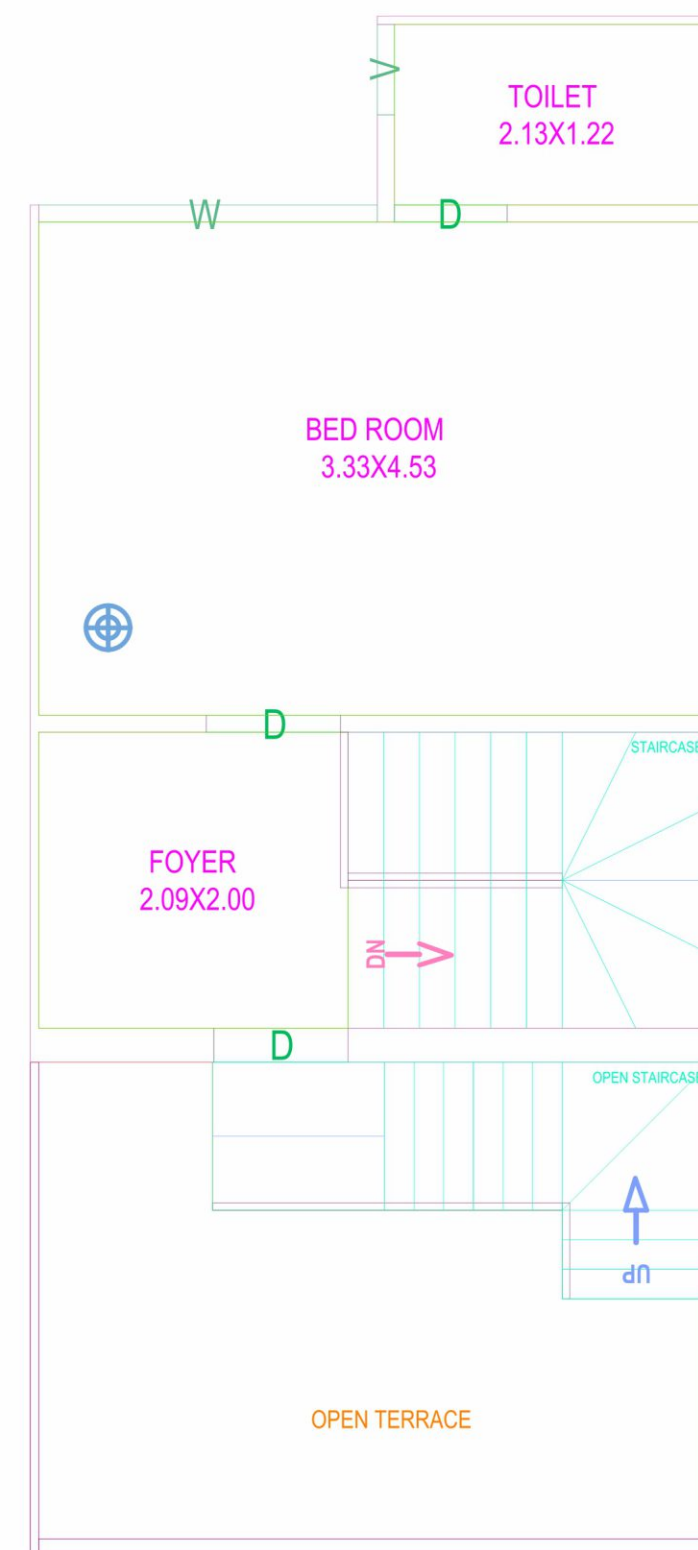

SECOND FLOOR PLAN



TYPE\_L UNIT\_34, 44

4 BHK

# LOCATION MAP

SITE ADDRESS :  
**SHREE HARI BLOSSOM,**  
Opp. Shree Hari Heaven, Nr Shivam Bungalows,  
B/h Ballyadev Temple, Lambha Road, Lambha, Ahmedabad

CONTACT :  
**M :- 76001 13811, 97266 32376**  
**E :- shreehariblessing@gmail.com**




Architect :



Structure Designer

**PYRAMID CONSULTANTS**  
Rajesh Patel

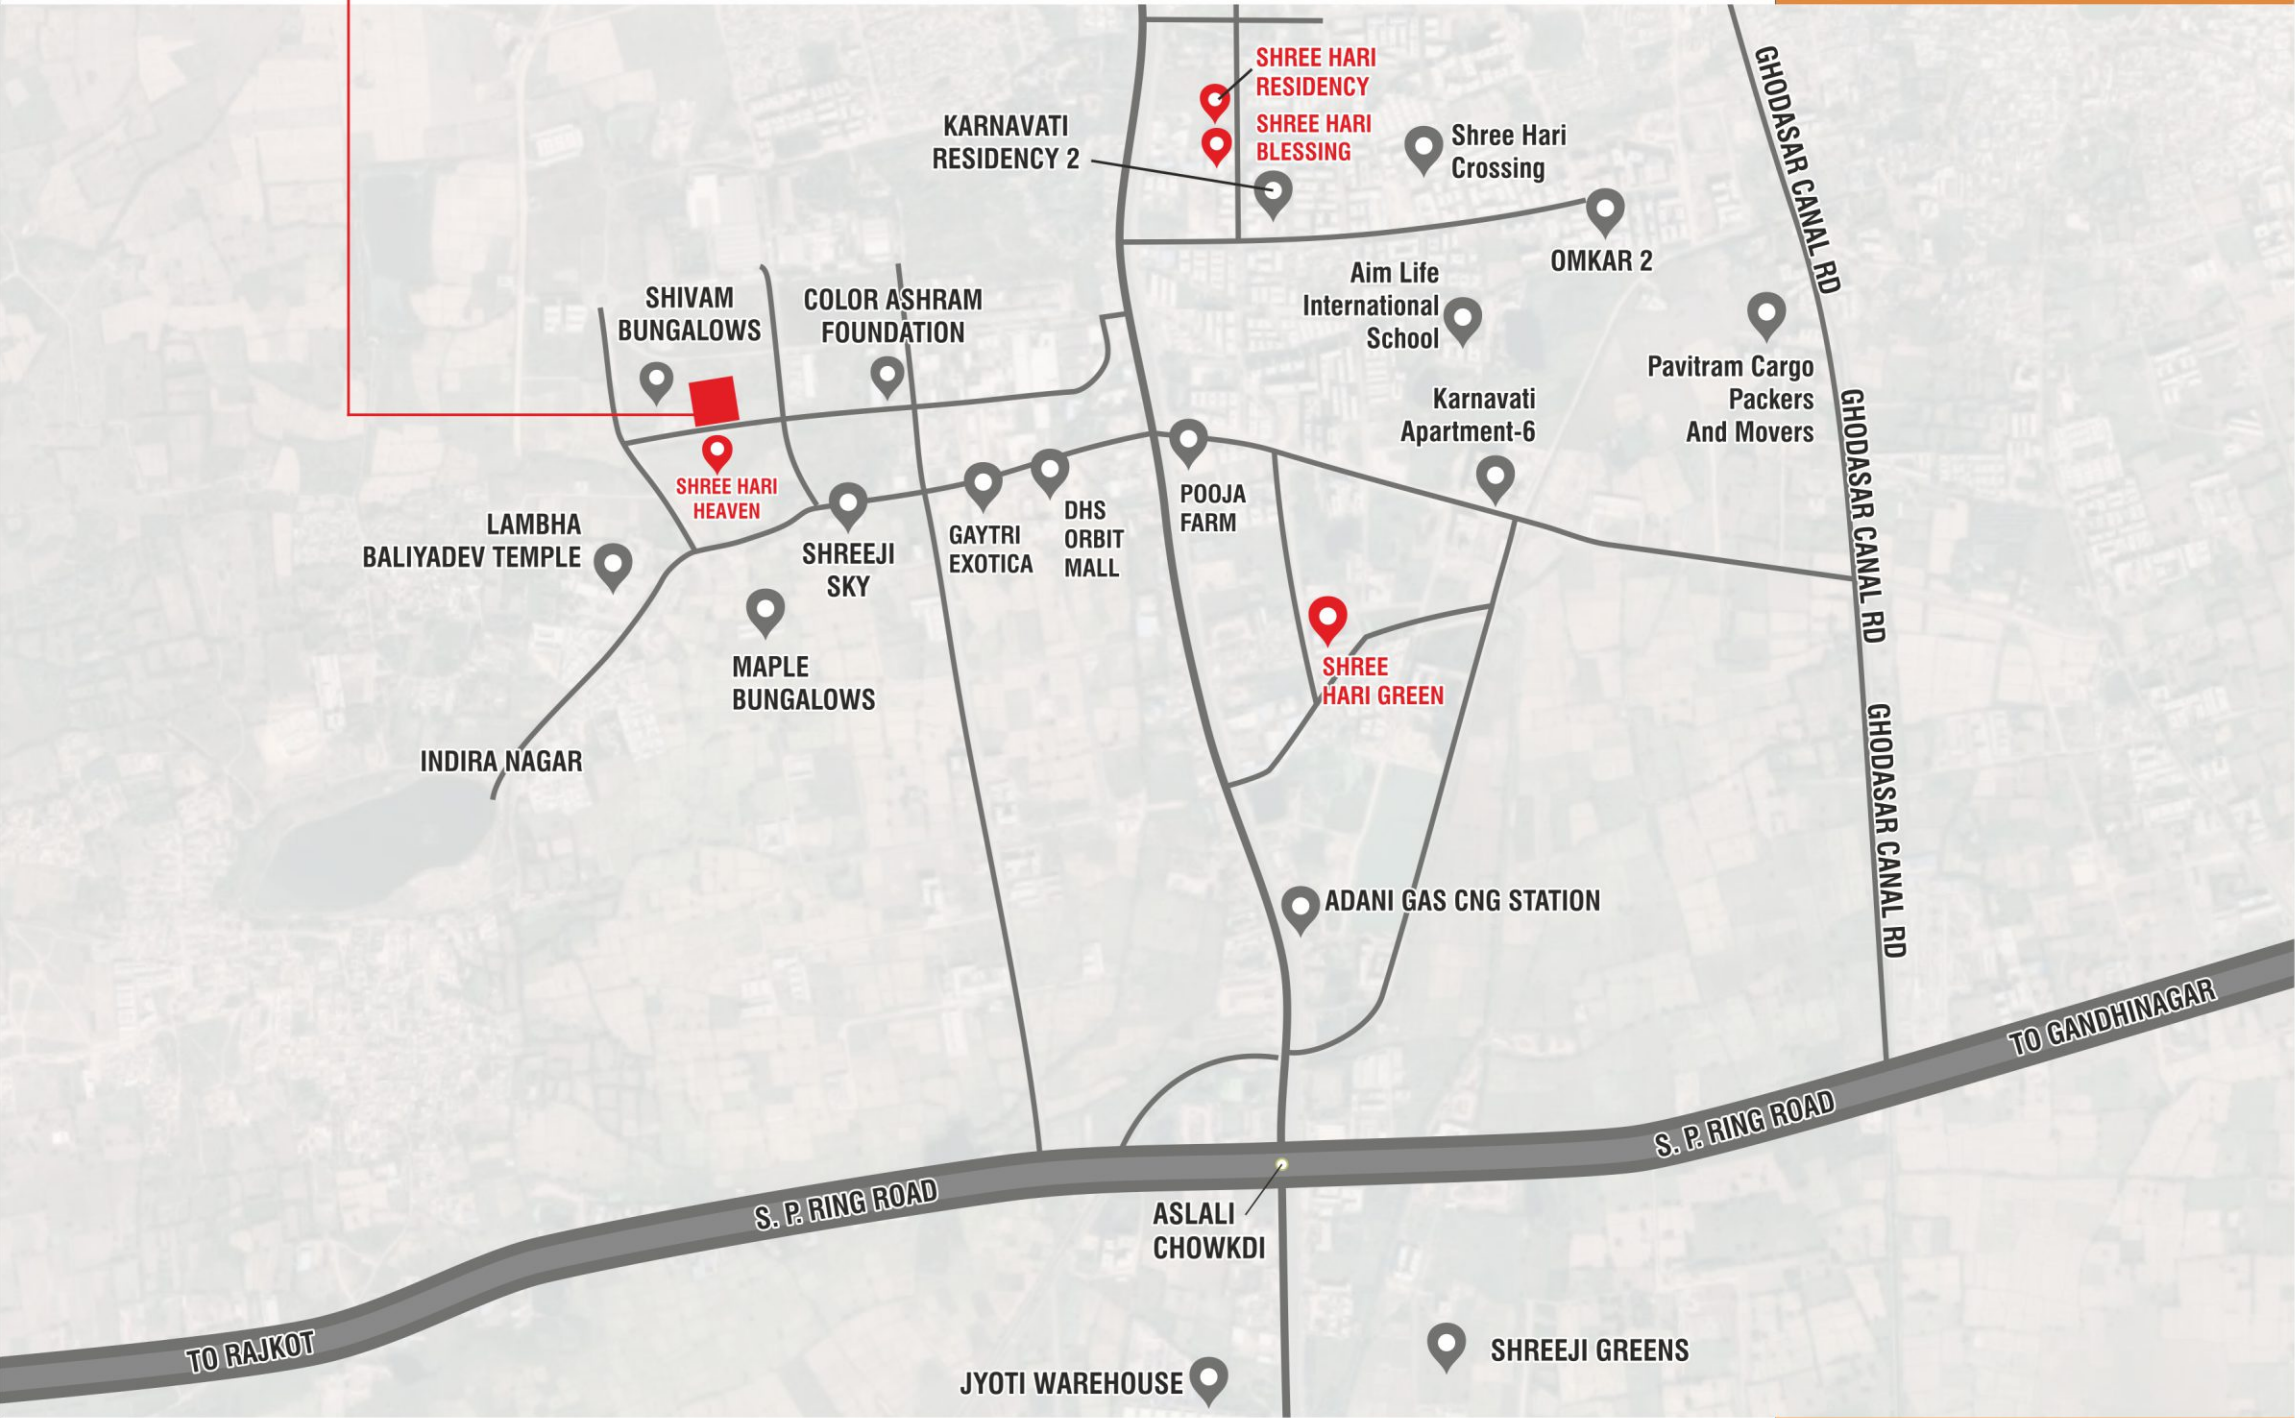

## SPECIFICATION

### STRUCTURE

Earthquake resistant RCC frame structure.



### FLOORING

Vitrified Flooring in all Unit.



### WALL FINISH / ELEVATION

External double coat plaster with texture finish.  
internal double coat mala plan



### DOORS & WINDOWS

Decorative Main Door And Other Flush Door & Anodized /  
Powder coated single glazed aluminium windows.



### KITCHEN

Granite Platform with S.S. sink & ceramic /  
glazed tiles up to lintel level



### ELECTRIFICATION

Concealed ISI Copper Wiring with modular switch.



### PLUMBING

ISI CPVC or UPVC pipes for water supply. PVC & SWR  
pipes for solid waste and drainage systems.  
Percolation recharge wells as per the norms. Standard CP fittings.



### TOILET

Glazed / Ceramic tiles upto lintel level,  
Standard C.P. Brass fittings.



### TERRACE

Brick-bat concrete with china mosaic for heat  
reflection and thermal insulation.



### COLOUR

Acrylic Paint.



Notes : • This brochure is not as legal part of document but only for easy understanding to customer • Irregular payment cause for cancellation of the booking • All rights are reserved by developers to make any changes in plan, scheme elevation, dimensions and other details there in to comply with statutory regulation shall be binding to all the members • Subject to Ahmedabad Jurisdiction.