



nest

ELEGANCE

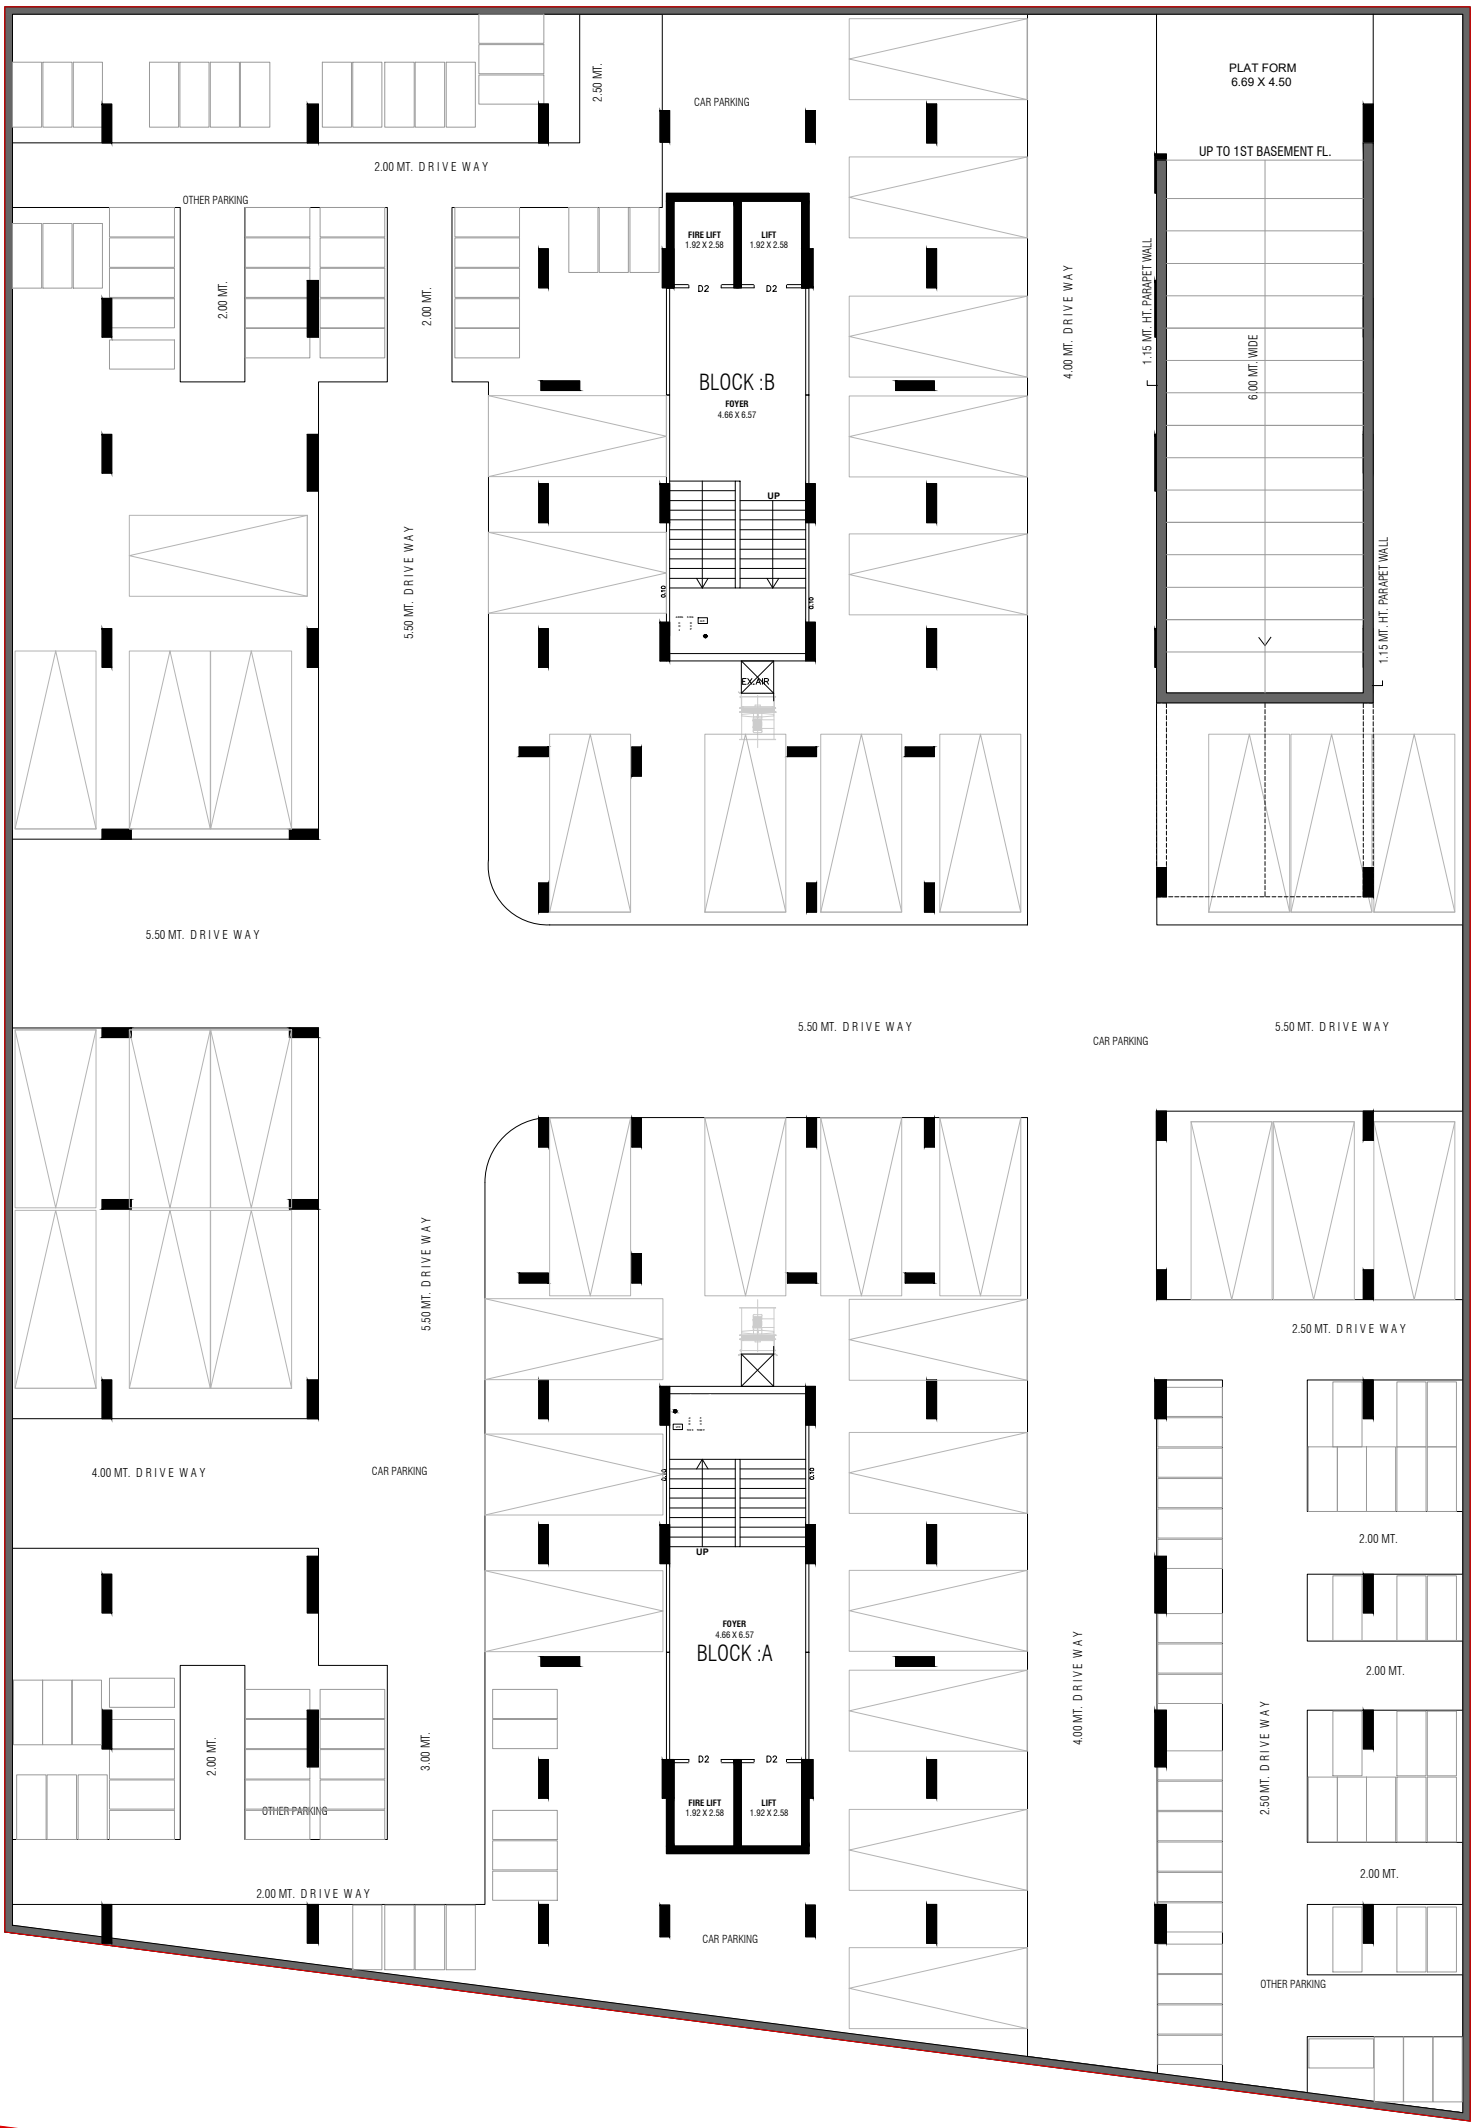


2.50 MT.
CAR PARKING
2.00 MT. DRIVE WAY
OTHER PARKING
2.00 MT.
2.00 MT.
FIRE LIFT
1.92 X 2.58
LIFT
1.92 X 2.58
D2
D2
BLOCK :B
FOYER
4.66 X 6.57
UP
4.00 MT. DRIVE WAY
5.50 MT. DRIVE WAY
EXAIR
PLAT FORM
6.69 X 4.50
UP TO 1ST BASEMENT FL.
1.15 MT. HT. PARAPET WALL
6.00 MT. WIDE
1.15 MT. HT. PARAPET WALL
5.50 MT. DRIVE WAY
5.50 MT. DRIVE WAY
5.50 MT. DRIVE WAY
CAR PARKING
2.50 MT. DRIVE WAY
4.00 MT. DRIVE WAY
CAR PARKING
5.50 MT. DRIVE WAY
2.00 MT.
2.00 MT.
2.00 MT.
FOYER
4.66 X 6.57
BLOCK :A
UP
D2
D2
FIRE LIFT
1.92 X 2.58
LIFT
1.92 X 2.58
4.00 MT. DRIVE WAY
2.50 MT. DRIVE WAY
3.00 MT.
2.00 MT.
OTHER PARKING
2.00 MT. DRIVE WAY
CAR PARKING
OTHER PARKING
24.00 MT. WIDE ROAD

BASEMENT-2

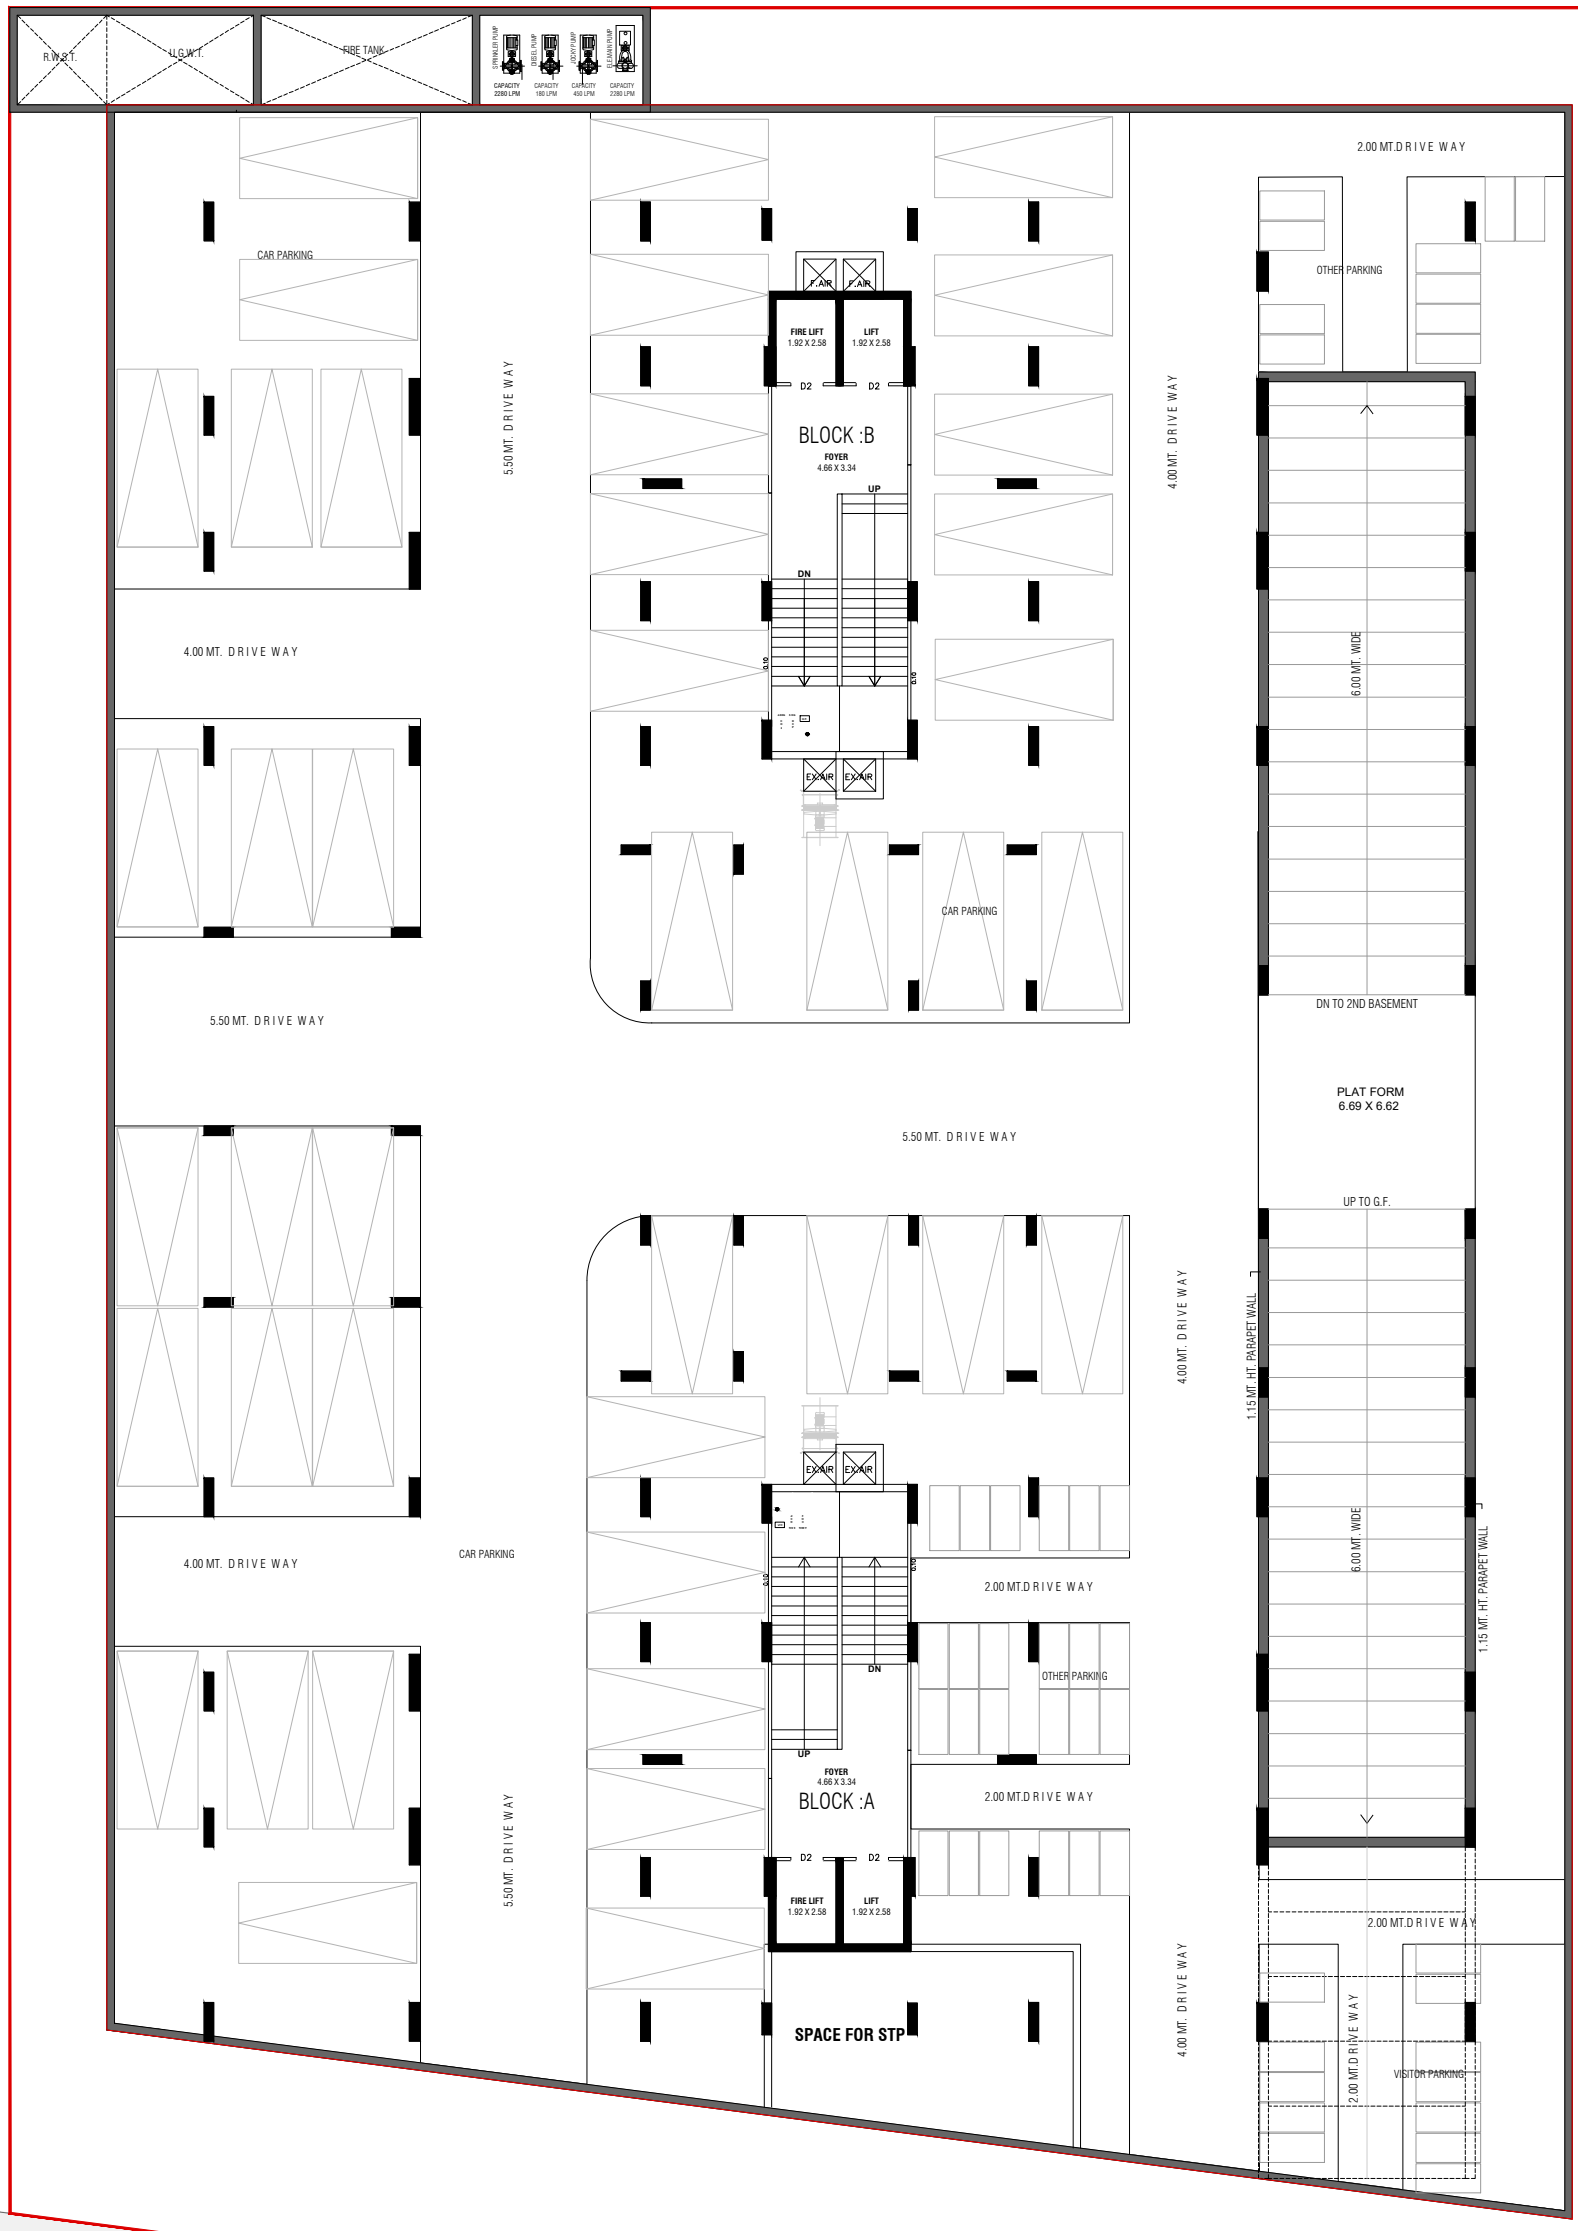

R.W.S.T.
U.G.W.T.
FIRE TANK
HYDRAULIC PUMP
CAPACITY 2280 LPM
DIESEL PUMP
CAPACITY 180 LPM
JOCKY PUMP
CAPACITY 450 LPM
SUBMERSIBLE PUMP
CAPACITY 2280 LPM
CAR PARKING
4.00 MT. DRIVE WAY
5.50 MT. DRIVE WAY
5.50 MT. DRIVE WAY
FIRE LIFT
1.92 X 2.58
LIFT
1.92 X 2.58
D2
D2
BLOCK :B
FOYER
4.66 X 3.34
UP
DN
EX.AIR
EX.AIR
CAR PARKING
5.50 MT. DRIVE WAY
4.00 MT. DRIVE WAY
2.00 MT.DRIVE WAY
OTHER PARKING
6.00 MT. WIDE
DN TO 2ND BASEMENT
PLAT FORM
6.69 X 6.62
UP TO G.F.
1.15 MT. HT. PARAPET WALL
1.15 MT. HT. PARAPET WALL
4.00 MT. DRIVE WAY
4.00 MT. DRIVE WAY
5.50 MT. DRIVE WAY
4.00 MT. DRIVE WAY
CAR PARKING
EX.AIR
EX.AIR
2.00 MT.DRIVE WAY
OTHER PARKING
DN
UP
FOYER
4.66 X 3.34
BLOCK :A
2.00 MT.DRIVE WAY
D2
D2
FIRE LIFT
1.92 X 2.58
LIFT
1.92 X 2.58
SPACE FOR STP
4.00 MT. DRIVE WAY
2.00 MT.DRIVE WAY
2.00 MT.DRIVE WAY
VISITOR PARKING
24.00 MT. WIDE ROAD

BASEMENT-1



GROUND FLOOR




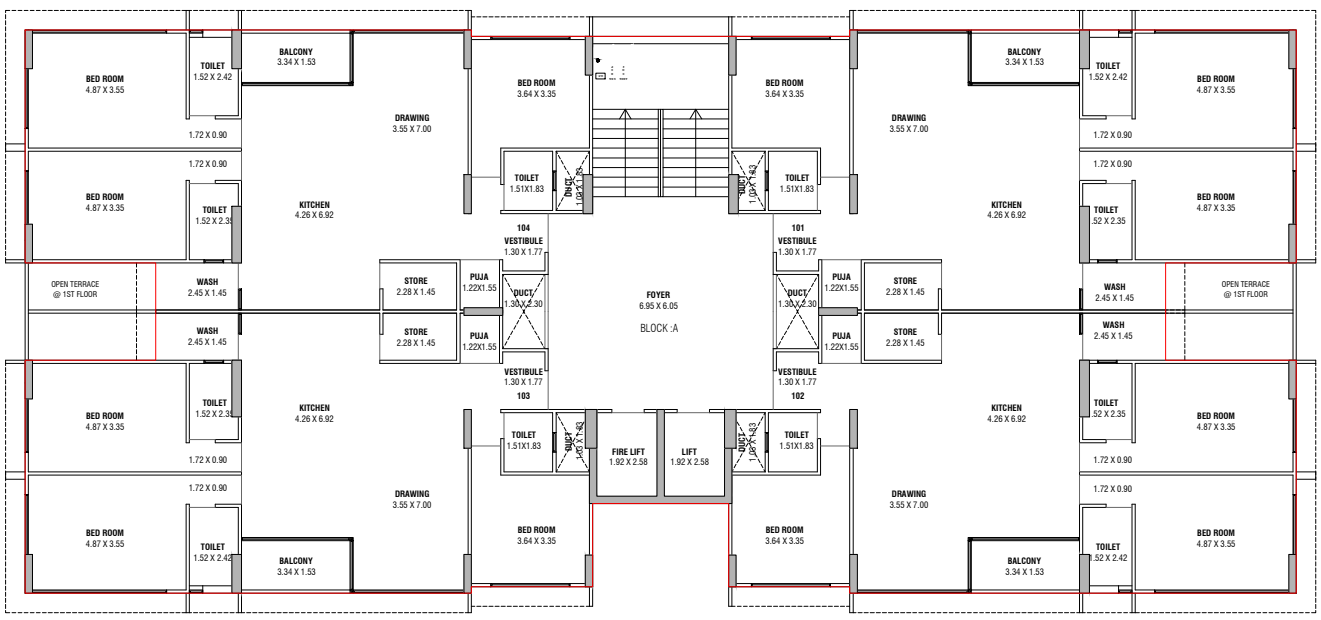

24.00 MT. WIDE ROAD


1ST FLOOR



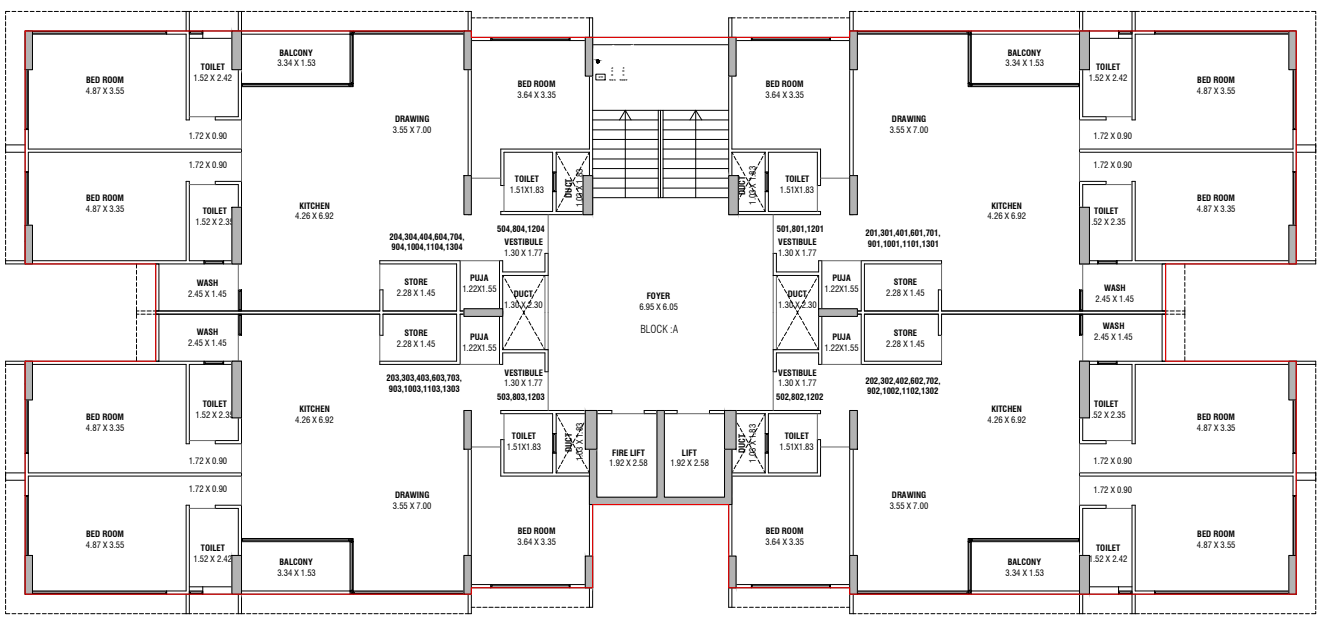


24.00 MT. WIDE ROAD

TYPICAL FLOOR PLAN (2ND TO 4TH,6TH,7TH,9TH,10TH,11TH,13TH FLOOR)

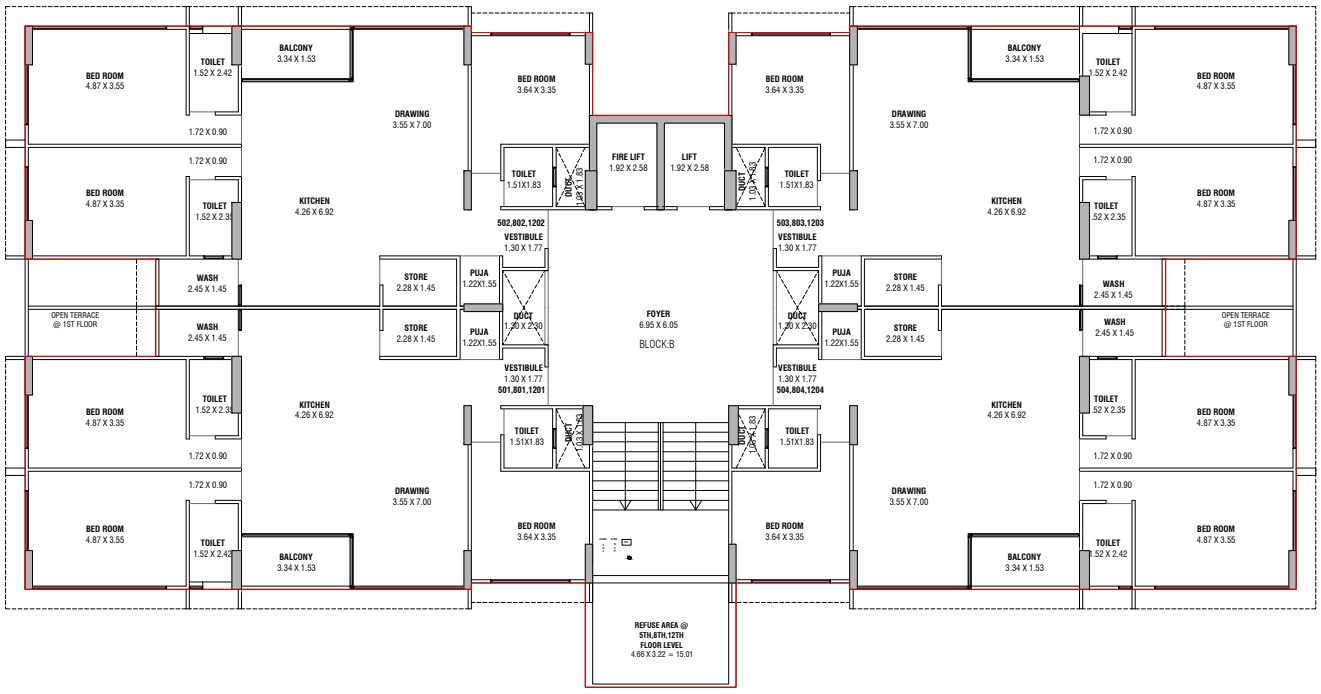


REFUSE AREA FLOOR PLAN (5TH,8TH,12TH FLOOR)

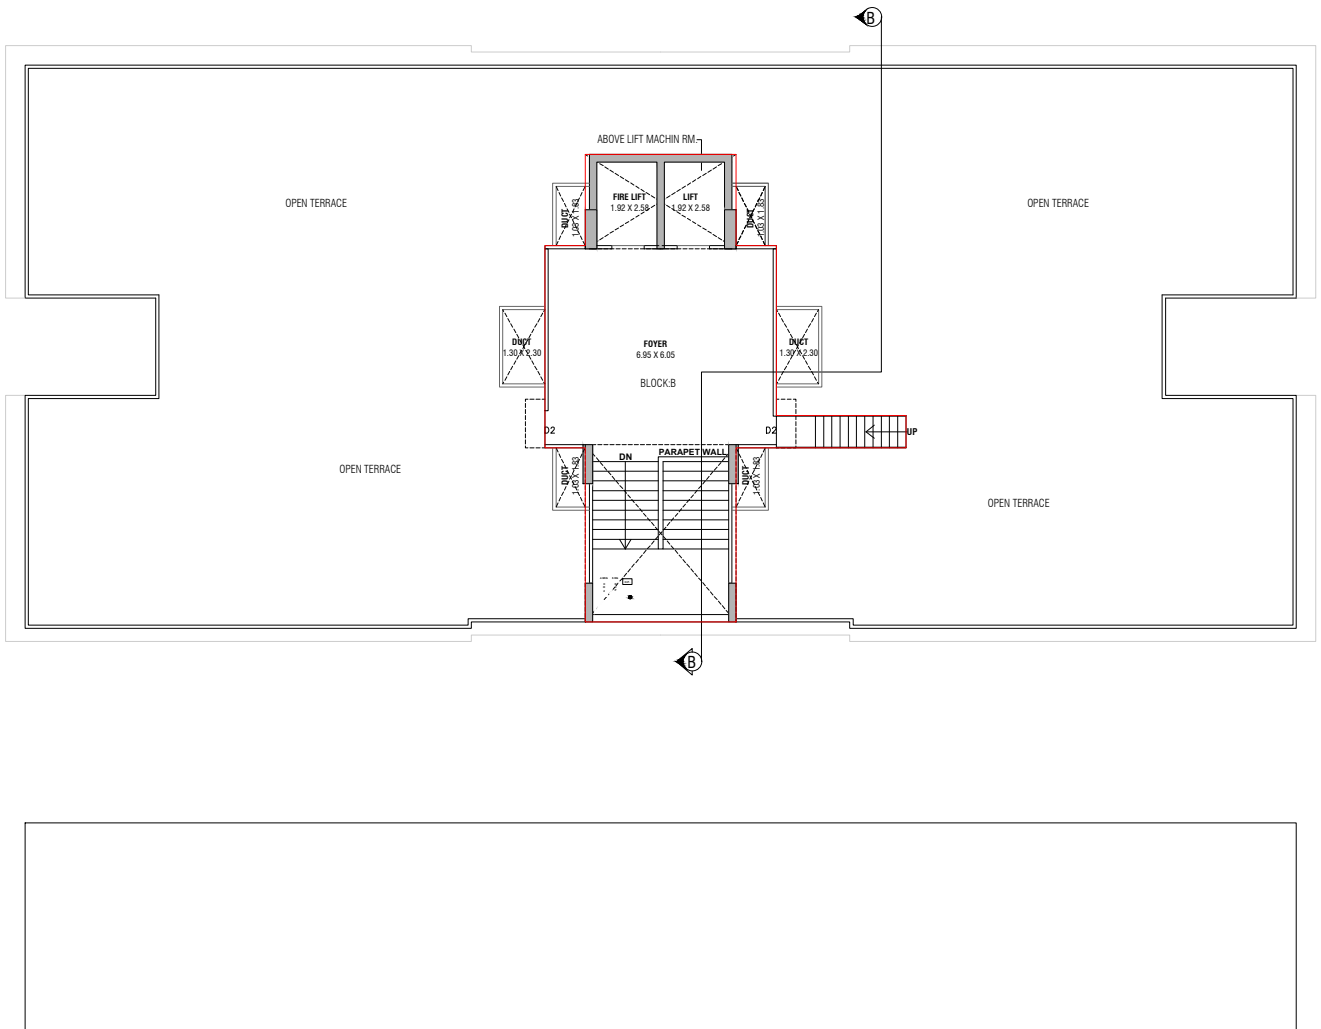


24.00 MT. WIDE ROAD

14TH FLOOR PLAN

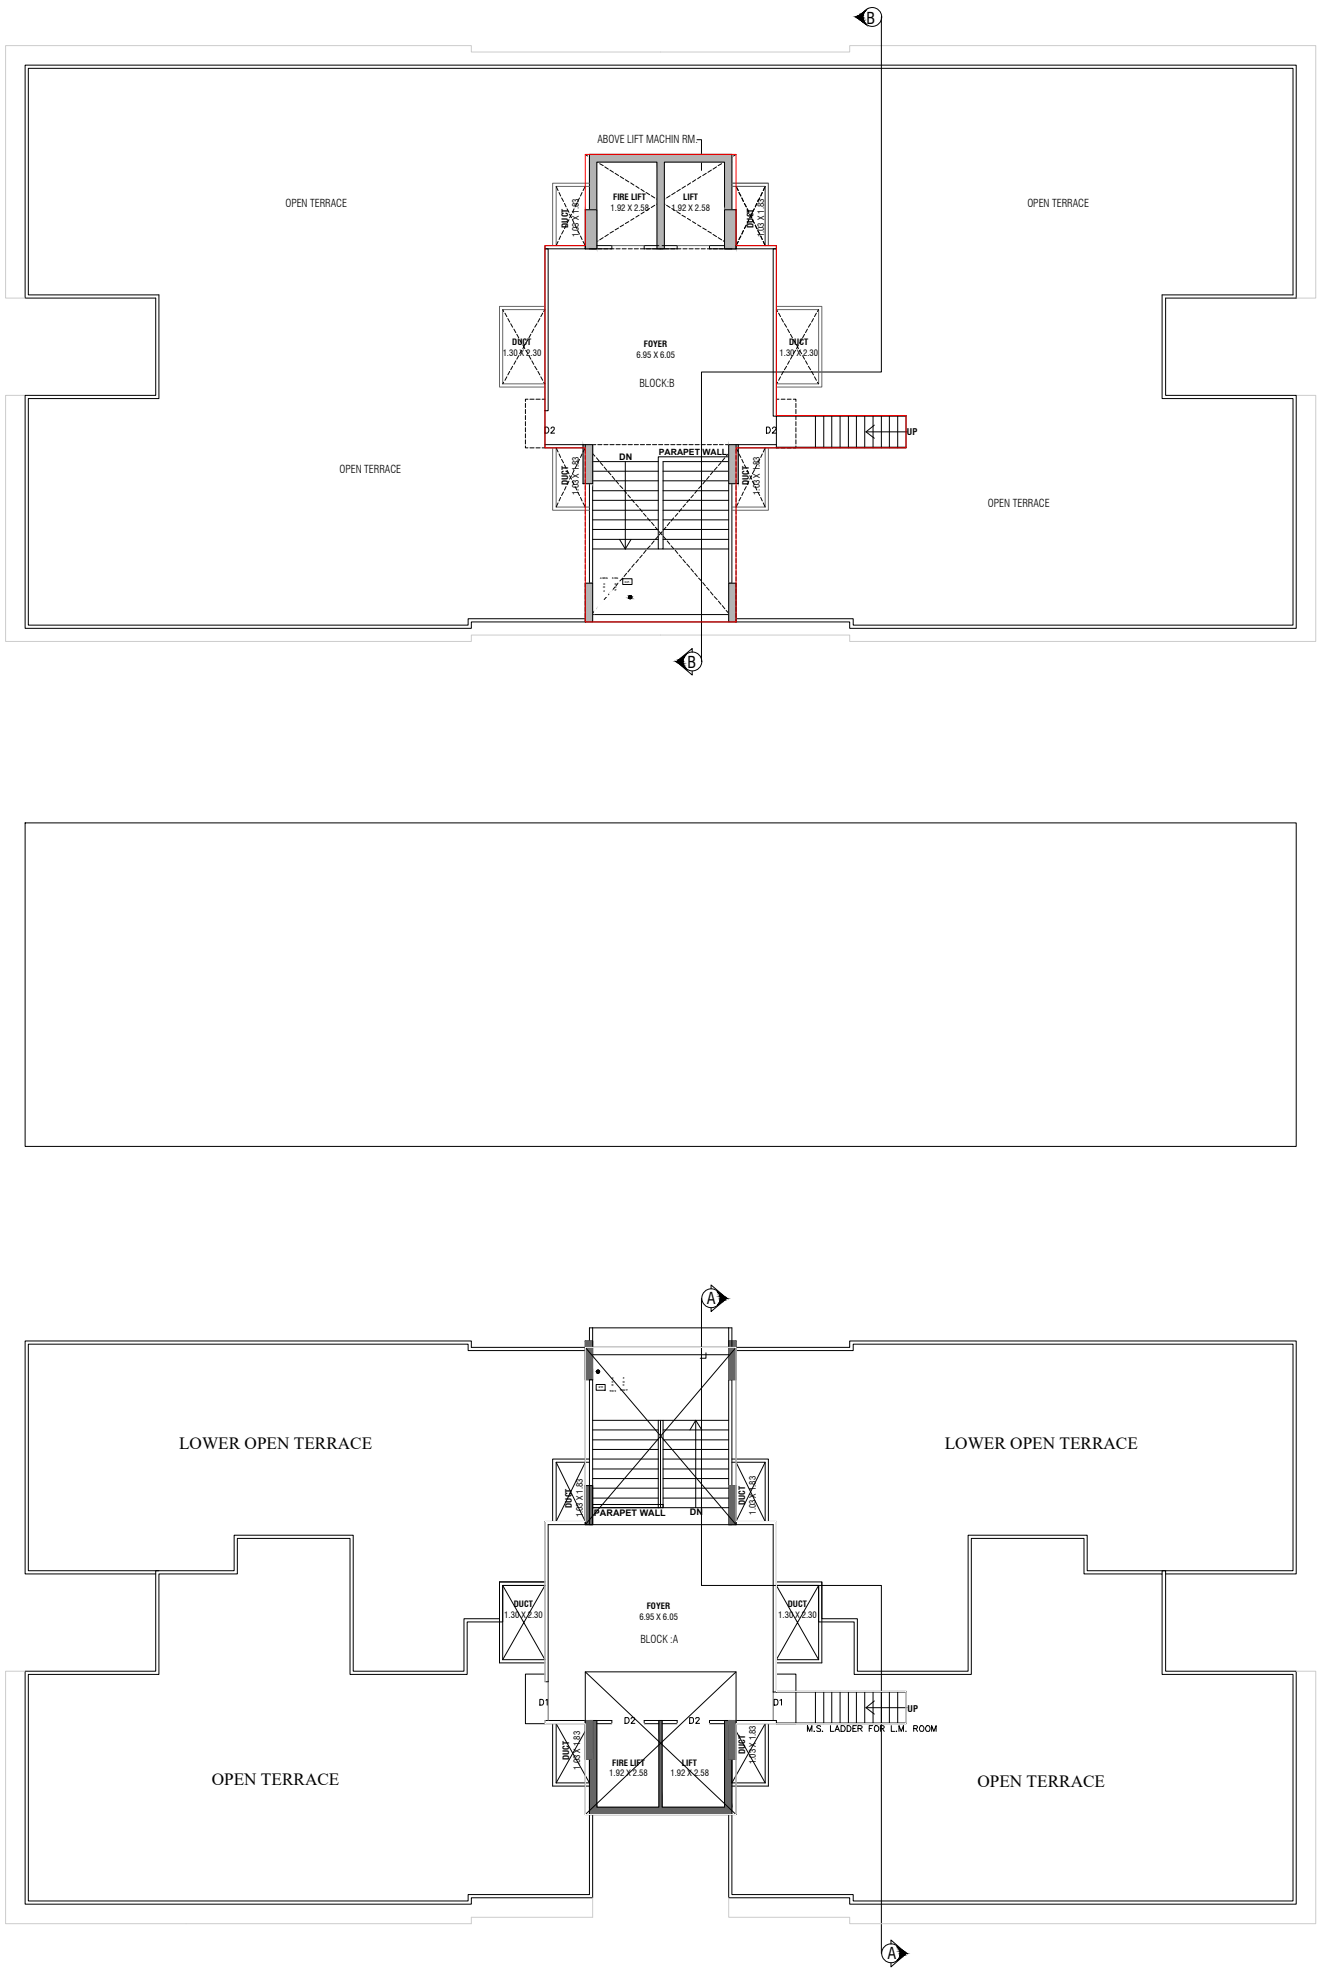


STAIR CABIN & TERRACE FLOOR PLAN

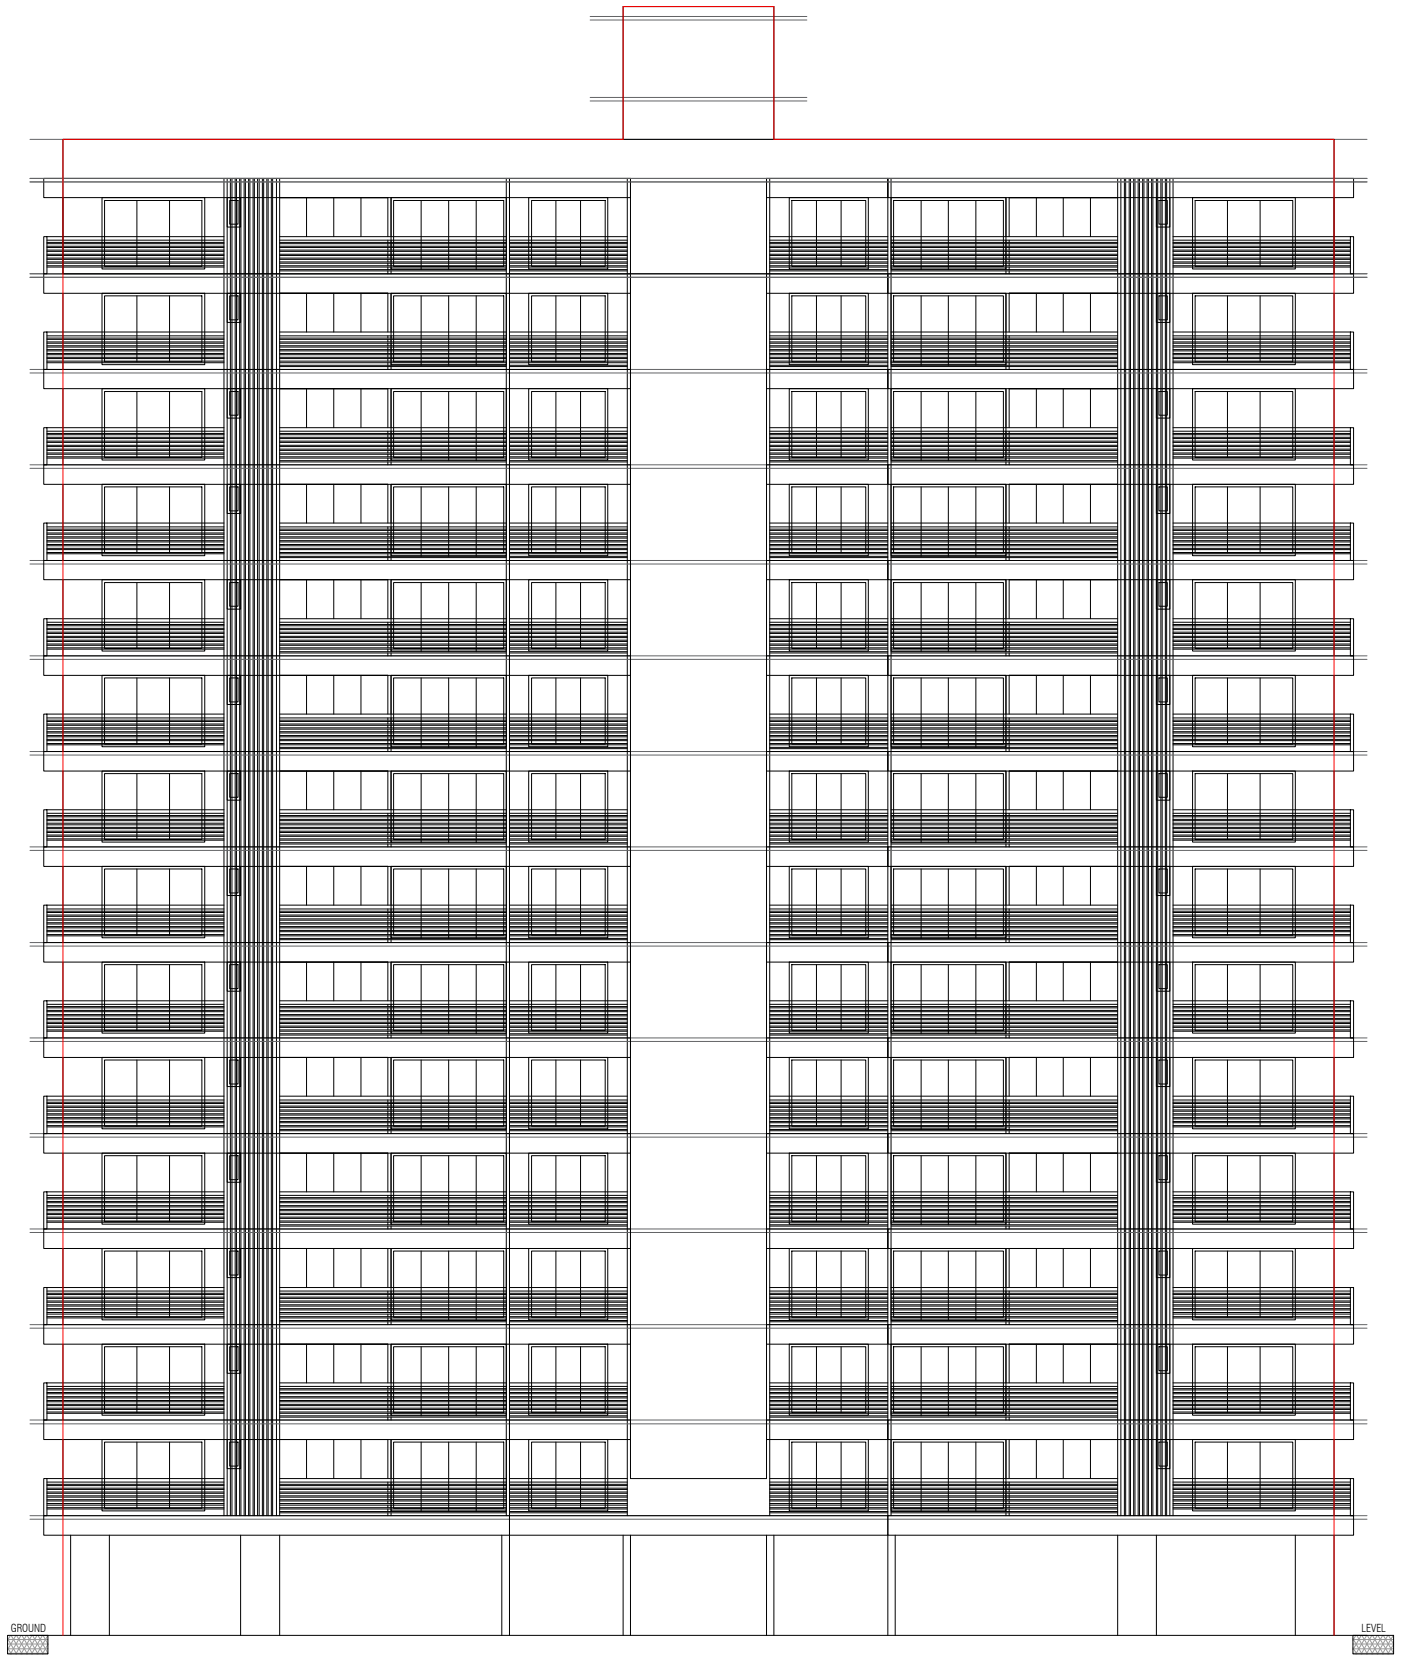


FRONT ELEVATION

ELEVATION

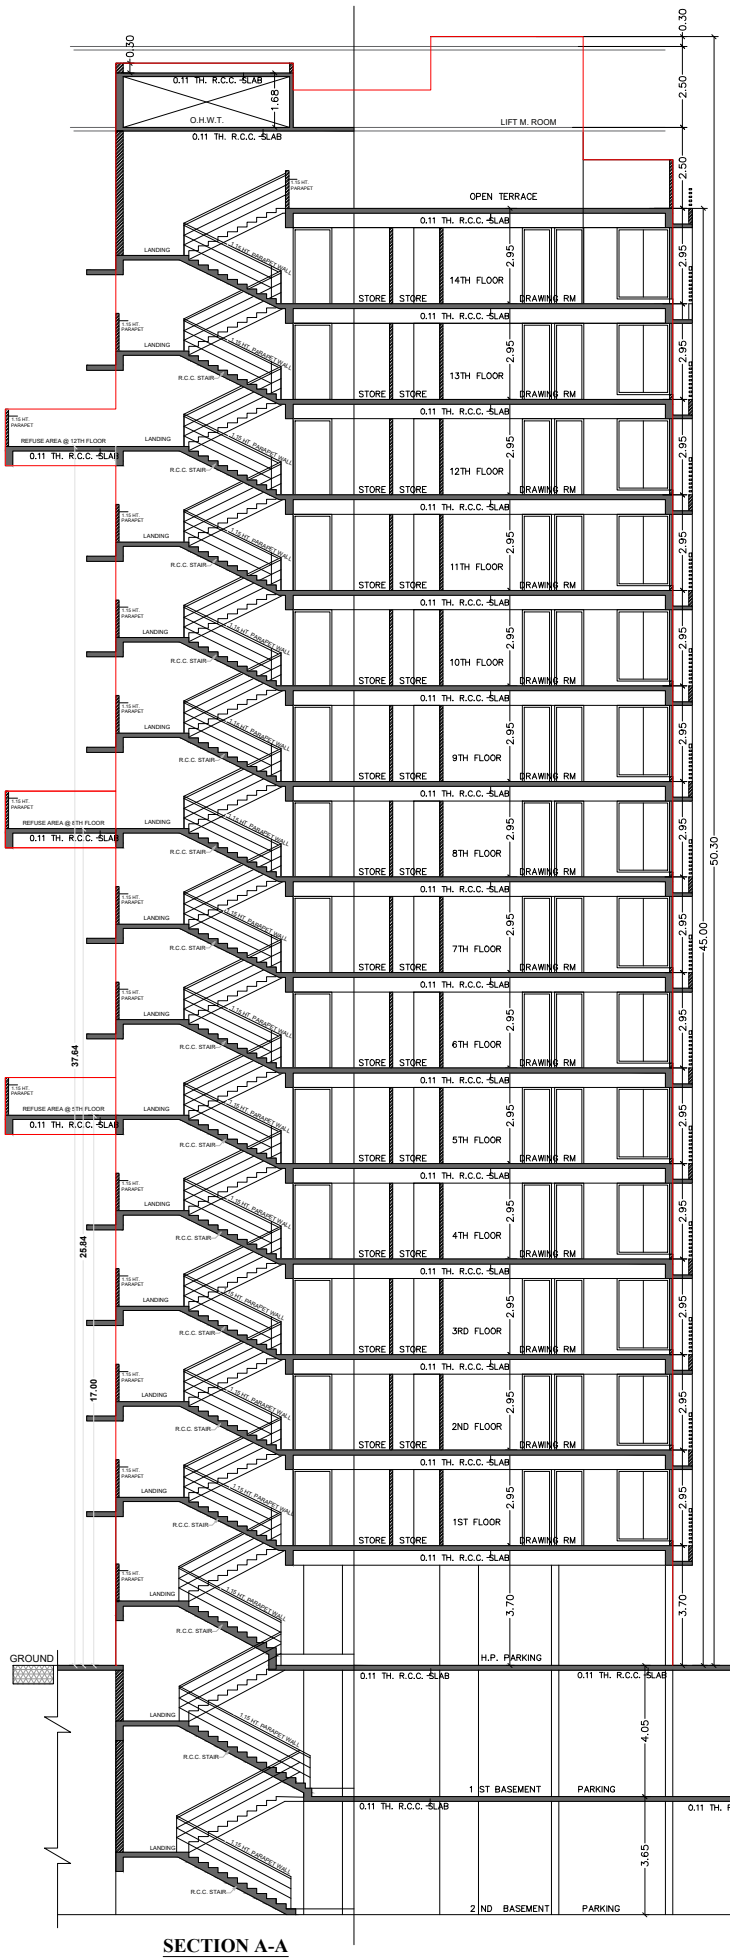

SECTION A-A

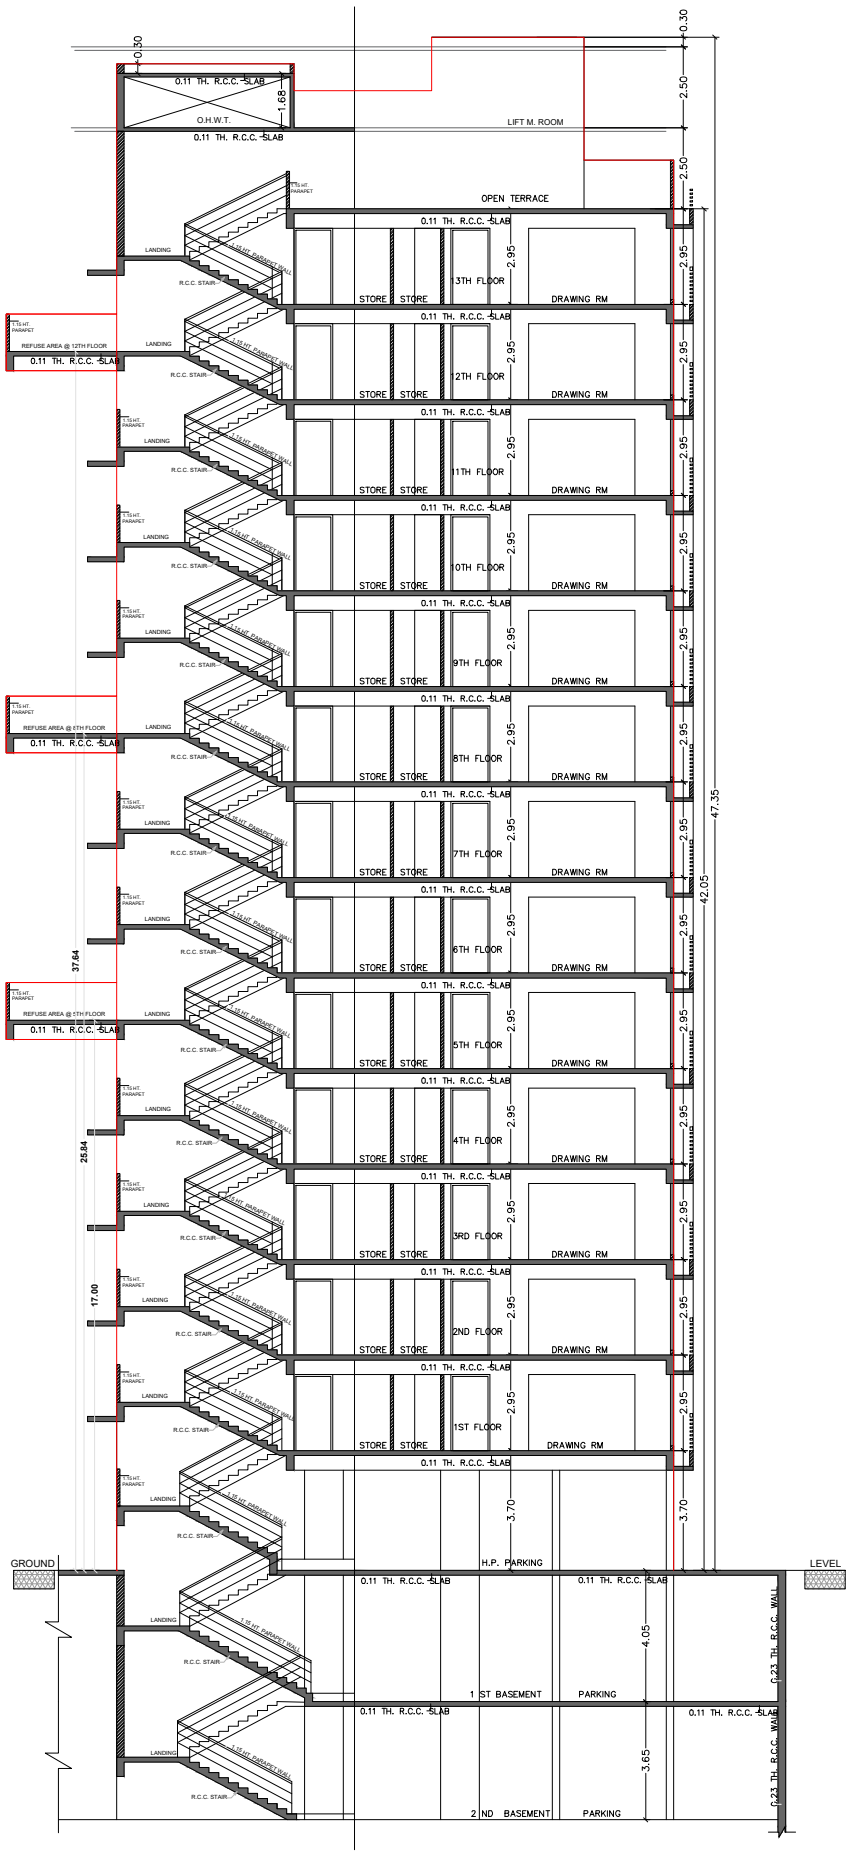

SECTION B-B

SECTION

SPECIFICATION

STRUCTURE

Earthquake resistant R.C.C. work.

FLOORING

Unique premium quality vitrified tiles.
Designer high density for terrace.

KITCHEN

Granite top platform with S.S. sink.
Designer glazed tiles dado-up to lintel level.

DOOR & WINDOWS

Decorative main door with wooden frame.
All other doors are flush door with wooden frame with good quality fittings.
Aluminum sliding window powder coating.
Natural stone frames on window jambs.

ELECTRIFICATION


Concealed copper wiring with premium modular switches.

WALL FINISH

Internal smooth cement plaster with putty finish.
External double coat sand face plaster with good quality acrylic paint.

TOILET / PLUMBING

Designer glazed tiles up to lintel level.
Premium quality bath fitting & sanitary wares.

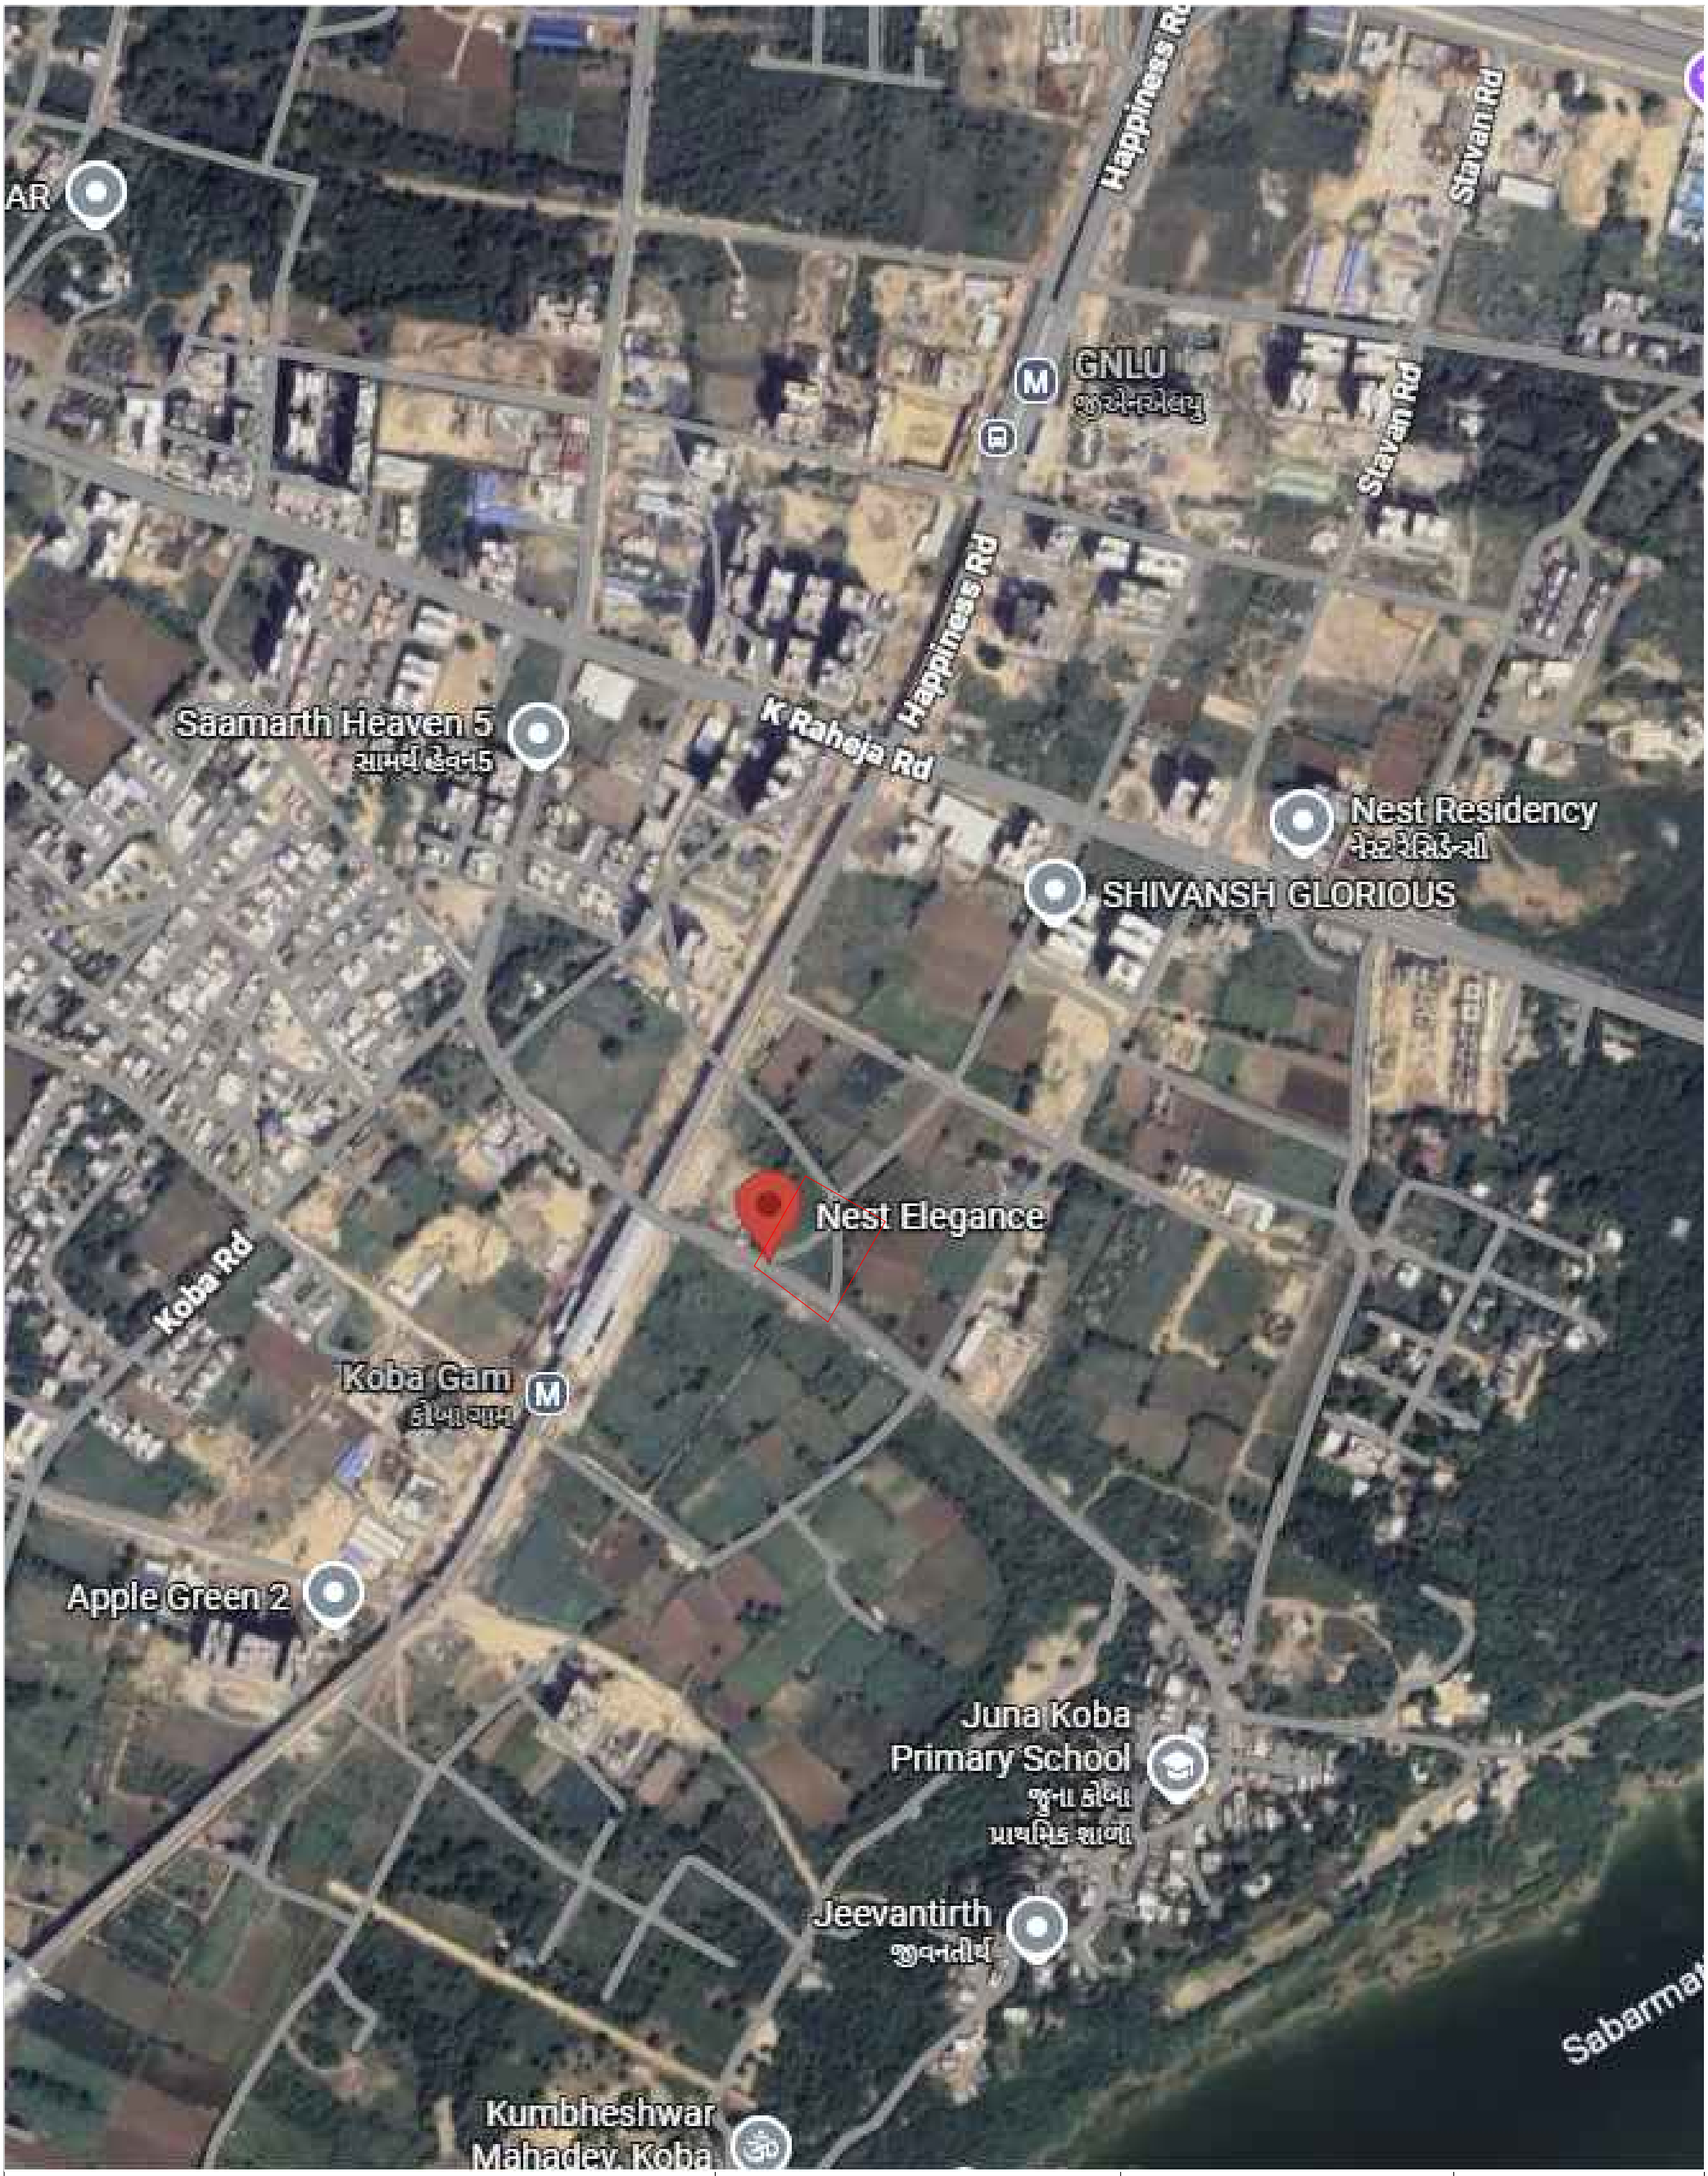

NEST ELEGANCE , NEAR METRO STATION, KOBA, GANDHINAGAR, GUJARAT 382426	PROJECT BY NEST PASHUPATI DEVELOPERS	ARCHITECT MANSI SHAH ARCHITECTS	STRUCTURE ELEVATENG LLP

RERA REGISTER NO. : .....
RERA WEBSITE : WWW.GUJRERA.GUJARAT.GOV.IN