
PAARIJAT GREENS

REGISTRE REGULIER


GROUND FLOOR

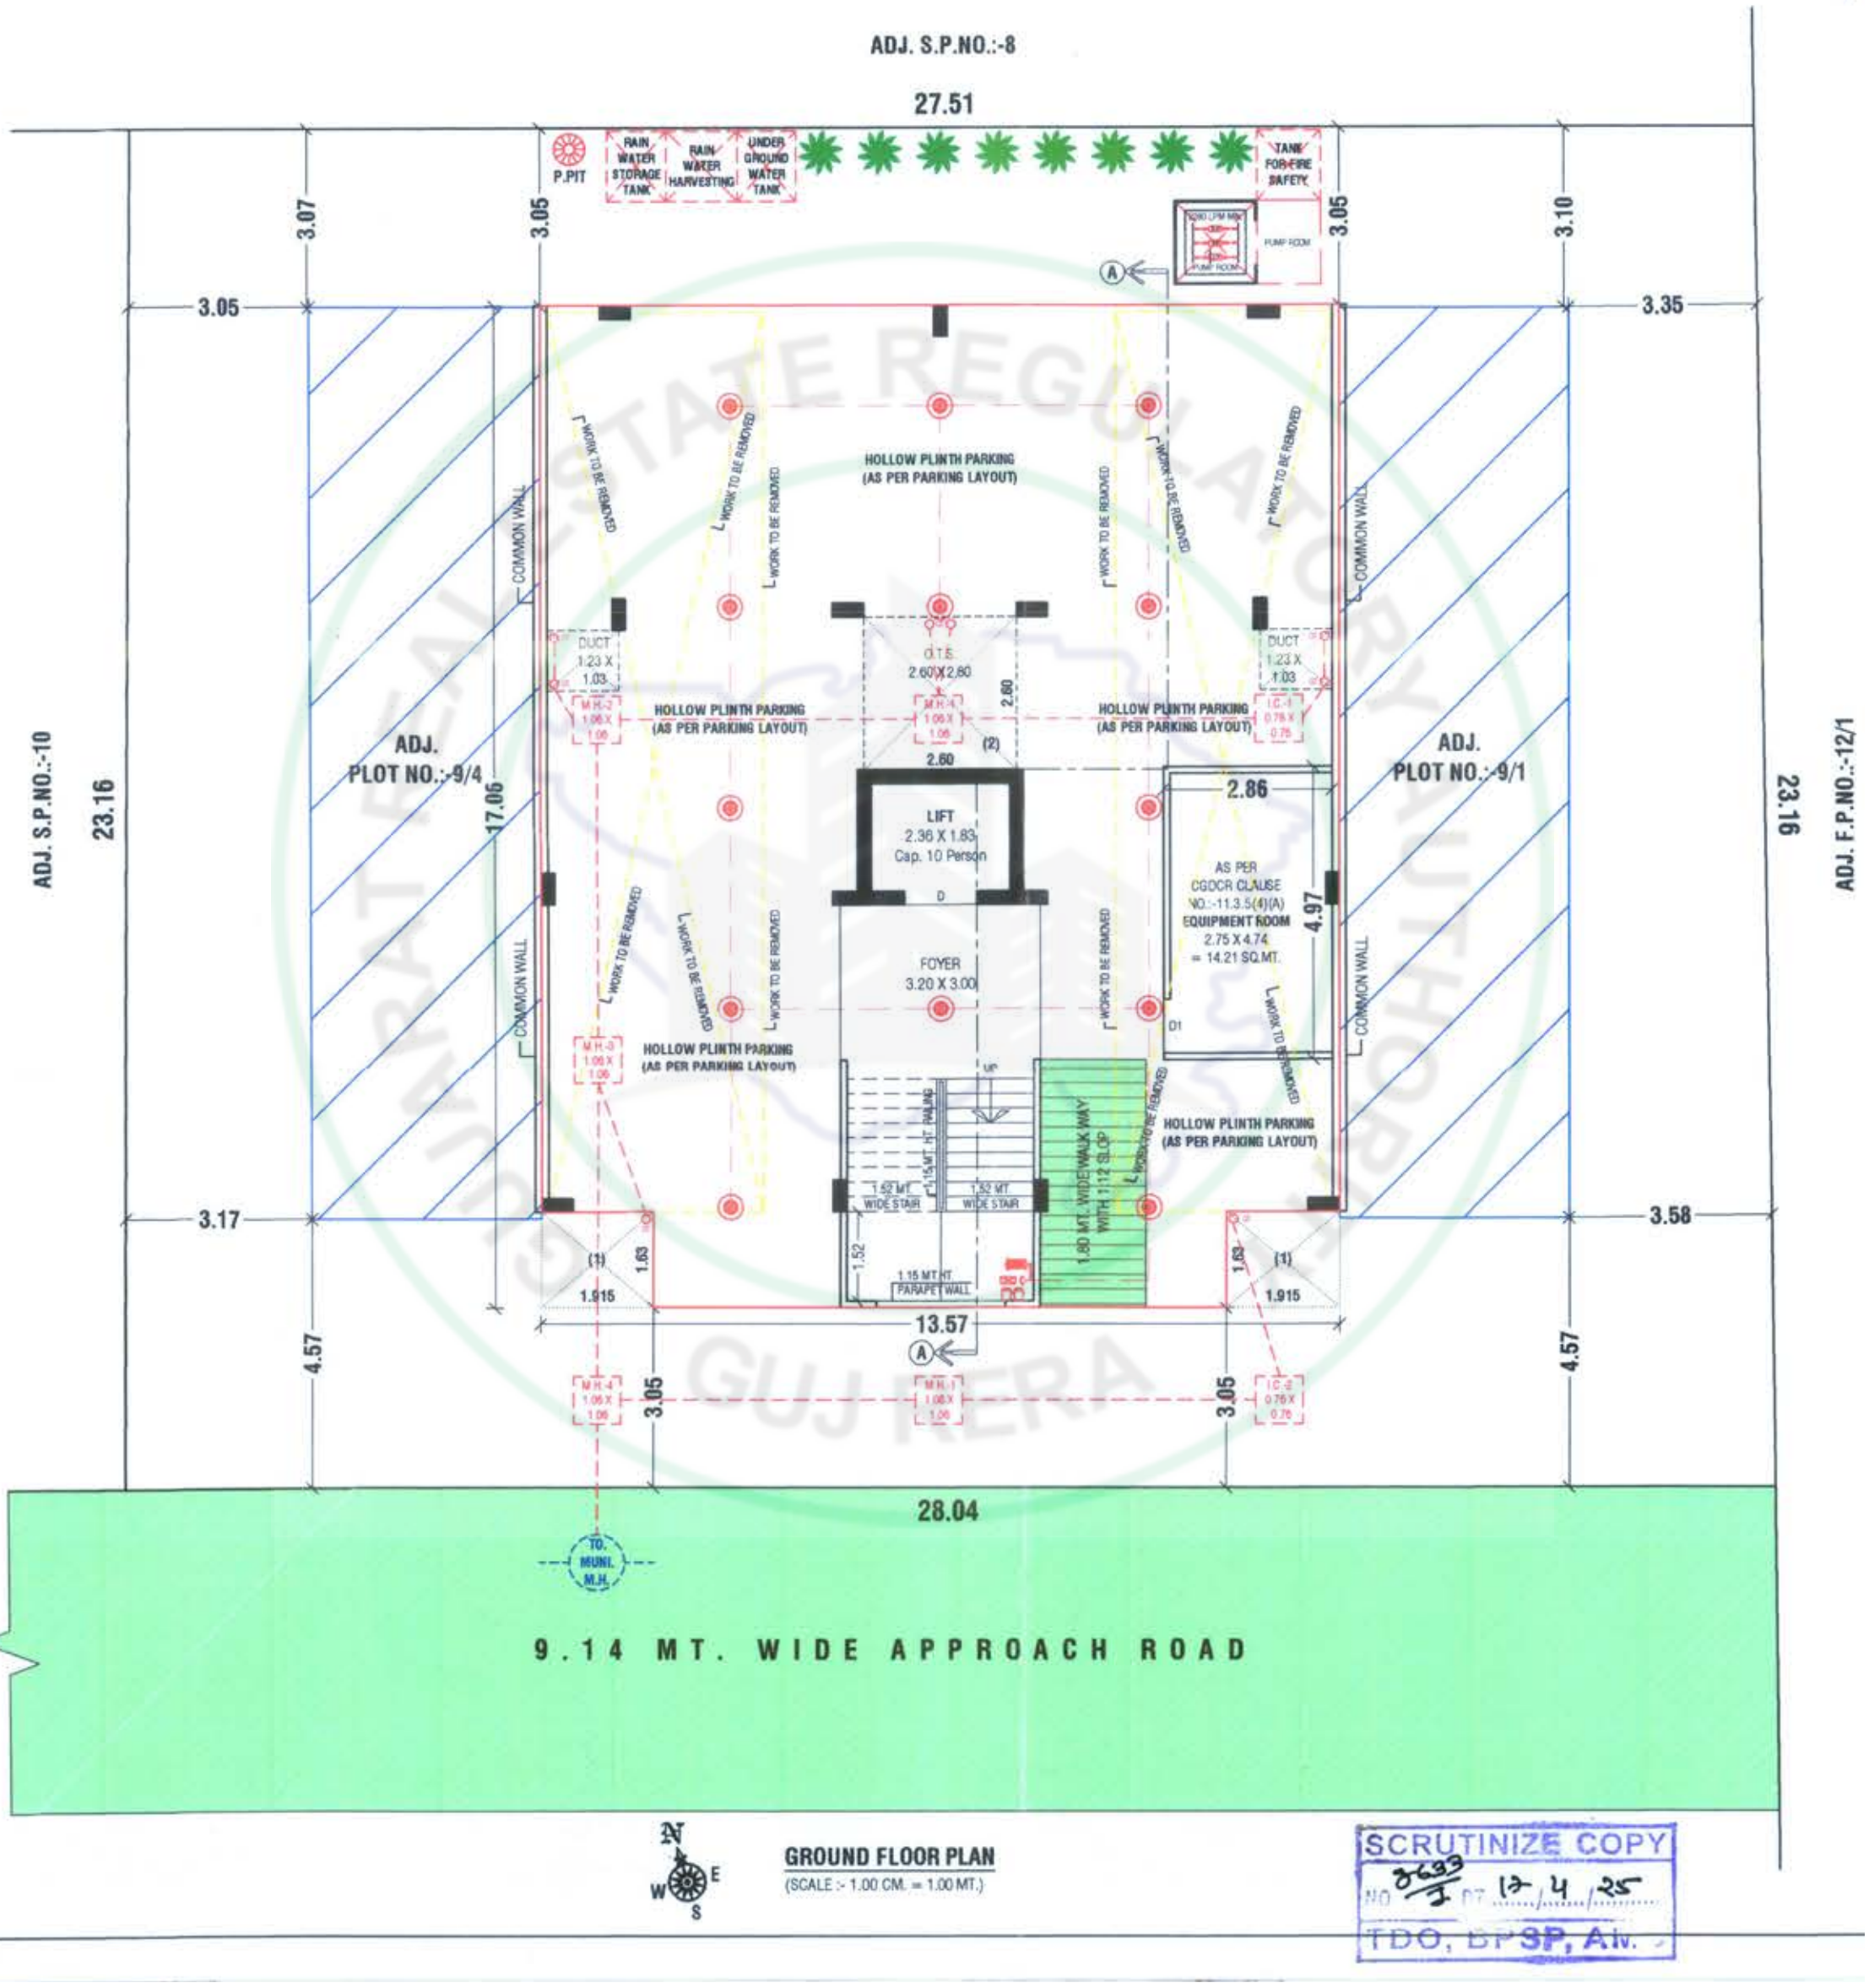

GROUND FLOOR PLAN
(SCALE :- 1.00 CM. = 1.00 MT.)

SCRUTINIZE COPY
NO 3693/1 DT 12/4/25
TDO, BP SP, AMC

TYPICAL FLOOR

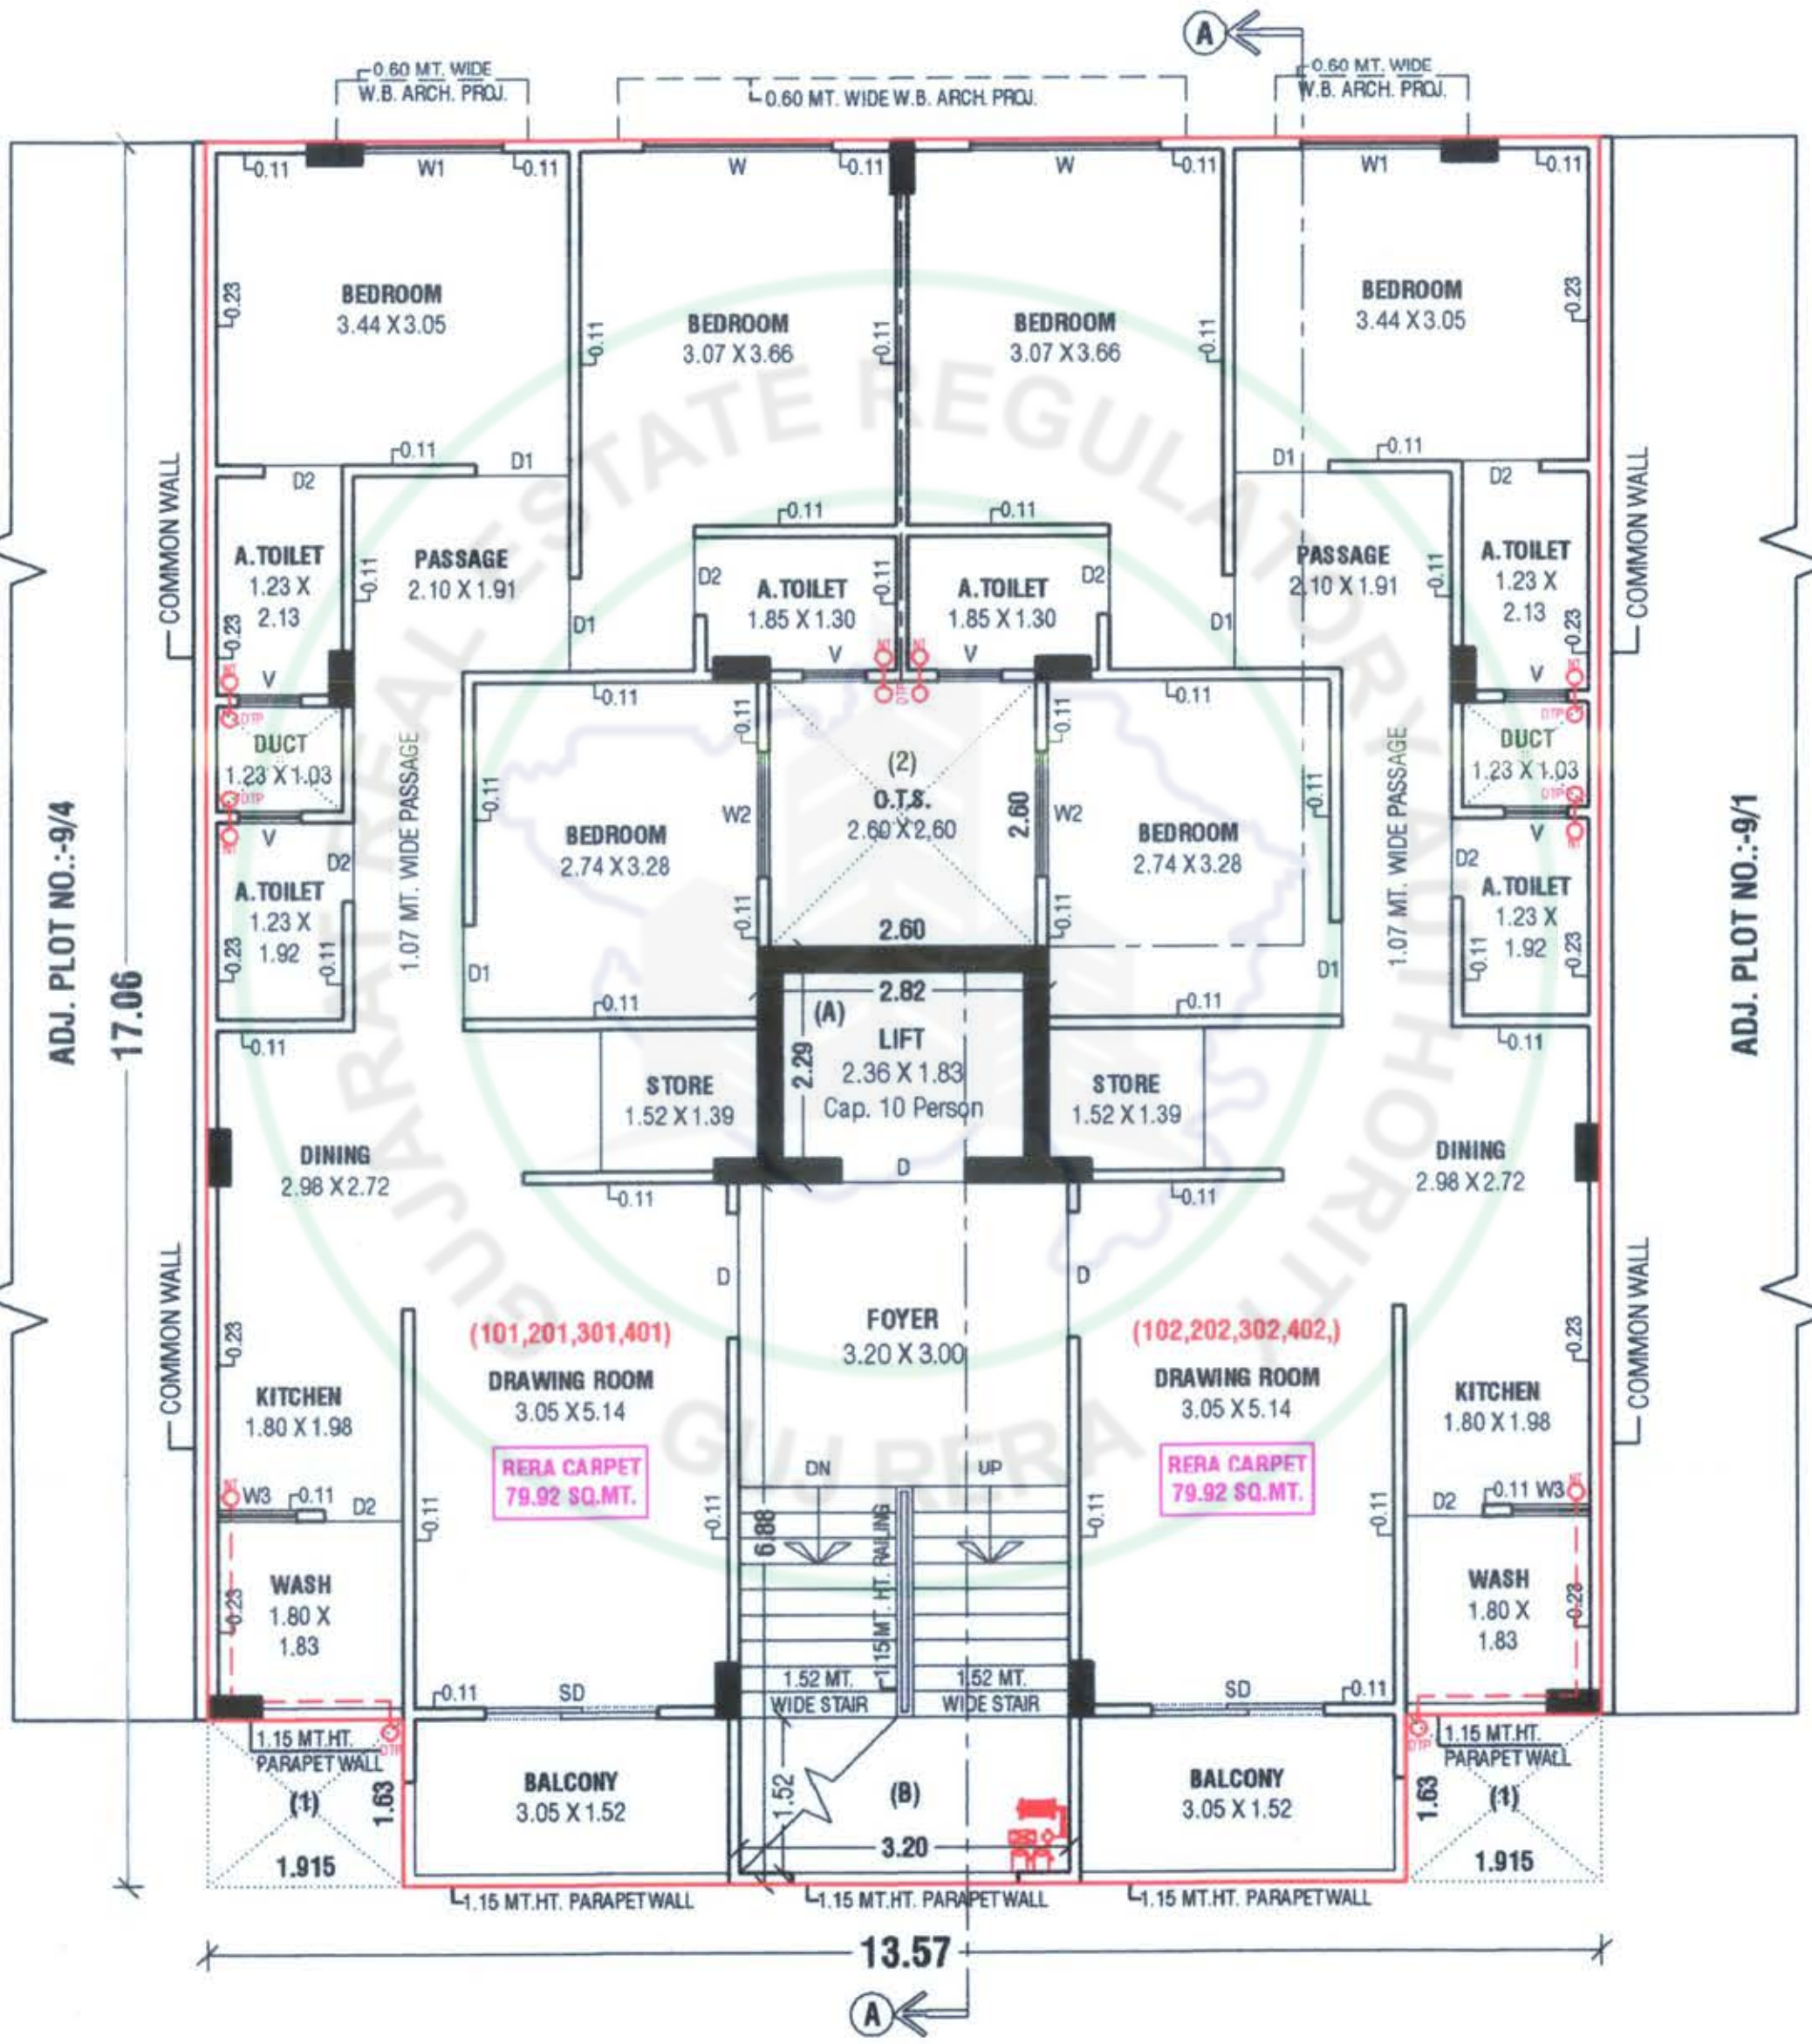


TYPICAL FLOOR PLAN

(FIRST FLOOR TO FOURTH FLOOR)

TERRACE FLOOR

ENGINEER. (THIS IS

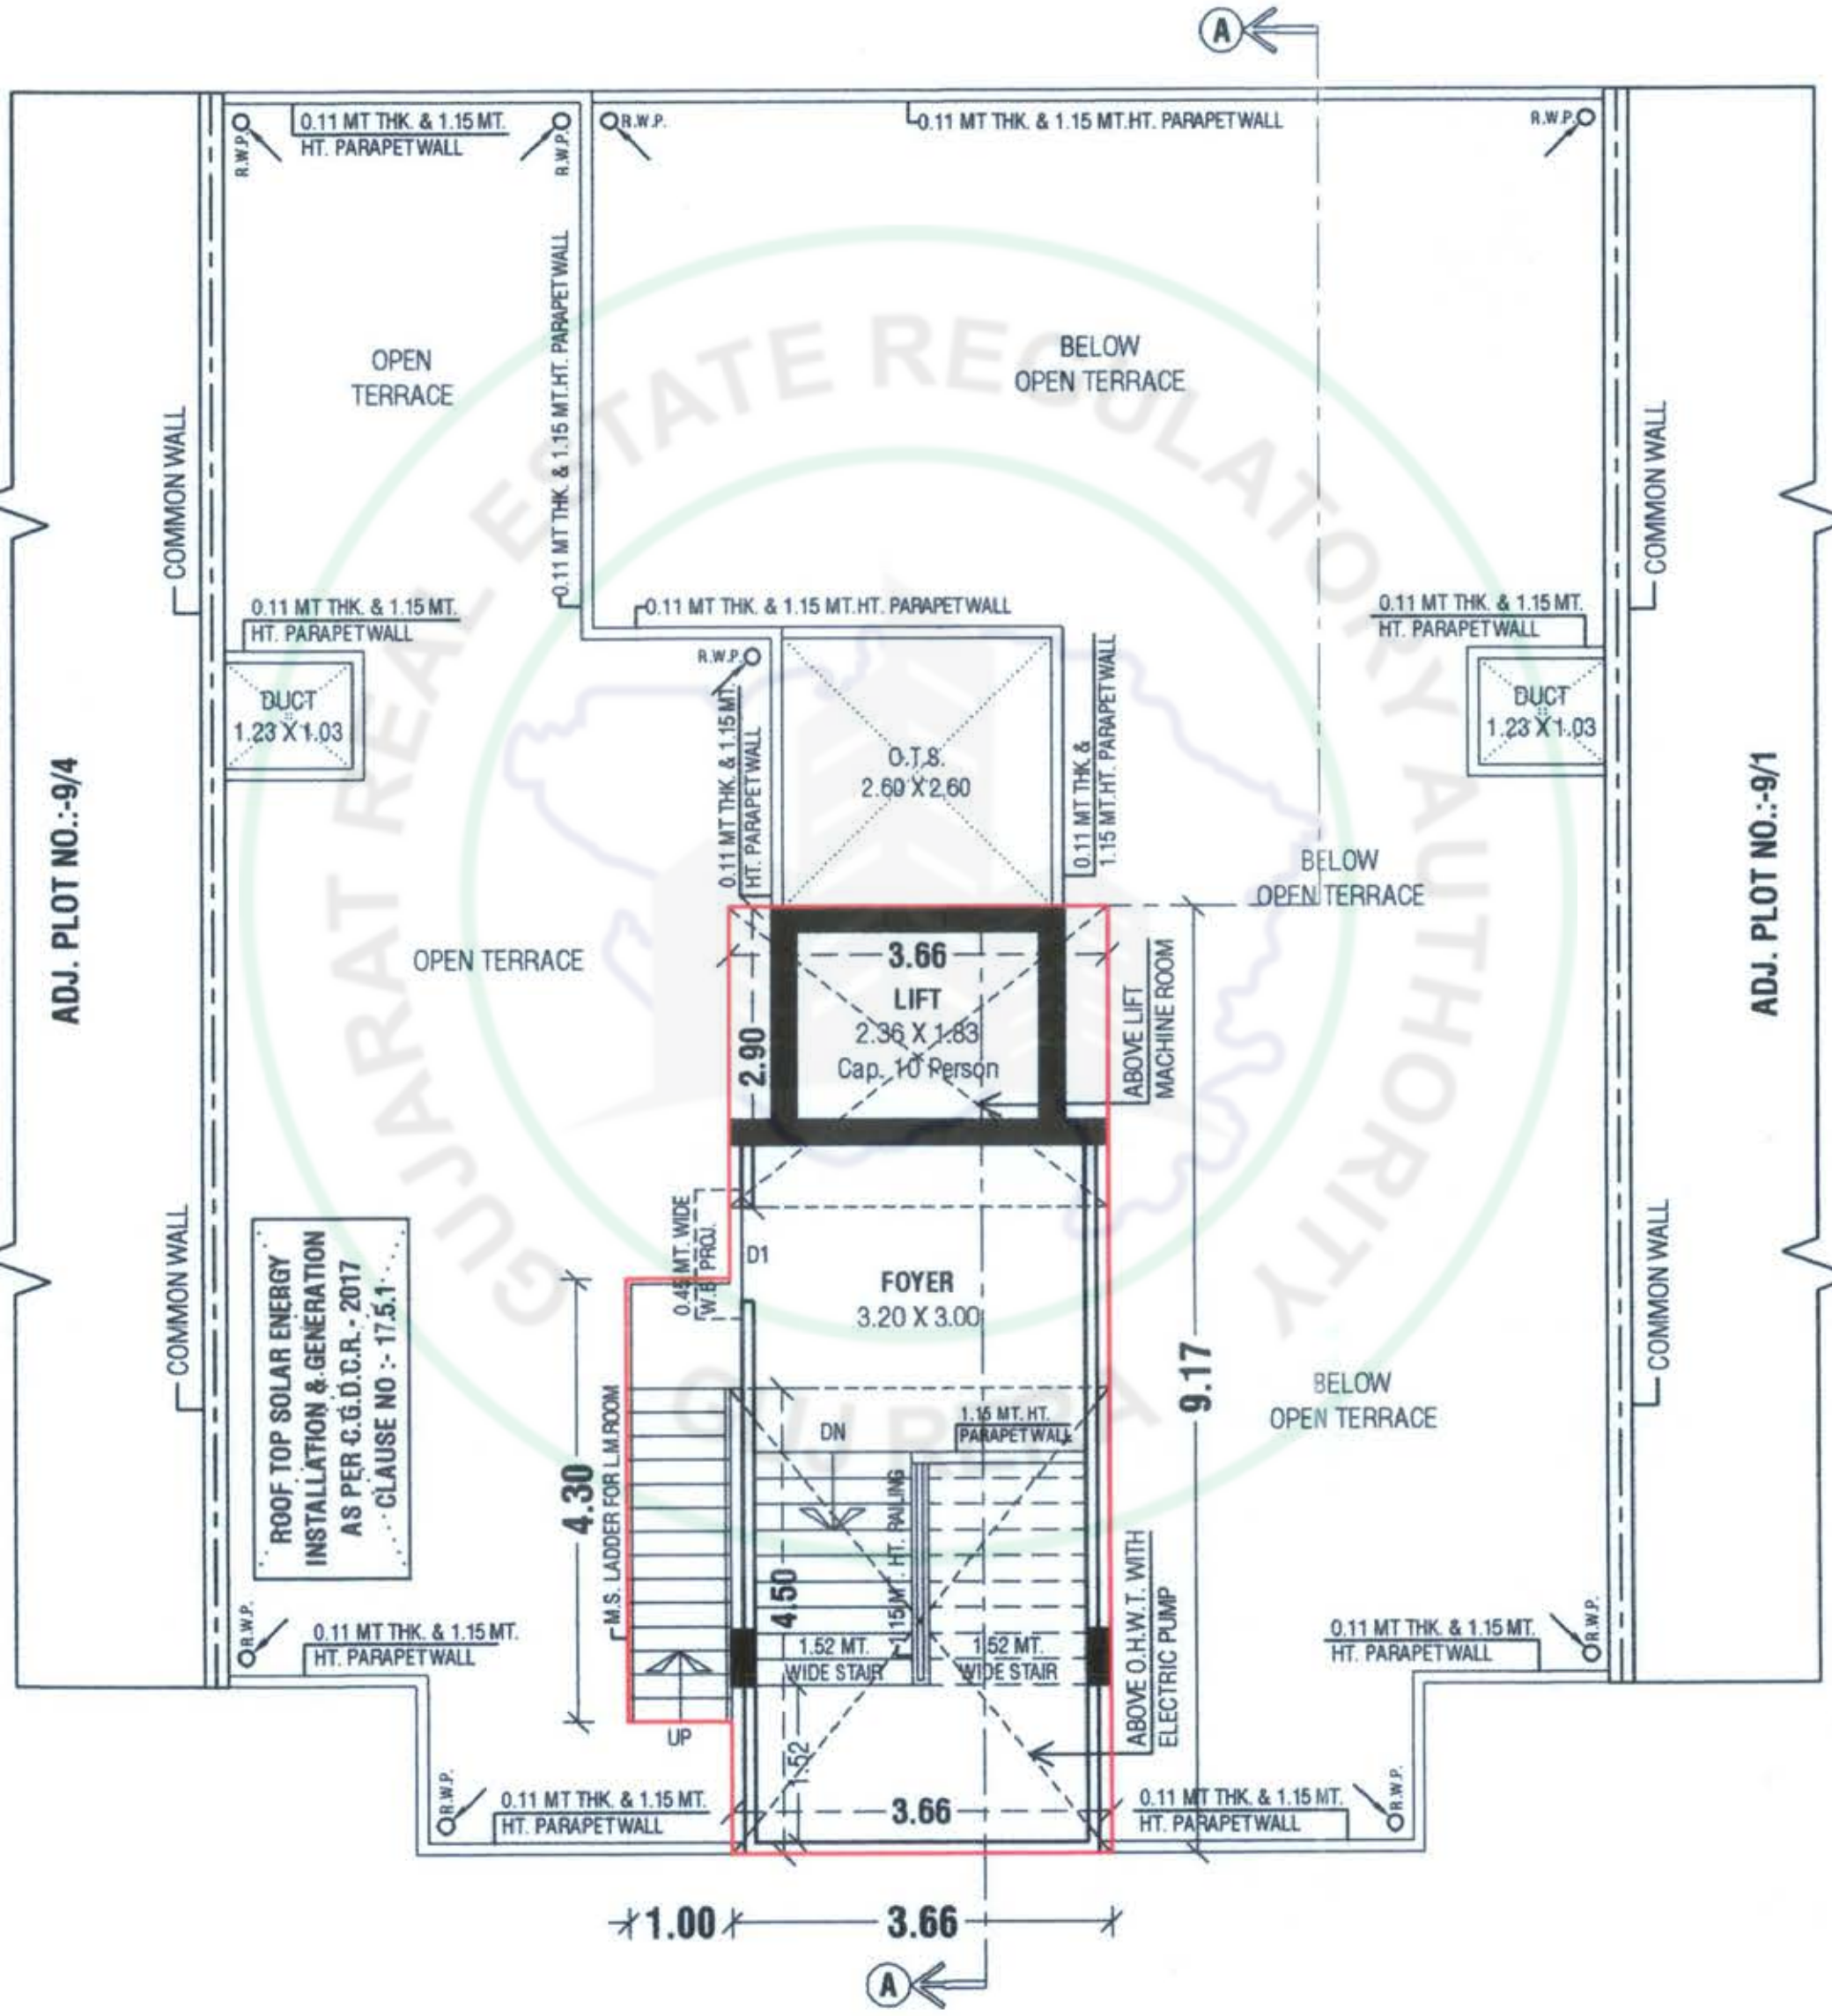

STAIR CABIN & OPEN TERRACE PLAN

AHMEDABAD MUNICIPAL B.P.S.P.(T.D.O)
1. THIS DEVELO BONDS AND A
2. THIS APPROV NO-42, DT-13/
3. THIS DEVELO

SPECIFICATIONS

STRUCTURE
Earthquake resistant R.C.C. frame structure as per new by laws.

FLOORING
Vitrified tiles for entire flooring in all apartments.

WALL FINISH/ELEVATION
External double coat mala plaster with texture & acrylic paint. Internal mala plaster with Wall Putty.


ELECTRIFICATION
Branded ISI modular switches with concreated copper wiring and adequate number of points.
MCB distribution panel.

PLUMBING
ISI CPVC and UPVC pipes for water supply, PVC & SWR pipes for solid waster and drainage systems.

TOILET
Designer tiles on floor and walls up to lintel level.
Branded sanitary & bath fittings

TERRACE
Brick-bat concrete with china mosaic for heat reflection and thermal insulation.

FIRE SAFETY
Fire Safety System Facilities.

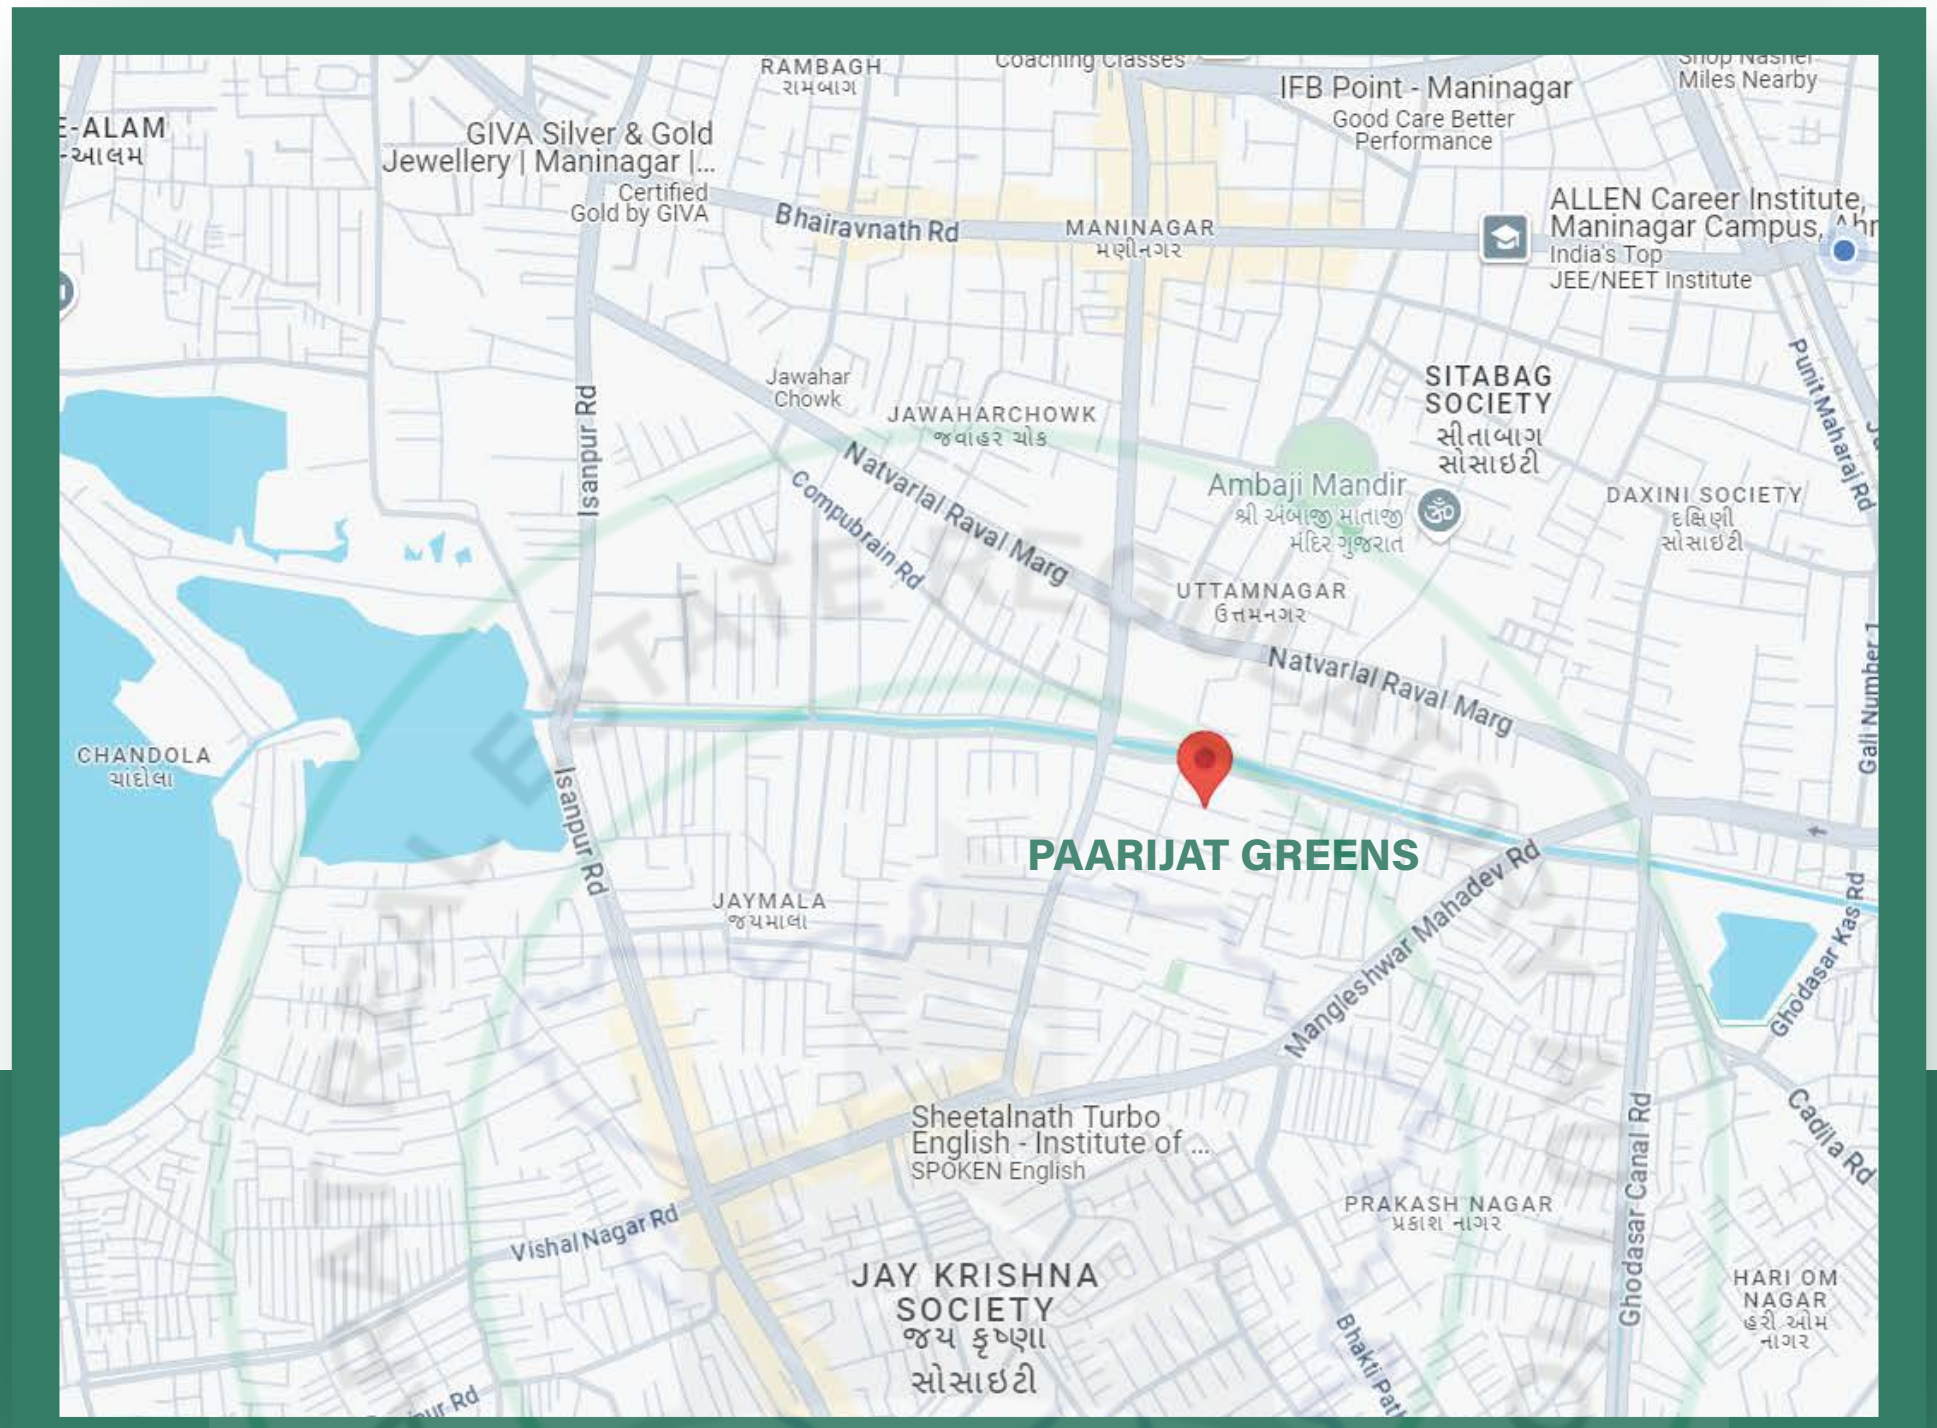

Project By	Design By	Structure By
JALARAM INFRA SPACE	AN ASSOCIATE	TUSHAR S. SOLANKI

PAARIJAT GREENS
JAYANT PARK SOCIETY -3 BEHIND YAMUNAJI HAVELI,
BHADUATNAGAR ROAD, MANINAGAR, AHMEDABAD. 380008
(M): +91 99790 95406

RERA REGISTER NO.

RERA WEBSITE: WWW.GUJRERA.GUJARAT.GOV.IN