PALAK PROSPERA


OPP THE KIMANA TOWERS, BESIDES SKYDECK SELECT,
AMBLI ROAD, AHMEDABAD,380058.






LAYOUT PLAN

SCALE:- 1CM. = 2.00 M.

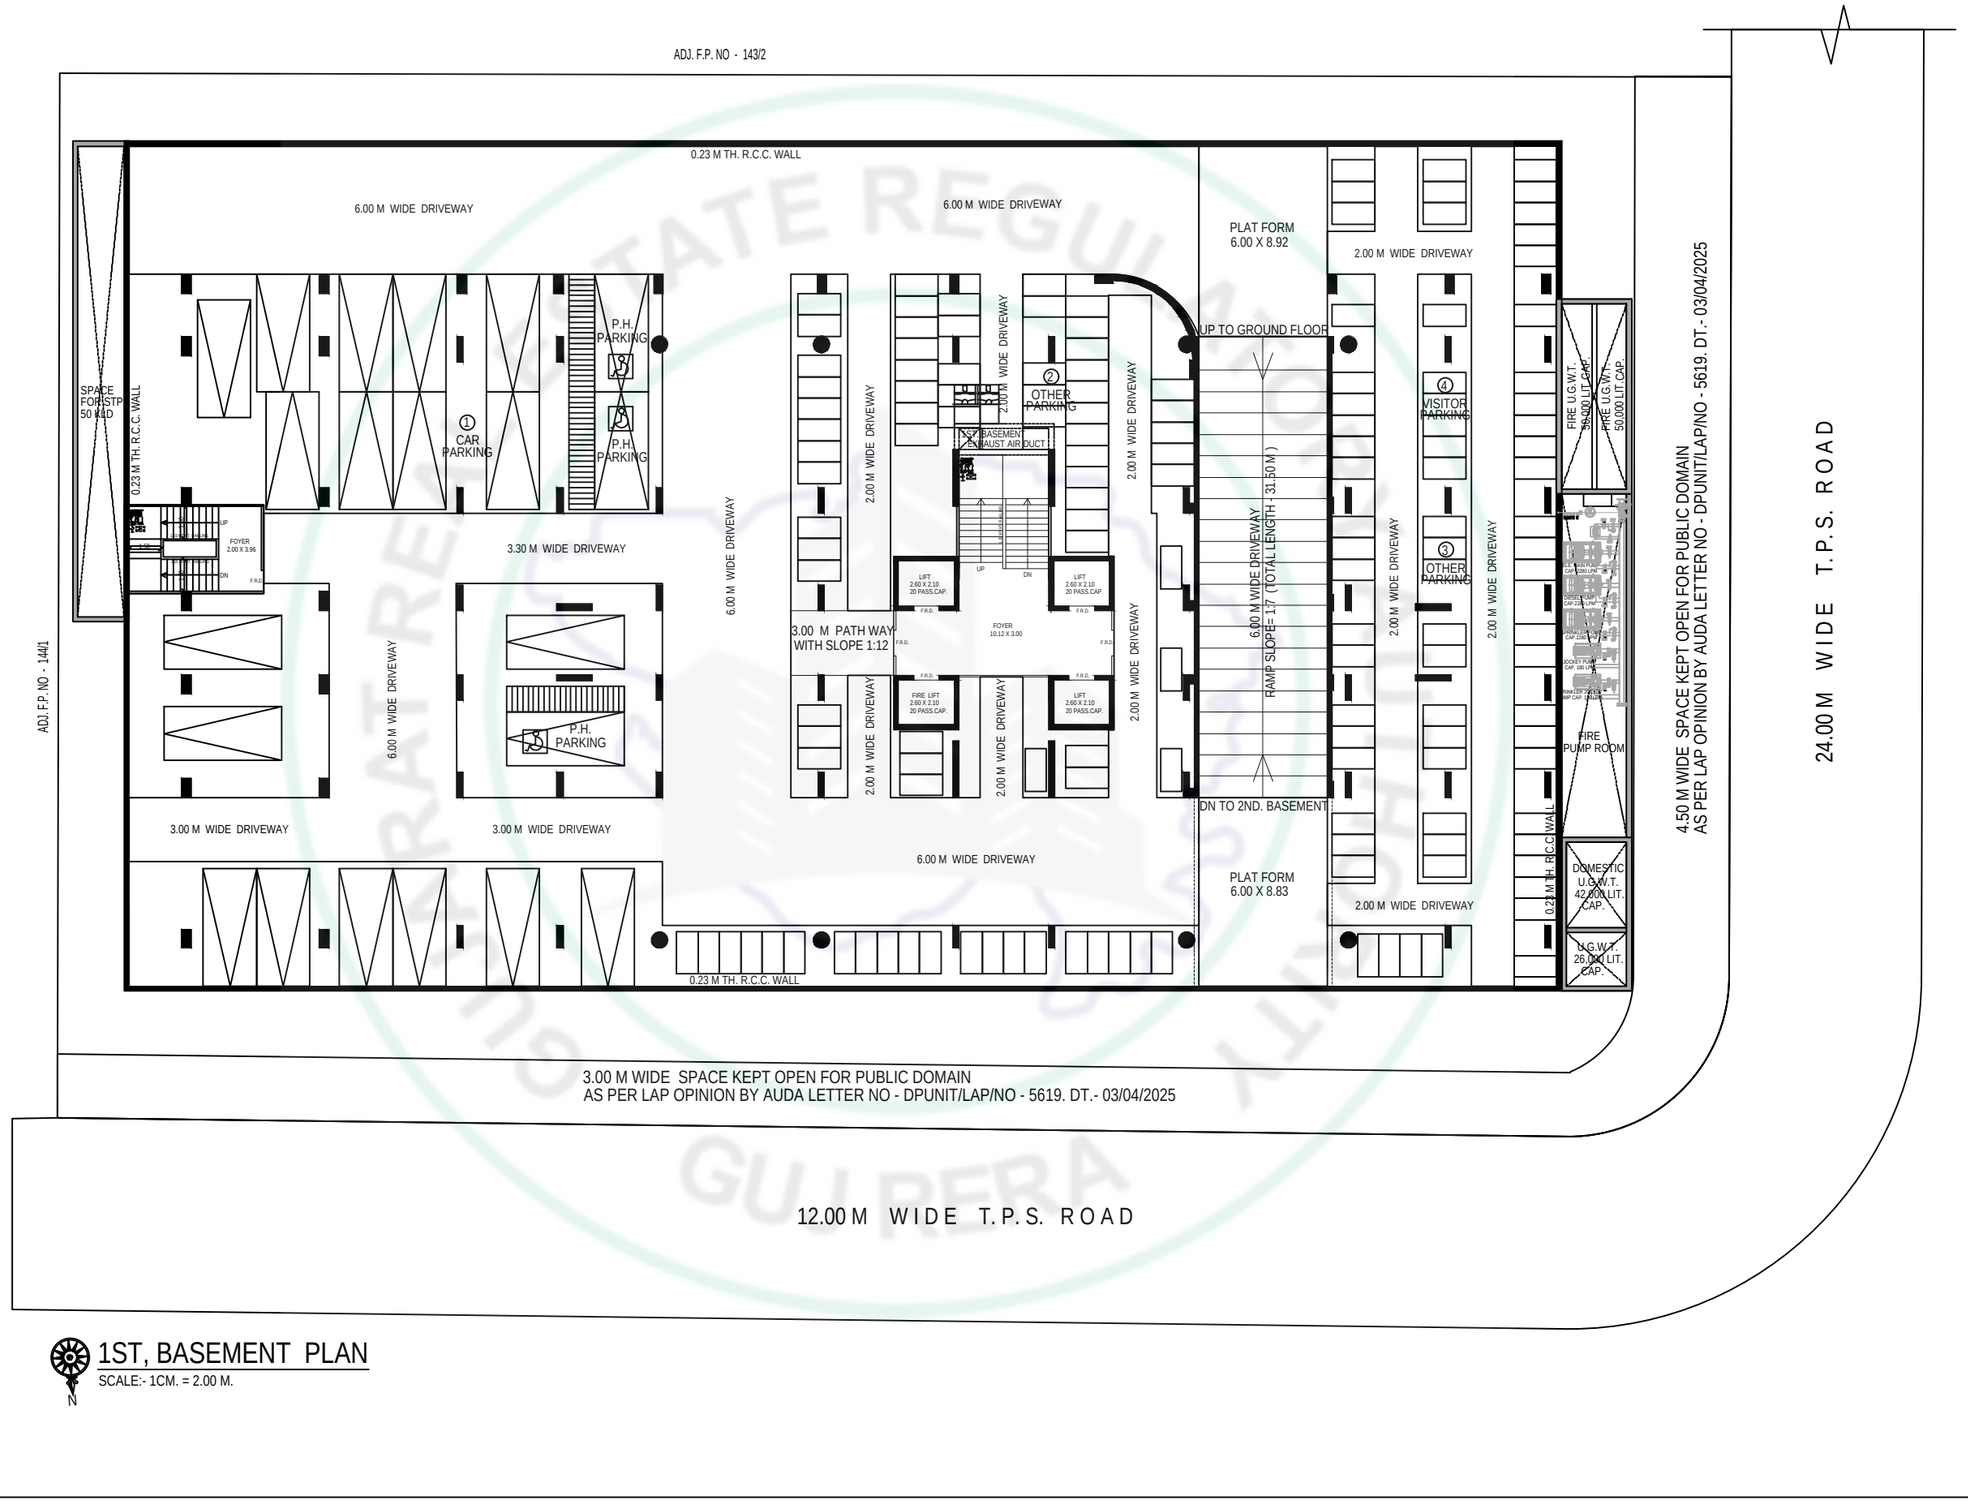

1ST, BASEMENT PLAN

SCALE:- 1CM. = 2.00 M.

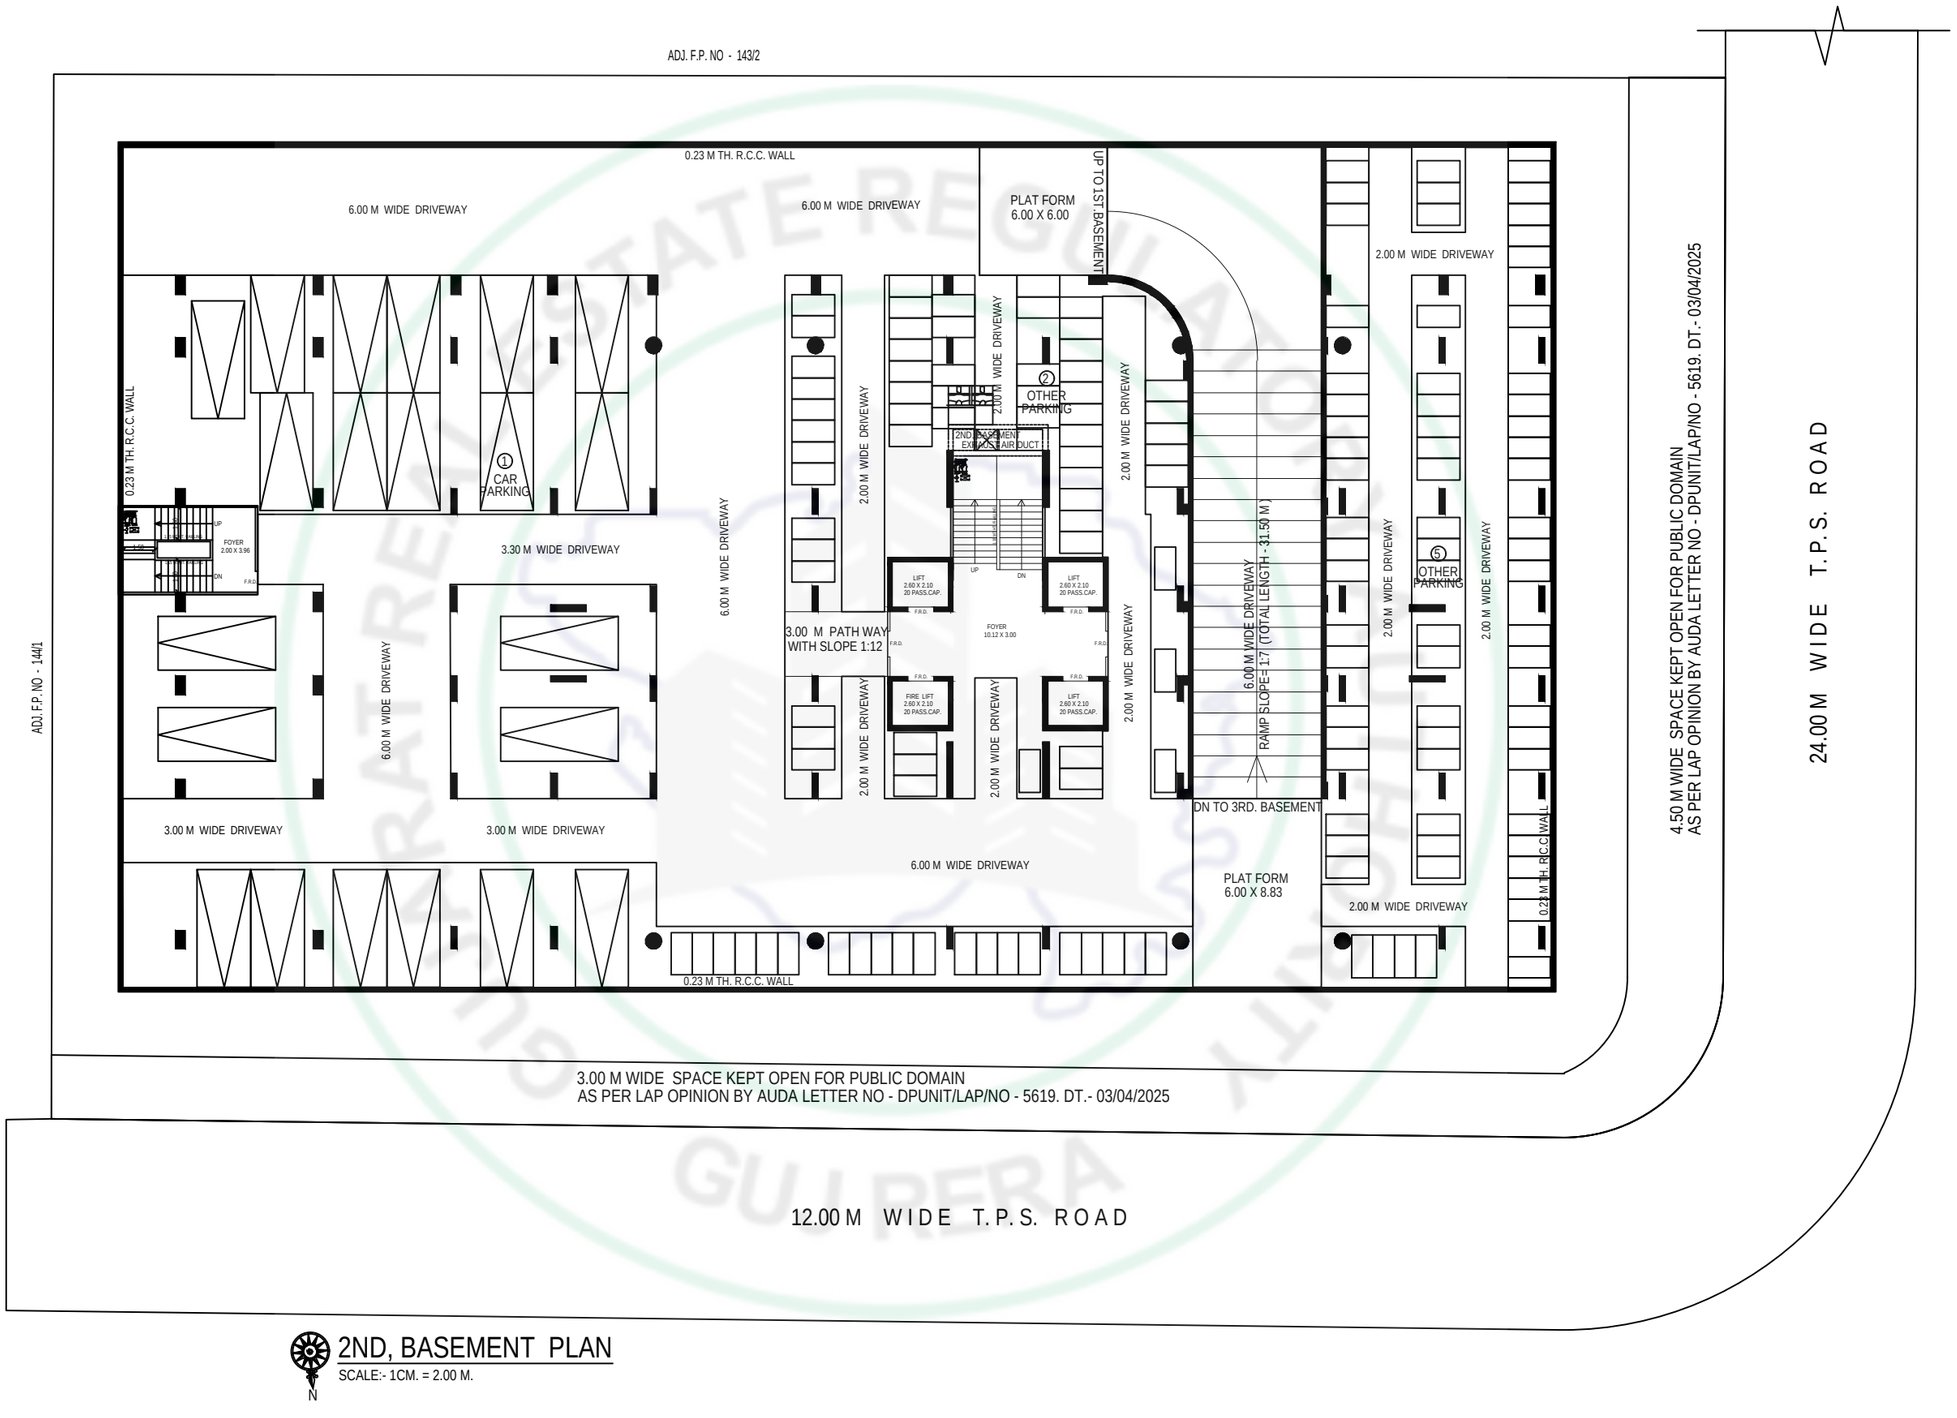


2ND, BASEMENT PLAN

SCALE:- 1CM. = 2.00 M.




3RD, BASEMENT PLAN

SCALE:- 1CM. = 2.00 M.

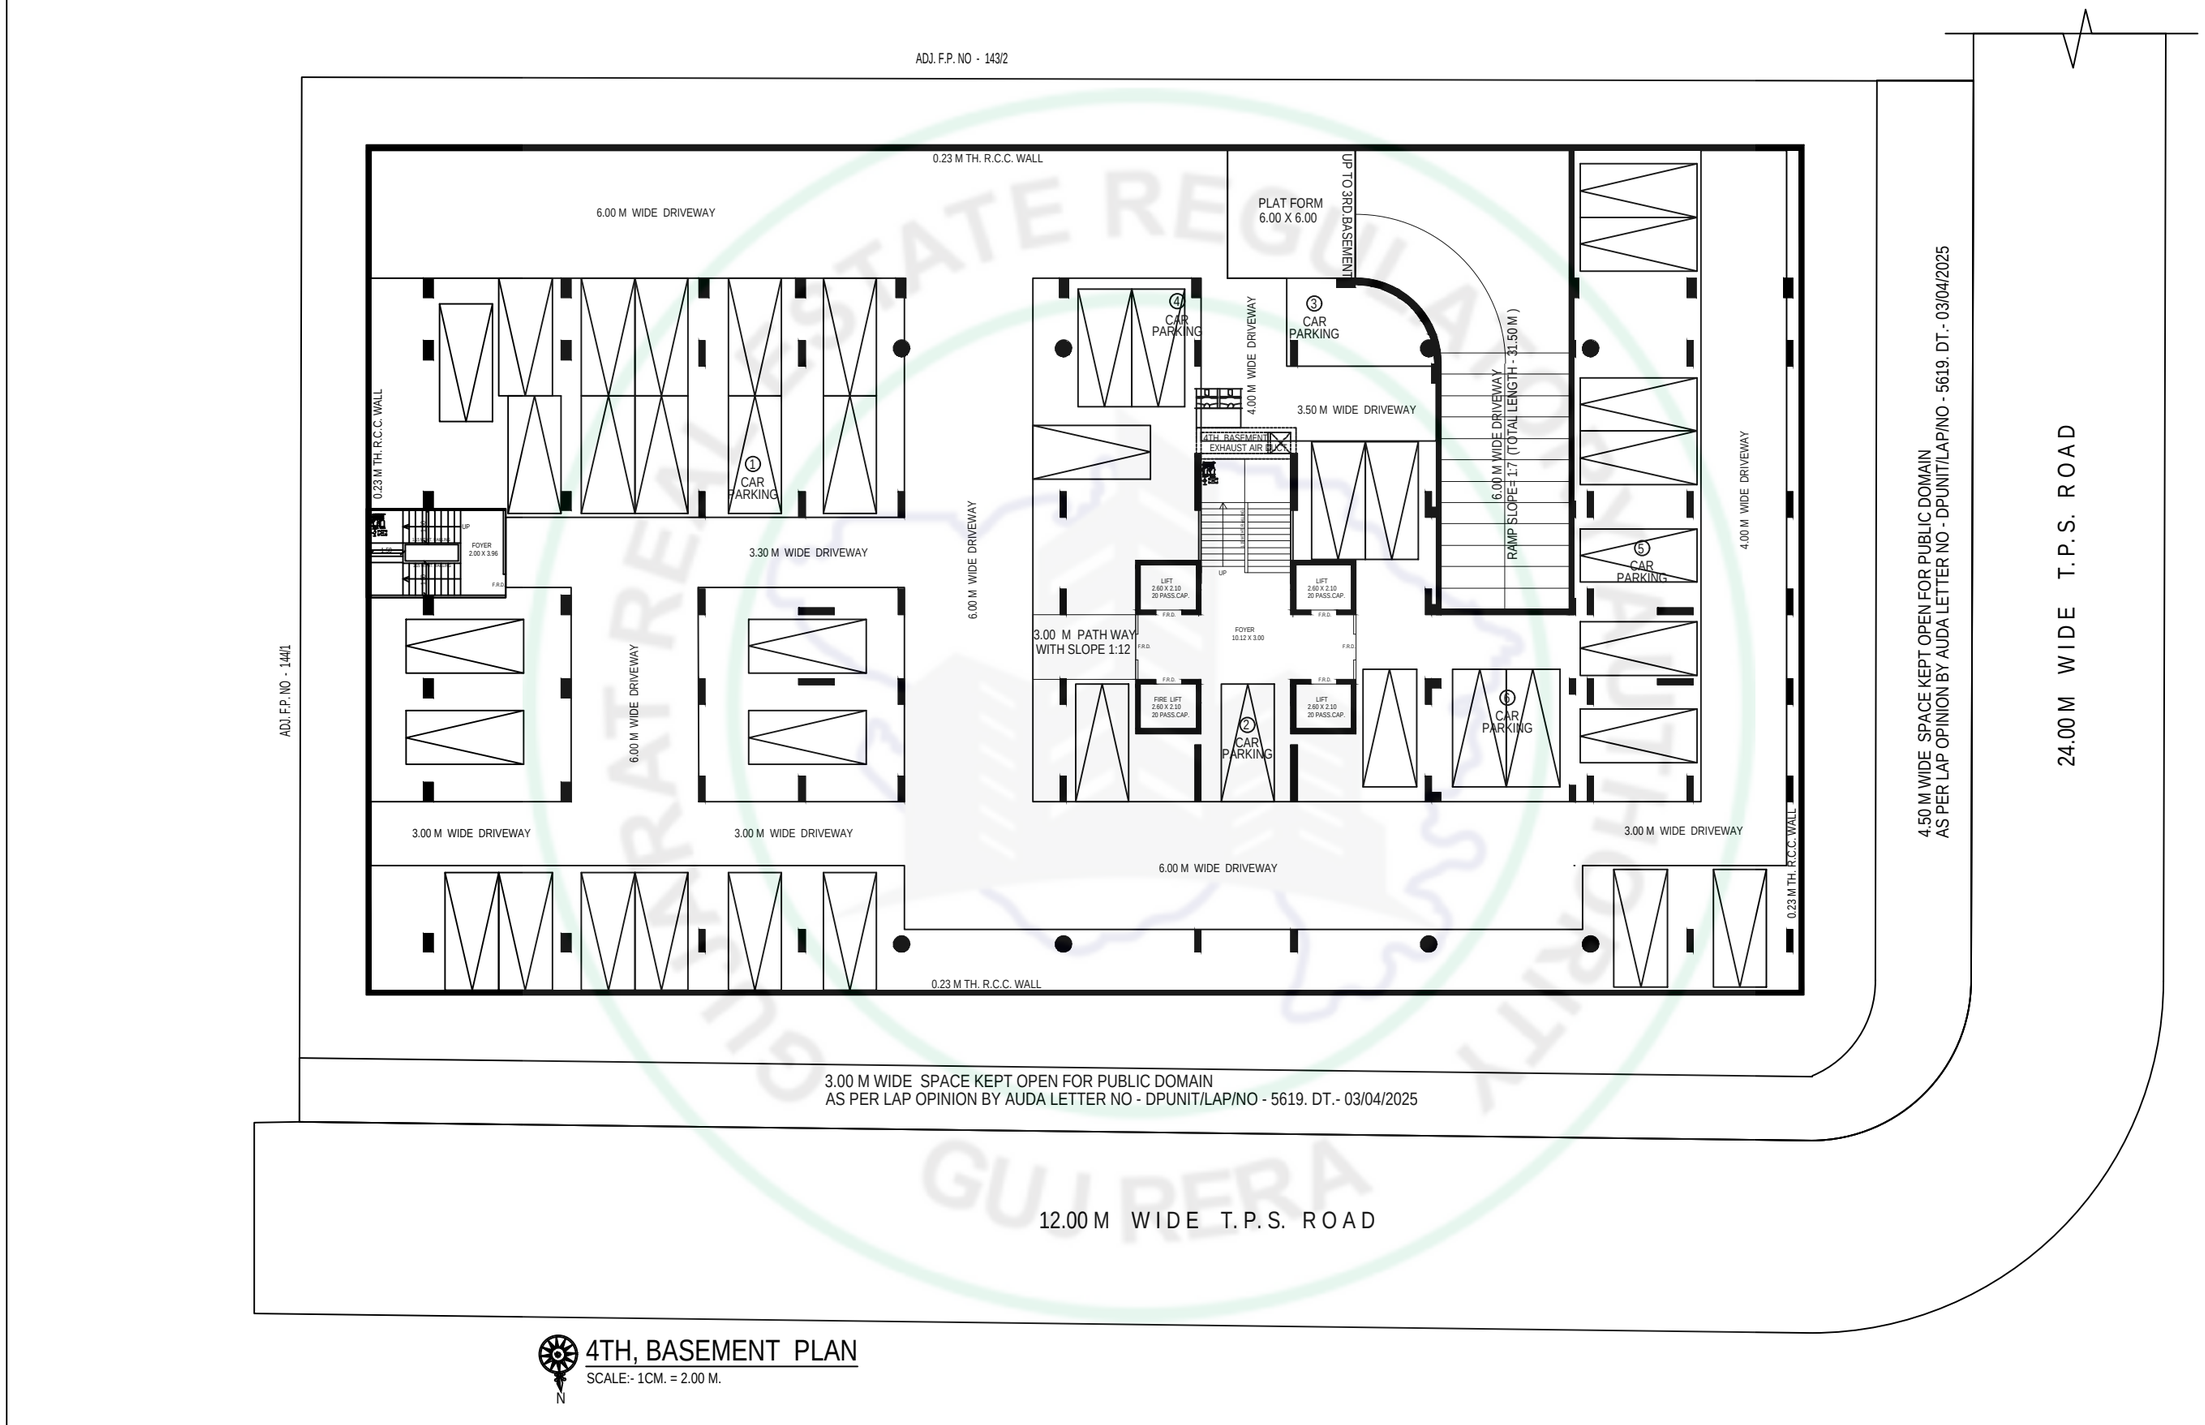


4TH, BASEMENT PLAN


SCALE:- 1CM. = 2.00 M.

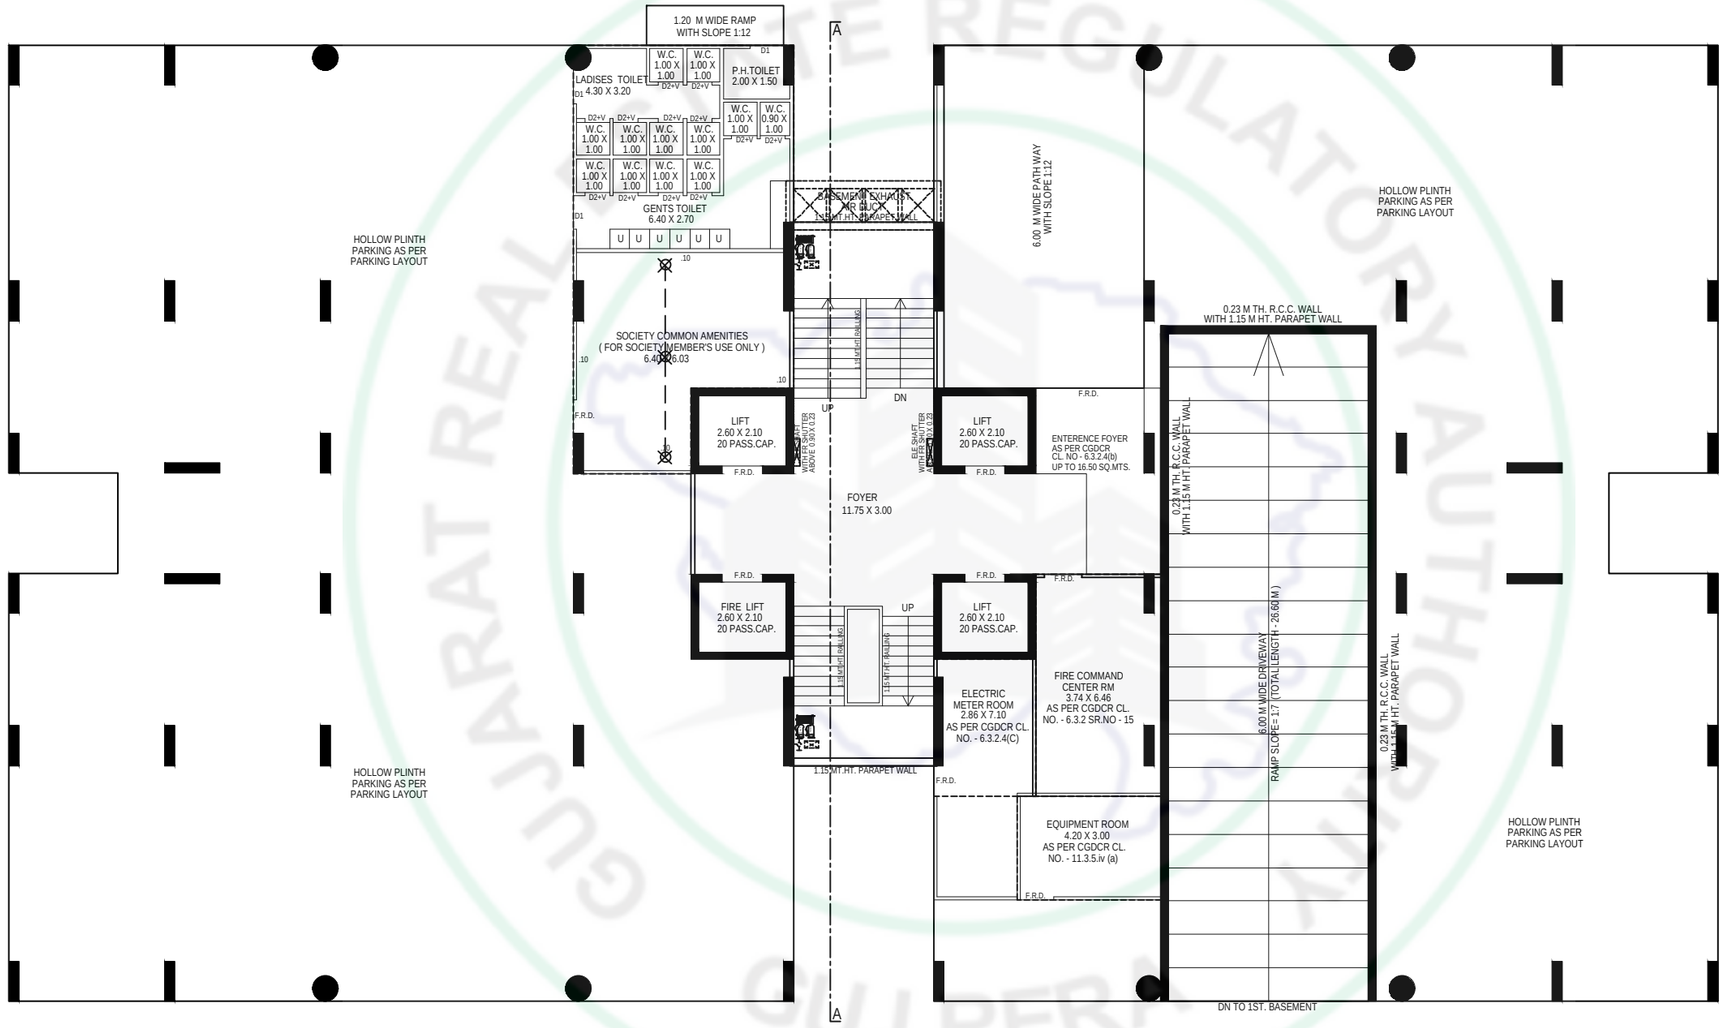


GROUND FLOOR PLAN

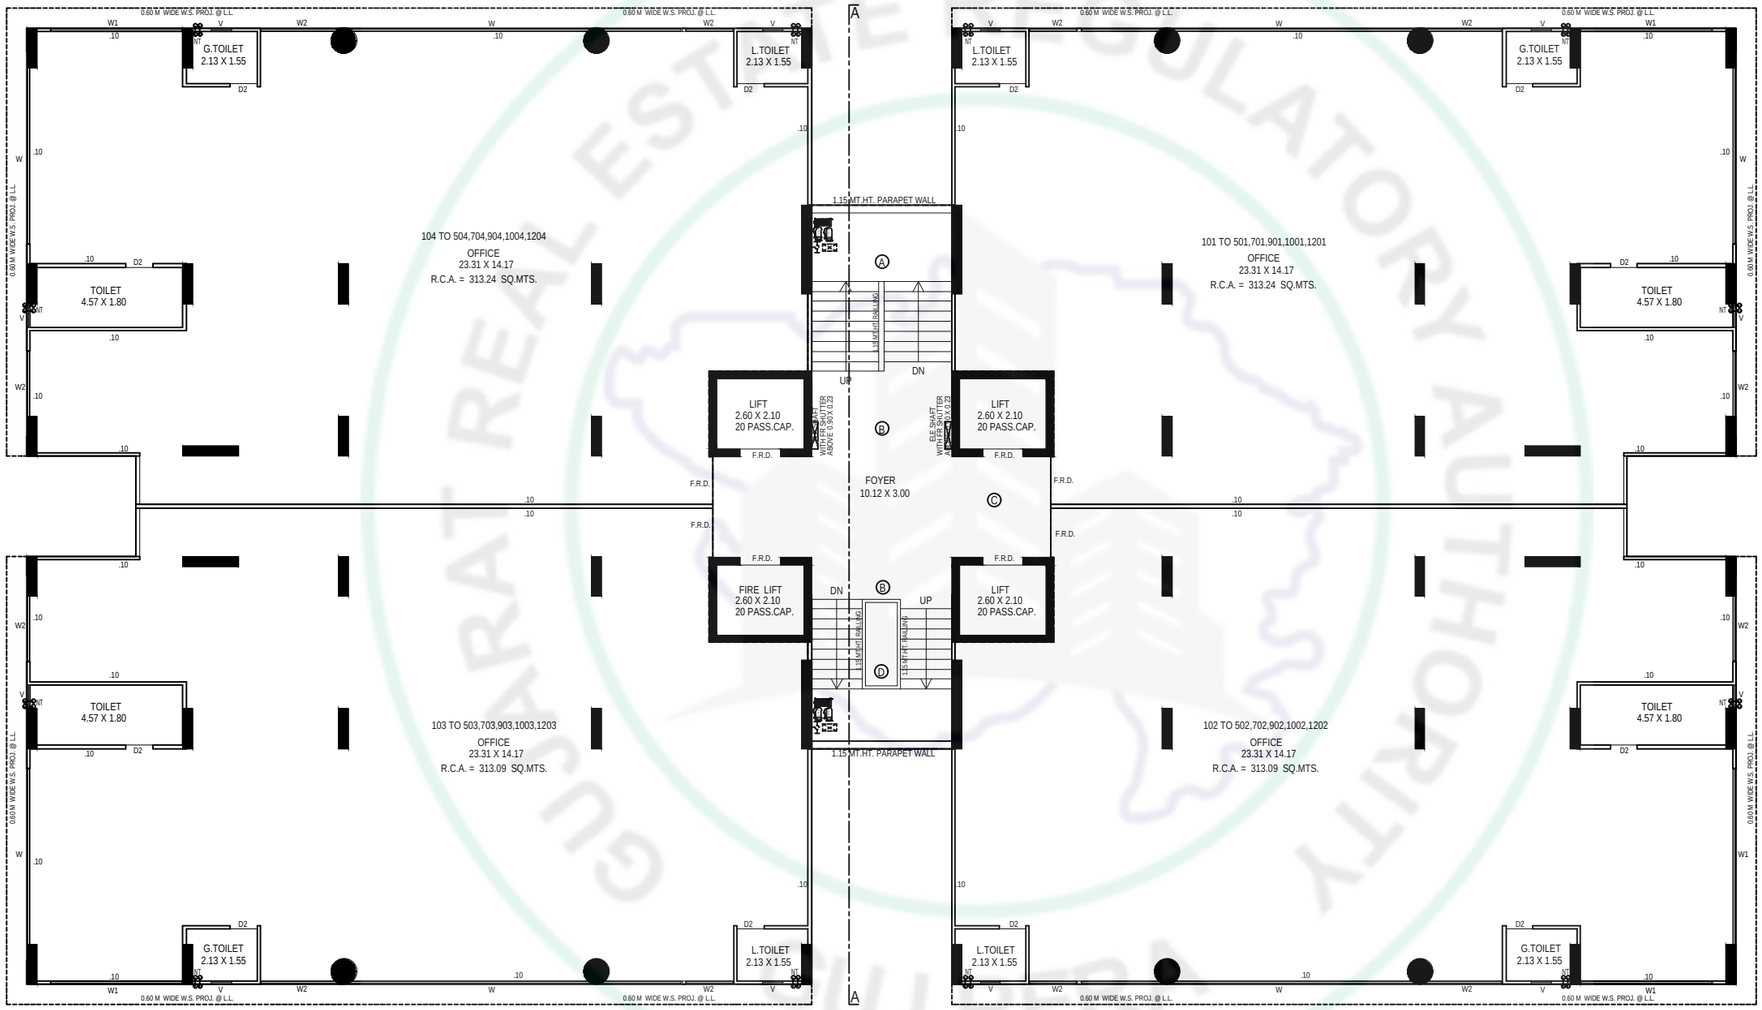

TYPICAL FLOOR PLAN (1ST, TO 5TH, 7TH, 9TH, 10TH, 12TH, FLOOR PLAN)

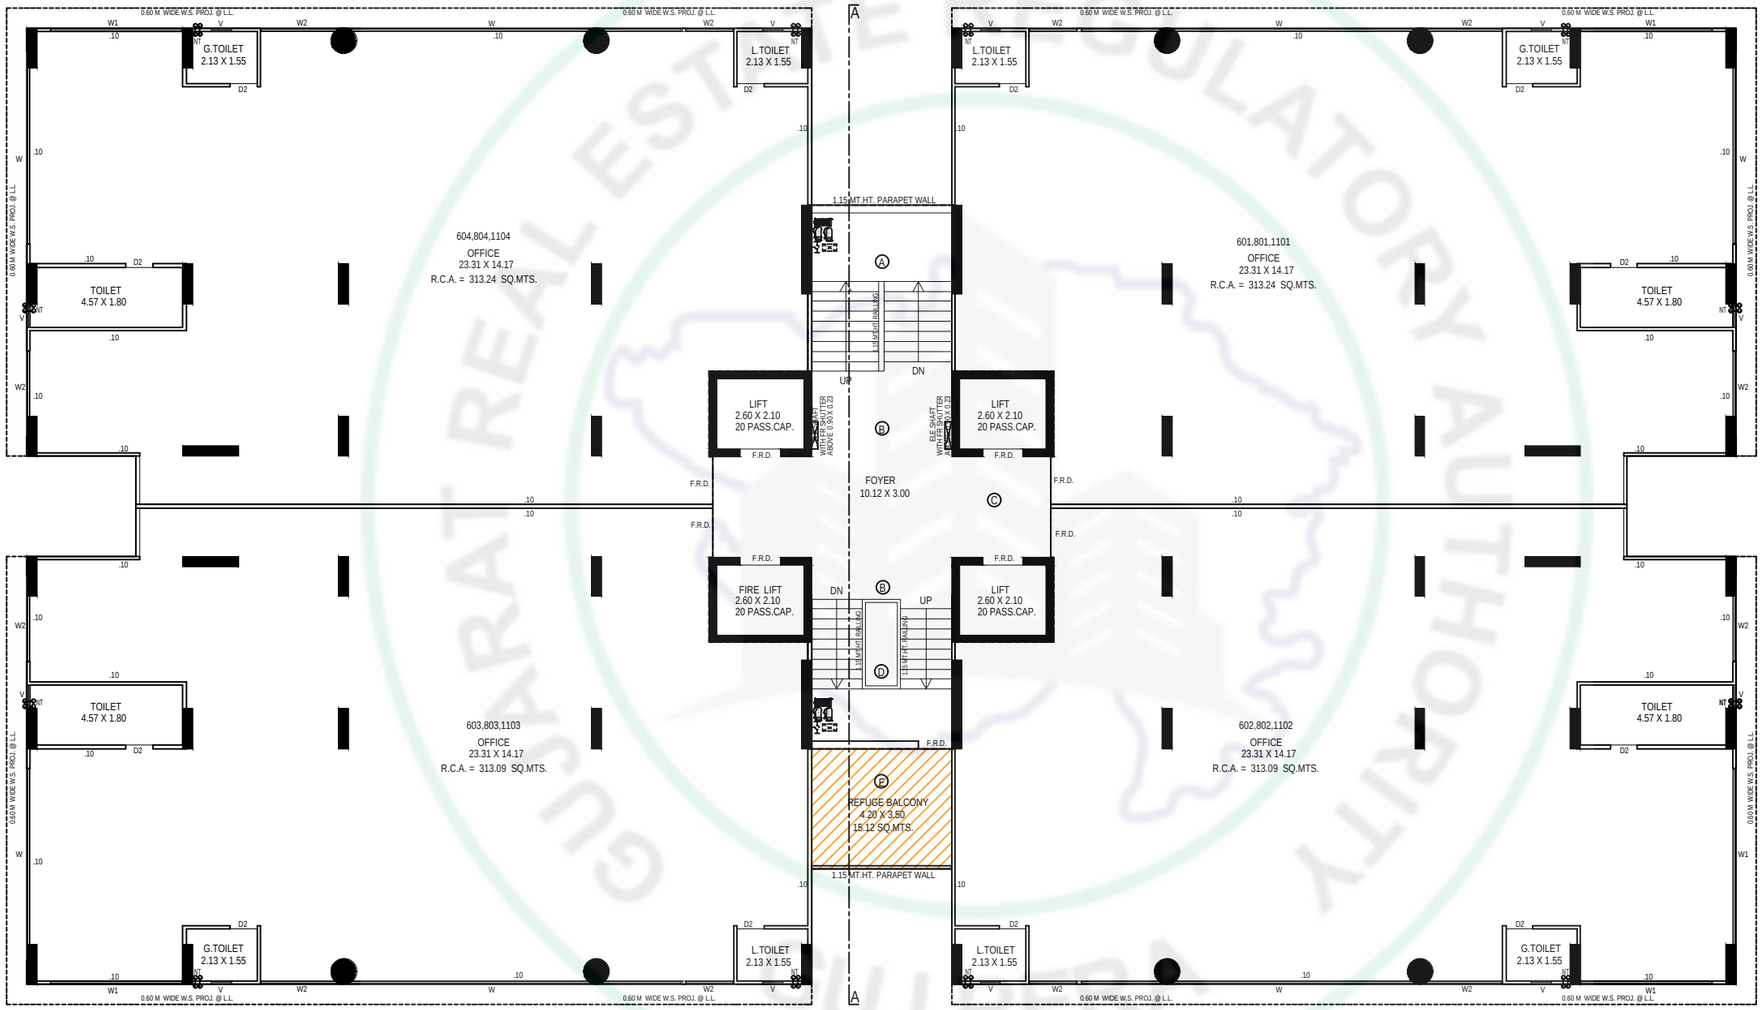


6TH, 8TH, & 11TH, FLOOR PLAN WITH REFUGE BALCONY.

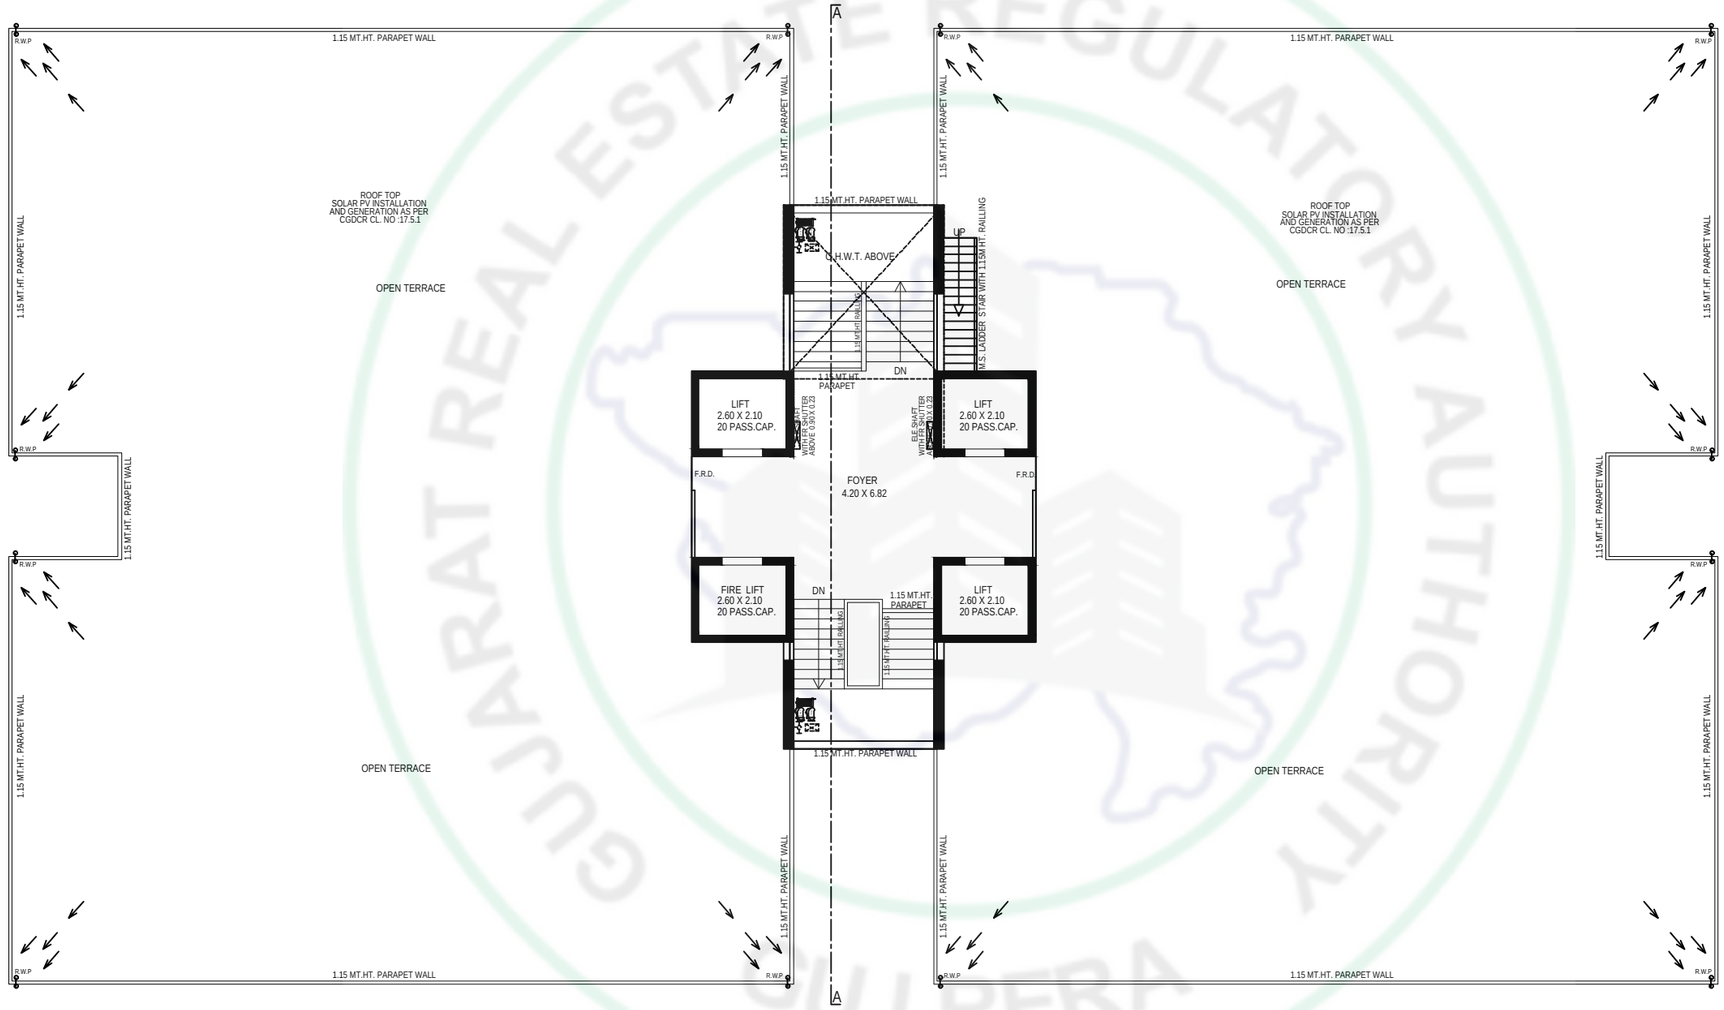

OPEN TERRACE , STAIR CABIN, LMR. & O.H.W.T. PLAN


LIGHTNING ARRESTER
REFUGE BALCONY
REFUGE BALCONY
REFUGE BALCONY
REFUGE BALCONY

ELEVATION

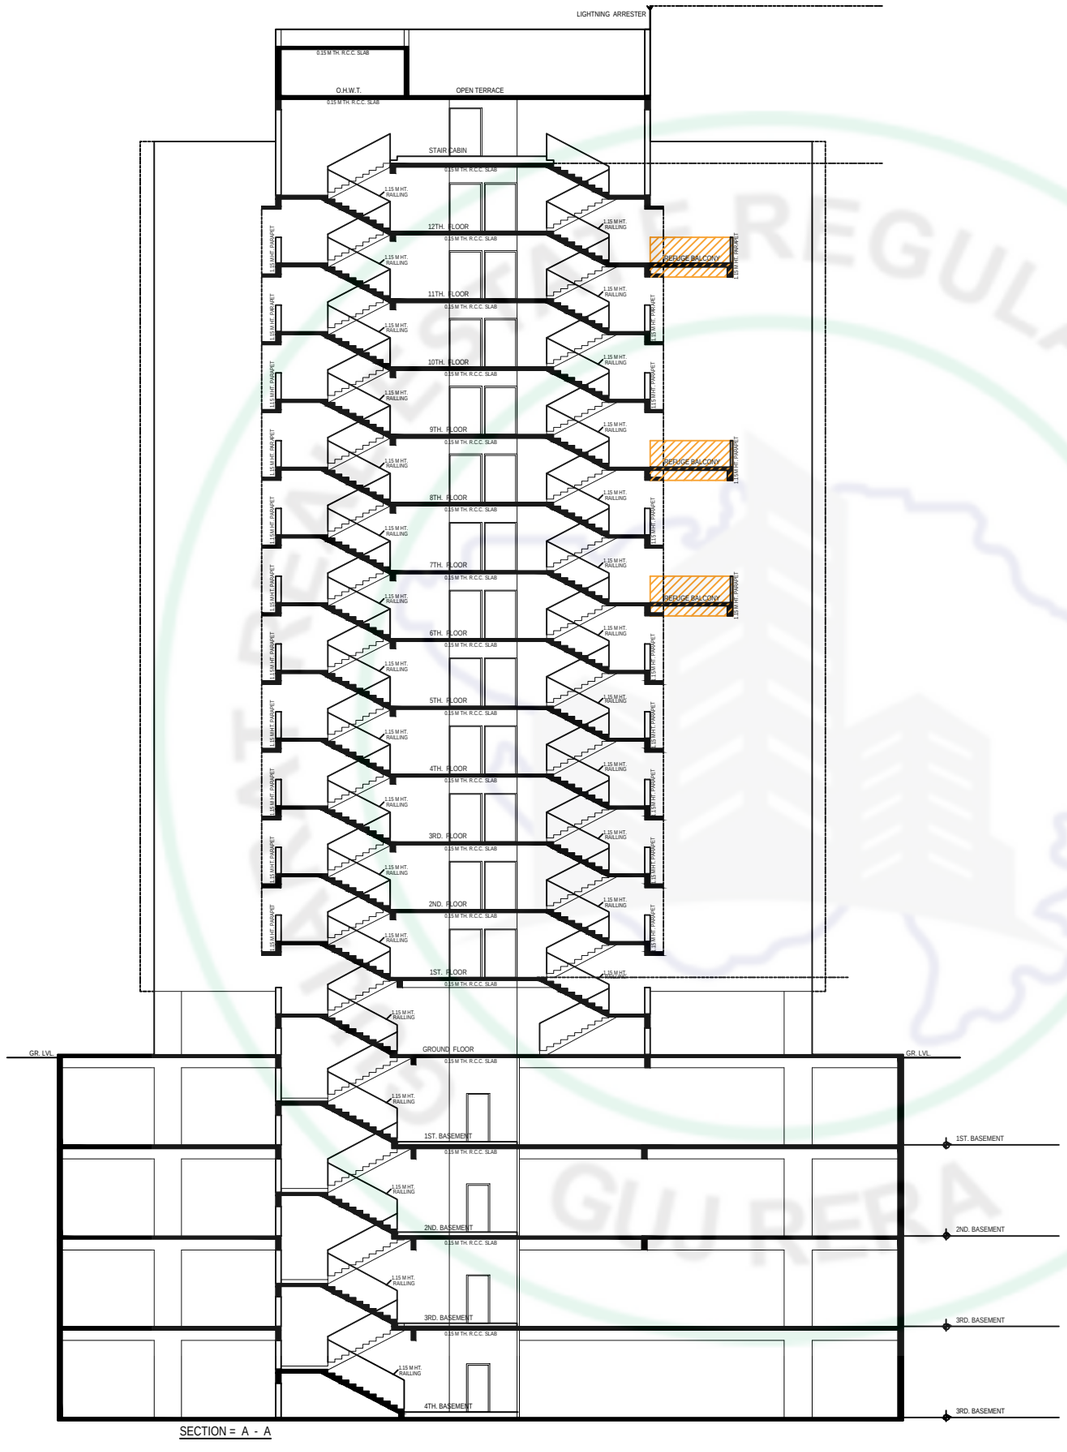
LIGHTNING ARRESTER
0.15 M TH. R.C.C. SLAB
O.H.W.T.
0.15 M TH. R.C.C. SLAB
OPEN TERRACE
STAIR CABIN
0.15 M TH. R.C.C. SLAB
1.15 M HT. RAILING
12TH. FLOOR
11TH. FLOOR
10TH. FLOOR
9TH. FLOOR
8TH. FLOOR
7TH. FLOOR
6TH. FLOOR
5TH. FLOOR
4TH. FLOOR
3RD. FLOOR
2ND. FLOOR
1ST. FLOOR
GROUND FLOOR
1ST. BASEMENT
2ND. BASEMENT
3RD. BASEMENT
4TH. BASEMENT
LAUNDRY PASSAGE
UTILITY PASSAGE
TOILET PASSAGE
AVERAGE BALCONY
GR. LVL.
SECTION = A - A

SPECIFICATION

Structure
Earthquake Resistant Safe & Sound RCC Frame Structure

Windows
Fully Glazed Anodized Aluminium Windows

Flooring
Virtified Tiles In Flooring
Stone Flooring In Staircase
Vitified /Stone Flooring In Corridors & Passages
China Mosaic With Water Proofing Treatment On Terrace


Toilet / Plumbing
Virtified Tiles In Flooring
Concealed Plumbing With Superior Quality Branded Sanitary Ware

Electrical
3 Phase Concealed Copper Wire Module

Paints
External -Double Coat Plaster /Texture /Cladding As Per Architect
Detail

Elevators
Premium Quality High Speed Elevator With Automatic Door

Waterproofing
Waterproofing In All Toilets & Terrace Area

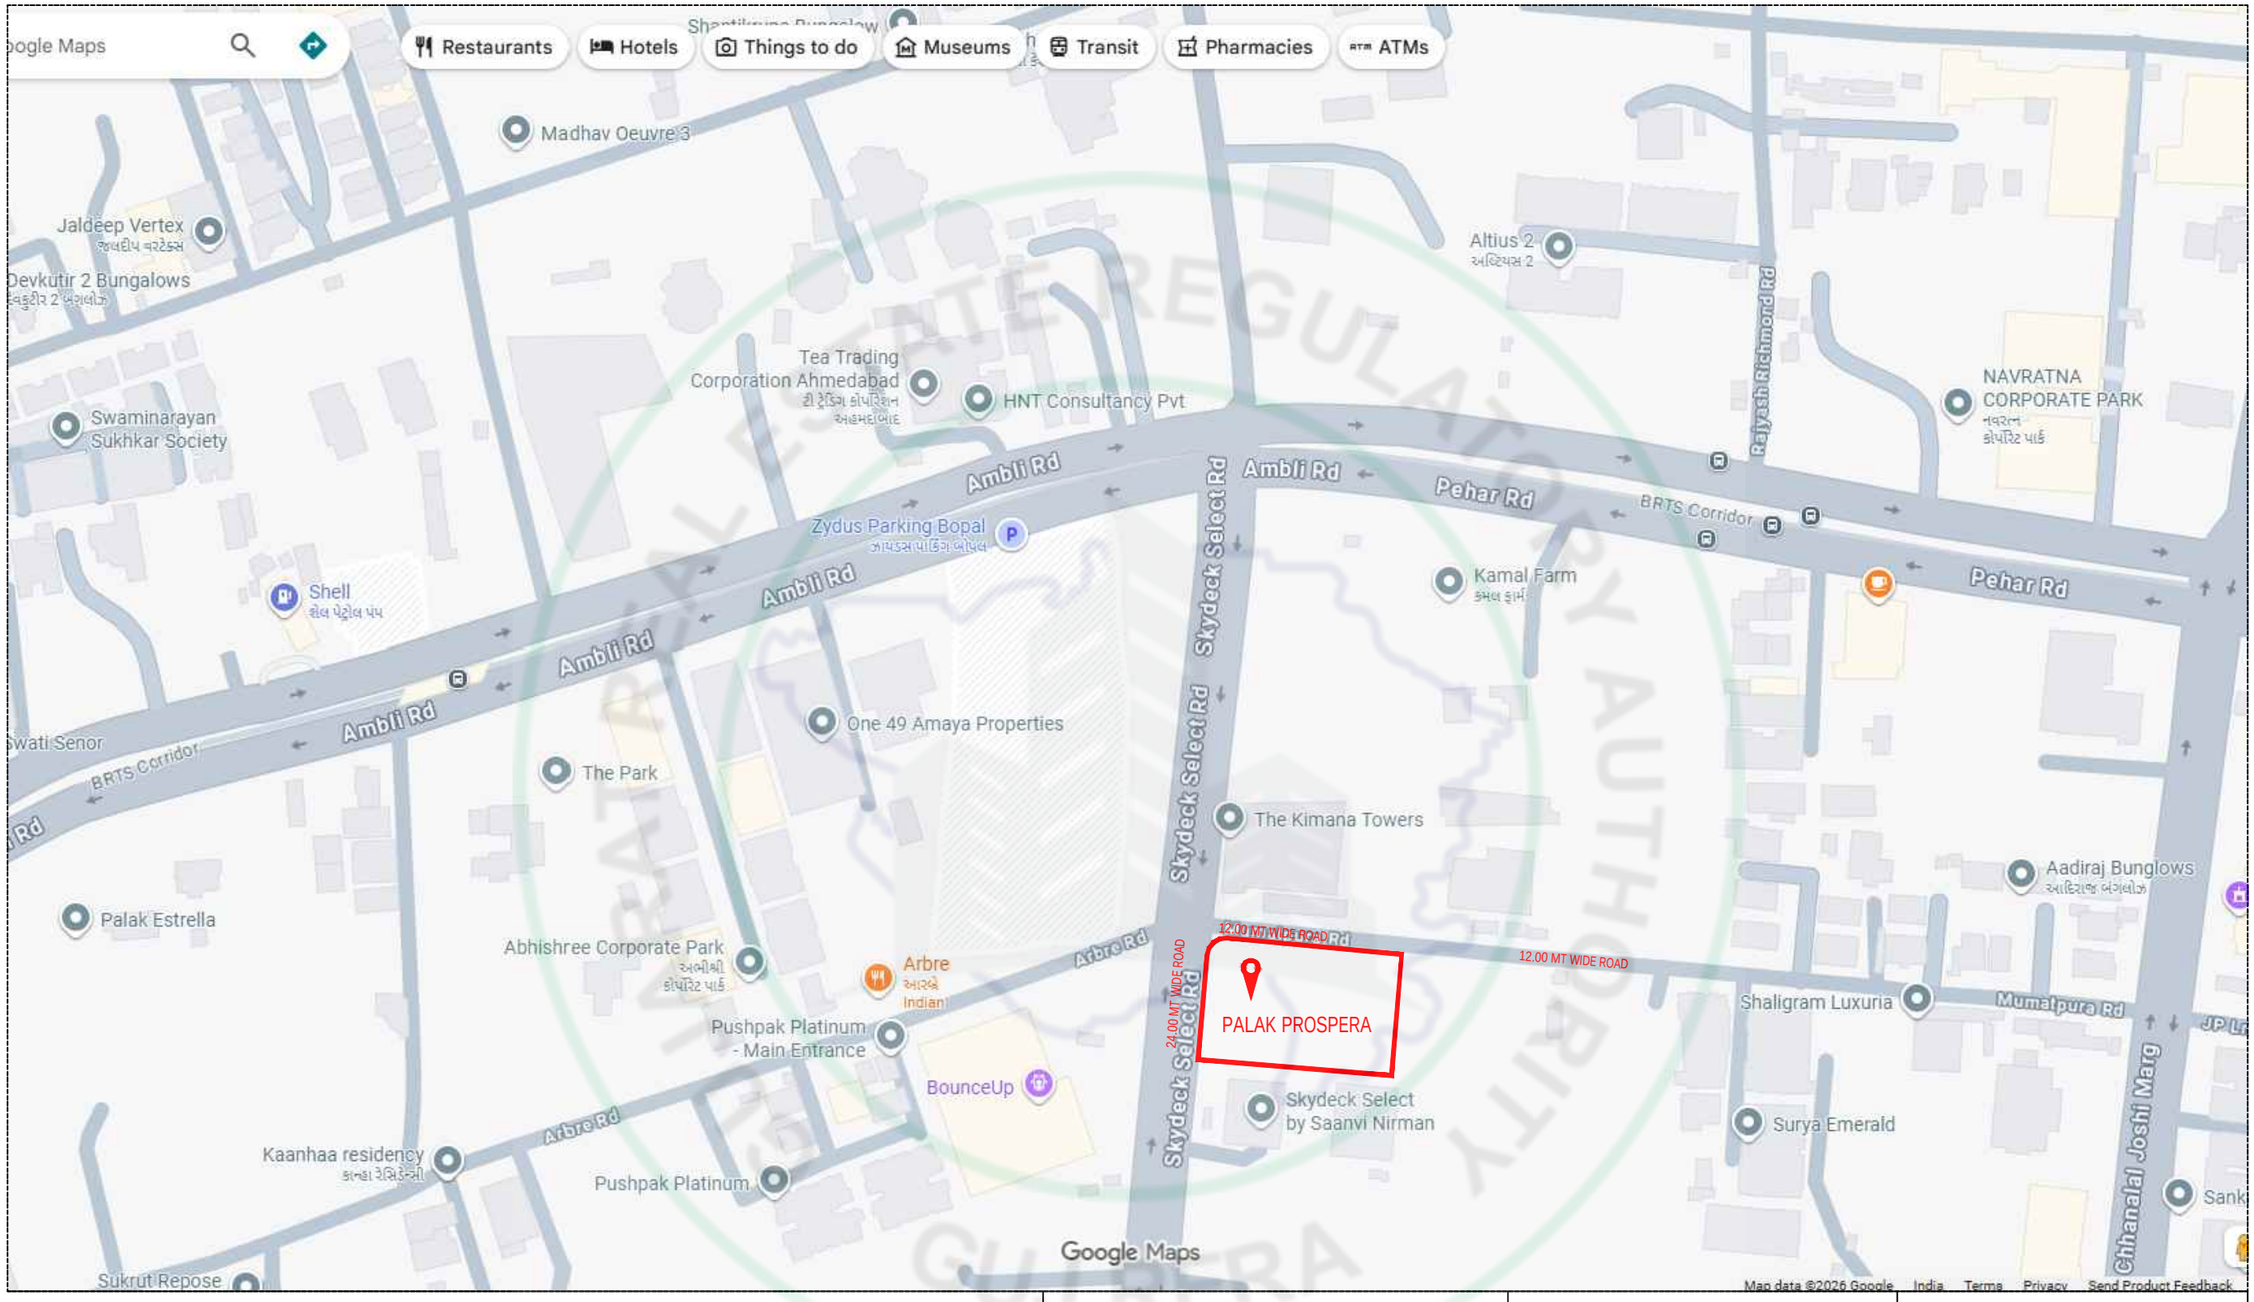

PALAK PROSPERA,OPP THE KIMANA TOWERS, BESIDES SKYDECK SELECT, AMBLI ROAD, AHMEDABAD,380058.	PROJECT BY PALAK SHREE INFRAVISION LLP	ARCHITECT MANSI SHAH ARCHITECTS	STRUCTURE ELEVATENG LLP

RERA REGISTER NO. : .....
RERA WEBSITE : WWW.GUJRERA.GUJARAT.GOV.IN