

PRAYASAM GREEN


Promoter name : PRAYASAM INFRA
Email : prayasaminfra@gmail.com
Contact no : +91 88666 43944





ADJ. F.P.NO. 266
(SOCIAL INFRASTRUCTURE)


ADJ. F.P.NO. 48

ADJ. F.P.NO. 47/4

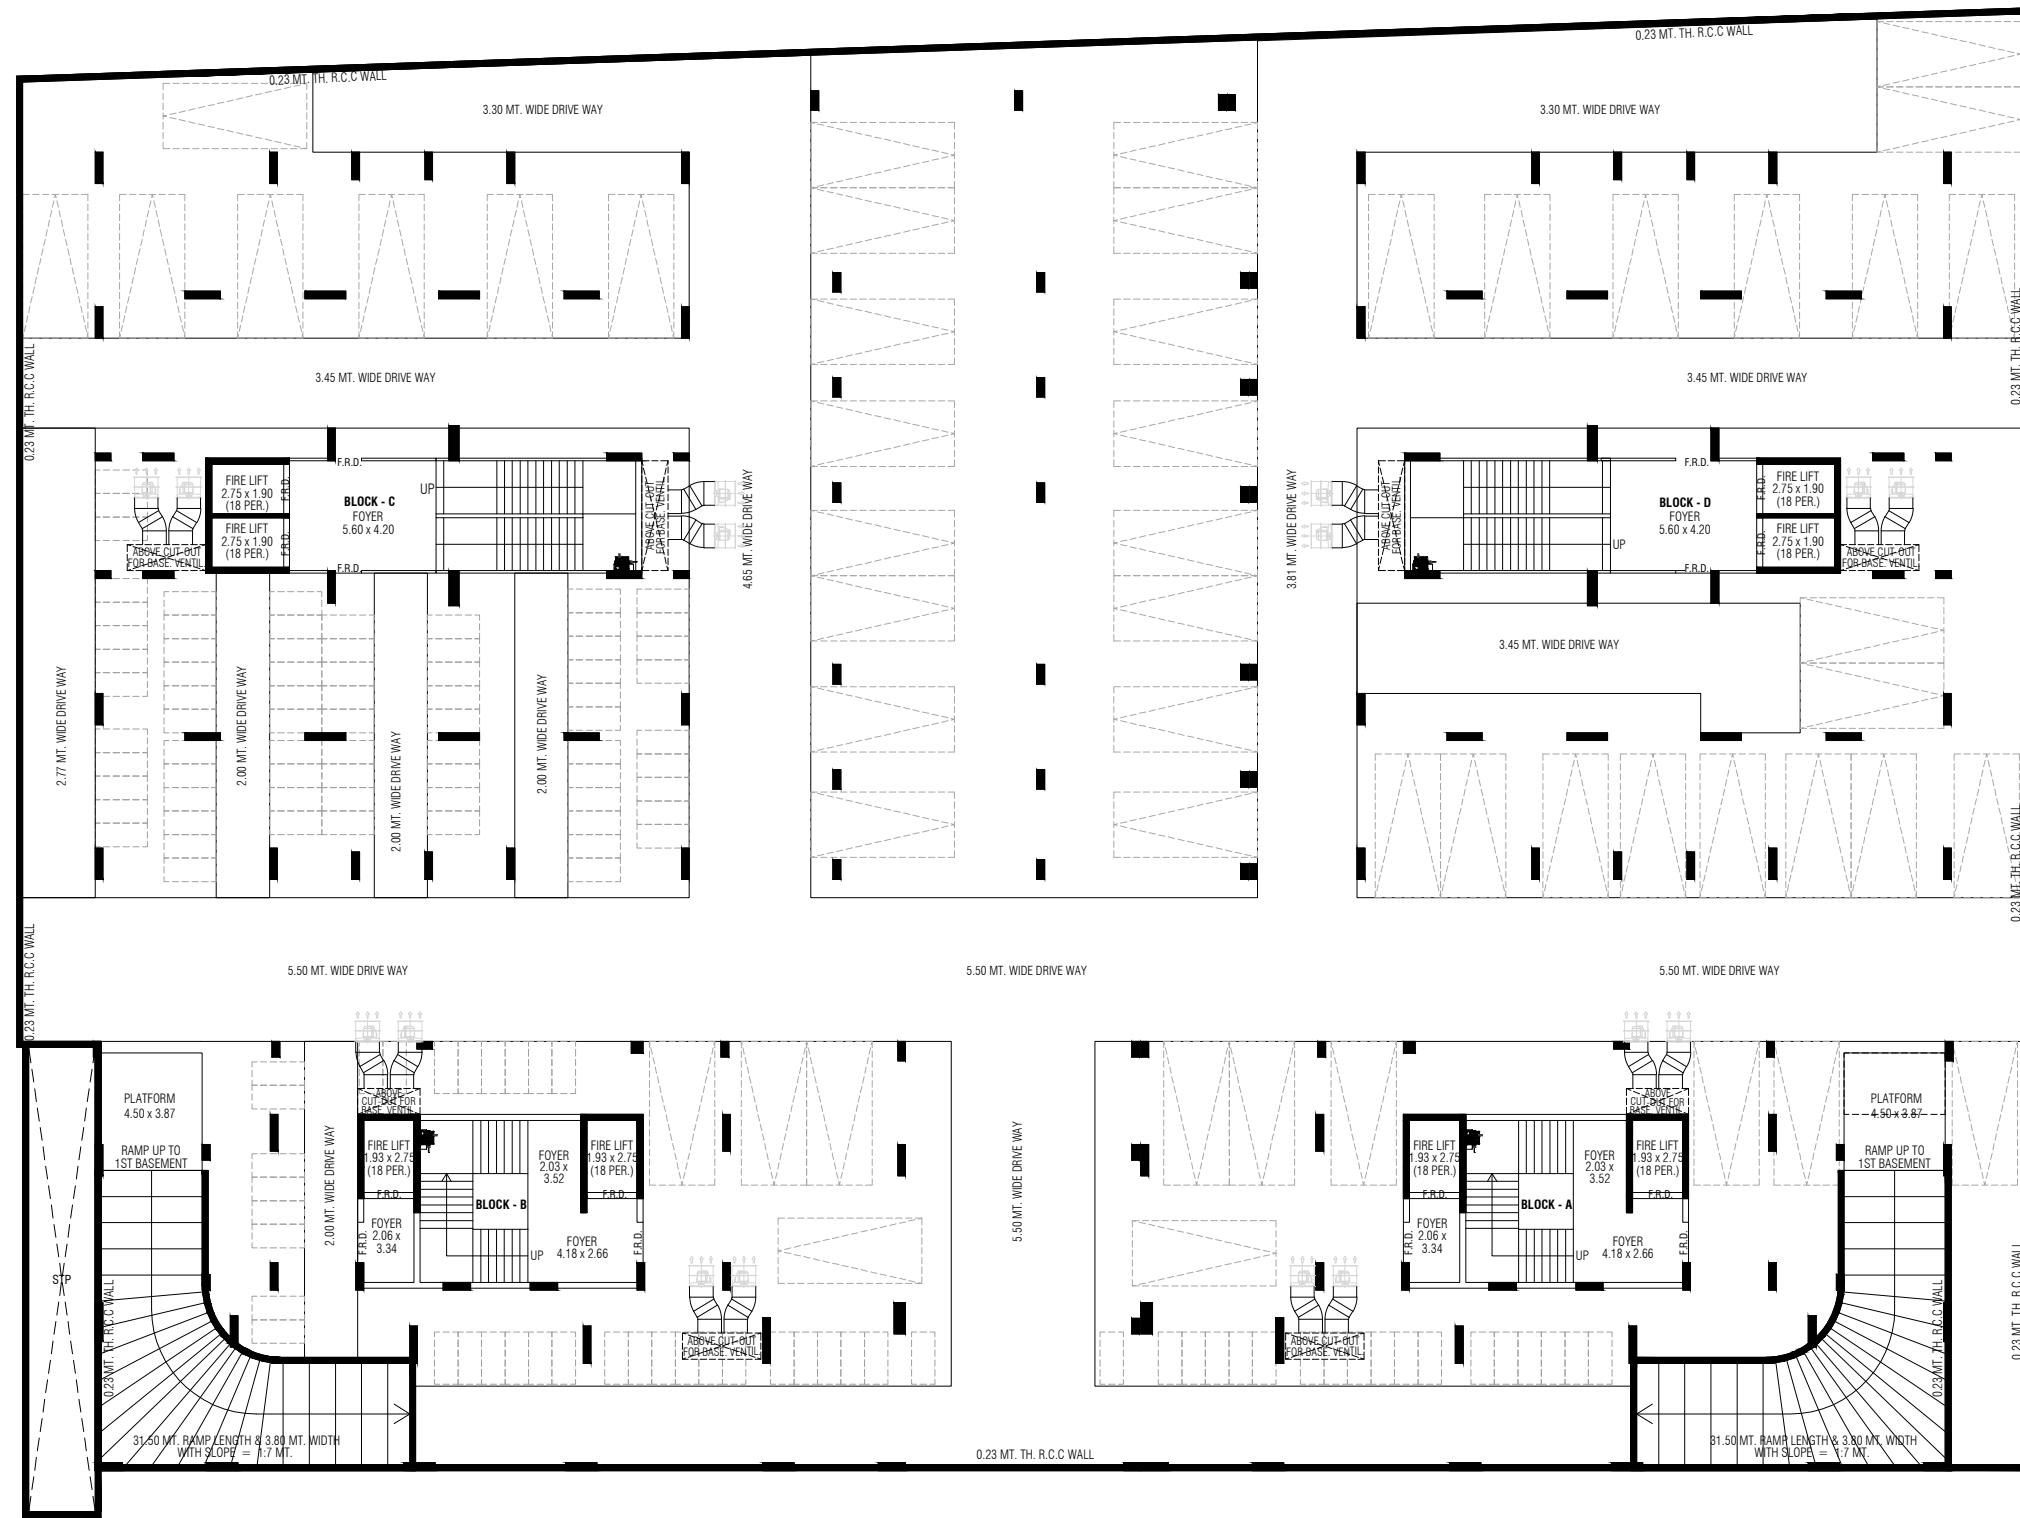


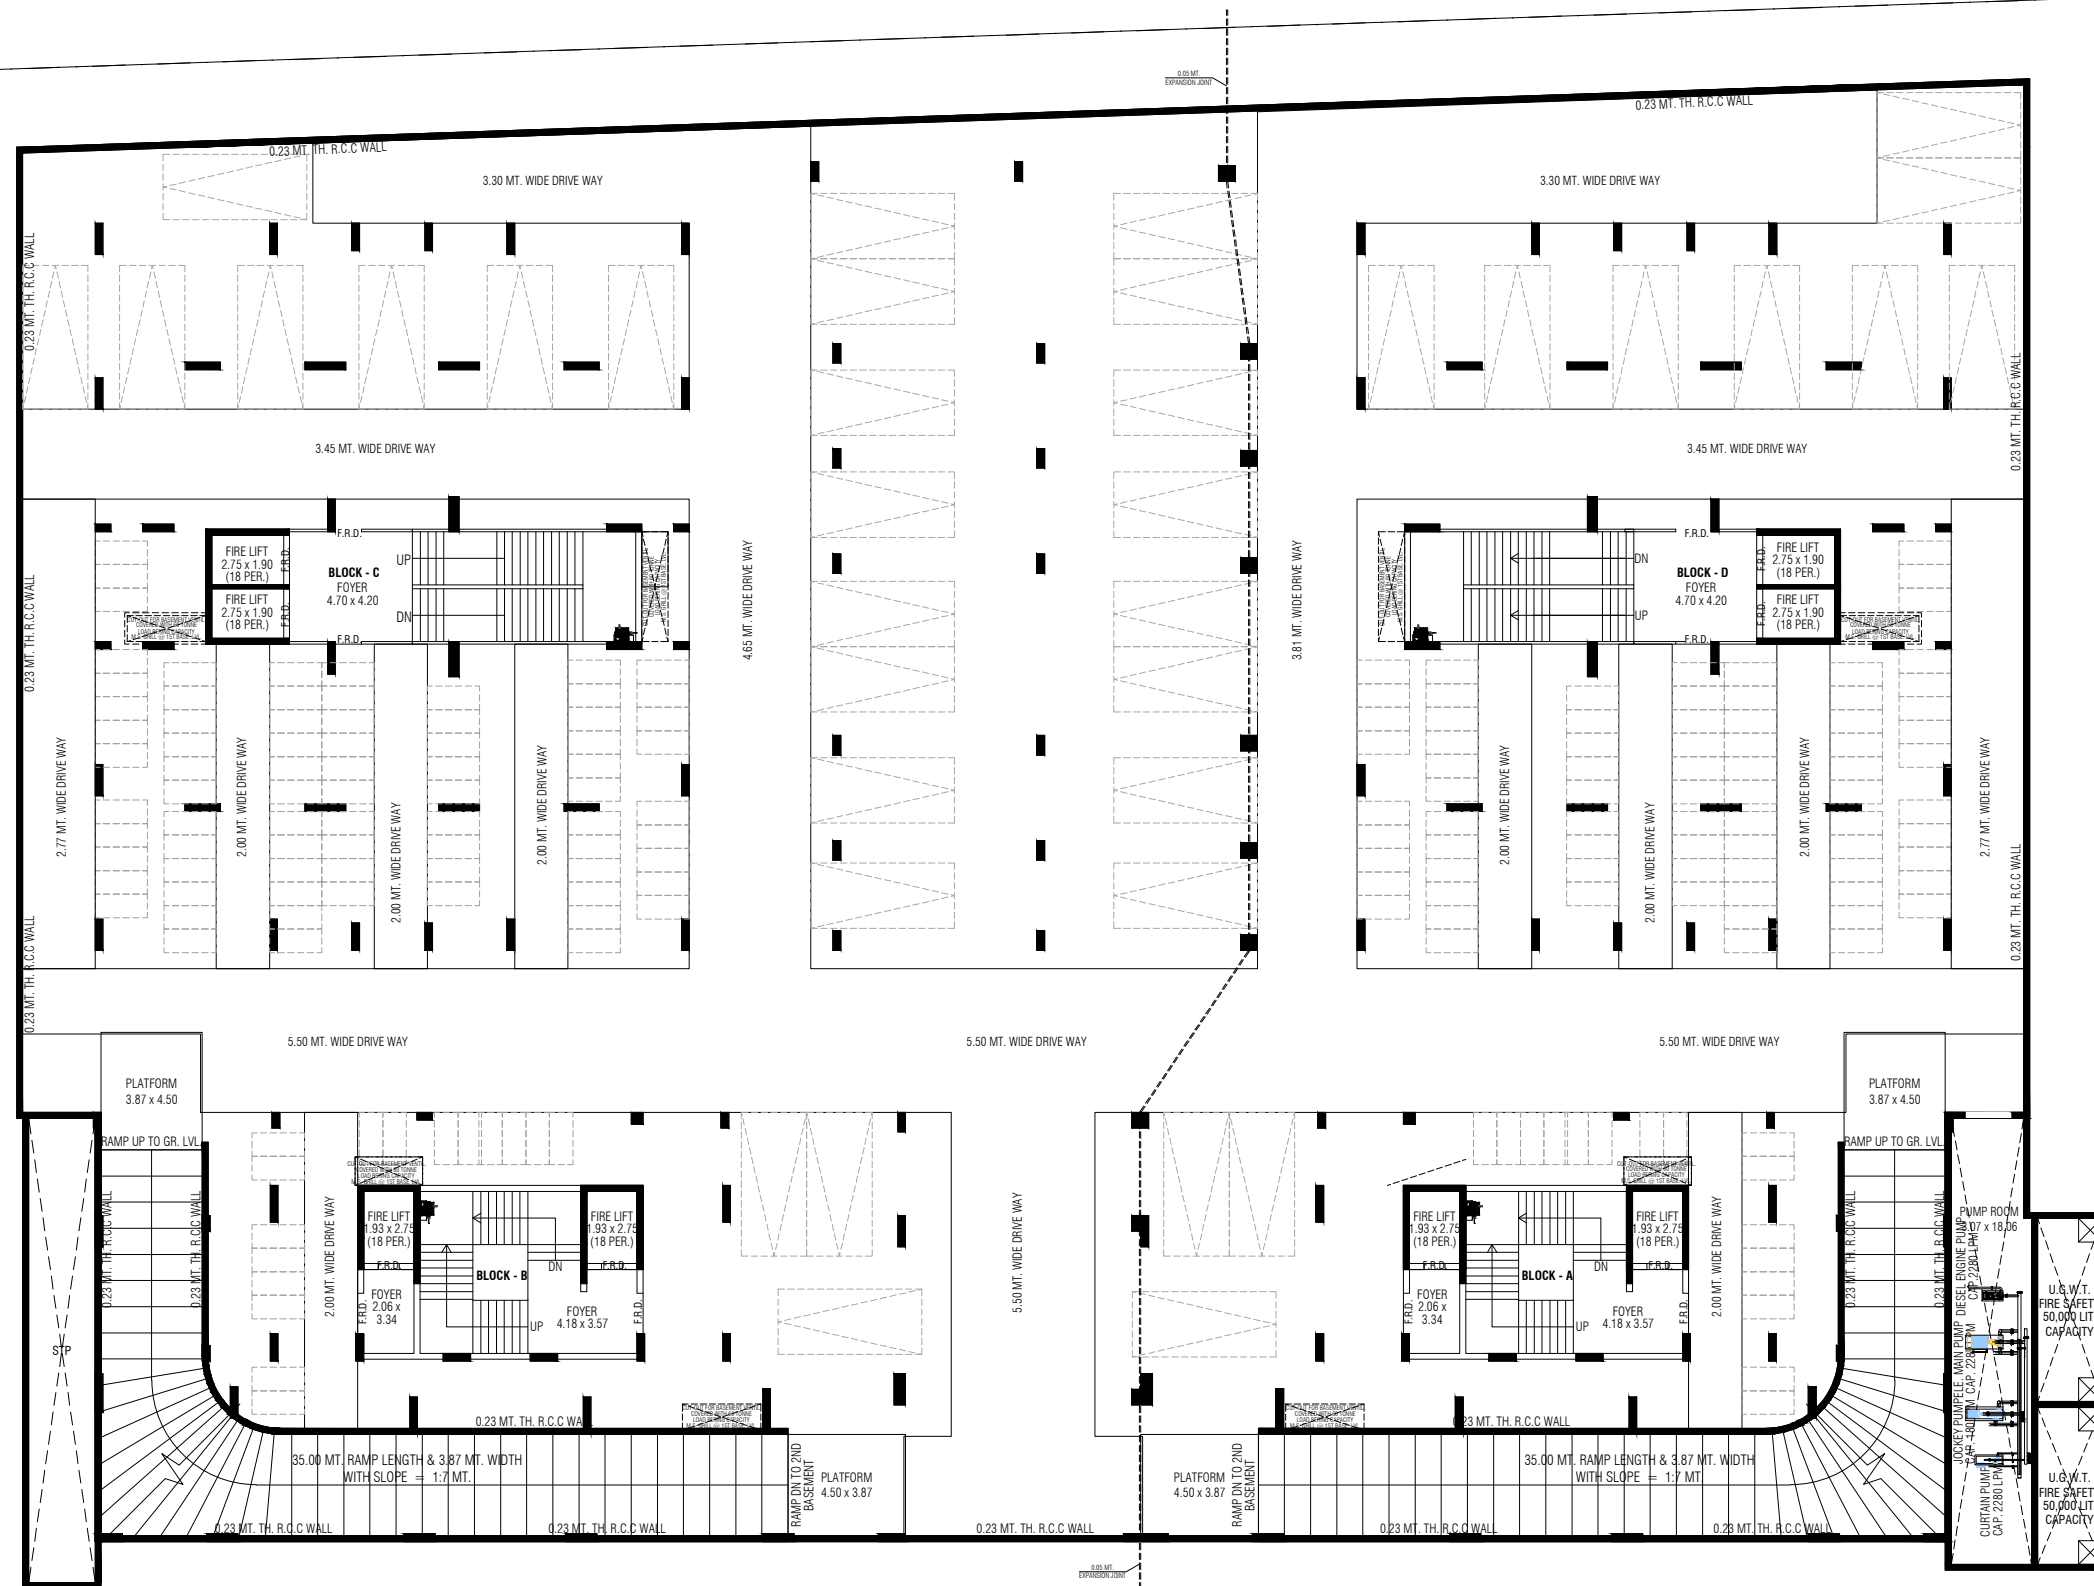

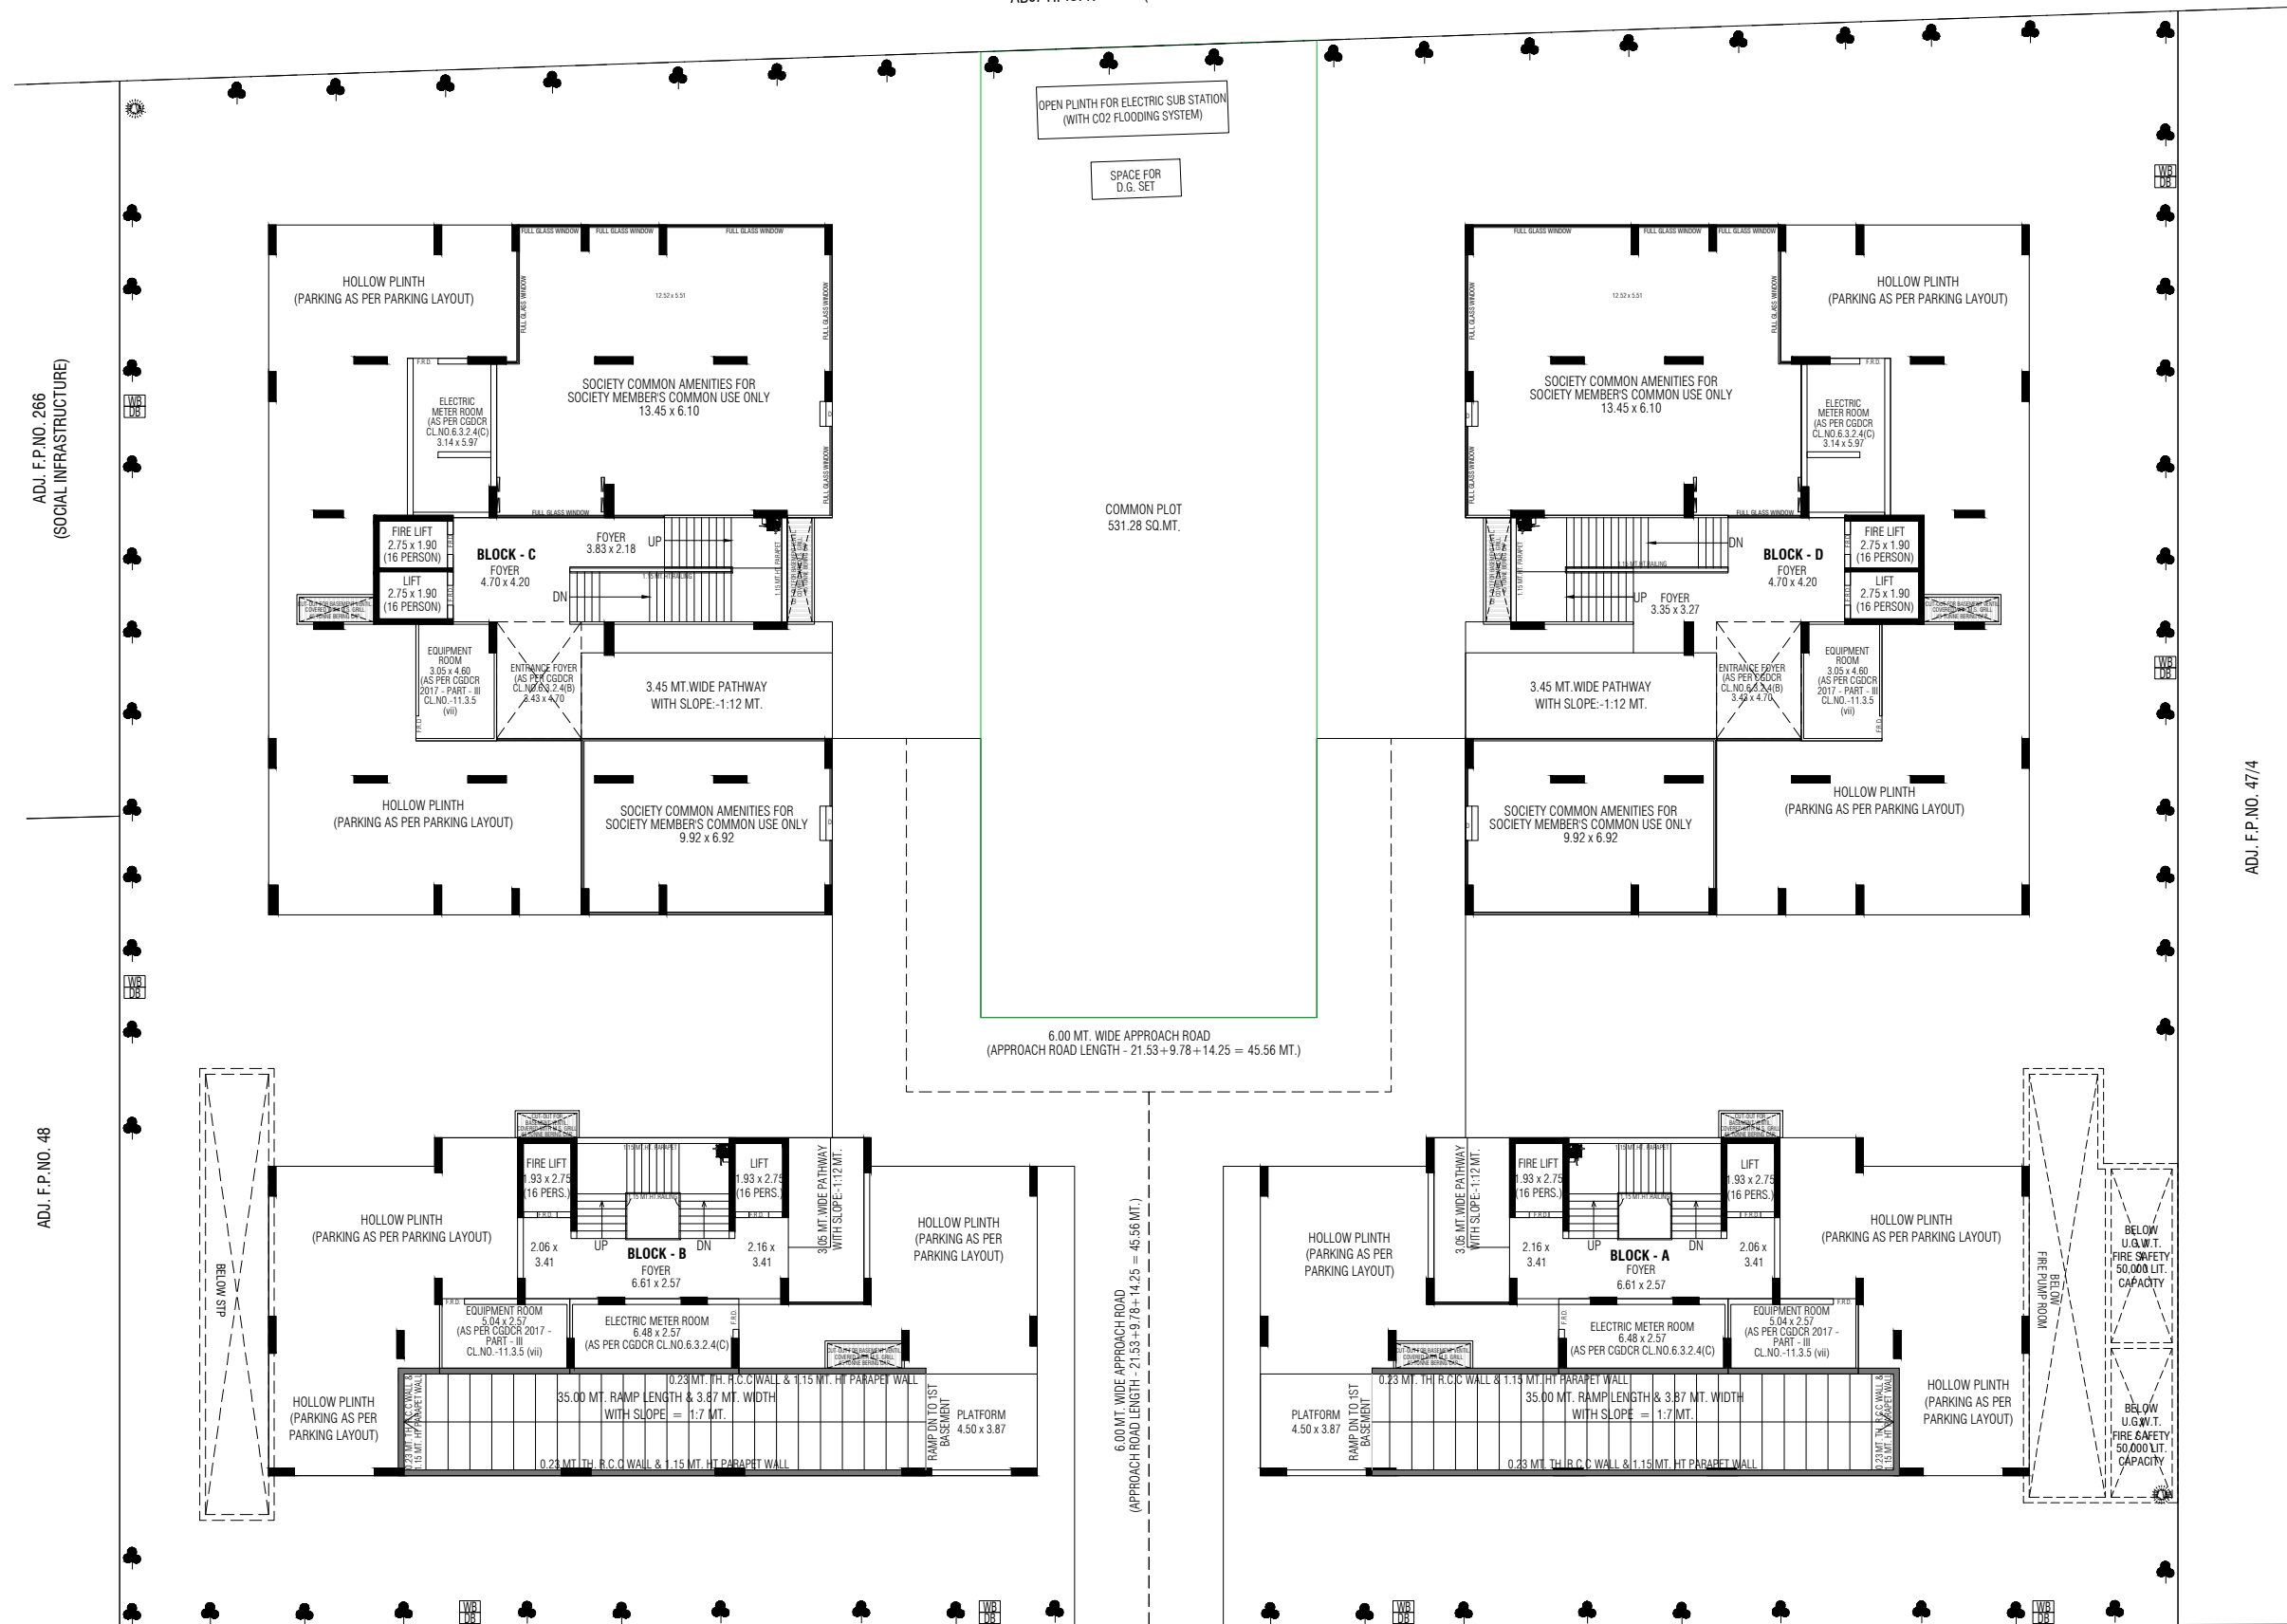


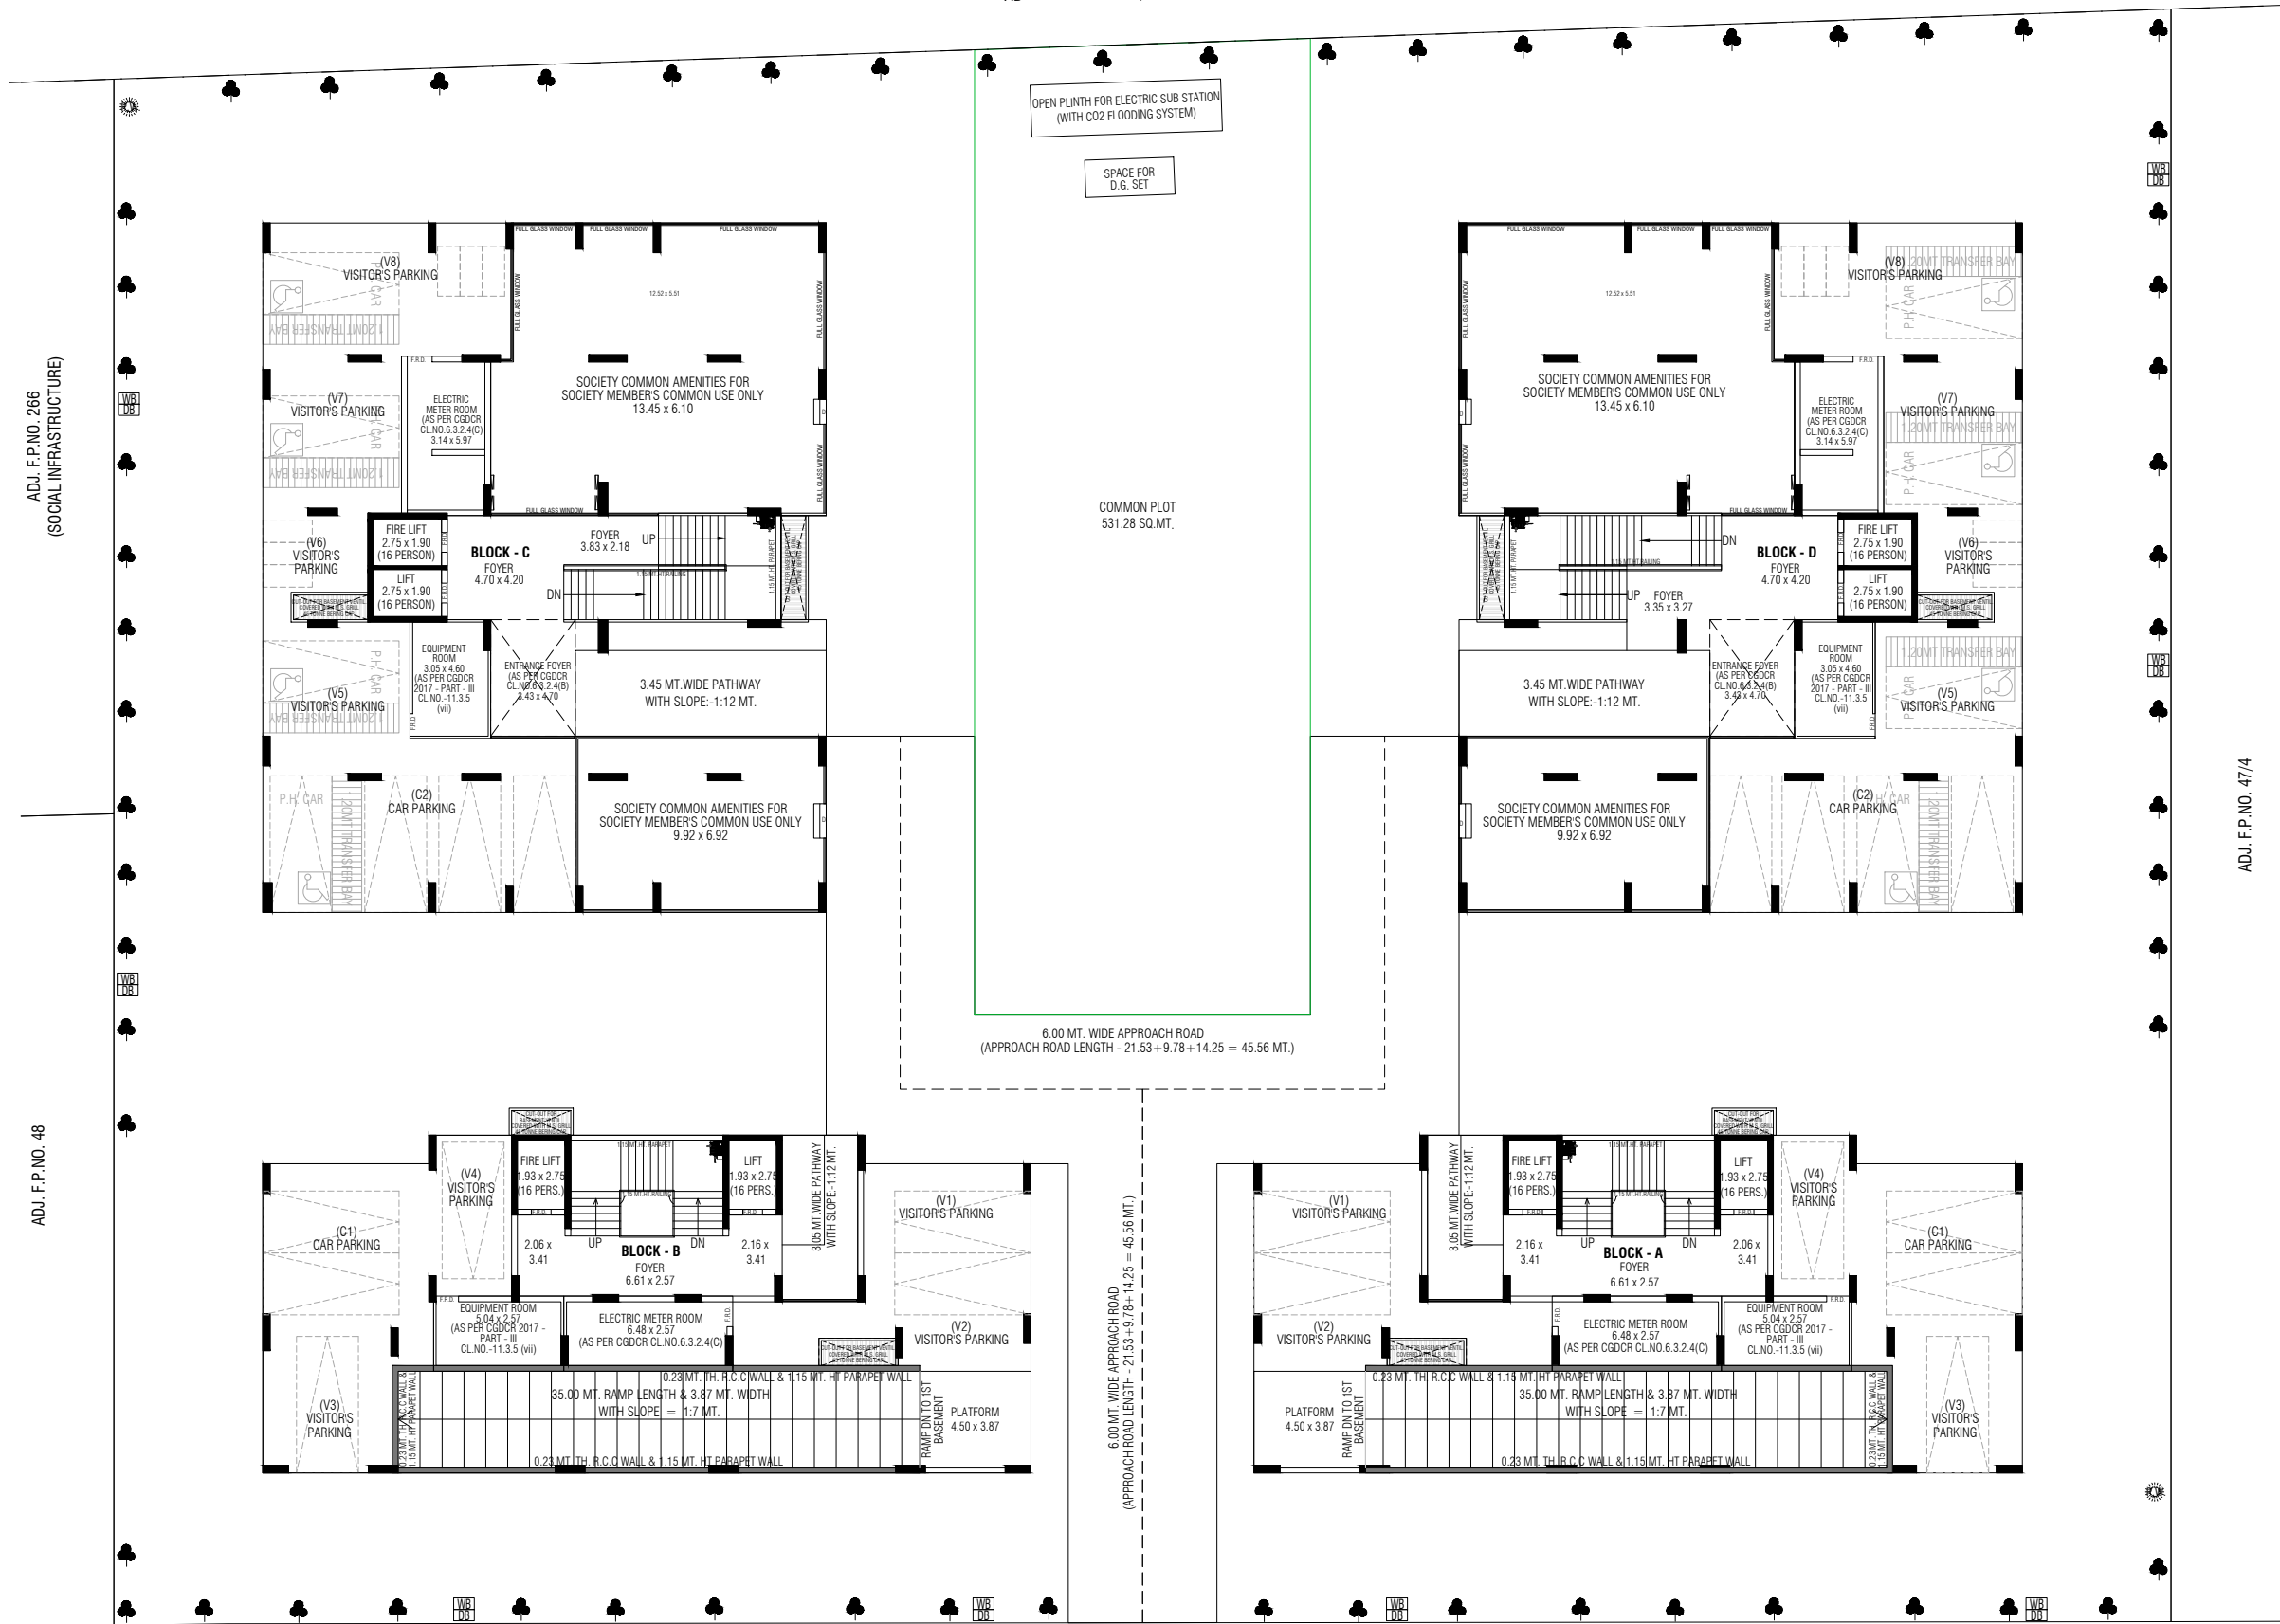

BLOCK - A

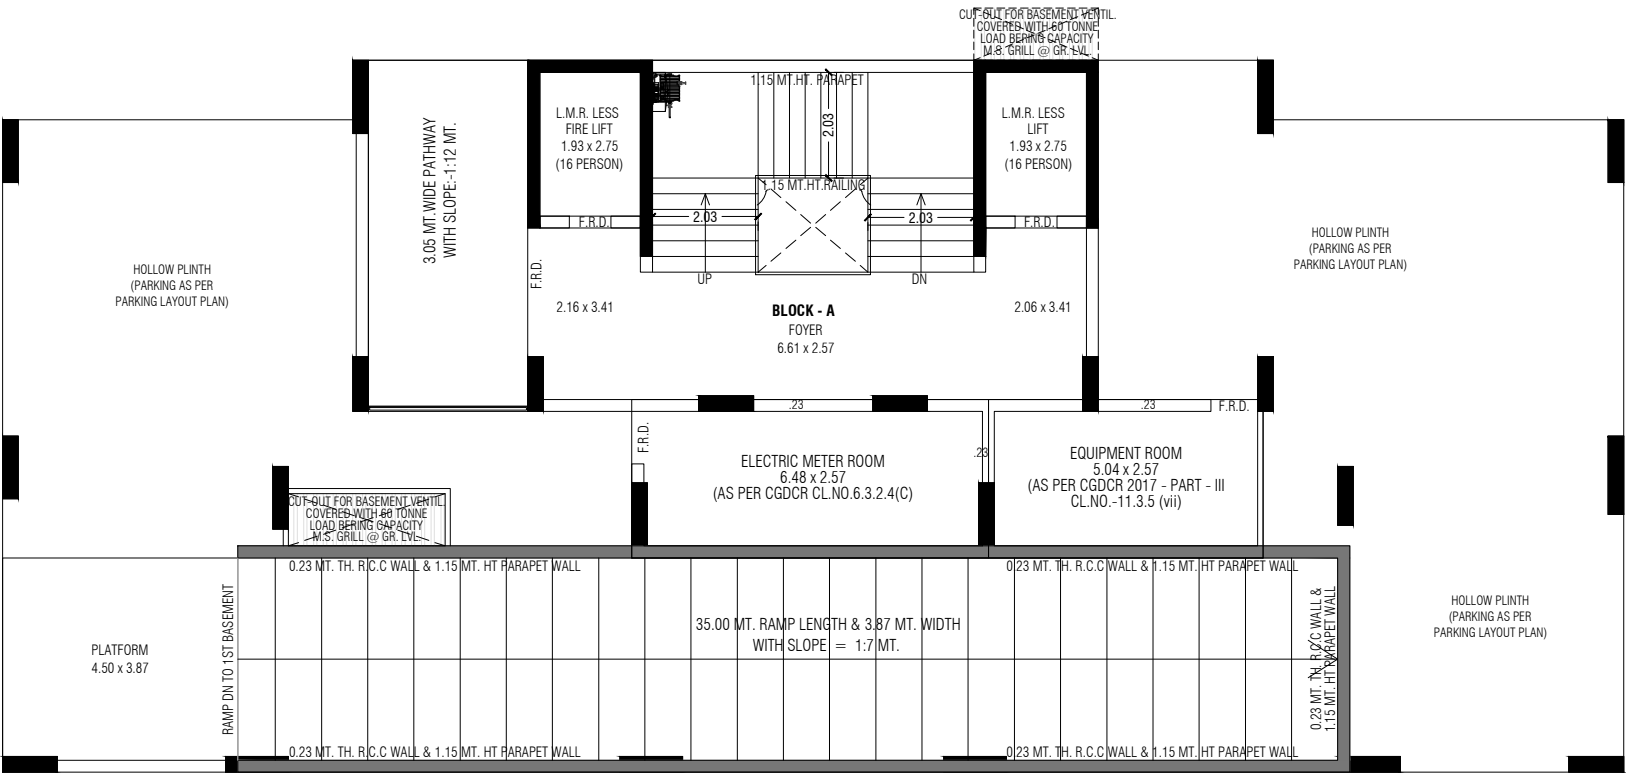


GROUND FLOOR PLAN

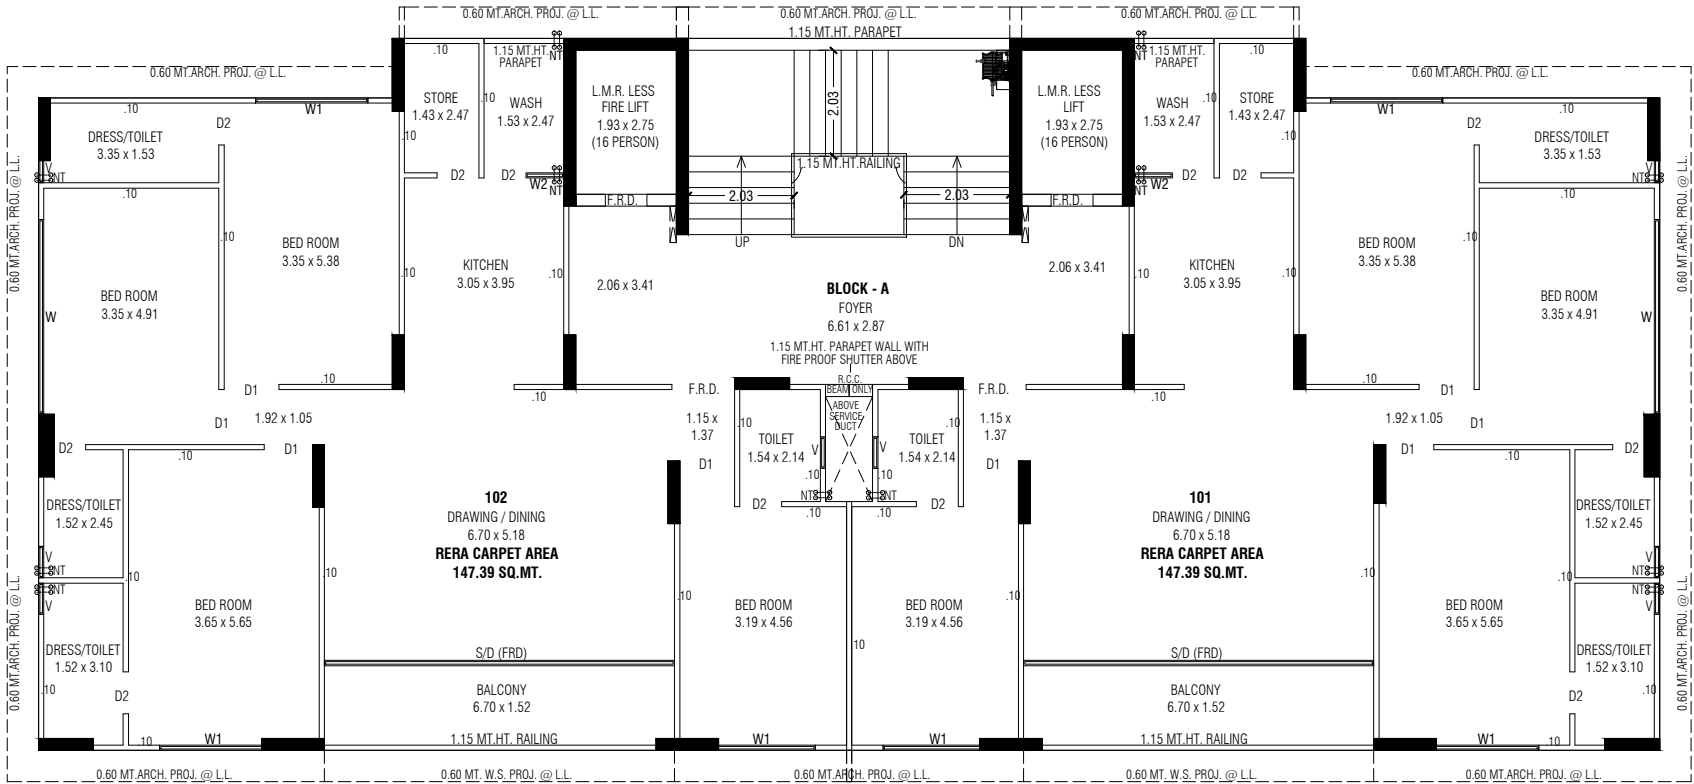


1ST. FLOOR PLAN

BLOCK - A

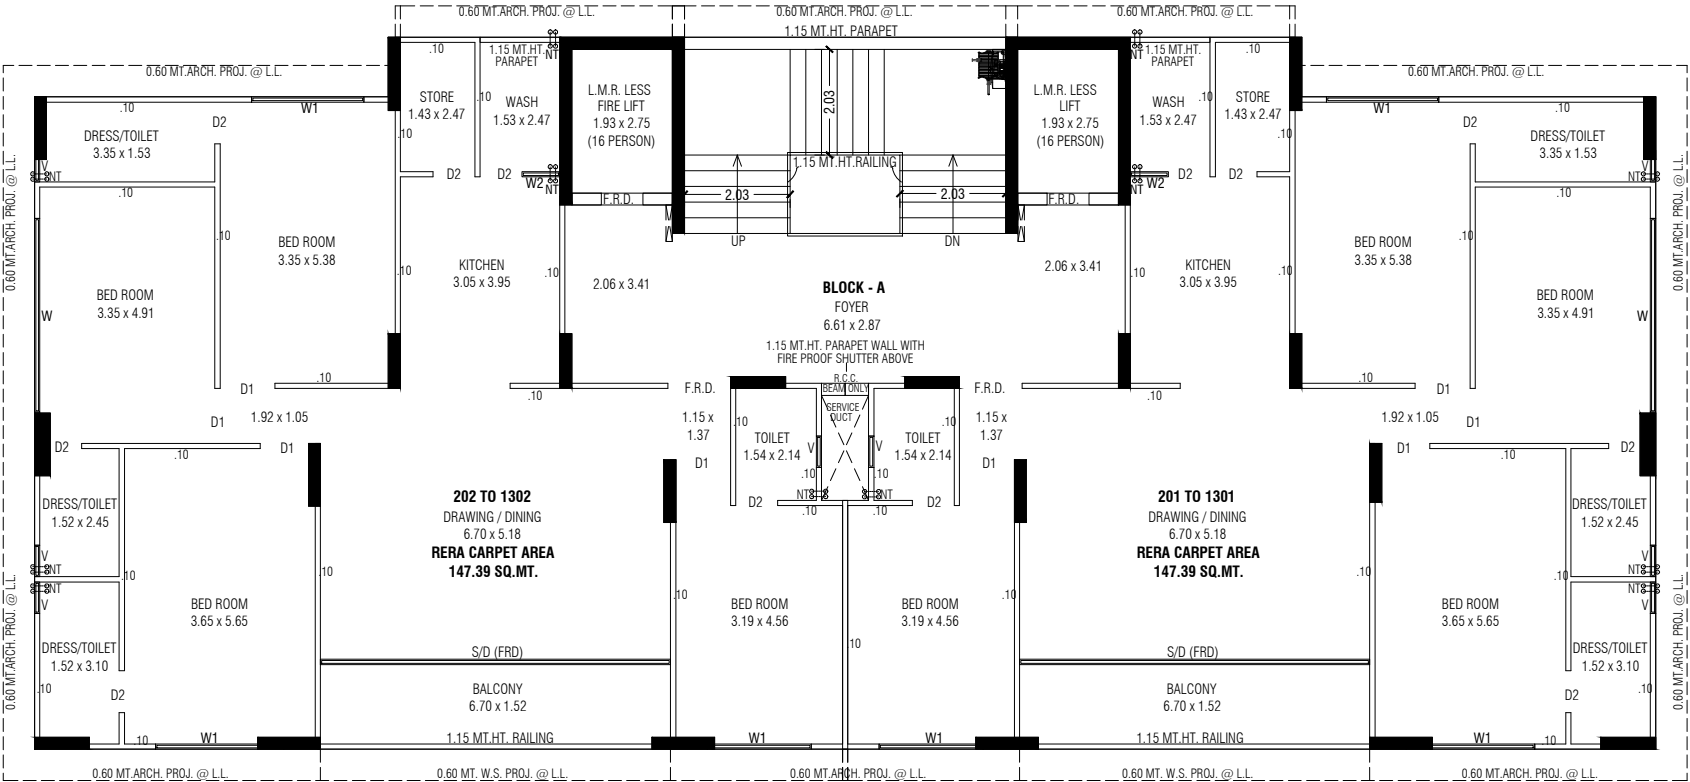


2ND. TO 13TH. FLOOR PLAN

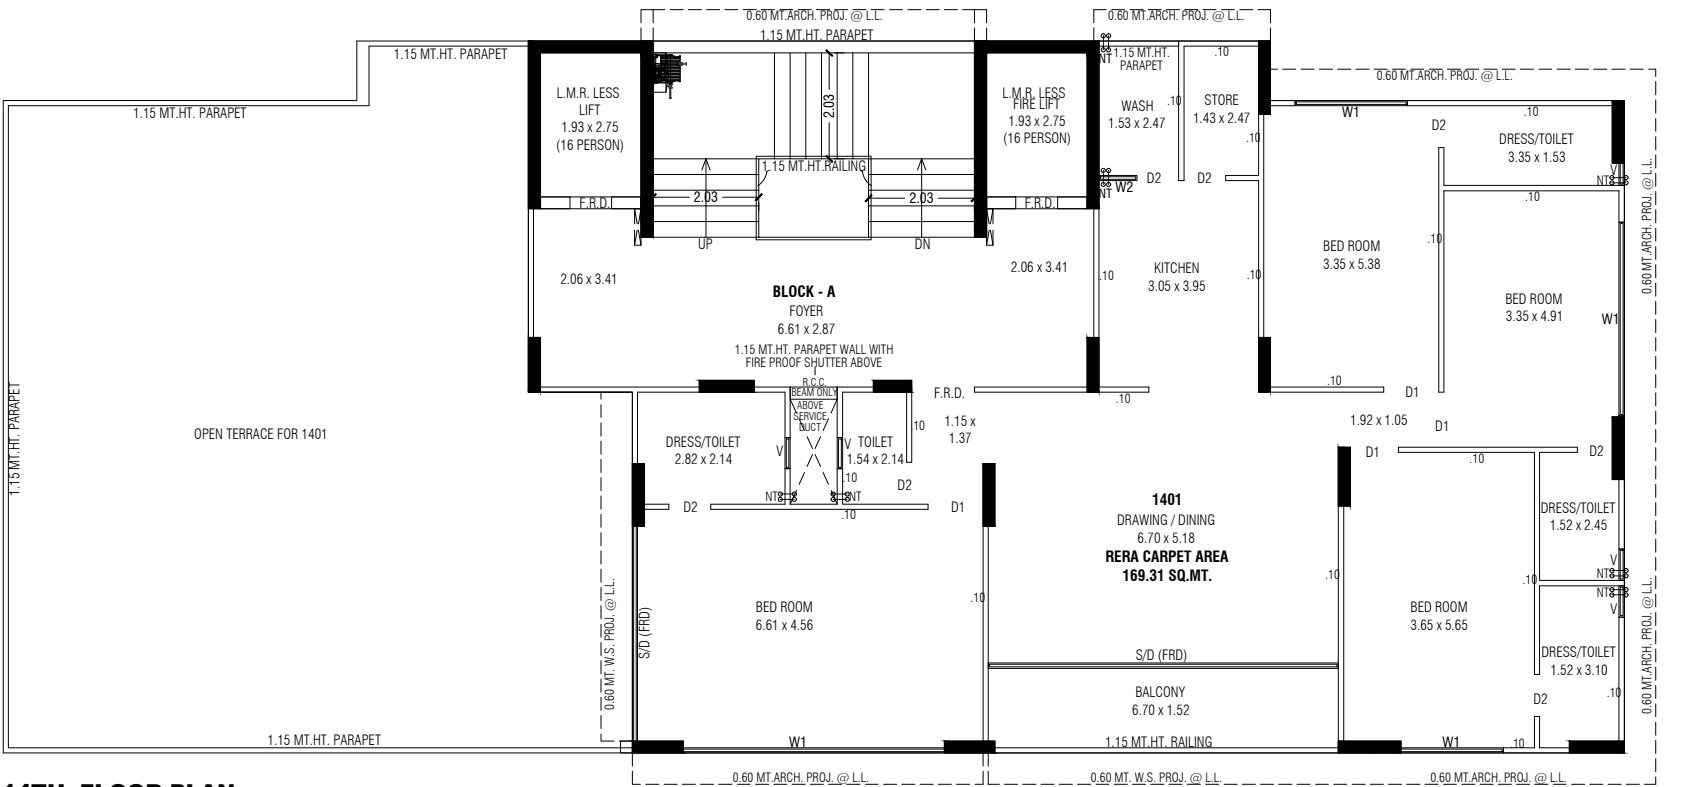


14TH. FLOOR PLAN

BLOCK - A

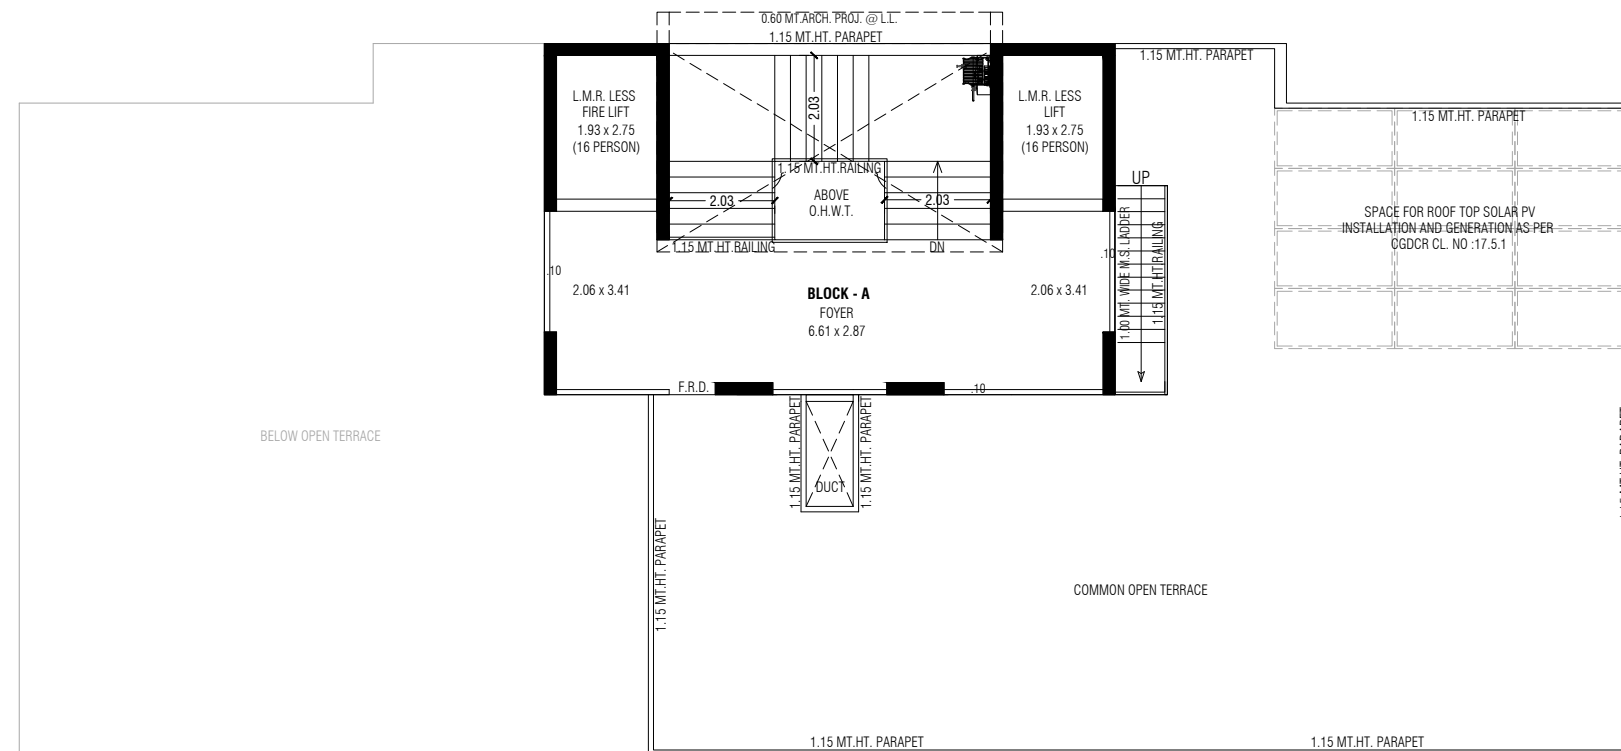

OPEN TERRACE PLAN WITH STAIR CABIN & O.H.W.T.


BLOCK - A

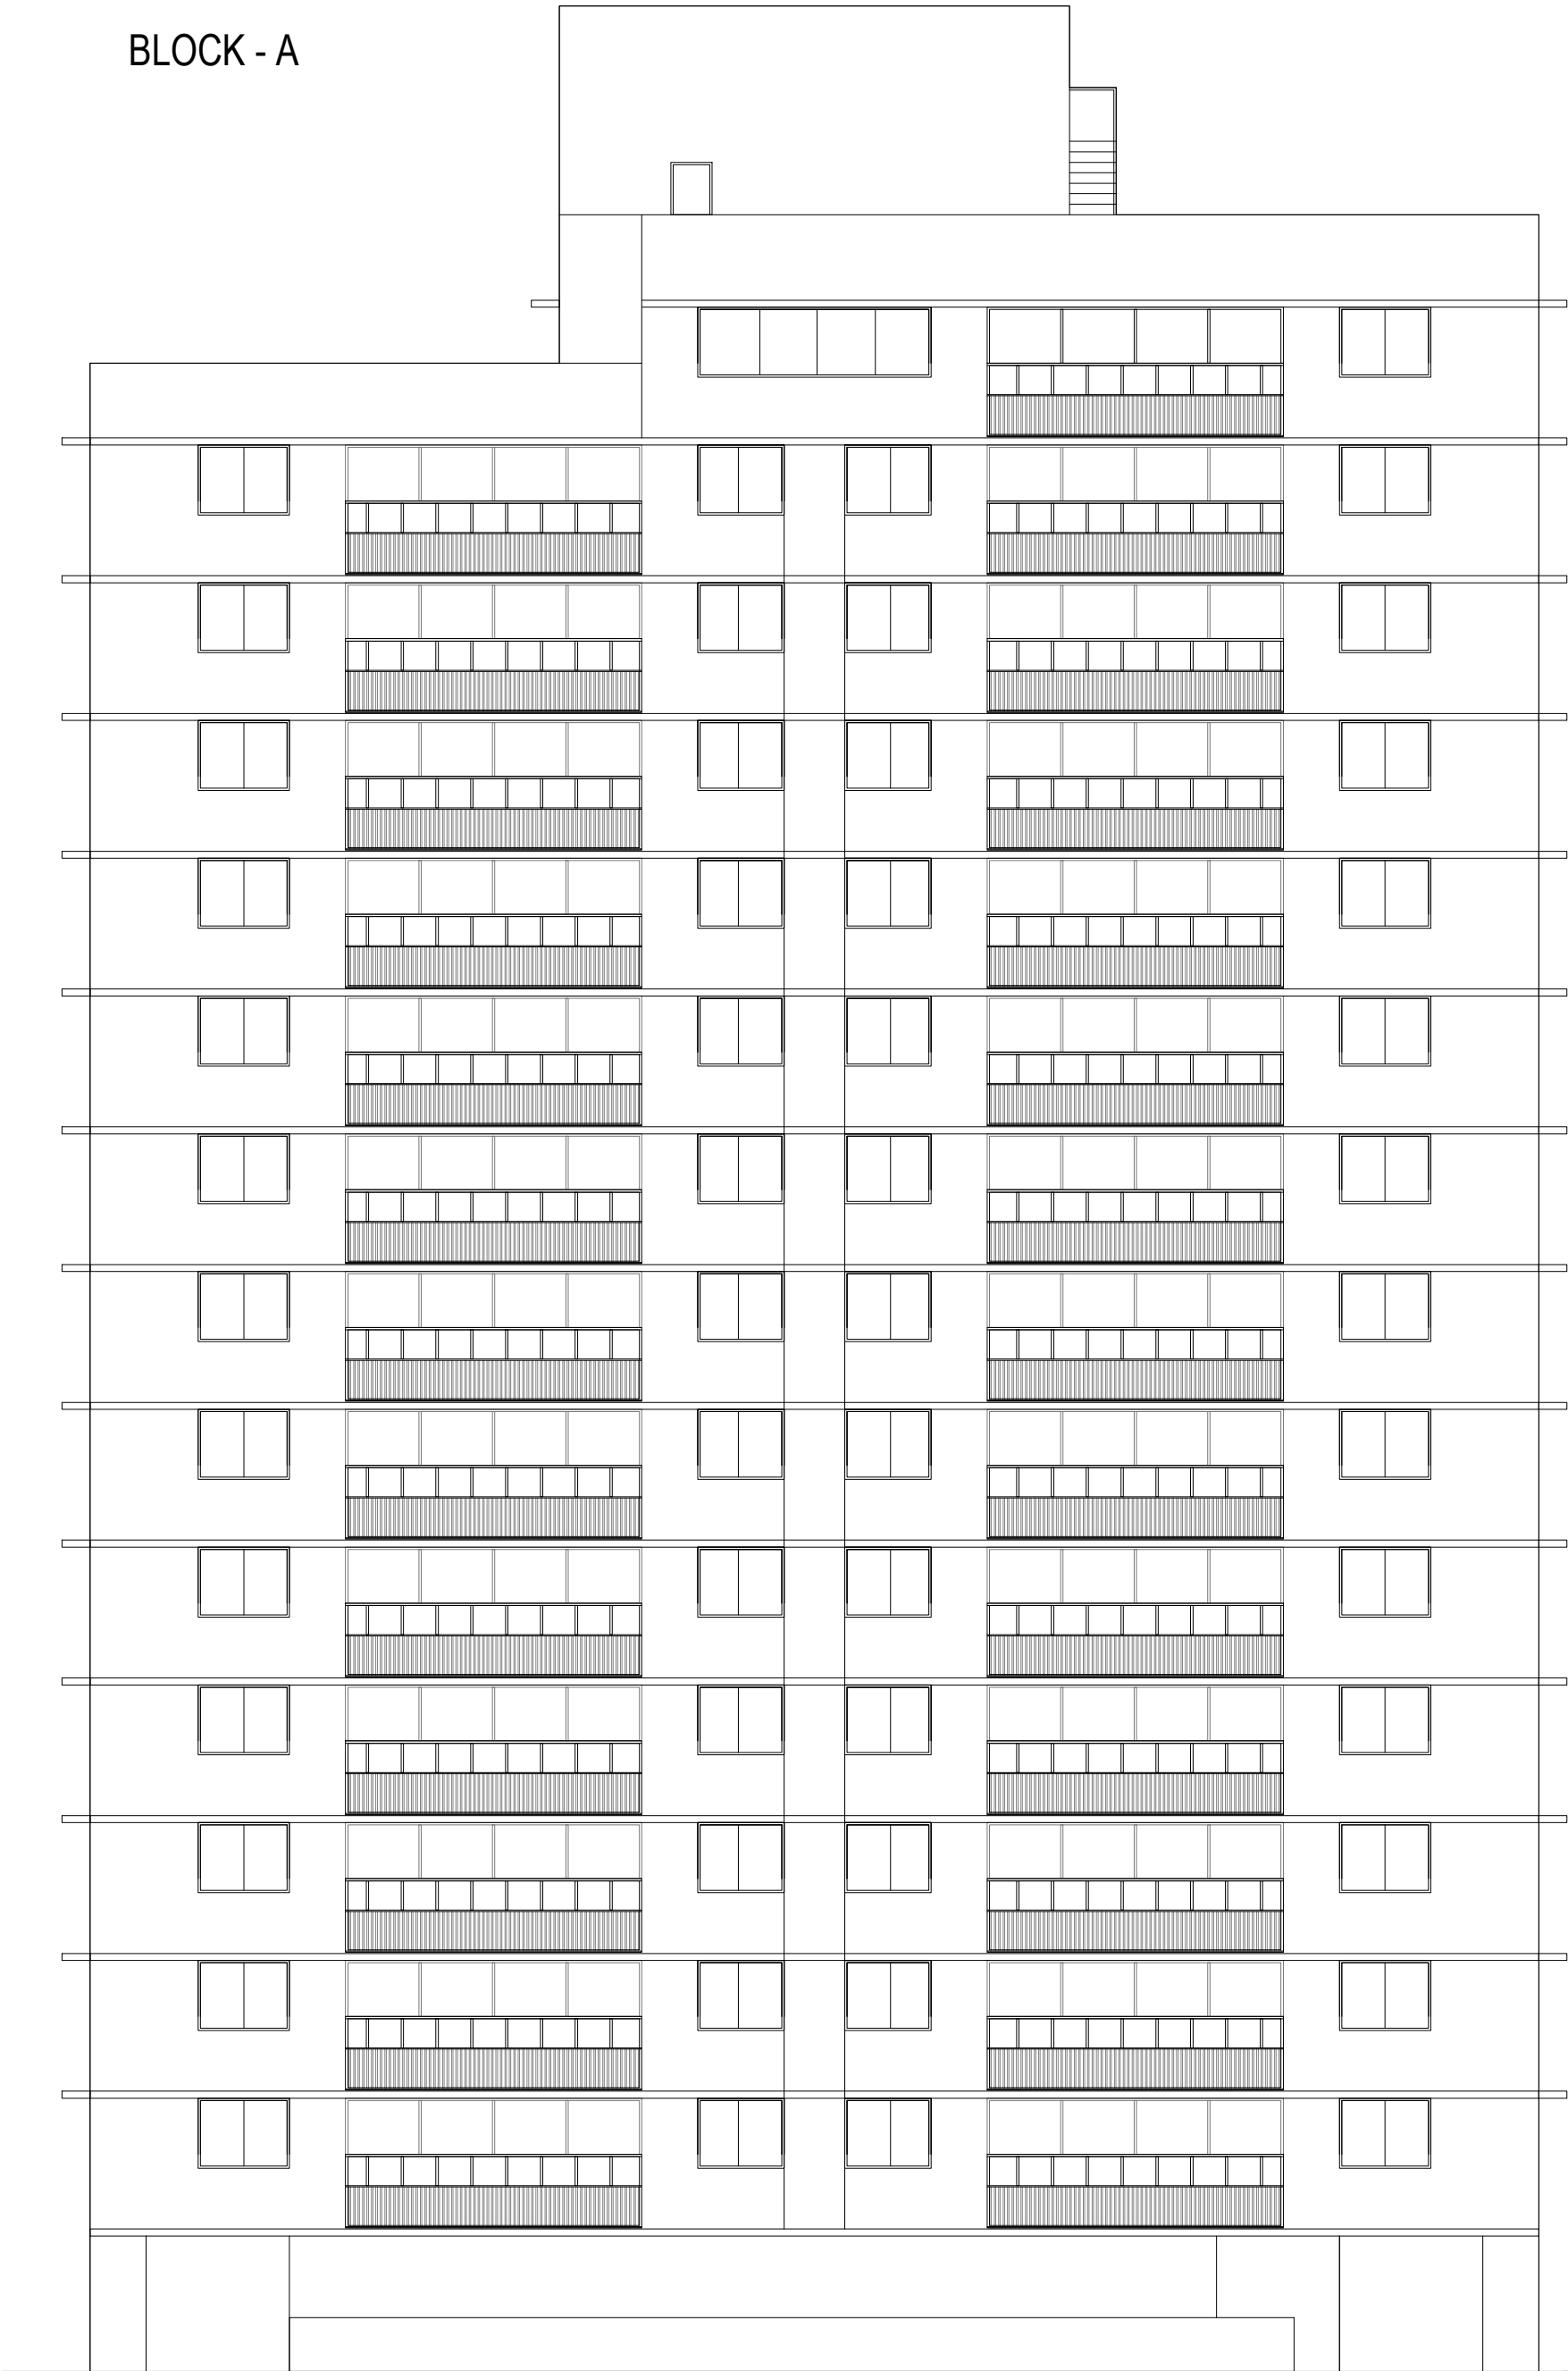


ELEVATION

GR. LVL.

BLOCK - B

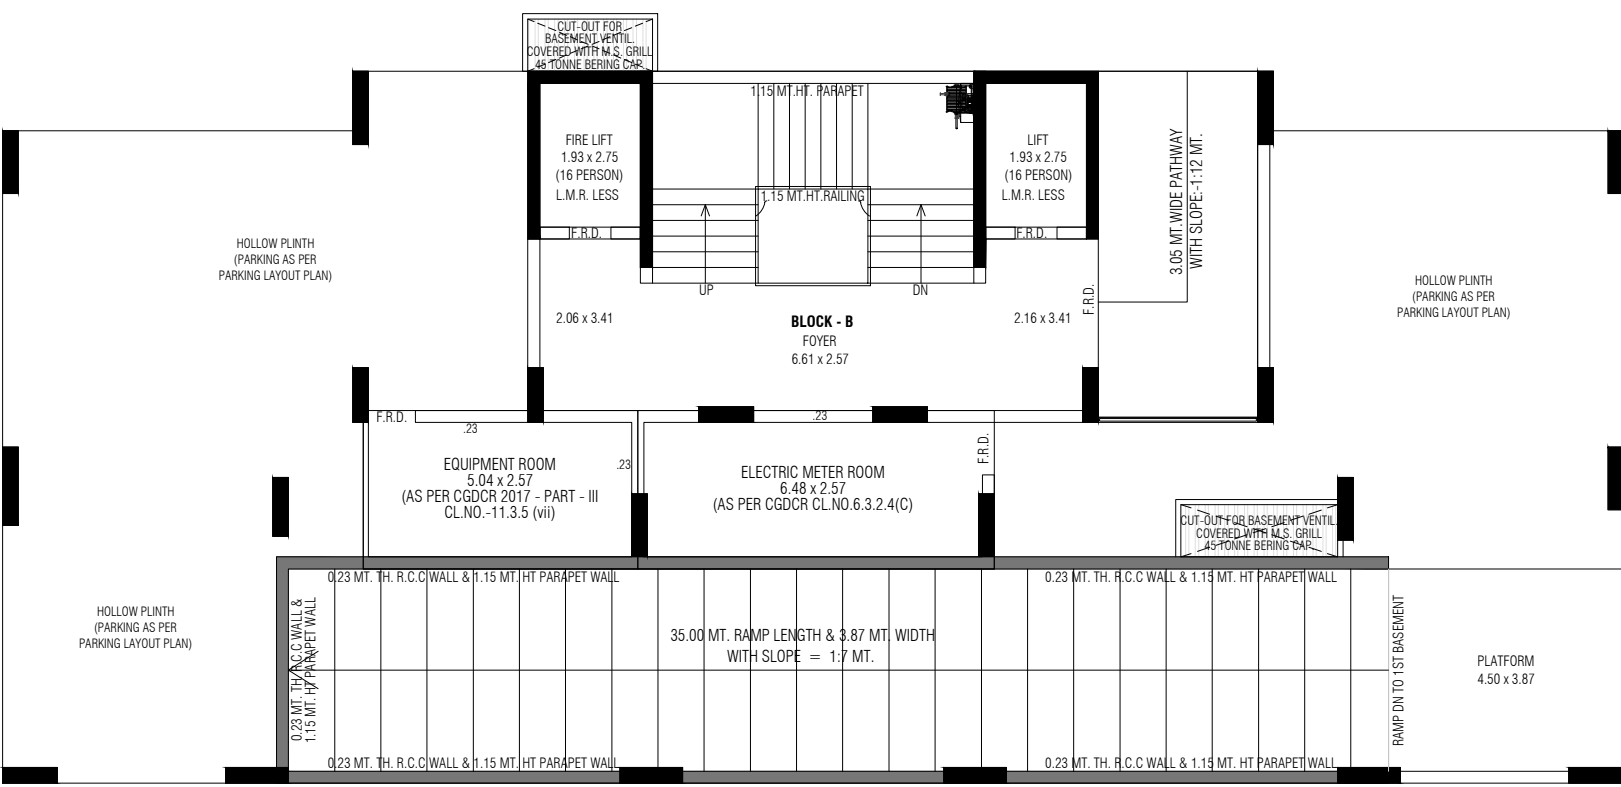


GROUND FLOOR PLAN

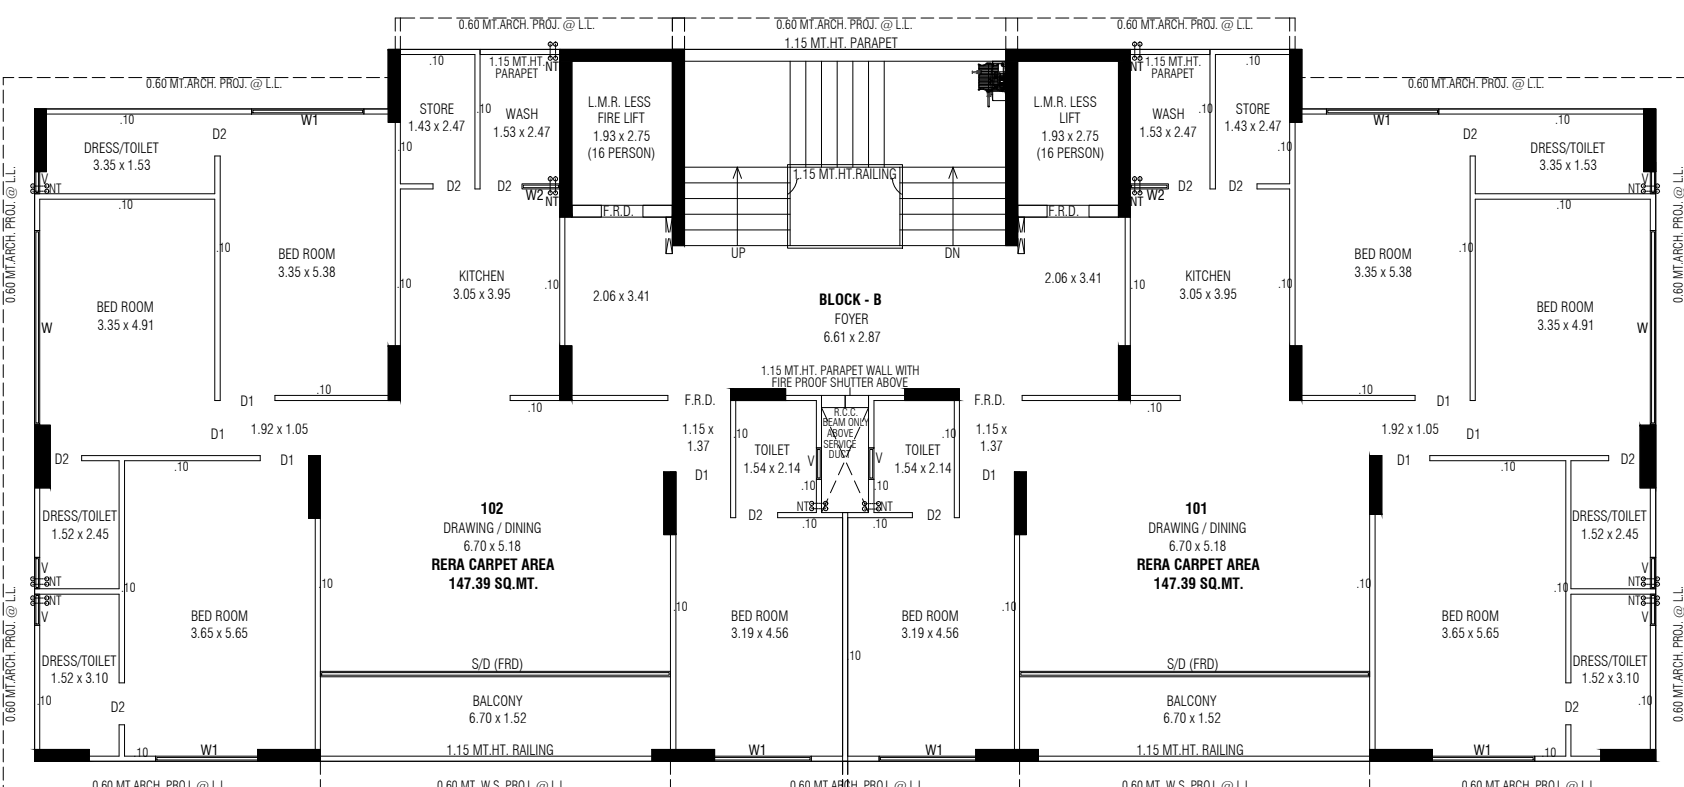


1ST. FLOOR PLAN

BLOCK - B

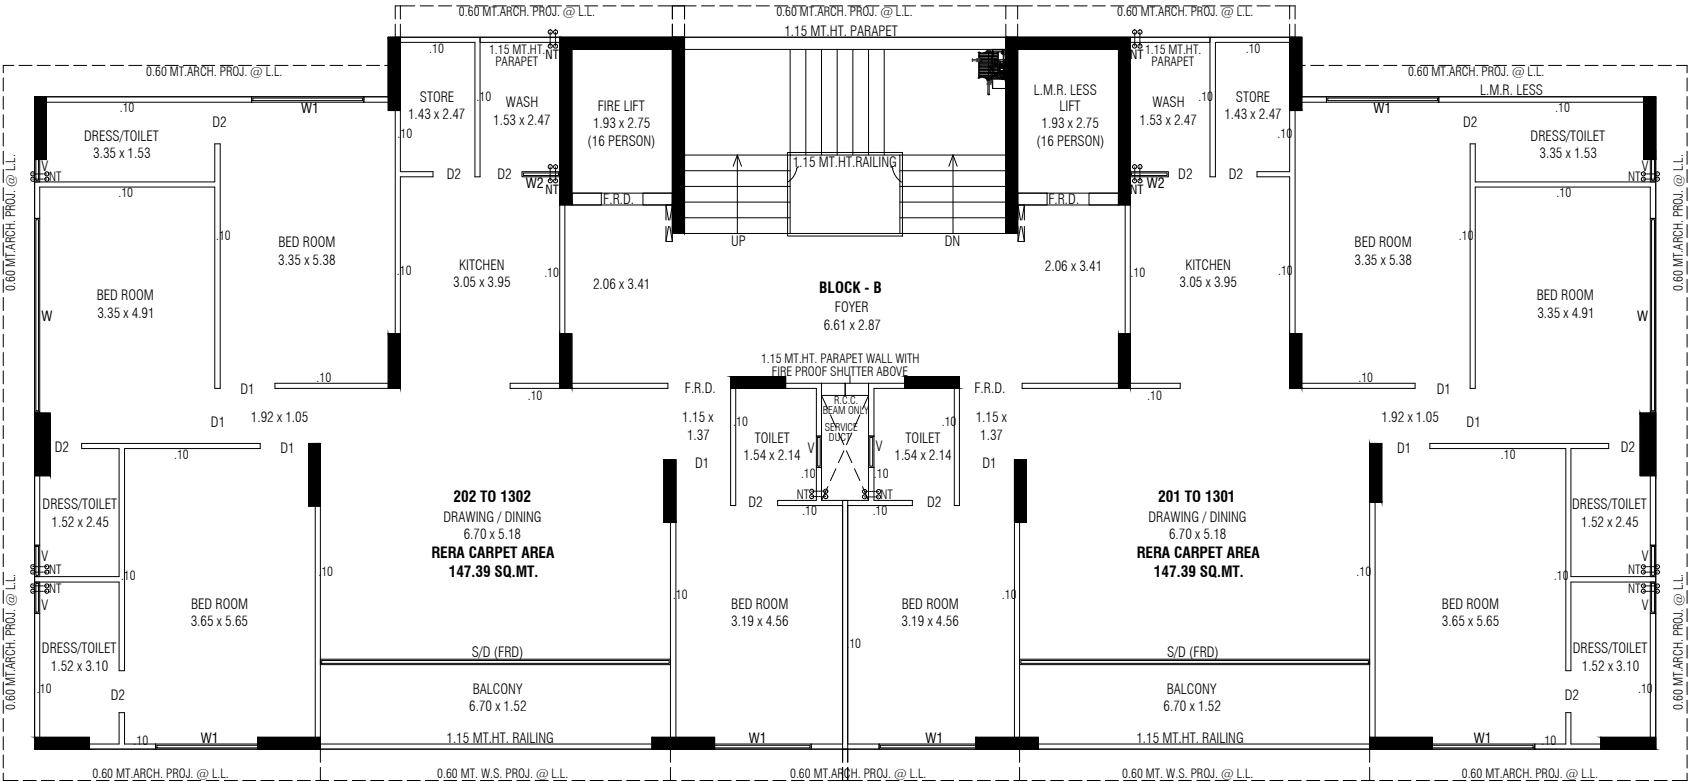


2ND. TO 13TH. FLOOR PLAN

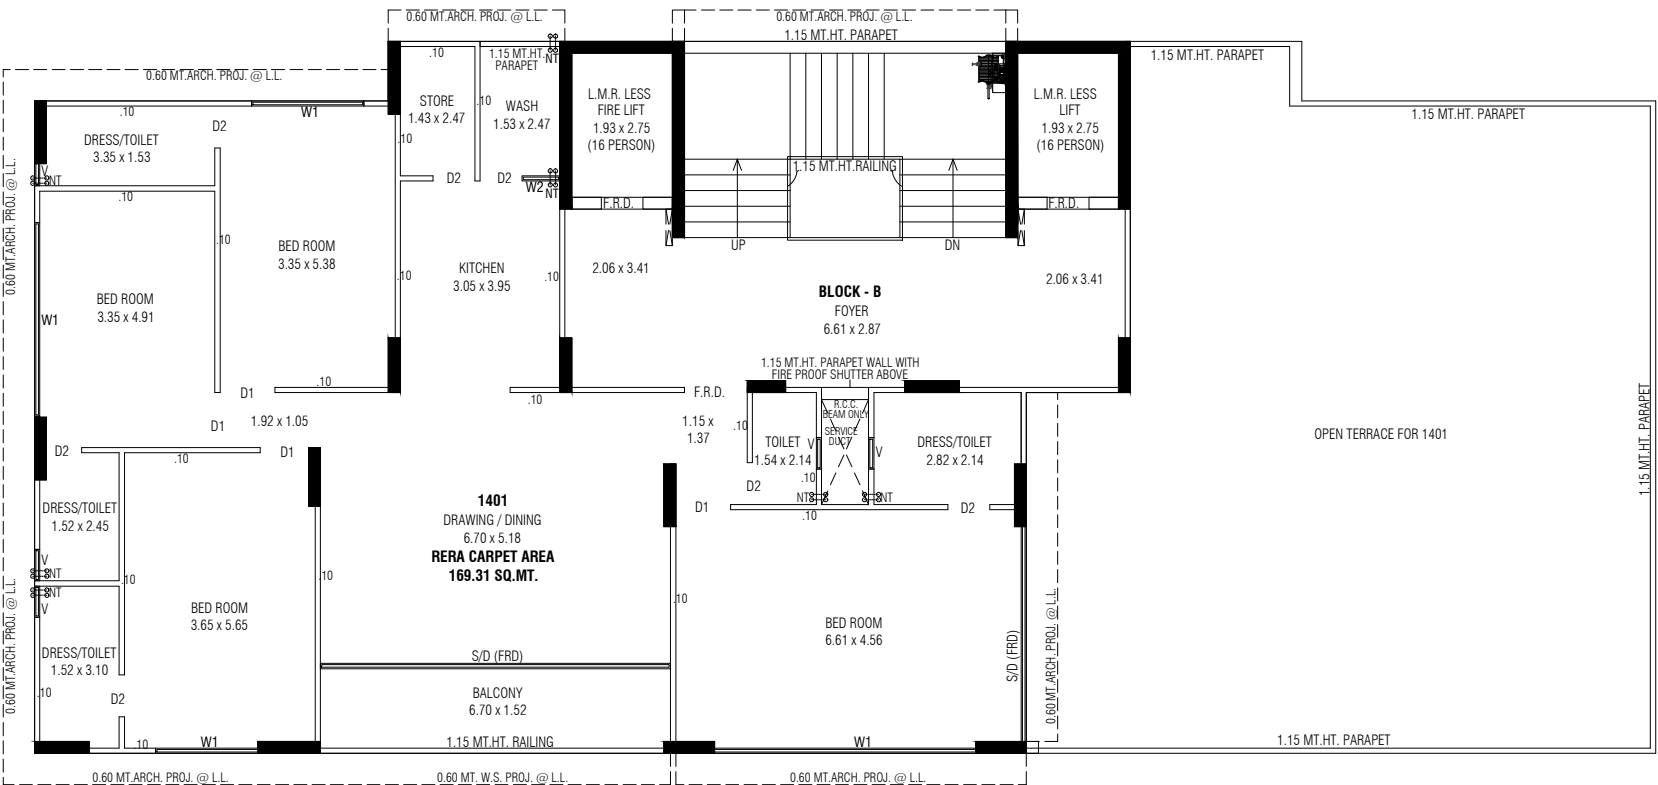


14TH. FLOOR PLAN

BLOCK - B

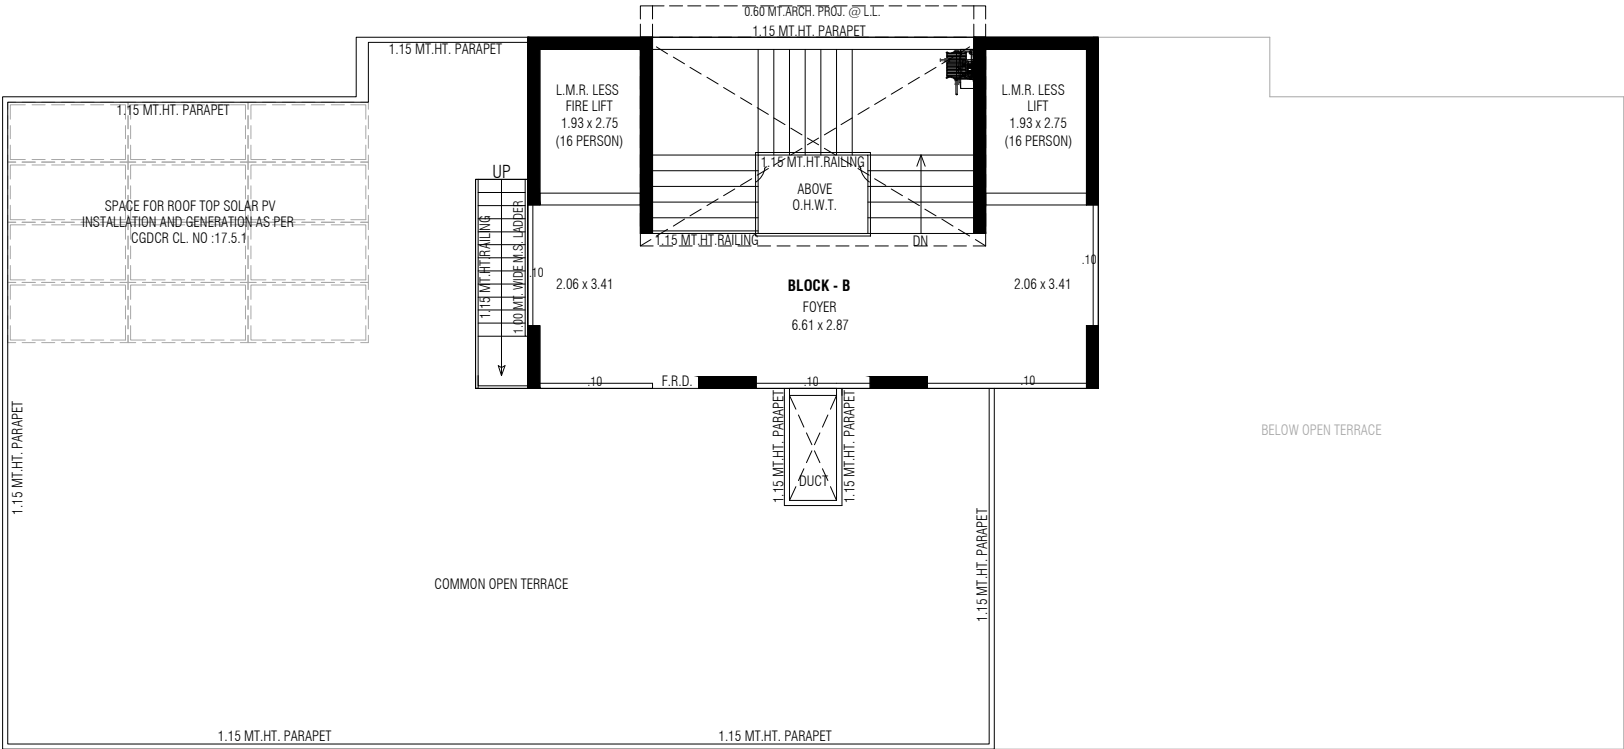


OPEN TERRACE PLAN WITH STAIR CABIN & O.H.W.T.

BLOCK - B

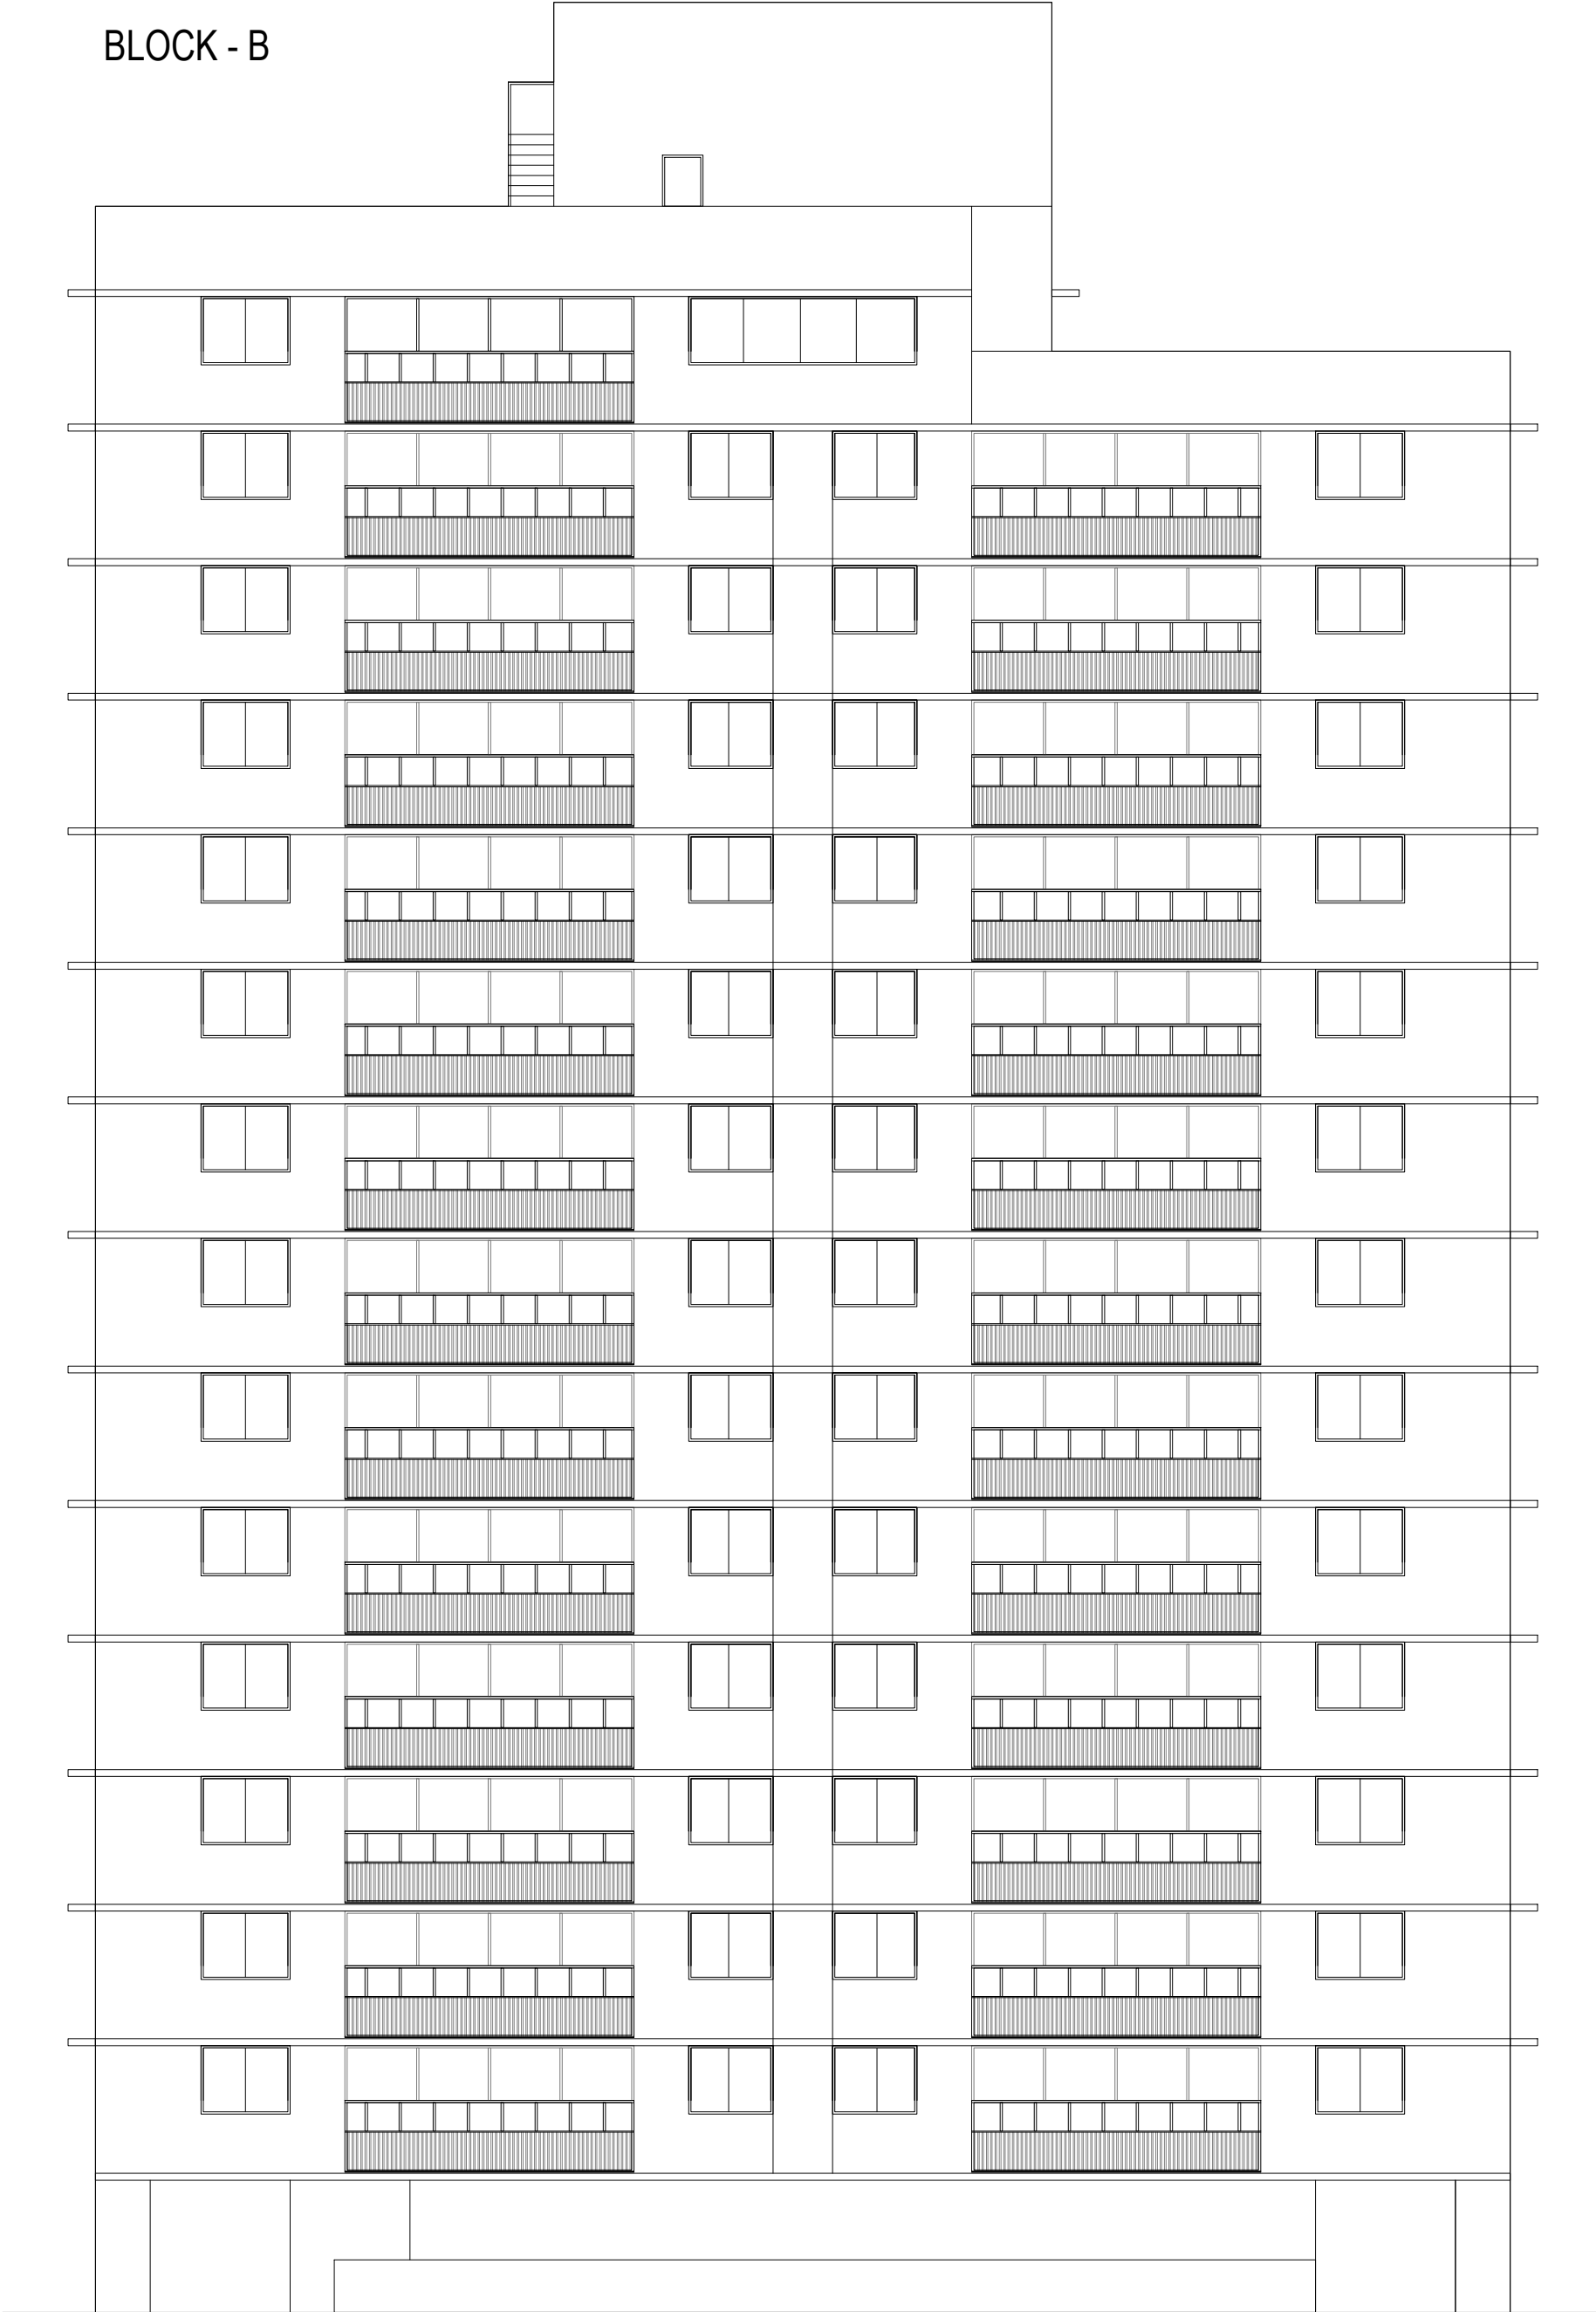


ELEVATION

BLOCK - C

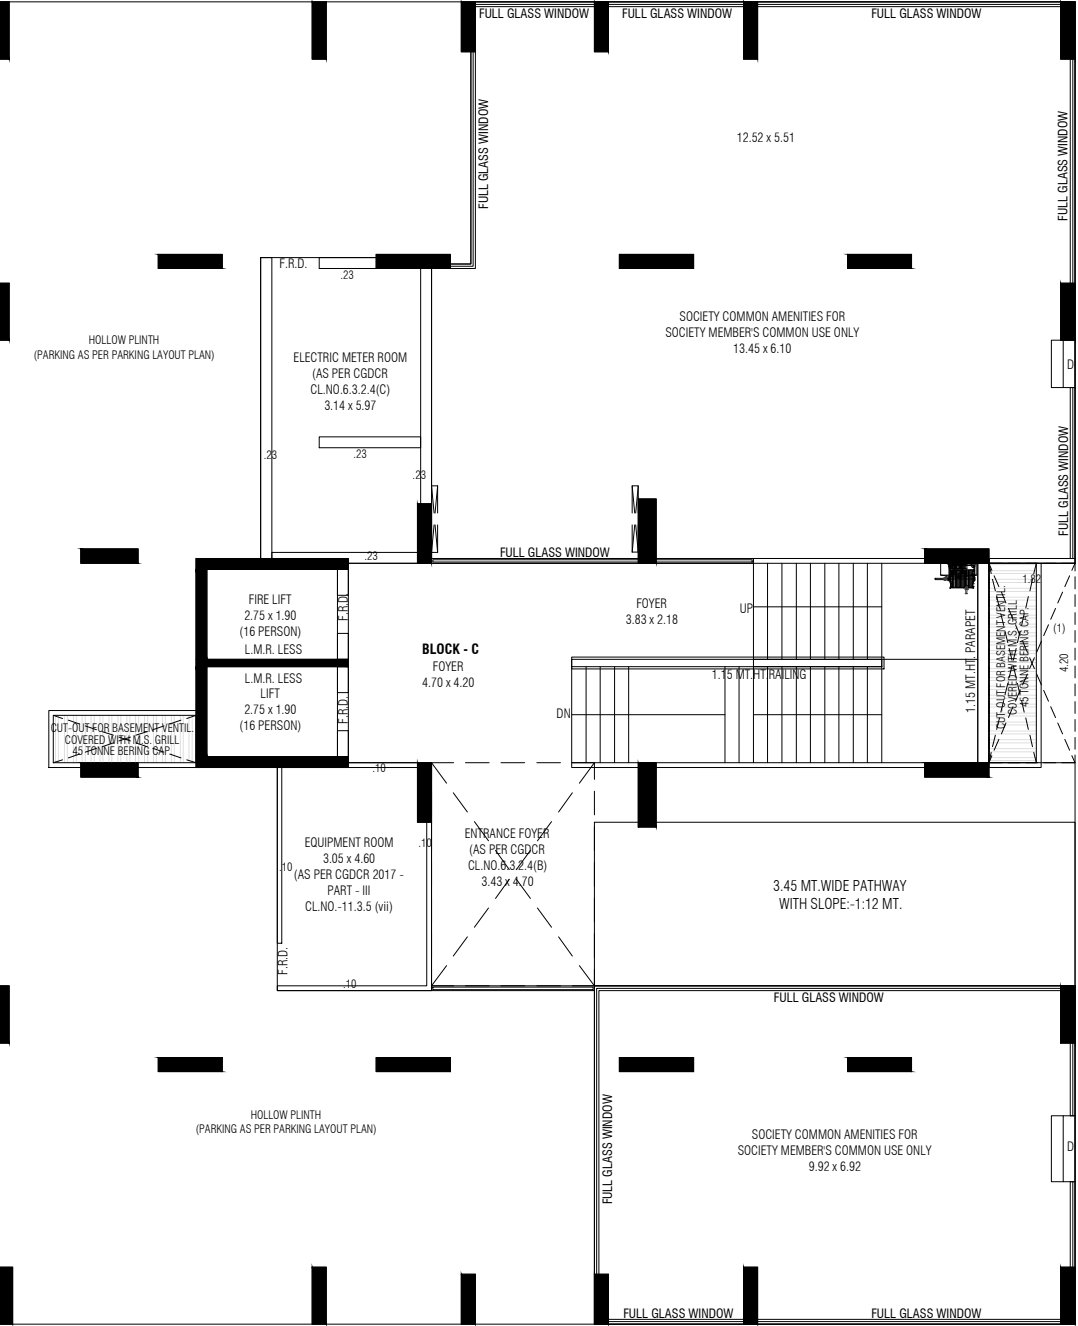


GROUND FLOOR PLAN

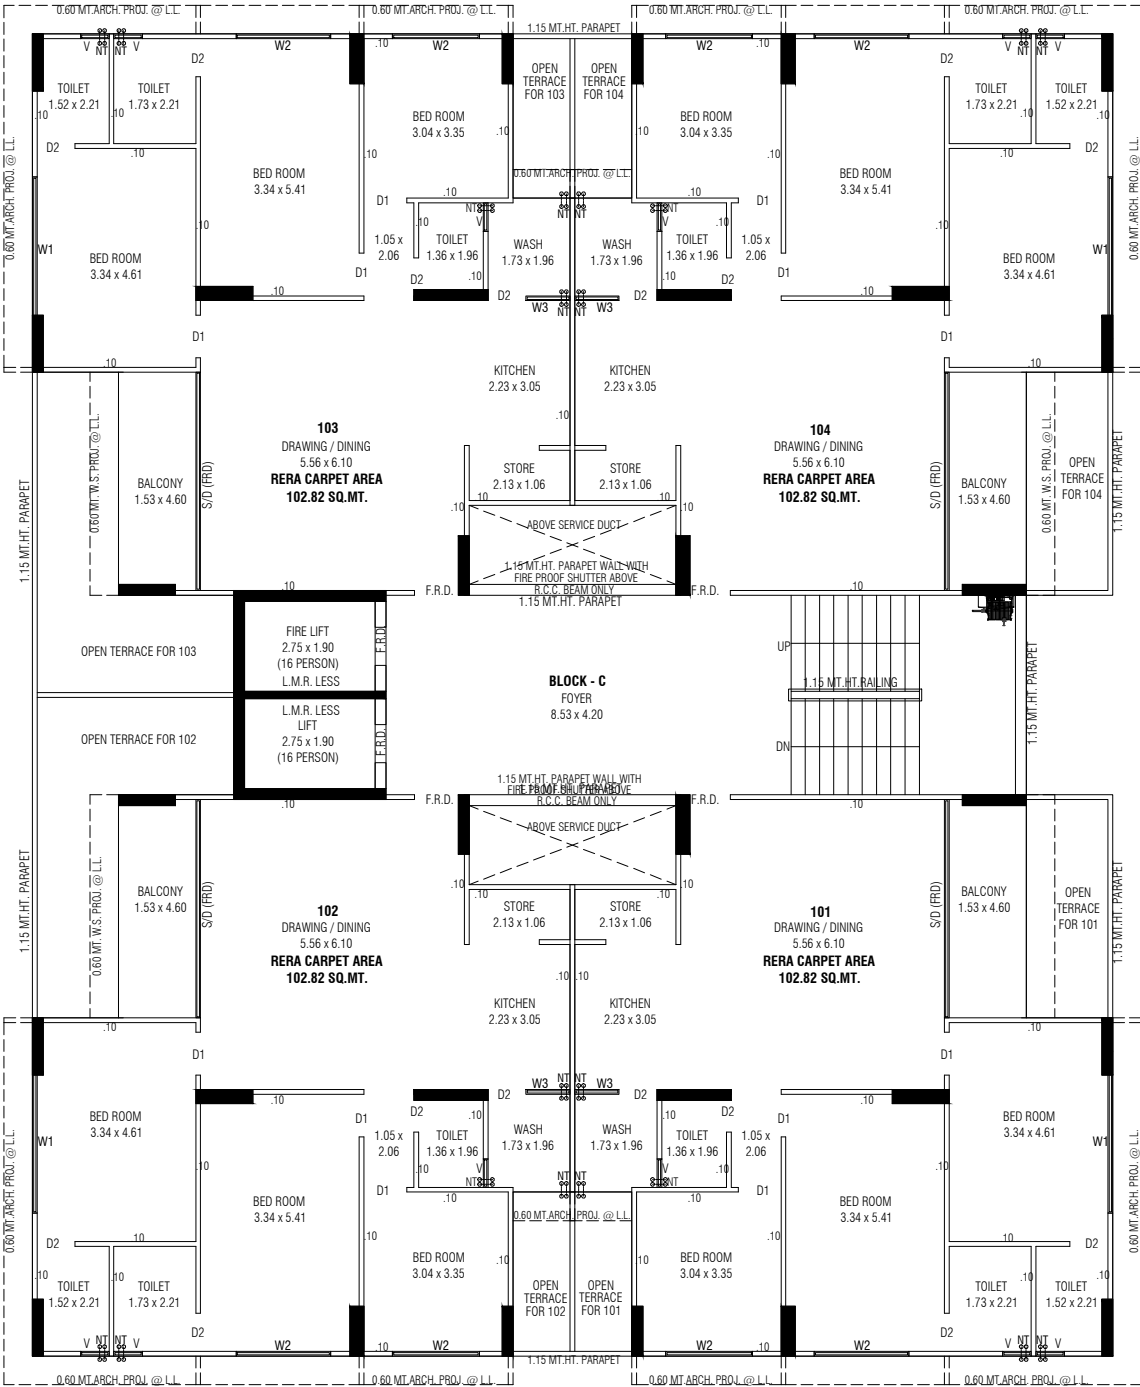


1ST. FLOOR PLAN

BLOCK - C

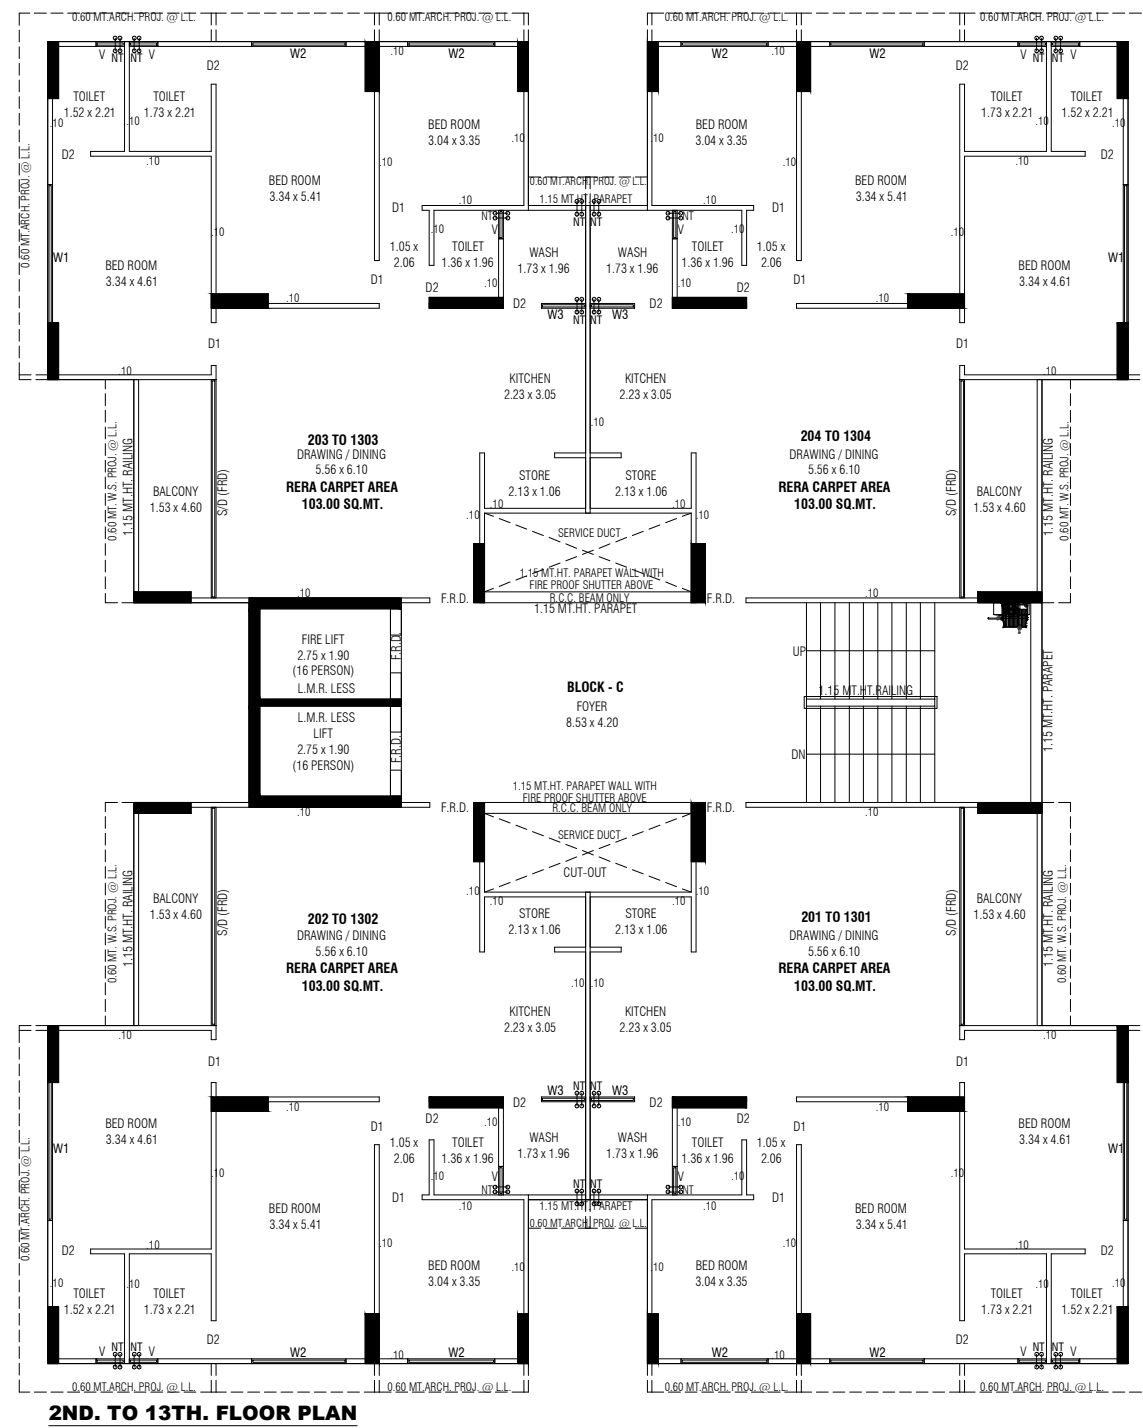


BLOCK - C

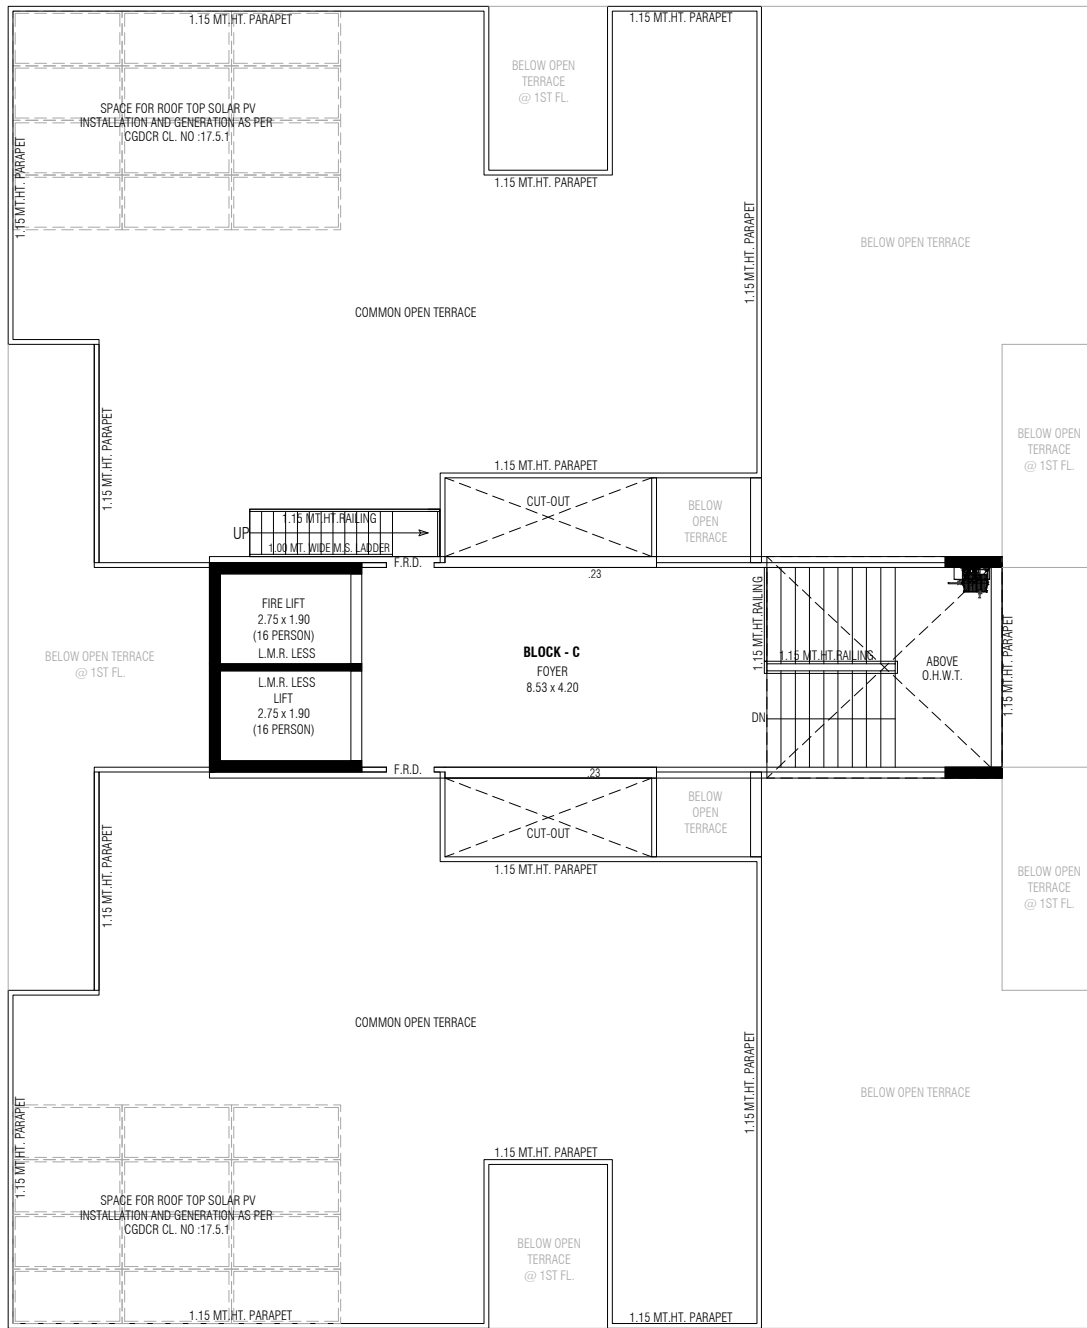


OPEN TERRACE PLAN WITH STAIR CABIN & O.H.W.T.

BLOCK - C

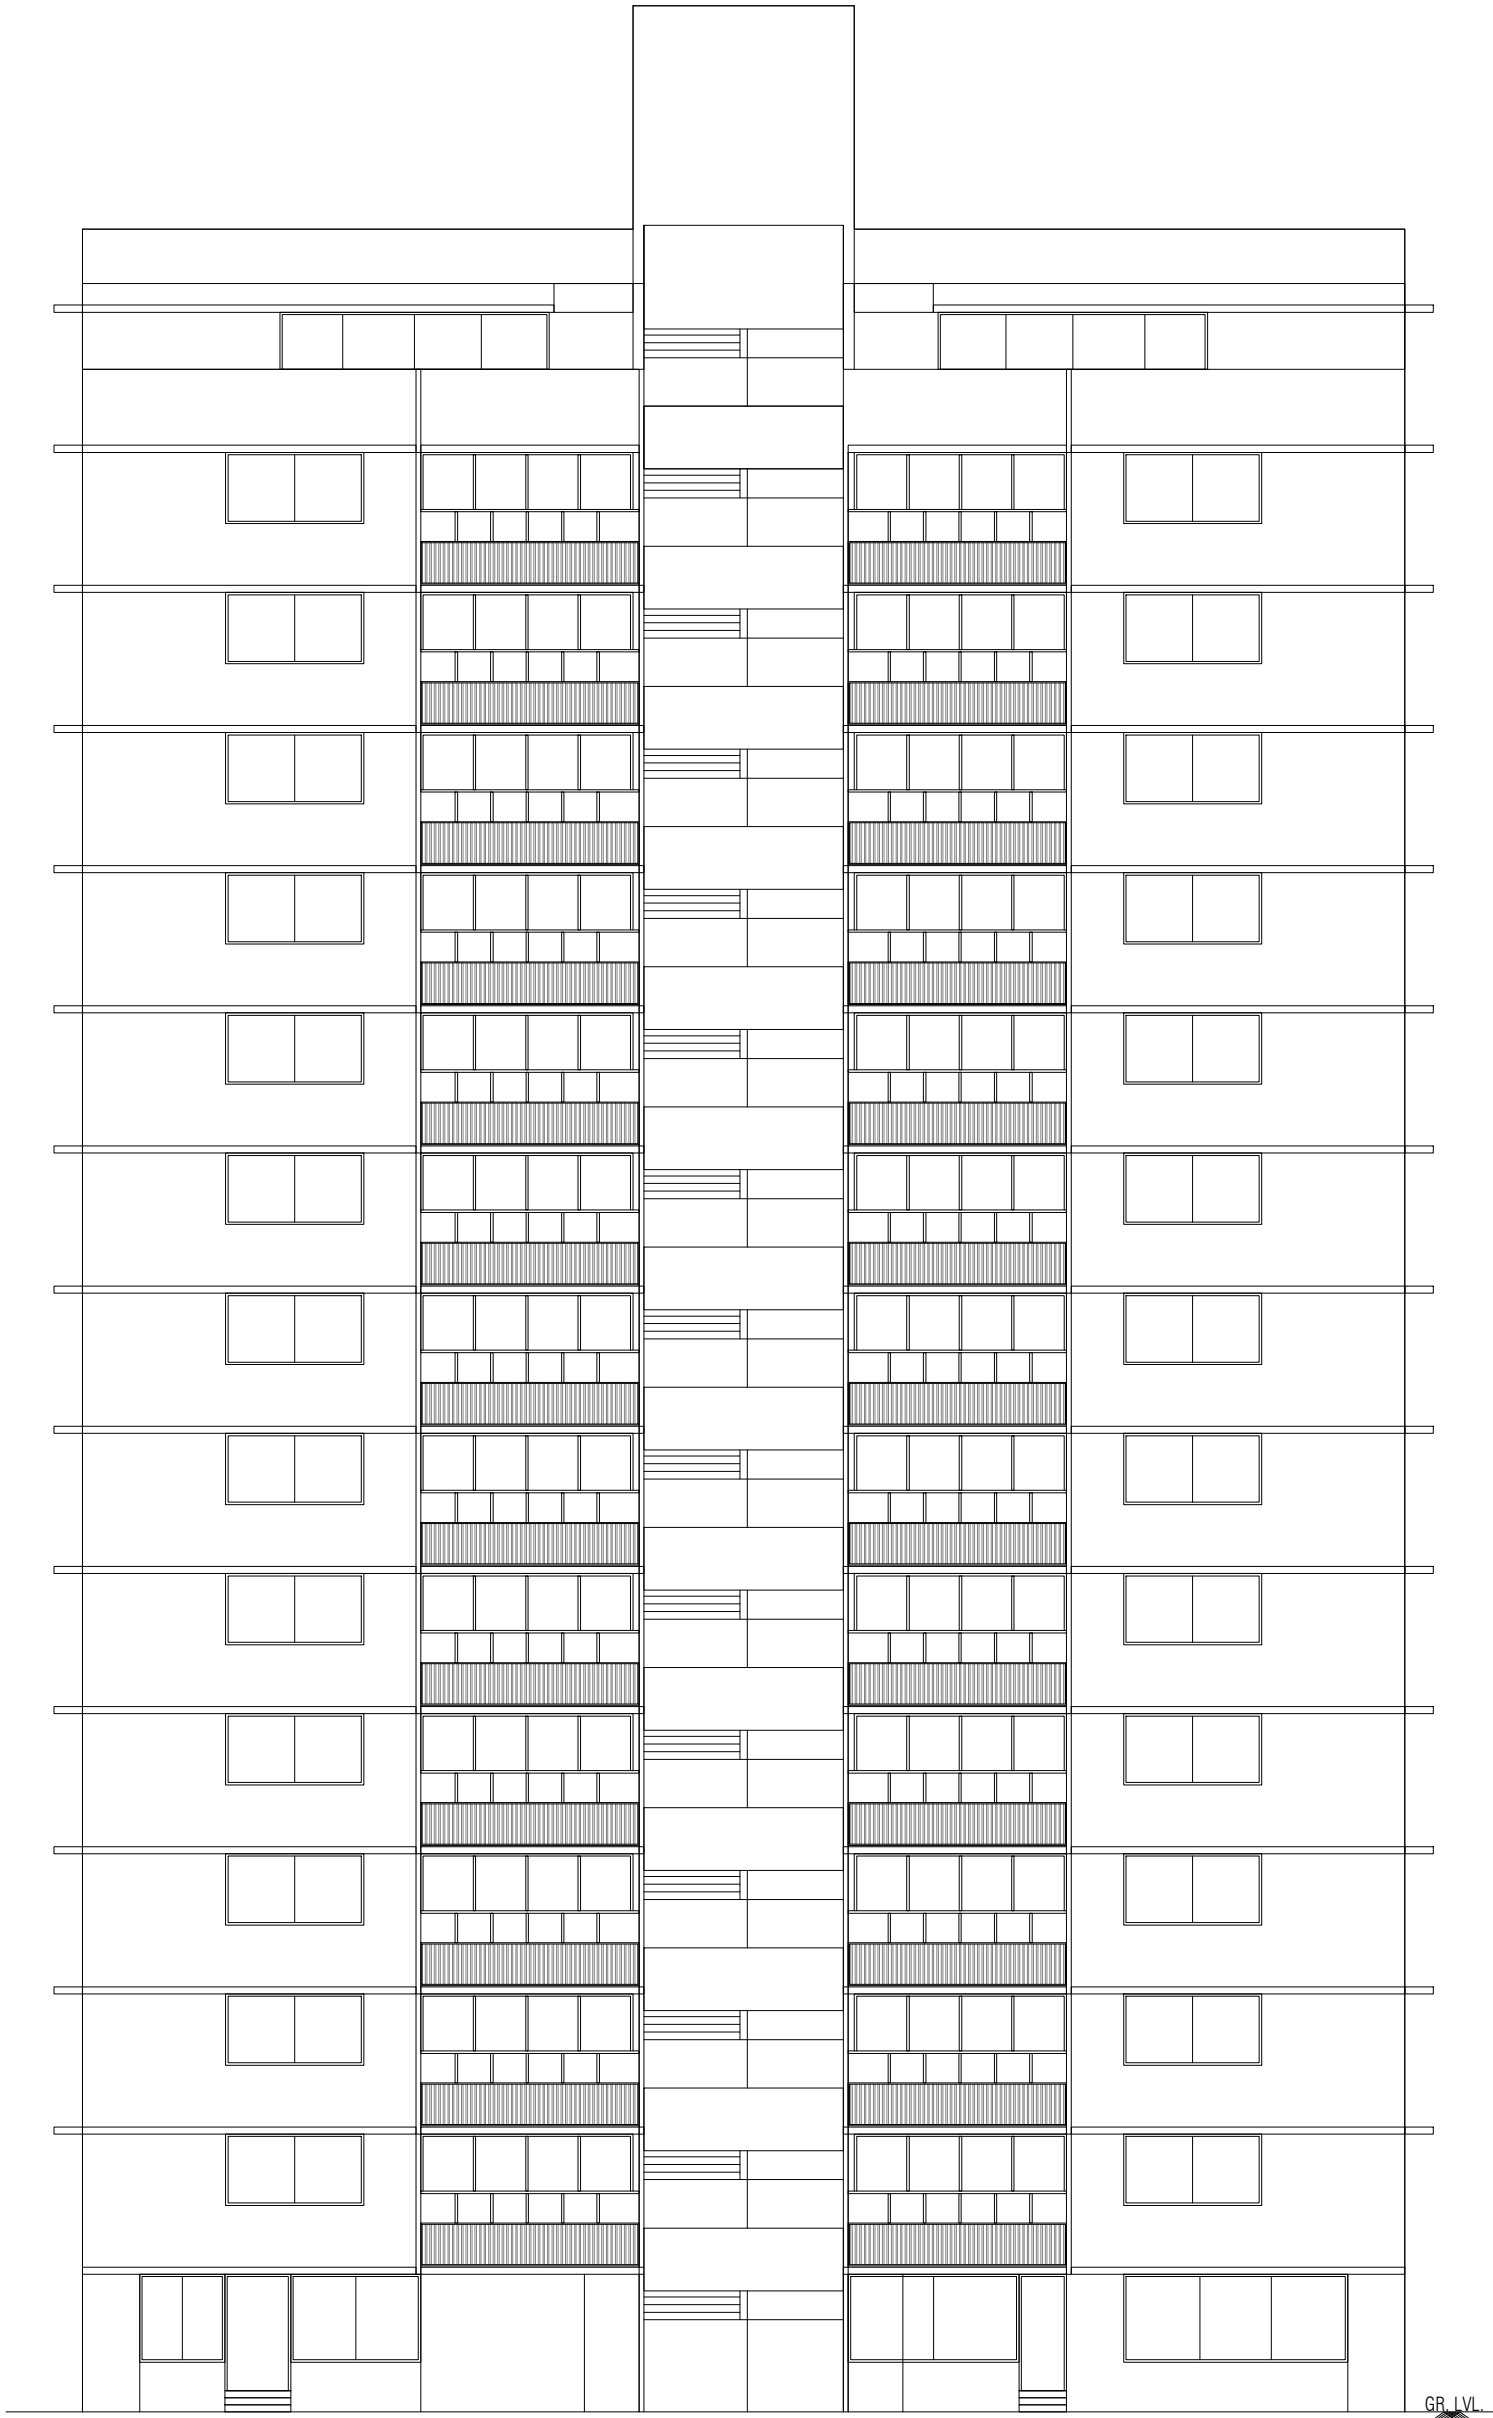


ELEVATION

BLOCK - D

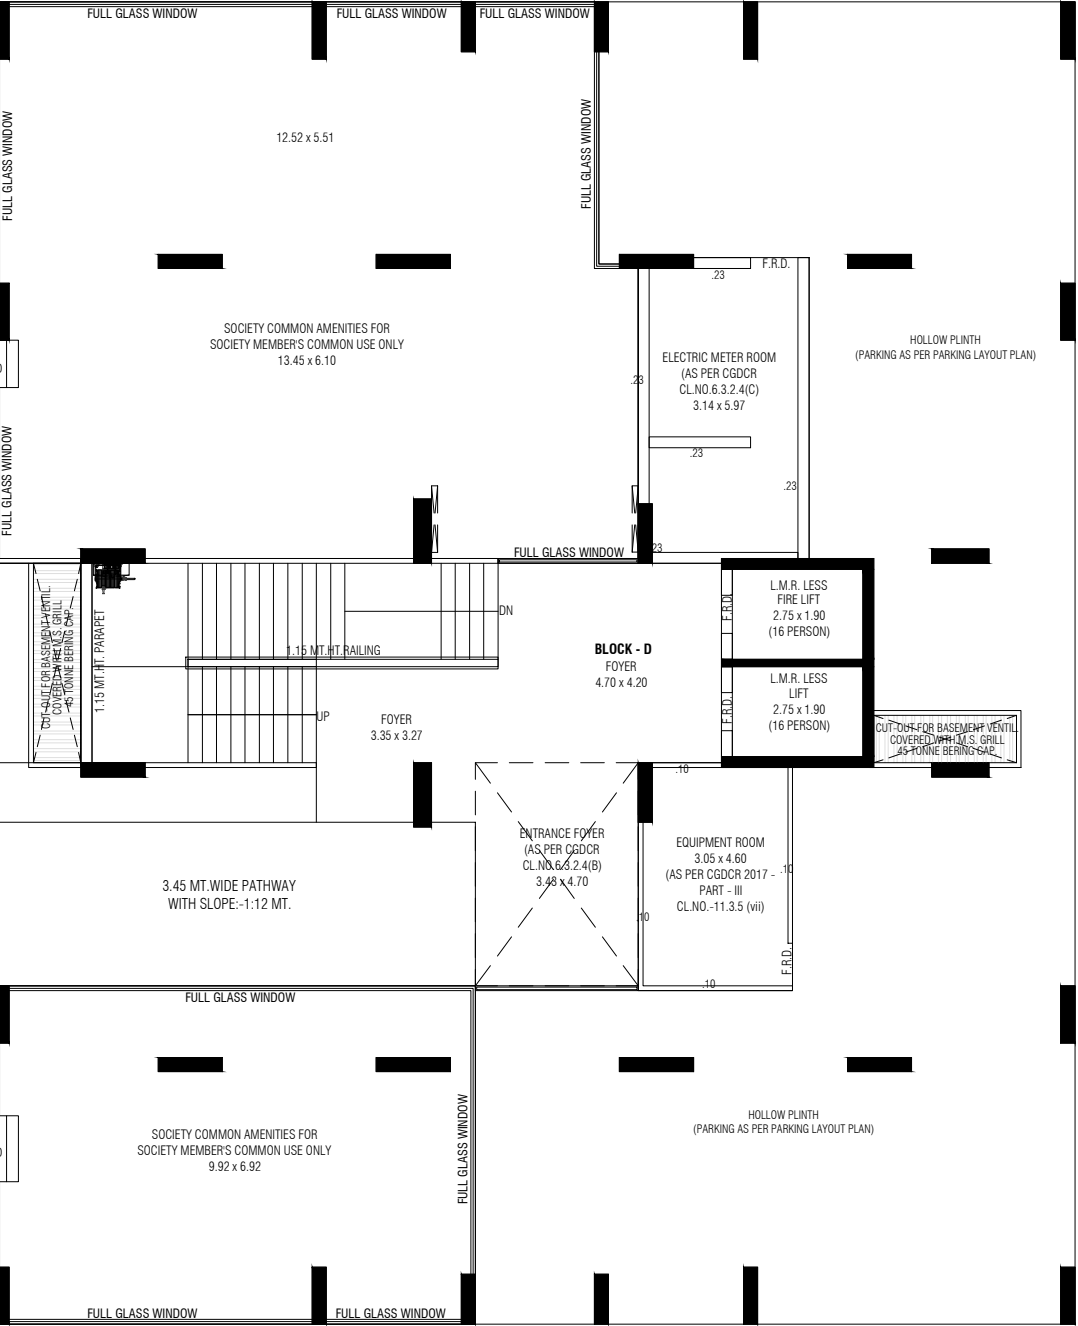


GROUND FLOOR PLAN

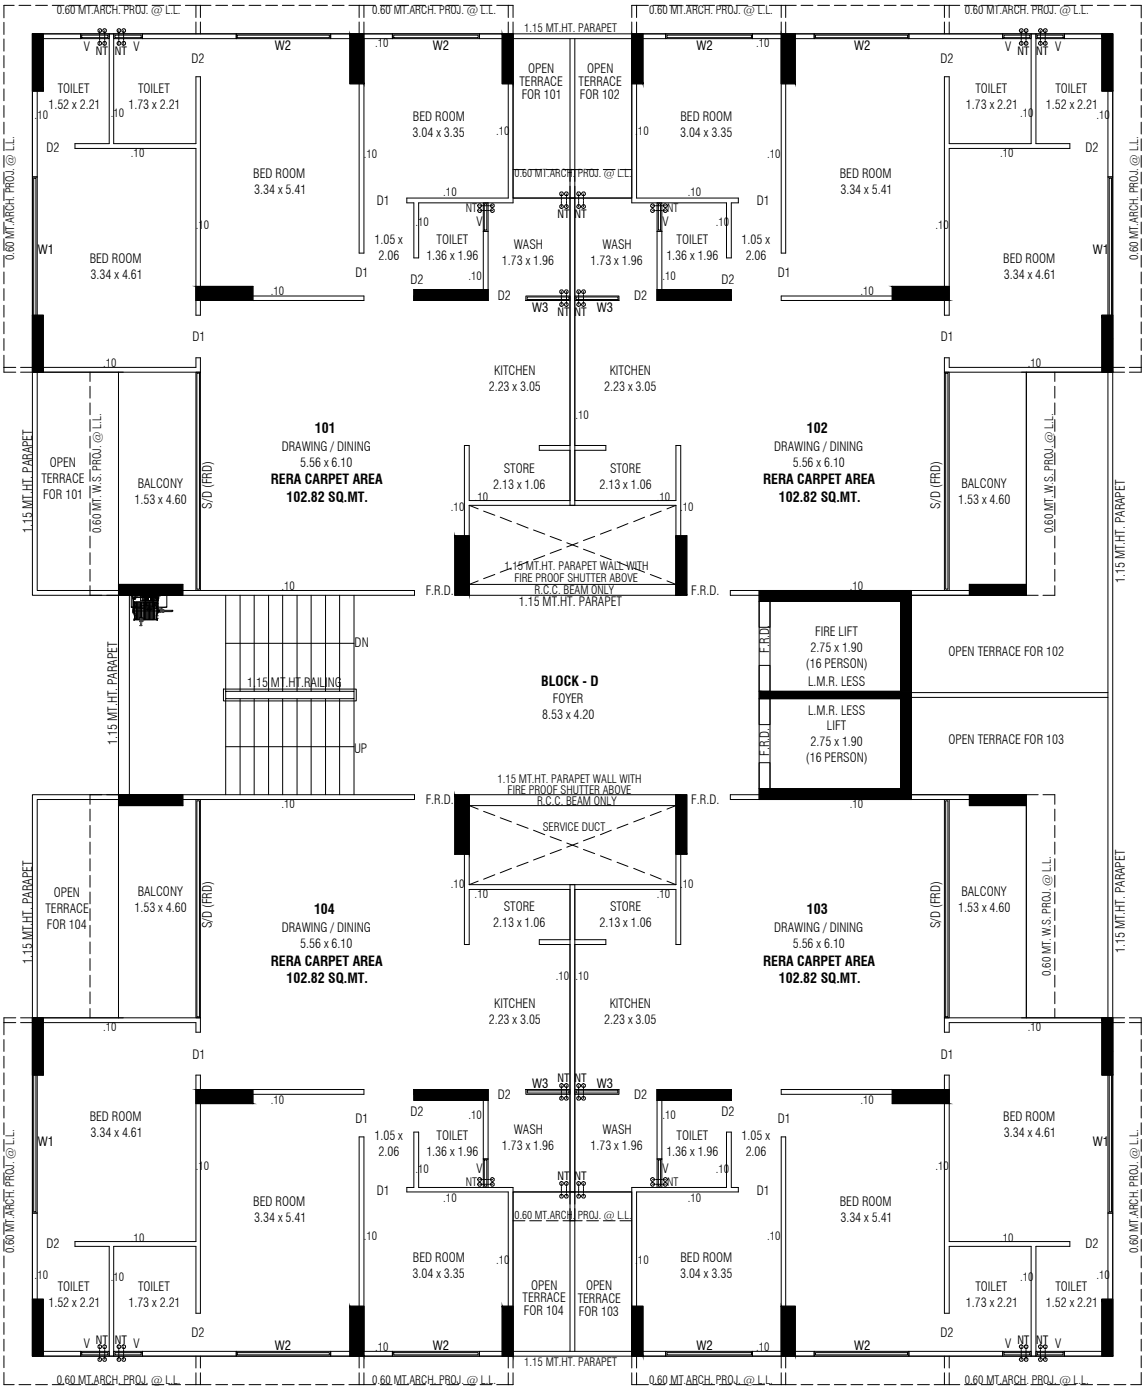


1ST. FLOOR PLAN

BLOCK - D

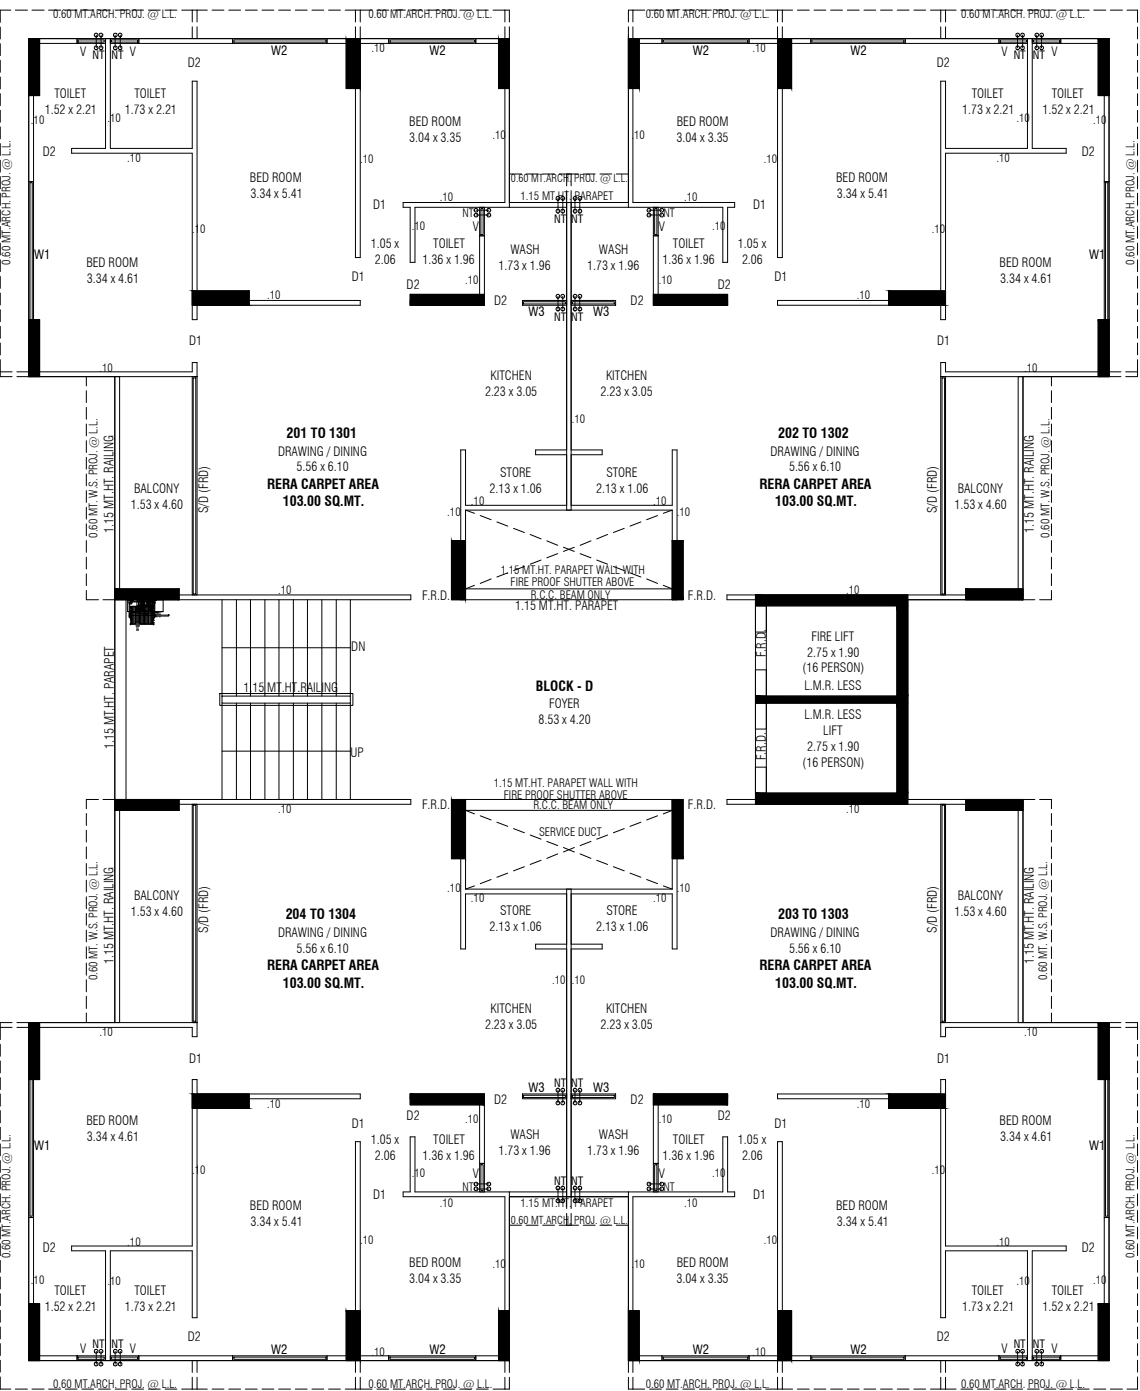


2D TO 13TH. FLOOR PLAN

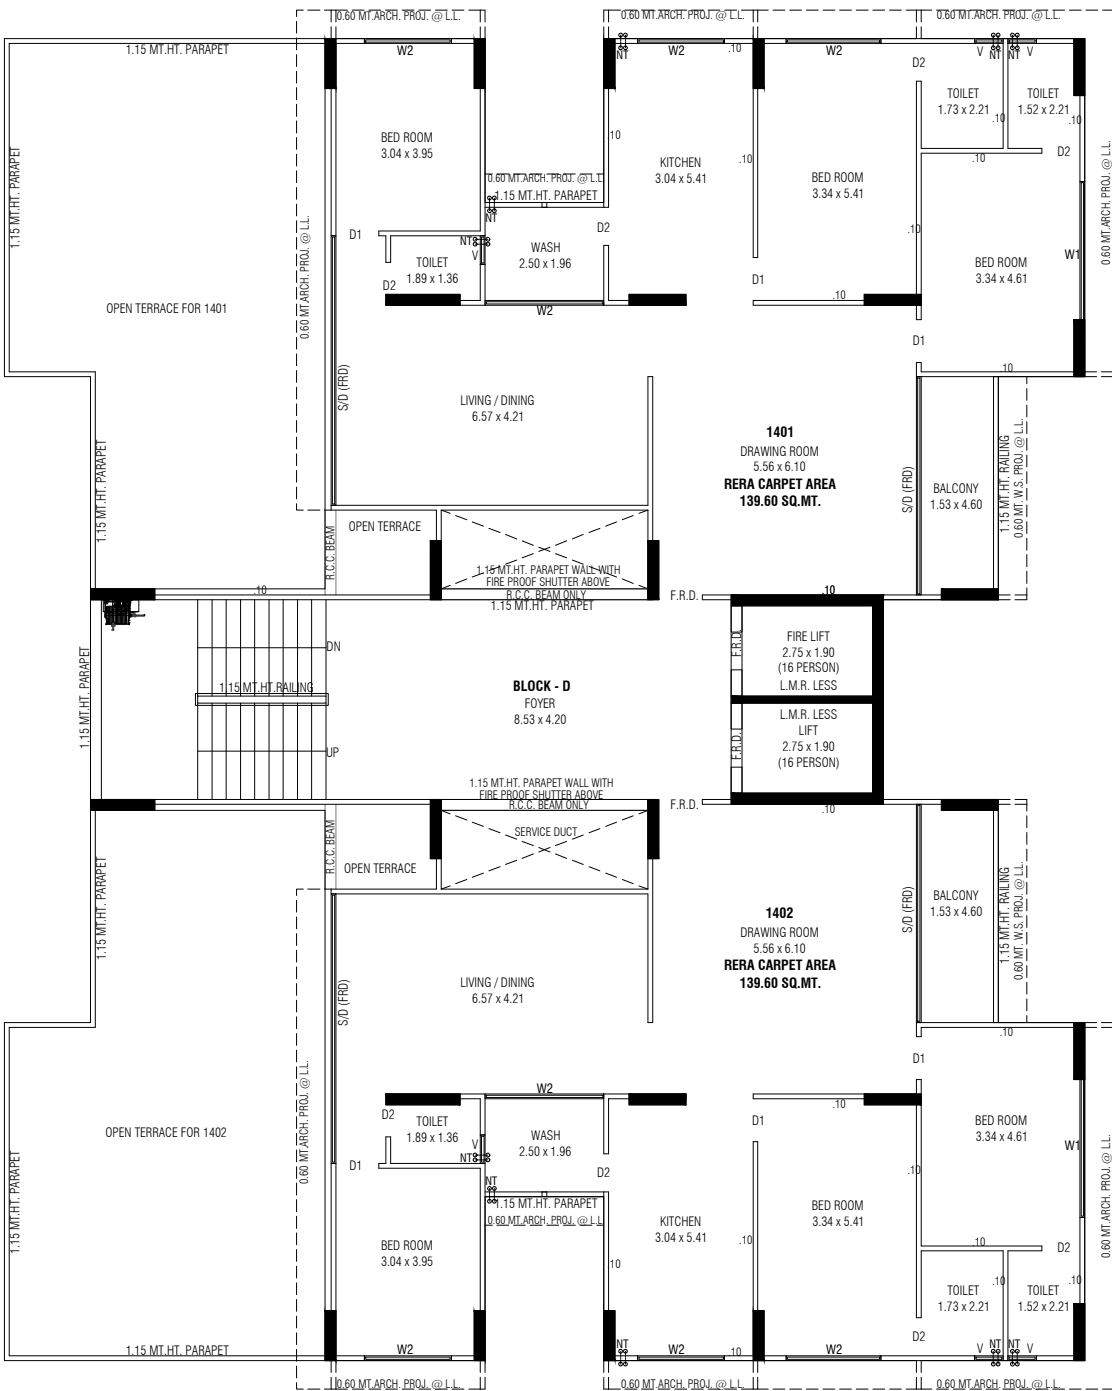


14TH. FLOOR PLAN

BLOCK - D

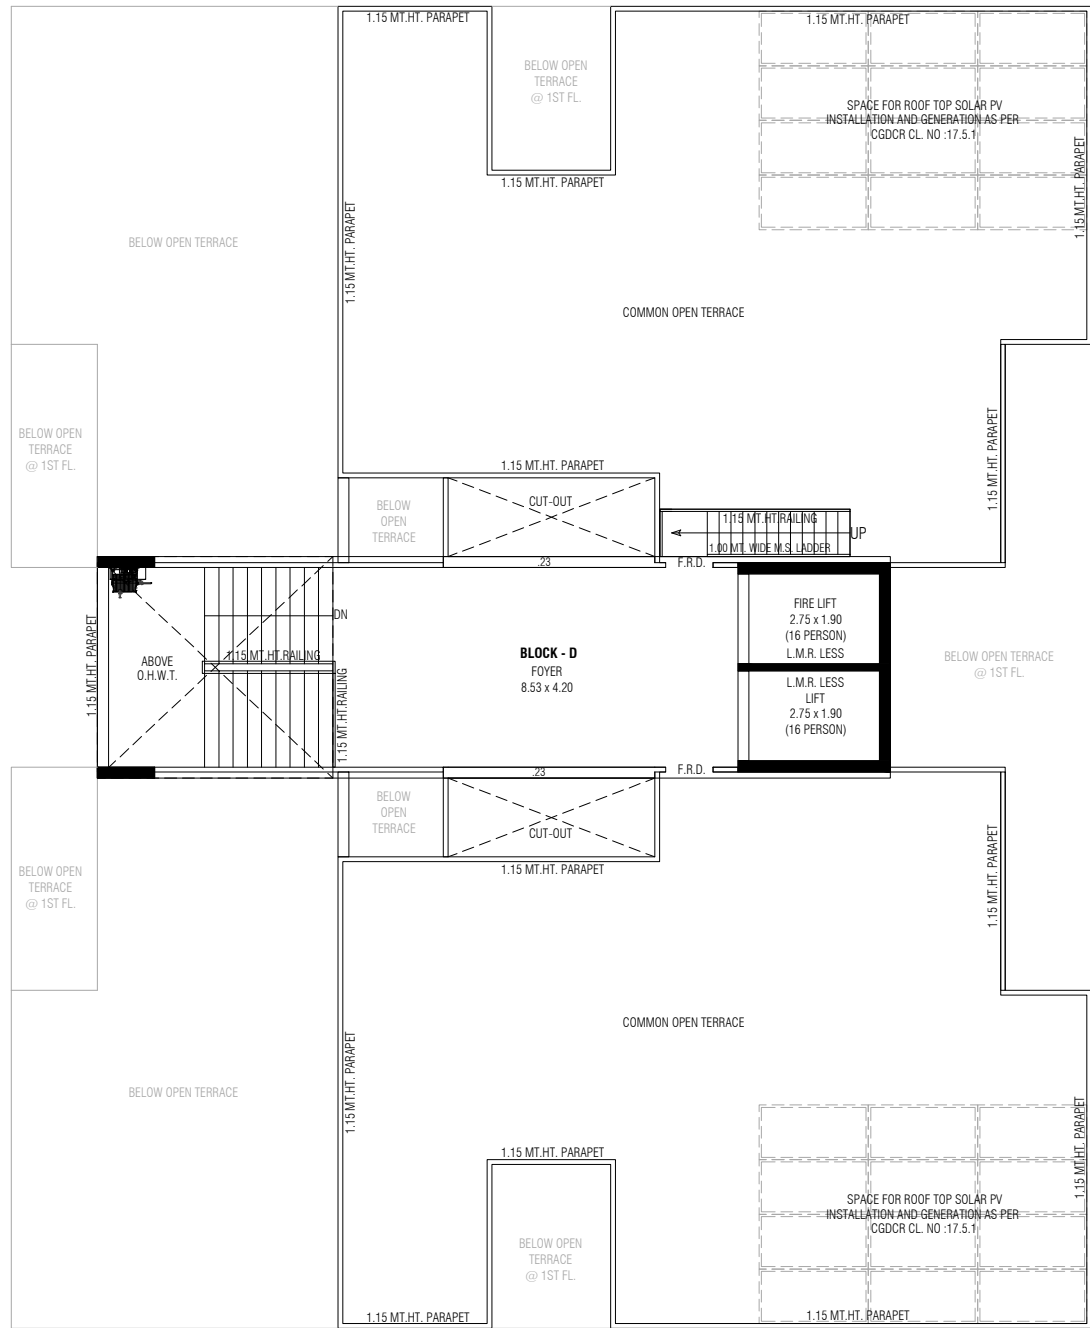

OPEN TERRACE PLAN WITH STAIR CABIN & O.H.W.T.

BLOCK - D

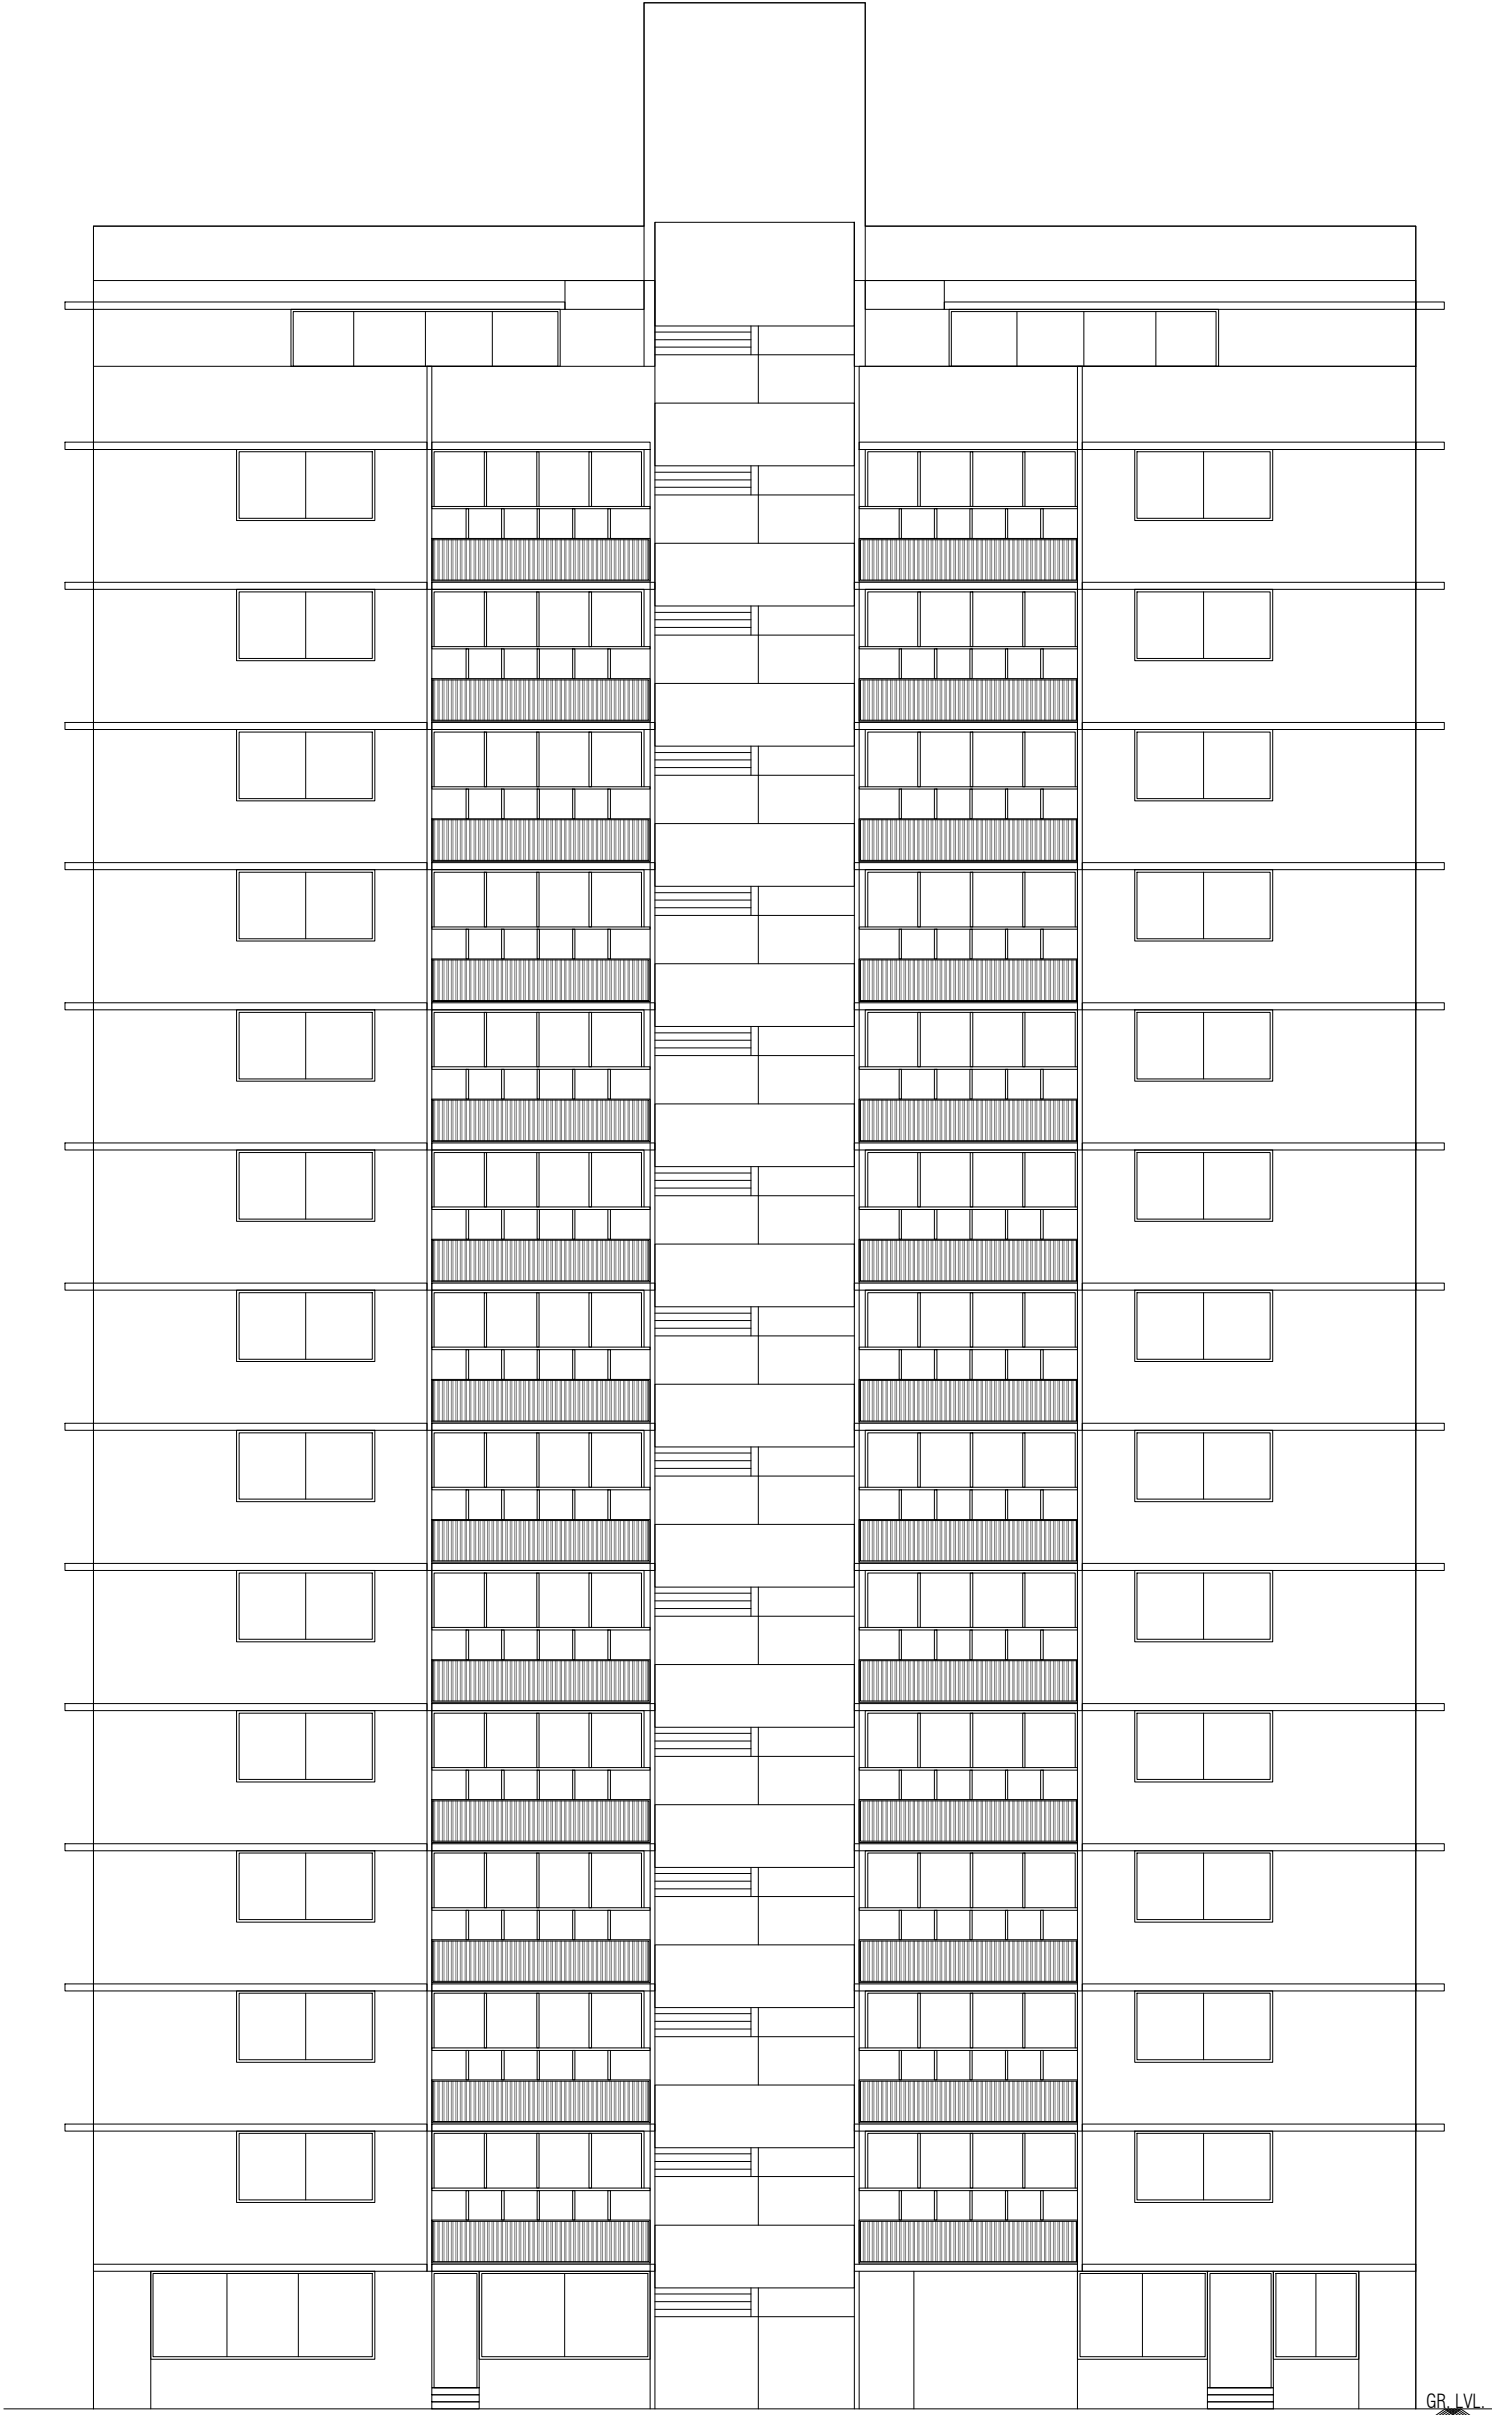

ELEVATION

Amenities



COMMON PLOT



FIRE SAFETY



24X7 WATER
SUPPLY



RCC/STONE
PAVING ROAD



WAITING
LOUNGE



SECURITY
CABIN



2 LIFTS IN
EACH TOWER



SUFFICIENT
PARKING SPACE

Specifications



STRUCTURE

Earth quake resistant RCC frame structure



FLOORING

Vitrified tiles flooring in all rooms.



PLASTER & PAINT

Internal Single coat mala plaster with white putty finish & external double coat sand faced plaster with paint



KITCHEN

Granite platform with glazed tiles up to lintel level with ss sink.



DOOR & WINDOW

Decorative main door with standard fitting and all other wooden flush doors with oil paint colour
Fully glazed windows with aluminium section



TOILET

Glazed tile up to lintel level with standard cp fitting.




ELECTRIFICATION

concealed copper wiring with sufucient point.



TERRACE

china mosaic is provided as a flooring of each block
terrace top resist heat.

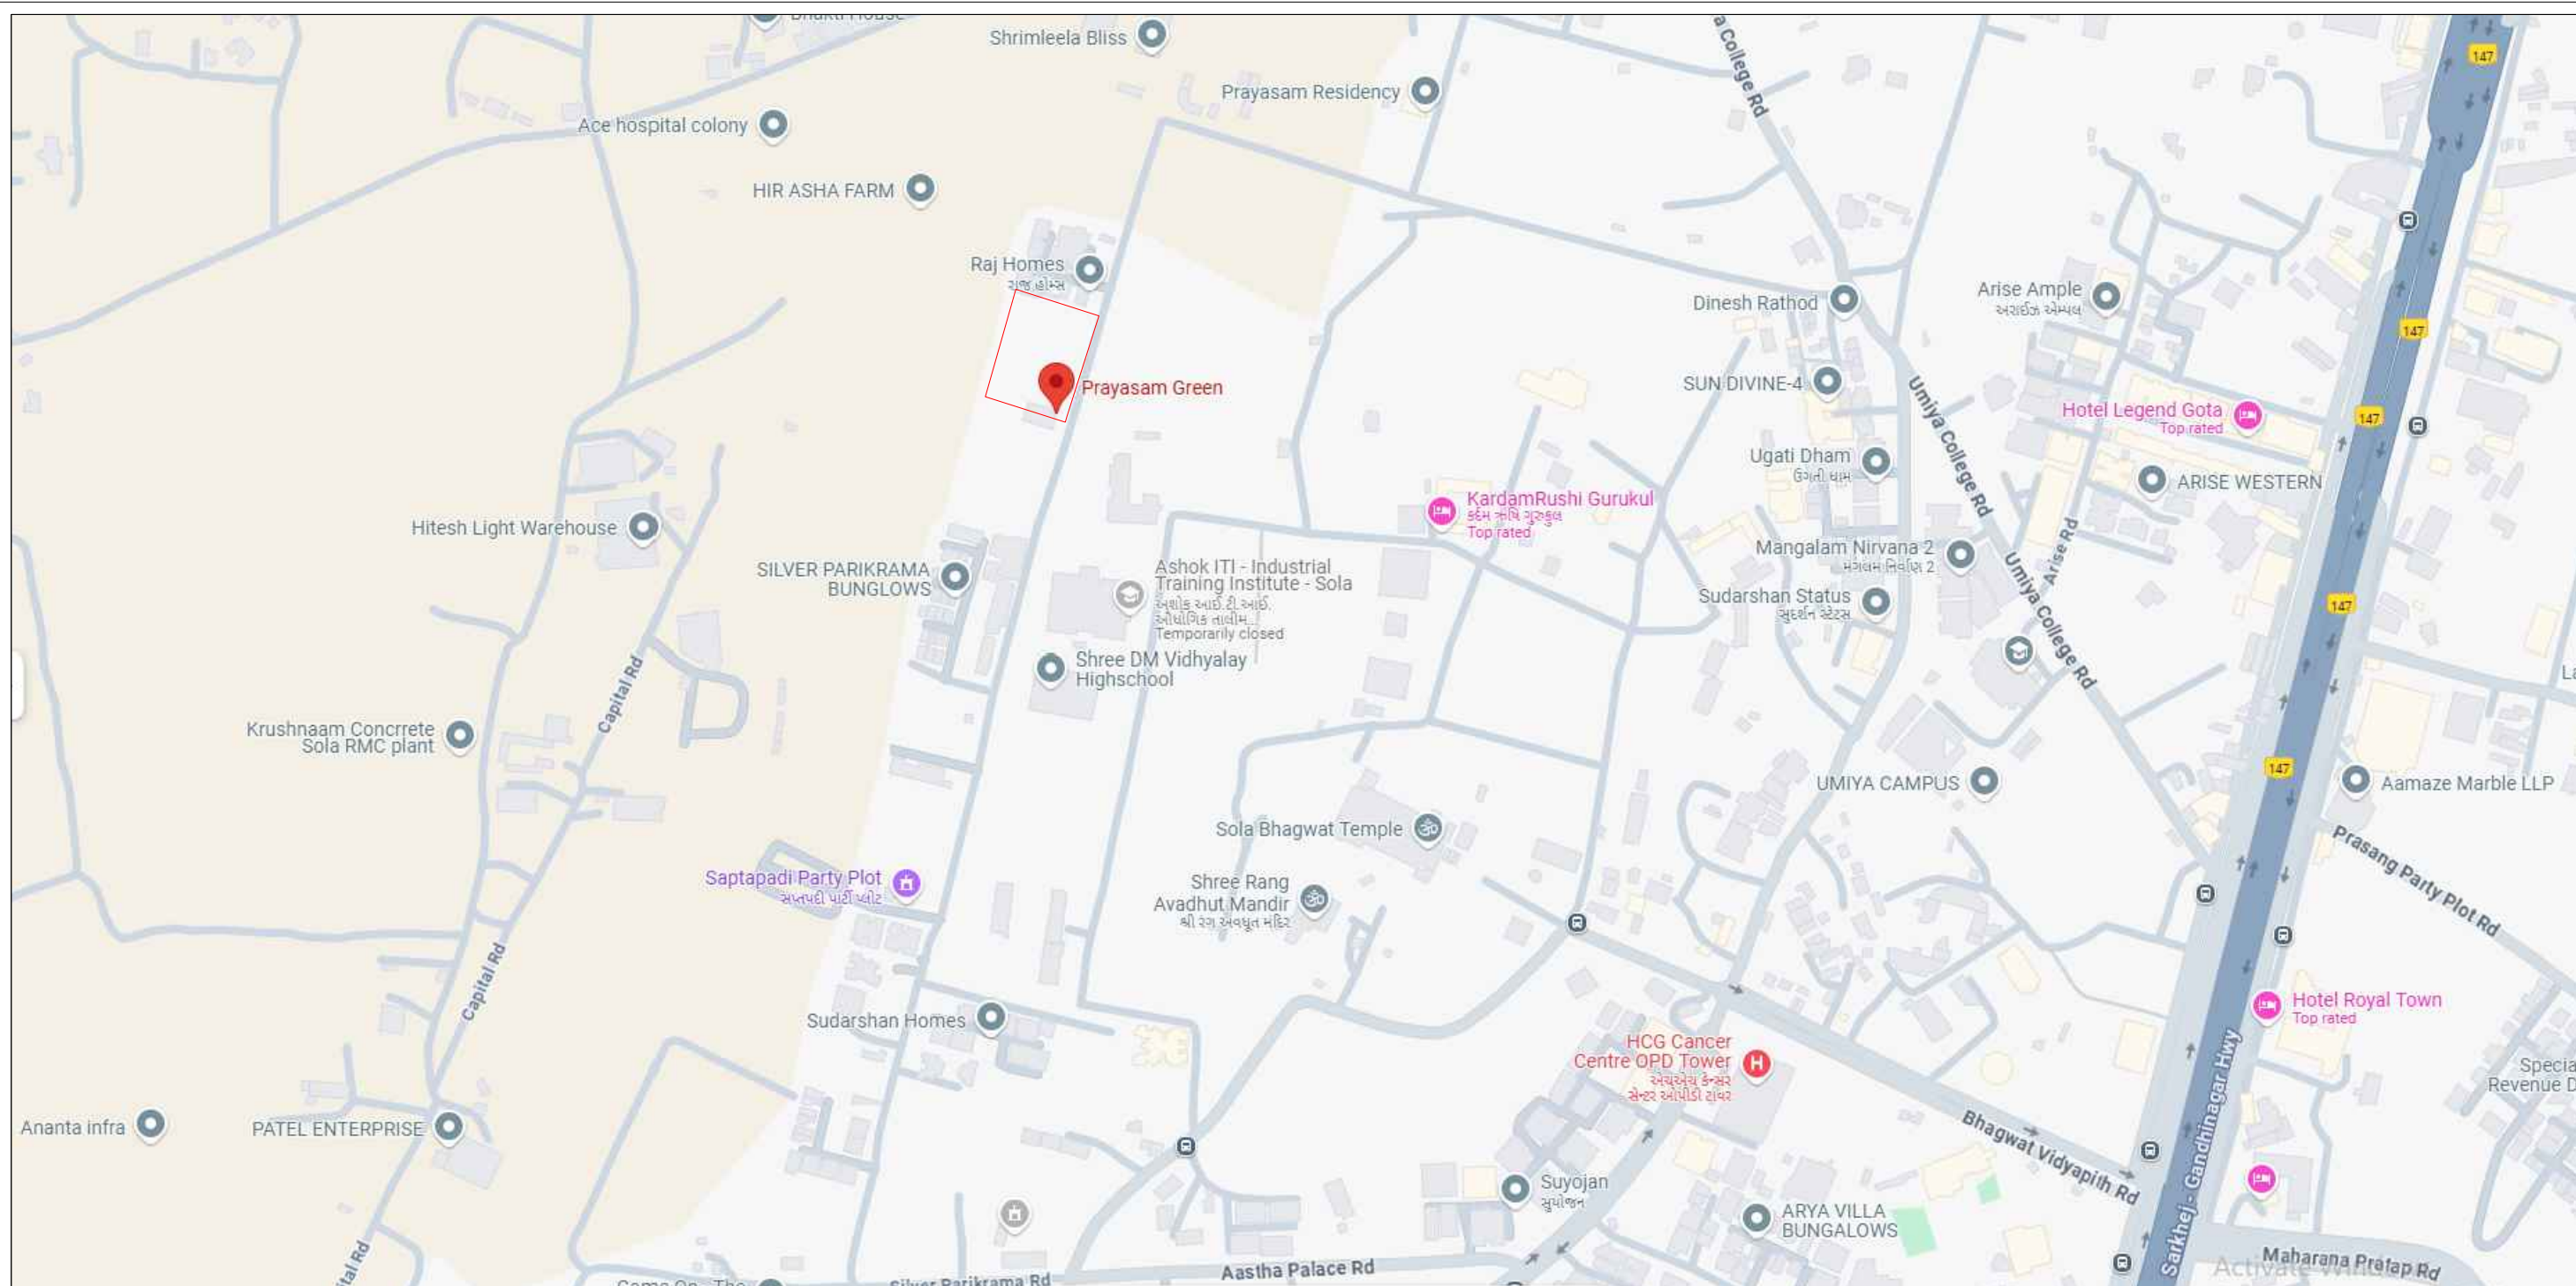

PRAYASAM GREEN , NR RAJ HOMES , NEW SCIENCE CITY ROAD , AHMEDABAD , 380060	PROMOTER NAME PRAYASAM INFRA Email : prayasaminfra@gmail.com	ARCHITECT MANSI SHAH ARCHITECTS	STRUCTURE ACHAL PARIKH
--	--	------------------------------------	---------------------------

RERA REGISTER NO. : RERA WEBSITE : WWW.GUJRERA.GUJARAT.GOV.IN	25/25
--	-------