

PROVINCE


YOUR GREEN KINGDOM


ADJ. F.P. NO: 145
ADJ. F.P. NO: 189
90.15M
6.00M WIDE APPROACH ROAD
LENGTH=27.06M
6.05M WIDE RAMP
SLOPE=1:7
19.39
1.15M HT. PARAPET
0.23M TH. OWNER'S RCC WALL & 1.15M HT. PARAPET
SPACE FOR D.G.SET
RAMP DN
PLATFORM
6.51X4.50
DUCT FOR BASEMENT VENT.
6.00M WIDE APPROACH ROAD
COMMON PLOT-1
=352.52 SQ.MT.
SHOP
HOLLOW PLINTH PARKING AS PER PARKING LAYOUT
ST.P. BELOW
LIFT
FIRE LIFT
FOYER
4.07X5.50
2.40M WIDE PATHWAY (SLOPE=1:12)
DUCT FOR BASEMENT
RAMP SLOPE=1:12
6.00M WIDE APPROACH ROAD
3.11M WIDE PATHWAY (SLOPE=1:12)
2.28M WIDE PATHWAY (SLOPE=1:12)
SOCIETY COMMON AMENITY 8.00X5.93
BASEMENT BELOW
ELE. METER ROOM (BLOCK-B)
ELE. METER ROOM (BLOCK-C)
FOYER
3.58X7.66
FOYER
3.58X7.46
FIRE LIFT
LIFT
U.G.W.T. FIRE TANK & R.W.S.T. WITH PUMP SET
6.00M WIDE APPROACH ROAD
LENGTH=29.30M
ADJ. F.P. NO: 173
37.89M
29.30
6.00M WIDE APPROACH ROAD
LENGTH=64.49M
64.49
95.93M
20.94
25.64
38.33M
12.00M WIDE T.P.S. ROAD
60.00M WIDE RING ROAD
12.00M WIDE T.P.S. ROAD
EXI. MH
N


Layout Plan

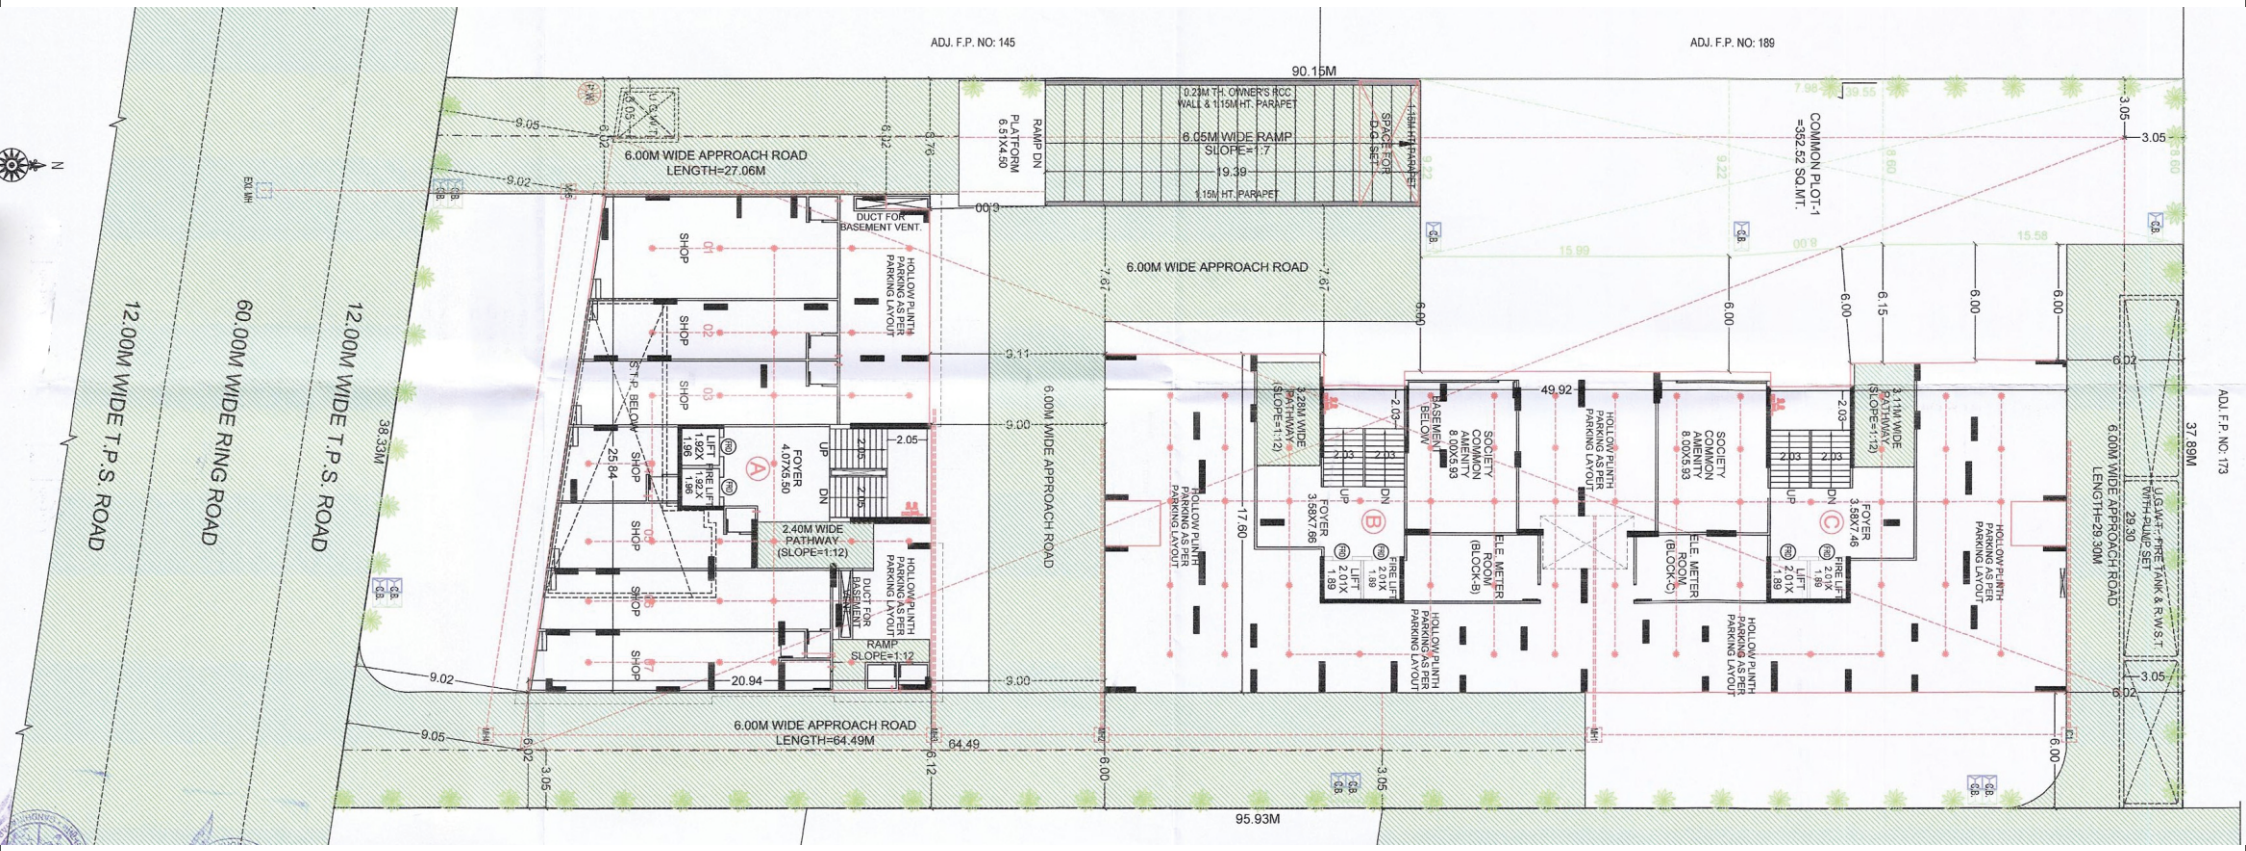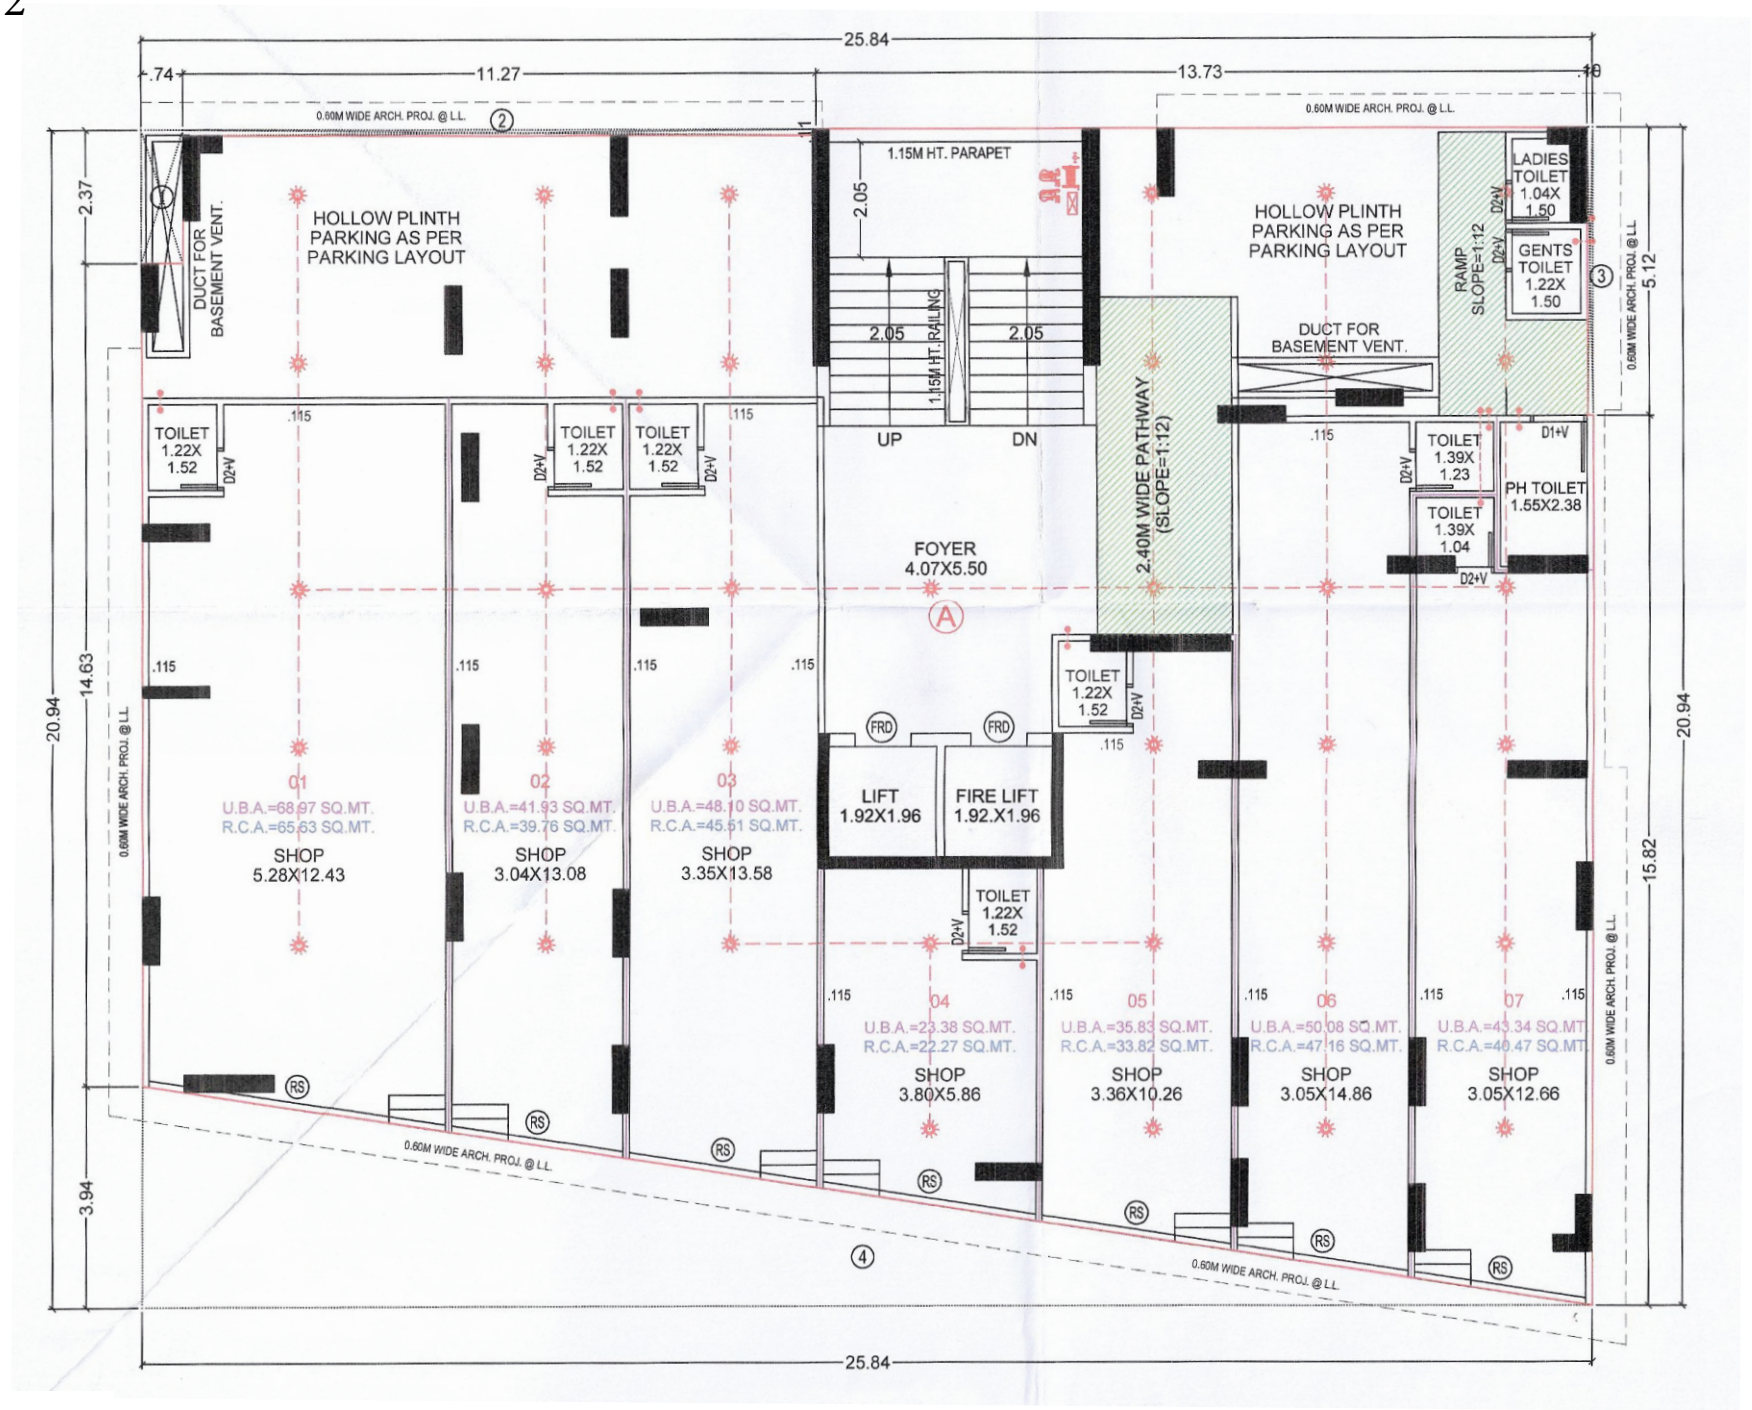


Block A Ground Floor Plan

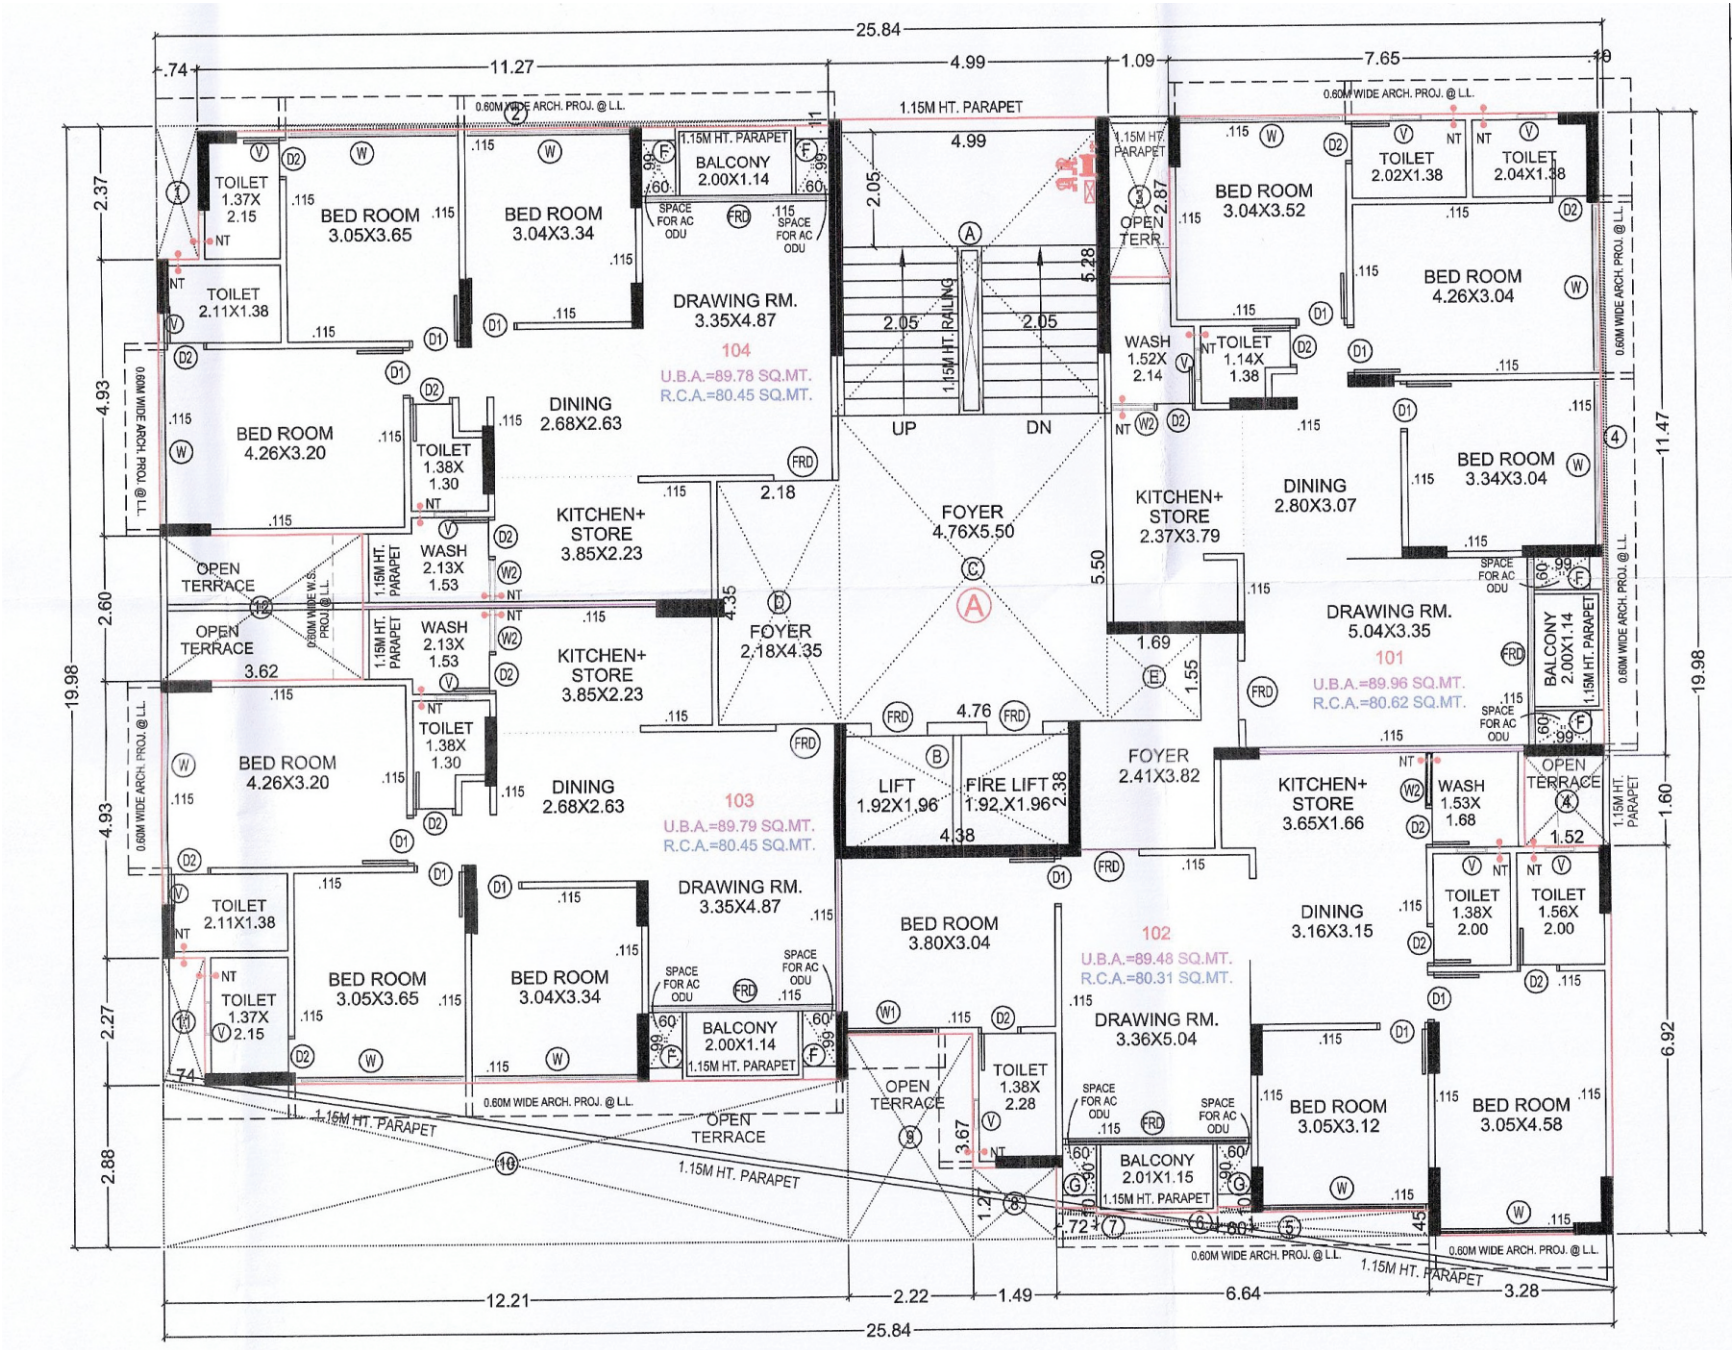


Block A 1st Floor Plan

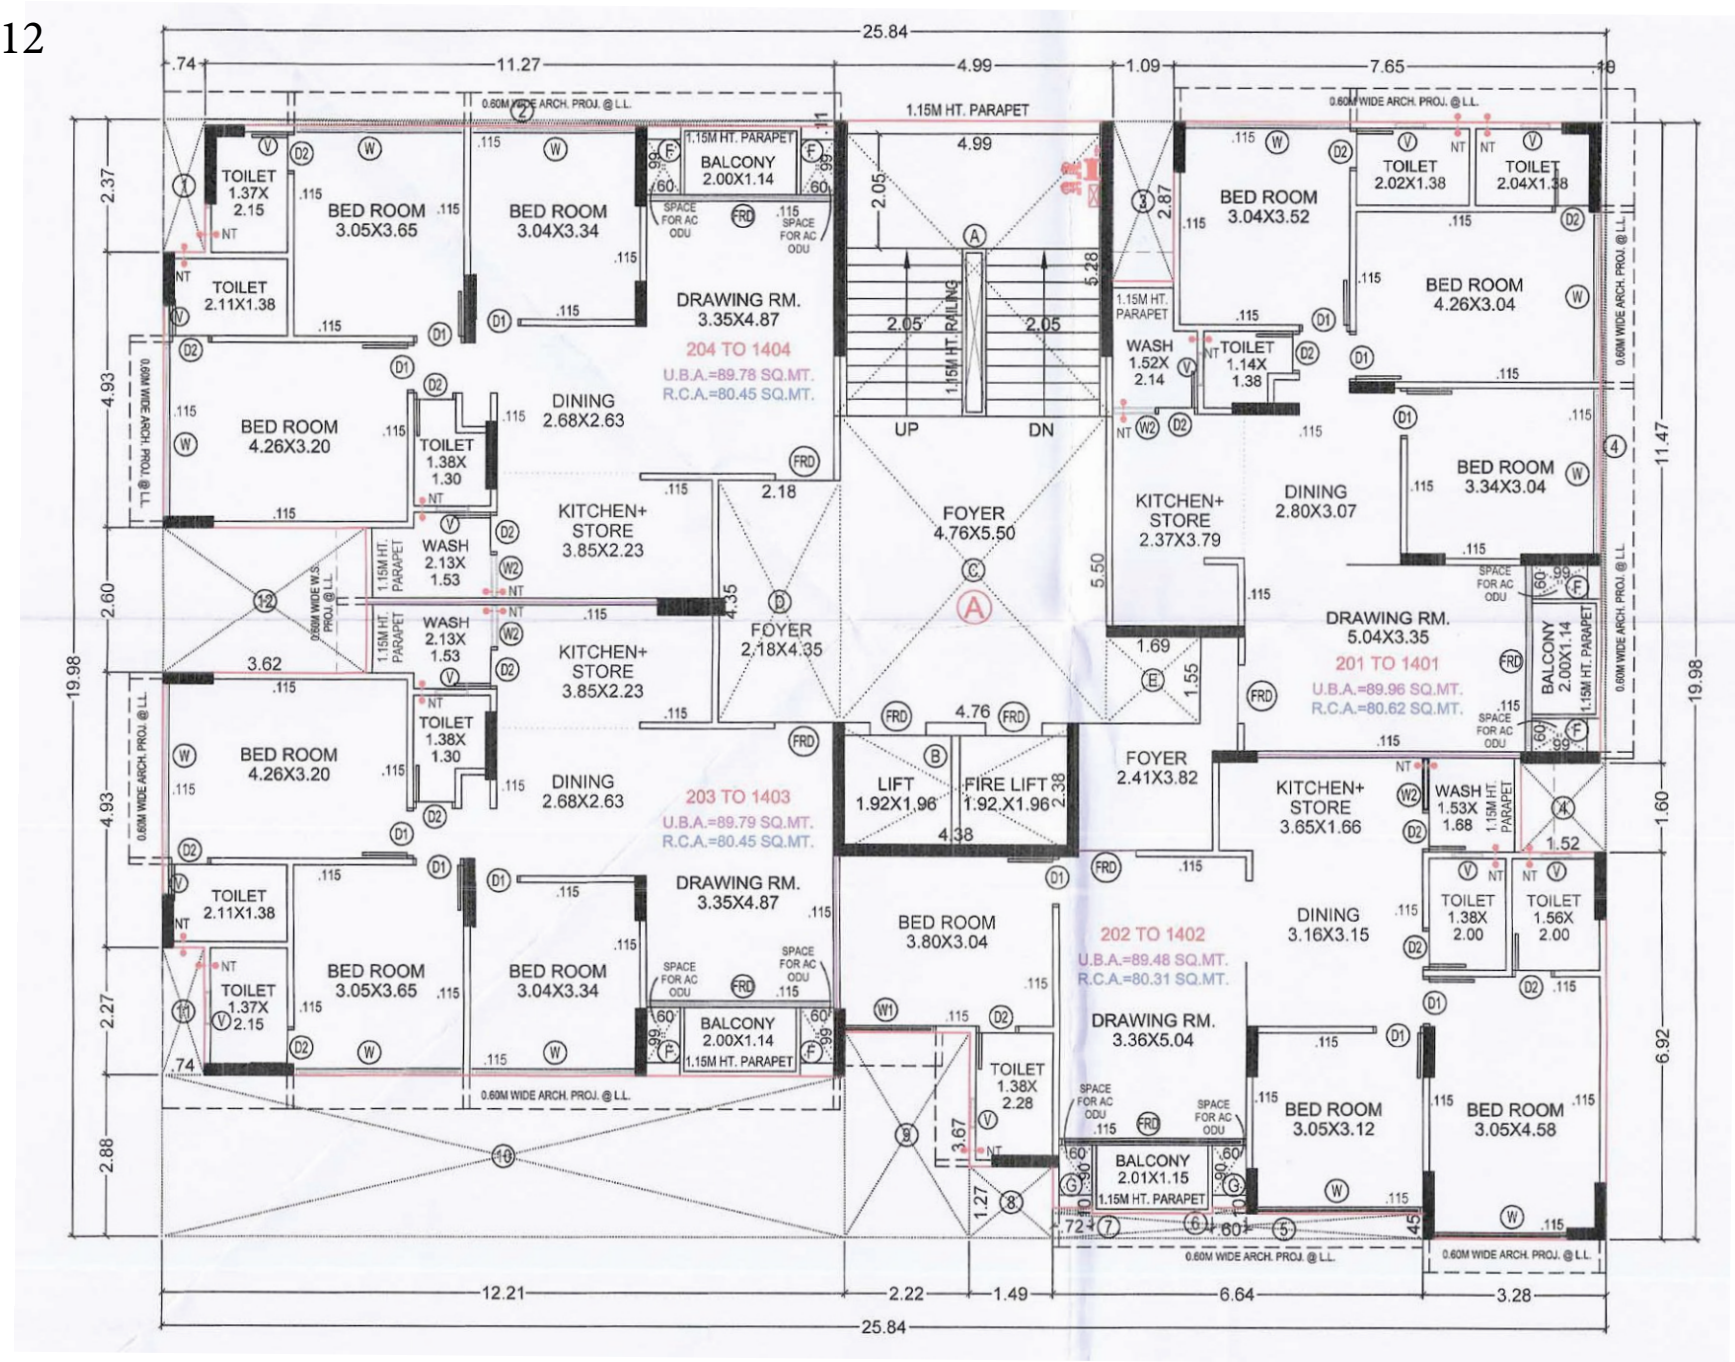


Block A 2nd to 14th Floor Plan

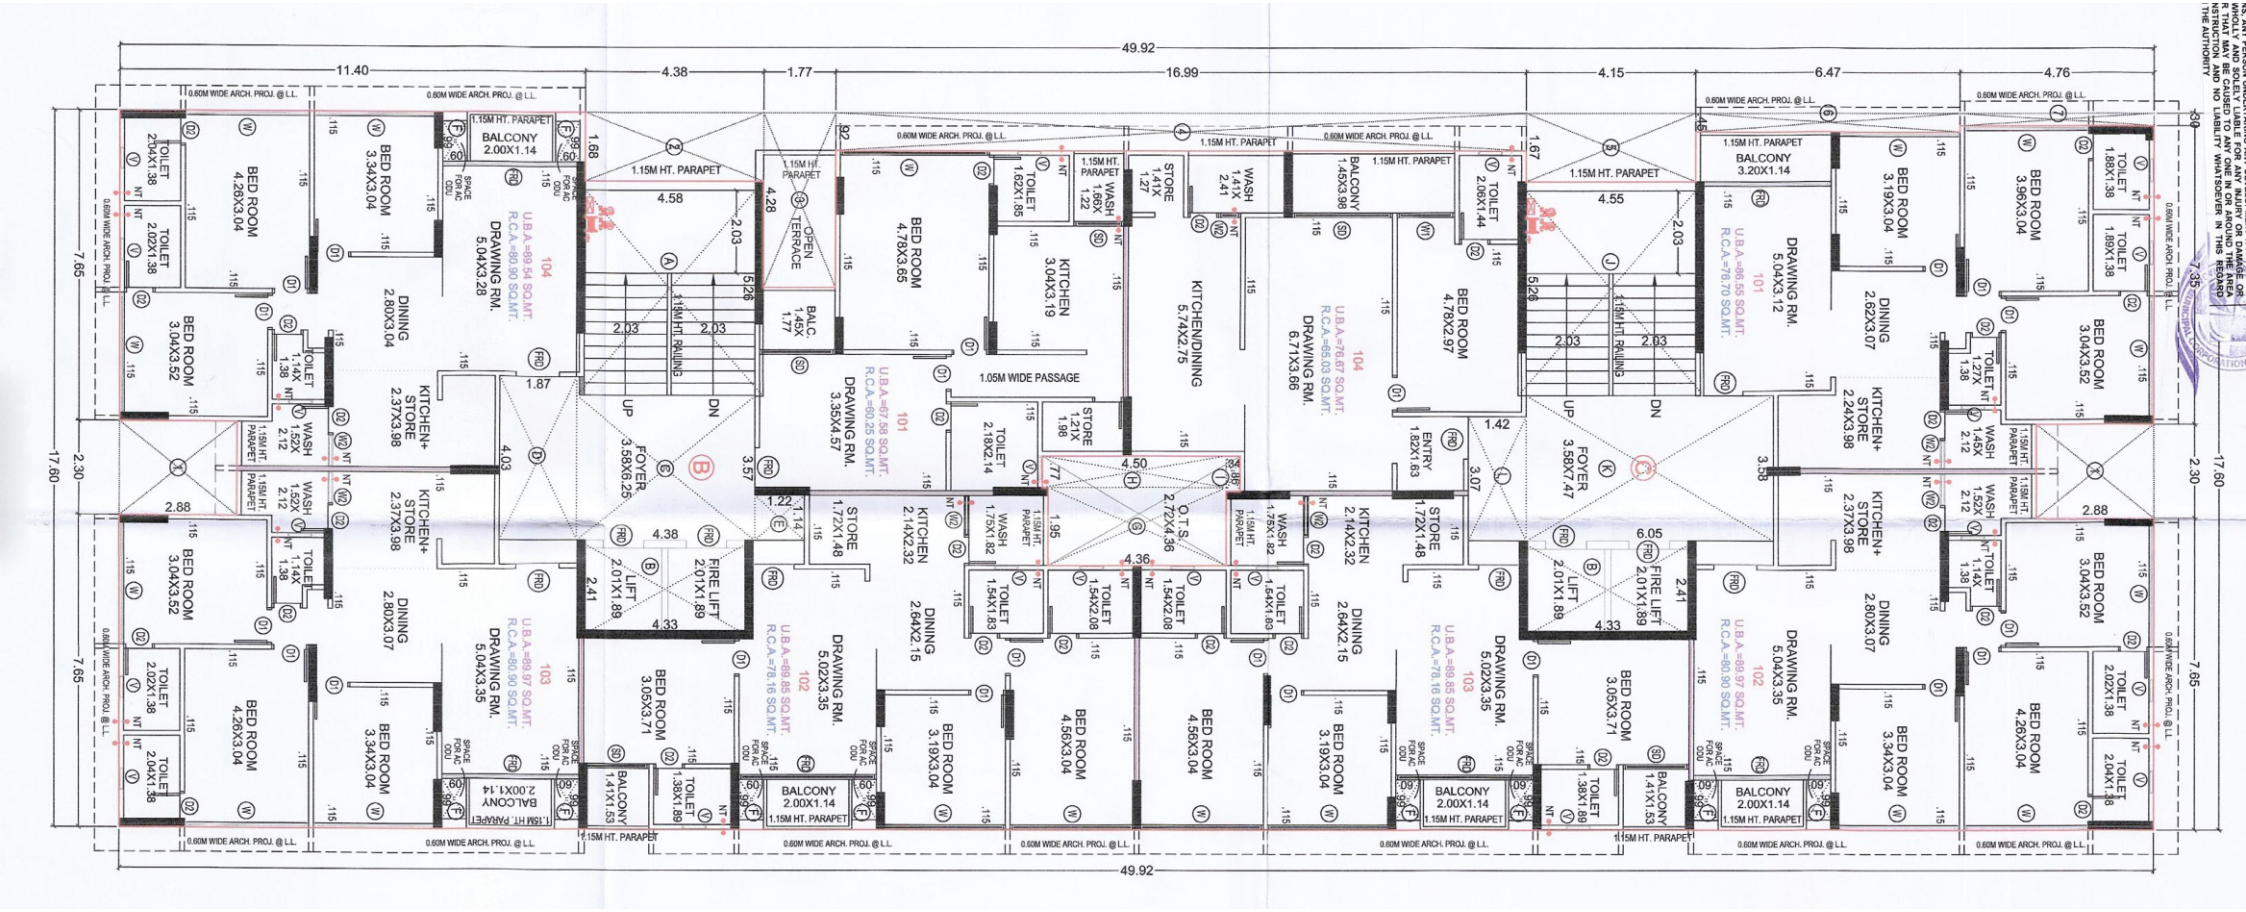

Block B & C 1st Floor Plan

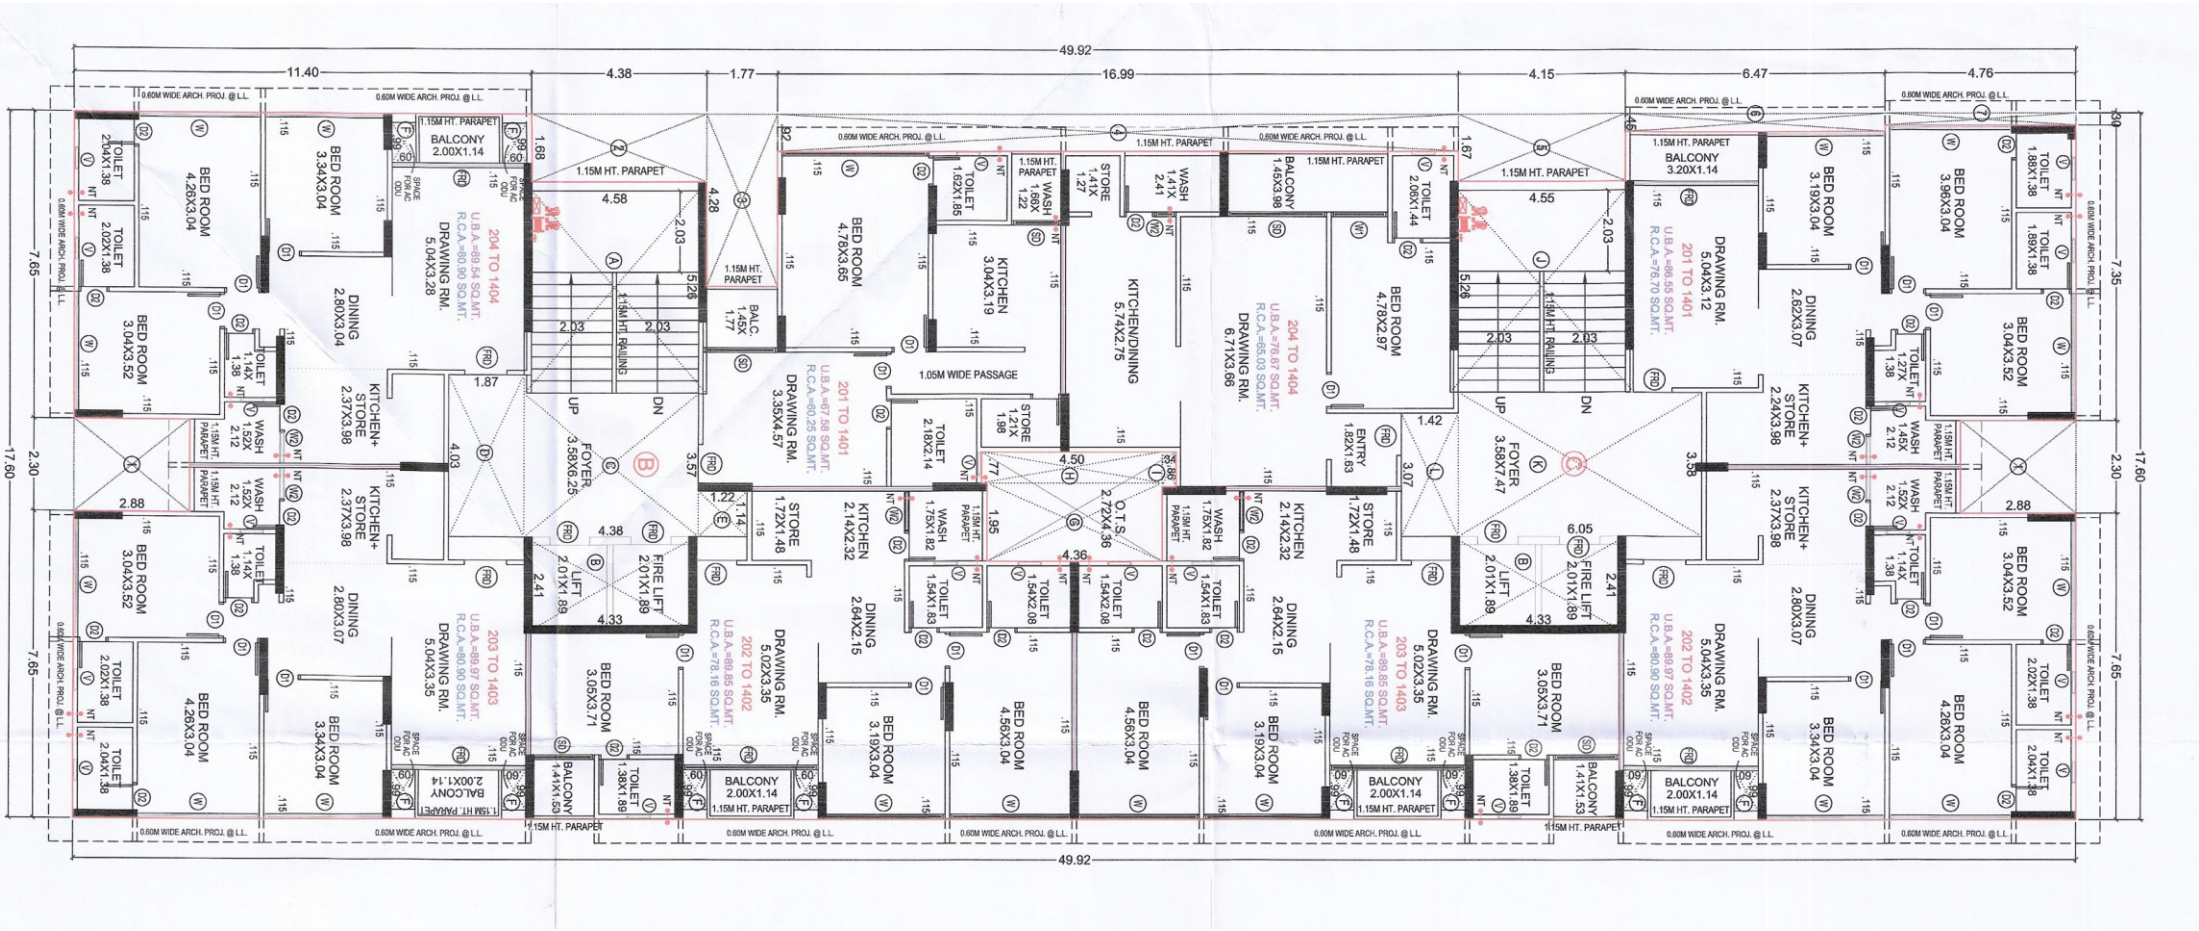

Block B & C 2nd to 14th Floor Plan

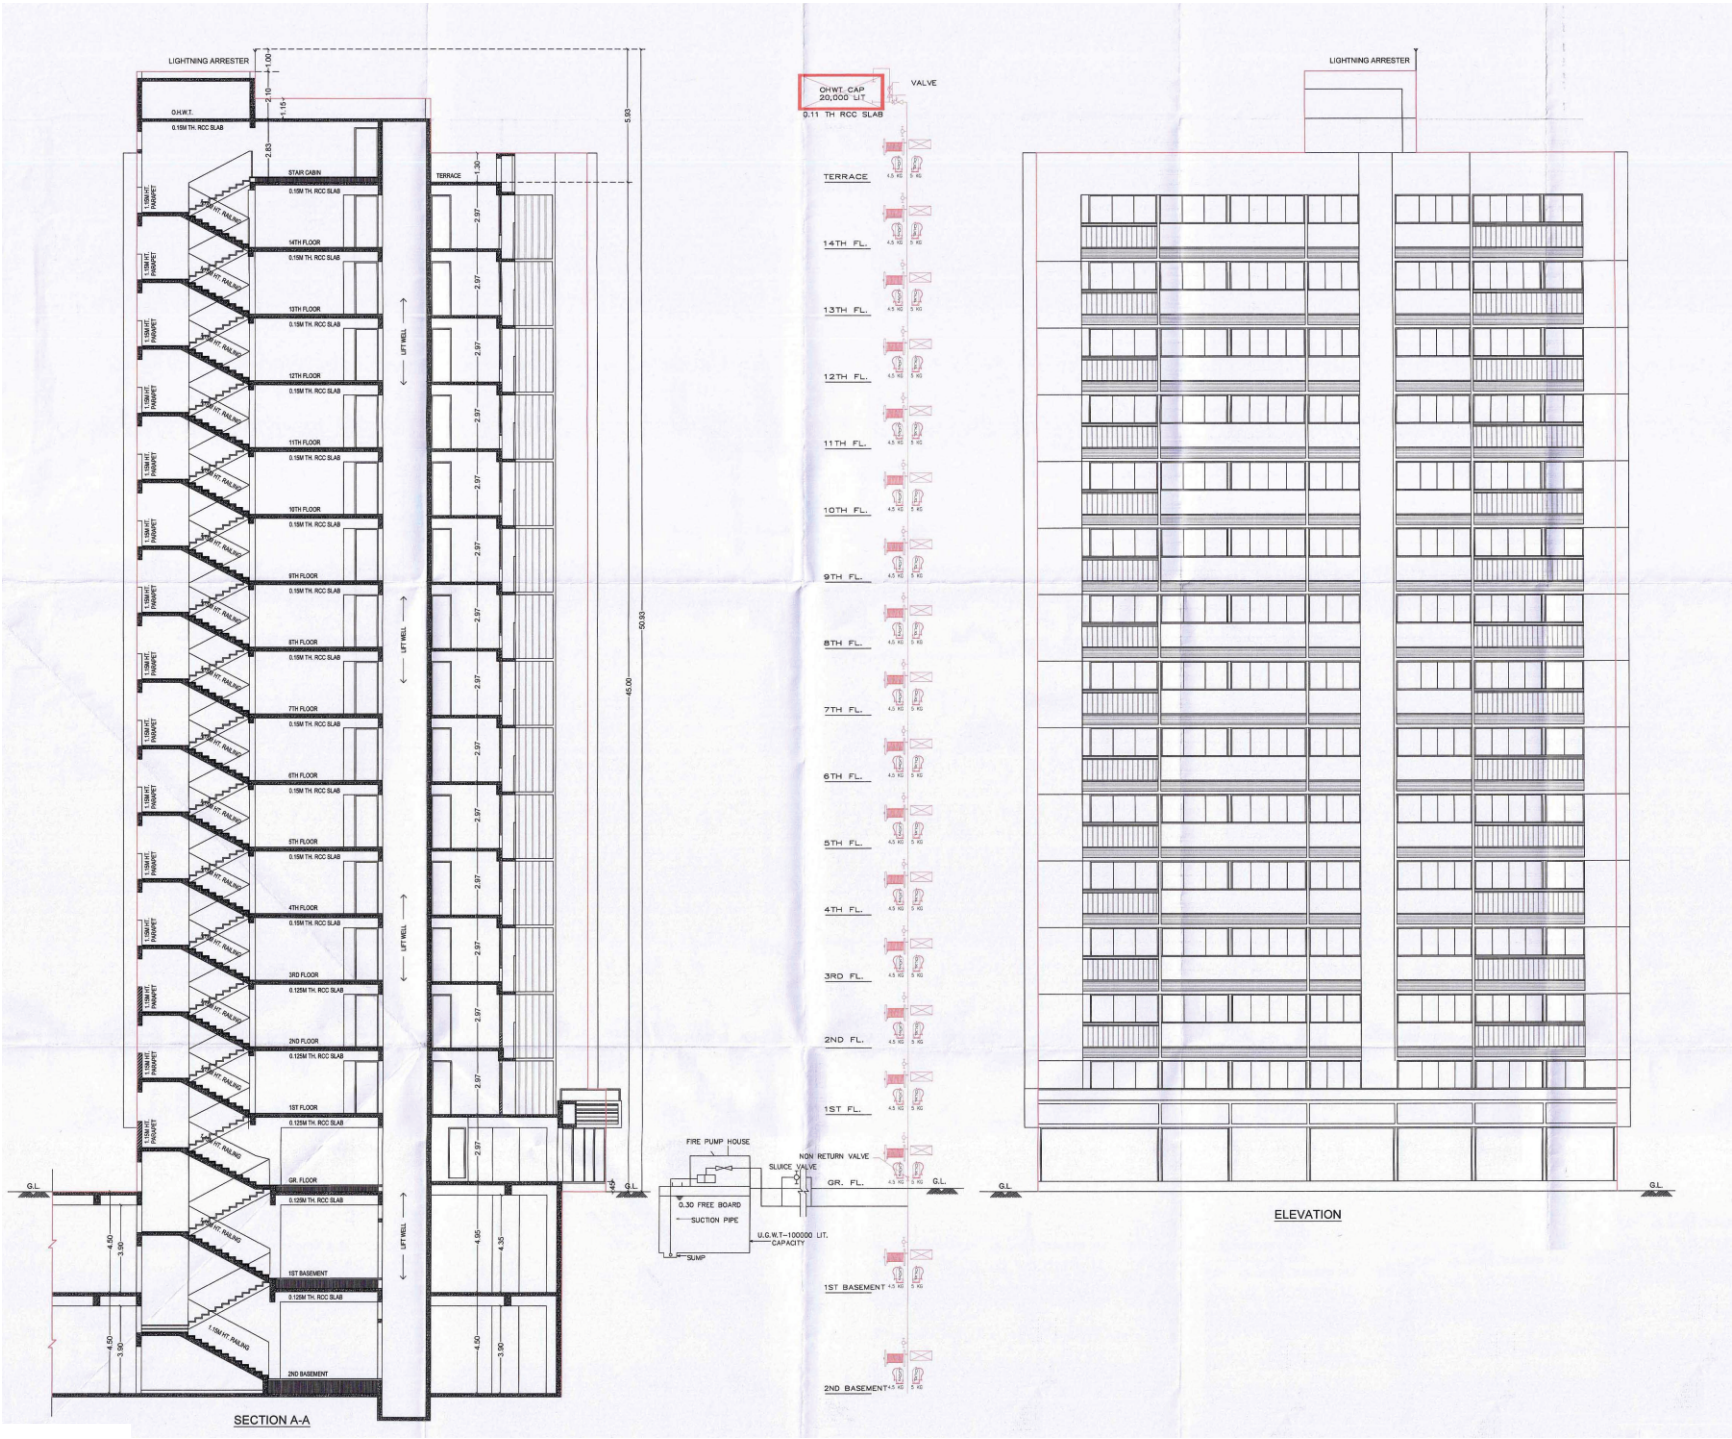

Section & Elevation Block A



Section & Elevation Block B & C

specification

- Landscaped garden

- 2 elevators per block

- cctv monitoring for common areas

- Vitrified flooring in all common foyer & lobbies.

- Earthquake resistant rcc shear wall structure

- 2 level Basement parking

- Wall Finish: internal walls by putty / expose rcc finish.

- Flooring: vitrified flooring inside unit


- Electrification: adequate electrical points with copper wiring.

- Toilets : standard category sanitary ware and c p fittings with concealed cpvc/upvc pipes

- Doors : Main door with laminate, all other doorswith paint with standard hardware fittings.

- Windows : Aluminum glass windows

- Kitchen : with granite platform top and vitrified tile dedo

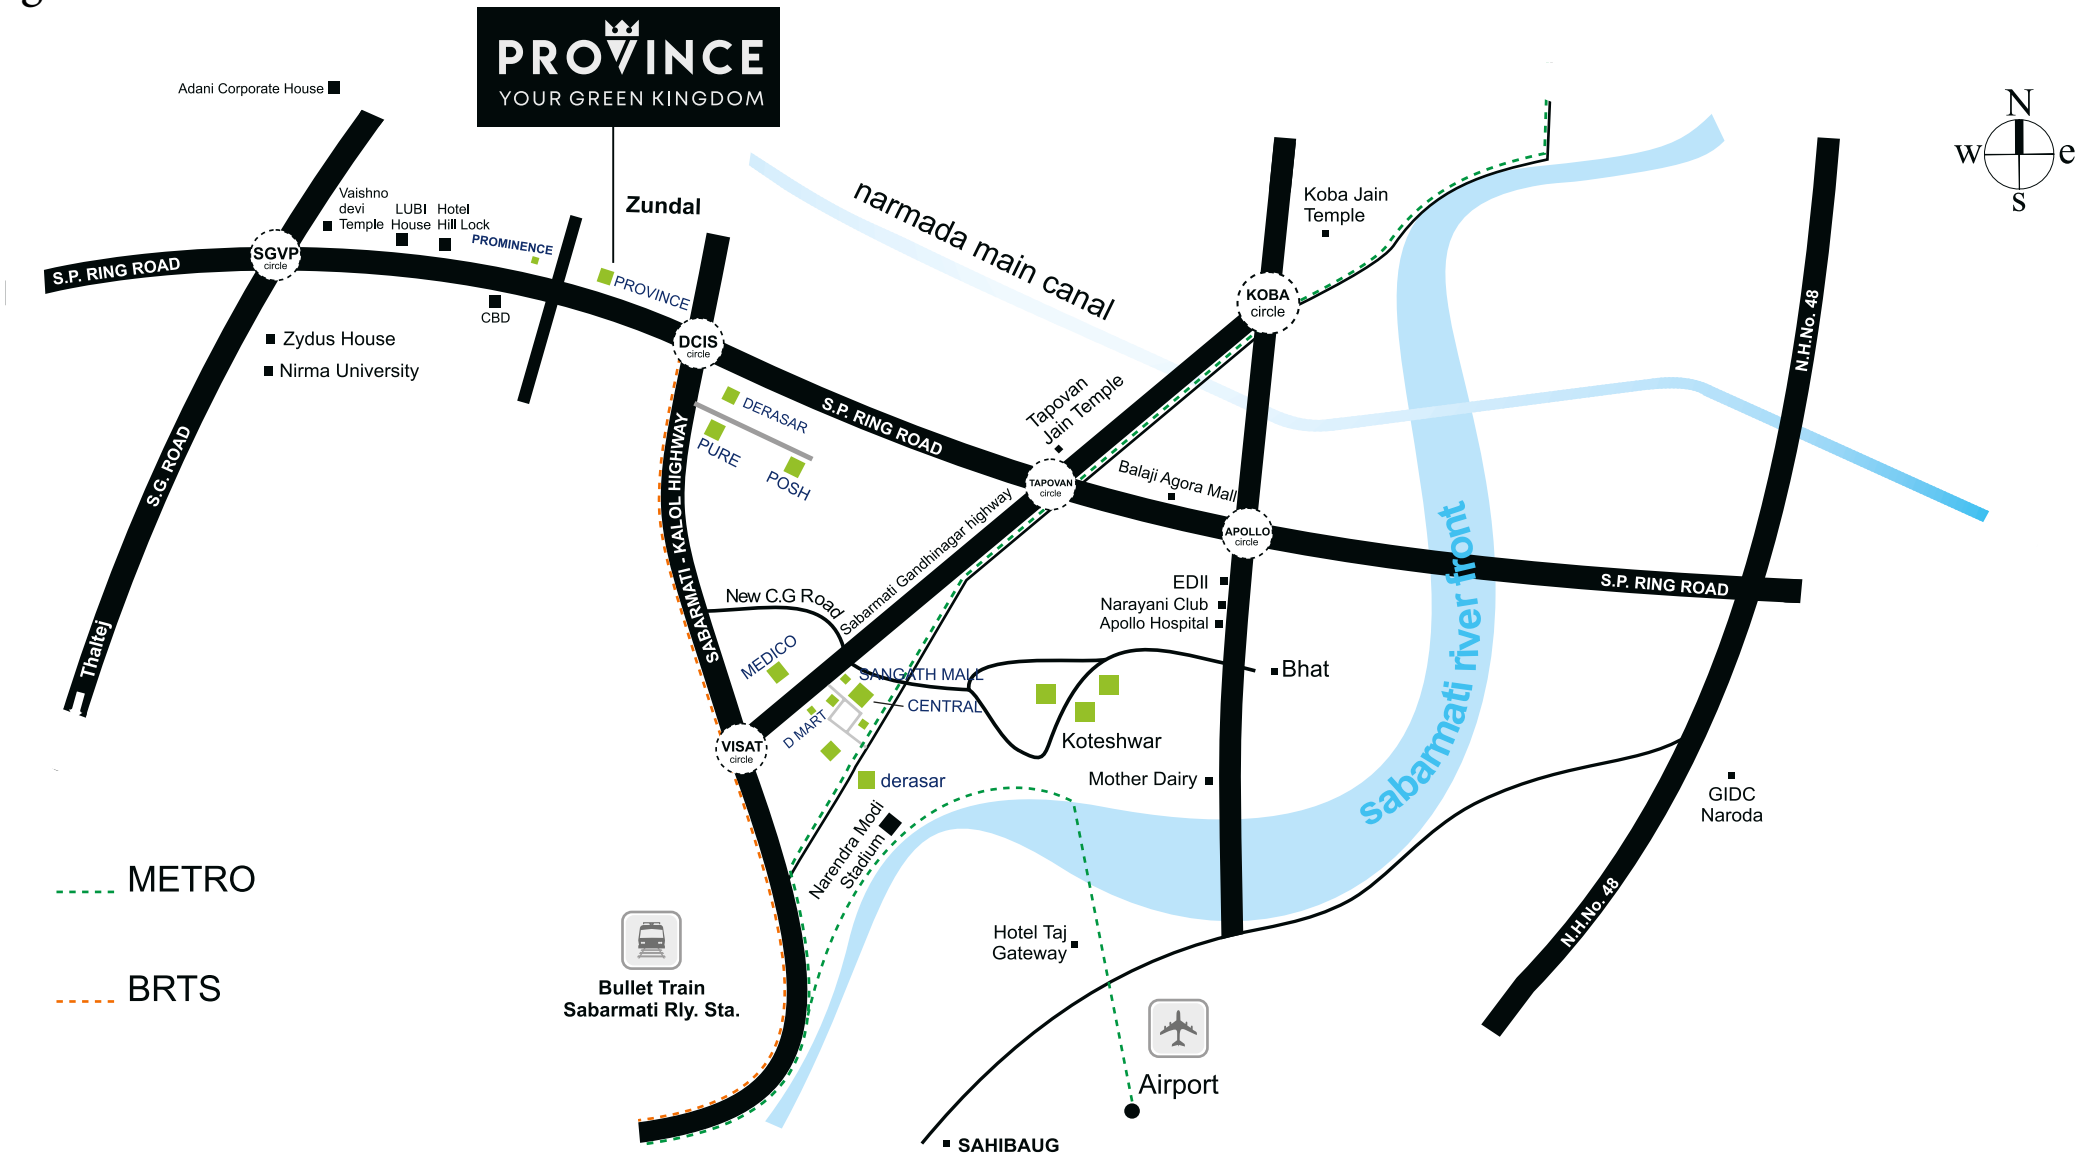

Location Map

Journey towards GREEN excellence...Since 1981

Engineer
KINAL D SONI
(ahmedabad)

Developers
SANGATH PRO LLP

Structure Engineer
JW CONSULTANT LLP
(pune)

site : nr.savya skyz, 200' Ring Road, Zundal, Gandhinagar - 382421
E: frontdesk@sangathipl.com | W: www.sangathipl.com | M: +91 909 000 1981

RERA : www.gujrera.gujarat.gov.in