
RADHE

COUNTY

RADHE
COUNTY






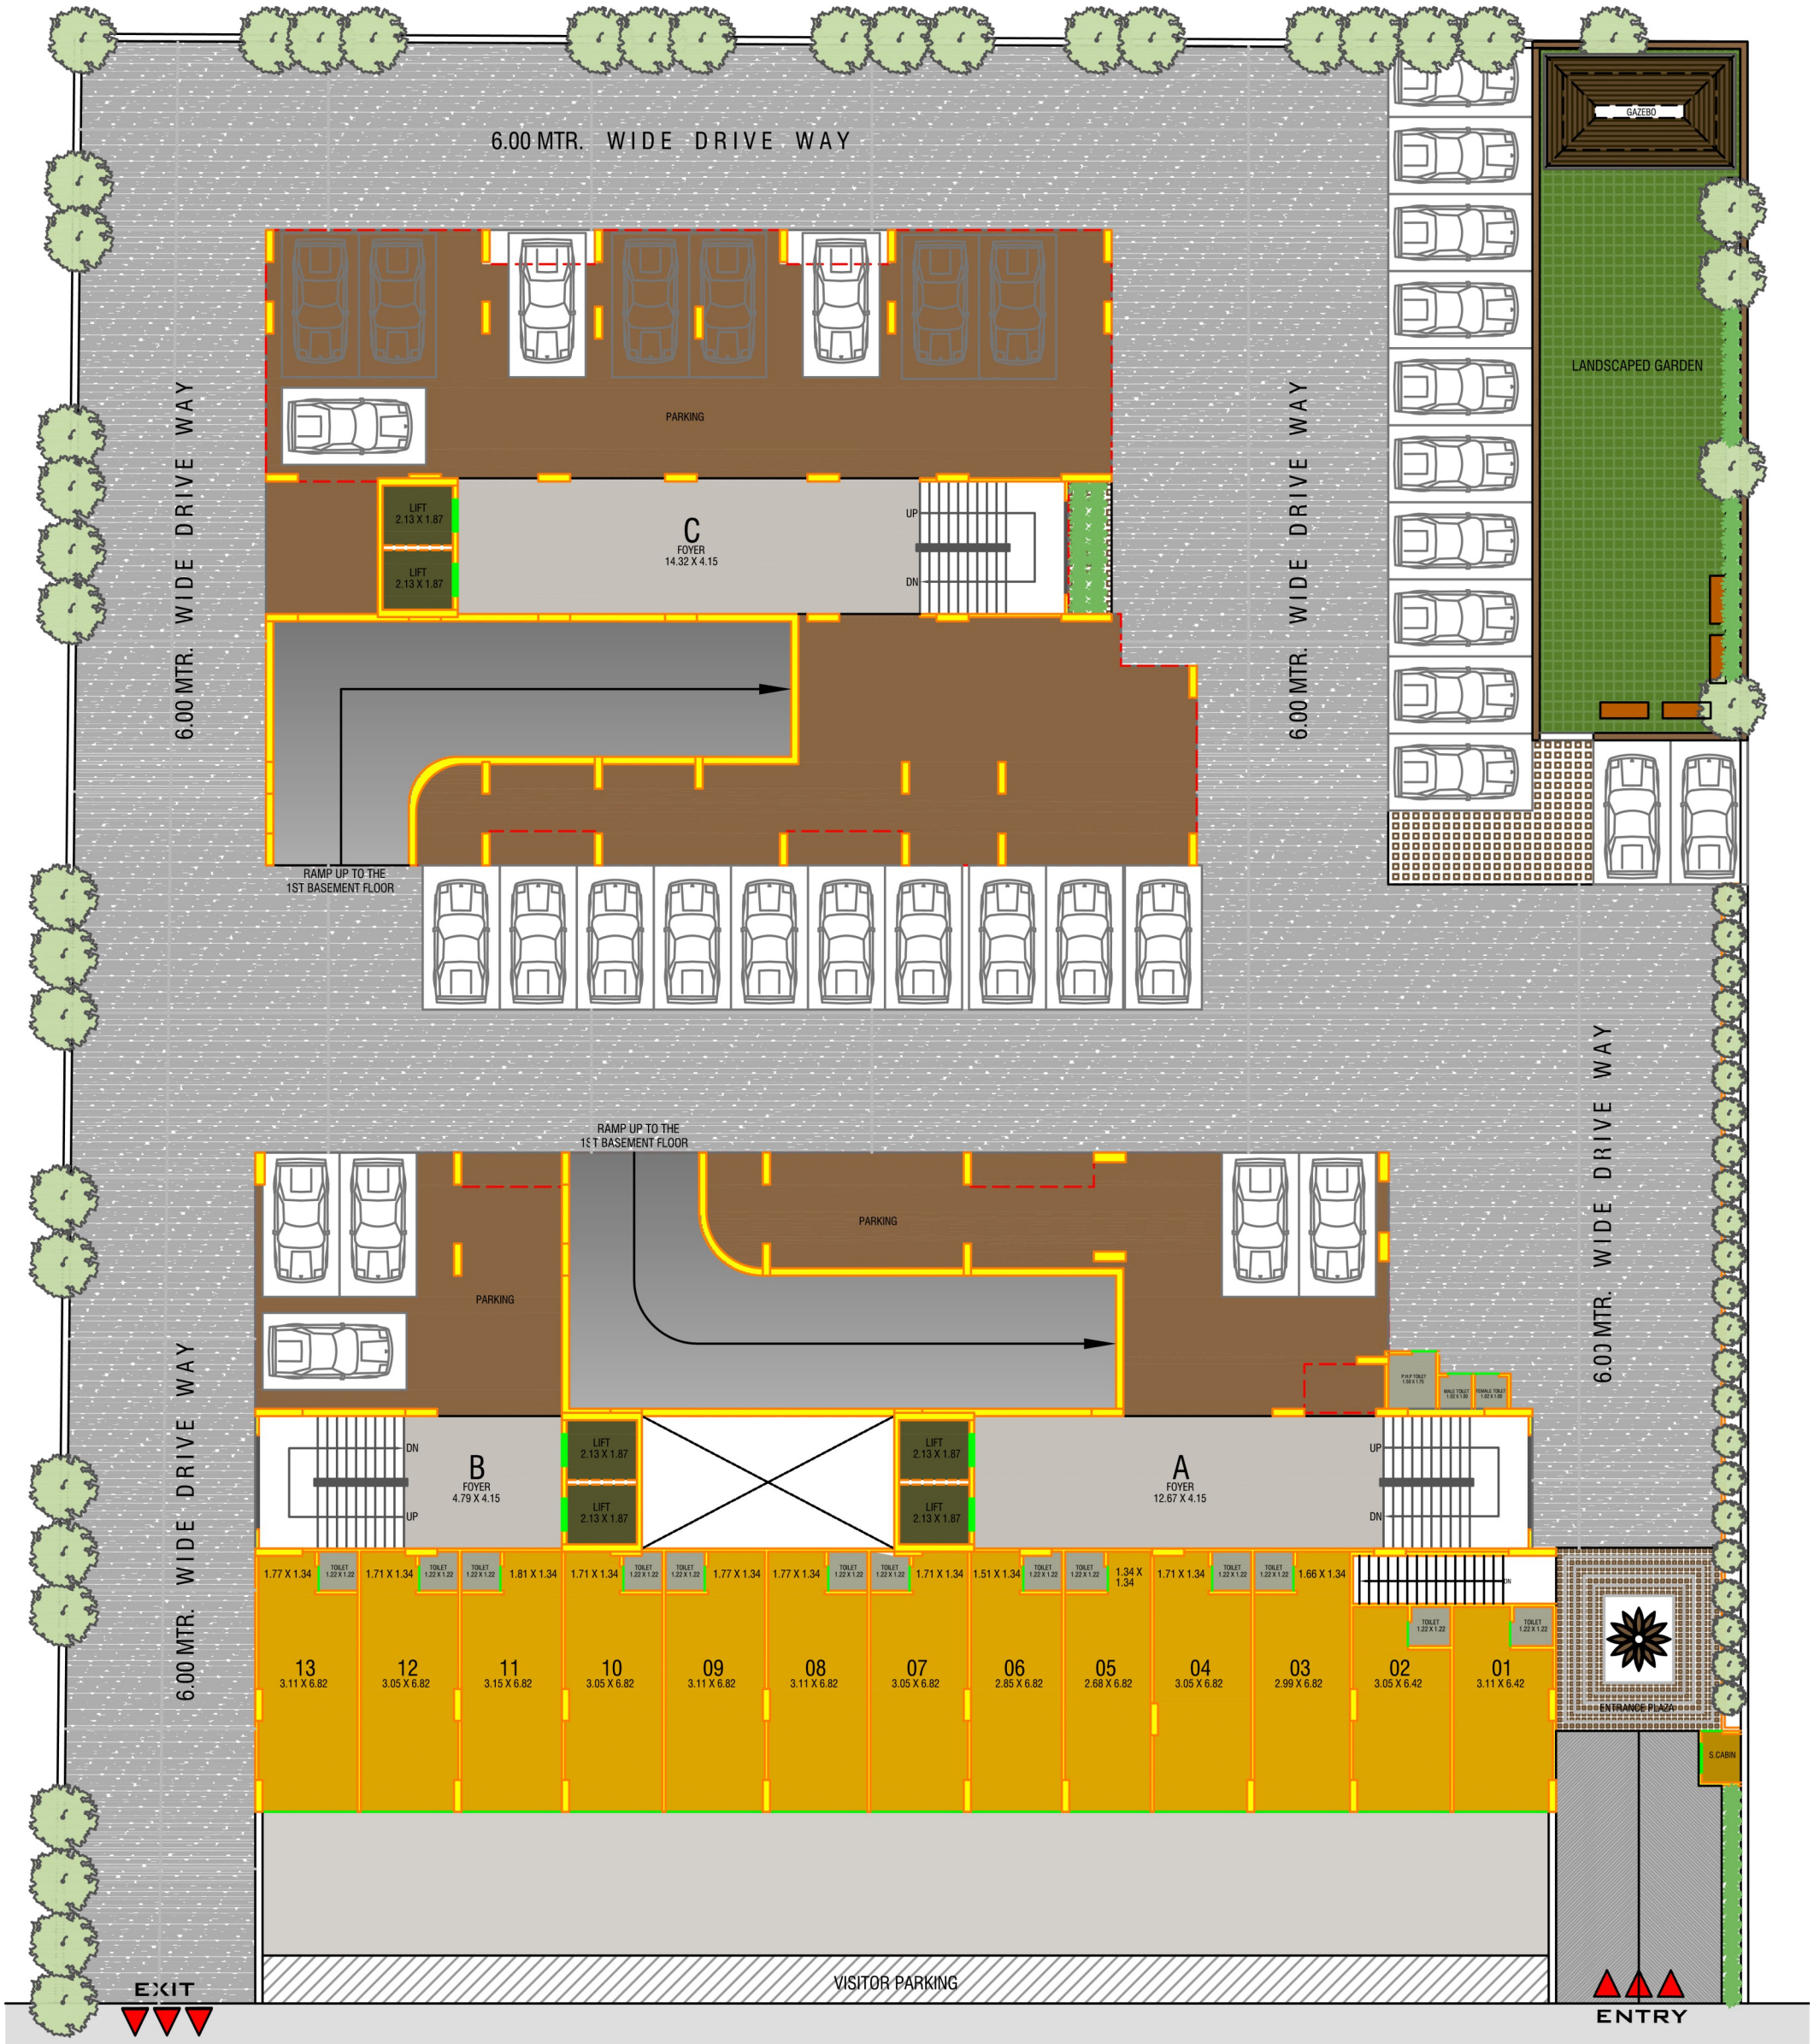




N
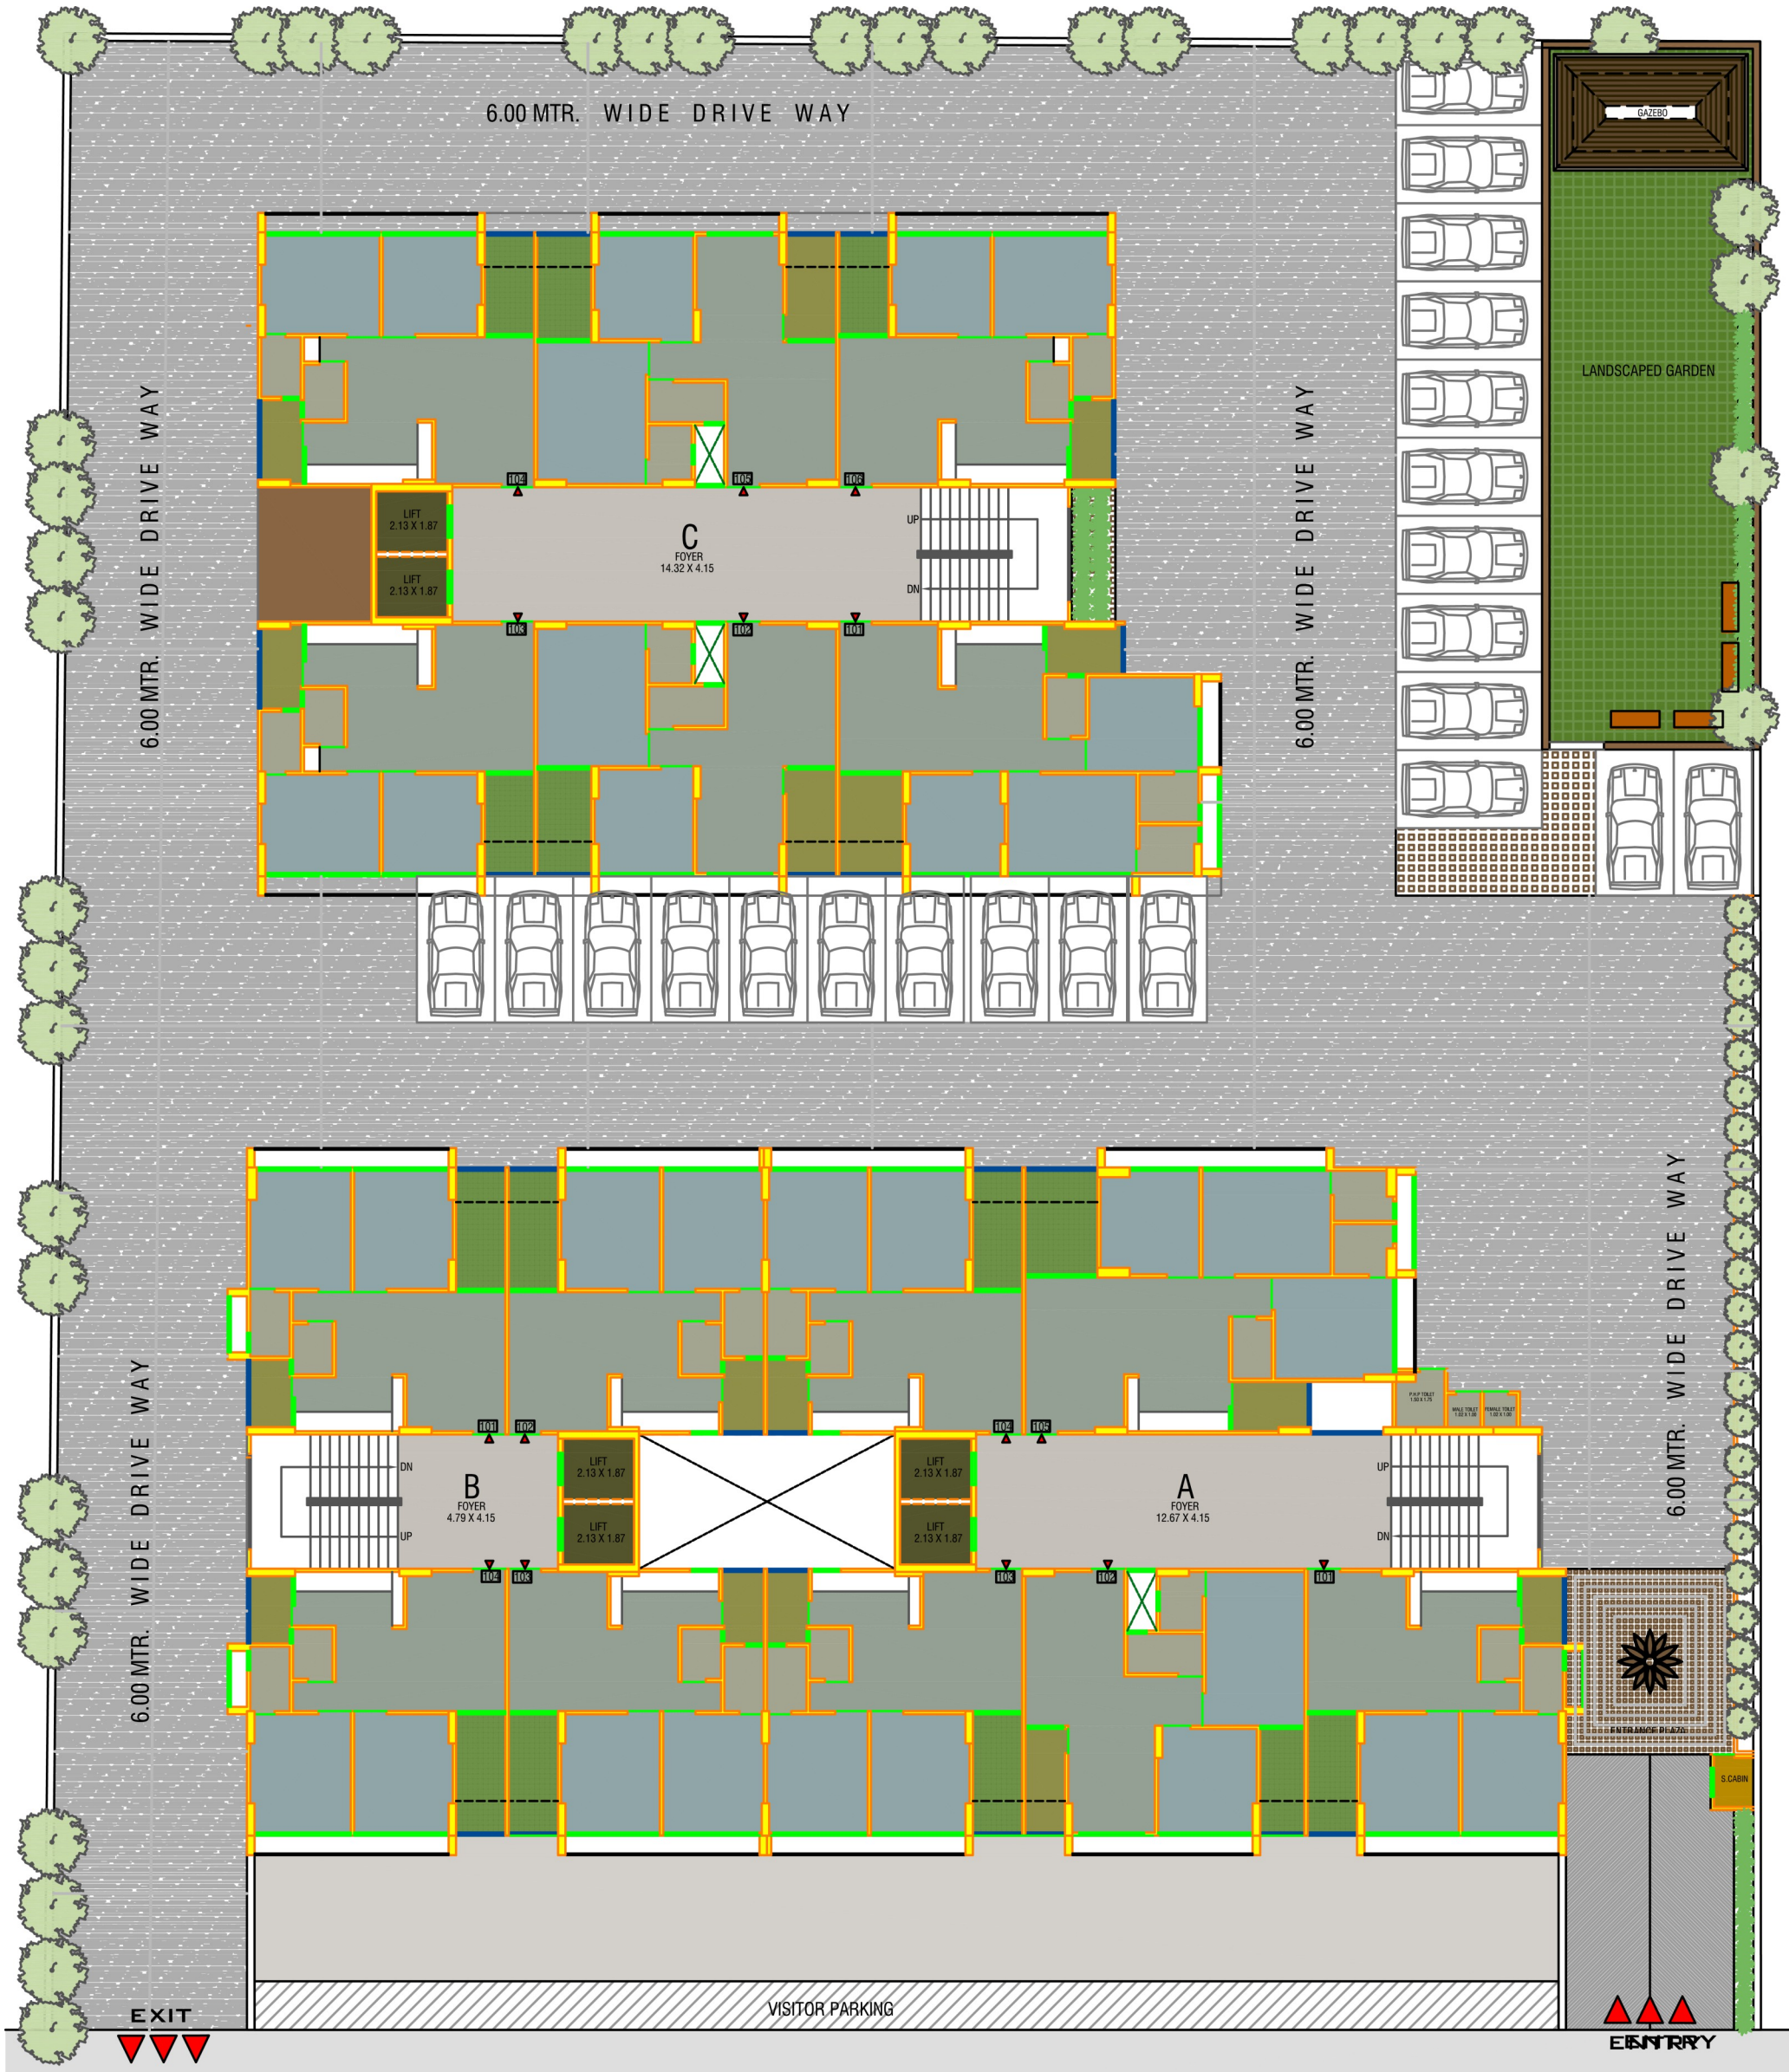
# GROUND FLOOR


6.00 MTR. WIDE DRIVE WAY
6.00 MTR. WIDE DRIVE WAY
6.00 MTR. WIDE DRIVE WAY
GAZEBO
LANDSCAPED GARDEN
C
FOYER
14.32 X 4.15
LIFT
2.13 X 1.87
LIFT
2.13 X 1.87
UP
DN
B
FOYER
4.79 X 4.15
A
FOYER
12.67 X 4.15
ENTRANCE PLAZA
S.CABIN
VISITOR PARKING
EXIT
ENTRY
12.00 MTR. W I D E T.P. R O A D
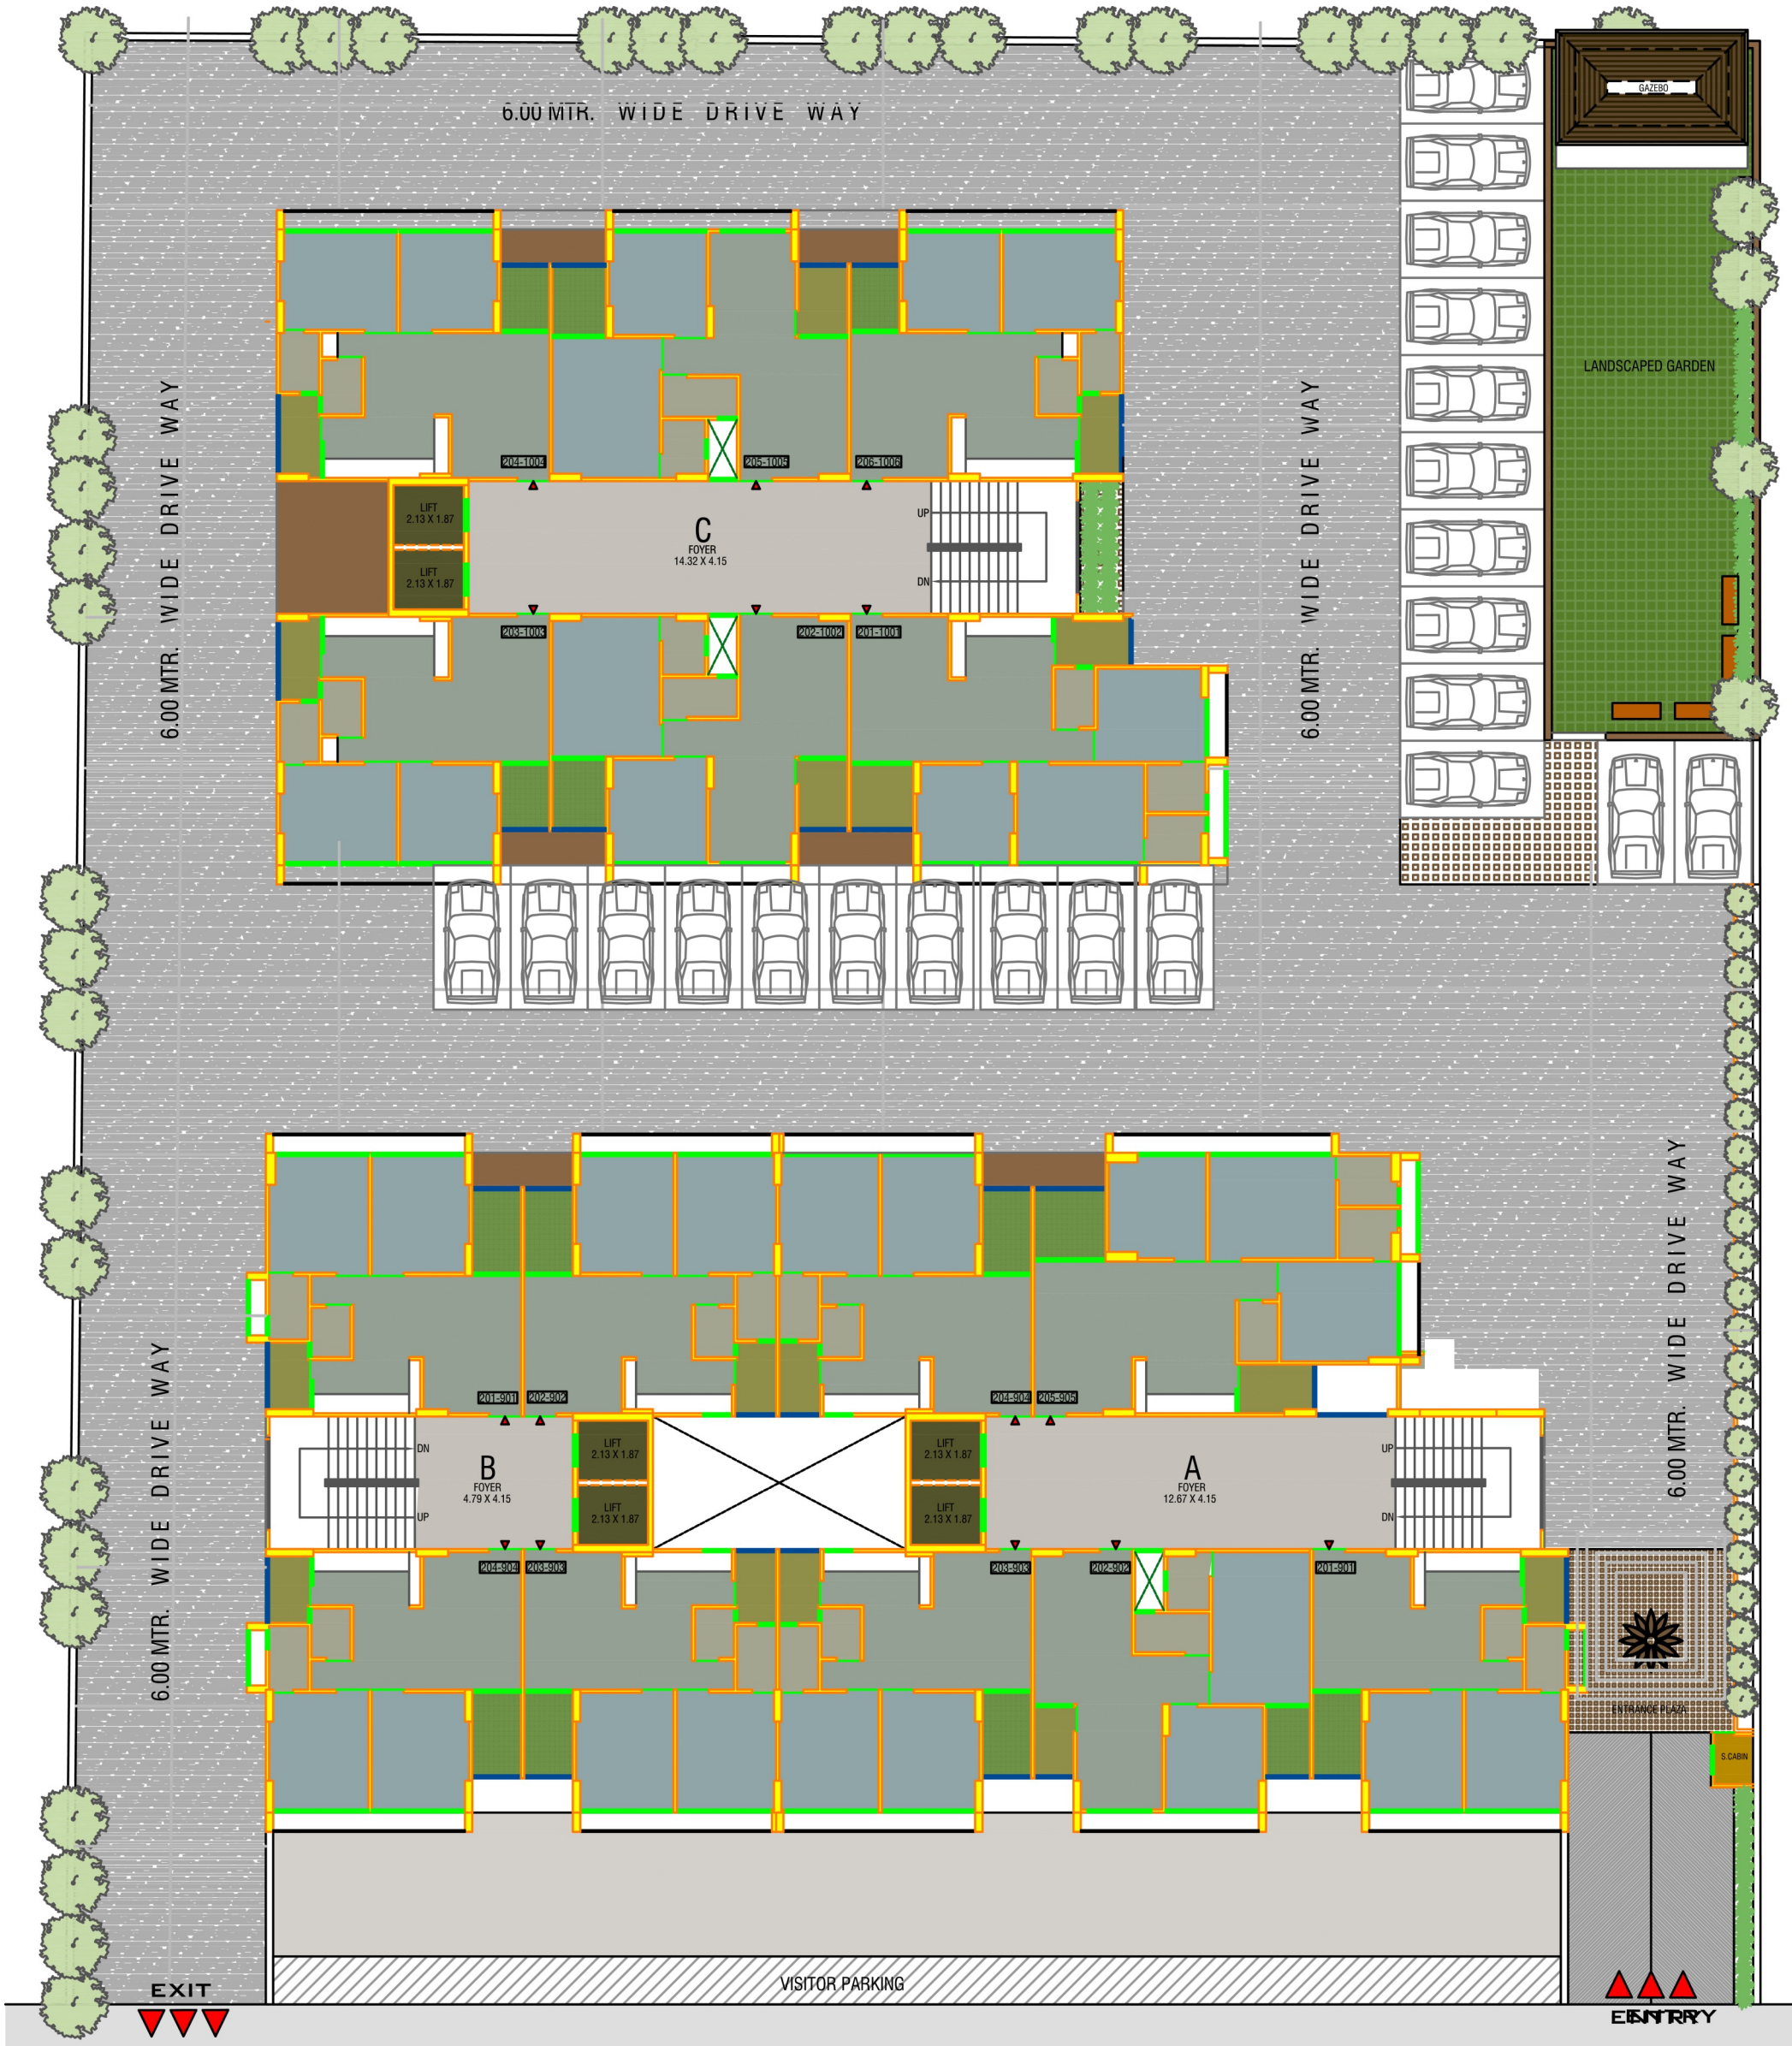
# FIRST FLOOR




# TYPICAL FLOOR




12.00 MT WIDE T.P.S. ROAD

N

# BASEMENT 1




12.00 MT WIDE T.P.S. ROAD

N


# BASEMENT 2




12.00 MT WIDE T.P.S. ROAD

N


# BASEMENT 2

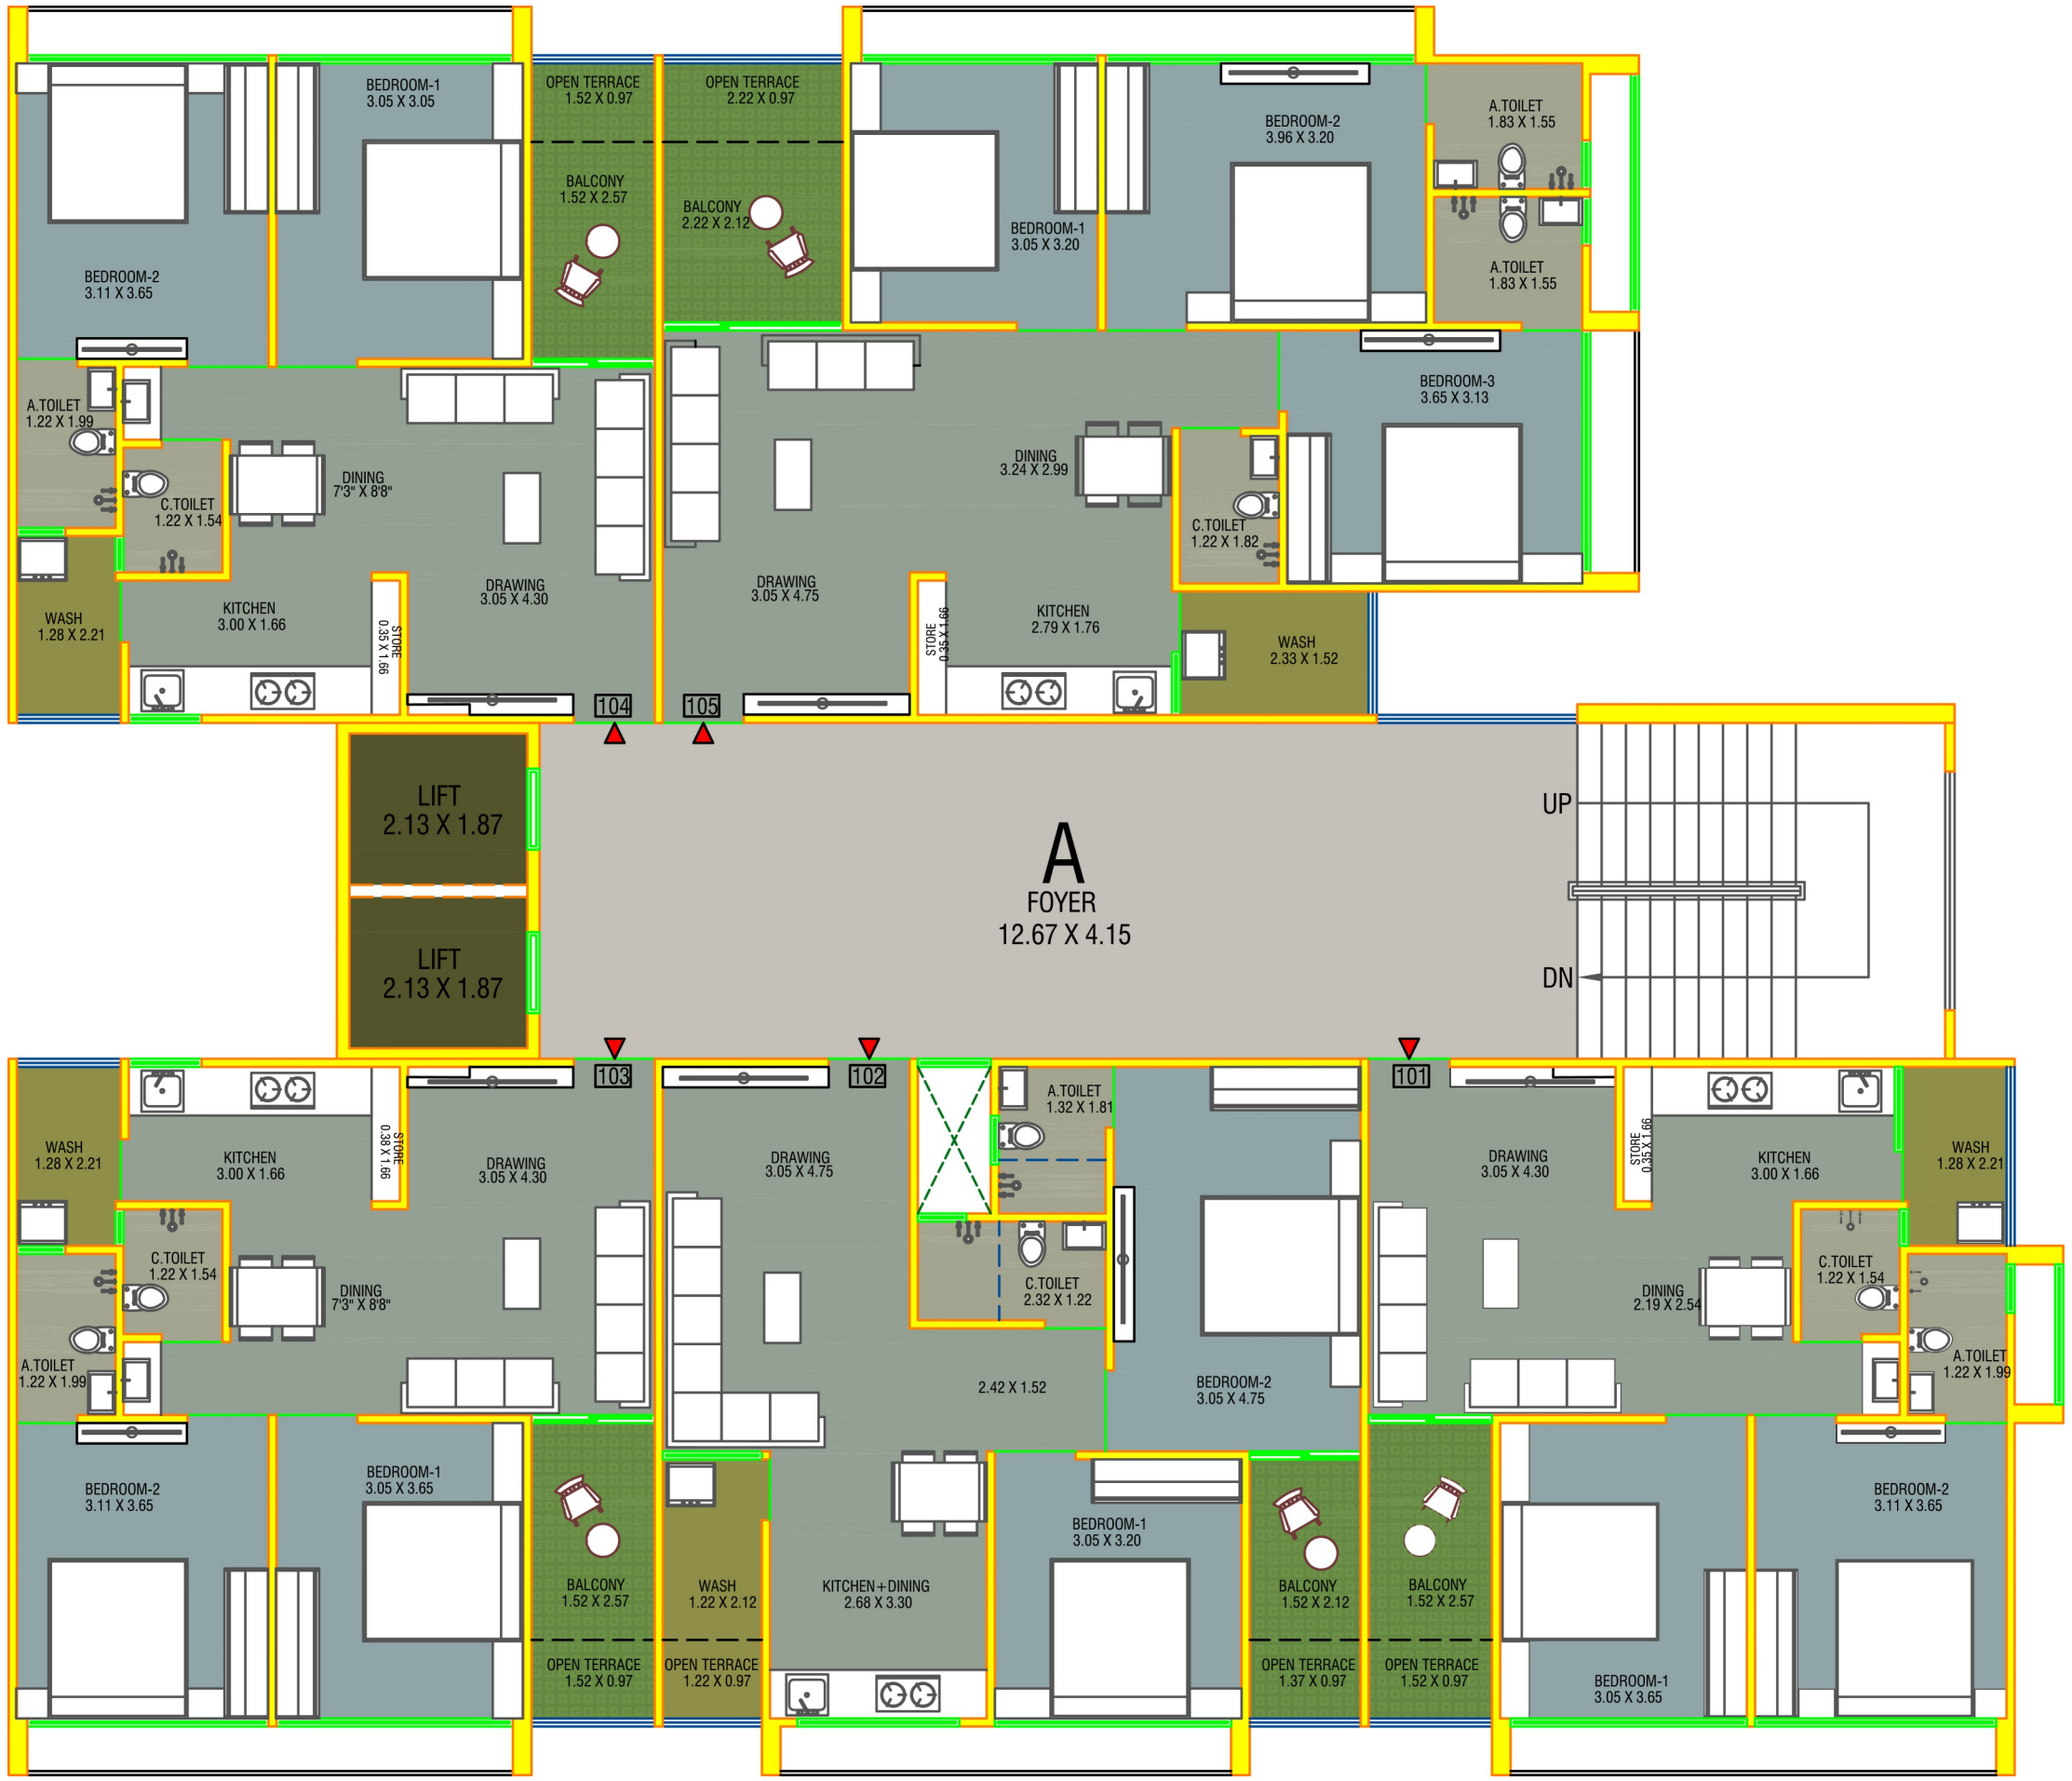



FIRST FLOOR PLAN FOR BLOCK-A


09/16

# TYPICAL FLOOR BLOCK-A

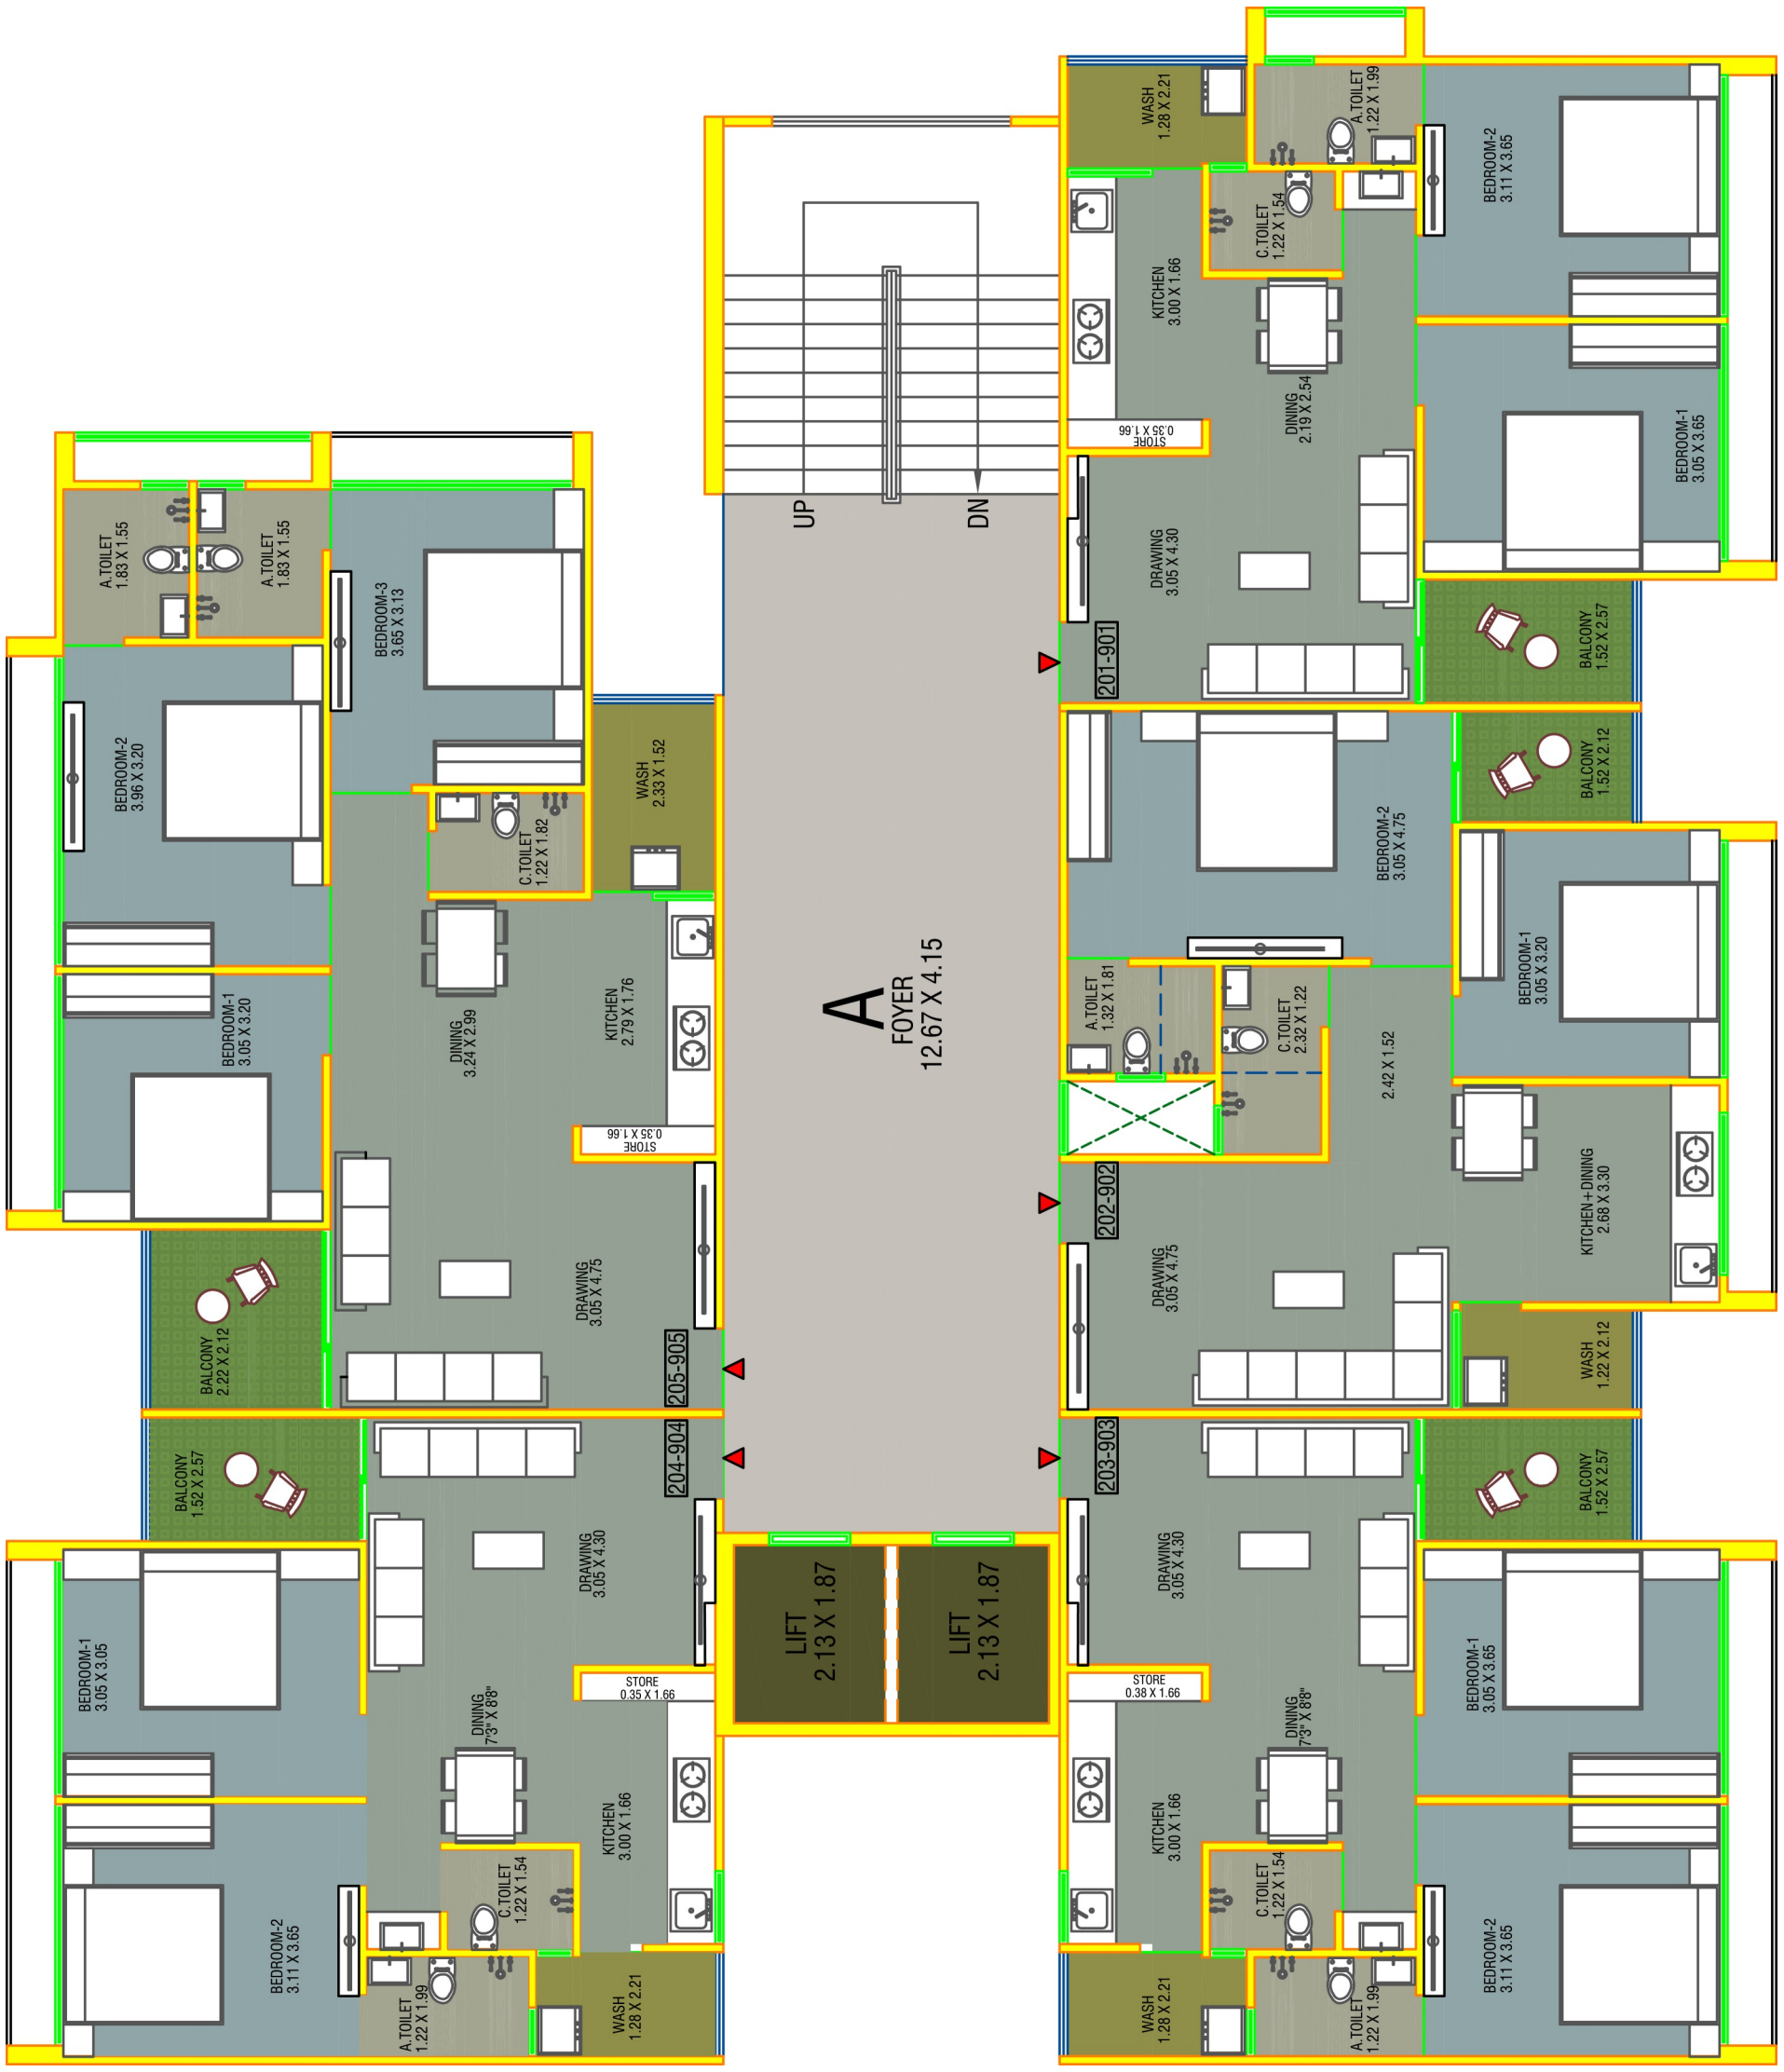

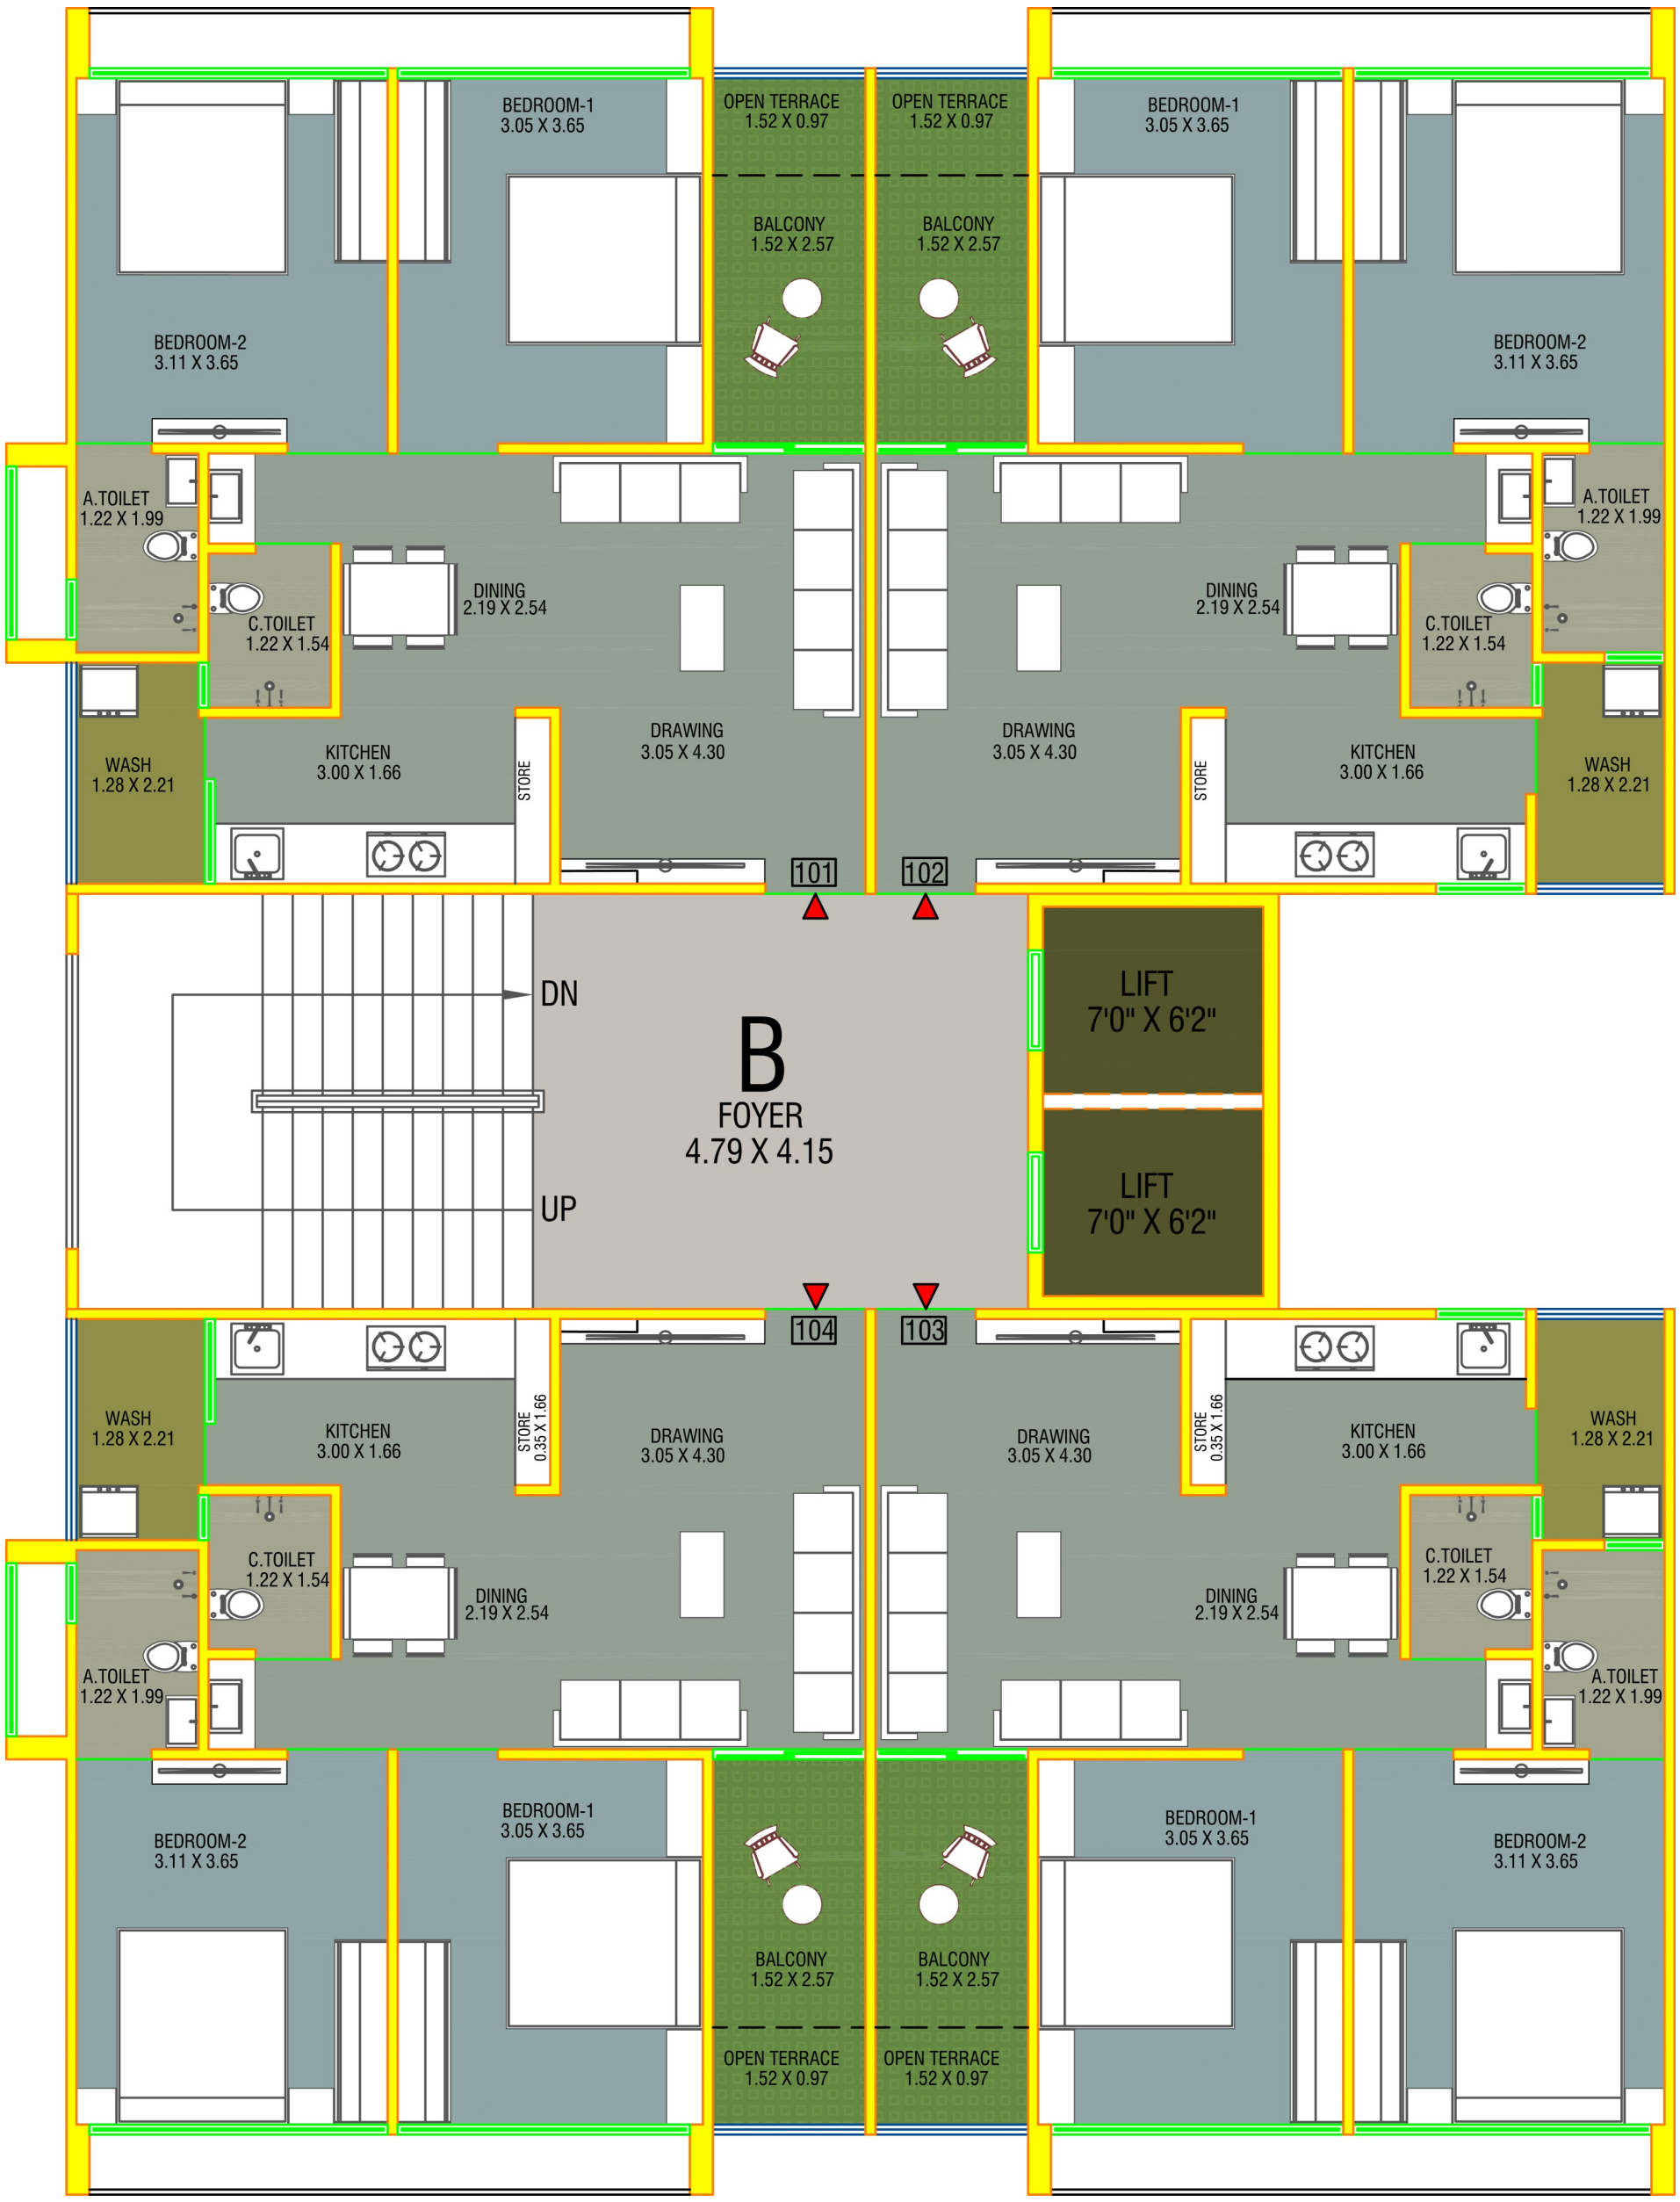




# FIRST FLOOR BLOCK-B

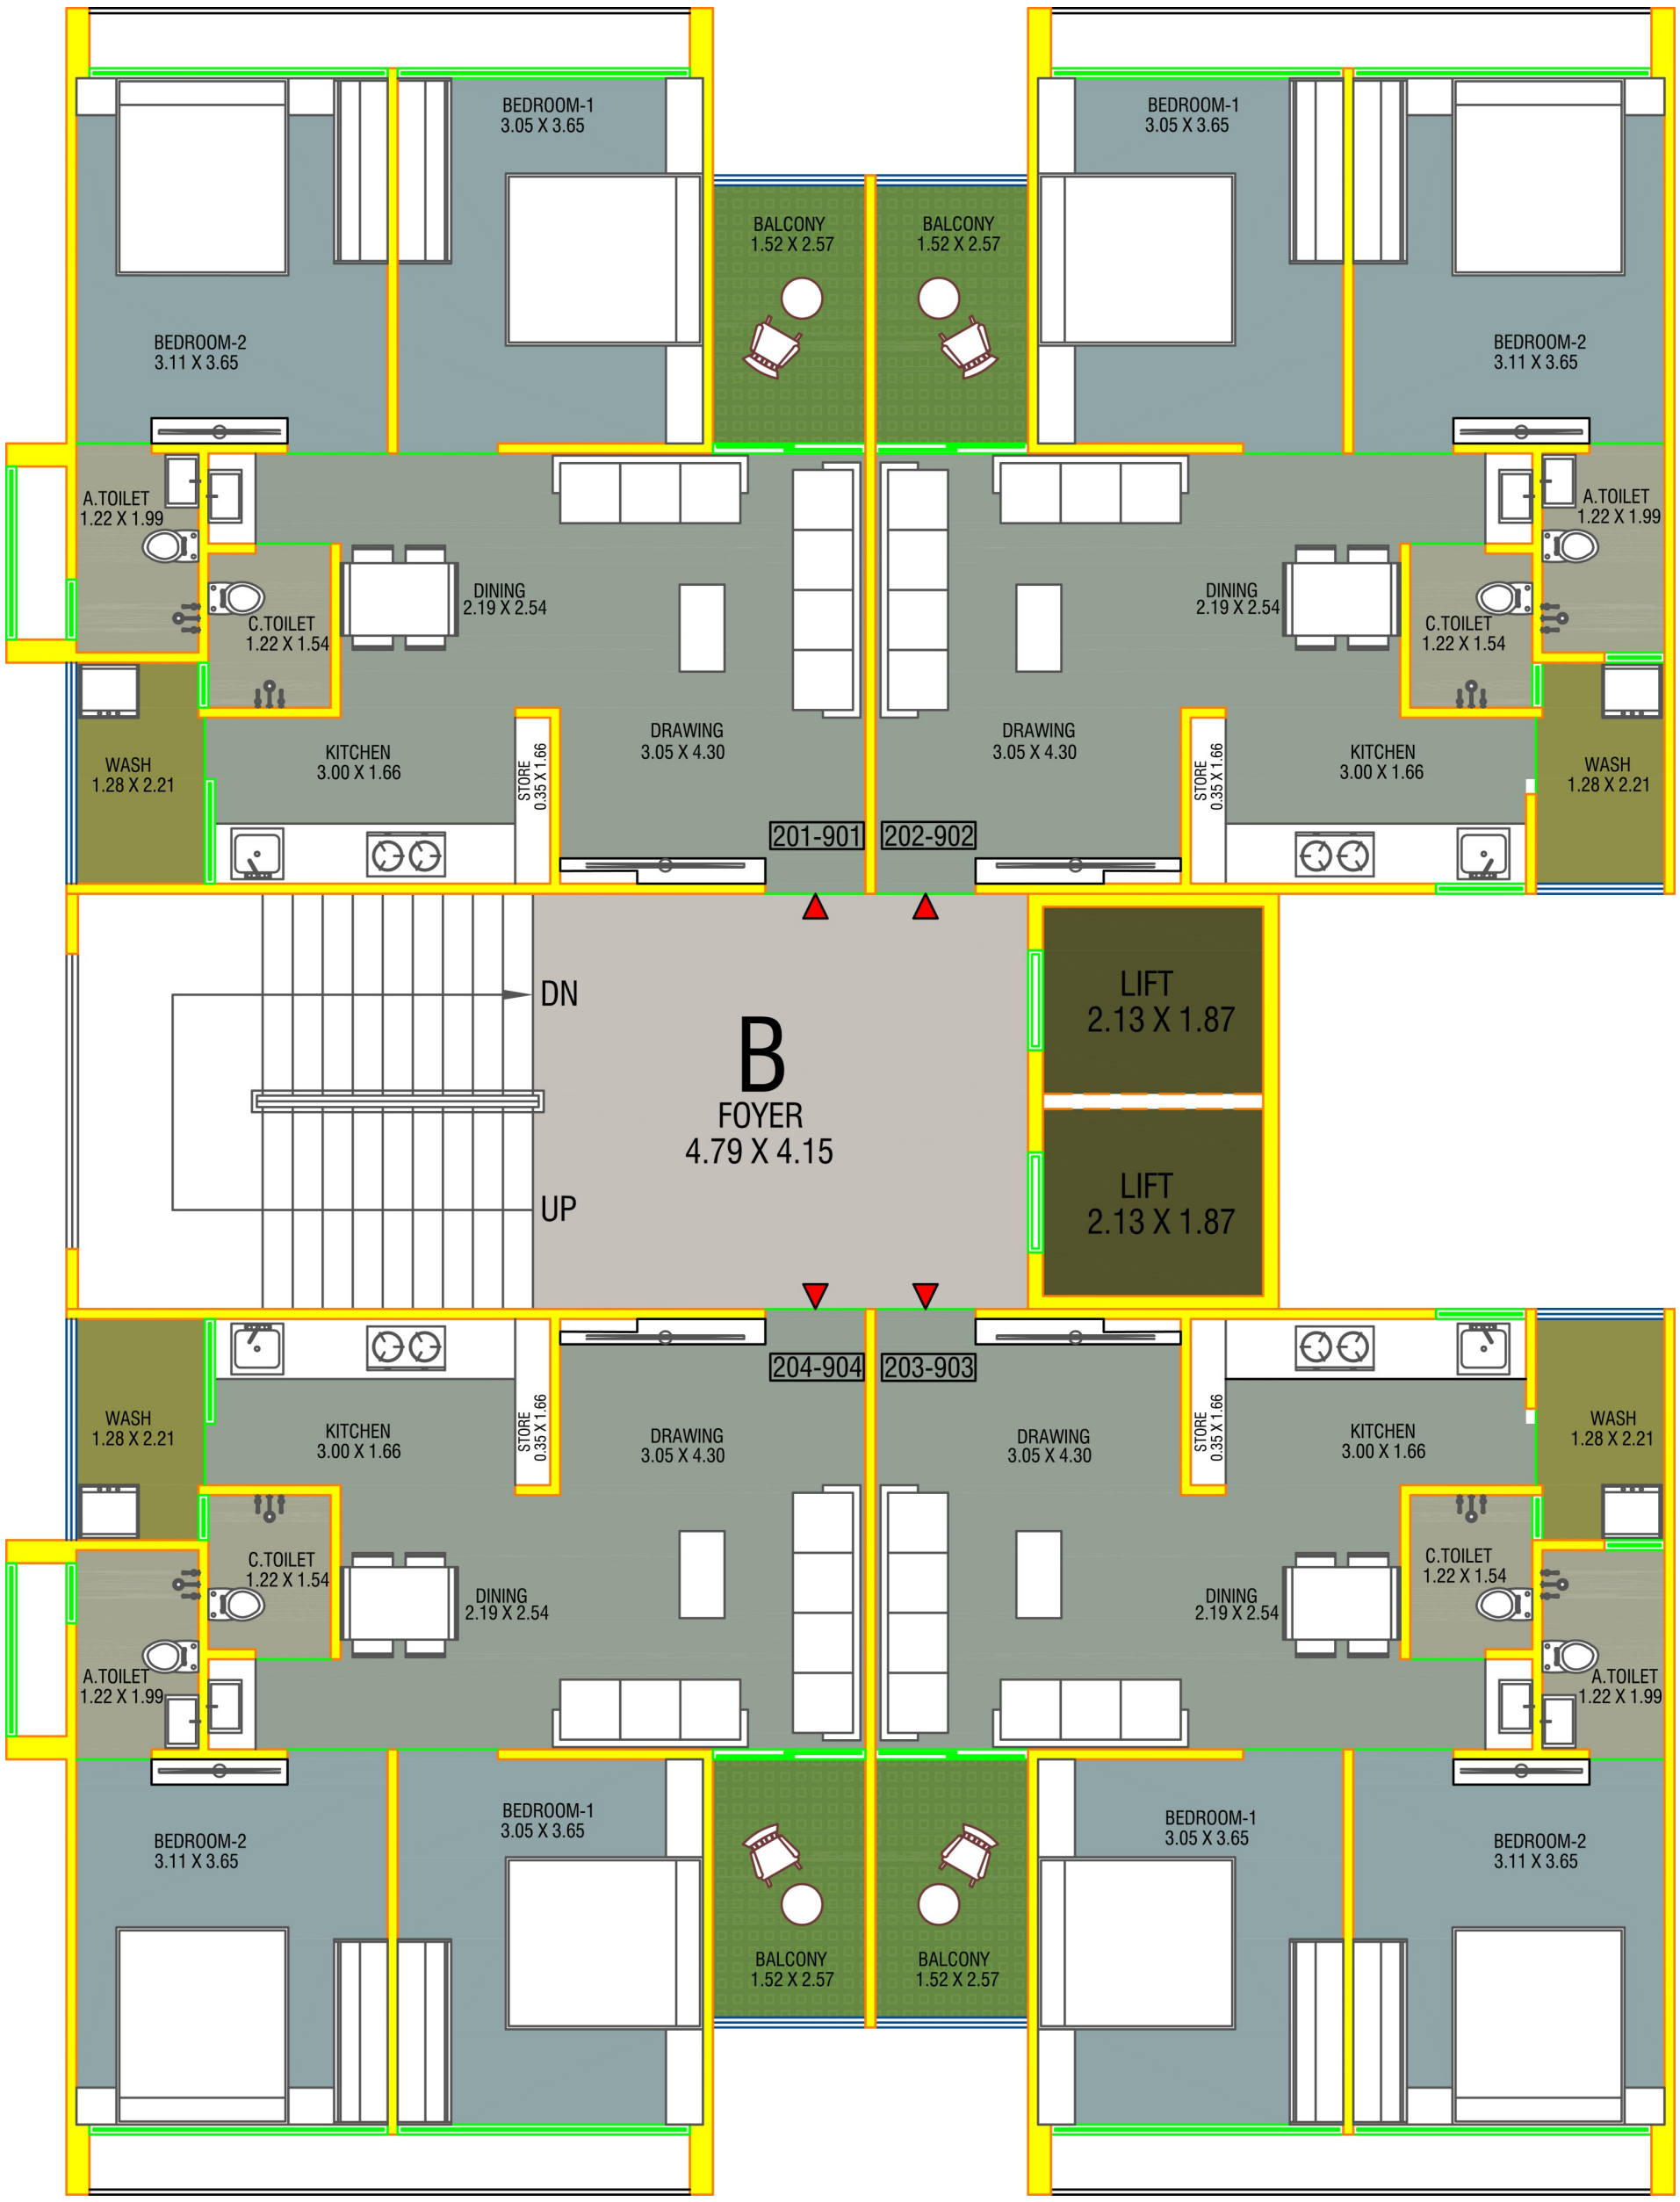


# TYPICAL FLOOR BLOCK-B

# FIRST FLOOR BLOCK-C

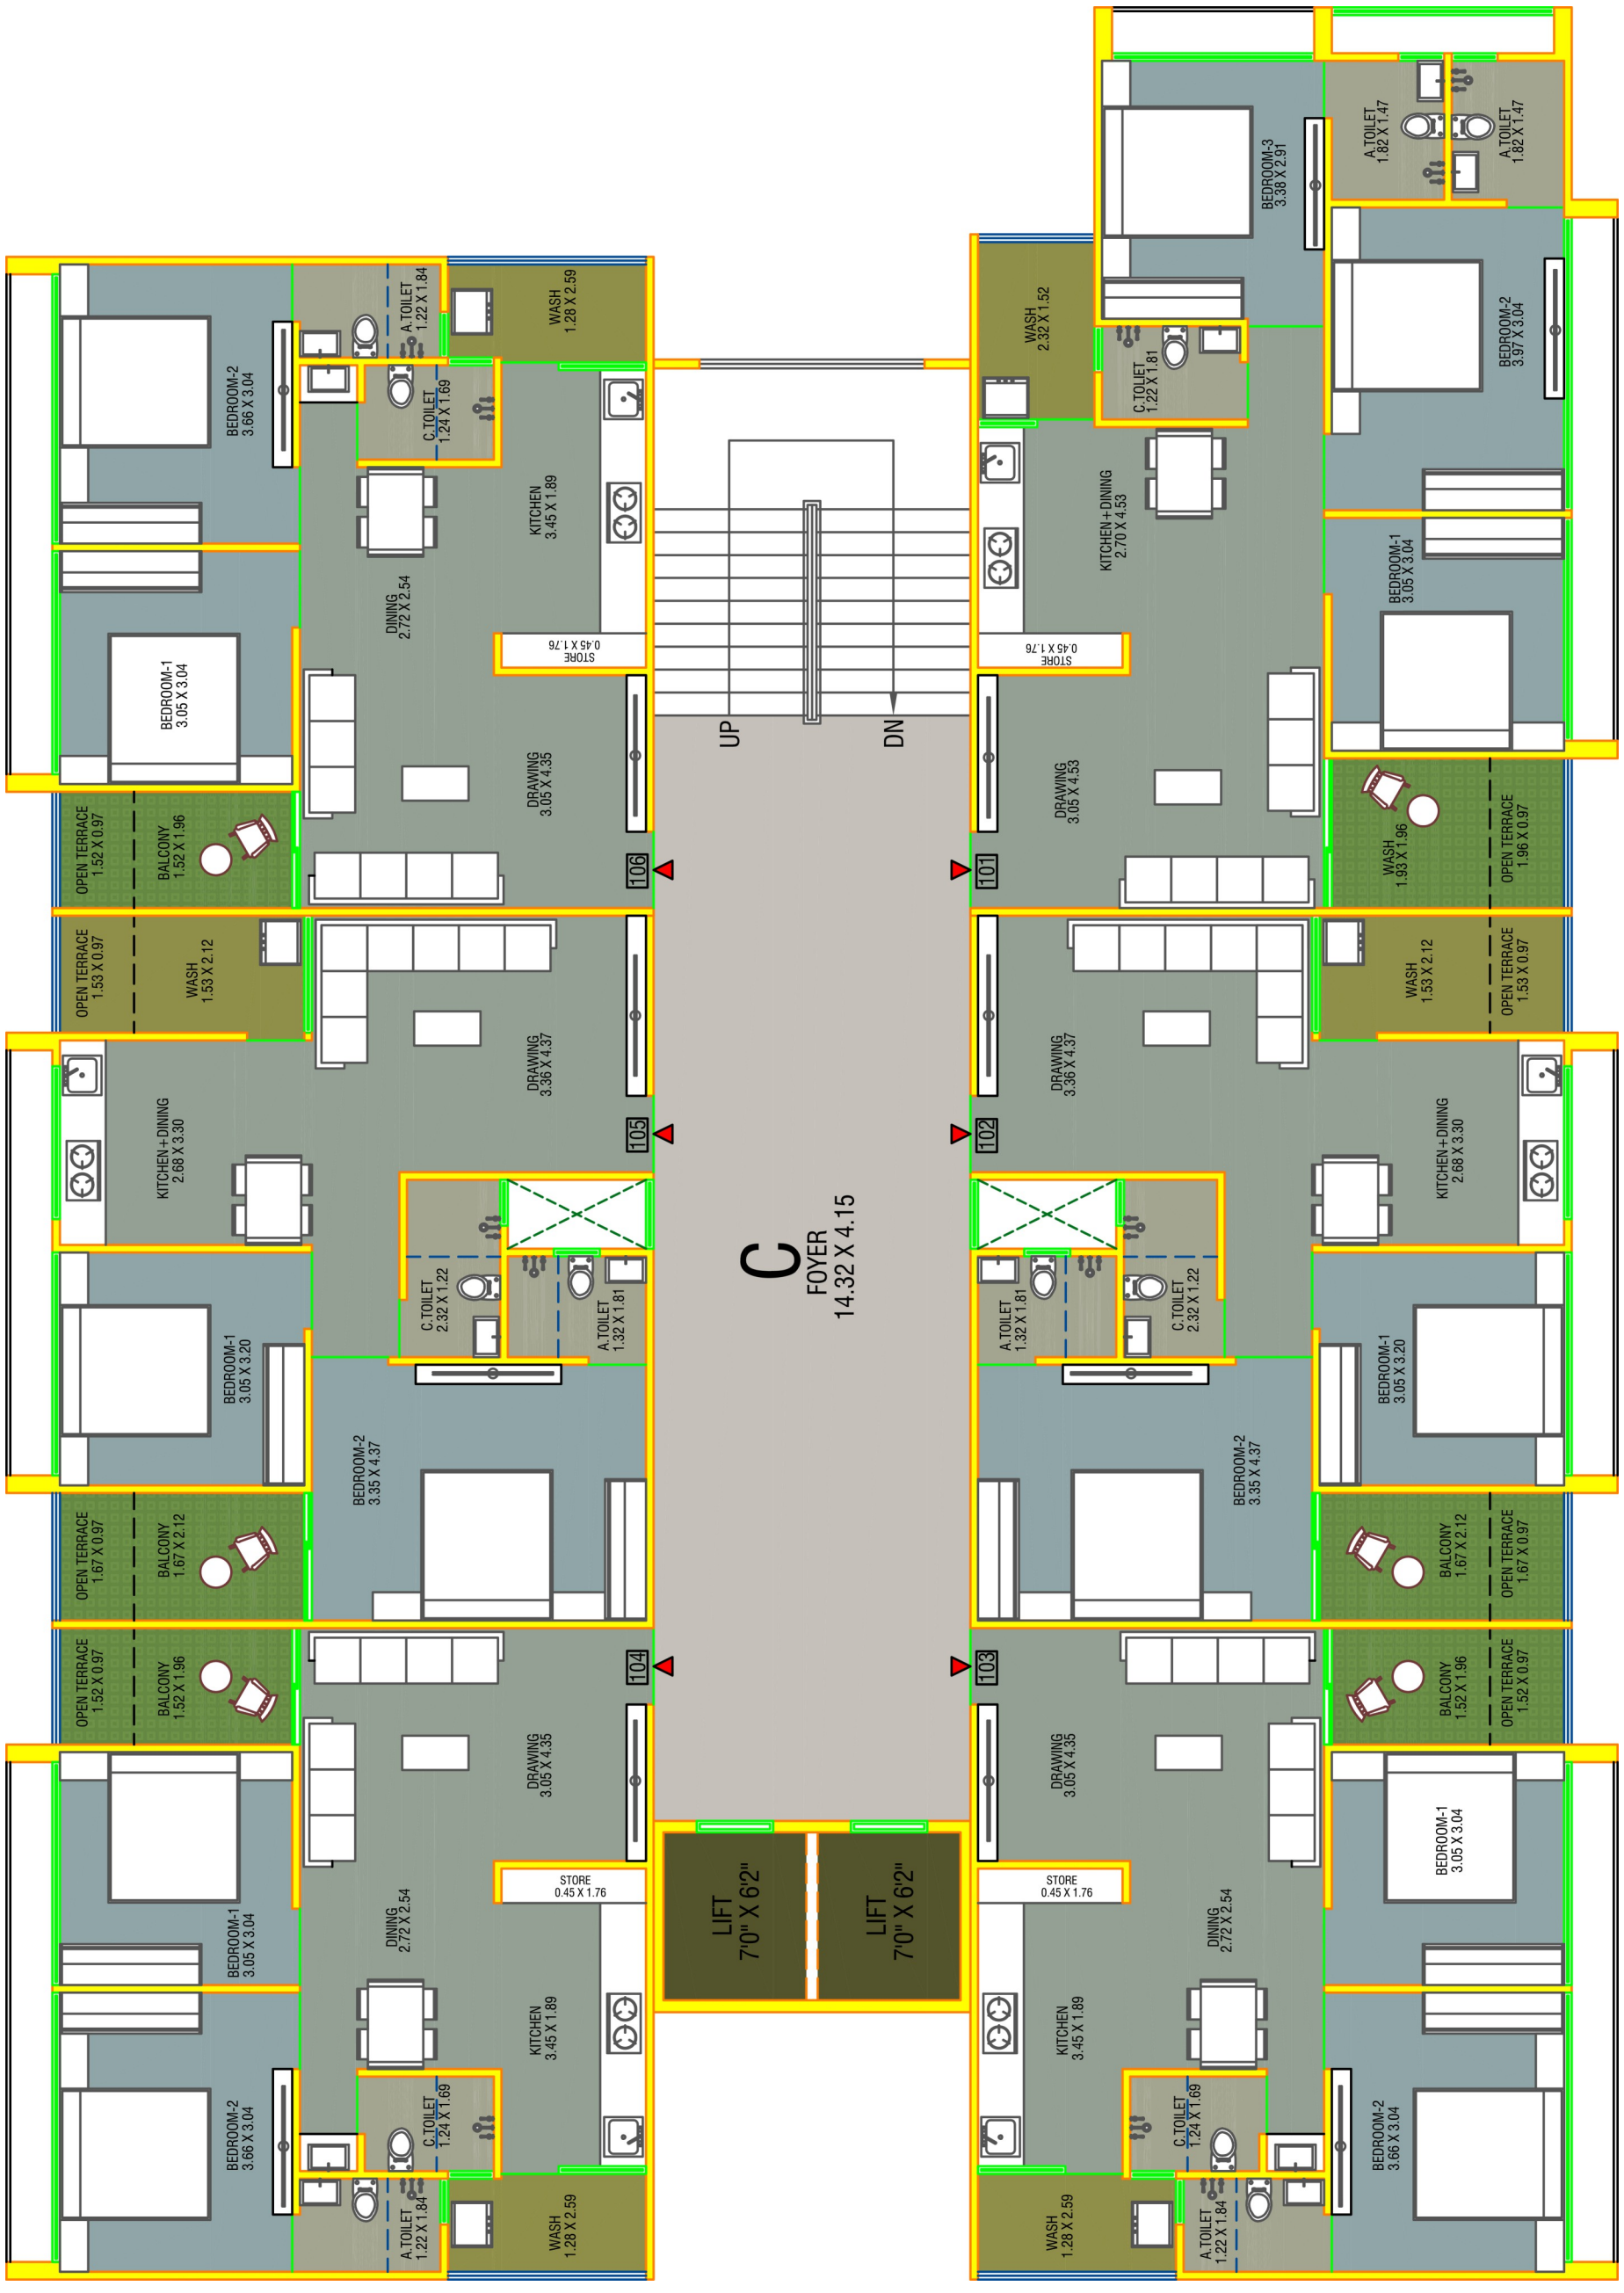

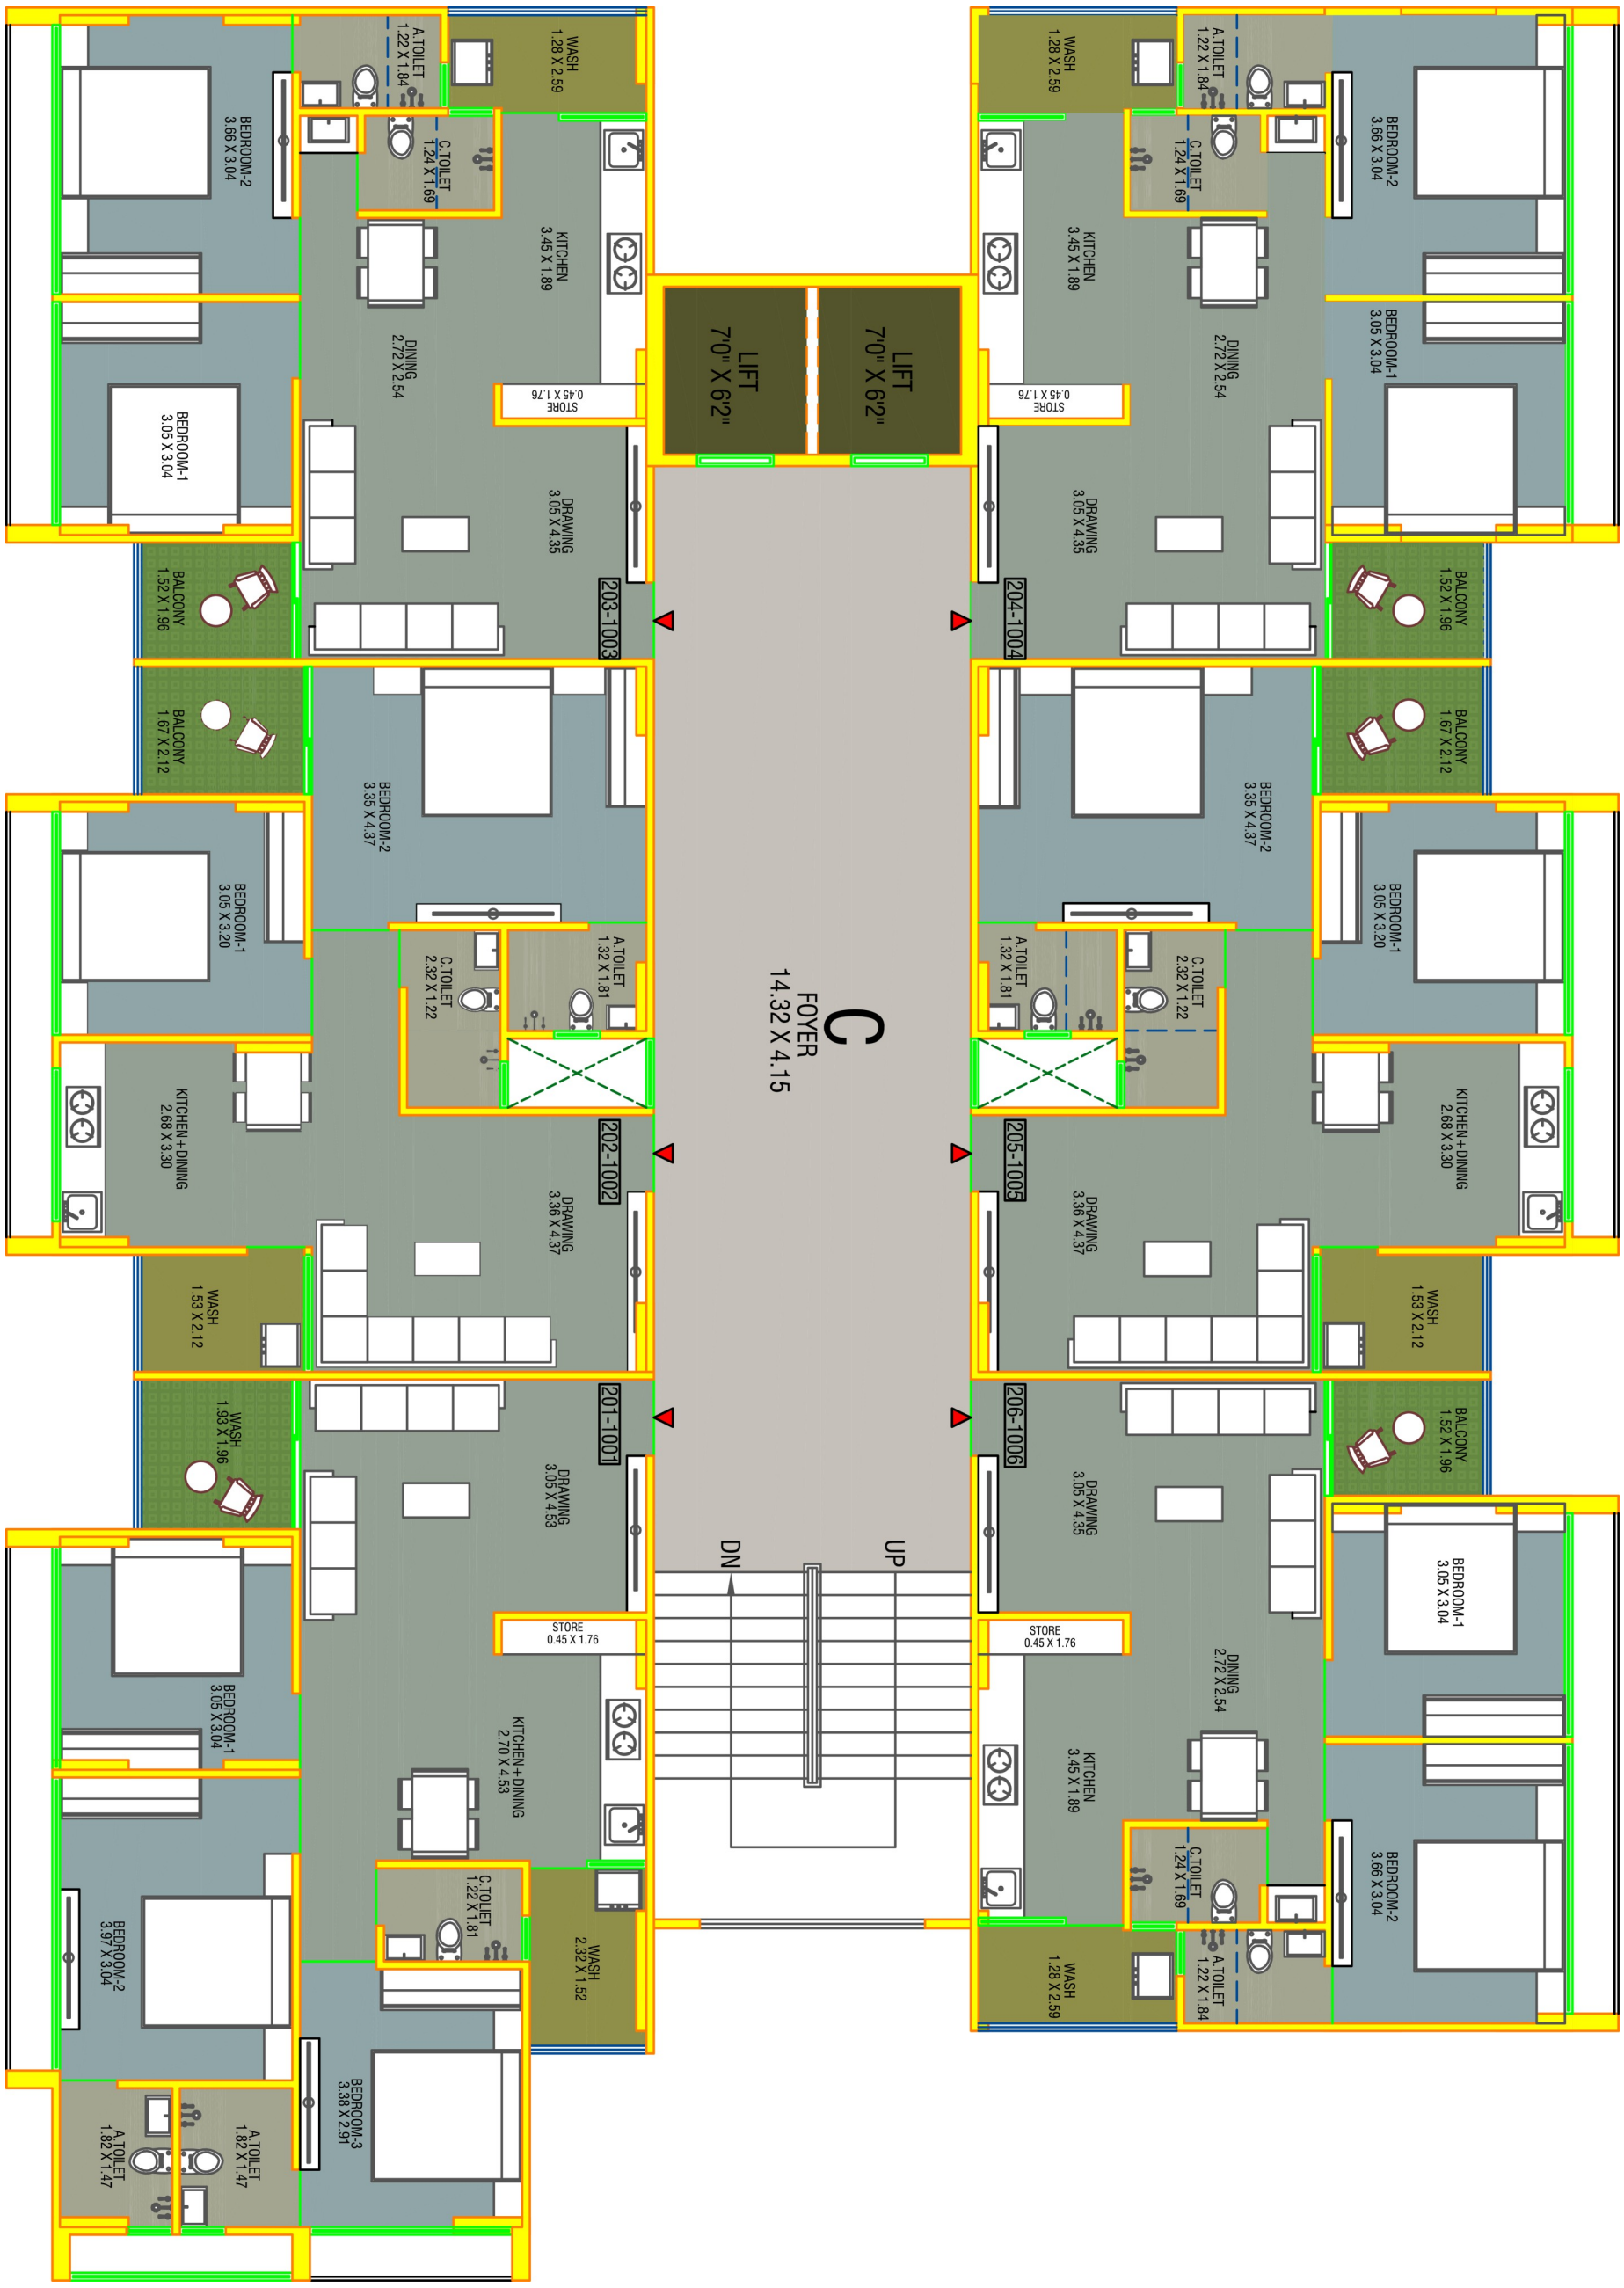


# TYPICAL FLOOR BLOCK-C

# SPECIFICATION

STRUCTURE

- Quality controlled, earthquake resistant rcc frame structure.

PLASTER

- Outside double coat  mala plaster with water resistance texture and finally acrylic paint
- Single coat plastered internal walls with white cement based putty

DOORS / WINDOWS

- Laminated flush door with accessories
- Anodized or powder-coated aluminium sliding windows
- Stone sill for all windows

PLUMBING & SANITATION

- Premium quality sanitary ware and fittings in all toilets with manufacturer's service warranty
- Concealed UPVC/CPVC pluming pipes and PVC drainage pipes

FLOORING


- Premium vitrified tiles in floring
- Porcelain tiles in all toilets and wash area

KITCHEN

- Premium quality granite kitchen platform with SS sink

ELECTRIFICATION

- single phase concealed isi wiring, adequate number of points in all bedrooms with modular switches

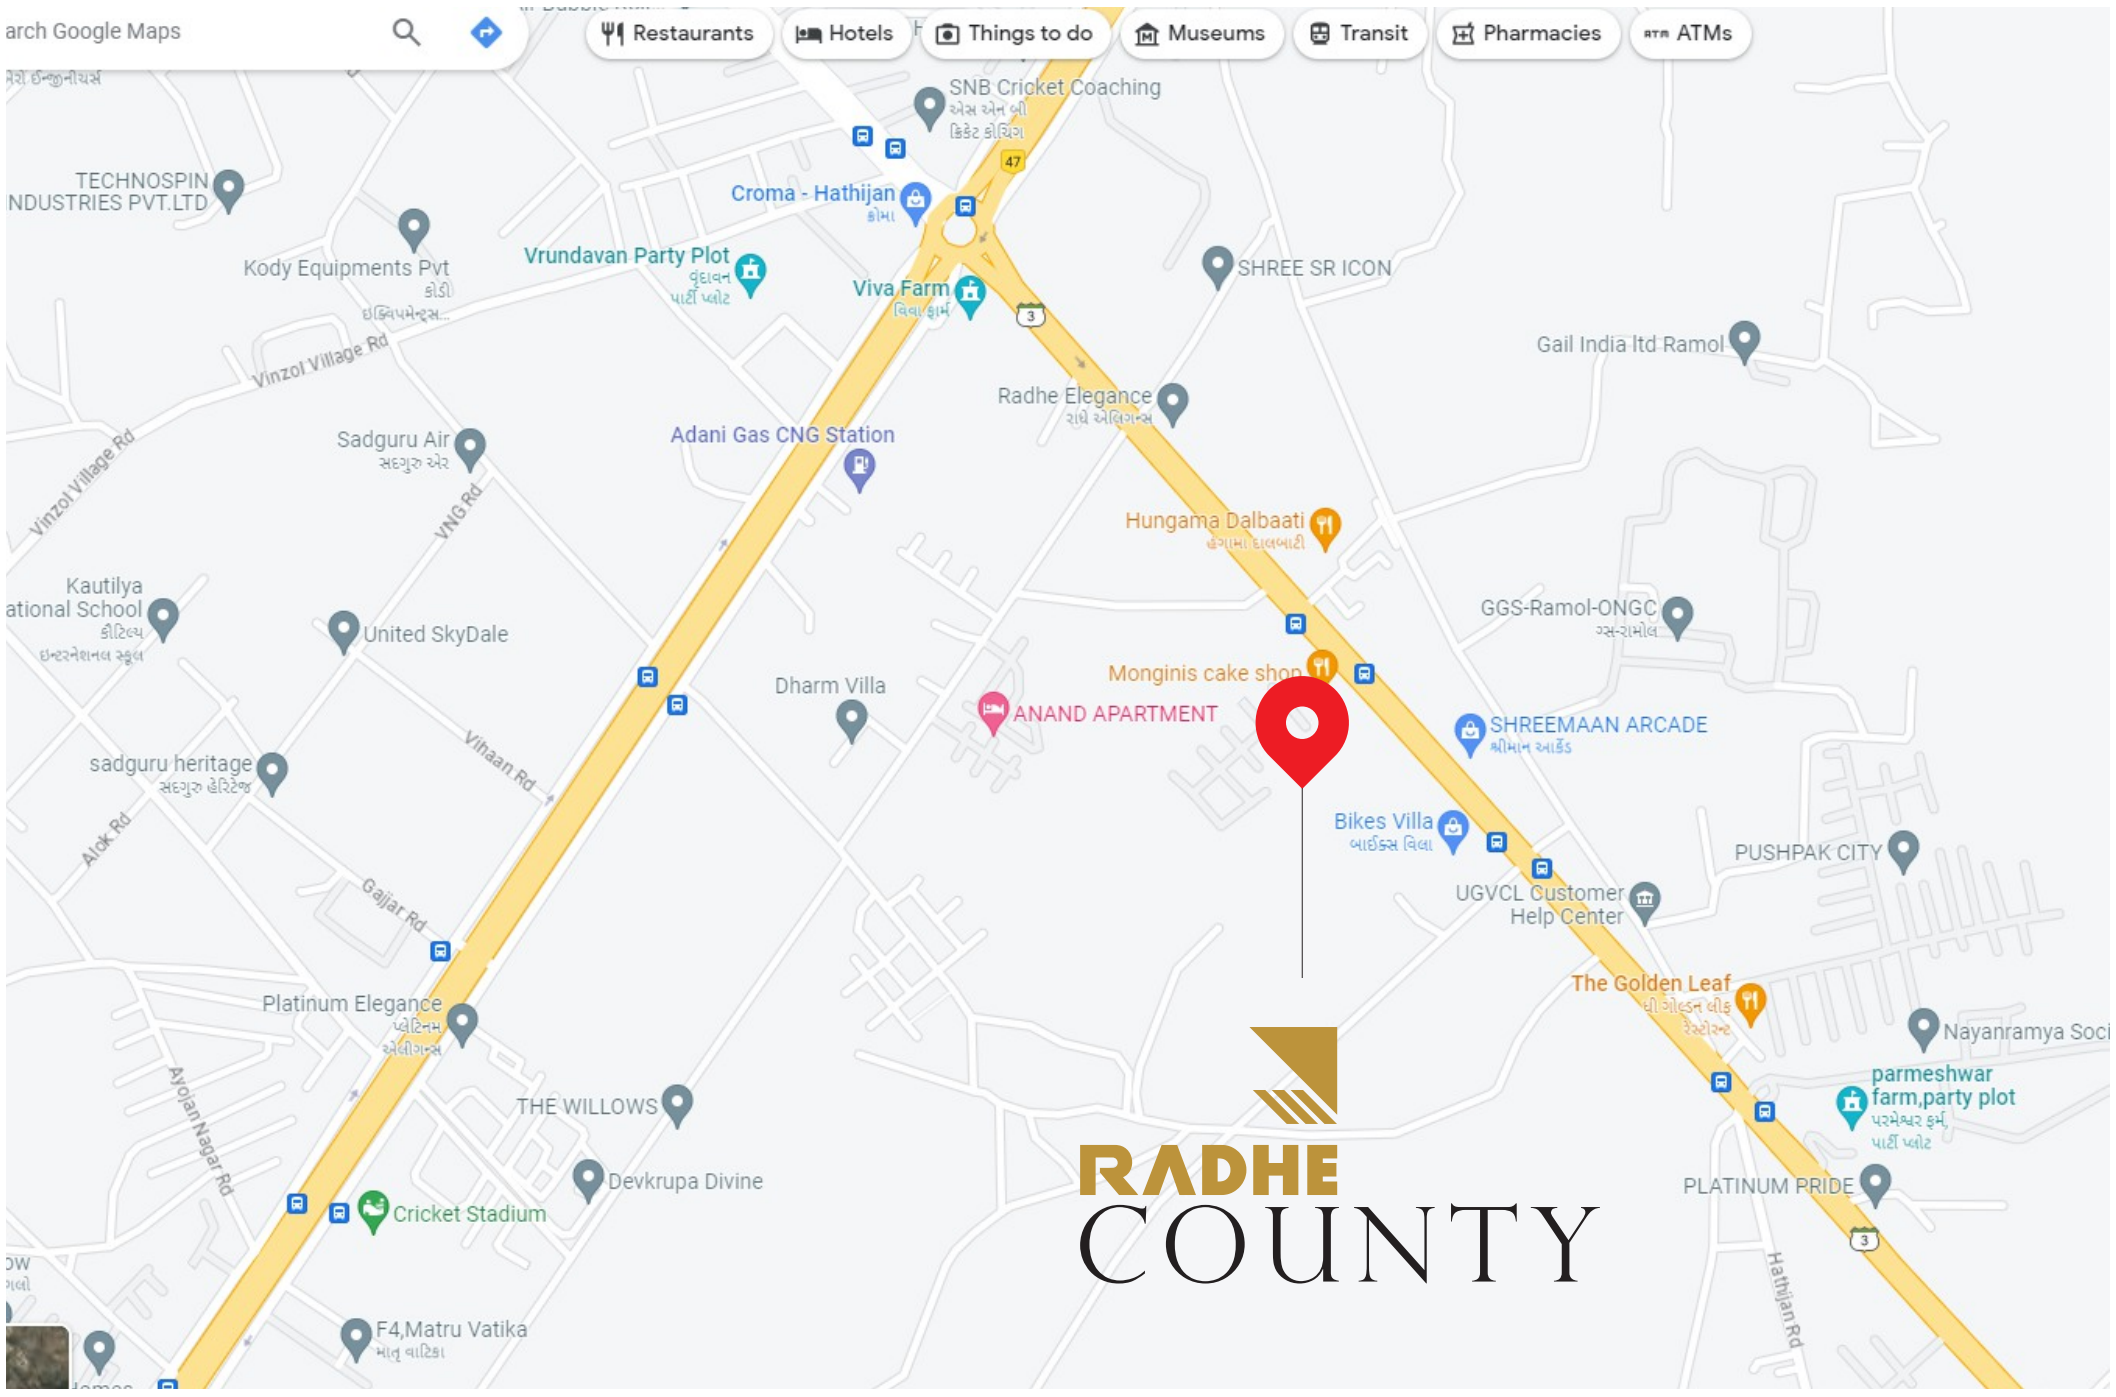


RADHE COUNTY : BESIDE RADHE PARISAR, MAHEMDABAD ROAD, HATHIJAN, AHMEDABAD

+91 99790 00149 Shreehariinfra11@gmail.com

| DEVELOPED BY | ARCHITECT | STRUCTURE |
|---|---|---|
| SHREEHARI INFRASTRUCTURE | INNOVATIQ ARCHITECT | PCUBE CONSULTANT |

**RERA REGISTER NO.**

**RERA WEBSITE :** WWW.GUJRERA.GUJARAT.GOV.IN